Date Received 11-15-83

RECEIVED
NOV 15 1983
ENVIRONMENTAL HEALTH

SR No. 20303

T. C. No. 113-082-30

Map Date

MECKLENBURG COUNTY
DEPARTMENT OF ENVIRONMENTAL HEALTH

APPLICATION FOR SOIL INVESTIGATION

1) NAME OF OWNER Hanby (LAST) Tanwia (FIRST) Smith. (MIDDLE)

2) ADDRESS OF OWNER 1313 Woodlawn Rd apt 328 ZIP 28209

3) PHONE NO. Home 527-3224 Office Pendergast, Inc 364-8580


4) LOCATION OF PROPERTY Amos Smith Rd. (STREET OR COUNTY ROAD)

5) SUBDIVISION Ewlauba Colony LOT NO. 30 & 31 BLOCK NO.

MAP BOOK NO 3 PAGE NO. 571 (Between)

6) DEED REFERENCE: DEED BOOK 3052 PAGE NO. 315

Application is hereby made to the Mecklenburg County Department of Environmental Health for the conduct of a soil investigation and an on site inspection of the lot hereinabove described for the purpose of determining if the lot is suitable for the installation of an individual septic tank wastewater treatment system with subsurface, soil absorption, effluent discharge.

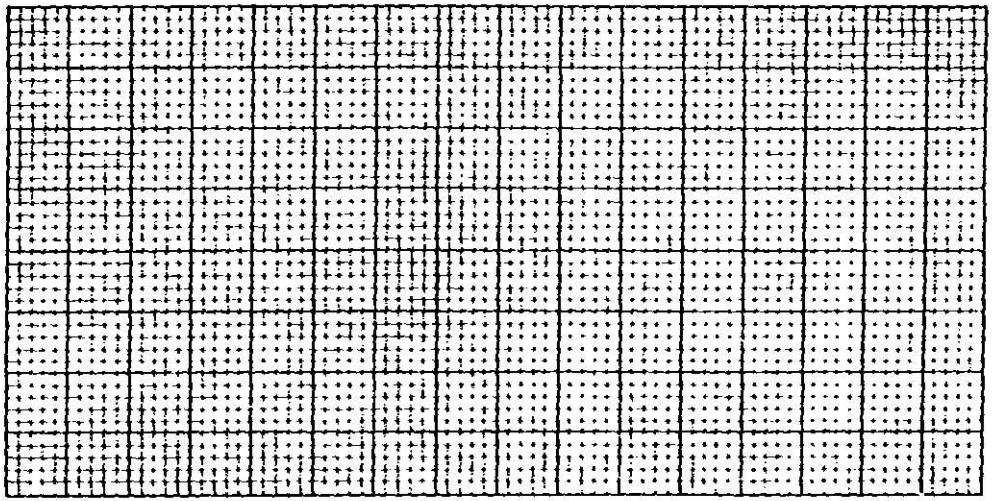

7) ACCURATELY DIAGRAM & DIMENSION LOT

Alene M. Lane
OWNER

see letter attached
(Plat to be attached)

EHD-5-74

ENVIRONMENTAL HEALTH DEPARTMENT'S COPY

1315 E Woodlawn Rd
Apt 328
Charlotte, N.C.
November 14, 1983

Mecklenburg Enviromental Health
1200 Blythe Bldv
Charlotte, N.c

I would like a soils test for septic tank installation on my lot:
Lot 30, Amos Smith Rd
Tx # 113 82 30


Thank you,

Janis S. Hamby

THIS IS TO CERTIFY THAT ON THE 5th DAY OF MAY 19 83 I SURVEYED THE PROPERTY SHOWN ON THIS PLAT, AND THAT THE TITLE LINES AND THE WALLS OF THE BUILDINGS IF ANY ARE AS SHOWN HEREON.

SIGNED R.B. PHARR

R. B. PHARR & ASSOCIATES, REGISTERED SURVEYORS

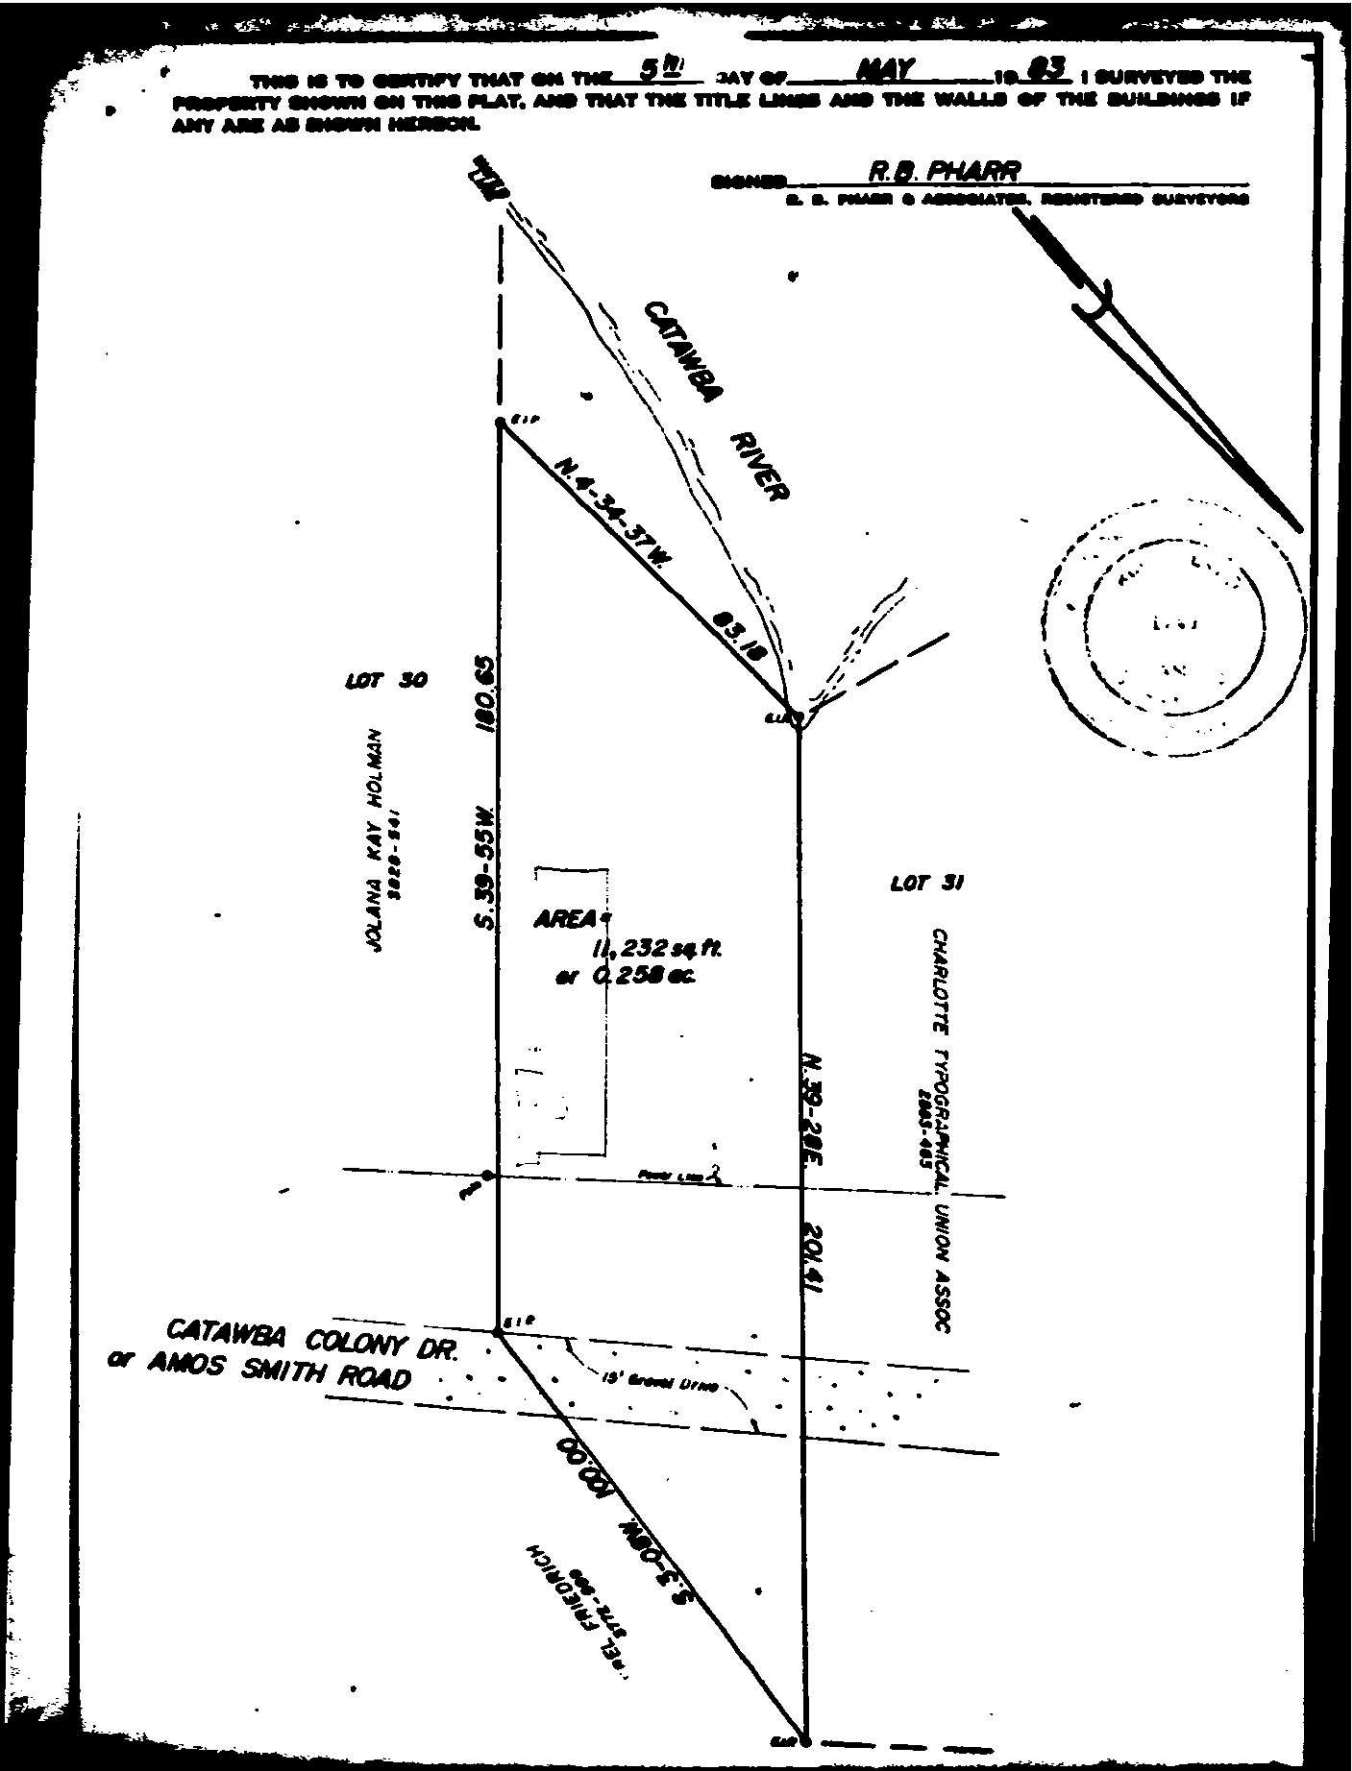

BOUNDARY SURVEY

A PORTION OF A T.L. SMITH PROPERTY

SCALE 1" = 30'

CHARLOTTE, N. C.

THE PROPERTY OF JAN... HAMBY

MAP RECORDED IN BOOK 3 AT PAGE 571 DEED RECORDED IN BOOK 3052 PAGE 345

Date Received 1-31-84

MECK CO ANY DEPARTMENT OF
RECEIVED
JAN 31 19
ENVIRONMENTAL HEALTH

SIR No. 24572

T. C. No. 113-082-30

Map Date

MECKLENBURG COUNTY
DEPARTMENT OF ENVIRONMENTAL HEALTH

APPLICATION FOR SOIL INVESTIGATION

1) NAME OF OWNER Henley (LAST) James (FIRST) S (MIDDLE)

2) ADDRESS OF OWNER 1112 Ridgelawn Crt 219-C ZIP 28204

3) PHONE NO. Home 527-3442 Office


4) LOCATION OF PROPERTY Cross Smith Rd (STREET OR COUNTY ROAD)

5) SUBDIVISION Claude Colony LOT NO. 4 thru 7 BLOCK NO.

MAP BOOK NO. 3 PAGE NO. 371 3-131

6) DEED REFERENCE: DEED BOOK 3552 PAGE NO. 515

Application is hereby made to the Mecklenburg County Department of Environmental Health for the conduct of a soil investigation and an on site inspection of the lot hereinabove described for the purpose of determining if the lot is suitable for the installation of an individual septic tank wastewater treatment system with subsurface, soil absorption, effluent discharge.

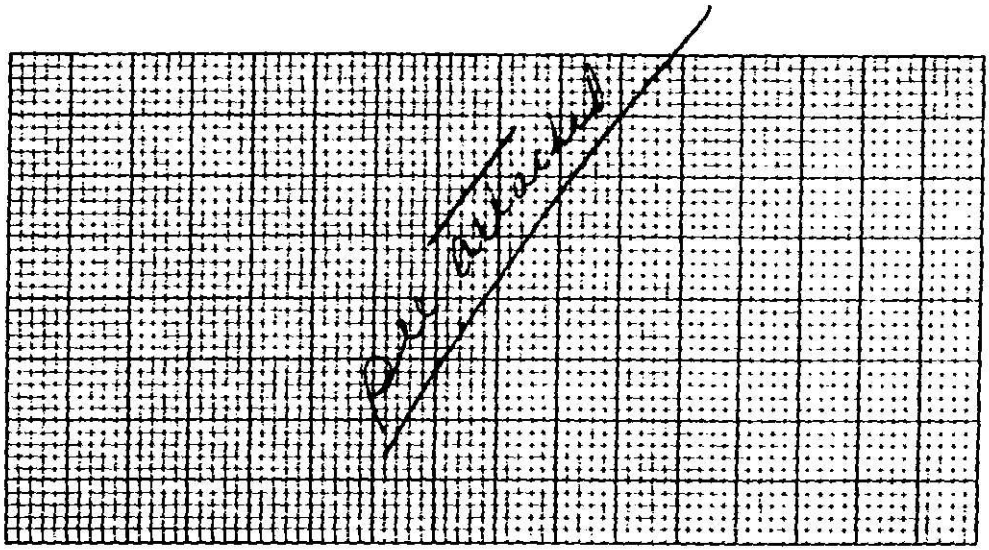

7) ACCURATELY DIAGRAM & DIMENSION LOT

James S Henley
OWNER


EHD-5-76

ENVIRONMENTAL HEALTH DEPARTMENT'S COPY

THIS IS TO CERTIFY THAT ON THE 5th DAY OF MAY 19 63 I SURVEYED THE PROPERTY SHOWN ON THIS PLAT, AND THAT THE TITLE LINES AND THE WALLS OF THE BUILDINGS IF ANY ARE AS SHOWN HEREON.

SIGNED R.B. PHARR

R. B. PHARR & ASSOCIATES, REGISTERED SURVEYORS

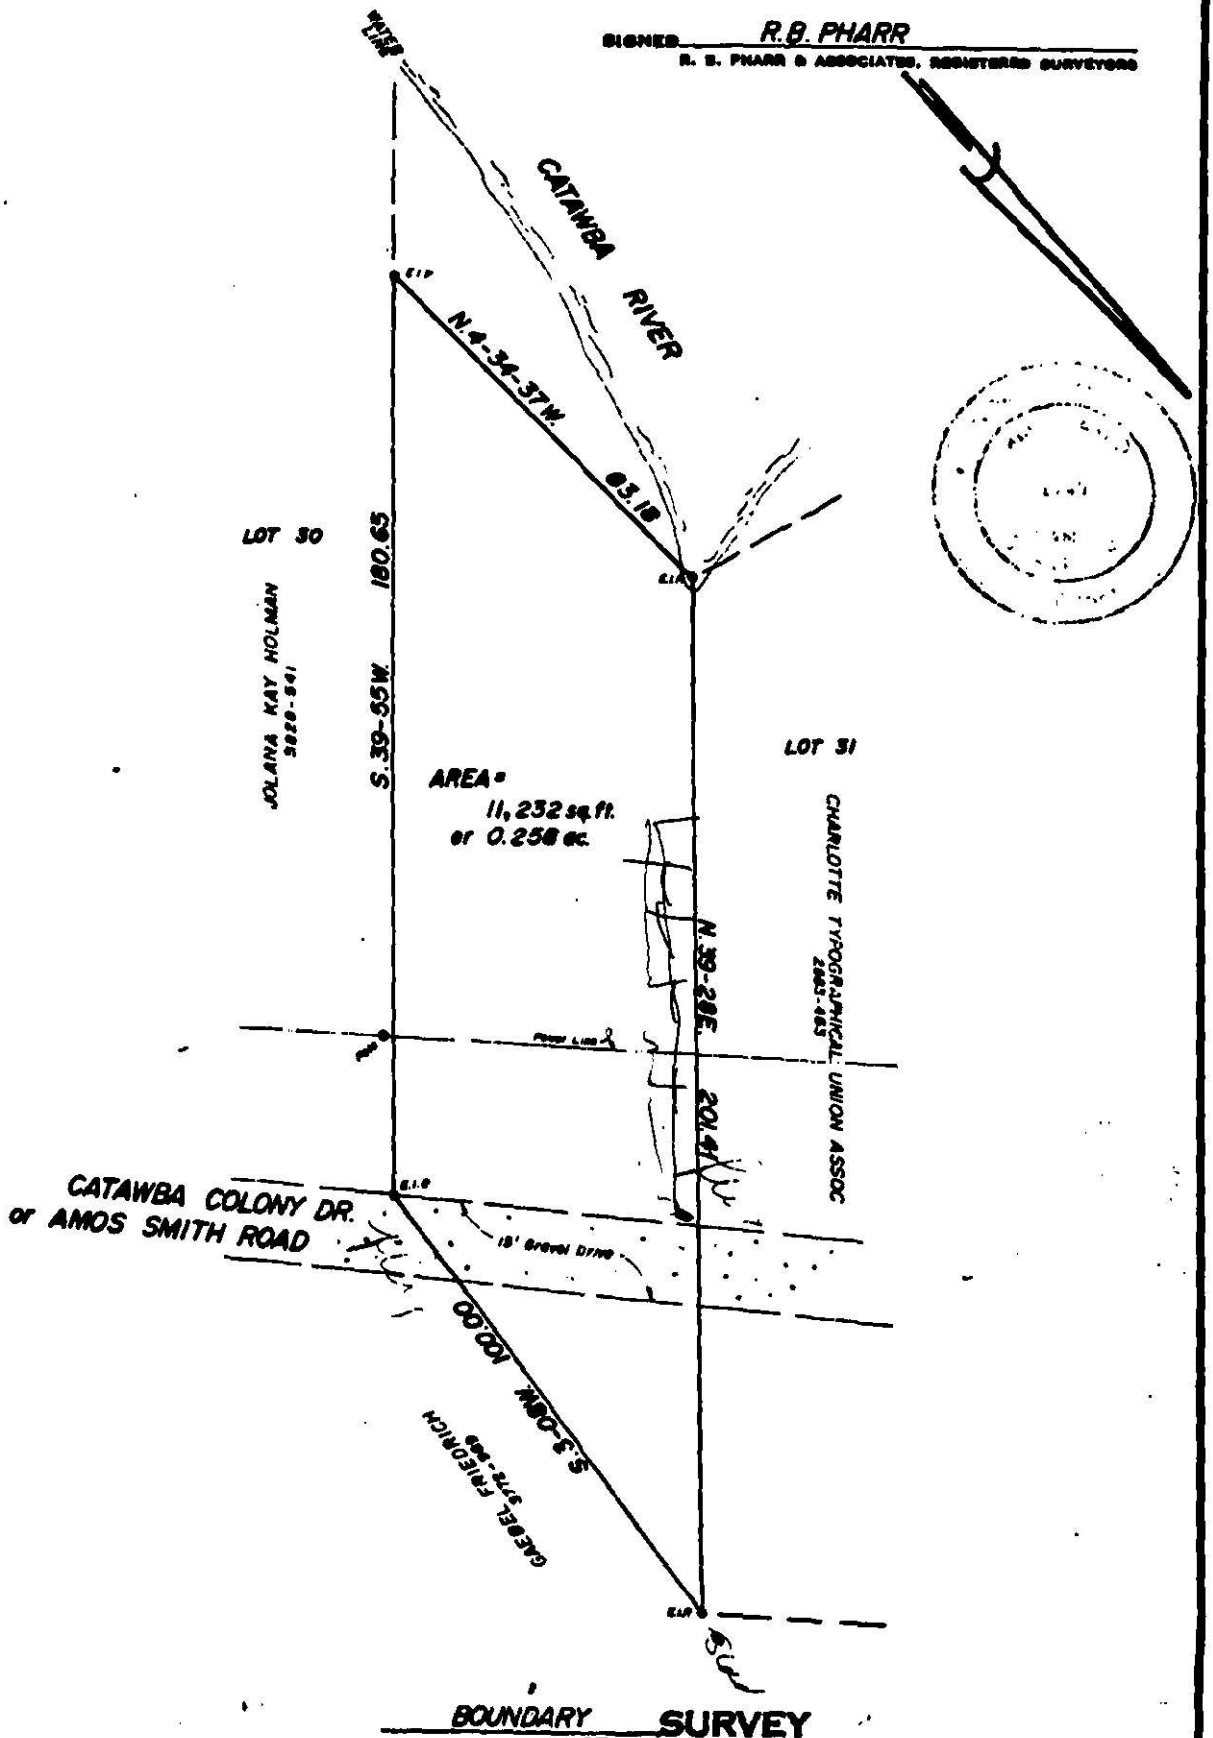

BOUNDARY OF SURVEY

A PORTION OF A.T.L. SMITH PROPERTY

SCALE 1" = 30'

CHARLOTTE, N. C.

THE PROPERTY OF JANIA HAMBY

MAP RECORDED IN BOOK 3 AT PAGE 571 DEED RECORDED IN BOOK 3052 PAGE 315

DEPARTMENT OF ENVIRONMENTAL HEALTH
MECKLENBURG COUNTY, NORTH CAROLINA

SITE EVALUATION

S.I.R. NO. 20 303

T.C. NO. 113-082-36

(Ground Absorption Sewage Disposal)

OWNER: Jessie A. Stanley Jr. PLAT NO: 326
ADDRESS: 1315 E. Woodlawn Rd Charlotte, N.C. 28217 LOT SIZE: Approx 1/4 AC
LOCATION OF SITE: across Smith Creek

FACTORS	AREA 1	AREA 2	AREA 3	AREA 4
1. SLOPE (%)	S PS U 4	S 30%+ PS 7-10% U	S PS U	S PS U
2. SOIL TEXTURE (12-36 inches) Sandy, Loamy, Clayey (Note 2-1 Clay)	S PS clay U	S PS — U	S PS U	S PS U
3. SOIL STRUCTURE (12-36 inches)	S PS Blocky U	S PS — U	S PS U	S PS U
4. SOIL DEPTH (inches)	S PS 36 30 U	S PS — U	S PS U	S PS U
5. RESTRICTIVE HORIZONS (Inches) (Impervious strata, Rock)	S PS 36" U	S PS — U	S PS U	S PS U
6. SOIL DRAINAGE/GROUNDWATER (external and internal)	S 30-36" PS ground water U 4	S Drainage Way PS U	S PS U	S PS U
7. OTHER (Specify)	S PS U	S PS U	S PS U	S PS U
8. SOIL GROUP	loA	—		
9. SITE CLASSIFICATION	unsuitable	unsuitable		
10. SOIL SERIES	Enon/ -L, Ha	Drainageway		

S - Suitable PS - Provisionally Suitable U - Unsuitable


**See Diagram on Back (includes: soil areas, property lines, roads, streams, gullies, wet areas, fill areas, wells, water bodies, slopes)

Recommendations/Comments: Depth to saprolite checked 12-8-83 found to be 40-48" W.R. Martin Soil Scientist 12-9-83

Described by: William R. Martin
Title: Soil Scientist

Date: 11-23-83

EHD 539 (Revised: 6/82)

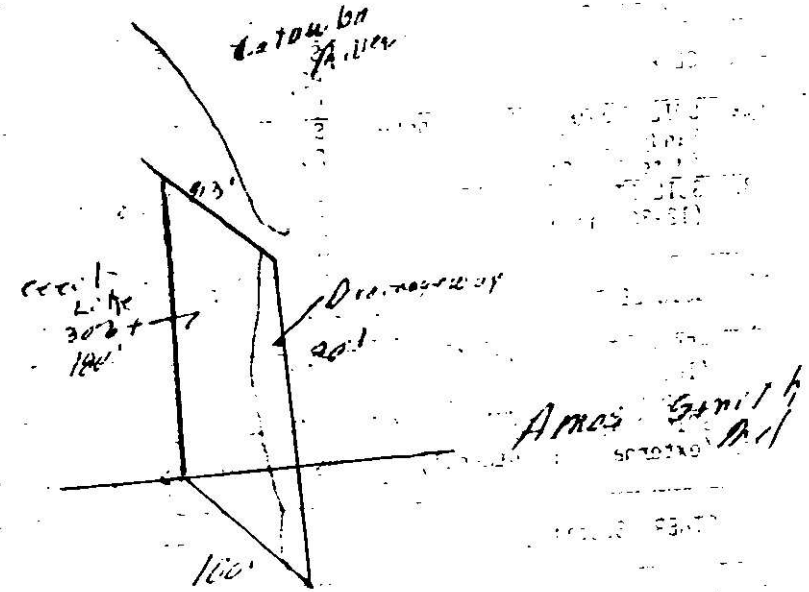
Detention
Basin
Property
Line
100'
20:1
Access Gravel Rd

DEPARTMENT OF ENVIRONMENTAL HEALTH
1200 BLYTHE BOULEVARD
CHARLOTTE NORTH CAROLINA 28203

SIR. NO. 20303
T.C. NO. 113-082-30
DATE: 11-23-83

Jannia S. Hamby
1312 Woodlawn Road
Apartment 328
Charlotte, NC 28209

RE: Property located at Amos Smith Road

Cear Mr. Hamby:

At your request, a field investigation was conducted on the property designated above and was classified unsuitable for the installation of a ground absorption sewage disposal system. A copy of the site evaluation report is enclosed for your information.

Sites classified as unsuitable may be utilized for soil absorption disposal systems provided engineering, hydrogeologic, soil and environmental studies indicate that a suitable septic tank system or a suitable alternate system can be reasonably expected to function satisfactorily.

Should you desire to file for permission to install an alternate system, plans and specifications prepared by a person with a demonstrated knowledge of ground absorption sewage treatment disposal systems, soil and rock characteristics, groundwater hydrology and drainage systems should be submitted to this office. They will be reviewed and if it is found that the system may be reasonably expected to function satisfactorily, approval will be given upon the execution by you of "Septic Tank Agreemnt Form" provided by this office.

If I may be of assistance, please feel free to call.

Sincerely,

Bill D. Hardister, Jr.
Environmental Health Supervisor

BDH/kbg

Enclosure