

3116 WILLIAMS RD

19344164

6/5/2007

duponbj

Groundwater and Wastewater Services File Imaging Project
May 2007
Barcode Font = IDAutomationHC39M

12400

CERTIFICATE OF COMPLETION/OPERATION PERMIT

HEALTH DEPARTMENT
ENVIRONMENTAL HEALTH DIVISION
1200 BLYTHE BOULEVARD
CHARLOTTE, NC 28203
PHONE (704) 376-4603

FILE: 5731-A DATE: 10-23-92

TC: 193-441-05 ☐ L ☐ CRT

SERIAL Nº 14198

Name of Owner Raymond Draughn Juris.:

Address of Property 3116 Williams Rd.

Inspection Data:

Tank Material PCC

Total Length of Drainfield 400'

Number of Lines 4 @ 100

Cover Depth 12"

Water Supply Source Well

Distance to Water Source 750'

Excavation Inspected 10-23-92 jml

Tank(s) Inspected 10-23-92 jml

Wash Line Inspected -

High Water Alarm Inspected 11-9-92

PLOT

Design: 1992 1500 ST 1000 DT PI CON 1200 SFT 12G UCIC CTR# 113

The undersigned has inspected the Septic Tank System described above, and certifies it has been

☐ installed or constructed ☐ altered or repaired

☐ in accordance with the permit issued ☐ as detailed in the plot above

and meets the provisions of 10 NCAC 10A .1900, "Laws And Rules For Sanitary Sewage Collection, Treatment, And Disposal" in effect on the date of issuance of the permit. The issuance of this

☐ Certificate of Completion ☐ Operation Permit

does not in any way guarantee that the system will operate properly or relieve any person now or hereafter owning, controlling, or using such system from any liability resulting from the failure of the system to operate properly. This document is issued subject to those restrictions and conditions shown on the permit(s) and the provisions of 10 NCAC 10A .1900 in addition to those listed below under "COMMENTS." This document shall be null and void if any information contained in the application is untrue or if any additions are made to the property which would increase the requirements for said system.

COMMENTS: TYPE II

Environmentalist

Mecklenburg County services are available without regard to ethnic origin, sex, or disability.

INSTALLATION, CONSTRUCTION, ALTERATION, AND/OR REPAIR PERMIT


HEALTH DEPARTMENT
ENVIRONMENTAL HEALTH DIVISION
1200 BLYTHE BOULEVARD
CHARLOTTE, NC 28203
PHONE (704) 376-4603

FILE: 5731-A DATE: 10-16-92

TC: 193-441-05 ☒ L

SERIAL № 14468

Permission is hereby given to ✓ Install or Construct, _____ Alter or Repair the individual septic tank wastewater treatment system with subsurface, soil absorption, effluent discharge as specified herein at the described location. This permit is granted based upon the information supplied in the application dated 8-19-92. All work shall be completed on or before 11-16-92, after which date this permit shall be null and void. The system shall meet all of the construction requirements of 10 NCAC 10A .1900 which are in effect on the date of the granting of this permit. A Certificate of Completion or an Operation Permit must be obtained from the Mecklenburg County Health Department before any system can be covered up or placed into service. The issuance of this permit does not in any way guarantee that the system anticipated to be constructed will operate properly, or relieve any person now or hereafter owning, controlling or using such system from any liability resulting from the failure of the system to operate properly.

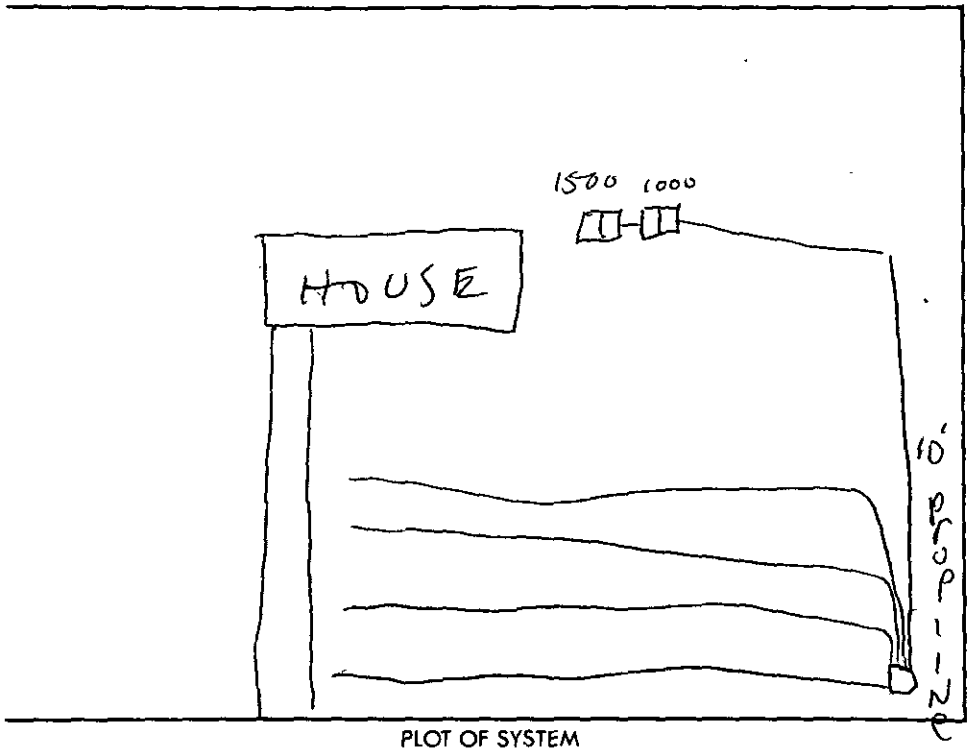

PLOT OF SYSTEM

Liquid Capacity of Septic Tank 1500 gallons

Liquid Capacity of Dosing Tank 1000 gallons

Tank Construction PCC

Absorption and/or Nitrification Lines:

Trench Width 3 feet

Total Line Length 400 feet

Number of Lines 4 x 100

Depth of Stone 12" inches

Distance from House 5'+ feet

Distance from Property Line 10'+ feet

Distance from Well 50'+ feet

NAME OF OWNER RAYMOND DRAUGHN

LOCATION OF PROPERTY 3116 WILLIAMS RD

Comments: 4 lines at 100' long x 3' wide x 12" rock

Division or Section Head

Environmentalist

* If this permit is for the installation or construction of a new system, it must be signed by the division or a section head of the Mecklenburg County Health Department in order to be valid. Only the signature of the Environmentalist is required where an existing system is being altered or repaired.

WHITE - HEALTH DEPARTMENT'S COPY • CANARY - ENVIRONMENTALIST'S COPY • PINK - OWNER OR AGENT'S COPY


PROPOSED PLOT PLAN

HEALTH DEPARTMENT
ENVIRONMENTAL HEALTH DIVISION
700 NORTH TRYON STREET
CHARLOTTE, NC 28202
PHONE (704) 336-5102

FILE: 5731A

TC: 193441-05

Draw in and name all roads adjoining the property. Draw in and accurately dimension the lot concerned. Accurately indicate property boundaries, proposed and/or existing structures and driveways, underground utilities, and wells and springs within 100 feet of the proposed building or drainfield.

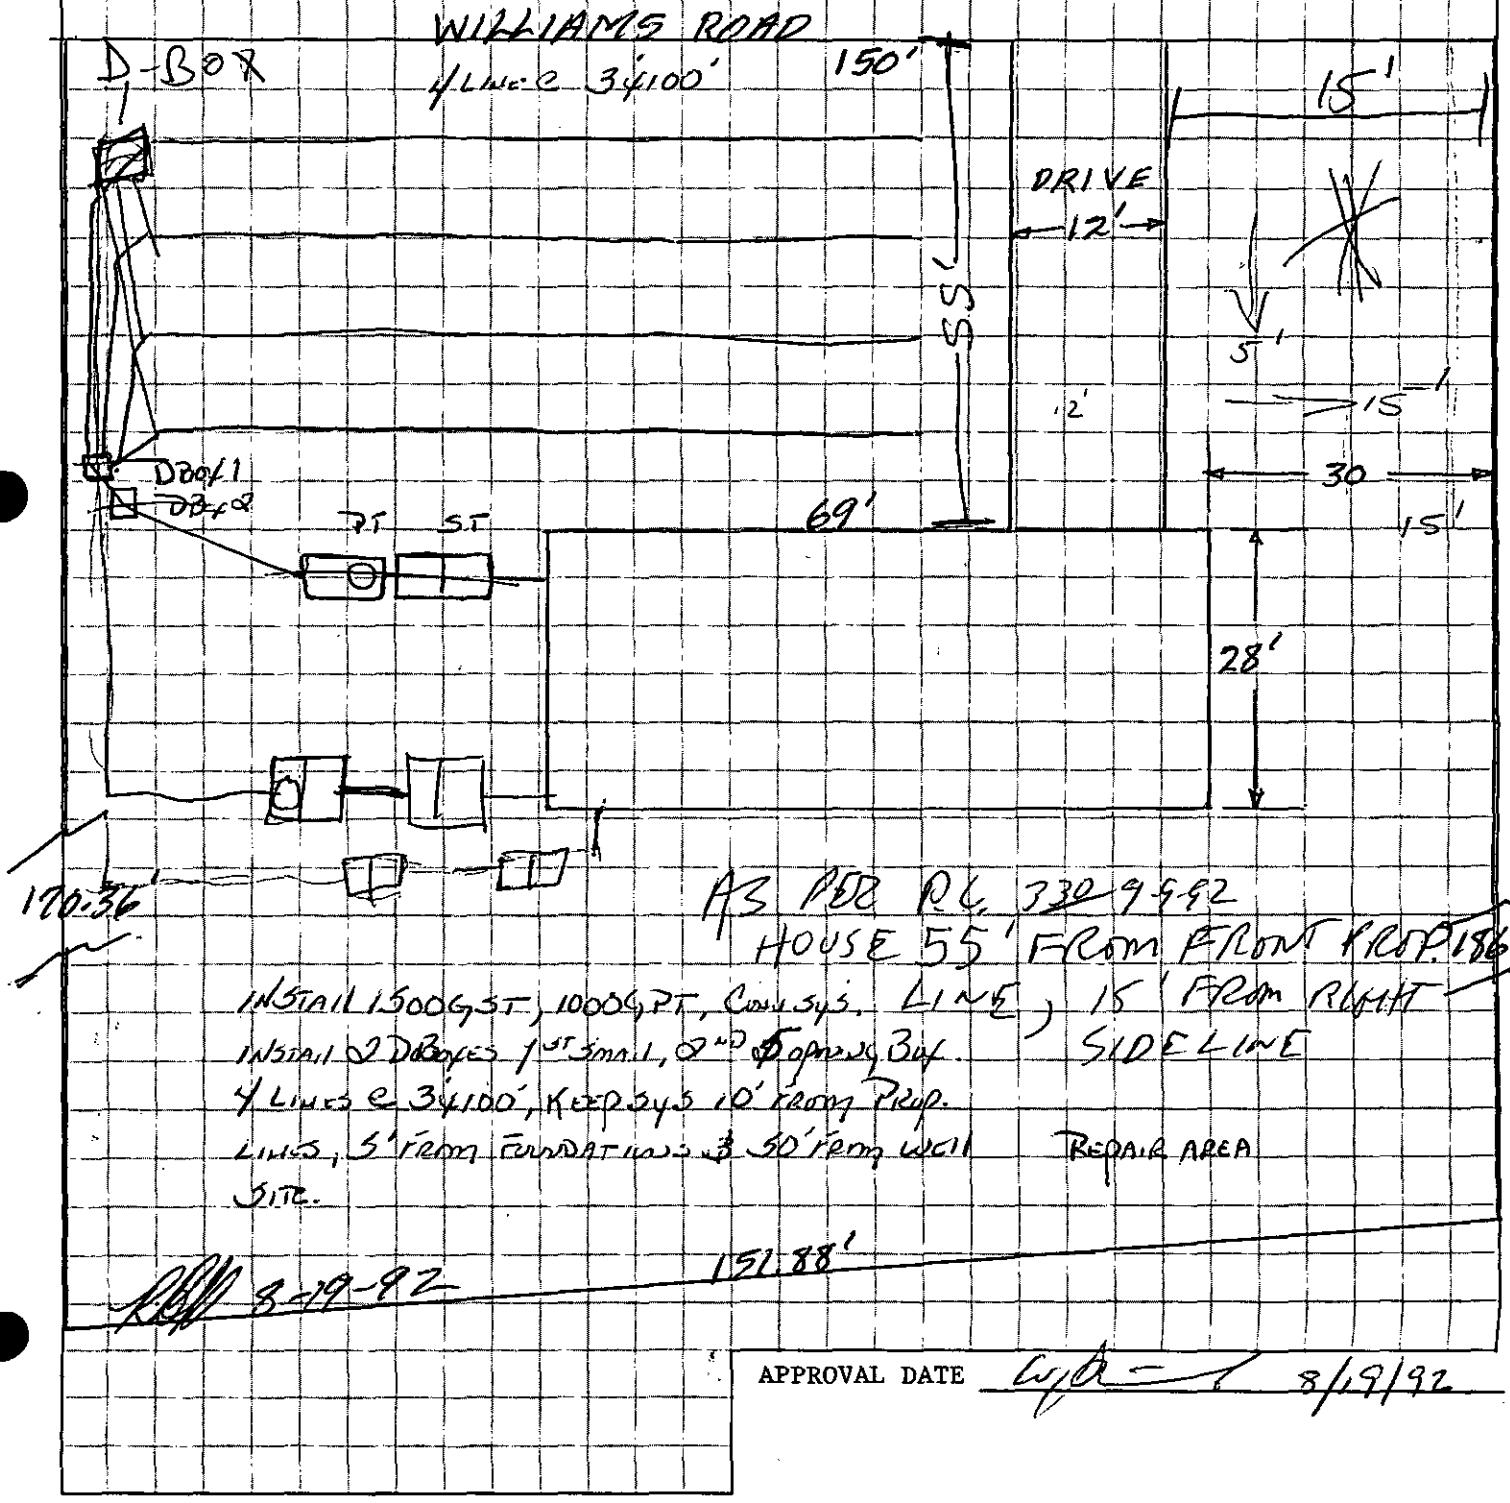

APPROVAL DATE 8/19/92

White - Health Department's Copy Canary - Environmentalist's Copy Pink - Owner's Copy

INDIVIDUAL WATER AND WASTEWATER SYSTEMS PROGRAM
APPLICATION FOR SERVICES

File #573/A. ~~$400~~ ☑ pd $200 8-11-92 BR [ ] CRT

Mecklenburg County Health Dept.
Environmental Health Division
c/o Nal Marshall Ctr., Suite 211
700 N. Tryon St.
Charlotte, NC 28202

(704)336-5102

Date: 8-11-92

PERSON FILING APPLICATION:

NAME: DRAUGHN (last) RAYMOND (first) B. (mi)

ADDRESS: 3037 RICE RD PHONE: (704) 847-6621

CITY: MATTHEWS STATE: N.C. ZIPCODE: 28105

PROPERTY INFORMATION (FROM ENGINEERING FORM):

TAX/PARCEL NUMBER: 193-441-05

STREET ADDRESS: 3116 Williams Rd Matthews NC

ZONING:

PROPERTY OWNER:

NAME: SAME (last) (first) (mi)

ADDRESS: _____ PHONE: (___) _____

CITY: STATE: ZIPCODE:

SUBDIVISION OR MOBILE HOME PARK NAME:

Township (check one):
[ ] 0 Mecklenburg County [ ] 2 Davidson [ ] 4 Pineville [ ] 6 Huntersville
[ ] 1 Charlotte [ ] 3 Cornelius [X] 5 Matthews [ ] 7 Mint Hill

TYPE APPLICATION (check one):

LOT NUMBER: 24 AND PART OF 23 LOT SIZE (in acres): .614

[ ] SOIL TEST - INDIVIDUAL LOT (D)
[X] NEW CONSTRUCTION ON VACANT LOT - 4 BEDROOMS OR LESS (N)
[ ] EXCHANGE MOBILE HOME - SAME # BEDROOMS (Y)
[ ] ADDITION - INCREASE ROOMS/OCCUPANCY/MOBILE HOME SIZE (A or M)
[ ] COMMERCIAL OR INDUSTRIAL (N)
[ ] SOIL TEST DEVELOPMENT (P)
[ ] ADDITION - GARAGE OR RENOVATION/NO MAJOR CHANGES (X)
[ ] MODIFIED /ALTERNATIVE/ OR RESIDENCE > 4 BEDROOMS (Z)
[ ] REPAIR TO SYSTEM (R)

RESIDENTIAL PROPERTY (Type Building, check one):
[ ] SINGLE MOBILE HOME (S) [X] HOUSE (H) [ ] MULTIPLE FAMILY (U)
[ ] DOUBLE WIDE (D) [ ] MODULAR HOME (M) [ ] OTHER _____ (O)

NUMBER BEDROOMS: 3 NUMBER OCCUPANTS: 3

SYSTEM CLASSIFICATION:

COMMERCIAL/INDUSTRIAL PROPERTY:
Type Business _____ # Employees ___ Per Shift ___ ___ ___
Industrial Wastes (Y/N) ___
Underground Storage Tanks On Property (Y/N) ___ Type _____

WATER SUPPLY (check one):
[ ] Community (C) [ ] Shared Well (S)
[ ] Municipal (M) [ ] Other 'spring' (O)
[X] Private Well (P)

FUTURE ADDITIONS - ALL PLANNED ADDITIONS MUST BE ENTERED (check all that apply):
[ ] Swimming Pool [ ] Jacuzzi [ ] Stable/Barn [ ] Workshop [X] None
[ ] Garage [ ] Storage Building [ ] Deck/Patio [ ] Bedrooms [ ] Other

The undersigned, owner, or legal agent for the owner, of the property described above as the "JOB LOCATION" has read the foregoing application, acknowledges that the contents of same are true, and authorizes agents of the MECKLENBURG COUNTY HEALTH DEPARTMENT to enter onto the property for the purpose of processing this request.

Signed: Raymond B Draughn Date:

NOTICE:

The undersigned, an authorized agent of the MECKLENBURG COUNTY HEALTH DEPARTMENT, certifies that the Department has approved the the Request for the Job Location contained in this document. This approval is granted in accordance with the provisions of Laws And Rules For Sanitary Sewage Collection, Treatment And Disposal in effect at the time of issuance of the permit and is subject to the following provisions:

...No work shall be conducted on the septic tank system until an installation, Construction, Alteration and/or Repair approval is granted by this Department.

...This permit is not transferable.

...

[X] IMPROVEMENT PERMIT - VALID 60 MONTHS FROM ISSUANCE
[ ] MOBILE HOME EXCHANGE APPROVAL - VALID 6 MONTHS FROM ISSUANCE
[ ] ADDITION/RENOVATION APPROVAL - VALID 1 YEAR FROM ISSUANCE

This permit is not transferable

Environmentalist 8/19/92 Date

Director or Authorized Section Head 9-9-92 Date

WATER : 122791

DATE 8/11/92

TO: CHARLOTTE-MECKLENBURG BUILDING STANDARDS
PERMIT ISSUING SECTION

FROM: MECKLENBURG COUNTY ENGINEERING

JURISDICTION Matt

193-441-05
PARCEL NUMBER

3116 Williams Rd
ASSIGNED STREET ADDRESS (ADDRESS OF RECORD)

EXISTING STREET ADDRESS (IF DIFFERENT FROM ASSIGNED)

NA
PROJECT NAME (IF APPLICABLE)

THE ABOVE DESCRIBED LOCATION HAS BEEN CHECKED CONCERNING:

1. SUBDIVISION REGULATIONS	**APPROVED**	**NOT APPROVED**
2. FLOODWAY REGULATIONS	**APPROVED**	**NOT APPROVED**
3. EROSION CONTROL REGULATIONS	**APPROVED**	**NOT APPROVED**
4. COMMERCIAL DRAINAGE PLAN	**APPROVED**	**NOT APPROVED**
5. PUBLIC UTILITY EASEMENT	**PRESENT**	**NOT PRESENT**
6. PROPERTY FRONTS ON THOROUGHFARE	**YES**	**NO**
7. DRIVEWAY PERMIT REQUIRED	**YES**	**NO**
8. DOES PROJECT CONFLICT WITH ROAD PROJECT?	**YES**	**NO**

REMARKS: Septic tank & Well

NOTE: THIS FORM MUST BE TURNED IN AT THE CASHIERS OFFICE WHEN PAYING PERMIT FEE. CERTIFICATE OF OCCUPANCY WILL NOT BE GRANTED UNTIL TRANSPORTATION DIVISION GRANTS FINAL APPROVAL ON DRIVEWAY(S).

ALL OTHER FORMS OBSOLETE

☐ NEW ADDRESS

SIGNED: Pace

REVISED 1/91

Mecklenburg County
Health Department

Basil G. Delta, M.D., M.P.H.
Health Director

May 12th, 1989

Raymond B. Draughn
3037 Rice Road
Matthews, NC 28105

RE: Property located at Williams Road
FILE: 5731A
PARCEL: ~~19316101 PO~~ 193-441-05

Dear Sir:

At your request, a field investigation was conducted on the property designated above for the purpose of determining site suitability for the installation of a ground absorption sewage disposal system. The property was found to contain a limited area of soils which were classified as provisionally suitable for such an installation. A copy of the Site Evaluation Report (Serial Number 12086) is enclosed for your information.

Should you desire to file for permission to install a ground absorption sewage disposal system, please submit an Application For An Improvement Permit with an ACCURATELY dimensioned plot plan detailing the location of current and/or proposed buildings, wells and sewage disposal systems to this office. The plan will be reviewed and if it is found that the area of provisionally suitable soils is adequate for the proposed construction, an Improvement Permit will be issued by this Department.

If I may be of assistance, please do not hesitate to contact me.

Very truly yours,

Sylvia D. Daniel, R.S., Supervisor
On Premises Waste Disposal & Water Supply

Enclosure

MECKLENBURG COUNTY ENVIRONMENTAL HEALTH
SITE EVALUATION REPORT
SERIAL NUMBER 12086

File: 5731A Action 1

Parcel: ~~193181 01~~ PD 193-441-05 N/Mmm

Location: Williams Rd.

Subdivision:


Lot: Block: Acres: .62

Owner: Raymond Draughn
Address: 3037 Rice Rd.
Matthews, NC 28105

Comments: Appear To Be Lot Division
Lift Station May be Required

Described by: W.B. Ramsey


Date: 5-11-89

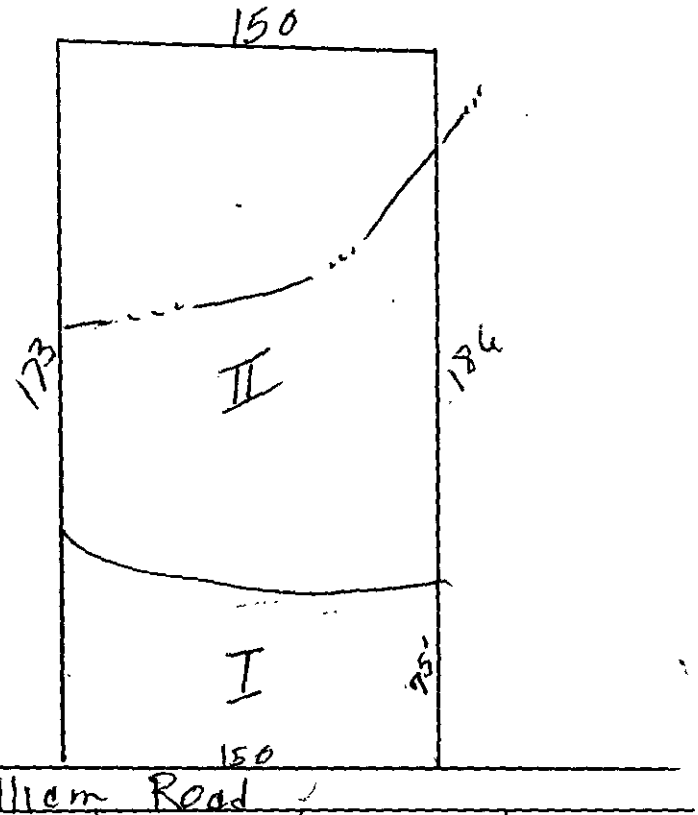

***** EVALUATION KEY *****

S = Suitable U = Unsuitable
PS = Provisionally Suitable
The "Area Classification" below indicates the suitability of areas in the diagram.

FACTORS	AREA 1	AREA 2	AREA 3	AREA 4	AREA 5	AREA 6
Topography	S (PS) U 2-4	S (PS) U 2-1	S PS U	S PS U	S PS U	S PS U
Texture	S (PS) U	S (PS) U	S PS U	S PS U	S PS U	S PS U
Structure	S (PS) U	S (PS) U	S PS U	S PS U	S PS U	S PS U
Drainage	S (PS) U	S PS (U) Surface H2O Low Area - Seasonal Saturated	S PS U	S PS U	S PS U	S PS U
Depth	S (PS) U 36-45	S (PS) U 36-40	S PS U	S PS U	S PS U	S PS U
Restrictive Horizons	S (PS) U	S (PS) U	S PS U	S PS U	S PS U	S PS U
Available Space Limited	S (PS) U *	S (PS) U	S PS U	S PS U	S PS U	S PS U
Other (specify)	S PS U	S PS U	S PS U	S PS U	S PS U	S PS U
Soil Group/Series	IIa Cecil	IIa Low Area In Cecil Landscape				
Area Classification	S (PS) U	S PS (U)	S PS U	S PS U	S PS U	S PS U

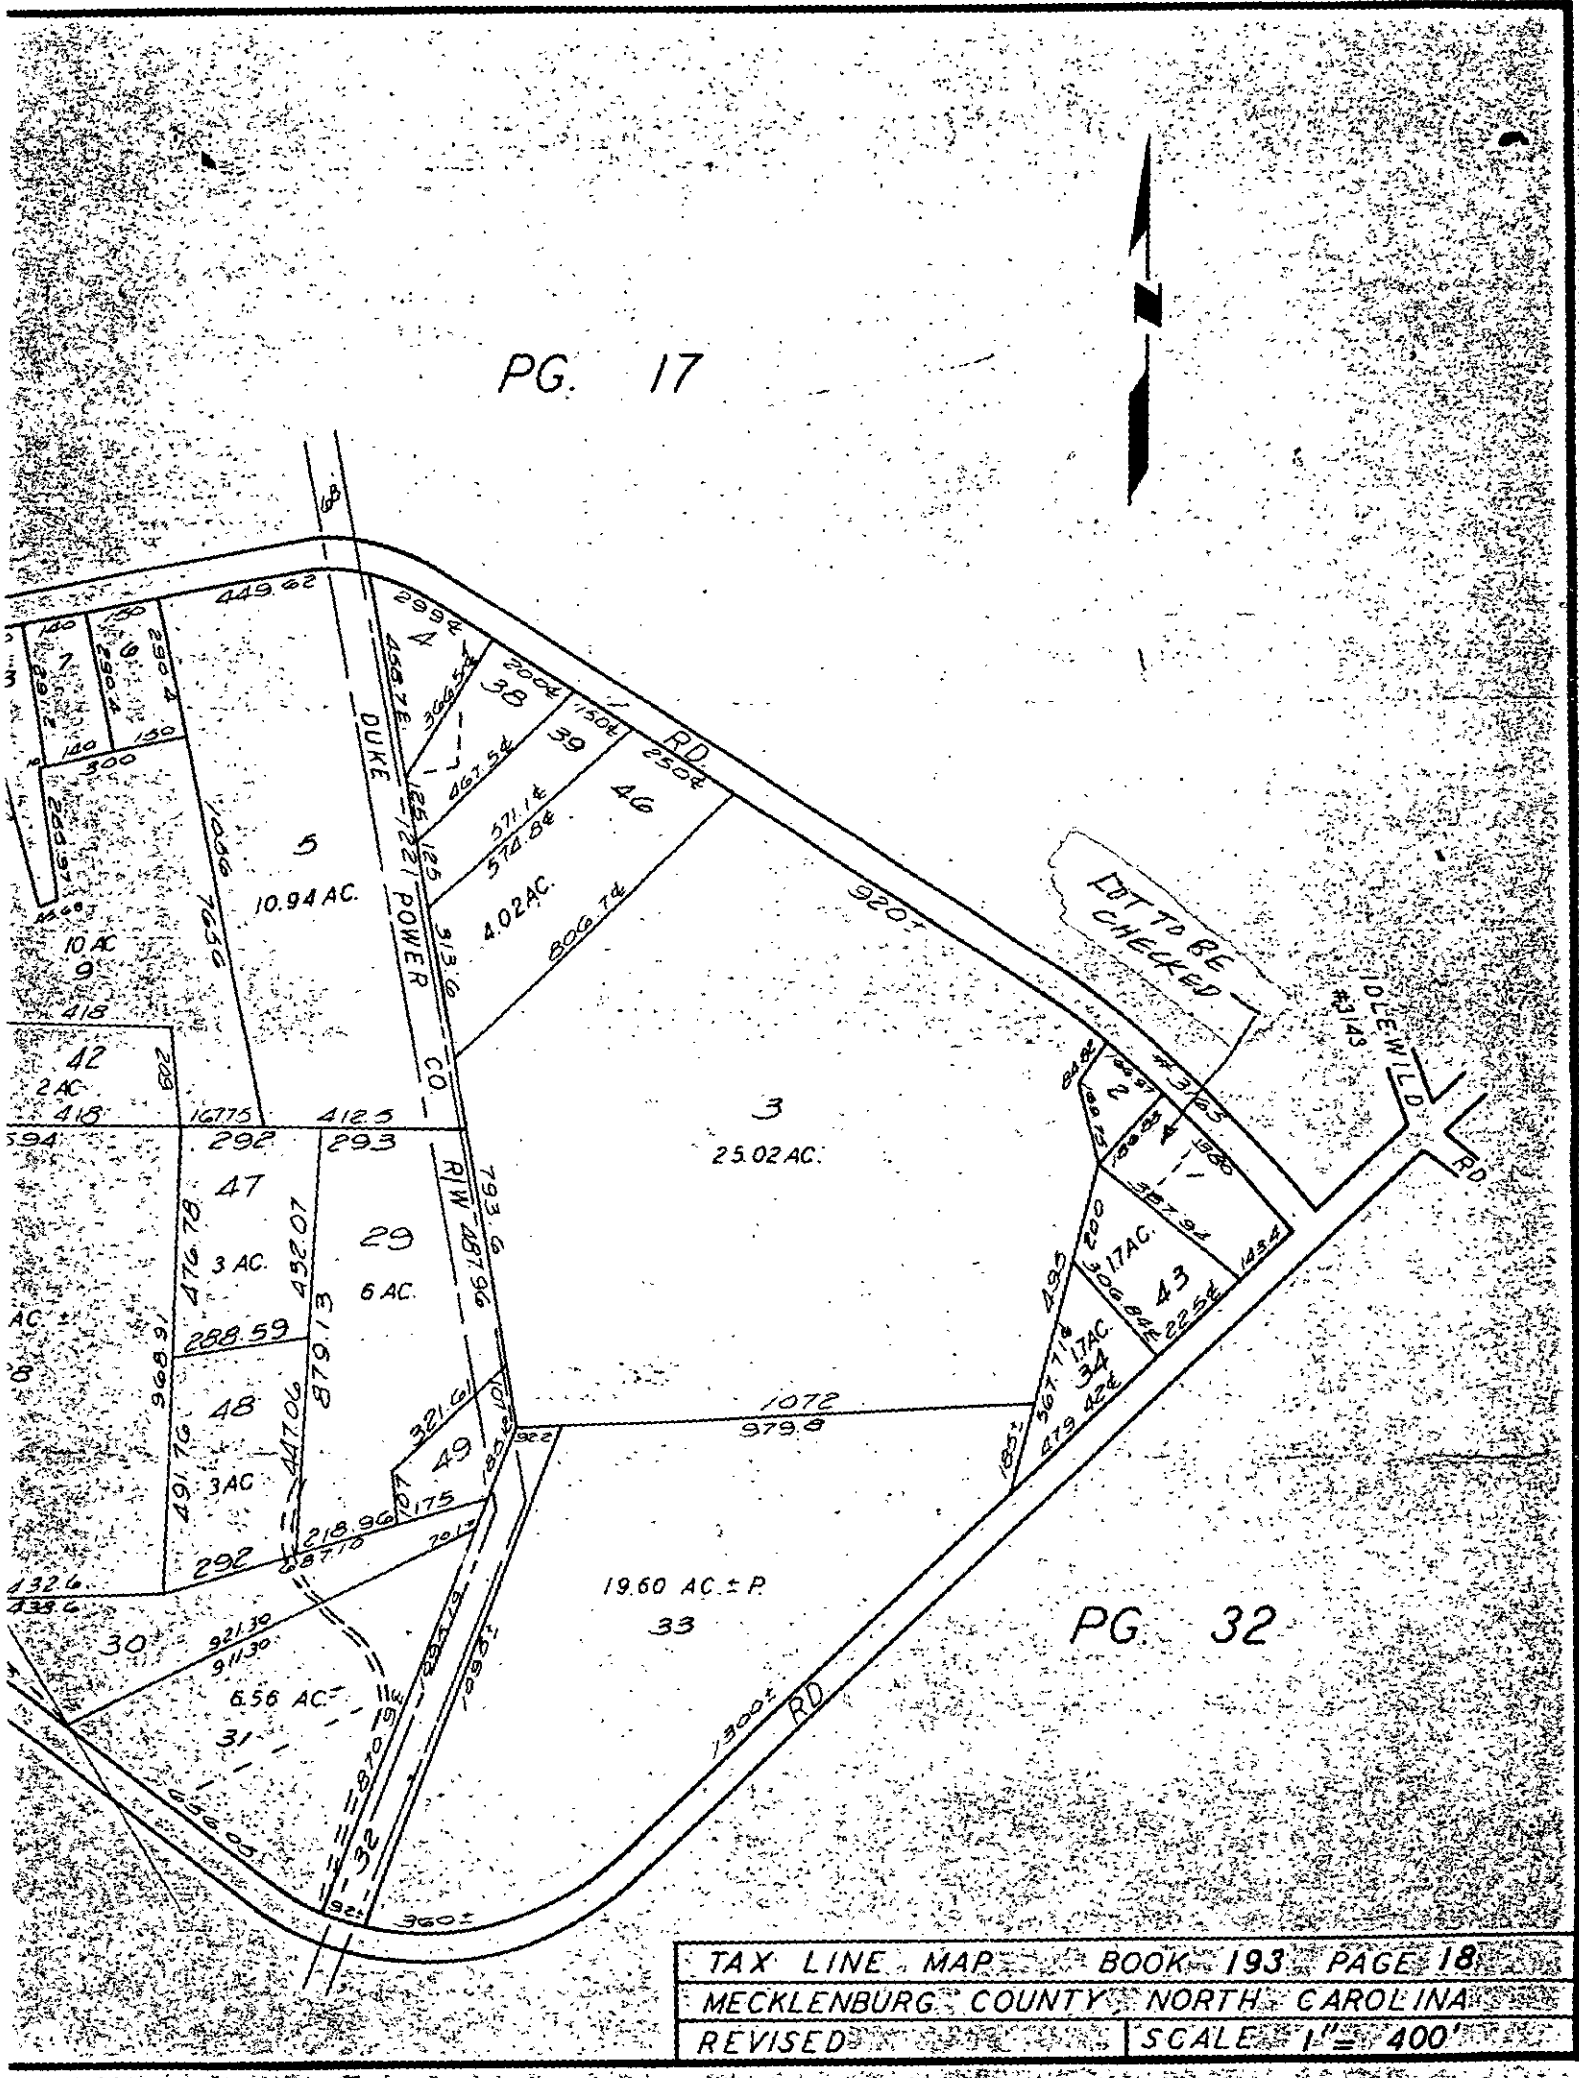

TAX LINE MAP BOOK 193 PAGE 18	
MECKLENBURG COUNTY, NORTH CAROLINA	
REVISED	SCALE 1" = 400'

ONLY

APPLICATION FOR SOIL INVESTIGATION

HEALTH DEPARTMENT
ENVIRONMENTAL HEALTH DIVISION
1200 BLYTHE BOULEVARD
CHARLOTTE, NC 28203
PHONE (704) 376-4603

(OFFICE USE ONLY)

FILE: 5731A

TC: _____

☐ PC ☐ REPT

RECEIVED
MECKLENBURG COUNTY
HEALTH DEPT.
MAY 10 1989
ENVIRONMENTAL HEALTH
DIVISION

JOB LOCATION

① ADDRESS: 3177 WILLIAMS RD., MATTHEWS

② SUBDIVISION: _____ ③ LOT: _____ ④ BLOCK: _____

⑤ PARCEL REFERENCE: BOOK NO.: PO 193 PAGE NO.: 181 PARCEL NO.: 01

⑥ DEED REFERENCE: BOOK NO.: 1988 PAGE NO.: 369

OWNER


⑦ NAME: RAYMOND B. DRAUGHN + WIFE HOLLIE F. DRAUGHN
(FIRST) (MIDDLE) (LAST)

⑧ MAILING ADDRESS: 3037 RICE RD.

⑨ CITY: MATTHEWS ⑩ STATE: N.C. ⑪ ZIP: 28105

⑫ PHONE: (WORK) _____ (HOME) 704-847-6601

⑬ Accurately diagram and dimension lot.

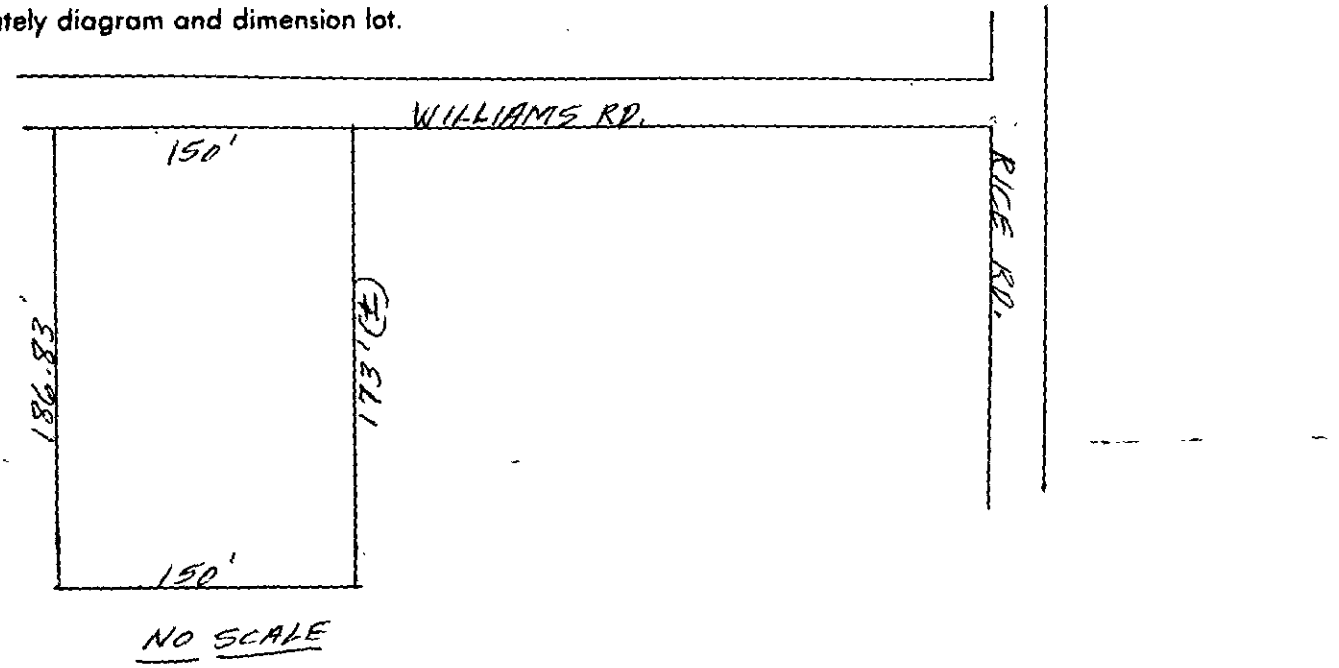

NO SCALE

⑭ The undersigned, owner of the property described above as the "JOB LOCATION" has read the foregoing application, acknowledges that the contents of same are true, and authorizes agents of the MECKLENBURG COUNTY HEALTH DEPARTMENT to enter onto the property for the purpose of processing this request.

Signed: Raymond B. Draughn Hollie F. Draughn

Mecklenburg County services are available without regard to ethnic origin, sex, or disability.

Date: May 7, 1989

WHITE - HEALTH DEPARTMENT'S COPY • CANARY - ENVIRONMENTALIST'S COPY • PINK - OWNER'S COPY

MECKLENBURG COUNTY HEALTH DEPARTMENT
ENVIRONMENTAL HEALTH DIVISION

CHARGE SLIP

Date 5/10/89

Name/Company Samuel Johnston

Sanitation _____

Vector Control _____

O.P.W.D. ✓

Service: Soil investigation
5731A

MECKLENBURG COUNTY
HEALTH DEPARTMENT
ENVIRONMENTAL HEALTH DIVISION
PAID

MAY 10 1989

check 4582

Fee: $ 30.00 30.00

Completed by

Collected by

10 100 30 10

30
30
120

130 | 1

5 × 13 = 65

130 | 6
0 78 0

5 · 58
65

10
30
8
2
5