SEPTIC SYSTEM DETAILS

25% REDUCTION ACCEPTED SYSTEM

4 BEDROOM RESIDENCE | LOT #2 KERNS MEADOW LANE

HUNTERSVILLE, MECKLENBURG COUNTY, NORTH CAROLINA

PREPARED FOR:

NIBLOCK HOMES
759 CONCORD PARKWAY NORTH, SUITE #20
CONCORD, NC 28027
(704) 788-4818

PIEDMONT DESIGN ASSOCIATES, P.A.
ENGINEERING SURVEYING PLANNING
Suite 101 Westfield Center, 125 East Plaza Drive
Mooresville, North Carolina 28115
Phone:(704) 664-7888 Fax:(704) 664-1778 www.pdapa.com
NCBELS License #: C-1007


REVISIONS	BY

Date: 2/23/16
Scale: AS SHOWN
Drawn: DMD
Checked: DLM
Project: 2015-12-01-SS
Job: 2015-02-05-EC
Sheet U-3
of 3 Sheets

Location: PR-
PUBLICATION OR REUSE OF THESE DRAWINGS OR ANY DETAILS WITHIN MUST BE WITH THE WRITTEN CONSENT OF PIEDMONT ASSOCIATES, P.A.
Owner: _____ Approved: _____ Date of Issue: _____

Gravelless Chamber Nitrification Trench Typical Section View


3 / U-3 N.T.S.

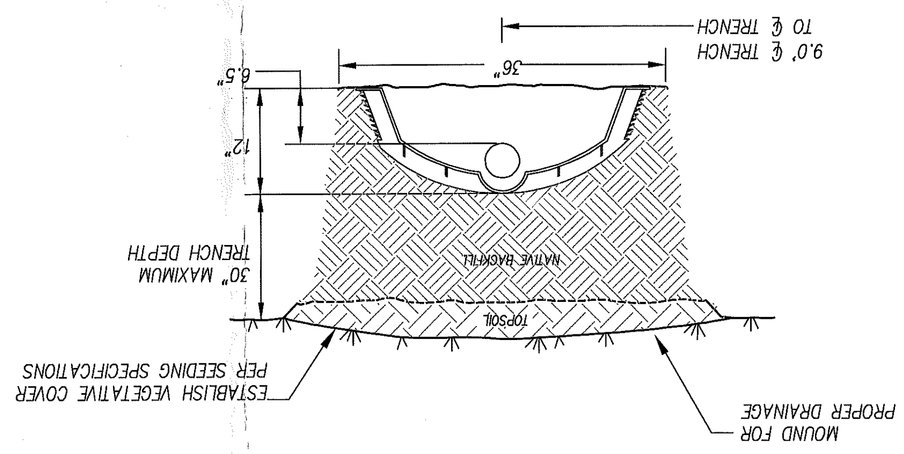

REFER TO SPECIFICATION
PACKAGE FOR MATERIALS
SELECTION AND INSTALLATION
REQUIREMENTS


Plan View – Pressure Manifold Vault Lid

1 / U-3 N.T.S.

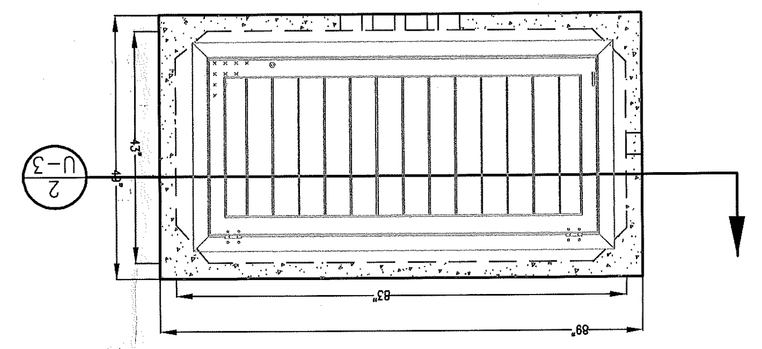


Plan View – Pressure Manifold Vault

N.T.S.

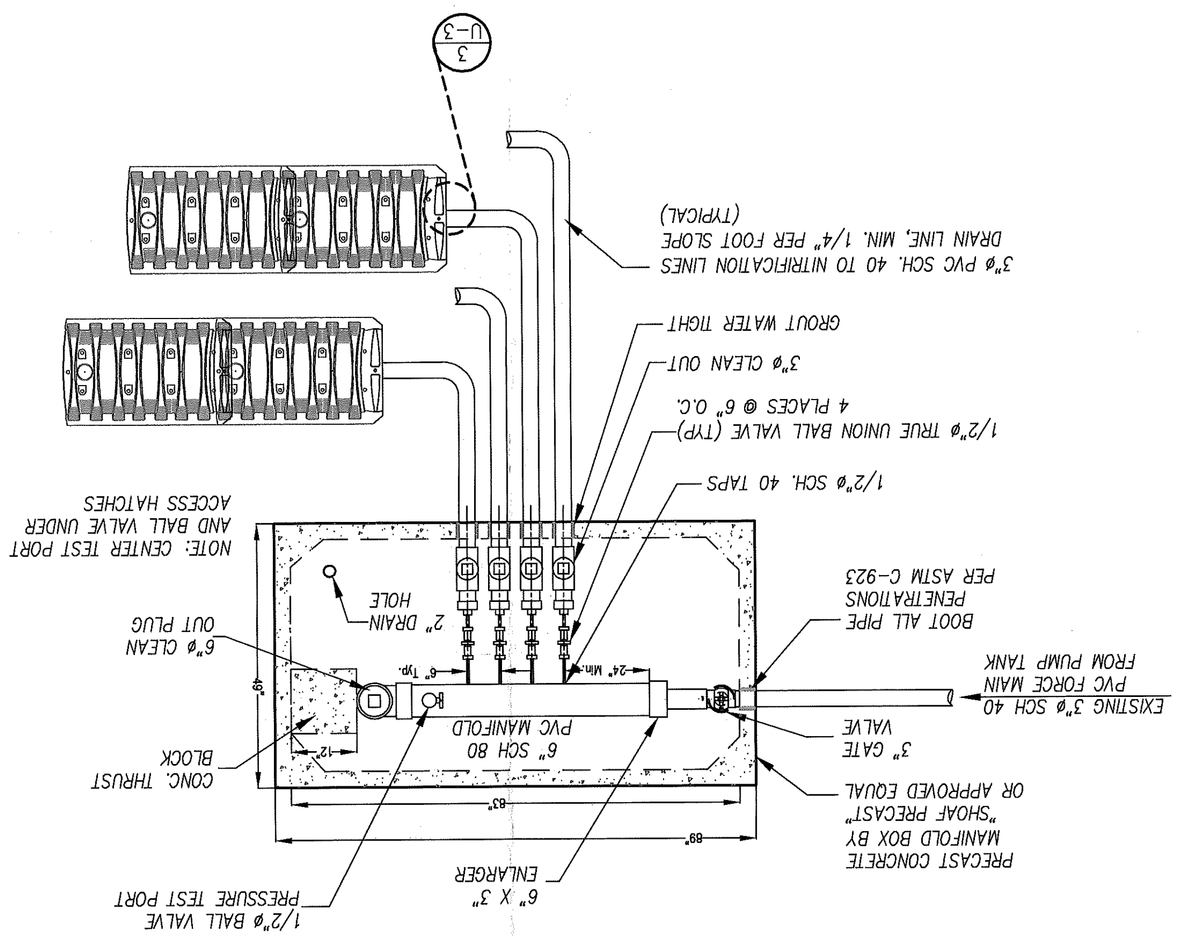


Section View – Pressure Manifold Vault

2 / U-3 N.T.S.

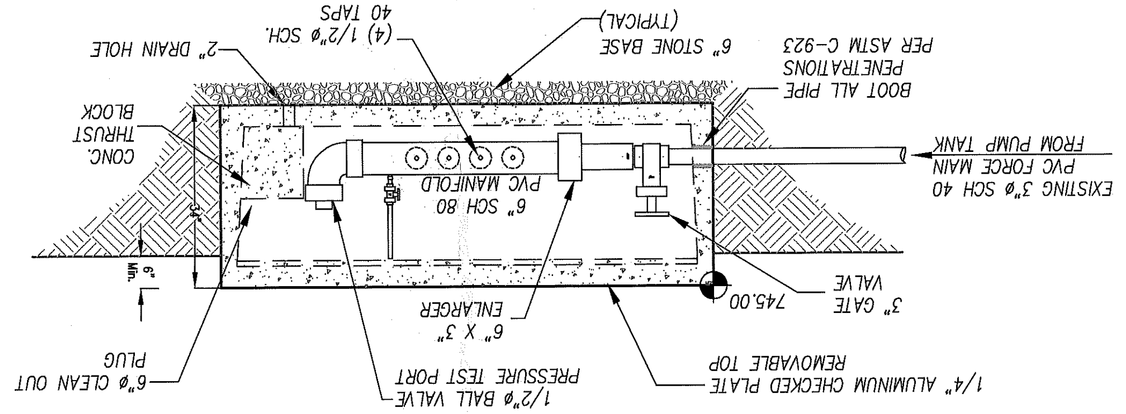

Pipe Penetration Detail

N.T.S.

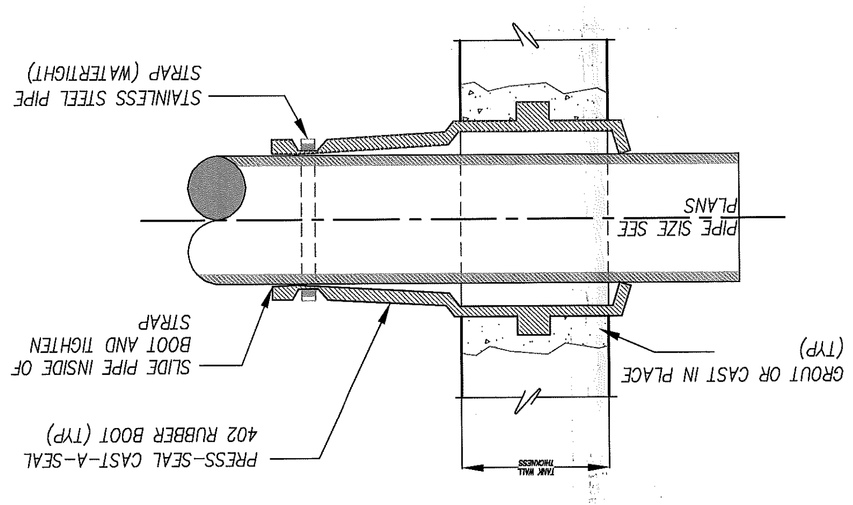

811
Know what's below.
Call before you dig.

Cleanout Detail

N.T.S.

