Date Received 10-18-83

RECEIVED
OCT 1 8 1983
ENVIRONMENTAL HEALTH

SIR No. 20151
P.C. No. 217-041-33
Map Date ______

MECKLENBURG COUNTY
DEPARTMENT OF ENVIRONMENTAL HEALTH

APPLICATION FOR SOIL INVESTIGATION

1) NAME OF OWNER Bouky (LAST) Raymond (FIRST) R. (MIDDLE)

2) ADDRESS OF OWNER 11526 Regena Lane - Pineville, NC ZIP 28134

3) PHONE NO. Home 588-2946 Office 588-3305


4) LOCATION OF PROPERTY Thomas Rd. (STREET OR COUNTY ROAD)

5) SUBDIVISION ______ LOT NO. ______ BLOCK NO. ______

MAP BOOK NO. ______ PAGE NO. ______

6) DEED REFERENCE: DEED BOOK 2883 PAGE NO. 195

Application is hereby made to the Mecklenburg County Department of Environmental Health for the conduct of a soil investigation and an on site inspection of the lot hereinabove described for the purpose of determining if the lot is suitable for the installation of an individual septic tank wastewater treatment system with subsurface, soil absorption, effluent discharge.

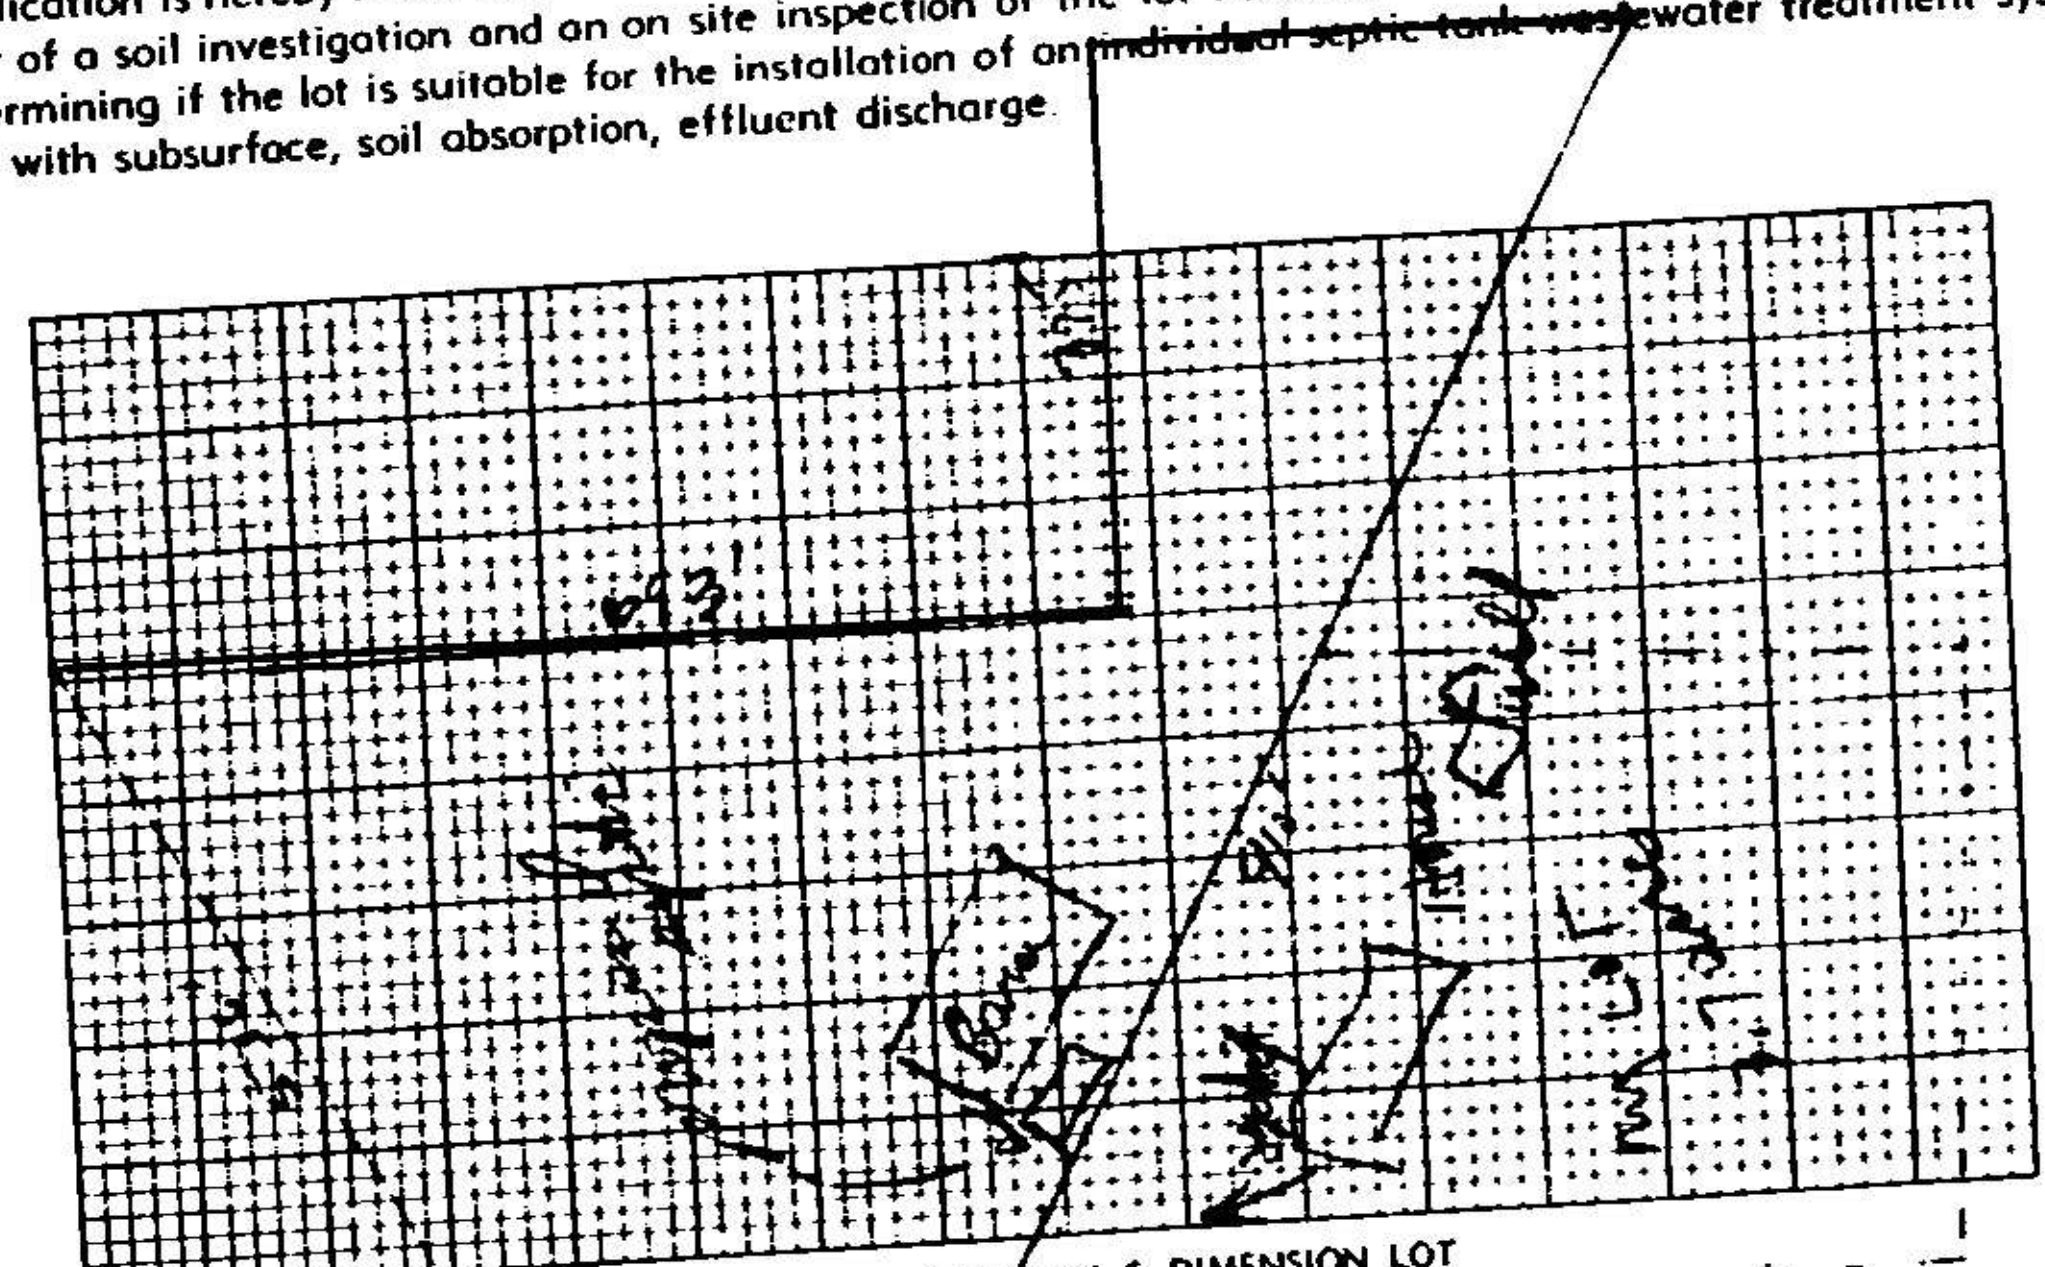

7) ACCURATELY DIAGRAM & DIMENSION LOT

283'

Raymond R. Bouky
OWNER

EHD-5-76

ENVIRONMENTAL HEALTH DEPARTMENT'S COPY

Serial No. 5284

SIR No. 20151

Date Issued 11-1-83

T. C. No. PO 217-041-33

Map Date


MECKLENBURG COUNTY
DEPARTMENT OF ENVIRONMENTAL HEALTH
SOIL INVESTIGATION REPORT

NAME OF OWNER Bouley, (LAST) Raymond (FIRST) R. (MIDDLE)

ADDRESS OF OWNER 11526 Regene Lane, Pineville, NC ZIP 28134

LOCATION OF PROPERTY Thomas Road (STREET OR COUNTY ROAD)

SUBDIVISION LOT NO BLOCK NO.

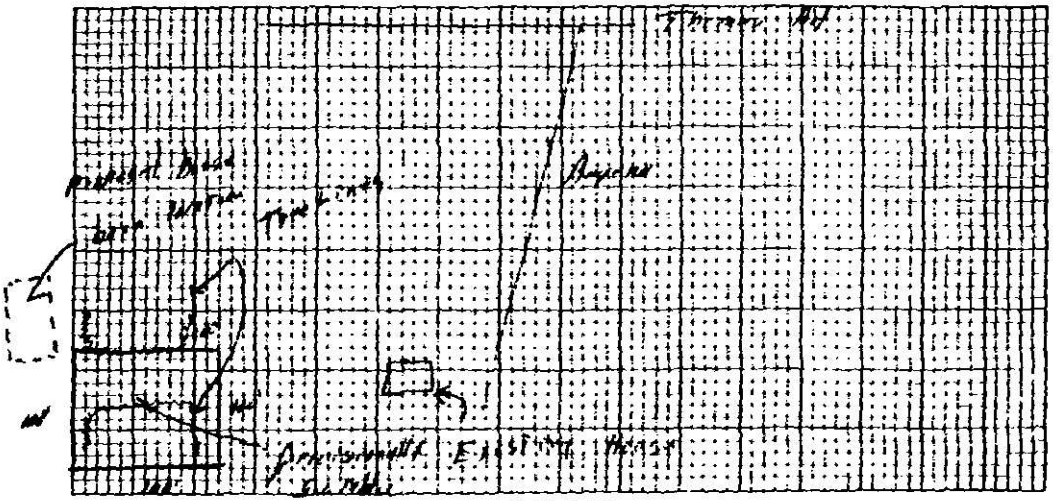

PLOT PLAN

This is to certify that a soil investigation and on-site investigation was made by the Mecklenburg County Department of Environmental Health on the lot described above. The said investigation was conducted on that portion of the lot as indicated on the above plot **Provisionally Suitable**

The permeability rate determined by the investigation was The said lot is approved for the installation of an individual septic tank wastewater treatment system with subsurface, soil absorption effluent discharge subject to the following terms and conditions

1. A permit to install, construct, alter, or repair the onsite system shall be obtained from the Mecklenburg County Department of Environmental Health prior to the beginning of any construction of buildings on the wastewater treatment system on the said lot
2. The size of the septic tank wastewater treatment system which must be installed will be determined by the Mecklenburg County Department of Environmental Health prior to installation based on the permeability rate obtained above, and on the size and type of building constructed thereon
3. This approval is valid only if the system is installed in the immediate area indicated as acceptable for system installation on the above plot.
4. This approval is void if any grading, filling, or construction including the driving of piles is performed on the lot which in the opinion of the Mecklenburg County Department of Environmental Health renders the area indicated as acceptable for system installation unsuitable for installation, construction, alteration and or repair of such a system.

This approval is granted based on the laws of the State of North Carolina and the rules and regulations of the North Carolina Department of Human Resources, Division of Health Services and the Mecklenburg County Health Commission which were in effect on the date of issuance and is void if at any time in the future, prior to completion of the system, these laws, rules and regulations are changed such that this approval would not have been granted had the new or revised laws, rules, and regulations been in effect on the issue date.

Soil Scientist

Environmental Health Director or Authorized Section Head

EHD-5-76

Environmental Health Department's Copy

DEPARTMENT OF
ENVIRONMENTAL HEALTH
MECKLENBURG COUNTY,
NORTH CAROLINA

SITE EVALUATION

S.I.R. NO. 20151

T.C. NO. PO 217-041-33

(Ground Absorption Sewage Disposal)

OWNER: Raymond R. Bowley
ADDRESS: 11521 Rogers Lane Pineville N.C. 28134
PLAT NO:
LOT SIZE: Approx 10,000 sqft
LOCATION OF SITE: off Lemmon Rd

FACTORS	AREA 1	AREA 2	AREA 3	AREA 4
1. SLOPE (%)	(S) PS U 2-9%	S PS U	S PS U	S PS U
2. SOIL TEXTURE (12-36 inches) Sandy, Loamy, Clayey (Note 2-1 Clay)	S (PS) Clay U	S PS U	S PS U	S PS U
3. SOIL STRUCTURE (12-36 inches)	S (PS) Block U	S PS U	S PS U	S PS U
4. SOIL DEPTH (inches)	S (PS) 36-40" U	S PS U	S PS U	S PS U
5. RESTRICTIVE HORIZONS (Inches) (Impervious strata, Rock)	S >36" PS U	S PS U	S PS U	S PS U
6. SOIL DRAINAGE/GROUNDWATER (external and internal)	S >36" to ground water PS U	S PS U	S PS U	S PS U
7. OTHER (Specify)	S PS U	S PS U	S PS U	S PS U
8. SOIL GROUP	IVA			
9. SITE CLASSIFICATION	Provisionally Suitable			
10. SOIL SERIES	Creedmoor Like			

S - Suitable PS - Provisionally Suitable U - Unsuitable

**See Diagram on Back (includes: soil areas, property lines, roads, streams, gullies, wet areas, fill areas, wells, water bodies, slopes)

Recommendations/Comments:

Described by: William R. Marlin
Title: Soil Scientist

Date: 11-21-83

EHD 539 (Revised: 6/82)

MECK COUNTY DEPARTMENT OF

Date Received 10-18-83

RECEIVED
OCT 18 1983
ENVIRONMENTAL HEALTH

SEE INSTRUCTIONS ON BACK

ICAR(S) Application No. 20151

T. C. RNO 217-041-33


Map Date _____

MECKLENBURG COUNTY
DEPARTMENT OF ENVIRONMENTAL HEALTH

Application for an
Installation, Construction, Alteration, and/or Repair Permit
(Individual Septic Tank System with Subsurface, Soil Absorption, Effluent Discharge)

The owner of that property described hereinafter hereby applies to the Mecklenburg County Department of Environmental Health for a permit to:

1) ✓ Install or Construct 2) _____ Alter or Repair an individual septic tank wastewater treatment system with a subsurface, soil absorption, effluent discharge

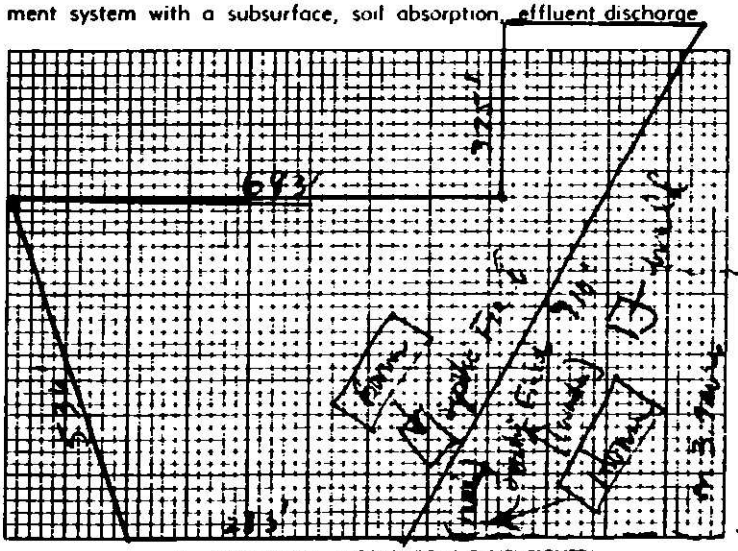

3) PLOT PLAN (ACCURATELY DIMENSIONED)

13) NAME OF OWNER Bowley (LAST) Raymond (FIRST) R. (MIDDLE)

14) ADDRESS OF OWNER 15226 Pegana Lane

15) PHONE NO. Home 588-2945 Office 588-3361

16) LOCATION OF SYSTEM Monica Rd. (STREET OR COUNTY ROAD)

17) SUBDIVISION _____ Lot No. _____ Block No. _____

Map Book No. _____ Page No. _____

18) DEED REFERENCE — DEED BOOK 2833 AT PAGE 195

19) HAS A SOIL INVESTIGATION BEEN RUN? ___ YES ___ NO DATE RUN _____

20) PTR NUMBER (See Instructions) _____


The undersigned person hereby agrees that he has read the foregoing application and that the contents of same are true. It is understood that any permit applied for herein shall be void and of no effect if any of the above facts are not true.

10/14/83
DATE OF APPLICATION

Raymond R. Bowley
OWNER

EHD-5-76

ENVIRONMENTAL HEALTH DEPARTMENT'S COPY

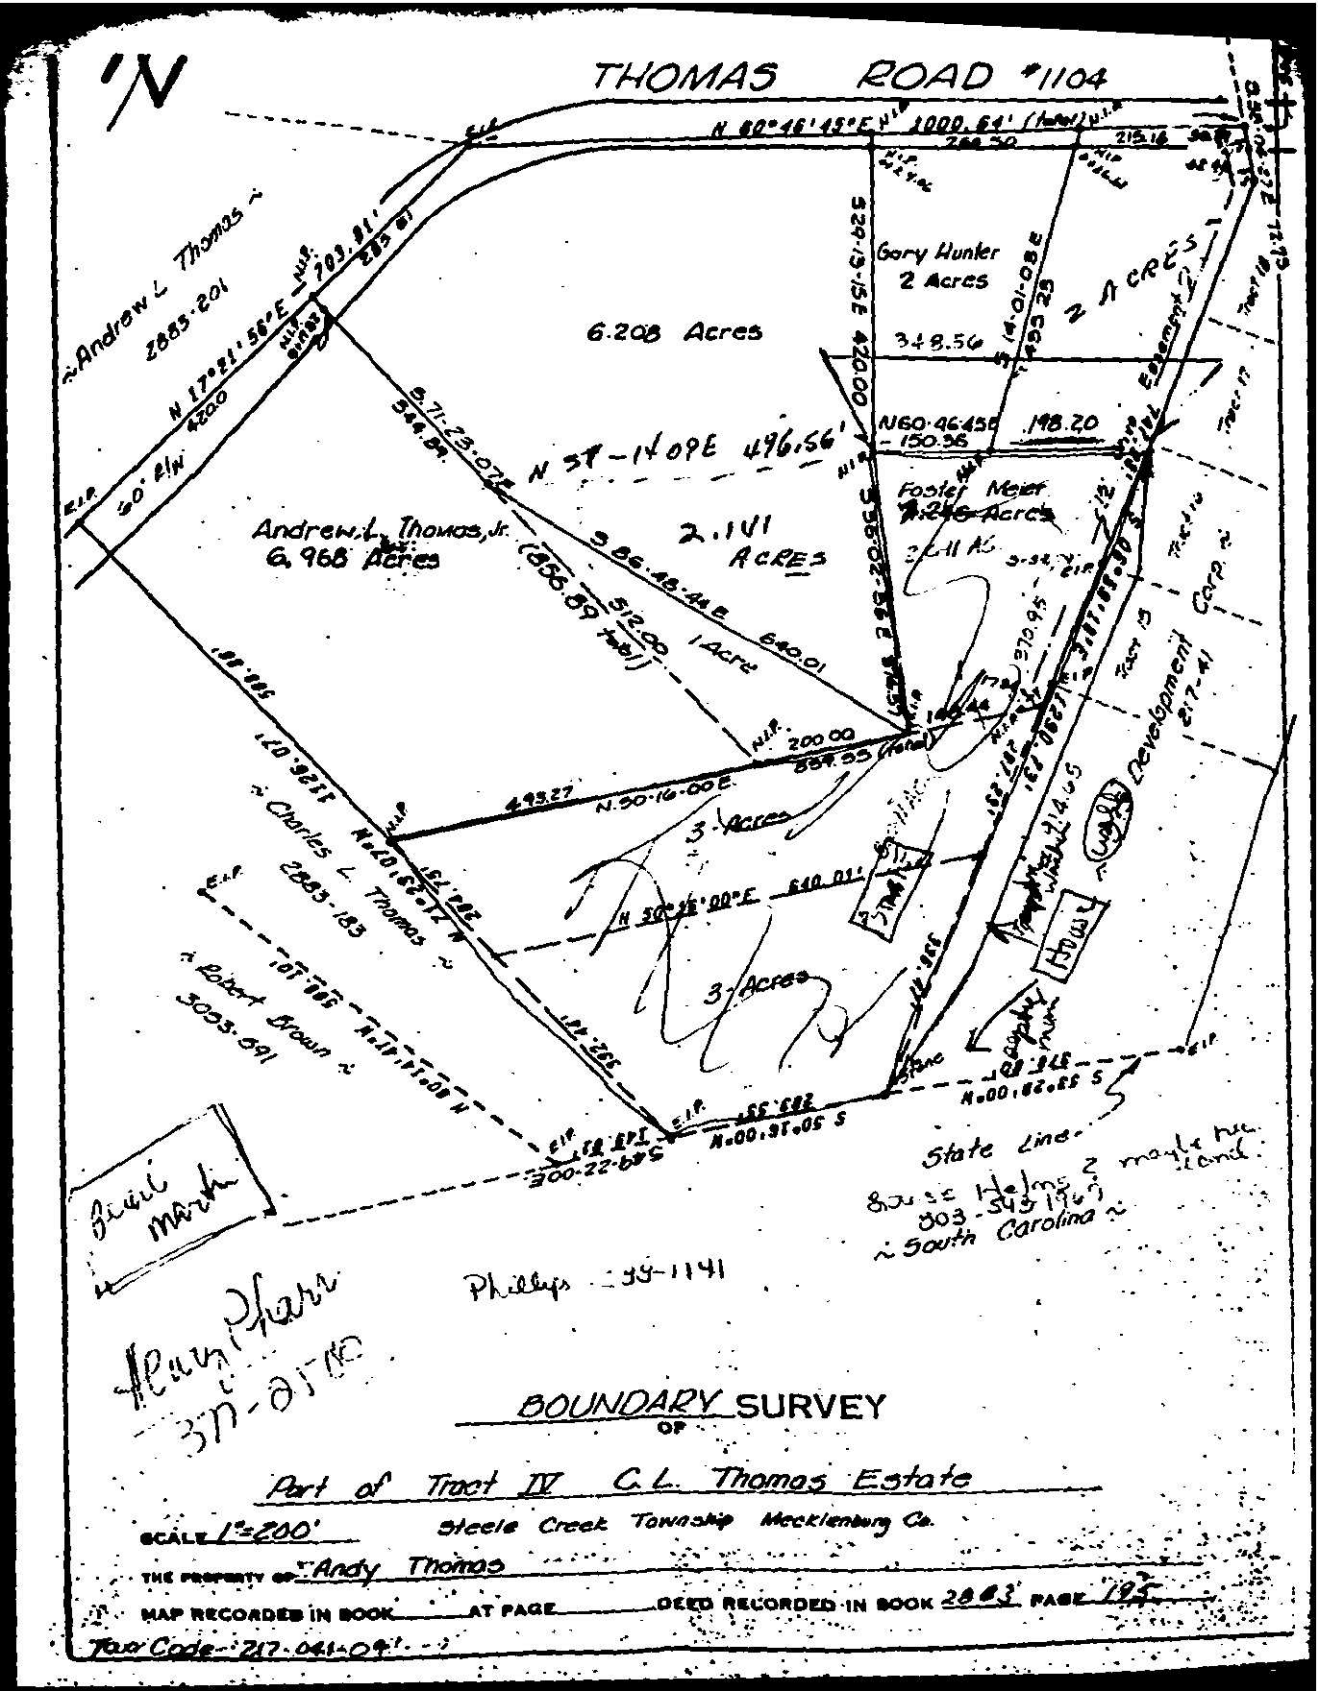

BOUNDARY SURVEY

OF

Part of Tract IV C.L. Thomas Estate

SCALE 1"=200' Steele Creek Township Mecklenburg Co.

THE PROPERTY OF Andy Thomas

MAP RECORDED IN BOOK ____ AT PAGE ____ DEED RECORDED IN BOOK 2803 PAGE 195

Tax Code 217-041-09

Date Issued 11-2-83

Serial No. 6913

SIR No. 20151

T. C. No. PO 217-041-33

Map Date

MECKLENBURG COUNTY
DEPARTMENT OF ENVIRONMENTAL HEALTH
IMPROVEMENT PERMIT
TO THE BUILDING INSPECTION DEPARTMENT

APPROVAL OF LOT FOR INSTALLATION OF AN INDIVIDUAL SEPTIC TANK WITH SUBSURFACE, SOIL ABSORPTION, EFFLUENT DISCHARGE

NAME OF OWNER Bouley, (LAST) Raymond (FIRST) R. (MIDDLE)

ADDRESS OF OWNER 15226 Regena Lane, Pineville, NC ZIP 28134

LOCATION OF LOT 15226 Regena Lane (STREET OR COUNTY ROAD)

SUBDIVISION _____ LOT NO. _____ BLOCK NO. _____

MAP BOOK NO. _____ PAGE NO. _____

The above specified lot is approved by the Mecklenburg County Department of Environmental Health for the installation of an individual septic tank system with subsurface, soil absorption, effluent discharge based on the soil investigation, on an on-site inspection of the said lot; and upon the information supplied in the "Application for an Installation, Construction, Alteration, and/or Repair Permit", number 20151. This approval is subject to the following terms and conditions:

1. That the nitrification field be installed, constructed, altered and/or repaired in the same area where the soil investigation was run.
2. That an "Installation, Construction, Alteration, and/or Repair Permit" be issued and in full force and effect when the system is installed, constructed, altered, and/or repaired and that the system be installed in accordance with same.

This approval may be revoked and the building inspection department requested to revoke any building permit(s) which have been issued to authorize construction on the said lot if at any time it is determined that any information contained in the "Application for an Installation, Construction, Alteration, and/or Repair Permit" is not correct or is untrue or that the septic-tank system is not being installed, constructed, altered and/or repaired in accordance with a valid Installation, Construction, Alteration, and/or Repair Permit.

Randy C Poole RS
Environmentalist

David D. Hardister
Environmental Health Director, or Authorized Section Head

EHD-S-76

Environmental Health Department's Copy