

14401 RAMAH CHURCH RD

01115110

7/3/2007

duponbj

Groundwater and Wastewater Services File Imaging Project
May 2007
Barcode Font = IDAutomationHC39M

400 ☑

INSTALLATION, CONSTRUCTION, ALTERATION, AND/OR REPAIR PERMIT

HEALTH DEPARTMENT
ENVIRONMENTAL HEALTH DIVISION
1200 BLYTHE BOULEVARD
CHARLOTTE, NC 28203
PHONE (704) 376-4603


FILE: 7508A DATE: 1/26/93

TC: 001-151-10 ☐ L

proj # 104-997176

SERIAL № 15324

Permission is hereby given to ✓ Install or Construct, _____ Alter or Repair the individual septic tank wastewater treatment system with subsurface, soil absorption, effluent discharge as specified herein at the described location. This permit is granted based upon the information supplied in the application dated July 22, 1991. All work shall be completed on or before 2/26/93, after which date this permit shall be null and void. The system shall meet all of the construction requirements of 10 NCAC 10A .1900 which are in effect on the date of the granting of this permit. A Certificate of Completion or an Operation Permit must be obtained from the Mecklenburg County Health Department before any system can be covered up or placed into service. The issuance of this permit does not in any way guarantee that the system anticipated to be constructed will operate properly, or relieve any person now or hereafter owning, controlling or using such system from any liability resulting from the failure of the system to operate properly.

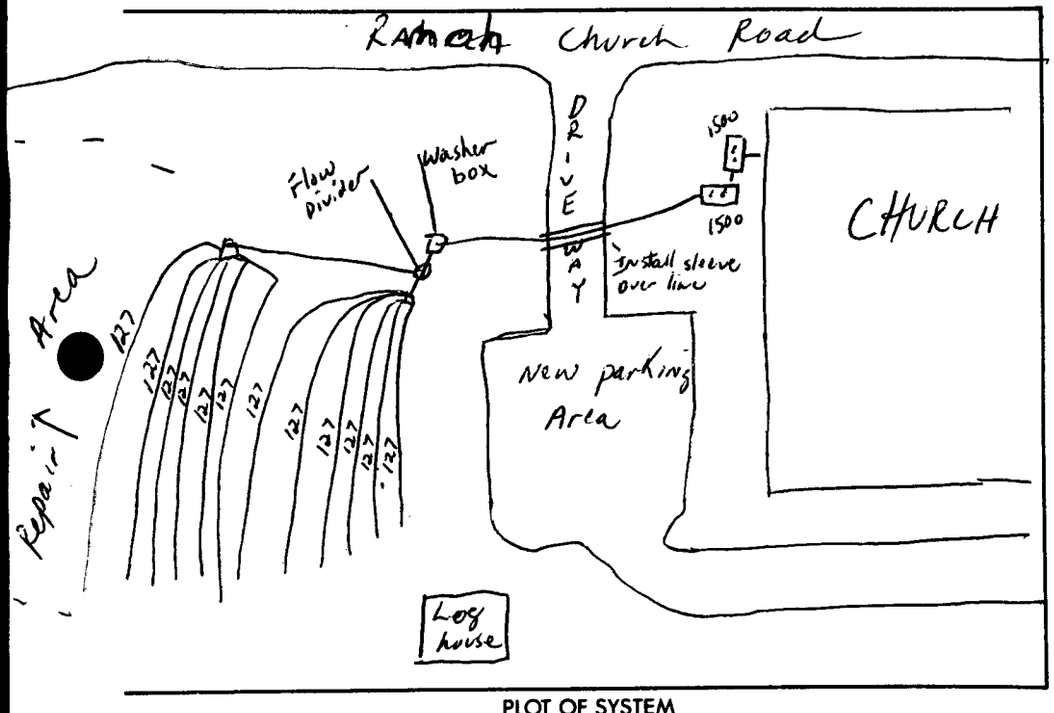

PLOT OF SYSTEM

Liquid Capacity of Septic Tank 1500 gallons

Liquid Capacity of Dosing Tank 1500 gallons

Tank Construction PCC

Absorption and/or Nitrification Lines:

Trench Width 3 feet

Total Line Length 1524 feet

Number of Lines 12 (127')

Depth of Stone 12 inches

Distance from House >15 feet

Distance from Property Line >10 feet

Distance from Well >100' feet

NAME OF OWNER Ramah Presbyterian Church

LOCATION OF PROPERTY 14401 Ramah Church Road

Comments: Install 12 lines x 127'long x 3'wd x 12"stone
Keep septic system >50 from well | Keep lines on contour of land
Install washer box | Flow divider | 2-D-Boxes

Judy J. Kaiser R.S.
Division or Section Head

Philo A. Walker
Environmentalist

* If this permit is for the installation or construction of a new system, it must be signed by the division or a section head of the Mecklenburg County Health Department in order to be valid. Only the signature of the Environmentalist is required where an existing system is being altered or repaired.

WHITE - HEALTH DEPARTMENT'S COPY • CANARY - ENVIRONMENTALIST'S COPY • PINK - OWNER OR AGENT'S COPY

PW

Pd. 7/22/91 $25.00
Ck. # 6993
Amt. 200.00
SRD.

PROPOSED PLOT PLAN


HEALTH DEPARTMENT
ENVIRONMENTAL HEALTH DIVISION
1200 BLYTHE BOULEVARD
CHARLOTTE, NC 28203
PHONE (704) 376-4603

FILE: 7508A

TC: 011-151-10

PROJ. NO - 104-997176

Draw in and name all roads adjoining the property. Draw in and accurately dimension the lot concerned. Accurately indicate property boundaries, proposed and/or existing structures and driveways, underground utilities, and wells and springs within 100 feet of the proposed building or drainfield.

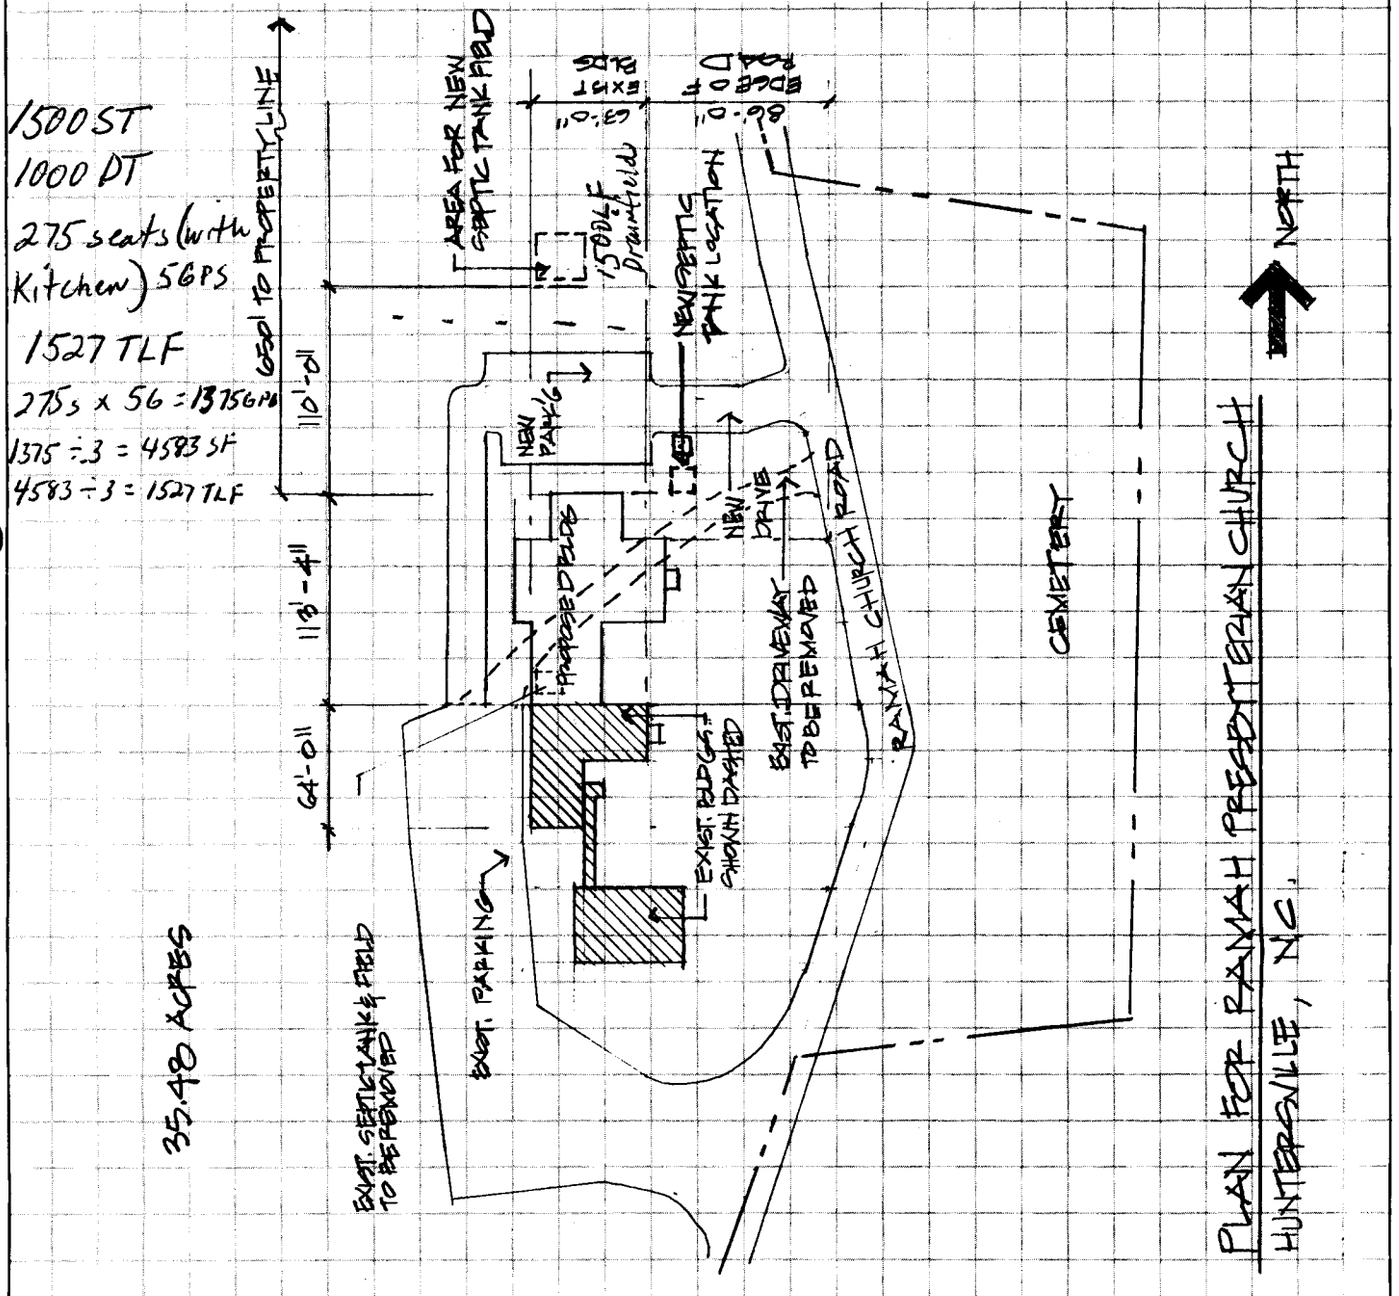

APPROVAL DATE _____

White - Health Department's Copy Canary - Environmentalist's Copy Pink - Owner's Copy

Proj # 104-997176

Pd. 7/22/91
Ck # 6993
Amt. 200.00

APPLICATION FOR AN IMPROVEMENT PERMIT

HEALTH DEPARTMENT
ENVIRONMENTAL HEALTH DIVISION
1200 BLYTHE BOULEVARD
CHARLOTTE, NC 28203
PHONE (704) 376-4603

Mecklenburg County services are available without regard to ethnic origin, sex, or disability.

(OFFICE USE ONLY)
FILE: 7508A
TC: 011-151-10
SERIAL: № 21716

☒ L ☐ CRT

JOB LOCATION

① ADDRESS: 14401 RAMAH CHURCH ROAD (STREET NO. / STREET) ② FILE: _____

③ JURISDICTION: _____ ④ TAX PARCEL NO.: 91-151-10

⑤ SUBDIVISION: _____ ⑥ LOT: _____ ⑦ BLOCK: _____

OWNER

⑧ NAME: RAMAH PRESBYTERIAN CHURCH (FIRST / MIDDLE / LAST)

⑨ MAILING ADDRESS: 14401 RAMAH CHURCH ROAD

⑩ CITY: HUNTERSVILLE ⑪ STATE: N.C. ⑫ ZIP: 28078

⑬ PHONE: (WORK) 875 6683 ⑭ (HOME) —

REQUEST

This request is for a(n):

⑮ ☐ New permit

⑯ ☒ Repair or alteration permit

⑰ ☐ Authorization for mobile home exchange NEW POSITION TO BE LOCATED OVER

⑱ ☒ Other (specify) EXISTING TANK & TRENCH FIELD

DESIGN CRITERIA

System will serve:

⑲ ☐ Residence ⑳ ☐ Mobile home

㉑ ☒ Business or place of public assembly

㉒ Number of bedrooms? _____

㉓ Maximum occupancy? _____

㉔ Basement? ☐ yes ☐ no

㉕ Type? CHURCH

㉖ Maximum number of employees? 4

㉗ Maximum number of seats? 275

WATER SUPPLY

㉘ Water supply from (present or proposed):

A ☒ Individual well

B ☐ Municipal system

C ☐ Community well

D ☐ Community system

㉙ The undersigned, owner of the property described above as the "JOB LOCATION" has read the foregoing application, acknowledges that the contents of same are true, and authorizes agents of the MECKLENBURG COUNTY HEALTH DEPARTMENT to enter onto the property for the purpose of processing this request.

Signed: _____

Date: 22 July 91

IMPROVEMENT PERMIT

The undersigned, an authorized agent of the MECKLENBURG COUNTY HEALTH DEPARTMENT, certifies that the Department has approved the Request for the Job Location contained in this document. This approval is granted in accordance with the provisions of Laws And Rules For Sanitary Sewage Collection, Treatment And Disposal in effect at the time of issuance of the permit and is subject to the following provisions:

... No work shall be conducted on the septic tank system until an Installation, Construction, Alteration and/or Repair permit is issued by this Department.

... This permit is not transferable, and shall become null and void 36 months from the date of issuance.

Philo S. Walker — 12/23/93
Environmentalist — Date

_____ / _____
Director or Authorized Section Head — Date

*This permit must be signed by the Director of Mecklenburg County Health Department or an authorized section head in order to be valid.

PW Proj # 104-997176

Pd. 7/22/91
Ck. # 6993
Amt. 200.00
No 9.

APPLICATION FOR AN IMPROVEMENT PERMIT

HEALTH DEPARTMENT
ENVIRONMENTAL HEALTH DIVISION
1200 BLYTHE BOULEVARD
CHARLOTTE, NC 28203
PHONE (704) 376-4603

Mecklenburg County services are available without regard to ethnic origin, sex, or disability.

(OFFICE USE ONLY)
FILE: 95OSA
TC: 011-151-10
SERIAL: No 21716

☐ L ☐ CRT

JOB LOCATION

① ADDRESS: 14401 RAMAH CHURCH ROAD (STREET NO. / STREET) ② FILE:
③ JURISDICTION: ④ TAX PARCEL NO.: 91-151-10
⑤ SUBDIVISION: ⑥ LOT: ⑦ BLOCK:

OWNER

⑧ NAME: RAMAH PRESBYTERIAN CHURCH
⑨ MAILING ADDRESS: 14401 RAMAH CHURCH ROAD (FIRST / MIDDLE / LAST)
⑩ CITY: HUNTERSVILLE ⑪ STATE: N.C. ⑫ ZIP: 28078
⑬ PHONE: (WORK) 875 6683 ⑭ (HOME) —

REQUEST

This request is for a(n):

⑮ ☐ New permit
⑯ ☒ Repair or alteration permit
⑰ ☐ Authorization for mobile home exchange
⑱ ☒ Other (specify) NEW ADDITION TO BE LOCATED OVER EXISTING TANK & PENN FIELD

DESIGN CRITERIA

System will serve:

⑲ ☐ Residence ⑳ ☐ Mobile home
㉑ ☒ Business or place of public assembly
㉒ Number of bedrooms? 1
㉓ Maximum occupancy?
㉔ Basement? ☐ yes ☐ no
㉕ Type? CHURCH
㉖ Maximum number of employees? 4
㉗ Maximum number of seats? 275

WATER SUPPLY

㉘ Water supply from (present or proposed):

A ☒ Individual well
B ☐ Municipal system
C ☐ Community well
D ☐ Community system

㉙ The undersigned, owner of the property described above as the "JOB LOCATION" has read the foregoing application, acknowledges the contents of same are true, and authorizes agents of the MECKLENBURG COUNTY HEALTH DEPARTMENT to enter onto the property for the purpose of processing this request.

Signed: Felix S. Robertson Jr. Elder
Date: 22 July 91

IMPROVEMENT PERMIT

The undersigned, an authorized agent of the MECKLENBURG COUNTY HEALTH DEPARTMENT, certifies that the Department has approved the Request for the Job Location contained in this document. This approval is granted in accordance with the provisions of Laws And Rules For Sanitary Sewage Collection, Treatment And Disposal in effect at the time of issuance of the permit and is subject to the following provisions:

... No work shall be conducted on the septic tank system until an Installation, Construction, Alteration and/or Repair permit is issued by this Department.

... This permit is not transferable, and shall become null and void 36 months from the date of issuance.

Philo S. Walker — Environmentalist — 2/23/93 — Date

Director or Authorized Section Head — Date

*This permit must be signed by the Director of Mecklenburg County Health Department or an authorized section head in order to be valid.

APPLICATION FOR SOIL INVESTIGATION

P-D
06/10/91
CR# 6968
EJ $50.00

HEALTH DEPARTMENT
ENVIRONMENTAL HEALTH DIVISION
1200 BLYTHE BOULEVARD
CHARLOTTE, NC 28203
PHONE (704) 376-4603

(OFFICE USE ONLY)

FILE: 7508A

TC:

☒ PC ☐ REPT

JOB LOCATION

① ADDRESS: 14401 RAMAH CHURCH ROAD

② SUBDIVISION: _____ ③ LOT: _____ ④ BLOCK: _____

⑤ PARCEL REFERENCE: BOOK NO.: 011-151-10 PAGE NO.: _____ PARCEL NO.: _____

⑥ DEED REFERENCE: BOOK NO.: 5710 PAGE NO.: 871

OWNER


⑦ NAME: RAMAH PRECBYTERIAN CHURCH
(FIRST) (MIDDLE) (LAST)

⑧ MAILING ADDRESS: 14401 RAMAH CHURCH ROAD

⑨ CITY: HUNTERSVILLE ⑩ STATE: N.C. ⑪ ZIP: 28078

⑫ PHONE: (WORK) 875 6683 (HOME) _____

⑬ Accurately diagram and dimension lot.

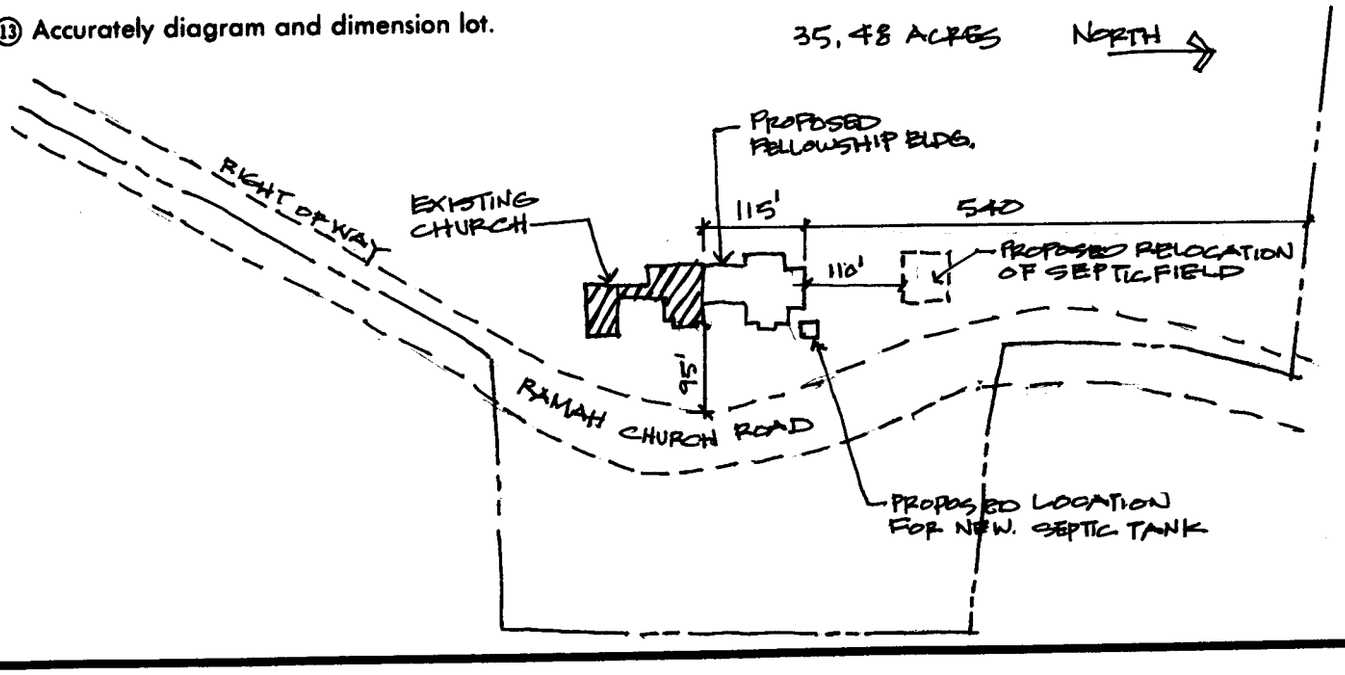

⑭ The undersigned, owner of the property described above as the "JOB LOCATION" has read the foregoing application, acknowledges that the contents of same are true, and authorizes agents of the MECKLENBURG COUNTY HEALTH DEPARTMENT to enter onto the property for the purpose of processing this request.

Signed: Rev. Harold L. Hudson Jr.
Harold L. Hudson Jr.

Date: May 9, 1991

Mecklenburg County services are available without regard to ethnic origin, sex, or disability.

WHITE - HEALTH DEPARTMENT'S COPY • CANARY - ENVIRONMENTALIST'S COPY • PINK - OWNER'S COPY

Mecklenburg County
Health Department

June 24th, 1991

Ramah Presbyterian Church
14401 Ramah Church Road
Huntersville, NC 28078

RE: Property located at 14401 Ramah Church Road
FILE: 7508A
PARCEL: 011-151-10

Dear Sir:

At your request, a field investigation was conducted on the property designated above for the purpose of determining site suitability for the installation of a ground absorption sewage disposal system. The property was found to contain a limited area of soils which were classified as PROVISIONALLY SUITABLE for such an installation. A copy of the Site Evaluation Report (Serial Number 19538) is enclosed for your information.

Should you desire to file for permission to install a ground absorption sewage disposal system, please submit an Application For An Improvement Permit with an ACCURATELY dimensioned plot plan detailing the location of current and/or proposed buildings, wells and sewage disposal systems to this office. The plan will be reviewed and if it is found that the area of provisionally suitable soils is adequate for the proposed construction, an Improvement Permit will be issued by this Department.

If there are any questions concerning this matter, do not hesitate to contact me.

Sincerely,

Gene Vaughan, R.S., Supervisor
Individual Water and Wastewater Systems

Enclosure

Environmental Health Division
1200 Blythe Boulevard • Charlotte, North Carolina 28203 • (704) 376-4603

CHARLOTTE-MECKLENBURG BUILDING STANDARDS
PROJECT REVIEW DISCIPLINES

PAGE: 1

PROJECT INFORMATION

PROJECT NUMBER: 104-997176
PROJECT NAME: RAMAH PRESBYTERIAN **PHS:** **SEC:** **SUBMITTED DATE:** 07/02/
TIME: 03:25

CONTACT NAME: LORIE ZIMMERMAN **PHONE #:** 563-
TITLE: **TYPE OF PERMIT:** FULL

COMMENTS: 14401 RAMAH CHURCH RD MECK NEW CODE FELLOWSHIP HALL

REVIEW DISCIPLINES

AGENCY	DISCIPLINE	CONTACT	PHONE	INITIALS
BUILDING STANDARDS	BUILDING	MIKE BURKHARD	336-3836	
	ELECTRICAL	MIKE BURKHARD	336-3836	
	MECHANICAL	MIKE BURKHARD	336-3836	
	PLUMBING	MIKE BURKHARD	336-3836	
	ZONING	MIKE BURKHARD	336-3836	
	COUNTY-FIRE	MIKE BURKHARD	336-3836	
ENVIRONMENTAL HEALTH	SEPTIC TANKS	SYLVIA DANIEL	376-4603	
INSURANCE	INSURANCE	?	000-0000	

NOTICE

OTHER APPROVALS/PERMITS MAY BE REQUIRED SUCH AS GRADING PERMITS, STORM WATER RETENTION, DETENTION AND COMMERCIAL DRAINAGE APPROVAL. PLEASE CHECK WITH THE ASSOCIATED ENGINEERING DEPARTMENT FOR ADDITIONAL INFORMATION.

YOU WILL BE NOTIFIED OF THE DISPOSITION OF YOUR PROJECT WITHIN 10 TO 15 WORKING DAYS. IF YOU MUST CALL CONCERNING THE STATUS OF A PROJECT, CALL 336-3836 AND ASK FOR APPROVAL STATUS OF THE PROJECT NUMBER ABOVE

ALL INDIVIDUALS SECURING BUILDING PERMITS MUST BE BONDED WITH MECKLENBURG COUNTY. PLEASE CONTACT THE ACCOUNTING DEPARTMENT AT 336-4317 FOR BOND REQUIREMENTS AND FURTHER INFORMATION.

CONTACT	DATE	COMMENTS	INITIALS

PW

PROPOSED PLOT PLAN

18. 7/22/91 $25.00
Ck. #6993
Amt. 200.


HEALTH DEPARTMENT
ENVIRONMENTAL HEALTH DIVISION
1200 BLYTHE BOULEVARD
CHARLOTTE, NC 28203
PHONE (704) 376-4603

FILE: 7508A

TC: 011-151-10

PROJ. NO - 104-997176

Draw in and name all roads adjoining the property. Draw in and accurately dimension the lot concerned. Accurately indicate property boundaries, proposed and/or existing structures and driveways, underground utilities, and wells and springs within 100 feet of the proposed building or drainfield.

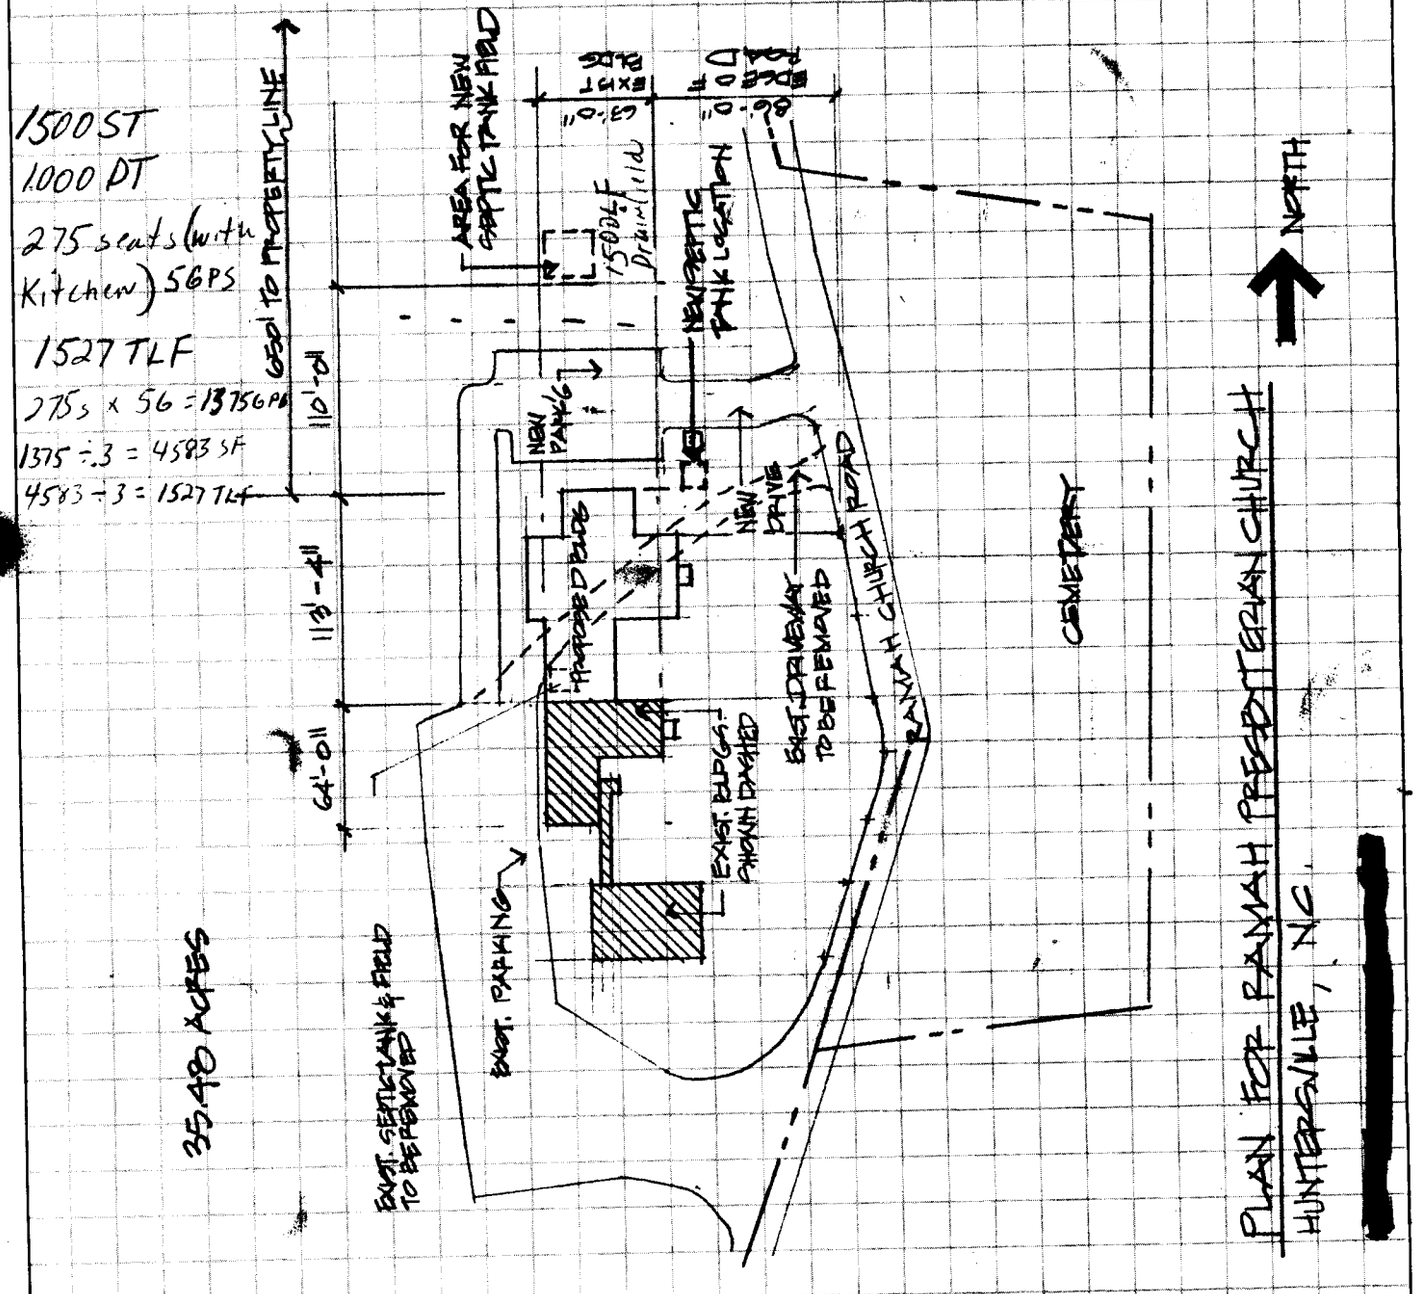

APPROVAL DATE _____

White - Health Department's Copy Canary - Environmentalist's Copy Pink - Owner's Copy

MECKLENBURG COUNTY HEALTH DEPARTMENT
SITE EVALUATION REPORT
SERIAL NUMBER 19538

File: 7508A

Action 1

Parcel: 011-151-10

☐ PC

Location: 14401 Ramah Church Road

Subdivision:


Lot: Block: Acres: .36

Owner:
Address:

Comments: Area investigated shifted slightly to northwest to take advantage of topography. additional area available

Described by: William A. Marlin

Date: 6-20-91

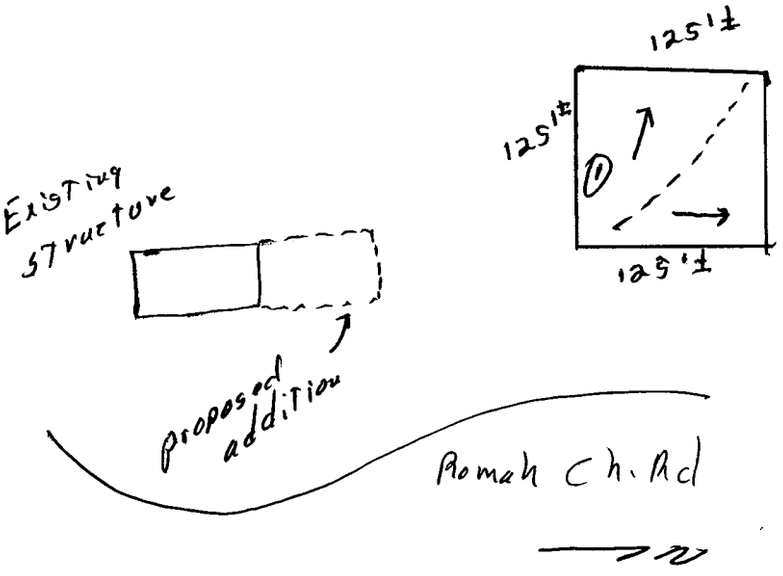

***** EVALUATION KEY *****

S = Suitable U = Unsuitable
PS = Provisionally Suitable
The "Area Classification" below indicates the suitability of areas in the diagram.

FACTORS	AREA 1	AREA 2	AREA 3	AREA 4	AREA 5	AREA 6
Topography	(S) PS U 2-8%	S PS U	S PS U	S PS U	S PS U	S PS U
Texture	S (PS) U Clay	S PS U	S PS U	S PS U	S PS U	S PS U
Structure	S (PS) U Blocky	S PS U	S PS U	S PS U	S PS U	S PS U
Drainage	S (PS) U >40" to water	S PS U	S PS U	S PS U	S PS U	S PS U
Depth	S (PS) U 38"+	S PS U	S PS U	S PS U	S PS U	S PS U
Restrictive Horizons	S (PS) U >38"+	S PS U	S PS U	S PS U	S PS U	S PS U
Available Space	S (PS) U	S PS U	S PS U	S PS U	S PS U	S PS U
Other (specify)	S PS U	S PS U	S PS U	S PS U	S PS U	S PS U
Soil Group/Series	IV Cecil/Hilo					
Area Classification	S (PS) U	S PS U	S PS U	S PS U	S PS U	S PS U

MECKLENBURG COUNTY
LAND USE AND ENVIRONMENTAL SERVICES
Payment Receipt

Receipt Information

Date:	05/23/08	**Amount:**	400.00
Receipt #:	57472	**Tendered:**	400.00
Check / Auth #:	CHECK 1099	**Returned:**	0.00
Received By:	WALKEVA		

Account Information

Account #: 200000
Contractor: REGENT SCHOOLS OF THE CAROLI
Attn:
Address: 4205 QUAIL HUNT LANE
Address:
City/State/Zip: CHARLOTTE, NC 28226

Item	Description	Permit#	Quantity	Unit Price	Total Price
0735	Improv Permit Appl-Comm 14401 RAMAH CHURCH RD.		1	400.00	400.00

----------Outstanding Balances----------

Month-To-Date	Prior Month	30 Days	60 Days	90 Days	Balance
600.00					

Department of Environment, Health, and Natural Resources
Division of Environmental Health
On-site Wastewater Section

Sheet: 1 OF 3
Property ID: 011-151-10
Lot #:
File #: 7508B
AppID: 3538

SOIL/SITE EVALUATION for ON-SITE WASTEWATER SYSTEM

Owner: Ramah Presbyterian Church
Applicant: Robin Helms
Address: 14401 Ramah Church Road, Huntersville, N. C. 28078
Date Evaluated:
Proposed Facility: School
Design Flow (.1949) 2300gpd
Property Size:
Location of Site: 14401 Ramah Church Road
Property Recorded:
Water Supply: [ ] Public [x] Individual [ ] Well [ ] Spring [ ] Other
Evaluation Method: [x] Auger Boring [ ] Pit [ ] Cut
Type of Wastewater: [2] Sewage [ ] Industrial Process [ ] Mixed

PROFILE #	.1940 Landscape Position/ Slope%	Horizon Depth (IN.)	SOIL MORPHOLOGY .1941 .1941 Structure/ Texture	.1941 Consistence Mineralogy	b PROFILE FACTORS .1942 Soil Wetness/ Color	.1943 Soil Depth (IN.)	.1956 Sapro Class	.1944 Restr Horiz	Profile Class & LTAR
2	LS, 8	0-4	GR/SCL	FR/SEXP/SS/SP	>41" TO SOIL WETNESS	41	N/A	NONE	PS, IV .25GPD/FT^2
		4-41	SBK/C	FI/SEXP/S/P					
4	"	0-5	GR/SCL	FR/SEXP/SS/SP	>33" TO SOIL WETNESS	33	"	"	US, IV .25GPD/FT^2
		5-33	SBK/C	FI/SEXP/S/P					
7	"	0-5	GR/SCL	FR/SEXP/SS/SP	>36" TO SOIL WETNESS	36	"	"	PS, IV .25GPD/FT^2
		5-36	SBK/C	FI/SEXP/S/P					
8	"	0-6	GR/SCL	FR/SEXP/SS/SP	>46" TO SOIL WETNESS	46	"	"	PS, IV .3GPD/FT^2
		6-46	SBK/C	FI/SEXP/S/P					
9	"	0-4	GR/SCL	FR/SEXP/SS/SP	>37" TO SOIL WETNESS	37	"	"	PS, IV .25GPD/FT^2
		4-37	SBK/SC	FI/SEXP/S/P					
10	"	0-4	GR/CL	FR/SEXP/SS/SP	>32" TO SOIL WETNESS	32	"	"	US, IV .25GPD/FT^2
		4-20	SBK/C	FI/SEXP/S/P					
		20-32	SBK/CL	FR/SEXP/SS/SP					
E	"	0-5	GR/SCL	"	>30" TO SOIL WETNESS	30	"	"	"
		5-30	SBK/SC	FI/SEXP/S/P					
F	"	0-6	GR/SCL	FR/SEXP/SS/SP	>33" TO SOIL WETNESS	33	"	"	US, IV .275GPD/FT
		6-33	SBK/SC	FI/SEXP/S/P					
L	"	0-6	GR/SCL	FR/SEXP/SS/SP	>26" TO SOIL WETNESS	26	"	"	IS, IV .26GPD/FT^2
		6-20	SBK/C	FI/SEXP/S/P					
		20-26	SBK/CL	FR/SEXP/SS/SP					

Description	Initial System	Repair System
Available Space (.1945)		
System Type(s)		
Site LTAR		

Other Factors (.1946):
Soil Evaluation By: W. R. Marlin, LSS, 6/24/2008, W. R. Marlin
Others Present:
Site Classification (.1948):
Site Evaluation By:
Others Present:

Department of Environment, Health, and Natural Resources
Division of Environmental Health
On-site Wastewater Section

Sheet: 3 OF 3
File #: 7508B

SOIL/SITE EVALUATION
for ON-SITE WASTEWATER SYSTEM
CONTINUED


PROFILE #	.1940 Landscape Position/ Slope%	Horizon Depth (IN.)	SOIL MORPHOLOGY .1941		OTHER PROFILE FACTORS				Profile Class & LTAR
			.1941 Structure/ Texture	.1941 Consistence Mineralogy	.1942 Soil Wetness/ Color	.1943 Soil Depth (IN.)	1956 Sapro Class	.1944 Restr Horiz	
M	LS, 8	0-15	GR/SCL	FR/SEXP/SS/SP	>48" TO SOIL WETNESS	48	N/A	NONE	PS, IV .25GPD/FT^2
		15-48	SBK/ABK/C	FI/SEXP/S/P					
N	"	0-5	GR/SCL	FR/SEXP/SS/SP	>32" TO SOIL WETNESS	32	"	"	US, IV .25GPD/FT^2
		5-32	SBK/ABK/C	FI/SEXP/S/P					
O	"	0-6	GR/SCL	FR/SEXP/SS/SP	>28" TO SOIL WETNESS	28	"	"	"
		6-28	SBK/ABK/C	FI/SEXP/S/P					
P	"	0-6	GR/SCL	FR/SEXP/SS/SP	>48" TO SOIL WETNESS	48	"	"	"
		6-48	SBK/ABK/C	FI/SEXP/S/P					
Q	"	0-4	GR/SCL	FR/SEXP/SS/SP	>40" TO SOIL WETNESS	40	"	"	PS, IV .25GPD/FT^2
		4-40	SBK/ABK/C	FI/SEXP/S/P					
R	"	0-8	GR/SCL	FR/SEXP/SS/SP	>30" TO SOIL WETNESS	30	"	"	US, IV .25GPD/FT^2
		8-30	SBK/ABK/C	FI/SEXP/S/P					
					SITE LTAR .25GPD/FT^2				

Mecklenburg County
Land Use & Environmental Service Agency
Groundwater & Wastewater Services
700 N. Tryon St., Suite 211
Charlotte, NC 28202
Phone: (704) 336-5103
Fax: (704) 336-6894

File #_____
Date_____

PROPOSED PLOT PLAN

A map showing existing and proposed property lines and easements with dimensions, the location of the single family residence, non-single family residence, or other facility, and appurtenances, the site for the proposed well, and the location of existing or proposed sewer lines and/or sewage disposal systems, surface water bodies, aboveground or underground storage tanks. Name all roads adjoining the property. If this a repair indicate the type of repair.

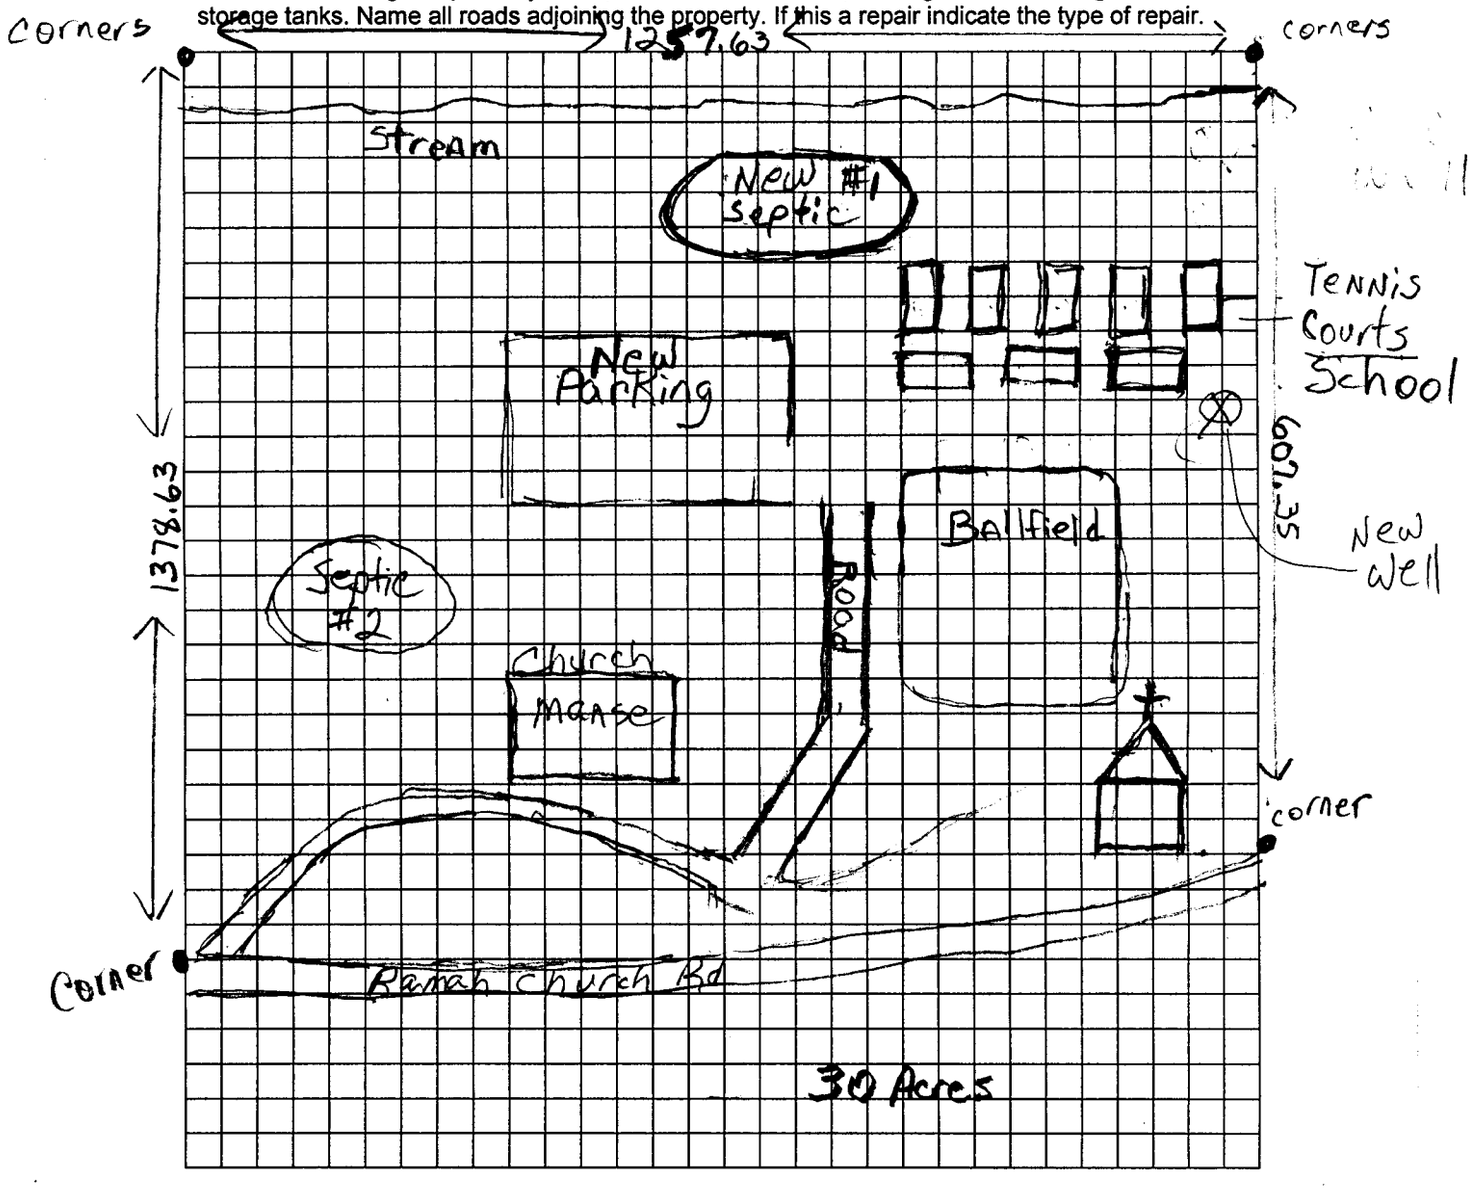

Owner/Agent Signature
Date

LBC 12/15/04

BM

FILE NUMBER: 7508A

Revised On: August 31, 2007

APPLICATION NUMBER: 3538

SEPTIC FEE: 400.00
DATE: 5-23-08
CK# 1099

MECKLENBURG COUNTY GROUNDWATER & WASTEWATER SERVICES
APPLICATION FOR A COMMERCIAL SITE IMPROVEMENT PERMIT/ CONSTRUCTION AUTHORIZATION FOR AN ON-SITE WASTEWATER SYSTEM, NEW WELL INSTALLATION, OR REPAIR OF EXISTING WELL

WELL FEE: _____
DATE: _____

1. SEPTIC / TYPE APPLICATION: ☐ NONE ☑ NEW SYSTEM ☐ ALTERATION ☐ REPAIR ☐ MODIFIED PLOT PLAN

2. WELL / TYPE APPLICATION: ☐ NONE ☐ NEW WELL ☐ MAJOR REPAIR ☐ ABANDONMENT

3. JOB LOCATION INFORMATION:

TAX PARCEL NUMBER: 011-151-10
STREET ADDRESS: 14401 Ramah Church Rd.
CITY: Huntersville
STATE: NC ZIP: 28078.
LOT #: LOT SIZE (acres):
TOWNSHIP:

☐ 0-MECKLENBURG ☐ 3-CORNELIUS ☑ 6-HUNTERSVILLE
☐ 1-CHARLOTTE ☐ 4-PINEVILLE ☐ 7-MINT HILL
☐ 2-DAVIDSON ☐ 5-MATTHEWS

4. BUILDING INFORMATION:

DESCRIBE TYPE OF BUSINESS: School

☑ COMMERCIAL ☐ INDUSTRIAL
SQUARE FOOTAGE OF FACILITY: 9000
NUMBER OF EMPLOYEES PER SHIFT: 200 or less
NUMBER OF SHIFTS: _____ NUMBER OF SEATS: _____
TYPE OF WASTEWATER GENERATED:
☐ DOMESTIC SEWAGE ☐ INDUSTRIAL WASTEWATER
☐ OTHER _____

5. IF PLANNING TO EXPAND OR ALTER THE EXISTING SYSTEM, INFORMATION DOCUMENTING THE INCREASED WASTEWATER FLOW AND/OR A JUSTIFICATION FOR SYSTEM ALTERATION IS REQUIRED.

6. WATER SUPPLY: ☐ MUNICIPAL ☐ PUBLIC WELL ☑ PRIVATE WELL ☐ SHARED WELL ☐ SPRING
7. PROPOSED USE OF WELL: ☐ N/A ☐ IRRIGATION ☑ POTABLE ☐ GEOTHERMAL ☐ OTHER

8. PLEASE INDICATE AND RANK DESIRED SEPTIC SYSTEM TYPE(S) IN ORDER OF PREFERENCE *(1-MOST DESIRED 5-LEAST DESIRED):*

☐ ANY TYPE ☑ CONVENTIONAL ☐ ACCEPTED ☐ INNOVATIVE ☐ ALTERNATIVE ☐ OTHER _____
8A. RANK: ____ ____ ____ ____ ____

9. DO ANY OF THE FOLLOWING APPLY TO THE PROPERTY IN QUESTION? IF "YES" PLEASE ATTACH SUPPORTING DOCUMENTATION.

BURIED CABLES, LANDFILLS, STUMPHOLES	☐ YES	☑ NO	GRADING/SOIL REMOVAL PERFORMED	☐ YES	☑ NO
EXISTING WASTEWATER (SEPTIC) SYSTEMS	☑ YES	☐ NO	JURISDICTIONAL WETLANDS	☐ YES	☑ NO
WELLS, SPRINGS, OR WATER LINES	☑ YES	☐ NO	APPROVAL REQUIRED BY ANY OTHER PUBLIC AGENCY	☐ YES	☑ NO
EASEMENTS OR RIGHT-OF-WAYS	☐ YES	☑ NO	WASTEWATER OTHER THAN DOMESTIC SEWAGE	☐ YES	☑ NO

10. PROPERTY OWNER:

NAME: Ramah Church
ADDRESS: 14401 Ramah Church Rd.
CITY: Huntersville NC 2
STATE: NC ZIP: 28078
HOME PHONE: WORK PHONE:
MOBILE PHONE: FAX:

11. OWNER'S LEGAL REPRESENTATIVE, IF APPLICABLE:

NAME: Robin Helms
ADDRESS: 13603 Hiwassee Rd
CITY: Huntersville NC
STATE: NC ZIP: 28078
HOME PHONE: WORK PHONE:
MOBILE PHONE: 704-904-4790 FAX: 704-564-4693

Alen Baker 704-507-6191
Billy Bradford

12. WHAT DATE WAS THE PROPERTY ORIGINALLY DEEDED AND RECORDED? _____
13 WHAT IS THE ANTICIPATED CLOSING DATE FOR THIS PROPERTY? _____


14. SEPTIC SYSTEM PERMIT APPLICATION SIGNATURE SECTION:
If the information in this application is falsified, changed, or the site is altered, then the Improvement Permit and Authorization to Construct shall become invalid. I have read this application and certify that the information provided herein is true. complete and correct. Authorized county and state officials are granted right of entry to conduct necessary inspections to determine compliance with applicable laws and rules. I understand that I am solely responsible for the proper identification and labeling of all property lines and corners and making the site accessible so that a complete site evaluation can be performed. The permit is valid for either 60 months or is non-expiring depending upon the documentation submitted: complete site plan = 60 months, complete plat = non-expiring.

Robin Helms 5/23/08
Property Owner's or Owner's Legal Representative Signature Date

15. WELL PERMIT APPLICATION SIGNATURE SECTION:
If the information in this application is falsified, changed, or the site is altered, then the Well Permit shall become invalid. I have read this application and certify that the information provided herein is true, complete and correct. Authorized county and state officials are granted right of entry to conduct necessary inspections to determine compliance with applicable laws and rules. I understand that I am solely responsible for the proper identification and labeling of all property lines and corners and making the site accessible so that a complete site evaluation can be performed. The permit is valid for a period of 12 months from the date of issuance.

Property Owner's or Owner's Legal Representative Signature Date

☐ SURVEY PLAT TO SCALE SUBMITTED ☐ SCALED SITE PLAN SUBMITTED ☑ UN-SCALED SITE PLAN SUBMITTED

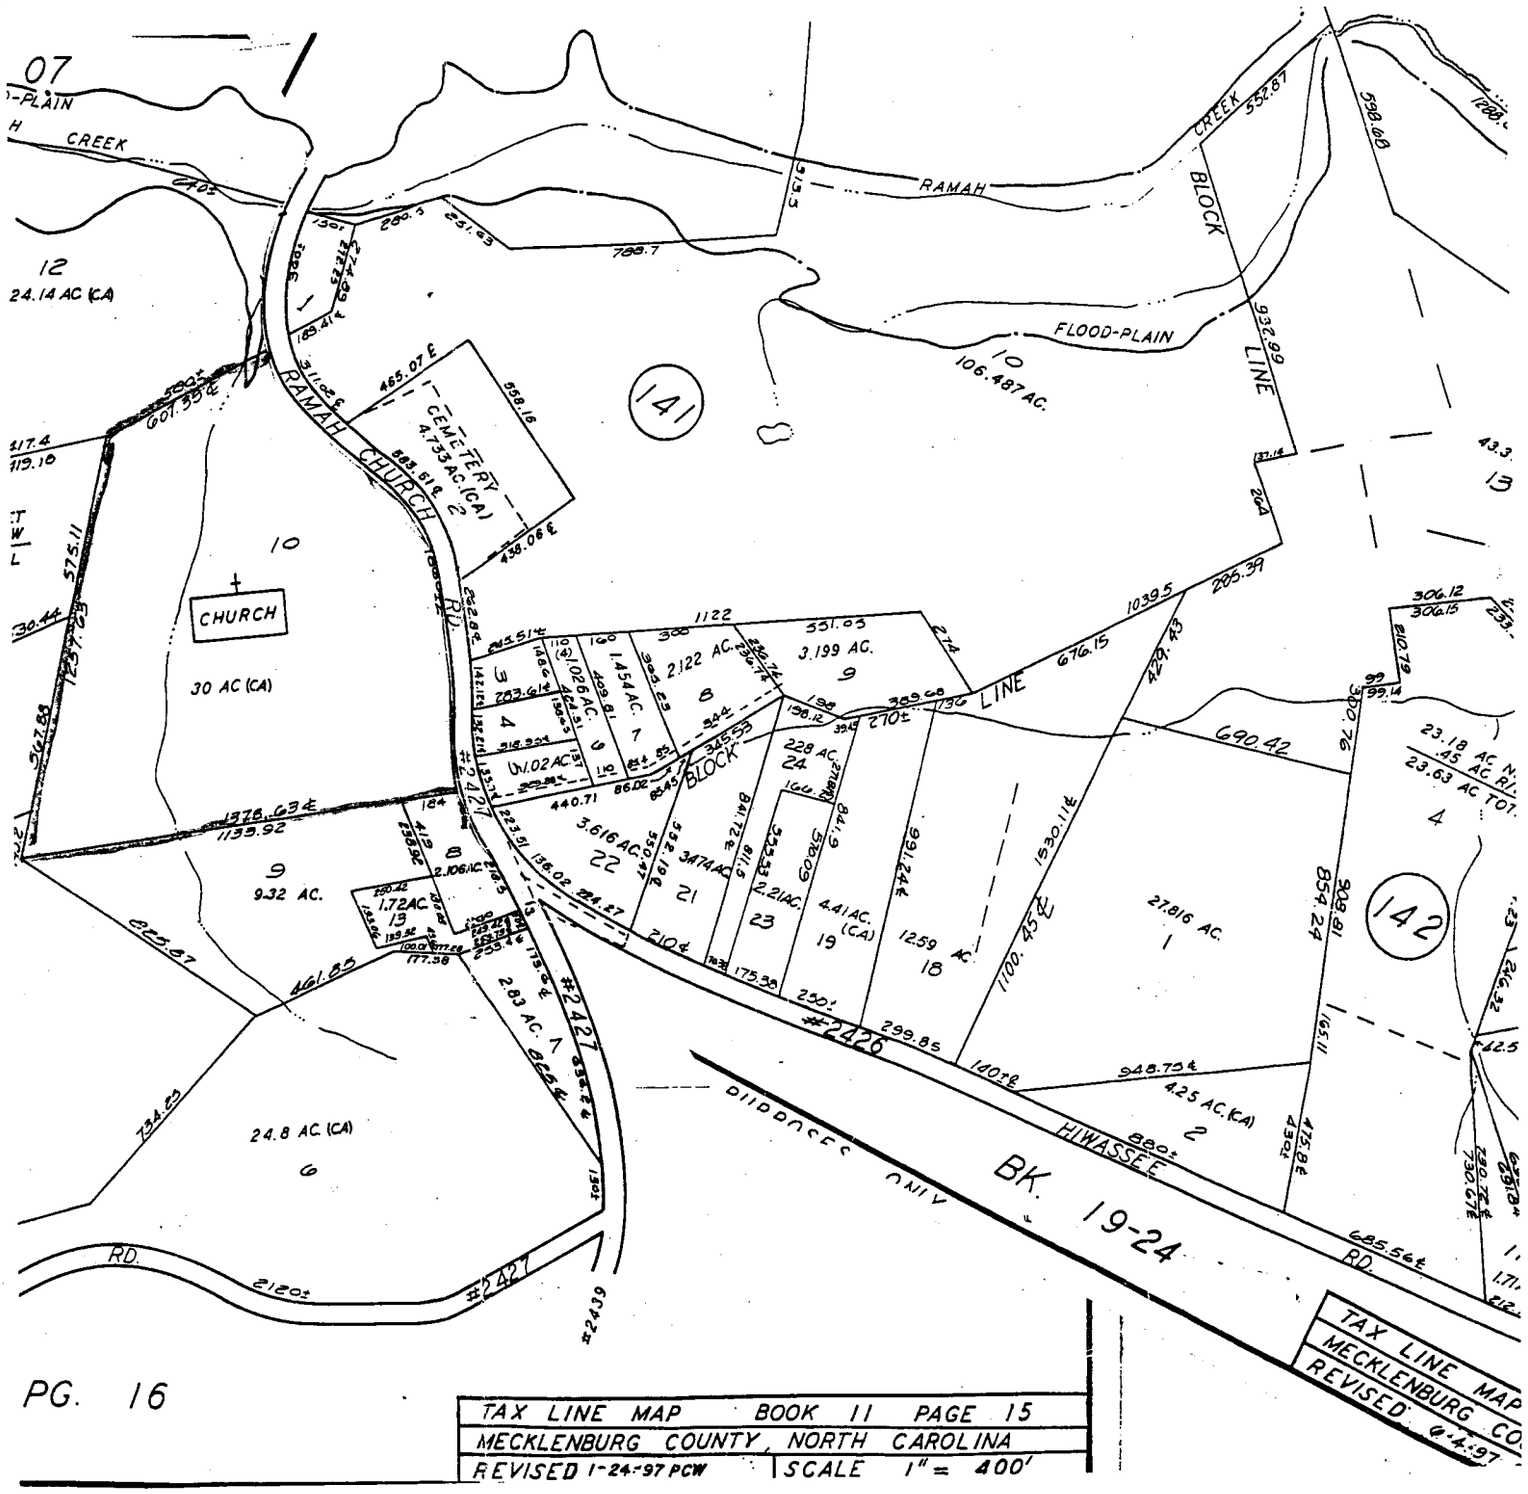

PG. 16


TAX LINE MAP BOOK 11 PAGE 15	
MECKLENBURG COUNTY, NORTH CAROLINA	
REVISED 1-24-97 PCW	SCALE 1" = 400'


COMMENTS:
100% repair

Landscape Position	Group	Texture	.1955 LTAR	Structure
R-Ridge	I	S-Sand	1.2 - 0.8	SG-Single Grain
SS-Shoulder Slope		LS-Loamy Sand		M-Massive
LS-Linear Slope				CR-Crumb
FS-Foot Slope	II	SL-Sandy Loam	0.8 - 0.6	GR-Granular
NS-Nose Slope		L-Loam		SBK-Subangular Blocky
HS-Head Slope				ABK-Angular Blocky
CC-Concave Slope	III	SI-Silt	0.6 - 0.3	PL-Platy
CV-Convex Slope		SICL-Silty Clay Loam		PR-Prismatic
T-Terrace				
FP-Flood Plain		CL-Clay Loam		
		SCL-Sandy Clay Loam		
	IV	SC-Sandy Clay	0.4 - 0.1	
		SIC-Silty Clay		
		C-Clay		

Consistence Moist	Consistence Wet	Mineralogy
VFR-Very Friable	NS-Non-Sticky	SEXP-Slightly Expansive
FR-Friable	SS-Slightly Sticky	EXP-Expansive
FI-Firm	S-Sticky	
VFI-Very Firm	VS-Very Sticky	
EFI-Extremely Firm	NP-Non-Plastic	
	SP-Slightly Plastic	
	P-Plastic	
	VP-Very Plastic	

Sketch of Soil Evaluation Locations

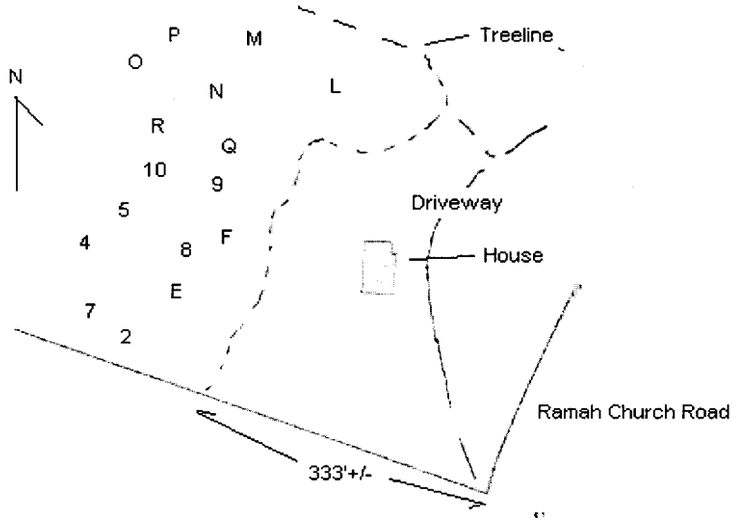

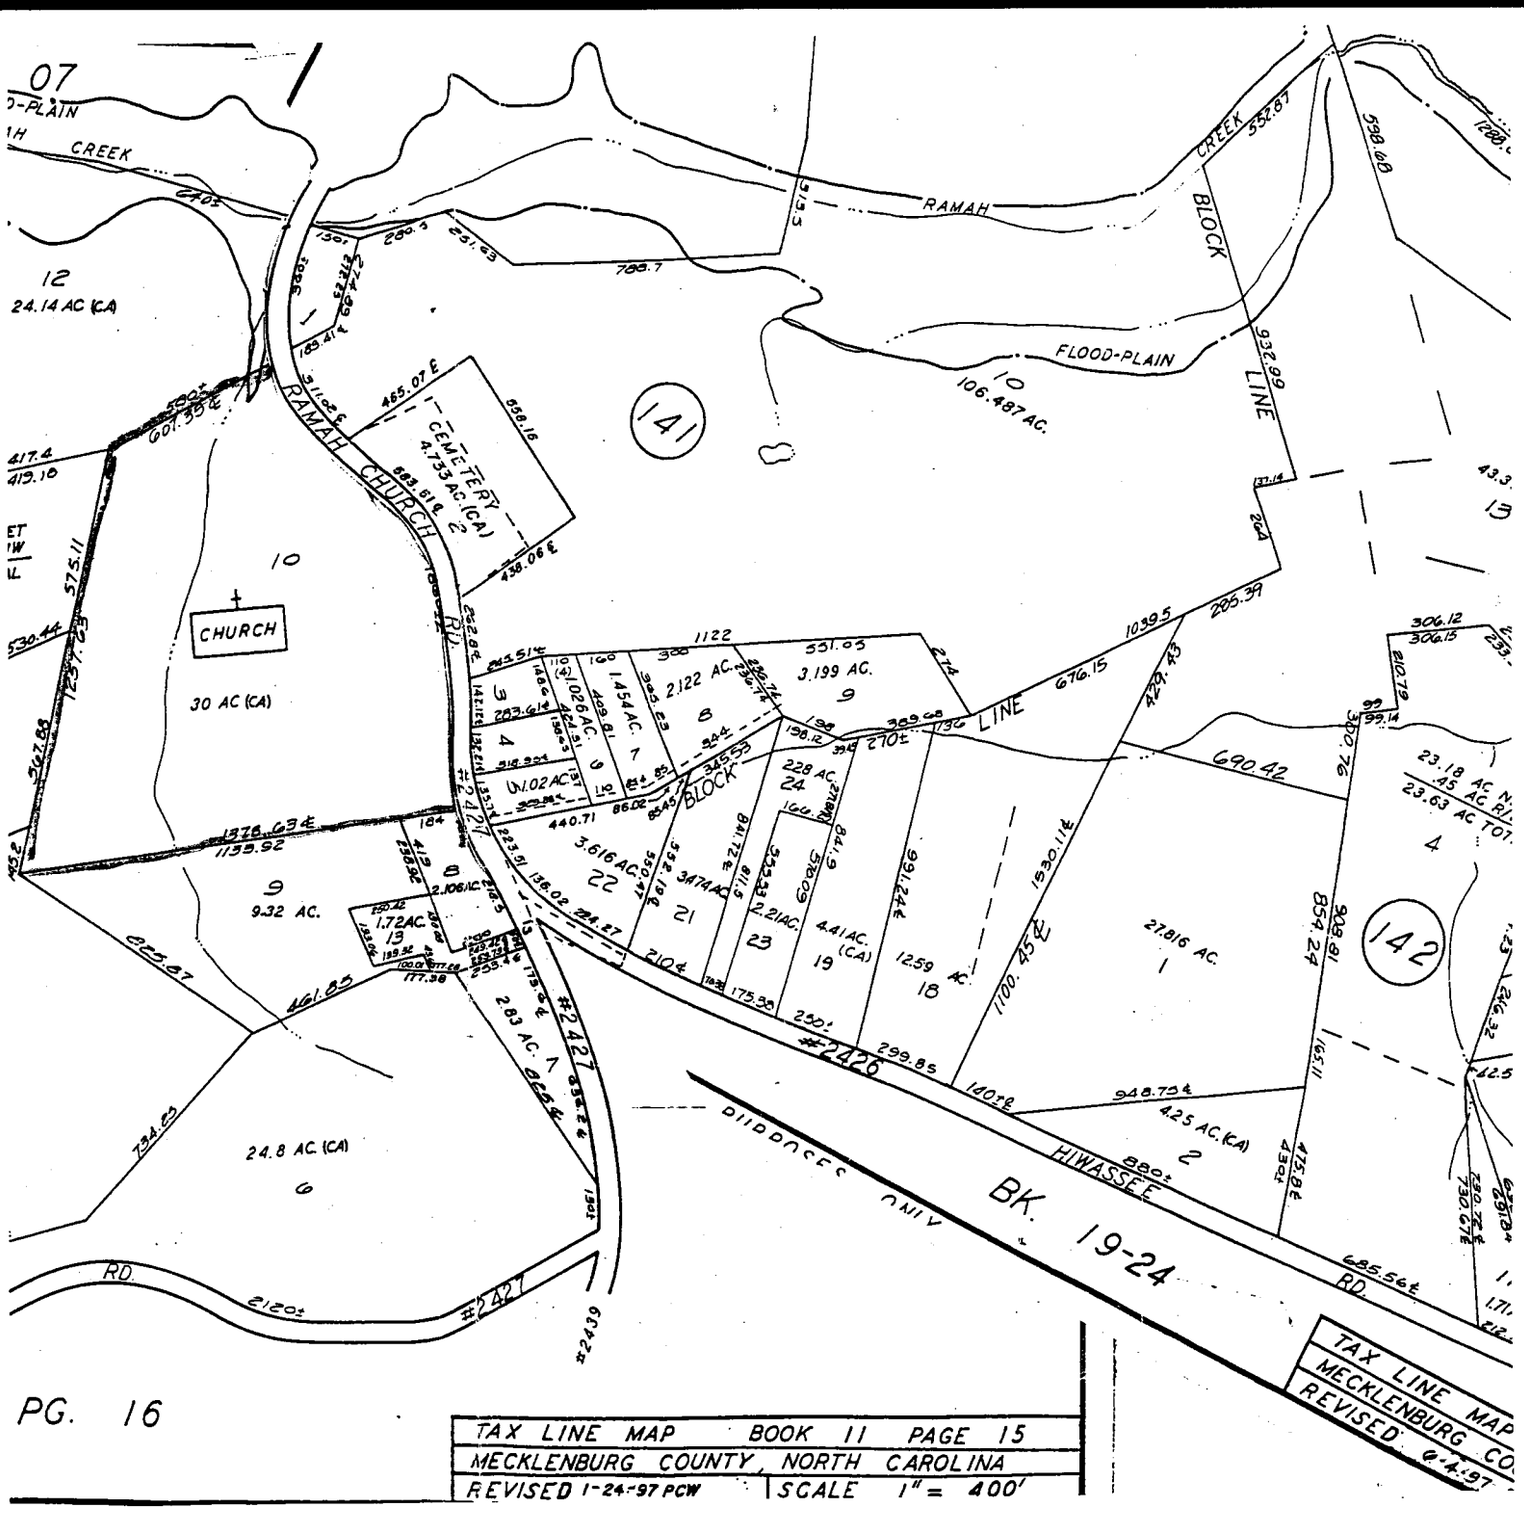
07
FLOOD-PLAIN
CREEK
RAMAH
CREEK
BLOCK
FLOOD-PLAIN
LINE
12
24.14 AC (CA)
141
10
106.487 AC.
CEMETERY
4.733 AC. (CA)
RAMAH CHURCH RD.
CHURCH
10
30 AC (CA)
9
9.32 AC.
1.72AC
13
2.106 AC.
24.8 AC. (CA)
6
2.83 AC.
#2427
#2426
#2421
#2439
RD.
2120±
BLOCK
3.616 AC.
22
21
3.474 AC.
2.21 AC.
23
4.41 AC. (CA)
19
12.59 AC.
18
1.454 AC.
7
2.122 AC.
8
3.199 AC.
9
1.026 AC.
6
1.02 AC.
5
4
228 AC.
24
3.455
BLOCK
27.816 AC.
1
142
425 AC. (CA)
2
HIWASSEE
DIVIDENCE
BK. 19-24
RD.
TAX LINE MAP
MECKLENBURG CO
REVISED: 6-4-97
PG. 16
TAX LINE MAP BOOK 11 PAGE 15
MECKLENBURG COUNTY, NORTH CAROLINA
REVISED 1-24-97 PCW
SCALE 1" = 400'