

1832 BIRCHCREST DR

10119111

1/3/2008

duponbj

Groundwater and Wastewater Services File Imaging Project
May 2007
Barcode Font = IDAutomationHC39M

2400

3492B

INDIVIDUAL WATER AND WASTEWATER SYSTEMS PROGRAM
APPLICATION FOR SERVICES

$50 3/21/95 ck #1294 CK

Mecklenburg County Health Dept.
Environmental Health Division
c/o Hal Marshall Ctr., Suite 211
700 N. Tryon St.
Charlotte, NC 28202

(704)336-5102

Date:

PERSON FILING APPLICATION: ✓

NAME: Diamond DRILLING Co. (last) (first) (mi)

ADDRESS: PO Box 485 PHONE: (704) 843-5138

CITY: Harrisburg STATE: NC ZIPCODE: 28075

PROPERTY INFORMATION (FROM ENGINEERING FORM):

TAX/PARCEL NUMBER: ✓ 101-191-11

STREET ADDRESS: ✓ 1832 Birchcrest Dr.

ZONING:

PROPERTY OWNER: ✓

NAME: SLATEN James M. (last) (first) (mi)

ADDRESS: 1832 Birchcrest PHONE: (704) 568-3084

CITY: Charlotte STATE: NC ZIPCODE: 28205

SUBDIVISION OR MOBILE HOME PARK NAME:

Township (check one):
- [X] 0 Mecklenburg County
- [ ] 1 Charlotte
- [ ] 2 Davidson
- [ ] 3 Cornelius
- [ ] 4 Pineville
- [ ] 5 Matthews
- [ ] 6 Huntersville
- [ ] 7 Mint Hill

TYPE APPLICATION (check one):

LOT NUMBER: LOT SIZE (in acres):

- [ ] SOIL TEST - INDIVIDUAL LOT (D)
- [ ] NEW CONSTRUCTION ON VACANT LOT - 4 BEDROOMS OR LESS (N)
- [ ] EXCHANGE MOBILE HOME - SAME # BEDROOMS (Y)
- [ ] ADDITION - INCREASE ROOMS/OCCUPANCY/MOBILE HOME SIZE (A or N)
- [ ] COMMERCIAL OR INDUSTRIAL (N)
- [ ] SOIL TEST DEVELOPMENT (P)
- [X] ADDITION - GARAGE OR RENOVATION/NO MAJOR CHANGES (X) FAMILY RM.
- [ ] MODIFIED /ALTERNATIVE/ OR RESIDENCE > 6 BEDROOMS (Z)
- [ ] REPAIR TO SYSTEM (R)

RESIDENTIAL PROPERTY (Type Building, check one):
- [ ] SINGLE MOBILE HOME (S)
- [X] HOUSE (H)
- [ ] MULTIPLE FAMILY (U)
- [ ] DOUBLE WIDE (D)
- [ ] MODULAR HOME (M)
- [ ] OTHER _____ (O)

NUMBER BEDROOMS: 3 NUMBER OCCUPANTS: 4

SYSTEM CLASSIFICATION:

COMMERCIAL/INDUSTRIAL PROPERTY:
Type Business _____ # Employees ___ Per Shift ___ ___ ___
Industrial Wastes (Y/N) ___
Underground Storage Tanks On Property (Y/N) ___ Type _____

WATER SUPPLY (check one): ✓
- [ ] Community (C)
- [ ] Shared Well (S)
- [X] Municipal (M)
- [ ] Other 'spring' (O)
- [ ] Private Well (P)

FUTURE ADDITIONS - ALL PLANNED ADDITIONS MUST BE ENTERED (check all that apply):
- [ ] Swimming Pool
- [ ] Jacuzzi
- [ ] Stable/Barn
- [ ] Workshop
- [ ] None
- [ ] Garage
- [ ] Storage Building
- [ ] Deck/Patio
- [ ] Bedrooms
- [ ] Other

The undersigned, owner, or legal agent for the owner, of the property described above as the "JOB LOCATION" has read the foregoing application, acknowledges that the contents of same are true, and authorizes agents of the MECKLENBURG COUNTY HEALTH DEPARTMENT to enter onto the property for the purpose of processing this request.

Signed: ✓ Susan Scott Date: ✓ 3-24-95

NOTICE:

The undersigned, an authorized agent of the MECKLENBURG COUNTY HEALTH DEPARTMENT, certifies that the Department has approved the the Request for the Job Location contained in this document. This approval is granted in accordance with the provisions of Laws And Rules For Sanitary Sewage Collection, Treatment And Disposal in effect at the time of issuance of the permit and is subject to the following provisions:

...No work shall be conducted on the septic tank system until an installation, Construction, Alteration and/or Repair approval is granted by this Department.

...This permit is not transferable.

... Use existing system

- [ ] IMPROVEMENT PERMIT - VALID 60 MONTHS FROM ISSUANCE
- [ ] MOBILE HOME EXCHANGE APPROVAL - VALID 6 MONTHS FROM ISSUANCE
- [X] ADDITION/REMOVATION APPROVAL - VALID 1 YEAR FROM ISSUANCE

Philo S. Walker 3/24/95
Environmentalist Date

Director or Authorized Section Head Date

WATER : '22 '91


PROPOSED PLOT PLAN

HEALTH DEPARTMENT
ENVIRONMENTAL HEALTH DIVISION
700 NORTH TRYON STREET
CHARLOTTE, NC 28202
PHONE (704) 336-5102

FILE: 3491B

TC: _____

Draw in and name all roads adjoining the property. Draw in and accurately dimension the lot concerned. Accurately indicate property boundaries proposed and/or existing structures and driveways, underground utilities, and wells and springs within 100 feet of the proposed building or drainfield.

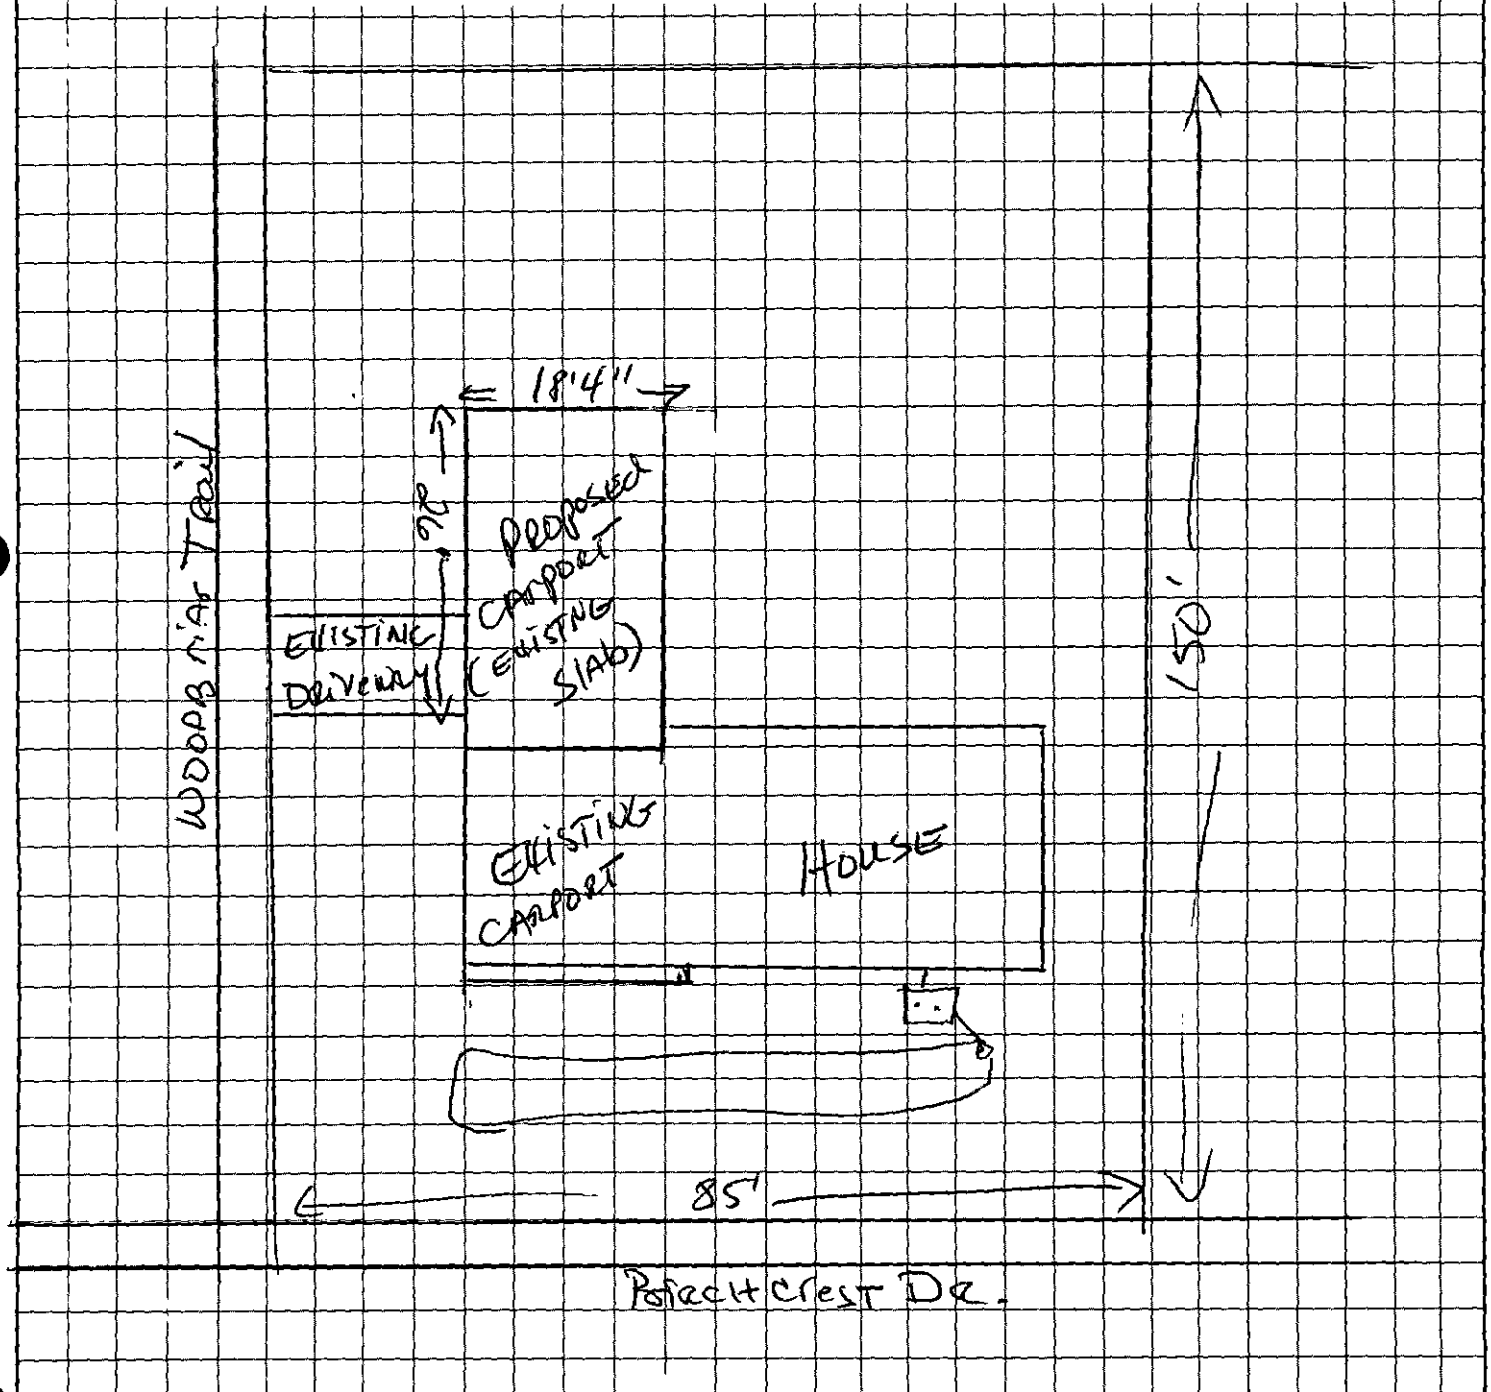

Diamond Const Co.
OWNER/AGENT SIGNATURE

DATE 3-20-95

APPROVAL DATE PSW 3/24/95

White - Health Department's Copy Canary - E.H.S. Copy Pink - Owner's Copy


PROPOSED PLOT PLAN

HEALTH DEPARTMENT
ENVIRONMENTAL HEALTH DIVISION
700 NORTH TRYON STREET
CHARLOTTE, NC 28202
PHONE (704) 336-5102

FILE: 3491B

TC: _____

Draw in and name *all* roads adjoining the property. Draw in and accurately dimension the lot concerned. Accurately indicate property boundaries proposed and/or existing structures and driveways, underground utilities, and wells and springs within 100 feet of the proposed building or drainfield.

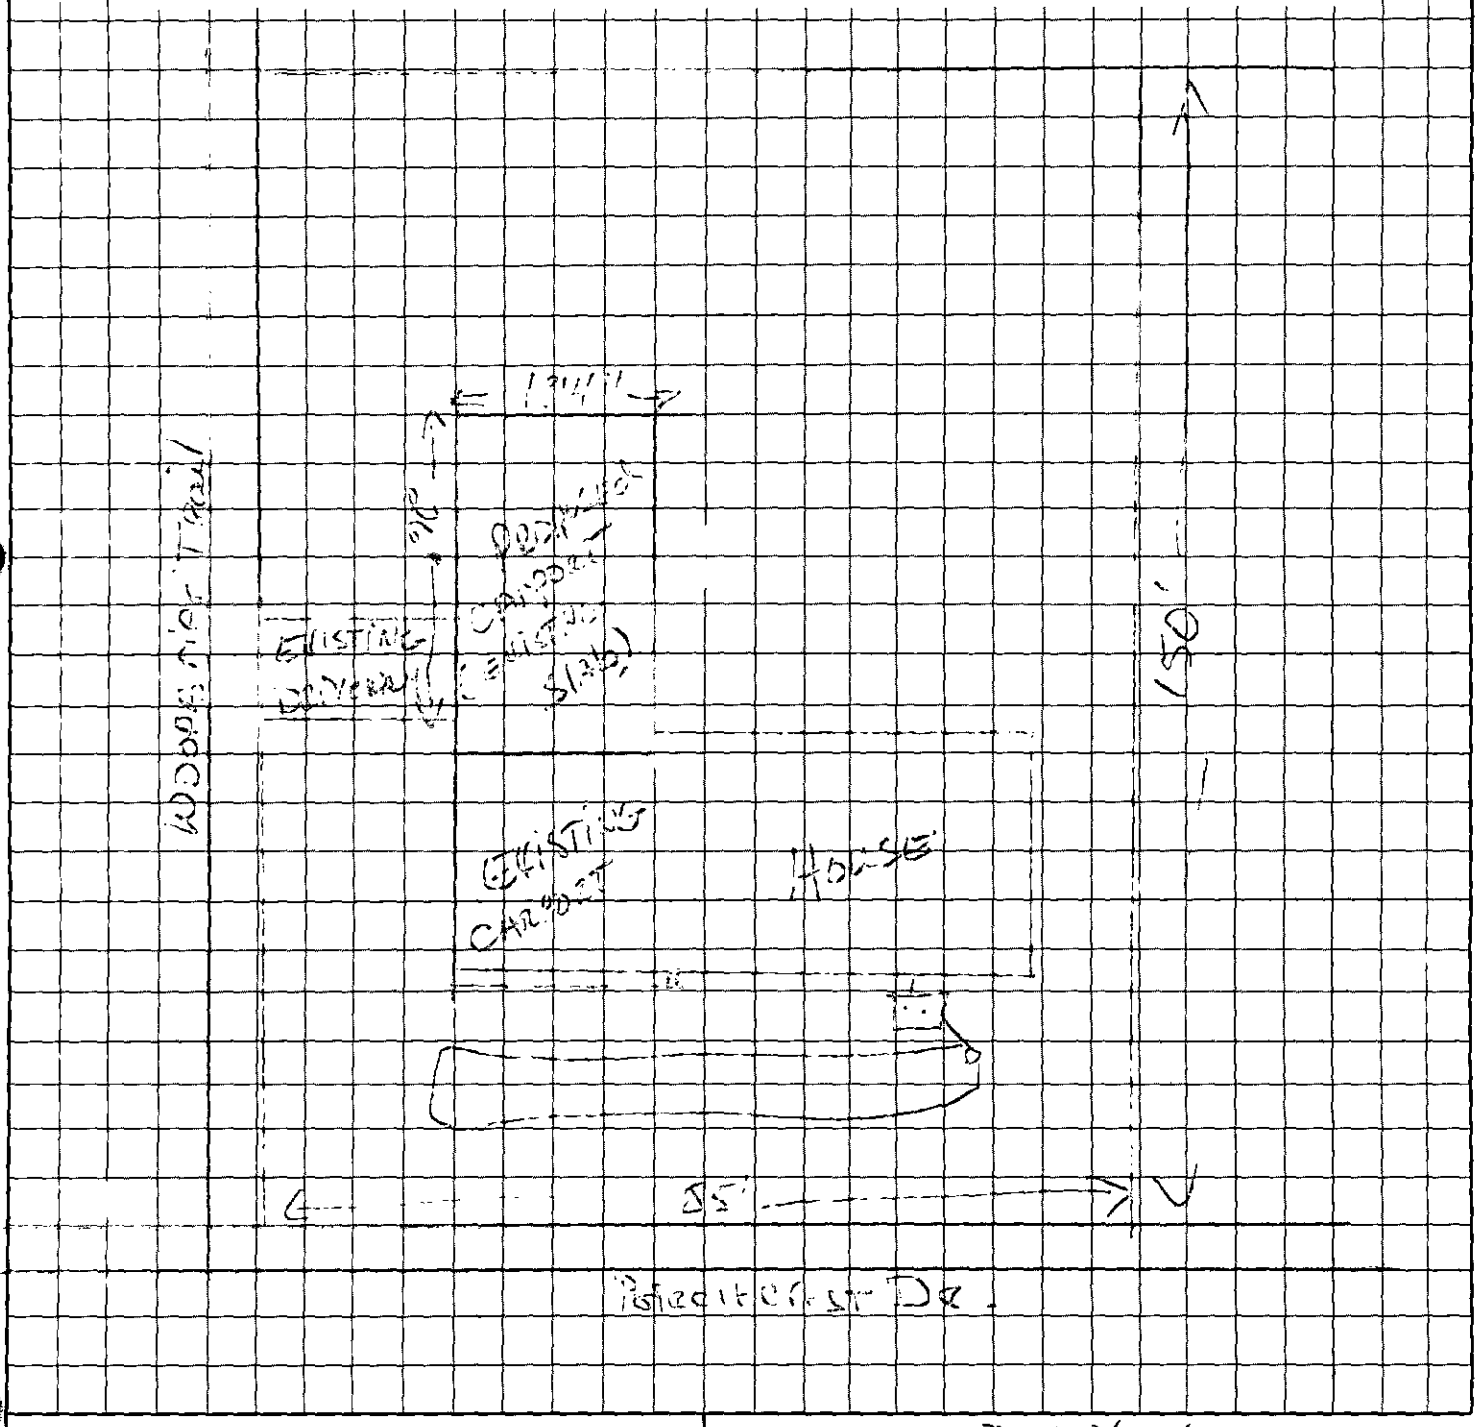

OWNER/AGENT SIGNATURE

DATE 3-20-95

APPROVAL DATE Phil 3/24/95

White - Health Department's Copy Canary - E.H.S. Copy Pink - Owner's Copy