
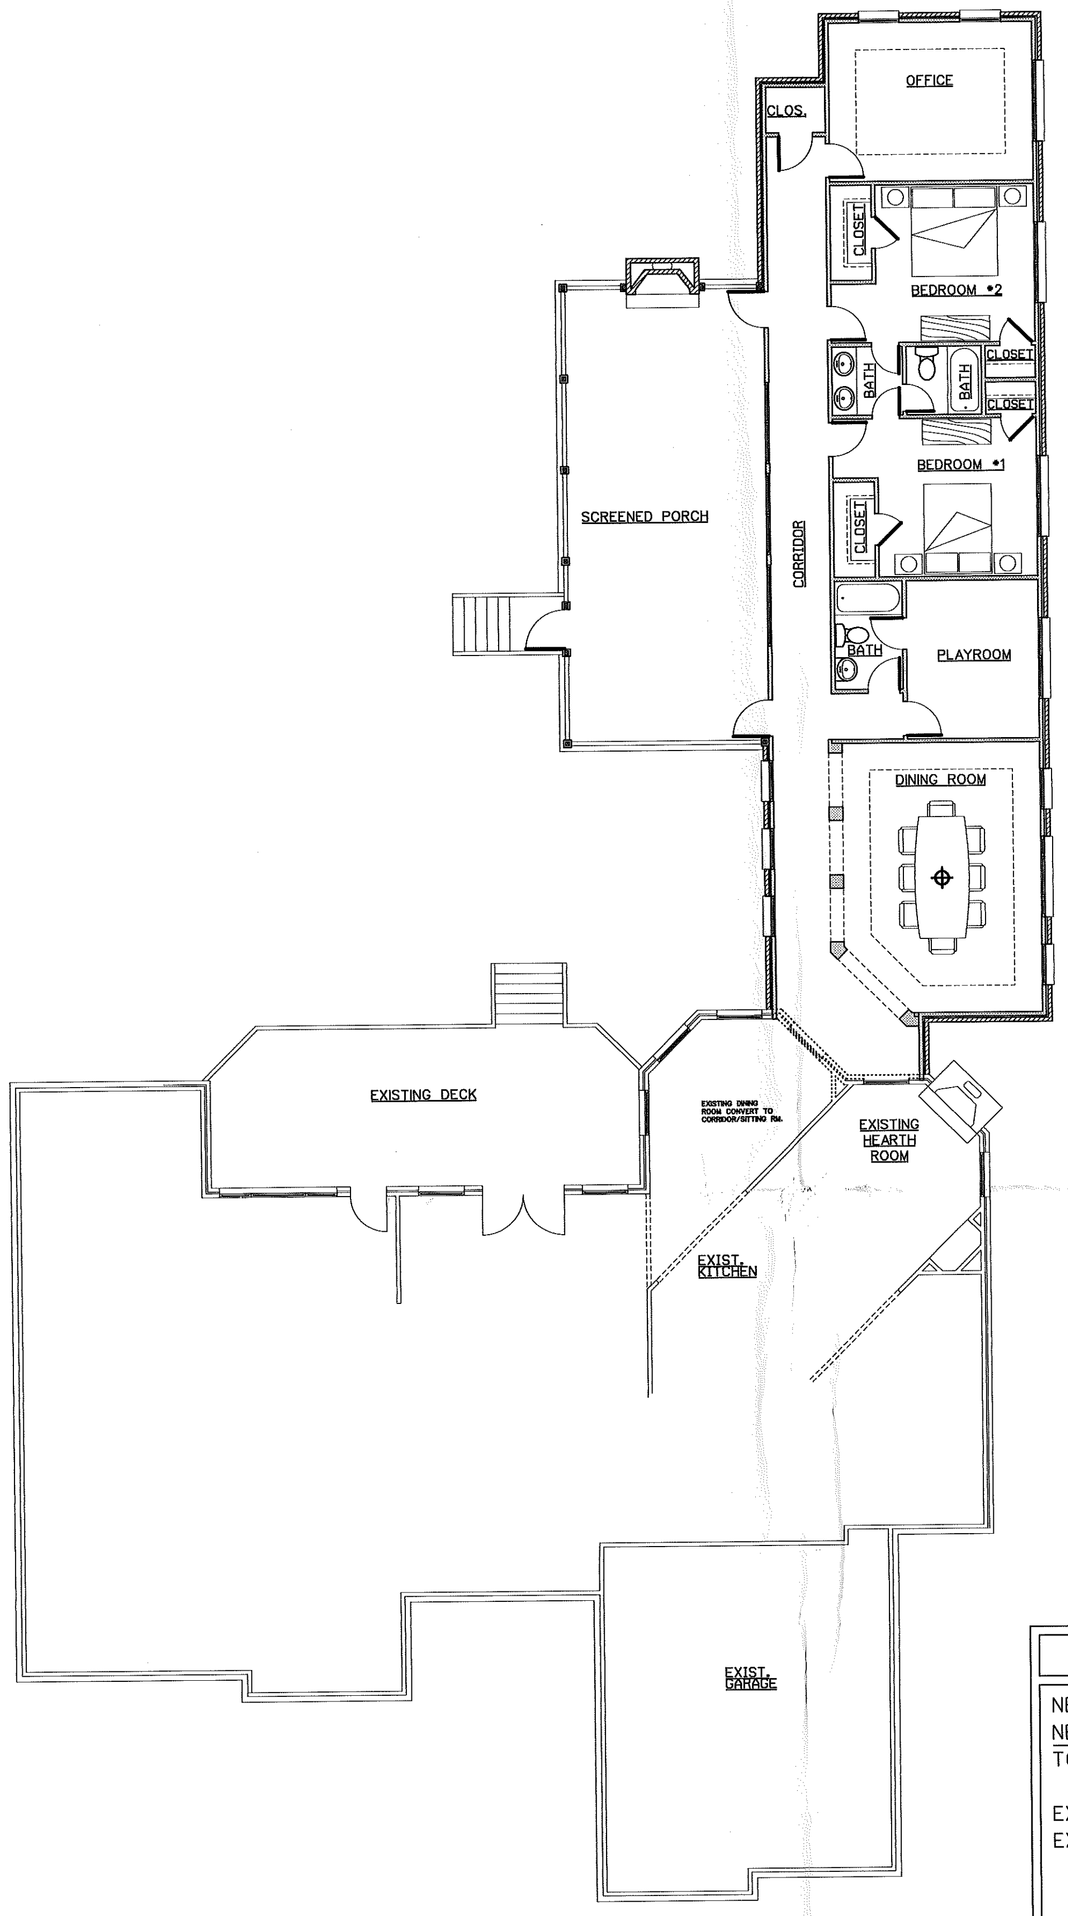


OVERALL FLOOR PLAN

1/8"=1'-0"

AREA CALCULATIONS

NEW HEATED AREA	1,513 SQ.FT.
NEW UNHEATED AREA (SCREENED PORCH)	510 SQ.FT.
TOTAL NEW AREA	2,023 SQ.FT.
EXIST. HEATED AREA	2,564 SQ.FT.
EXIST. UNHEATED AREA (GARAGE)	544 SQ.FT.
TOTAL HEATED AREA	4,077 SQ.FT.
TOTAL UNHEATED AREA	1,054 SQ.FT.
TOTAL UNDER ROOF	5,131 SQ.FT.

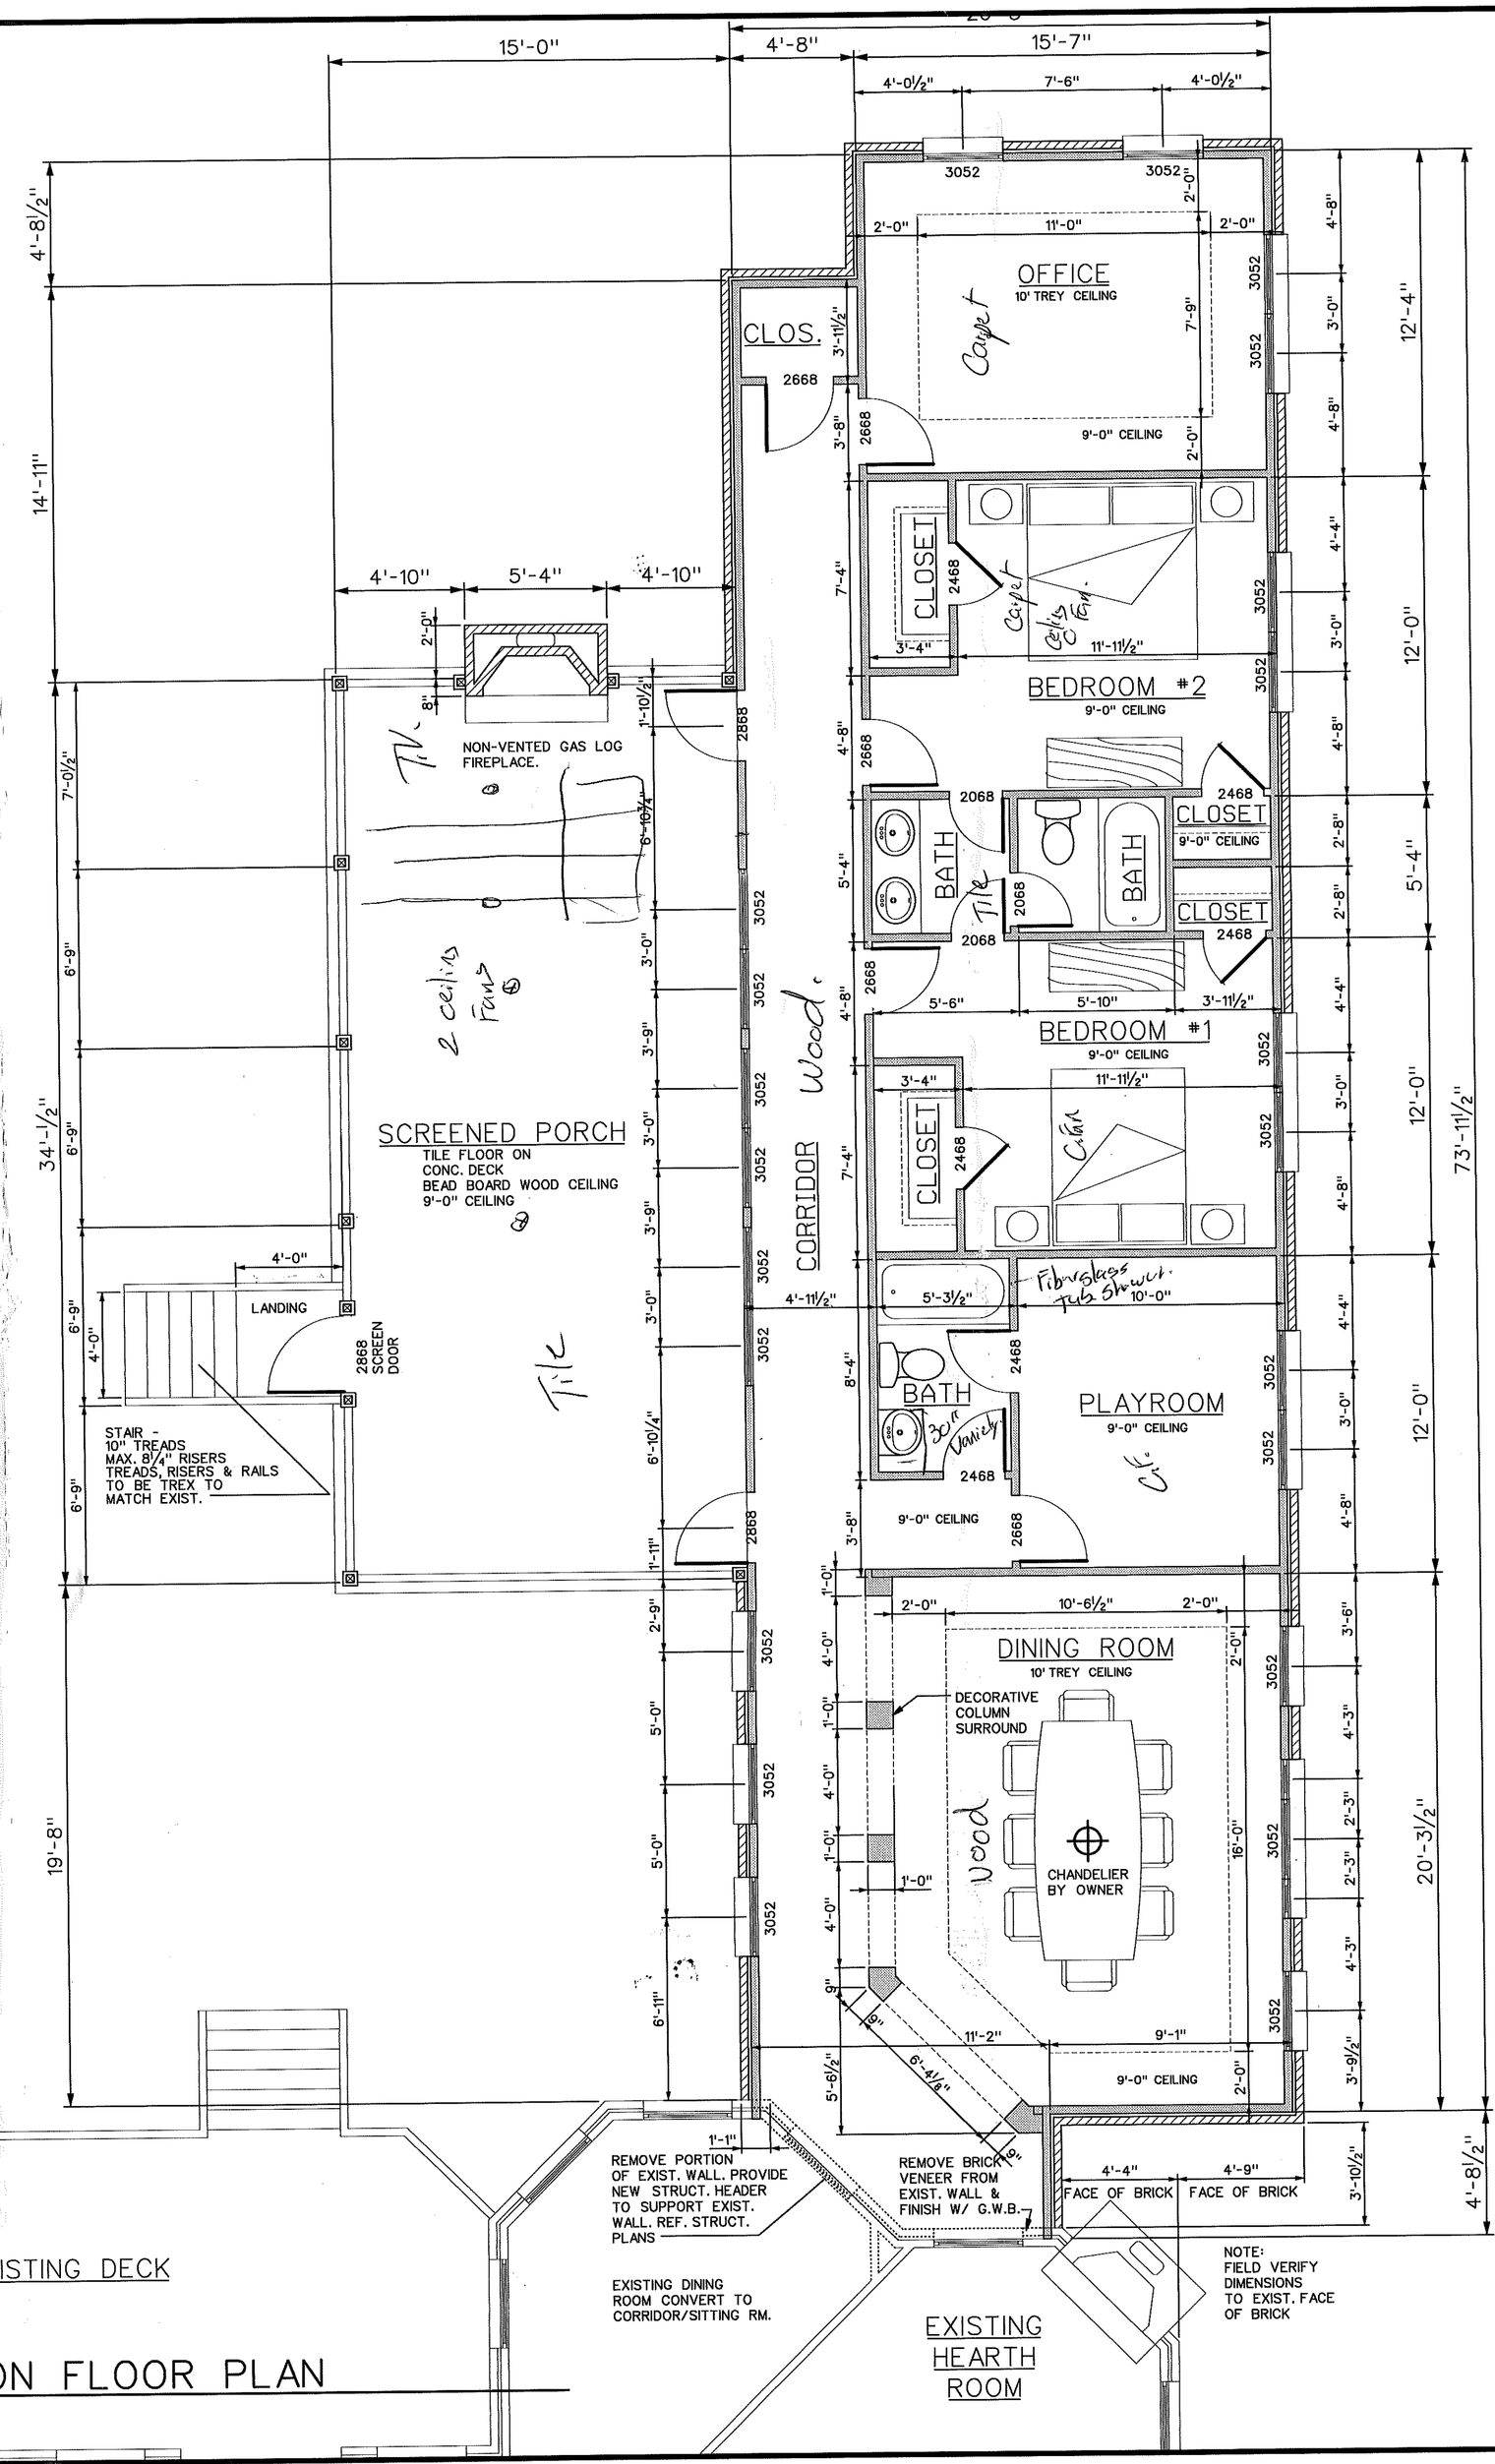

ADDITION FLOOR PLAN

1/4"=1'-0"

Wilber Associates
Architecture / Planning
P.O. Box 428 - 20044 N. Zion St.
Cornelius, N.C. 28031
704-892-3633

NOTE
This drawing is property of the firm, Wilber Associates. Reproduction or reuse in part or in whole without written permission is forbidden.

SEAL

TITLE

ADDITION TO
JAMES RESIDENCE
HUNTERSVILLE, NORTH CAROLINA

COMM. NO.	13100
DATE	2/28/14
REVISIONS	

SHEET
A-1
OF
4