

14301 ERVIN COOK RD

00903202

1/7/2008

duponbj

Groundwater and Wastewater Services File Imaging Project

May 2007

Barcode Font = IDAutomationHC39M

#847

LD 180695

FEE: 100.00
DATE: 5/16/06
CRT I 1 VBD

APPLICATION FOR APPROVAL TO USE AN EXISTING ON-SITE WASTEWATER TREATMENT & DISPOSAL SYSTEM
MECKLENBURG COUNTY - GROUNDWATER & WASTEWATER SERVICES
700 N. Tryon St., Suite 211 Charlotte, NC 28202
Phone: (704) 336-5103 Fax: (704) 336-6894

GWS – UES.APP 01/05

FILE #: 4526B

TYPE APPLCATION:

- [X] ADDITION - INCREASE ROOMS/OCCUPANCY/MOBILE HOME SIZE (A / M)
- [ ] ADDITION - RENOVATION OR GARAGE WITH NO MAJOR CHANGES (X)
- [ ] EXCHANGE MOBILE HOME - SAME # BEDROOMS (Y)
- [ ] COMMERCIAL OR INDUSTRIAL (N)

PERSON FILING APPLICATION:

NAME: Ronald Julian / Teron Construction
ADDRESS: P.O. Box 1363
CITY: Cornelius
STATE: NC ZIP: 28031
PHONE: 704-607-9642
ALTERNATE PHONE:

PROPERTY OWNER:

NAME: Keets & Richard Taylor
ADDRESS: 14301 Ervin Cook Rd
CITY: Huntersville
STATE: NC ZIP: 28078
PHONE:
ALTERNATE PHONE:

JOB LOCATION INFORMATION

TAX/PARCEL #: 00903202
STREET ADDRESS: 14301 Ervin Cook Rd
CITY: Huntersville
STATE: NC ZIP: 28078
SUBDIVISION OR MOBILE HOME PARK NAME:
LOT #:

TOWNSHIP:

- [ ] 0-MECKLENBURG
- [ ] 1-CHARLOTTE
- [ ] 2-DAVIDSON
- [ ] 3-CORNELIUS
- [ ] 4-PINEVILLE
- [ ] 5-MATTHEWS
- [X] 6-HUNTERSVILLE
- [ ] 7-MINT HILL

WATER SUPPLY:

- [ ] MUNICIPAL (M)
- [ ] COMMUNITY (C)
- [X] PRIVATE WELL (P)
- [ ] SHARED WELL (S)
- [ ] OTHER 'SPRINGS' (O)

RESIDENTIAL PROPERTY TYPE:

- [X] HOUSE (H)
- [ ] MODULAR HOME (M)
- [ ] MULTIPLE FAMILY (U)
- [ ] SINGLE MOBILE HOME (S)
- [ ] DOUBLE WIDE (D)
- [ ] OTHER (O)

NUMBER OF BEDROOMS: 2
NUMBER OF OCCUPANTS: 2

COMMERCIAL / INDUSTRIAL PROPERTY TYPE:

TYPE OF BUSINESS:
EMPLOYEES PER SHIFT:
OF SHIFTS:
INDUSTRIAL WASTES? [ ] YES [ ] NO
UNDERGROUND STORAGE TANKS? [ ] YES [ ] NO

ADDITION TYPE ATTACHED TO EXISTING STRUCTURE:

- [ ] *BEDROOM*
- [X] BATHROOM
- [ ] *KITCHEN*
- [ ] *DINING ROOM*
- [ ] LIVING ROOM
- [ ] DEN
- [ ] GARAGE
- [X] SUNROOM
- [ ] PORCH
- [ ] DECK
- [ ] OTHER

ADDITION TYPE DETACHED FROM EXISTING STRUCTURE:

- [ ] DETACHED GARAGE
- [ ] DETACHED GARAGE WITH PLUMBING
- [ ] POOL HOUSE
- [ ] SHOP
- [ ] BARN
- [ ] STORAGE SHED
- [ ] DETACHED PORCH / DECK
- [ ] OTHER

*The undersigned, owner, or legal agent for the owner, of the property described above as the "Job Location" has read the foregoing application, acknowledges that the contents of same are true, and authorizes the Mecklenburg County Health Department to enter onto the property for the purpose of *processing this request.*

Ronald Julian — Owner's/Agent's Signature
5/15/06 — Date

*The undersigned, an authorized agent of the Mecklenburg County Health Department, *certifies that the Department has approved the Request for the Job* Location contained in this document. This approval is granted in accordance with the provisions of Laws and Rules for Sanitary Sewage Collection, Treatment and Disposal in effect at the time of issuance of the permit and is subject to the following provisions:

- No work shall be conducted on the septic tank system until an installation, construction, alteration and/or repair approval is granted y this Department.
- This permit is not transferable.

[ ] *ADDITION / RENOVATION APPROVAL - VALID 1 YEAR FROM ISSUANCE*
[ ] MOBILE HOME EXCHANGE APPROVAL - VALID 6 MONTHS FROM ISSUANCE

use existing system OK


Kelly Ratt — EHS Signature
5/16/06 — Date

Mecklenburg County
Land Use & Environmental Service Agency
Groundwater & Wastewater Services
700 N. Tryon St., Suite 211
Charlotte, NC 28202
Phone: (704) 336-5103
Fax: (704) 336-6894

File # ~~45628~~ 4526B
Date_____

PROPOSED PLOT PLAN

A map showing existing and proposed property lines and easements with dimensions, the location of the single family residence, non-single family residence, or other facility, and appurtenances, the site for the proposed well, and the location of existing or proposed sewer lines and/or sewage disposal systems, surface water bodies, aboveground or underground storage tanks. Name all roads adjoining the property. If this a repair indicate the type of repair.

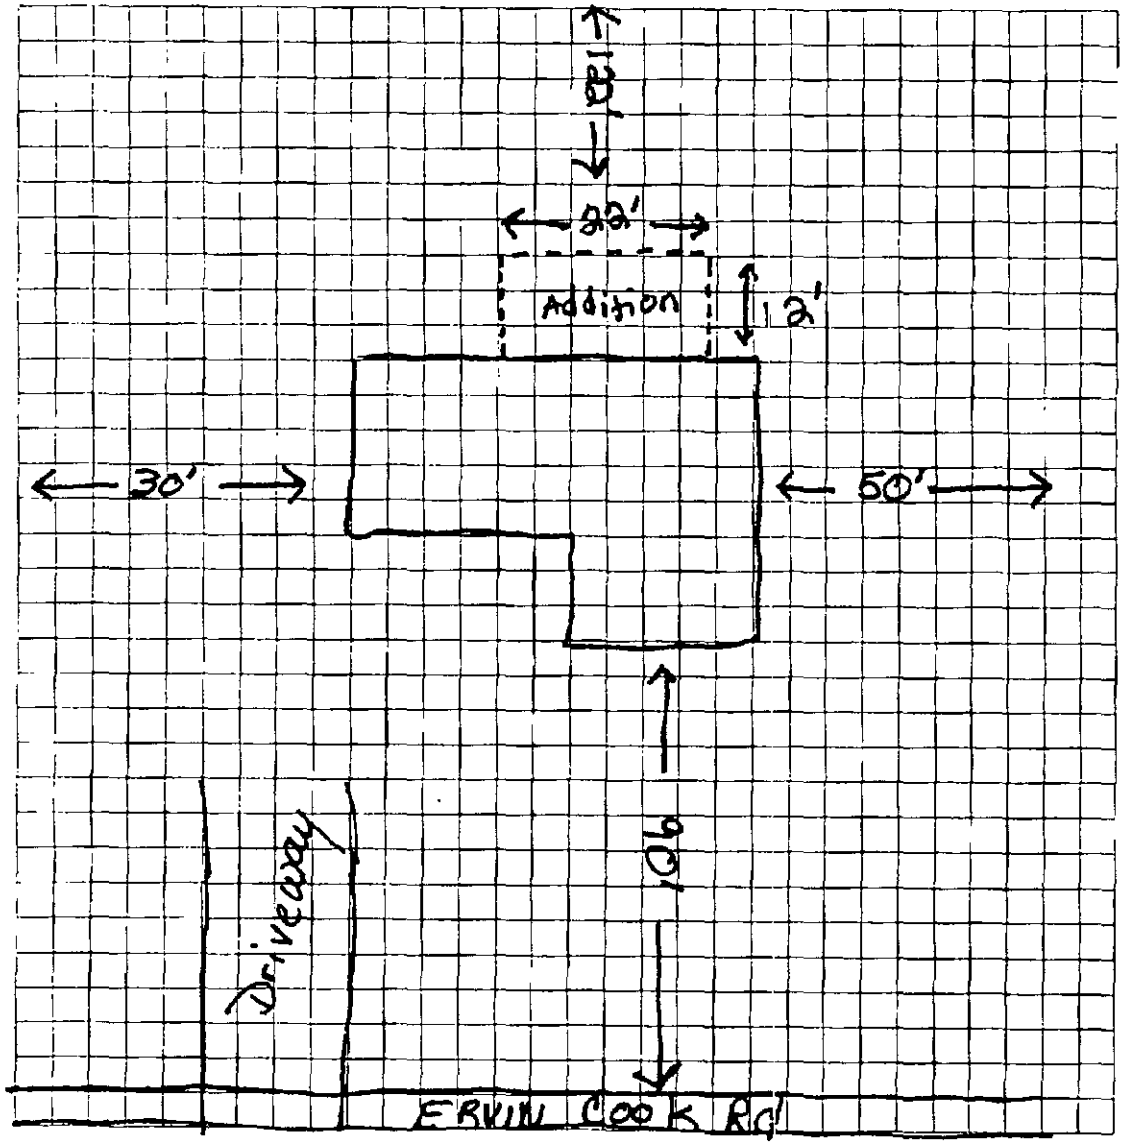

Owner/Agent Signature	Ronald Yale
Date	5/15/04

LBC 12/15/04

MECKLENBURG COUNTY
LAND USE AND ENVIRONMENTAL SERVICES
Payment Receipt

Receipt Information

Date:	05/16/06	**Amount:**	100.00
Receipt #:	43910	**Tendered:**	100.00
Check / Auth #:	CHARGE	**Returned:**	0.00
Received By:	DAUGHVB		

Account Information

Account #: X36657
Contractor: TERON SERVICES INC
Attn:
Address: 106-2 PINERIDGE DR
Address:
City/State/Zip: HUNTERSVILLE, NC 28078

Item	Description	Permit#	Quantity	Unit Price	Total Price
0705	MH Exc/Add/Repl w/o System Mod 14301 ERVIN COOK RD		1	100.00	100.00

Outstanding Balances

Month-To-Date	Prior Month	30 Days	60 Days	90 Days	Balance
100.00					

SEPTIC FEE: $100.00 ck.
DATE: 5.16.06
CRT #:

PERMIT APPLICATION FOR A RESIDENTIAL SITE IMPROVEMENT PERMIT / CONSTRUCTION AUTHORIZATION FOR ON-SITE WASTEWATER SYSTEM NEW WELL INSTALLATION OR REPAIR OF EXISTING WELL MECKLENBURG COUNTY GROUNDWATER & WASTEWATER SERVICES

GWS – RES. APP 07/05

WELL FEE
DATE
CRT #

FILE # ~~45628~~ 4526B

SEPTIC / TYPE APPLICATION: ☐ NONE ☐ NEW SYSTEM ☐ ALTERATION ☐ REPAIR ☒ MODIFY PLOT PLAN

WELL / TYPE APPLICATION: ☒ NONE ☐ NEW WELL ☐ MAJOR REPAIR ☐ ABANDONMENT

JOB LOCATION INFORMATION:

TAX/PARCEL #: 00903202
STREET ADDRESS: 14301 Ervin Cook Rd
CITY: Huntersville
STATE: NC ZIP: 28078
SUBDIVISION OR MOBILE HOME PARK NAME:
LOT #:
TOWNSHIP:

☐ 0-MECKLENBURG ☐ 4-PINEVILLE
☐ 1-CHARLOTTE ☐ 5-MATTHEWS
☐ 2-DAVIDSON ☒ 6-HUNTERSVILLE
☐ 3-CORNELIUS ☐ 7-MINT HILL

BUILDING INFORMATION:

TYPE OF BUILDING:

☐ SINGLE MOBILE HOME (S) ☐ MODULAR HOME (M)
☐ DOUBLE WIDE (D) ☐ MULTIPLE FAMILY (U)
☒ HOUSE (H) ☐ OTHER

HEATED SQUARE FOOTAGE:
NUMBER OF BEDROOMS:
NUMBER OF OCCUPANTS:

FOUNDATION FOR RESIDENCE:

☐ CONCRETE SLAB ☐ BASEMENT WITH PLUMBING
☒ CRAWLSPACE ☐ BASEMENT WITH NO PLUMBING

IF PLANNING TO EXPAND/ALTER THE EXISTING SYSTEM INDICATE THE FOLLOWING CHANGES:

NUMBER OF BEDROOMS TO BE ADDED: 0
NUMBER OF ADDITIONAL OCCUPANTS IN THE RESIDENCE: 0
WILL THERE BE A HOME BUSINESS IN THE RESIDENCE? ☐ YES ☒ NO TYPE:

WATER SUPPLY:

☐ MUNICIPAL (M) ☐ PUBLIC (C) ☒ PRIVATE WELL (P) ☐ SHARED WELL(S) ☐ OTHER 'SPRINGS' (O)

PROPOSED USE OF WELL: ☒ N/A ☐ IRRIGATION ☐ POTABLE ☐ GEOTHERMAL ☐ OTHER

ARE ANY OF THE FOLLOWING LOCATED ON THE PROPERTY? IF SO, PLEASE SHOW LOCATION ON SITE PLAN/PLAT.

BURIED CABLES, LANDFILLS, STUMPHOLES	☐ YES ☒ NO	WELLS, SPRINGS, OR WATER LINES	☐ YES ☒ NO
EXISTING WASTEWATER SYSTEMS	☐ YES ☒ NO	DESIGNATED WETLANDS	☐ YES ☒ NO
EASEMENTS OR RIGHT-OF-WAYS	☐ YES ☒ NO	GRADING/SOIL REMOVAL PERFORMED	☐ YES ☒ NO

PROPERTY OWNER:

NAME: Keets & Richard Taylor
ADDRESS: 14301 Ervin Cook Rd
CITY: Huntersville
STATE: NC ZIP: 28078
HOME PHONE WORK PHONE:
MOBILE PHONE: 704-607-9642 FAX:

LEGAL AGENT FOR PROPERTY OWNER, IF APPLICABLE:

NAME:
ADDRESS:
CITY:
STATE: ZIP:
HOME PHONE: WORK PHONE:
MOBILE PHONE: FAX:

Wrong Application

WHAT DATE WAS THE PROPERTY ORIGINALLY DEEDED AND RECORDED?

WHAT IS THE ANTICIPATED CLOSING DATE FOR THIS PROPERTY?

*An Improvement Permit is subject to suspension or revocation if site plans or the intended use change or if information submitted in this application is falsified or changed. The undersigned, owner, or legal agent for the owner, of the property described above as the "Job Location" has read the foregoing application, acknowledges that the contents of same are true, and authorizes the Mecklenburg County Health Department to enter onto the property for the purpose of processing this request.

Ronald Taylor 5/15/06
Owner's/Agent's Signature Date

NORTH CAROLINA DEPARTMENT OF
ENVIRONMENT & NATURAL RESOURCES DIVISION
OF ENVIRONMENTAL HEALTH ON-SITE
WASTEWATER SECTION

*A Well Permit is subject to suspension or revocation if site plans or the intended use change or if information submitted in this application is falsified or changed. The undersigned, owner, or legal agent for the owner, of the property described above as the "Job Location" has read the foregoing application, acknowledges that the contents of same are true, and authorizes the Mecklenburg County Health Department to enter onto the property for the purpose of processing this request.

Ronald Taylor 5/15/06
Owner's/Agent's Signature Date

MECKLENBURG COUNTY HEALTH DEPARTMENT
GROUNDWATER & WASTEWATER SERVICES
700 N. TRYON ST., SUITE 211
CHARLOTTE, NC 28202 704-336-5103 / FAX: 704-336-6894


May 16 2006 8:36AM LUESR NORTH 704 432 2523 p

Mecklenburg County
Land Use & Environmental Service Agency
Groundwater & Wastewater Services
700 N. Tryon St., Suite 211
Charlotte, NC 28202
Phone: (704) 336-5103
Fax: (704) 336-6894

File # 4526B 4526B
Date

PROPOSED PLOT PLAN

A map showing existing and proposed property lines and easements with dimensions, the location of the single family residence, non-single family residence, or other facility, and appurtenances, the site for the proposed well, and the location of existing or proposed sewer lines and/or sewage disposal systems, surface water bodies, aboveground or underground storage tanks. Name all roads adjoining the property. If this a repair indicate the type of repair.

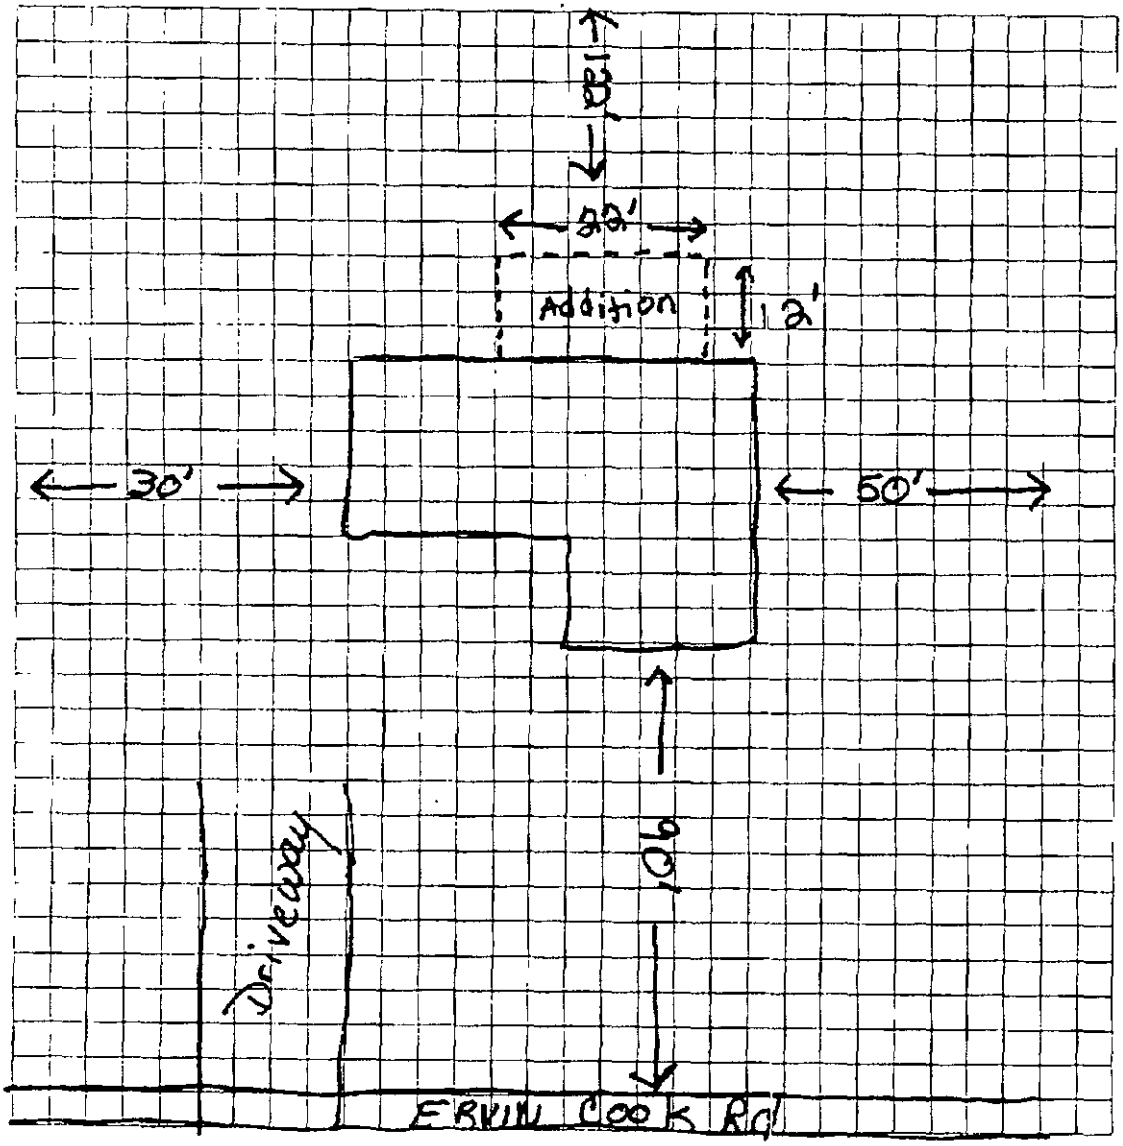

Owner/Agent Signature	Ronald Jr.
Date	5/15/04

LBC 12/15/04

May 16 2006 8:36AM LUESA NORTH 704 432 2523 p.2

ACJ

GWS – RES. APP 12/04

SEPTIC FEE:
DATE:
CRT [ ]

PERMIT APPLICATION FOR A RESIDENTIAL SITE IMPROVEMENT PERMIT / CONSTRUCTION AUTHORIZATION FOR ON-SITE WASTEWATER SYSTEM NEW WELL INSTALLATION OR REPAIR OF EXISTING WELL MECKLENBURG COUNTY GROUNDWATER & WASTEWATER SERVICES

WELL FEE:
DATE:
CRT [ ]

FILE # 45263

SEPTIC / TYPE APPLICATION: ☐ NONE ☐ NEW SYSTEM EXISTING SYSTEM: ☐ EXPANSION/ALTERATION ☒ REPAIR

WELL / TYPE APPLICATION: ☐ NONE ☐ NEW WELL ☐ MAJOR REPAIR ☐ ABANDONMENT

JOB LOCATION INFORMATION:

TAX/PARCEL #: 009-032-02
STREET ADDRESS: 14301 Ervin Cooke Road
CITY: Huntersville
STATE: NC **ZIP:** 28078
SUBDIVISION OR MOBILE HOME PARK NAME:
LOT #:
TOWNSHIP:

- ☐ 0-MECKLENBURG
- ☐ 1-CHARLOTTE
- ☐ 2-DAVIDSON
- ☐ 3-CORNELIUS
- ☐ 4-PINEVILLE
- ☐ 5-MATTHEWS
- ☒ 6-HUNTERSVILLE
- ☐ 7-MINT HILL

1943

BUILDING INFORMATION:

TYPE OF BUILDING:

- ☐ SINGLE MOBILE HOME (S)
- ☐ DOUBLE WIDE (D)
- ☒ HOUSE (H)
- ☐ MODULAR HOME (M)
- ☐ MULTIPLE FAMILY (U)
- ☐ OTHER

HEATED SQUARE FOOTAGE: 1000
NUMBER OF BEDROOMS: 2
NUMBER OF OCCUPANTS: 2

FOUNDATION FOR RESIDENCE:

- ☒ CONCRETE SLAB
- ☒ CRAWLSPACE
- ☐ BASEMENT WITH PLUMBING
- ☐ BASEMENT WITH NO PLUMBING

IF PLANNING TO EXPAND/ALTER THE EXISTING SYSTEM INDICATE THE FOLLOWING CHANGES:

NUMBER OF BEDROOMS TO BE ADDED: NUMBER OF ADDITIONAL OCCUPANTS IN THE RESIDENCE:

WILL THERE BE A HOME BUSINESS IN THE RESIDENCE? ☐ YES ☒ NO TYPE:

WATER SUPPLY:

- ☐ MUNICIPAL (M)
- ☐ PUBLIC (C)
- ☒ PRIVATE WELL (P)
- ☐ SHARED WELL (S)
- ☐ OTHER 'SPRINGS' (O)

PROPOSED USE OF WELL: ☐ N/A ☐ IRRIGATION ☒ POTABLE ☐ GEOTHERMAL ☐ OTHER

ARE ANY OF THE FOLLOWING LOCATED ON THE PROPERTY? IF SO, PLEASE SHOW LOCATION ON SITE PLAN/PLAT.

BURIED CABLES, LANDFILLS, STUMPHOLES	☒ YES ☐ NO	WELLS, SPRINGS, OR WATER LINES	☒ YES ☐ NO
EXISTING WASTEWATER SYSTEMS	☒ YES ☐ NO	DESIGNATED WETLANDS	☐ YES ☒ NO
EASEMENTS OR RIGHT-OF-WAYS	☐ YES ☒ NO	GRADING/SOIL REMOVAL PERFORMED	☐ YES ☒ NO

PROPERTY OWNER:

NAME: Richard H Taylor
ADDRESS: 14301 Ervin Cooke Road
CITY: Huntersville
STATE: NC ZIP: 28078
HOME PHONE: WORK PHONE:
MOBILE PHONE: FAX:

LEGAL AGENT FOR PROPERTY OWNER, IF APPLICABLE:

NAME: Claudia Morrison
ADDRESS: 7509 Hembright Road
CITY: Huntersville
STATE: NC ZIP: 28078
HOME PHONE: 875-2925 WORK PHONE:
MOBILE PHONE: FAX:

WHAT DATE WAS THE PROPERTY ORIGINALLY DEEDED AND RECORDED?

WHAT IS THE ANTICIPATED CLOSING DATE FOR THIS PROPERTY?

*An Improvement Permit is subject to suspension or revocation if site plans or the intended use change or if information submitted in this application is falsified or changed. The undersigned, owner, or legal agent for the owner, of the property described above as the "Job Location" has read the foregoing application, acknowledges that the contents of same are true, and authorizes the Mecklenburg County Health Department to enter onto the property for the purpose of processing this request.

Owner's/Agent's Signature Date

NORTH CAROLINA DEPARTMENT OF
ENVIRONMENT & NATURAL RESOURCES DIVISION
OF ENVIRONMENTAL HEALTH ON-SITE
WASTEWATER SECTION

*A Well Permit is subject to suspension or revocation if site plans or the intended use change or if information submitted in this application is falsified or changed. The undersigned, owner, or legal agent for the owner, of the property described above as the "Job Location" has read the foregoing application, acknowledges that the contents of same are true, and authorizes the Mecklenburg County Health Department to enter onto the property for the purpose of processing this request.

Claudia Morrison 7/20/05
Owner's/Agent's Signature Date

MECKLENBURG COUNTY HEALTH DEPARTMENT
GROUNDWATER & WASTEWATER SERVICES
700 N. TRYON ST., SUITE 211
CHARLOTTE, NC 28202
704-336-5103 / FAX: 704-336-6894

INSTALLATION, CONSTRUCTION, ALTERATION, AND/OR REPAIR APPROVAL


HEALTH DEPARTMENT
ENVIRONMENTAL HEALTH DIVISION
700 NORTH TRYON ST., SUITE 211
CHARLOTTE, NC 28202
PHONE (704) 336-5102

FILE: 4526B DATE: 7/20/05

TC: 009-032-02 X L

SERIAL 19875

Permission is hereby given to _____ Install or Construct, ✓ Alter or Repair the individual septic tank wastewater treatment system with subsurface, soil absorption, effluent discharge as specified herein at the described location. This permit is granted based upon the information supplied in the application dated 7/20/05. All work shall be completed on or before 8/20/05, after which date this permit shall be null and void. The system shall meet all of the construction requirements of 15A NCAC 18A. 1900 which are in effect on the date of the granting of this permit. A Certificate of Completion or an Operation Permit must be obtained from the Mecklenburg County Health Department before any system can be covered up or placed into service. The issuance of this permit does not in any way guarantee that the system anticipated to be constructed will operate properly, or relieve any person now or hereafter owning, controlling or using such system from any liability resulting from the failure of the system to operate properly.

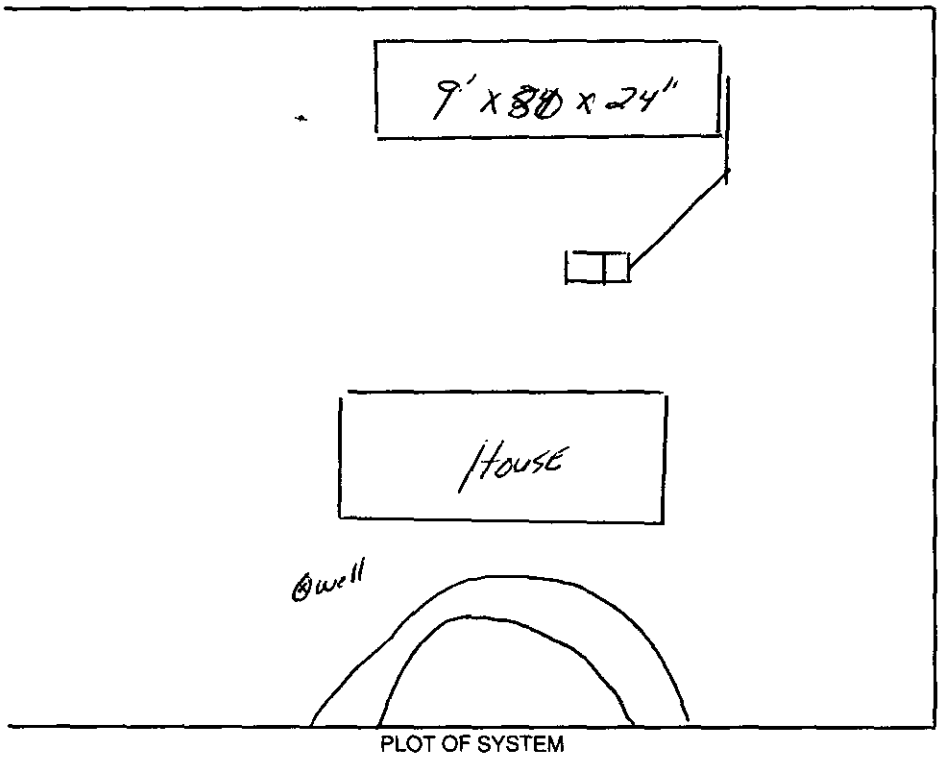

PLOT OF SYSTEM

Liquid Capacity of Septic Tank existing gallons

Liquid Capacity of Dosing Tank — gallons

Tank Construction PCC

Trench Depth 36"

Absorption and/or Nitrification Lines:

Trench Width 9'x50' feet

Trench Walls Scored and Porous yes

Total Line Length 150' feet

Number of Lines 3x50'

Depth of Stone 24" inches

Distance from House >5' feet

Distance from Property Line >10' feet

Distance from Well >100' feet

NOTICE: This system shall not be installed while soils are in a wet condition.

NAME OF OWNER Richard + Keets Taylor

LOCATION OF PROPERTY 14301 Erwin Cooke Road

Comments: Repair to existing system
Install 9'x50'x24" Stone or Tire Chips
Type II Conventional System

Tony Mucci, R.S.
Environmental Health Specialist

WHITE - HEALTH DEPARTMENT's COPY • CANARY - E.H.S. COPY • PINK - OWNER OR AGENT's COPY

CERTIFICATE OF COMPLETION/OPERATION PERMIT

HEALTH DEPARTMENT
ENVIRONMENTAL HEALTH DIVISION
700 NORTH TRYON ST., SUITE 211
CHARLOTTE, NC 28202
PHONE (704) 336-5102

FILE: 45260 DATE: 7/27/05

TC: 009-032-02 ☒ L ☐ CRT

SERIAL 19654

Name of Owner RICHARD & KEETS TAYLOR Juris.: _____

Address of Property 14301 ERVIN COOKE ROAD

Inspection Data:

Tank Material Existing

Total Length of Drainfield 150'

Number of Lines 3 @ 50'

Cover Depth 12"

Water Supply Source well


Distance to Water Source > 50'

Excavation Inspected 7/27/05

Tank(s) Inspected —

Wash Line Inspected —

High Water Alarm Inspected —

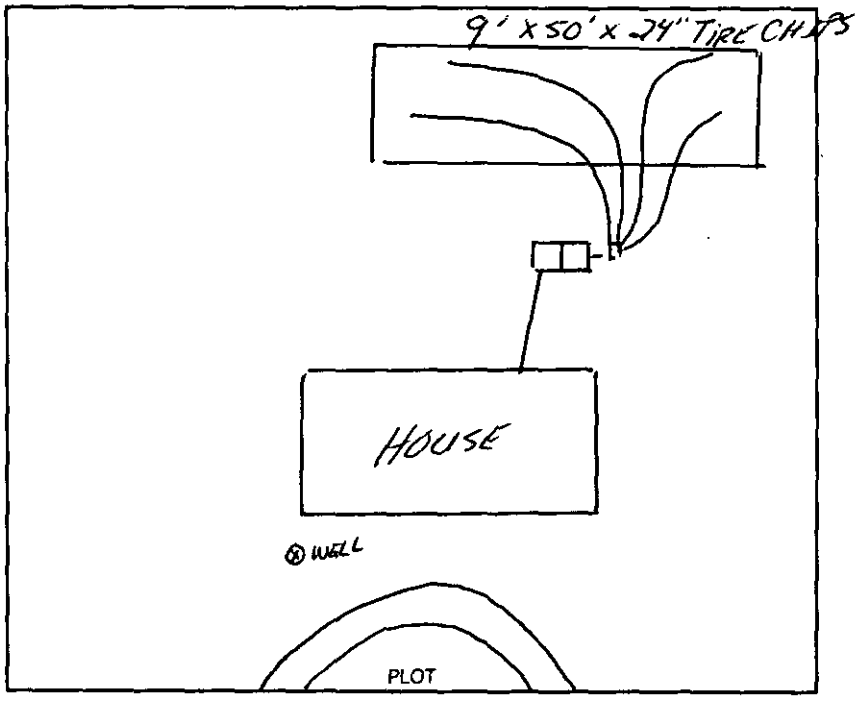

Design 2005 Repair, 450 SFB, 24" Tire Chips CTR# Claudia Munson

The undersigned has inspected the Septic Tank System described above, and certifies it has been

☐ installed or constructed ☐ altered or repaired

☐ in accordance with the permit issued ☐ as detailed in the plot above

and meets the provisions of 15A NCAC 18A. 1900, "Laws And Rules For Sewage Treatment and Disposal Systems" in effect on the date of issuance of the permit. This issuance of this

☐ Certificate of Completion ☐ Operation Permit

does not in any way guarantee that the system will operate properly or relieve any person now or hereafter owning, controlling, or using such system from any liability resulting from the failure of the system to operate properly. This document is issued subject to those restrictions and conditions shown on the permit(s) and the provisions of 15A NCAC 18A. 1990 in addition to those listed below under "COMMENTS." This document shall be null and void if any information contained in the application is untrue or if any additions are made to the property which would increase the requirements for said system.

Notice: Disturbance of the designated repair area may result in the suspension/revocation of this permit.

COMMENTS: Repair to Existing System
9' x 50' x 24" TIRE CHIPS
Type II Conventional System

Tommy Mabe, R.S.
Environmental Health Specialist

Mecklenburg County services are available without regard to ethnic origin, sex, or disability.

4526 B

Phila

INDIVIDUAL WATER AND WASTEWATER SYSTEMS PROGRAM
APPLICATION FOR SERVICES

ACS PQ 100% 1/30/01 Fax + CRT

Mecklenburg County Health Dept.
Environmental Health Division
c/o Hal Marshall Ctr., Suite 211
700 N. Tryon St.
Charlotte, NC 28202

(704)336-5102 4526B

PERSON FILING APPLICATION:

NAME: Taylor (last) Richard (first) H. (mi)

ADDRESS: 14301 Ervin Cook Rd PHONE: (704) 992-0055

CITY: Huntersville STATE: NC ZIPCODE: 28078

Date:

PROPERTY OWNER:

NAME: Taylor (last) Richard (first) H. (mi)

ADDRESS: 14301 Ervin Cook Rd PHONE: (704) 992-0055

CITY: Huntersville STATE: ZIPCODE:

PROPERTY INFORMATION (FROM ENGINEERING FORM):

TAX/PARCEL NUMBER: 009-032-02

STREET ADDRESS: Same

ZONING:

SUBDIVISION OR MOBILE HOME PARK NAME:

Township (check one):
[] 0 Mecklenburg County [] 2 Davidson [] 4 Pineville [✓] 6 Huntersville
[] 1 Charlotte [] 3 Cornelius [] 5 Matthews [] 7 Mint Hill

LOT NUMBER: LOT SIZE (in acres):

TYPE APPLICATION (check one):

[] EXCHANGE MOBILE HOME - SAME # BEDROOMS (Y)
[] ADDITION - INCREASE ROOMS/OCCUPANCY/MOBILE HOME SIZE (A or M)
[] COMMERCIAL OR INDUSTRIAL (N)
[] ADDITION - GARAGE OR RENOVATION/NO MAJOR CHANGES (X)
EXPANDING WALL TO Add Studio

RESIDENTIAL PROPERTY (Type Building, check one):
[] SINGLE MOBILE HOME (S) [] HOUSE (H) [] MULTIPLE FAMILY (U)
[] DOUBLE WIDE (D) [] MODULAR HOME (M) [] OTHER _____ (O)

NUMBER BEDROOMS: 2 NUMBER OCCUPANTS:

SYSTEM CLASSIFICATION:

COMMERCIAL/INDUSTRIAL PROPERTY:
Type Business _____ # Employees ___ Per Shift ___ ___ ___
Industrial Wastes (Y/N) ___
Underground Storage Tanks On Property (Y/N) ___ Type _____

WATER SUPPLY (check one):
[] Community (C) [] Shared Well (S)
[] Municipal (M) [] Other 'spring' (O)
[✓] Private Well (P)

FUTURE ADDITIONS - ALL PLANNED ADDITIONS MUST BE ENTERED (check all that apply):
[] Swimming Pool [] Jacuzzi [] Stable/Barn [] Workshop [] None
[] Garage [] Storage Building [] Deck/Patio [] Bedrooms [] Other Sauna bath

The undersigned, owner, or legal agent for the owner, of the property described above as the "JOB LOCATION" has read the foregoing application, acknowledges that the contents of same are true, and authorizes agents of the MECKLENBURG COUNTY HEALTH DEPARTMENT to enter onto the property for the purpose of processing this request.

Signed: Richard H. Taylor Date: Jan. 30, 2001

NOTICE:

The undersigned, an authorized agent of the MECKLENBURG COUNTY HEALTH DEPARTMENT, certifies that the Department has approved the Request for the Job Location contained in this document. This approval is granted in accordance with the provisions of Laws And Rules For Sanitary Sewage Collection, Treatment And Disposal in effect at the time of issuance of the permit and is subject to the following provisions:

...No work shall be conducted on the septic tank system until an installation, Construction, Alteration and/or Repair approval is granted by this Department.

...This permit is not transferable.

... Approval granted for a wall expansion and studio use existing system

[] IMPROVEMENT PERMIT - VALID 60 MONTHS FROM ISSUANCE
[] MOBILE HOME EXCHANGE APPROVAL - VALID 6 MONTHS FROM ISSUANCE
[✓] ADDITION/RENOVATION APPROVAL - VALID 1 YEAR FROM ISSUANCE

Phila A. Walker R.S. 2/02/01
Environmentalist Date

WWATER : 122791

MECKLENBURG COUNTY HEALTH DEPARTMENT
Environmental Health Fees


Requestor (please print):	Phone #:	Date Requested:	Date Filled:
Account Name:	Cash Charge	Account No.:	
I certify that I am authorized to charge this account for this service:			
Signature:	Printed Name:	Date:	

T.C.	Qty	Description	Unit Cost	Total Cost
0701		Improvement Permit Application - Residential	$ 200.00	
0735		Improvement Permit Application - Commercial	$ 400.00	
0702		Optional Site Evaluations	$ 100.00	
0703		Installation and Final Approval	$ 150.00	
0704		Change in Plot Plan	$ 100.00	
0705		MH Exc/Add/Repl without System Modification	$ 100.00	
0706		MH Exc/Add/Repl with System Modification	$ 300.00	
0707	1	Site Consultation Visit	$ 100.00	
0734		Authorization for Wastewater System Construction	$ 150.00	
0708		Realty Closing - Conventional	$ 85.00	
0709		Realty Closing - FHA with water	$ 135.00	
0710		Additional Trips	$ 65.00	
0711		Well Water Analysis-Bacteriological with regular parameters	$ 50.00	
0712		Well Water Analysis -Nitrates and Nitrites	$ 15.00	
0714		Well Water Analysis - Organic Analysis	$ 200.00	
0715		Admin. Fee - Field Activity Letter	$ 25.00	
0718		Residential Pool Permit	$ 50.00	
0719		Public Pool Permit - operating	$ 240.00	
0720		Seasonal Pool Permit - operating	$ 120.00	
0736		Pool Late Fee	$ 120.00	
0733		Permit to Construct a Public Pool	$ 200.00	
0721		Home Day Care Evaluation and Permit	$ 70.00	
0722		Home Day Care Evaluation and Annual Fee	$ 40.00	
0723		Eval and Report Non-Permit Facility	$ 50.00	
0724		Private Pool Testing	$ 15.00	
0731		Garbage Hauler Permit - (1-9 vehicles)	$ 30.00	
0736		Garbage Hauler Permit - (each over 9)	$ 20.00	
0725		Document Copies	$ 0.05	

Payment received by: Date: 1/28/01 Total:

4/2000

White-AUDIT Canary-CUSTOMER Pink-DIVISION

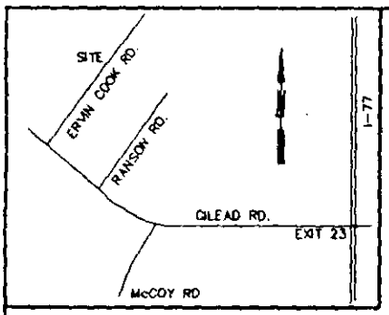

VICINITY MAP
NO SCALE

I, RUFUS JACKSON LOVE CERTIFY THAT THIS MAP WAS DRAWN FROM AN ACTUAL SURVEY UNDER MY DIRECT SUPERVISION, THAT THE ERROR OF CLOSURE IS 1:10,000 BEFORE ADJUSTMENTS, AND THAT THE ANGULAR ERROR WAS < 7.5 SECONDS PER TURN.


WITNESS MY HAND AND OFFICIAL SEAL THIS 6TH DAY OF NOV., 2000

Rufus Jackson Love

PROFESSIONAL LAND SURVEYOR

NORTH CAROLINA PROFESSIONAL SEAL L-2844 RUFUS JACKSON LOVE


BASED ON MTN. ISLAND FILE 340-A (1960) AND MAP BY JAMES C. GAMBLE (1961)

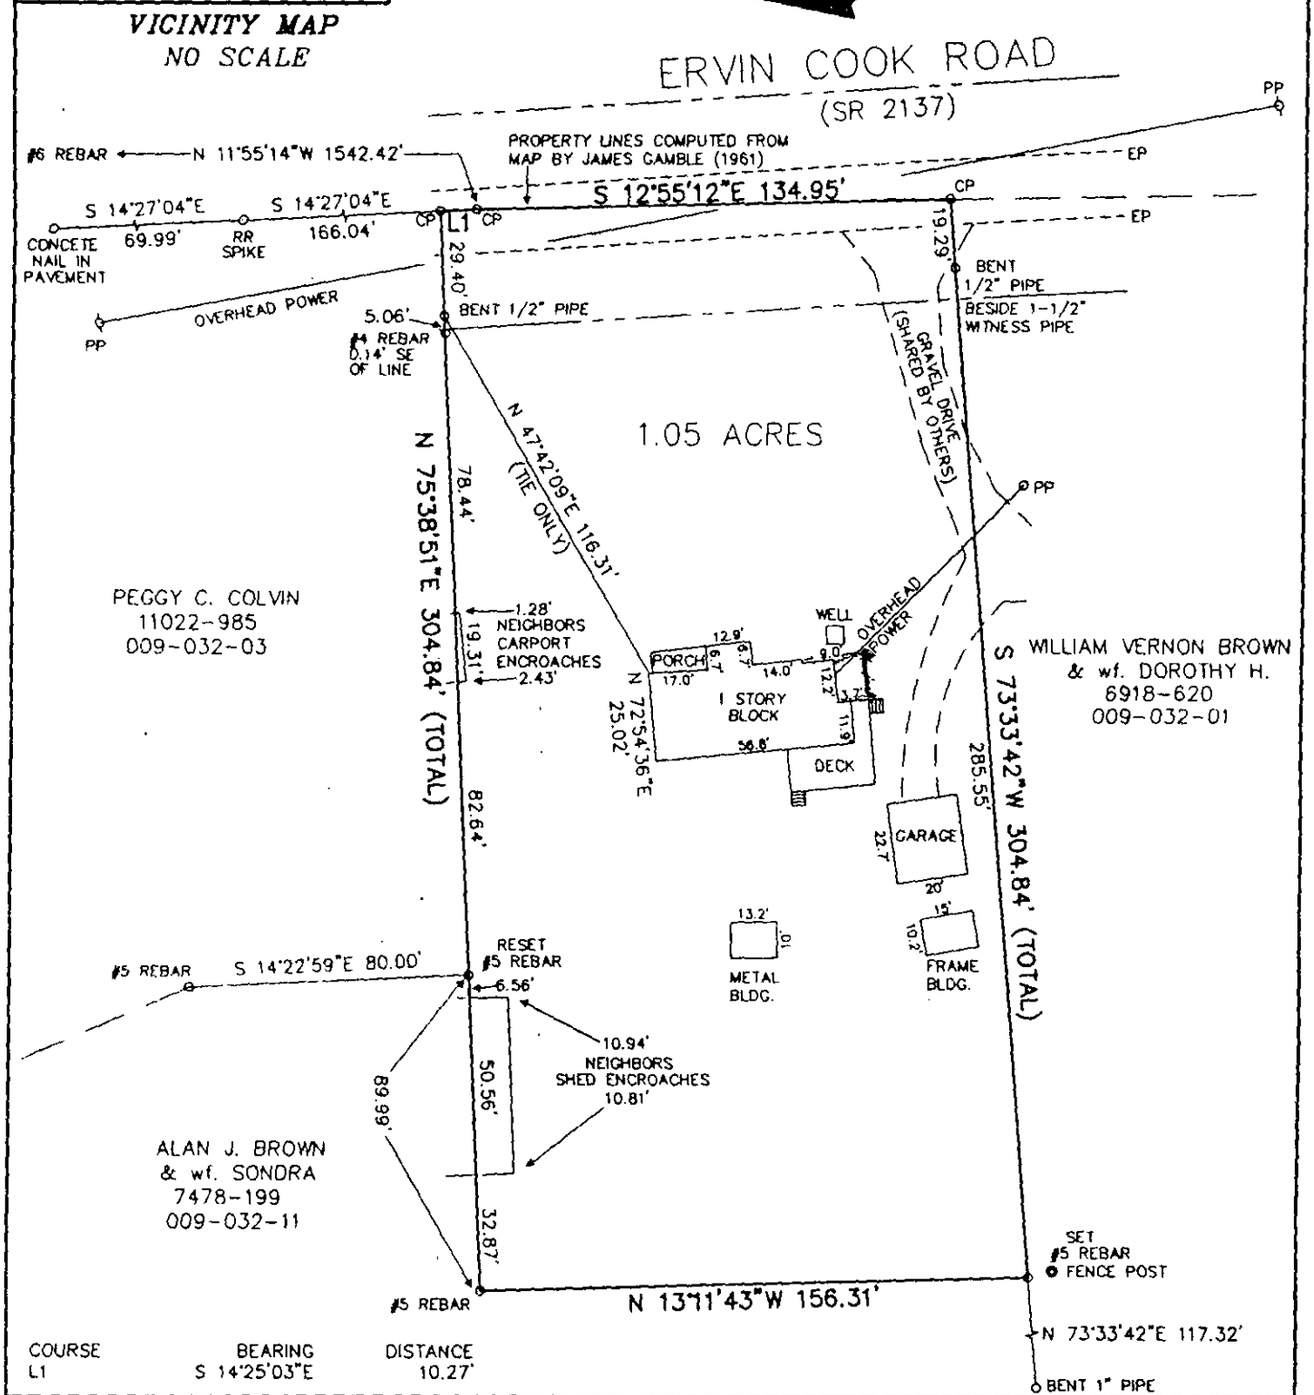

COURSE	BEARING	DISTANCE
L1	S 14°25'03"E	10.27'

BOUNDARY/PHYSICAL SURVEY
FOR RICHARD H. TAYLOR & wf. KEETS F.

PROPERTY OF BRENDA K. HASTINGS
14301 ERVIN COOK ROAD
DEED BOOK 6012-450, PIN # 009-032-02
LEMLEY TOWNSHIP, MECKLENBURG COUNTY
HUNTERSVILLE, NORTH CAROLINA
NOVEMBER 6, 2000

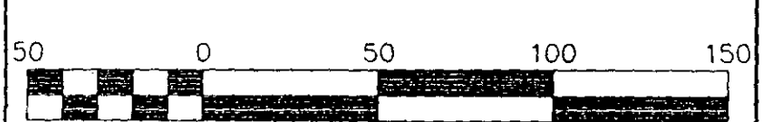

Scale 1" = 50'


NOTES:

1. THIS PROPERTY IS NOT LOCATED IN A DESIGNATED FLOOD ZONE.
2. AREA DETERMINED BY COORDINATE COMPUTATION.
3. CP DENOTES COMPUTED POINT, NO MONUMENT FOUND OR SET.
4. UNDERGROUND UTILITIES NOT LOCATED AS OF THIS DATE.

LEGEND:


- PROPERTY LINE
- TIE LINE
- UNSURVEYED LINE
- EDGE OF PAVEMENT
- SETBACK LINE
- CP COMPUTED POINT
- PP POWER POLE

PYRAMID LAND SURVEYING PA
P.O. BOX 11 DAVIDSON, NORTH CAROLINA
(704)892-4249 RUFUS JACKSON LOVE L-2844

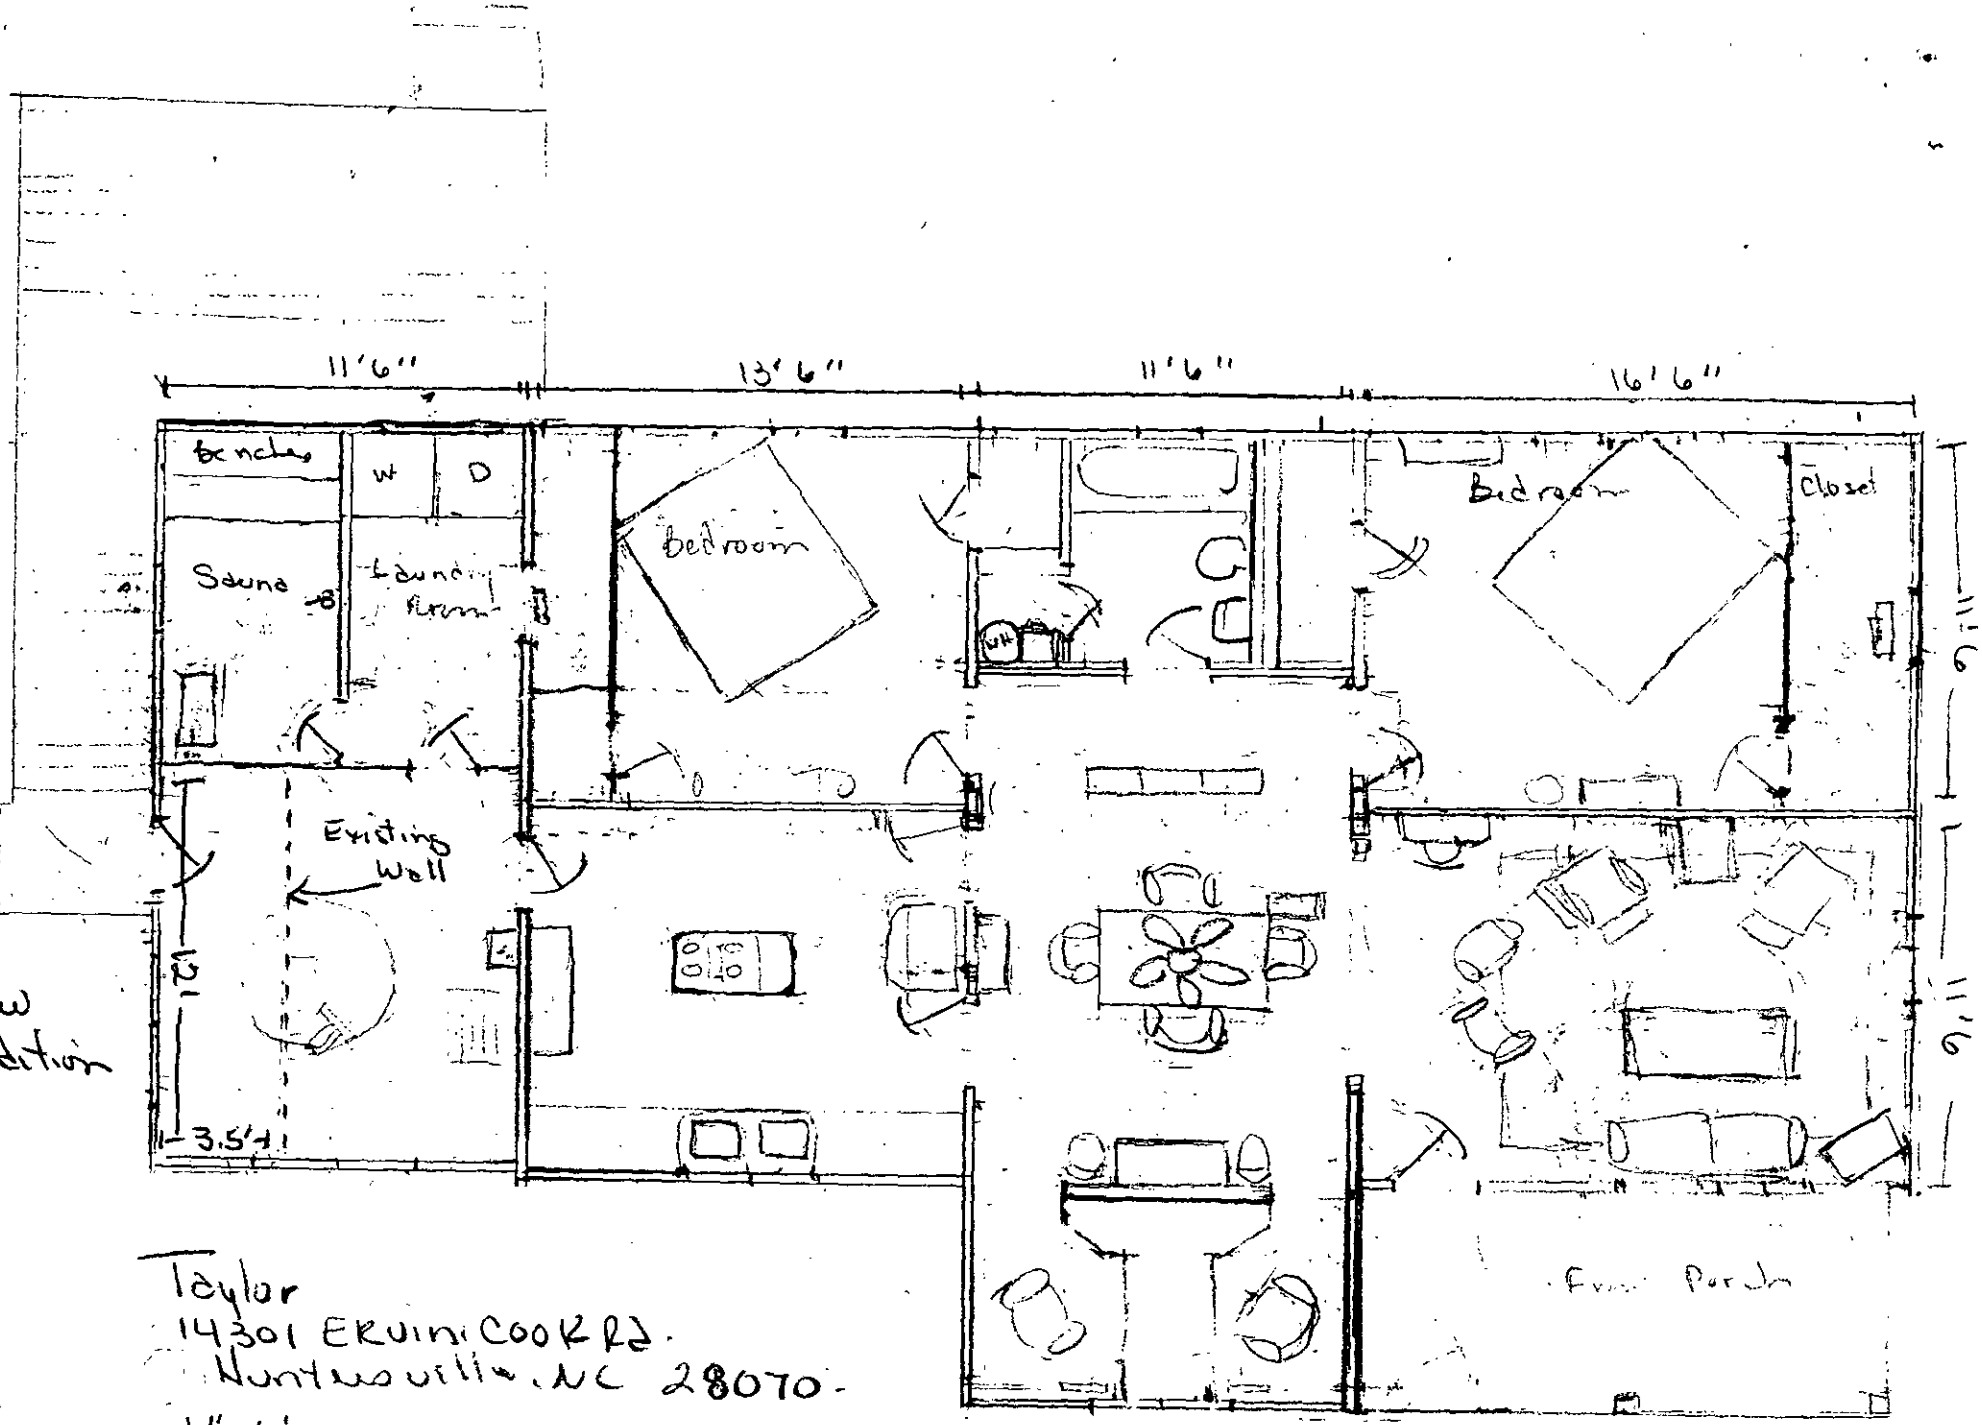

Taylor
14301 ERWIN COOK RD.
Huntersville, NC 28070.

1" = 6'

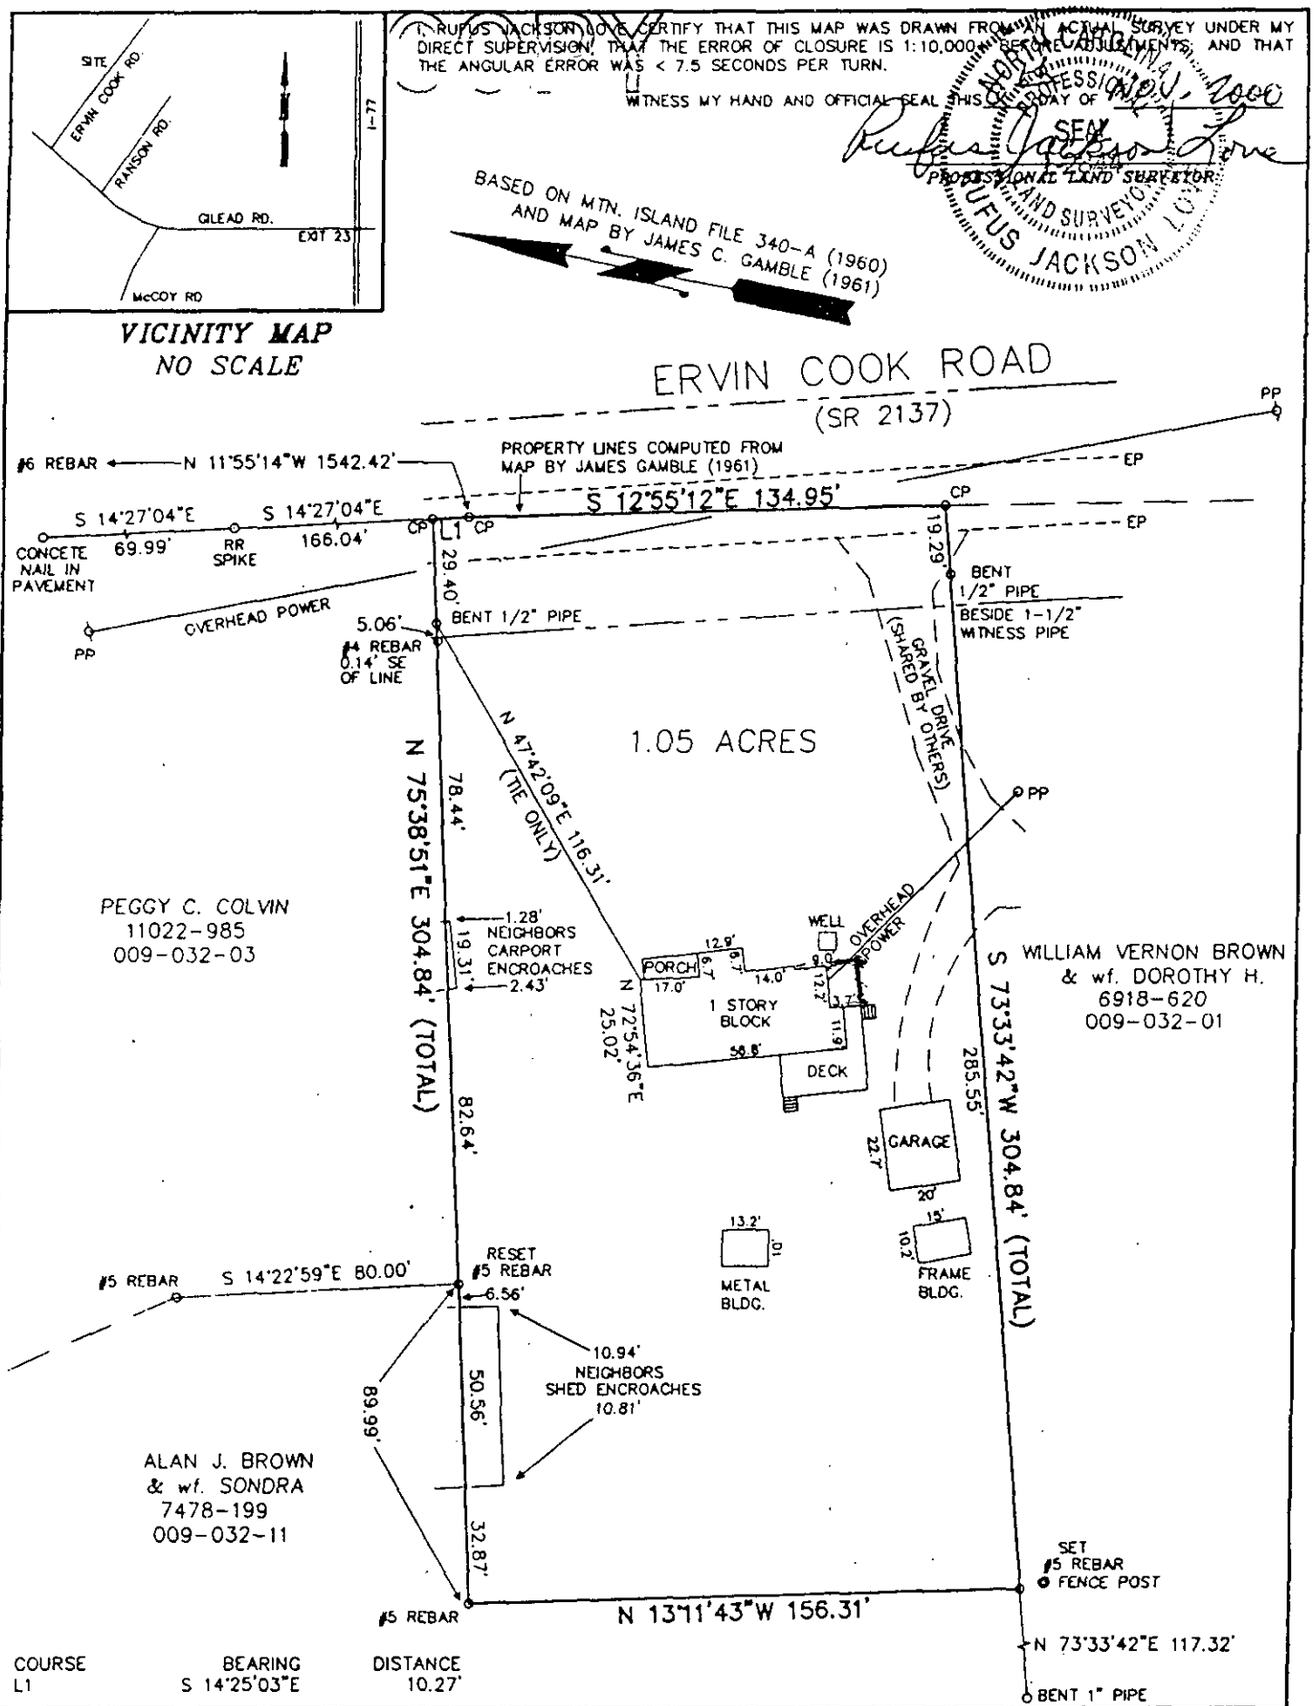

BOUNDARY/PHYSICAL SURVEY
FOR RICHARD H. TAYLOR & wf. KEETS F.

PROPERTY OF BRENDA K. HASTINGS
14301 ERVIN COOK ROAD
DEED BOOK 6012-450, PIN # 009-032-02
LEMLEY TOWNSHIP, MECKLENBURG COUNTY
HUNTERSVILLE, NORTH CAROLINA
NOVEMBER 6, 2000

50 0 50 100 150

Scale 1" = 50'

NOTES:


1. THIS PROPERTY IS NOT LOCATED IN A DESIGNATED FLOOD ZONE.
2. AREA DETERMINED BY COORDINATE COMPUTATION.
3. CP DENOTES COMPUTED POINT, NO MONUMENT FOUND OR SET
4. UNDERGROUND UTILITIES NOT LOCATED AS OF THIS DATE.

LEGEND:

- PROPERTY LINE
- TIE LINE
- UNSURVEYED LINE
- EDGE OF PAVEMENT
- SETBACK LINE
- CP COMPUTED POINT
- PP POWER POLE

PYRAMID LAND SURVEYING PA
P.O. BOX 11 DAVIDSON, NORTH CAROLINA
(704)892-4249 RUFUS JACKSON LOVE L-2844

COPY

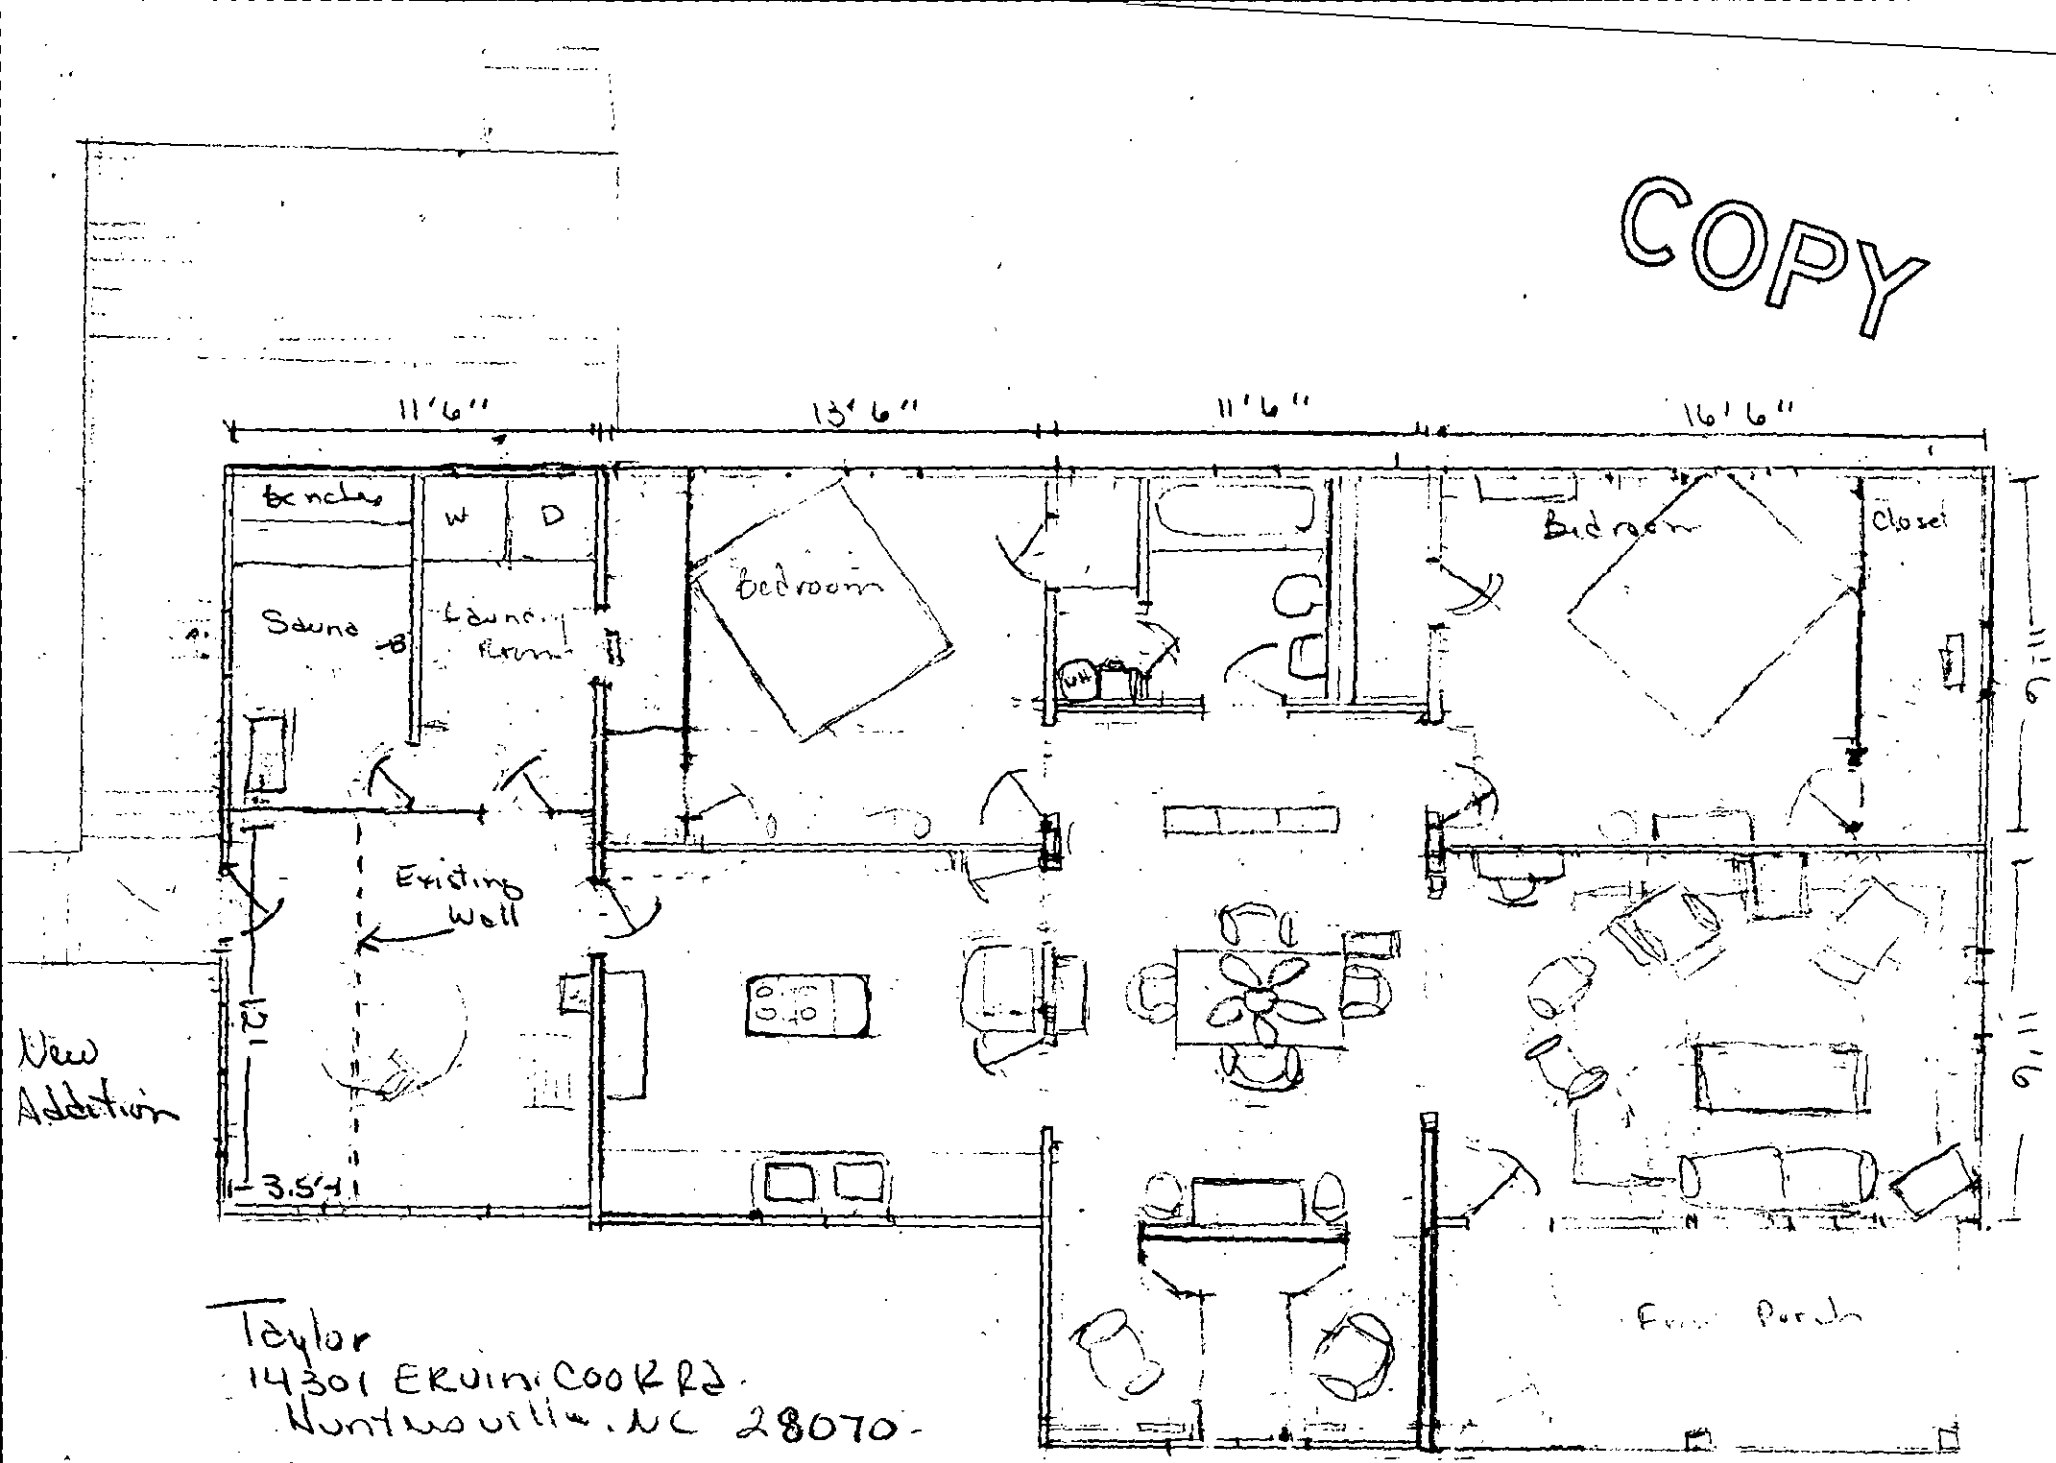

New Addition

Taylor
14301 ERWIN COOK RD.
Huntersville, NC 28070

1" = 6'