

6108 MIDSOMER RD

11308246

1/8/2008

duponbj

Groundwater and Wastewater Services File Imaging Project
May 2007
Barcode Font = IDAutomationHC39M

INDIVIDUAL WATER AND WASTEWATER SYSTEMS PROGRAM
APPLICATION FOR SERVICES

David

Mecklenburg County Health Dept.
Environmental Health Division
c/o Nal Marshall Ctr., Suite 211
700 N. Tryon St.
Charlotte, NC 28202

(704)336-5102 5514B

Date:

PROPERTY INFORMATION (FROM ENGINEERING FORM):

TAX/PARCEL NUMBER: 113-082-46

STREET ADDRESS:

ZONING:

SUBDIVISION OR MOBILE HOME PARK NAME:

PERSON FILING APPLICATION:

NAME: MAUNEY (last) BOYCE (first) G. (mi)

ADDRESS: 6108 MIDSOMER RD. PHONE: (704) 393-1042

CITY: CHARLOTTE STATE: N.C. ZIPCODE: 28214

PROPERTY OWNER:

NAME: MAUNEY (last) BOYCE (first) G. (mi)

ADDRESS: 6108 MIDSOMER RD. PHONE: (704) 393-1042

CITY: CHARLOTTE STATE: N.C. ZIPCODE: 28214

Township (check one):
[X] 0 Mecklenburg County [ ] 2 Davidson [ ] 4 Pineville [ ] 6 Huntersville
[ ] 1 Charlotte [ ] 3 Cornelius [ ] 5 Matthews [ ] 7 Mint Hill

LOT NUMBER: P4 Sec 34 M18-40 LOT SIZE (in acres): 1.21

TYPE APPLICATION (check one):

[ ] EXCHANGE MOBILE HOME - SAME # BEDROOMS (Y)
[ ] ADDITION - INCREASE ROOMS/OCCUPANCY/MOBILE HOME SIZE (A or M)
[ ] COMMERCIAL OR INDUSTRIAL (N)
[ ] ADDITION - GARAGE OR RENOVATION/NO MAJOR CHANGES (X)

RESIDENTIAL PROPERTY (Type Building, check one):
[ ] SINGLE MOBILE HOME (S) [ ] HOUSE (H) [ ] MULTIPLE FAMILY (U)
[ ] DOUBLE WIDE (D) [X] MODULAR HOME (M) [ ] OTHER _____ (O)

NUMBER BEDROOMS: 2 NUMBER OCCUPANTS: 1

SYSTEM CLASSIFICATION:

COMMERCIAL/INDUSTRIAL PROPERTY:
Type Business _____ # Employees ___ Per Shift ___ ___ ___
Industrial Wastes (Y/N) ___
Underground Storage Tanks On Property (Y/N) ___ Type _____

WATER SUPPLY (check one):
[ ] Community (C) [ ] Shared Well (S)
[ ] Municipal (M) [ ] Other 'spring' (O)
[X] Private Well (P)

FUTURE ADDITIONS - ALL PLANNED ADDITIONS MUST BE ENTERED (check all that apply):
[ ] Swimming Pool [ ] Jacuzzi [ ] Stable/Barn [ ] Workshop [ ] None
[ ] Garage [ ] Storage Building [X] Deck/Patio [ ] Bedrooms [ ] Other

The undersigned, owner, or legal agent for the owner, of the property described above as the "JOB LOCATION" has read the foregoing application, acknowledges that the contents of same are true, and authorizes agents of the MECKLENBURG COUNTY HEALTH DEPARTMENT to enter onto the property for the purpose of processing this request.

Signed: Boyce G. Mauney Date: 1/19/04

NOTICE:

The undersigned, an authorized agent of the MECKLENBURG COUNTY HEALTH DEPARTMENT, certifies that the Department has approved the Request for the Job Location contained in this document. This approval is granted in accordance with the provisions of Laws And Rules For Sanitary Sewage Collection, Treatment And Disposal in effect at the time of issuance of the permit and is subject to the following provisions:

...No work shall be conducted on the septic tank system until an installation, Construction, Alteration and/or Repair approval is granted by this Department.

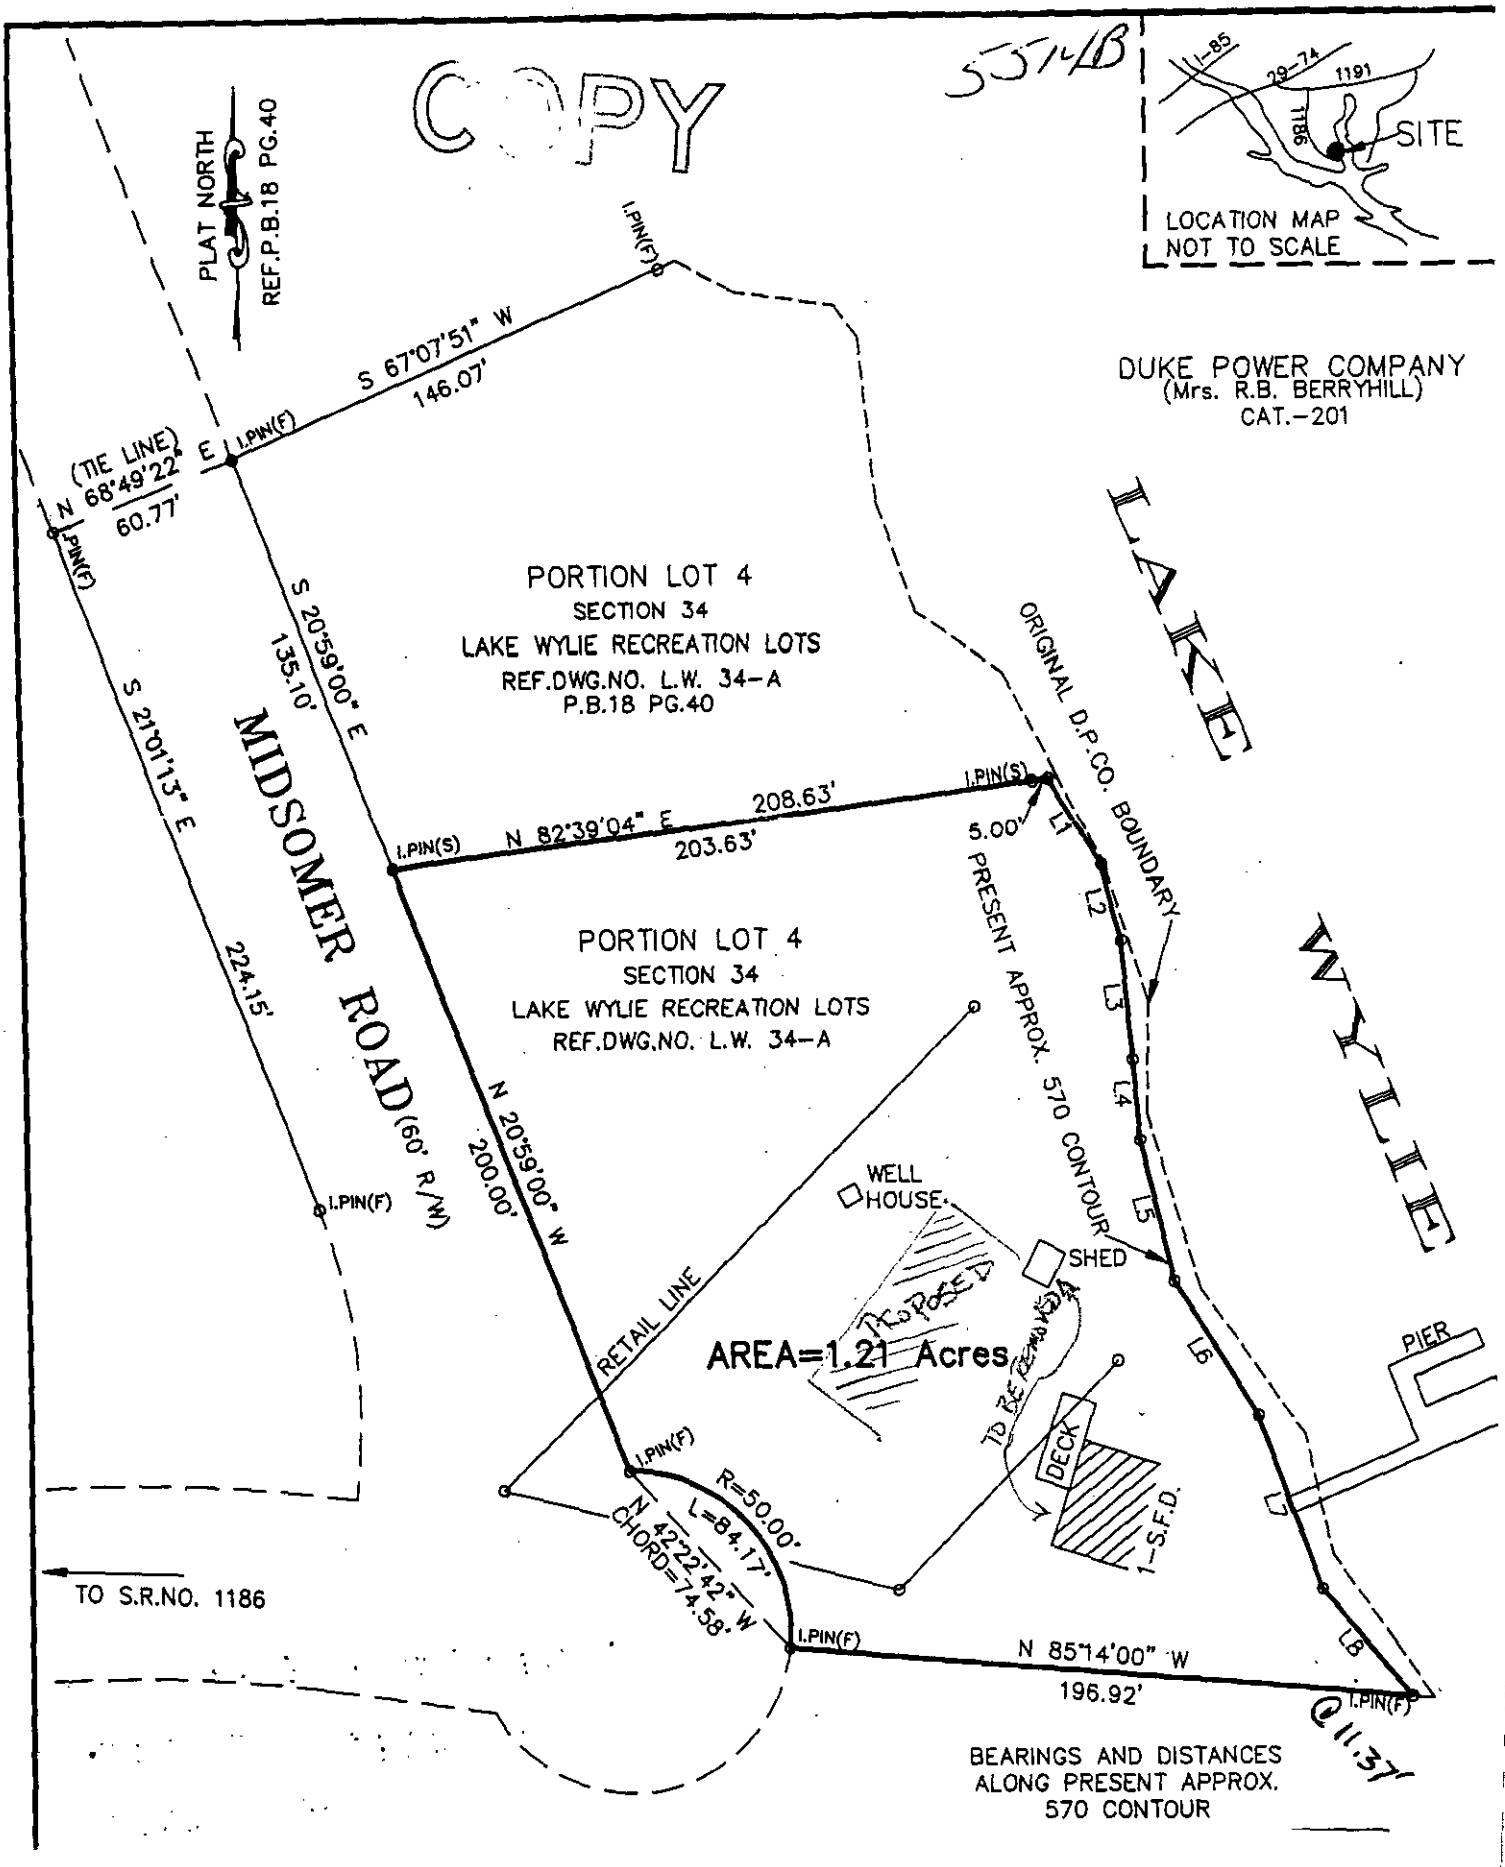
...This permit is not transferable.

...O.K. TO USE EXISTING SEPTIC SYSTEM FOR 2 BEDROOM MODULAR HOME

[ ] IMPROVEMENT PERMIT - VALID 60 MONTHS FROM ISSUANCE
[ ] MOBILE HOME EXCHANGE APPROVAL - VALID 6 MONTHS FROM ISSUANCE
[ ] ADDITION/RENOVATION APPROVAL - VALID 1 YEAR FROM ISSUANCE

Environmentalist 1/23/04 Date

WATER : 122791


COPY
5514B
I-85
29-74
1191
1186
SITE
LOCATION MAP
NOT TO SCALE
PLAT NORTH
REF.P.B.18 PG.40
I.PIN(F)
S 67°07'51" W
146.07'
DUKE POWER COMPANY
(Mrs. R.B. BERRYHILL)
CAT.-201
(TIE LINE)
N 68°49'22" E
60.77'
I.PIN(F)
I.PIN(F)
S 20°59'00" E
135.10'
PORTION LOT 4
SECTION 34
LAKE WYLIE RECREATION LOTS
REF.DWG.NO. L.W. 34-A
P.B.18 PG.40
ORIGINAL D.P.CO. BOUNDARY
LAKE WYLIE
I.PIN(S)
208.63'
N 82°39'04" E
203.63'
I.PIN(S)
5.00'
L1
L2
L3
L4
L5
L6
L7
L8
S 21°01'13" E
224.15'
MIDSOMER ROAD (60' R/W)
PORTION LOT 4
SECTION 34
LAKE WYLIE RECREATION LOTS
REF.DWG.NO. L.W. 34-A
PRESENT APPROX. 570 CONTOUR
N 20°59'00" W
200.00'
I.PIN(F)
WELL HOUSE
SHED
PROPOSED
RETAIL LINE
AREA=1.21 Acres
TO BE REMOVED
DECK
1-S.F.D.
PIER
I.PIN(F)
R=50.00'
L=84.17'
N 42°22'42" W
CHORD=74.58'
TO S.R.NO. 1186
I.PIN(F)
N 85°14'00" W
196.92'
@11.37'
BEARINGS AND DISTANCES
ALONG PRESENT APPROX.
570 CONTOUR

MECKLENBURG COUNTY
LAND USE AND ENVIRONMENTAL SERVICES
Payment Receipt

Receipt Information

Date:	01/22/04	**Amount:**	100.00
Receipt #:	21960	**Tendered:**	100.00
Check / Auth #:	CHECK 4266	**Returned:**	0.00
Received By:	CRAIGGY		

Account Information

Account #:	200000
Contractor:	MAUNEY, JR BOYCE G
Attn:	
Address:	6108 MIDSOMER RD
Address:	
City/State/Zip:	CHARLOTTE, NC 28214

Item	Description	Permit#	Quantity	Unit Price	Total Price
0705	MH Exc/Add/Repl w/o System Mod 6108 MIDSOMER RD		1	100.00	100.00

----------Outstanding Balances----------

Month-To-Date	Prior Month	30 Days	60 Days	90 Days	Balance