

21413 RIO ORO DR

00129606

1/4/2008

duponbj

Groundwater and Wastewater Services File Imaging Project
May 2007
Barcode Font = IDAutomationHC39M

AU

FEE: _____ **AUTHORIZATION FOR WASTEWATER SYSTEM CONSTRUCTION**
DATE: _____ **VOID SIXTY (60) MONTHS FROM DATE OF ISSUANCE**

DATE: 4/11/2000 PERMIT NO: 4269B
PARCEL NO: 001 296 06

JOB LOCATION ADDRESS: 21413 Rio Oro Dr
PROPERTY OWNER: Fredrick Barton (Troy McGowan pros buyer)
BUILDING CONTRACTOR: —
SUBDIVISION NAME: Bahia Bay
AUTHORIZATION ISSUED BY: Philo S. Walker Jr. DATE: X
DEHNR AUTHORIZED AGENT

AUTHORIZATION CONDITIONS

1. WASTEWATER SYSTEM CONSTRUCTION AND INSTALLATION MUST MEET ALL CONDITIONS AND SPECIFICATIONS AS SET FORTH IN IMPROVEMENT PERMIT NO. 4269B, AND THE ATTACHED SITE PLAN WITH SYSTEM DETAILS. CONSTRUCTION AND INSTALLATION MUST ALSO MEET ALL REQUIREMENTS SET FORTH IN THE RULES GOVERNING SANITARY SEWAGE COLLECTION, TREATMENT, AND DISPOSAL AND ANY OTHER APPLICABLE RULES AND LAWS.

2. AN INSTALLATION, CONSTRUCTION, ALTERATION AND/OR REPAIR APPROVAL MUST BE SECURED PRIOR TO INSTALLATION OF THE SEPTIC TANK SYSTEM. THE INSTALLER OF THE SYSTEM SHALL BE A REGISTERED SEPTIC TANK CONTRACTOR WITH MECKLENBURG COUNTY HEALTH DEPARTMENT.

3. ANY ALTERATION IN SITE OR SOIL CONDITIONS (INCLUDING LOCATION OF STRUCTURES AND APPURTENANCES) OR MODIFICATION IN USE, DESIGN WASTEWATER FLOW, OR WASTEWATER CHARACTERISTICS AS SPECIFIED IN THE ASSOCIATED IMPROVEMENT PERMIT AND APPLICATION, MAY SUBJECT THIS AUTHORIZATION AND ASSOCIATED PERMIT(S) TO REVOCATION.

4. OTHER CONDITIONS: Approval for 3 bedroom Innovative Septic System

OWNER CERTIFICATION

I CERTIFY THAT THERE HAVE BEEN NO ALTERATIONS IN SITE OR SOIL CONDITIONS OR MODIFICATIONS TO FACILITY, WASTEWATER FLOW, OR WASTEWATER CHARACTERISTICS FROM THOSE SPECIFIED IN THE ORIGINAL APPLICATION OR ASSOCIATED IMPROVEMENT PERMIT UNLESS AUTHORIZED IN WRITING BY THE MECKLENBURG COUNTY HEALTH DEPARTMENT. I ALSO UNDERSTAND THAT ANY SUCH ALTERATIONS, MODIFICATIONS, OR FALSE INFORMATION ARE GROUNDS FOR REVOCATION OF PERMITS AND AUTHORIZATION TO CONSTRUCT.

x Troy McGowan 4-10-00
SIGNATURE OF OWNER/OWNER'S REPRESENTATIVE DATE

Hold for:

1) Fees
2) Agreement forms
3) change bedrooms from 4 to 3 bedrooms

Permit Number: 42698

CONDITIONS OF IMPROVEMENT PERMIT

Tax Number: 00129606

- The IMPROVEMENT PERMIT is subject to revocation if site plans or the intended use change. There is to be **NO** grading, filling or disturbance of the soil in the area of the septic tank system or repair area.
- CONSTRUCTION AUTHORIZATION must be obtained prior to receiving a Building Permit. The Construction Authorization is **NOT** transferable. Do not clear, grade, fill or disturb soil prior to obtaining a Construction Authorization.
- Domestic-type wastewater only. No industrial process wastewater may be discharged into the system.

Basement	___ Yes	✓ No	___ Partial Basement	
Type Primary Wastewater System Type (circle one): I II III IV V VI	___ Conventional ___ Prefabricated, permeable block panel system ___ Shallow Placed Conventional	___ Low Pressure Pipe ___ Large Diameter Pipe ___ Fill ___ Other	✓ Innovative or Experimental: ___ IWWS-93-1 ___ IWWS-93-2 ___ IWWS-94-1	
.3 Long-term acceptance rate	360 Max gallons/day wastewater flow	900 Absorption Area (sq ft)	9' Trench spacing (min. on centers)	
NO Serviced by private well	1500 Gallon septic tank	300' Total trench length (ft)	24" Maximum trench depth (At least 12" of provisionally suitable soil must remain between trench bottom and unsuitable soil conditions)	
3 Bedrooms in residence	NA Gallon pump tank	NA Depth of stone		
Any surface waters present: NO Type:		Minimum separation distance:		
Site modifications required:				
Additional Conditions: Innovative septic system Approval, Agreement forms shall be recorded and on file before const. Auth. release. 100% Repair not required municipal water				
Repair Area System Type Type (circle one): I II III IV V VI	___ Conventional ___ Prefabricated, permeable block panel system ___ Shallow Placed Conventional	___ Low Pressure Pipe ___ Large Diameter Pipe ___ Fill ___ Other	✓ Innovative or Experimental: ___ IWWS-93-1 ___ IWWS-93-2 ___ IWWS-94-1	
Maximum Available Absorption Area (Sq ft) ___ Total Trench Length (Ft)	NA Depth of Stone Trench	9' Trench spacing (min. on centers)	24" Maximum Trench Depth	
For existing system, enter the year originally installed:				

The undersigned, an authorized agent of the MECKLENBURG COUNTY HEALTH DEPARTMENT, certifies that the Department has approved the Request for th Job Location contained in this document. This approval is granted in accordance with the provisions of Laws and Rules For Sewage, Treatment and Disposal in effe at the time of issuance of the permit and is subject to the following provisions:

- No work shall be conducted on the septic tank system until an Installation, Construction, Alteration and/or Repair Approval is granted by this Departmen
- This Improvement permit is transferable.

Phillip L Walker RS 4/10/2000
DEHNR Authorized Agent Date

Gray McGee 4.10.00
Owner/Agent Signature Date

MECKLENBURG COUNTY
HEALTH DEPARTMENT
ENVIRONMENTAL HEALTH DIVISION
c/o HAL MARSHALL CTR.
SUITE 211
700 N. TRYON ST.
CHARLOTTE, N.C. 28202.
(704) 336-5102

NORTH CAROLINA DEPARTMENT OF
ENVIRONMENTAL, HEALTH,
AND NATURAL RESOURCES
DIVISION OF ENVIRONMENTAL HEALTH
ON-SITE WASTEWATER SECTION


PROPOSED PLOT PLAN

HEALTH DEPARTMENT
ENVIRONMENTAL HEALTH DIVISION
700 NORTH TRYON STREET
CHARLOTTE, NC 28202
PHONE (704) 336-5102

FILE: 4269B

TC: 001 296 06

Draw in and name all roads adjoining the property. Draw in and accurately dimension the lot concerned. Accurately indicate property boundaries proposed and/or existing structures and driveways, underground utilities, and wells and springs within 100 feet of the proposed building or drainfield.

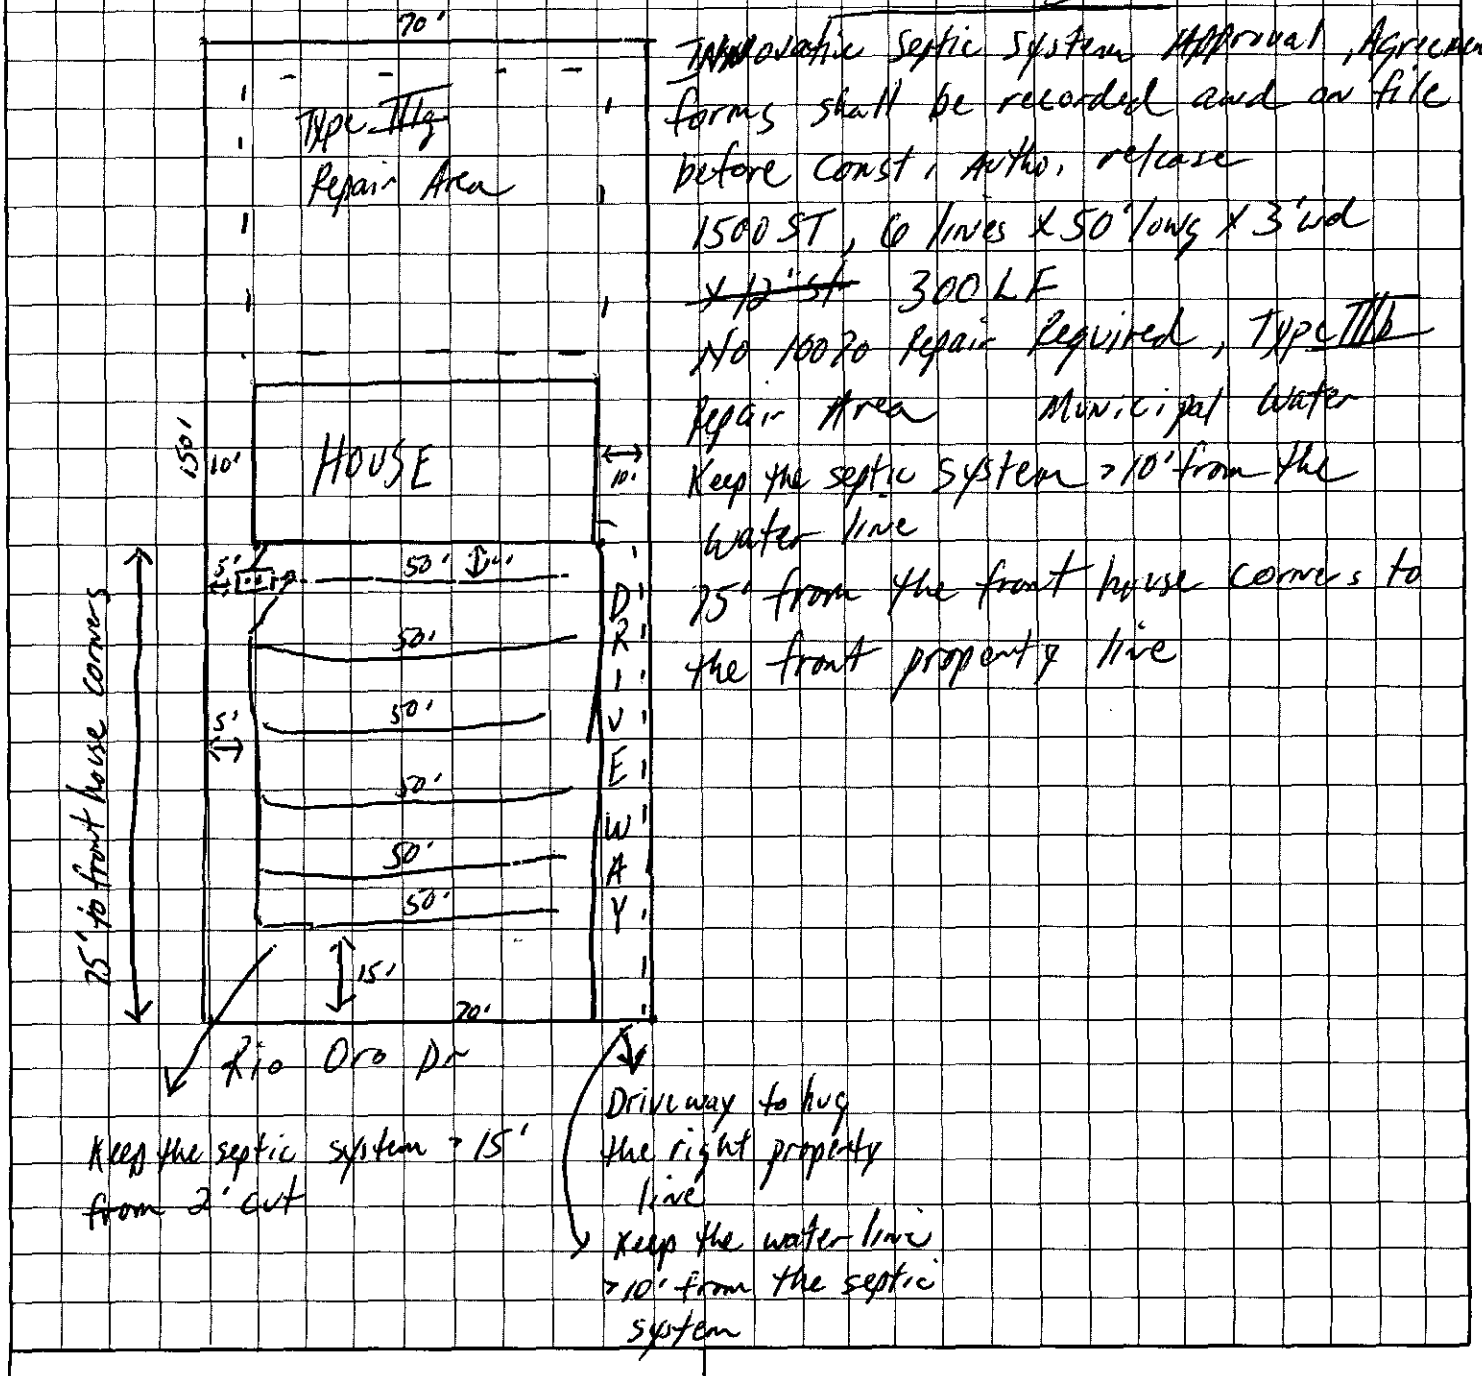

COMMENTS 3 Bedroom Residence

Innovative Septic System Approval, Agreement forms shall be recorded and on file before Const. Auth. release

1500 ST, 6 lines x 50' long x 3' wd

~~x 12" st~~ 300 LF

No 100% Repair Required, Type IIIg Repair Area

Municipal water

Keep the septic system > 10' from the water line


25' from the front house corners to the front property line

OWNER/AGENT SIGNATURE

DATE

APPROVAL DATE

White - Health Department's Copy Canary - E.H.S. Copy Pink - Owner's Copy

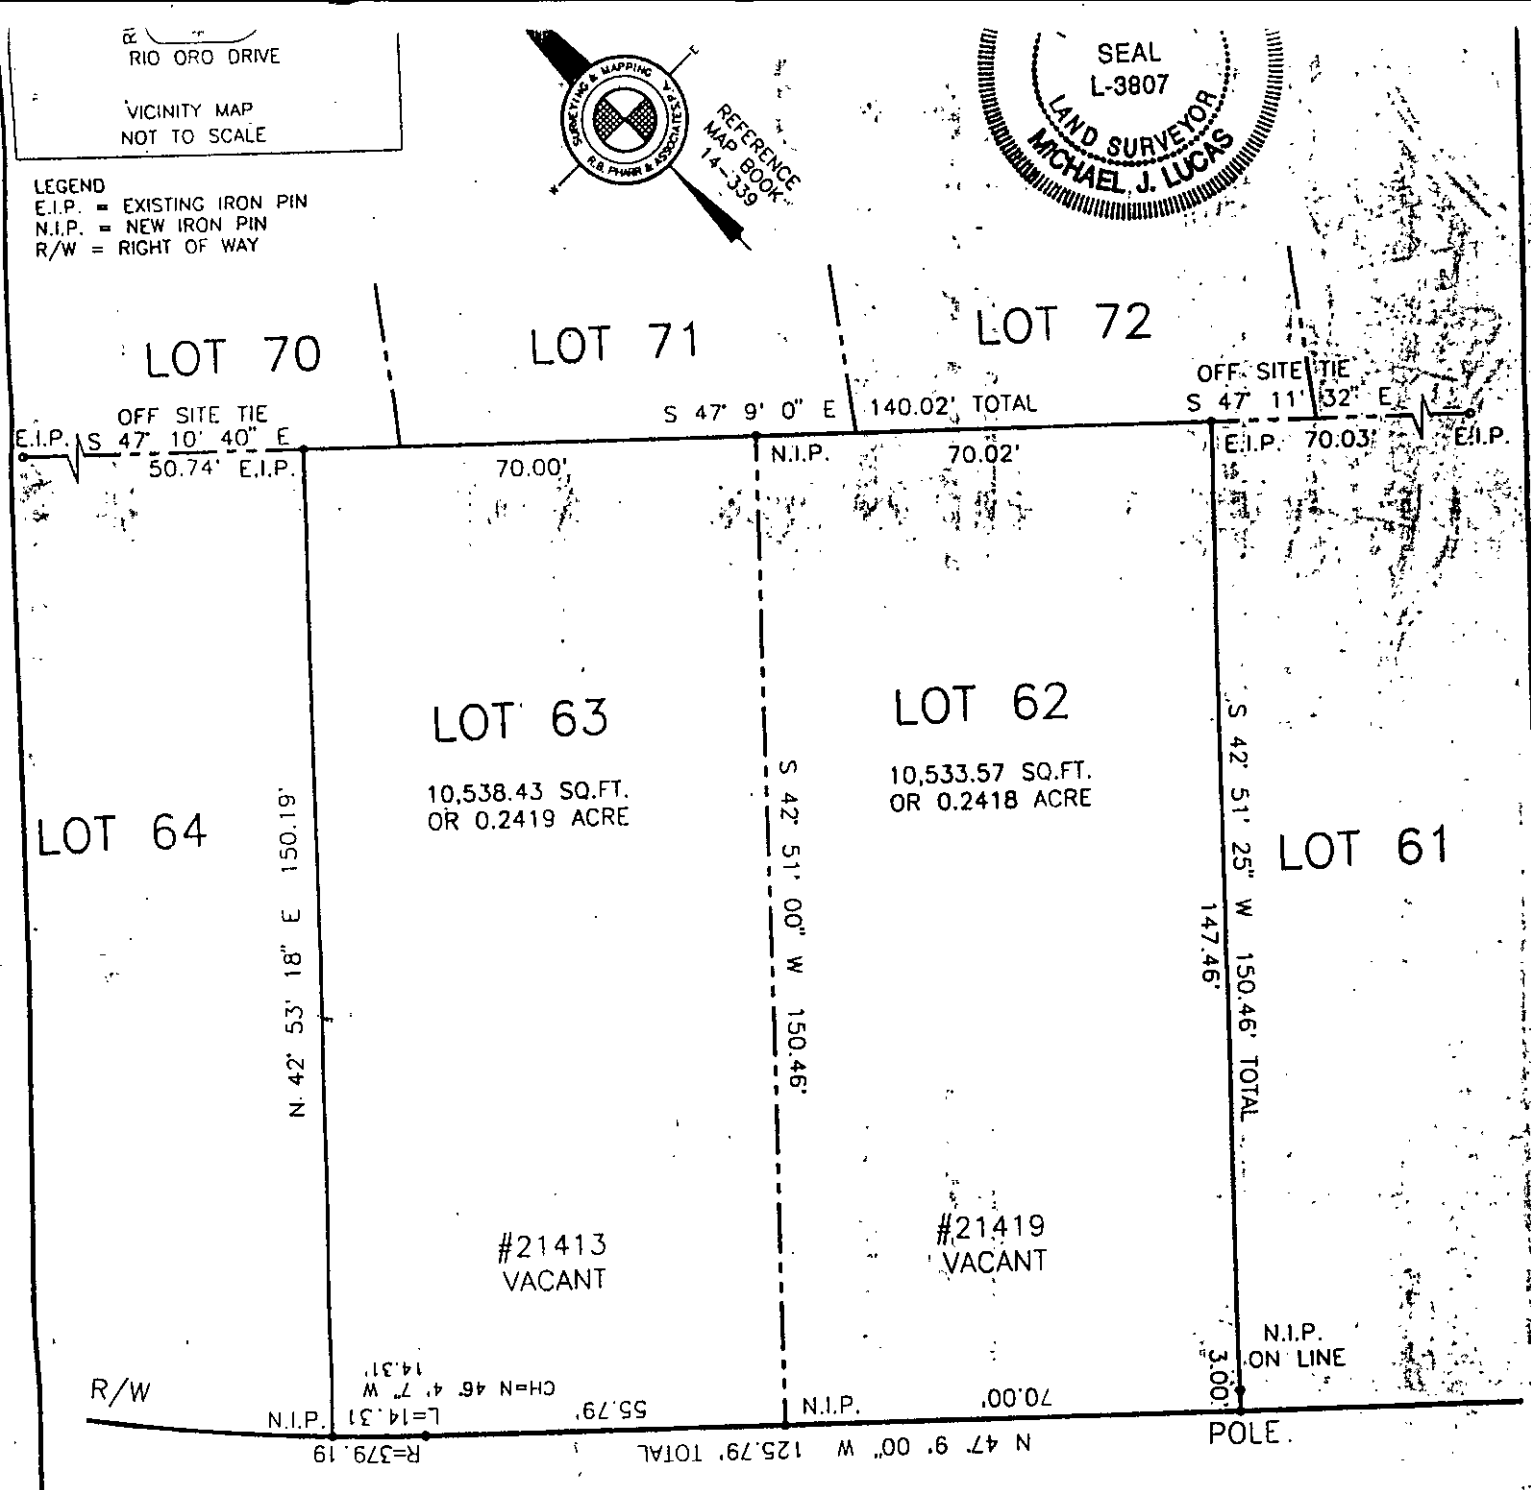

SURVEY OF:

LOT 62 & LOT 63, BAHIA BAY, SECTION 2

CORNELIUS, N.C.

THE PROPERTY OF FEDERICK M. BARTON

SCALE 1" = 30'

MAP BOOK 14 PAGE 339

FLOOD CERTIFICATION

THIS IS TO CERTIFY THAT THE SUBJECT PROPERTY IS NOT LOCATED IN A SPECIAL FLOOD HAZARD AREA AS SHOWN ON MAPS PREPARED BY THE FEDERAL EMERGENCY MANAGEMENT AGENCY, FEDERAL INSURANCE ADMINISTRATION, DATED

DEPARTMENT OF ENVIRONMENT, HEALTH AND NATURAL RESOURCES
DIVISION OF ENVIRONMENTAL HEALTH
ON-SITE WASTEWATER SECTION

AG #2

Sheet: _____
Property ID: 001-296-06
Lot #: 63
File #: 4269 B

SOIL/SITE EVALUATION
for ON-SITE WASTEWATER SYSTEM

OWNER: Frederick & Jonelle Benton APPLICANT: Troy L. McGowan
ADDRESS: ~~21413 Rio Oro Dr.~~ 21324 Rio Oro Dr. Cornelius DATE EVALUATED: 4-4-00
PROPOSED FACILITY: House PROPOSED DESIGN FLOW (.1949) 480 PROPERTY SIZE: 150 x 70
LOCATION OF SITE: 21413 Rio Oro Dr. PROPERTY RECORDED: _____
WATER SUPPLY: ☐Private ☑Public ☐Well ☐Spring ☐Other _____
EVALUATION METHOD: ☑Augur Boring ☐Pit ☐Cut
TYPE OF WASTEWATER: ☑Sewage ☐Industrial Process ☐Mixed

PROFILE #	.1940 Landscape Position/ Slope %	Horizon Depth (IN.)	SOIL MORPHOLOGY (.1941) .1941 STRUCTURE/ TEXTURE	.1941 CONSISTENCE MINERALOGY	OTHER PROFILE FACTORS .1942 SOIL WETNESS/ COLOR	.1943 SOIL DEPTH	.1956 SAPRO CLASS	.1944 RESTR HORIZ	PROFILE CLASS &LTAR
1	LS 7%	0-6	1 SBK	Fr, ss, sp					PS 0.3 II
		6-9	1 SBK	Fi, s, p (SLE)	2.5YR 4/6				
		9-36	2 SBK	Fr, ss, sp	2.5YR 4/8				
2	LS 2%	0-5	1 SBK SCL	VFr, ss, sp	10R 3/4				PS 0.4 III
		5-12	1 SBK SCL	Fr, ss, sp	2.5YR 4/6				
		12-48	1 SBK CL	Fr, ss, sp (Mica)	2.5YR 4/6				
3	LS 1%	0-10	1 SBK SCL	VFr, ss, sp	10R 3/4				PS 0.4 III
		10-22	1 SBK SCL	Fr, ss, sp	2.5YR 4/6				
		22-30	1 SBK CL	Fr, ss, sp	2.5YR 4/6				
		30-48	1 SBK C	Fr, ss, sp (Mica)	2.5YR 4/6				

DESCRIPTION	INITIAL SYSTEM	REPAIR SYSTEM
Available Space (.1945)	US / PS	N/A
System Type(s)	PPBPS	N/A
Site LTAR	0.3	N/A

OTHER FACTORS (.1946): Not required 100% repair
SITE CLASSIFICATION (.1948): _____
EVALUATED BY: J. Suggs (4/) W.A. Mabie 4-5-00
OTHER(S) PRESENT: J.K. Suggs

FILE # 4269 B


COMMENTS

* Divert surface run off from adjacent properties to rear
* Lot Avg 100%

LANDSCAPE POSITION	GROUP	TEXTURE	.1955 LTAR
R-RIDGE	I	S-SAND	1.2-0.8
S-SHOULDER SLOPE		LS-LOAMY SAND	
L-LINEAR SLOPE			
FS-FOOT SLOPE	II	SL-SANDY LOAM	0.8-0.6
N-NOSE SLOPE		L-LOAM	
H-HEAD SLOPE			
CC-CONCLAVE SLOPE	III	SI-SILT	0.6-0.3
CV-CONVEX SLOPE		SICL-SILTY CLAY LOAM	
T-TERRACE		CL-CLAY LOAM	
FP-FLOOD PLAIN		SCL-SANDY CLAY LOAM	
	IV	SC-SANDY CLAY	0.4-0.1
		SIC-SILTY CLAY	
		O-ORGANIC	

CONSISTENCE MOIST	WET
VFR-VERY FRIABLE	NS-NON-STICKY
FR-FRIABLE	SS-SLIGHTLYSTICKY
FI-FIRM	S-STICKY
VFI-VERY FIRM	VS-VERY STICKY
EFI-EXTREMELY FIRM	NP-NON-PLASTIC
	SP-SLIGHTLYSTICKY
	P-PLASTIC
	VP-VERY PLASTIC

STRUCTURE	MINERALOGY
SG-SINGLE GRAIN	SLIGHTLY EXPANSIVE
M-MASSIVE	
CR-CRUMB	EXPANSIVE
GR-GRANULAR	
SBK-SUBANGULAR BLOCKY	
ABK-ANGULAR BLOCKY	
PL-PLATY	
PR-PRISMATIC	

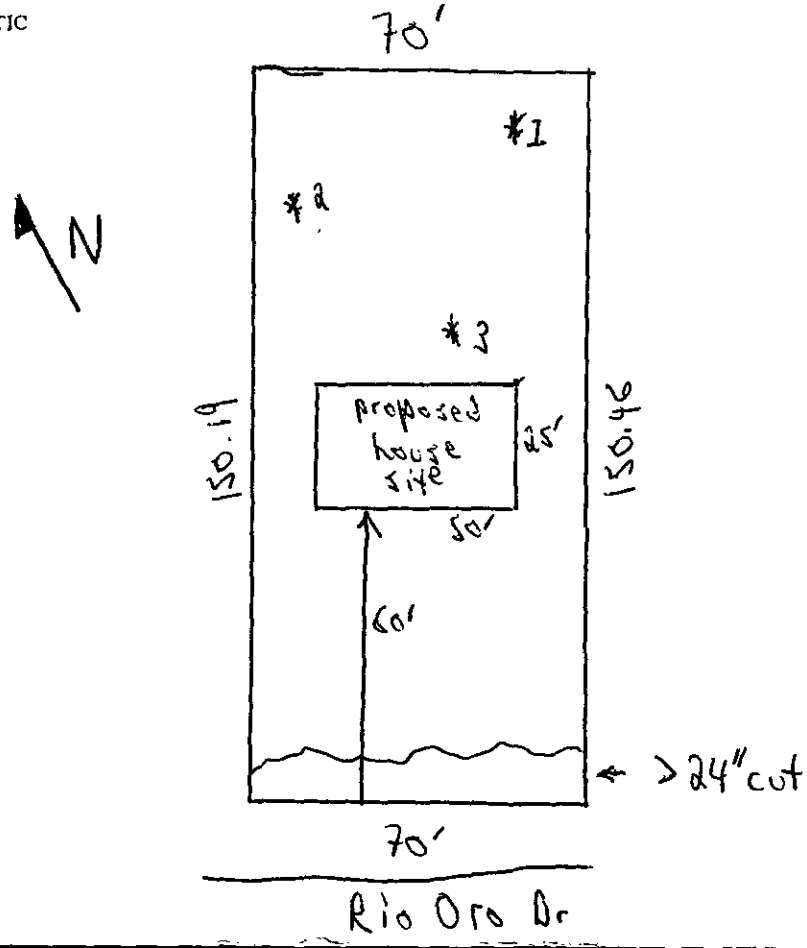

DIVISION OF ENVIRONMENTAL HEALTH
ONSITE WASTEWATER SECTION

#2

Property ID: 03-1-96-06
Lot #: 6
File #: 4269 B

SOIL/SITE EVALUATION
for ON-SITE WASTEWATER SYSTEM

OWNER: Frederick & Jonelle Beaton
APPLICANT: Troy L. McGowan
ADDRESS: ~~21413 Rio Oro Dr~~ 21324 Rio Oro Dr, Connelly Springs
DATE EVALUATED: 4-4-00
PROPOSED FACILITY: H
PROPOSED DESIGN FLOW (.1949): 480
PROPERTY SIZE: 150 x 70 .24
LOCATION OF SITE: 21413 Rio Oro Dr
PROPERTY RECORDED:
WATER SUPPLY: ☐Private ☑Public ☐Well ☐Spring ☐Other
EVALUATION METHOD: ☑Augur Boring ☐Pit ☐Cut
TYPE OF WASTEWATER: ☑Sewage ☐Industrial Process ☐Mixed

PROFILE #	.1940 Landscape Position/ Slope %	Horizon Depth (IN.)	SOIL MORPHOLOGY (.1941) .1941 STRUCTURE/ TEXTURE	SOIL MORPHOLOGY (.1941) .1941 CONSISTENCE MINERALOGY	OTHER PROFILE FACTORS .1942 SOIL WETNESS/ COLOR	.1943 SOIL DEPTH	.1956 SAPRO CLASS	.1944 RESTR HORIZ	PROFILE CLASS &LTAR
1	LS 7%	0-6	1 SBK	Fr, ss, sp					PS 0.3
		6-9	1 SBK	Fi, s, p (SLE)	2.5YR 4/6				
		9-36	2 SBK	Fr, ss, sp	2.5YR 4/8				
2	LS 2%	0-5	1 SBK SCL	VFr, ss, sp	10R 3/4				II PS 0.4
		5-12	1 SBK SCL	Fr, ss, sp	2.5YR 4/6				
		12-48	1 SBK CL	Fr, ss, sp (Mica)	2.5YR 4/6				
3	LS 1%	0-10	1 SBK SCL	VFr, ss, sp	10R 3/4				II PS 0.4
		10-22	1 SBK SCL	Fr, ss, sp	2.5YR 4/6				
		22-30	1 SBK CL	Fr ss, sp	2.5YR 4/6				
		30-48	1 SBK C	Fr, ss, sp (Mica)	2.5YR 4/6				IV

DESCRIPTION	INITIAL SYSTEM	REPAIR SYSTEM
Available Space (.1945)	0S / PS	N/A
System Type(s)	PPBPS	N/A
Site LTAR	0.3	N/A

OTHER FACTORS (.1946): Not required 100% repair
SITE CLASSIFICATION (.1948):
EVALUATED BY: J. Suggs w/ W.A. Mabe 4-5-00
OTHER(S) PRESENT: J.H. Suggs

FILE # 4869 B


COMMENTS

* Divert surface run off from adjacent properties to rear
* Lot Not 100%

LANDSCAPE POSITION	GROUP	TEXTURE	.1955 LTAR
R-RIDGE	I	S-SAND	1.2-0.8
S-SHOULDER SLOPE		LS-LOAMY SAND	
L-LINEAR SLOPE			
FS-FOOT SLOPE	II	SL-SANDY LOAM	0.8-0.6
N-NOSE SLOPE		L-LOAM	
H-HEAD SLOPE			
CC-CONCLAVE SLOPE	III	SI-SILT	0.6-0.3
CV-CONVEX SLOPE		SICL-SILTY CLAY LOAM	
T-TERRACE		CL-CLAY LOAM	
FP-FLOOD PLAIN		SCL-SANDY CLAY LOAM	
	IV	SC-SANDY CLAY	0.4-0.1
		SIC-SILTY CLAY	
		O-ORGANIC	

CONSISTENCE MOIST	WET
VFR-VERY FRIABLE	NS-NON-STICKY
FR-FRIABLE	SS-SLIGHTLYSTICKY
FI-FIRM	S-STICKY
VFI-VERY FIRM	VS-VERY STICKY
EFI-EXTREMELY FIRM	NP-NON-PLASTIC
	SP-SLIGHTLYSTICKY
	P-PLASTIC
	VP-VERY PLASTIC

STRUCTURE	MINERALOGY
SG-SINGLE GRAIN	SLIGHTLY EXPANSIVE
M-MASSIVE	
CR-CRUMB	EXPANSIVE
GR-GRANULAR	
SBK-SUBANGULAR BLOCKY	
ABK-ANGULAR BLOCKY	
PL-PLATY	
PR-PRISMATIC	

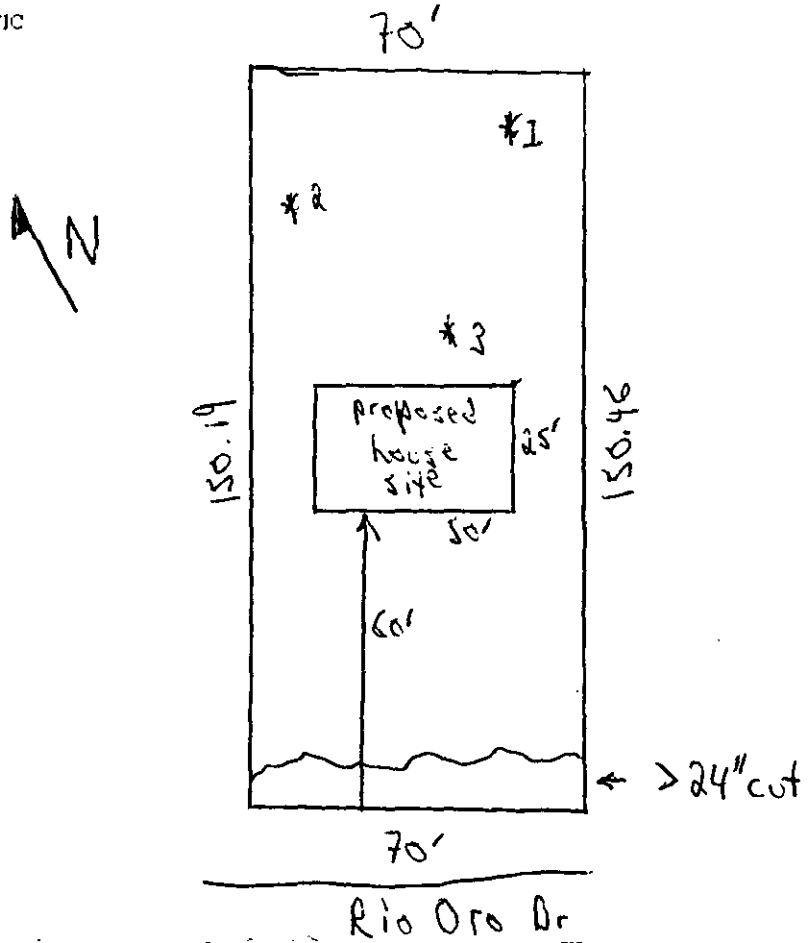

FEE: 200.00 ck# 1889
DATE: 3/27/00 gc

APPLICATION FOR IMPROVEMENT PERMIT FOR RESIDENTIAL SITE INDIVIDUAL WATER AND WASTEWATER SYSTEMS PROGRAM

I ICRT

TYPE APPLICATION: X NEW SYSTEM __ EXPANSION/ ALTERATION OF EXISTING SYSTEM __ REPAIR OF EXISTING SYSTEM

NORTH CAROLINA
DEPARTMENT OF ENVIRONMENT,
HEALTH, AND NATURAL RESOURCES
DIVISION OF ENVIRONMENTAL HEALTH
ON-SITE WASTEWATER SECTION

FILE #: 4269

PROPERTY INFORMATION (FROM ENGINEERING FORM) FOR JOB LOCATION:

TAX/PARCEL NUMBER: 001-296-06

STREET ADDRESS: 21413 Rio Oso Dr.

SUBDIVISION OR MOBILE HOME PARK NAME: Bahia Bay

LOT NUMBER: 63

TYPE OF BUILDING (CHECK ONE):

__ SINGLE MOBILE HOME(S)
__ DOUBLE WIDE (D)
X HOUSE (H)
__ MODULAR HOME (M)
__ MULTIPLE FAMILY (U)
__ OTHER (O)

TOWNSHIP (CHECK ONE):

__ 0 MECKLENBURG
__ 1 CHARLOTTE
__ 2 DAVIDSON
X 3 CORNELIUS
__ 4 PINEVILLE
__ 5 MATTHEWS
__ 6 HUNTERSVILLE
__ 7 MINT HILL

HEATED SQUARE FOOTAGE: 2100

NUMBER OF BEDROOMS: 4 | NUMBER OF OCCUPANTS: 3

CLOSING DATE 4-14-00

FOUNDATION FOR RESIDENCE:

__ WITHOUT BASEMENT
X ON SLAB
__ CRAWL SPACE
__ WITH BASEMENT /PLUMBING
__ WITH BASEMENT /NO PLUMBING

IF EXPANSION/ALTERATION OF EXISTING SYSTEM, DESCRIBE THE PROPOSED BUILDING ADDITION:

WILL THERE BE A HOME BUSINESS IN THE RESIDENCE: __ YES X NO TYPE: _____

WATER SUPPLY (CHECK ONE):

__ COMMUNITY (C)
__ SHARED WELL (S)
X MUNICIPAL (M)
__ OTHER 'SPRINGS' (O)
__ PRIVATE WELL (P)

IF ANY OF THE FOLLOWING ARE LOCATED ON THE PROPERTY, PLEASE SHOW LOCATION ON PLAT:

BURIED CABLES, LANDFILLS, STUMPHOLES	__ YES X NO	WELL, SPRINGS OR WATERLINES	__ YES X NO
EXISTING WASTEWATER SYSTEMS	__ YES X NO	DESIGNATED WETLANDS	__ YES X NO
EASTMENTS OR RIGHT-OF-WAYS	__ YES X NO		

PROPERTY OWNER:	LEGAL AGENT FOR PROPERTY OWNER, IF APPLICABLE:
NAME: Benton Frederick + Jonelle (LAST) (FIRST) (MI)	NAME: McGowan Troy L. (LAST) (FIRST) (MI)
ADDRESS: 21324 Rio Oso Dr	DAYTIME PHONE: (1363-8749
CITY: Cornelius STATE: NC ZIP: 28031	12431 Cool Mist Ln.
DAYTIME PHONE: (704) ~~363-8749~~	Huntersville NC 28078

WHAT DATE WAS THE PROPERTY ORIGINALLY DEEDED AND RECORDED? _____

An Improvement Permit is subject to suspension or revocation if site plans or the intended use change or if information submitted in this application is falsified or changed. The undersigned, owner, or legal agent for the owner, of the property described above as the "Job Location" has read the foregoing application, acknowledges that the contents of same are true, and authorizes agents of the Mecklenburg County Health Department to enter onto the property for the purpose of processing this request.

SIGNED: [signature] DATE: 3.27.00

MECKLENBURG COUNTY HEALTH DEPARTMENT
ENVIRONMENTAL HEALTH DIVISION
c/o HAL MARSHALL CTR., SUITE 211, 700 N. TRYON ST., CHARLOTTE, N.C. 28202., (704) 336-5102

OFFER TO PURCHASE AND CONTRACT

Troy McGowan + Sharon McGowan, as Buyer, hereby offers to purchase and Frederick Barton and Jonelle Barton: A licensed Real Estate Agent, as Seller, upon acceptance of said offer, agrees to sell and convey, all of that plot, piece or parcel of land described below, together with all improvements located thereon and such fixtures and personal property as are listed below (collectively referred to as the "Property"), upon the following terms and conditions:

1. **REAL PROPERTY:** Located in the City of Cornelius, County of Meck., State of North Carolina, being known as and more particularly described as: Street Address 21413 Rio Oro Dr Cornelius, NC Zip 28031 Legal Description: Tax ID 00129606 - M14339
(☐ All ☐ A portion of the property in Deed Reference: Book _____, Page No. _____, _____ County.)
NOTE: Prior to signing this Offer to Purchase and Contract, Buyer is advised to review Restrictive Covenants, if any, which may limit the use of the Property, and to read the Declaration of Restrictive Covenants, By-Laws, Articles of Incorporation, Rules and Regulations, and other governing documents of the owners' association and/or the subdivision, if applicable.

2. **FIXTURES:** The following items, if any, are included in the purchase price free of liens: any built-in appliances, light fixtures, ceiling fans, attached floor coverings, blinds, shades, drapery rods and curtain rods, brackets and all related hardware, window and door screens, storm windows, combination doors, awnings, antennas, satellite dishes and receivers, burglar/fire/smoke alarms, pool and spa equipment, solar energy systems, attached fireplace screens, gas logs, fireplace inserts, electric garage door openers with controls, outdoor plants and trees (other than in movable containers), basketball goals, storage sheds, mailboxes, wall and/or door mirrors, and any other items attached or affixed to the Property, EXCEPT the following items:
N/A

3. **PERSONAL PROPERTY:** The following personal property is included in the purchase price: N/A

4. **PURCHASE PRICE:** The purchase price is $ 145000.00 and shall be paid as follows:
(a) $ N/A, EARNEST MONEY DEPOSIT with this offer by ☐ cash ☐ personal check ☐ bank check ☐ certified check ☐ other: _____ to be deposited and held in escrow by N/A ("Escrow Agent") until the sale is closed, at which time it will be credited to Buyer, or until this contract is otherwise terminated. In the event: (1) this offer is not accepted; or (2) any of the conditions hereto are not satisfied, then all earnest monies shall be returned to Buyer. In the event of breach of this contract by Seller, upon Buyer's request, all earnest monies shall be returned to Buyer, but such return shall not affect any other remedies available to Buyer for such breach. In the event this offer is accepted and Buyer breaches this contract, then all earnest monies shall be forfeited upon Seller's request, but receipt of such forfeited earnest monies shall not affect any other remedies available to Seller for such breach.
NOTE: In the event of a dispute between Seller and Buyer over the return or forfeiture of earnest money held in escrow by a broker, the broker is required by state law to retain said earnest money in the broker's trust or escrow account until a written release from the parties consenting to its disposition has been obtained or until disbursement is ordered by a court of competent jurisdiction.
(b) $ N/A, ADDITIONAL EARNEST MONEY DEPOSIT to be paid to Escrow Agent no later than _____, TIME BEING OF THE ESSENCE WITH REGARD TO SAID DATE.
(c) $ N/A, BY ASSUMPTION of the unpaid principal balance and all obligations of Seller on the existing loan(s) secured by a deed of trust on the Property in accordance with the attached Loan Assumption Addendum.
(d) $ N/A, BY SELLER FINANCING in accordance with the attached Seller Financing Addendum.
(e) $ 145000.00, BALANCE of the purchase price in cash at Closing.

5. **CONDITIONS:** (State N/A in each blank that is not a condition to this contract.)
(a) Buyer must be able to obtain a __FHA __VA (attach FHA/VA Financing Addendum) X Conventional __Other: _____ loan at a ✓ Fixed Rate __Adjustable Rate in the principal amount of 45,000.00 (plus any financed VA Funding Fee or FHA MIP) for a term of 3 year(s), at an initial interest rate not to exceed 8.5 % per annum, with mortgage loan discount points not to exceed 0 % of the loan amount. Buyer shall apply for said loan within 7 days of the Effective Date of this contract. Buyer shall use Buyer's best efforts to secure the lender's customary loan commitment letter on or before March 29 and to satisfy all terms and conditions of the loan commitment letter by Closing. After the above letter date, Seller may request in writing from Buyer a copy of the loan commitment letter. If Buyer fails to provide Seller a copy of the loan commitment letter or a written waiver of this loan condition within five days of receipt of Seller's request, Seller may terminate this contract by written notice to Buyer at any time thereafter, provided Seller has not then received a copy of the letter or the waiver. Buyer shall be responsible for all costs with respect to any loan obtained by Buyer, except if Seller is to pay any of the Buyer's Closing costs (including loan discount points), those costs are as follows:
N/A
(b) There must be no restriction, easement, zoning or other governmental regulation that would prevent the reasonable use of the Property for Residential purposes.
(c) The Property must be in substantially the same or better condition at Closing as on the date of this offer, reasonable wear and tear excepted.
(d) All deeds of trust, liens and other charges against the Property, not assumed by Buyer, must be paid and satisfied by Seller prior to or at Closing such that cancellation may be promptly obtained following Closing. Seller shall remain obligated to obtain any such cancellations following Closing.
(e) Title must be delivered at closing by GENERAL WARRANTY DEED unless otherwise stated herein, and must be fee simple marketable title, free of all encumbrances except: ad valorem taxes for the current year (prorated through the date of Closing); utility easements and unviolated restrictive covenants that do not materially affect the value of the Property; and such other encumbrances as may be assumed or specifically approved by Buyer. The Property must have legal access to a public right of way.

6. **SPECIAL ASSESSMENTS:** Seller warrants that there are no pending or confirmed governmental special assessments for sidewalk, paving, water, sewer, or other improvements on or adjoining the Property, and no pending or confirmed owners' association special assessments, except as follows:
N/A
(Insert "None" or the identification of such assessments, if any.) Seller shall pay all owners' association assessments and all governmental assessments confirmed through the time of Closing, if any, and Buyer shall take title subject to all pending assessments, if any, unless otherwise agreed as follows:
N/A

7. **PRORATIONS AND ADJUSTMENTS:** Unless otherwise provided, the following items shall be prorated and either adjusted between the parties or paid at Closing: (a) Ad valorem taxes on real property shall be prorated on a calendar year basis through the date of Closing; (b) Ad valorem taxes on personal property for the entire year shall be paid by the Seller unless the personal property is conveyed to the Buyer, in which case, the personal property taxes shall be prorated on a calendar year basis through the date of Closing; (c) All late listing penalties, if any, shall be paid by Seller; (d) Rents, if any, for the Property shall be prorated through the date of Closing; (e) Owners' association dues and other like charges shall be prorated through the date of Closing. Seller represents that the regular owners' association dues, if any, are $ 50.00 per year.

8. **CLOSING EXPENSES:** Seller shall pay for preparation of a deed and all other documents necessary to perform Seller's obligations under this agreement, and for excise tax (revenue stamps) required by law. Buyer shall pay for recording the deed and for preparation and recording of all instruments required to secure the balance of the purchase price unpaid at Closing.

9. **FUEL:** Buyer agrees to purchase from Seller the fuel, if any, situated in any tank on the Property at the prevailing rate with the cost of measurement thereof, if any, being paid by Seller.

10. **EVIDENCE OF TITLE:** Seller agrees to use his best efforts to deliver to Buyer as soon as reasonably possible after the Effective Date of this contract, copies of all title information in possession of or available to Seller, including but not limited to: title insurance policies, attorney's opinions on title, surveys, covenants, deeds, notes and deeds of trust and easements relating to the Property.

11. **LABOR AND MATERIAL:** Seller shall furnish at Closing an affidavit and indemnification agreement in form satisfactory to Buyer showing that all labor and materials, if any, furnished to the Property within 120 days prior to the date of Closing have been paid for and agreeing to indemnify Buyer against all loss from any cause or claim arising therefrom.

ATC #2 REALTOR®
This form has been jointly approved by the:
North Carolina Bar Association
North Carolina Association of REALTORS®
EQUAL HOUSING OPPORTUNITY
STANDARD FORM 2
COPYRIGHT © 1999
8pt. DS Rev. 9/99

Buyer Initials TM ____ Seller Initials JB ____

[redacted]PERTY DISCLOSURE AND INSPECTIONS:

(a) Property Disclosure:

☐ Buyer has received a signed copy of the N.C. Residential Property Disclosure Statement prior to the signing of this Offer to Purchase and Contract.

☐ Buyer has NOT received a signed copy of the N.C. Residential Property Disclosure Statement prior to the signing of this Offer to Purchase and Contract and shall have the right to terminate or withdraw this contract without penalty prior to WHICHEVER OF THE FOLLOWING EVENTS OCCURS FIRST: (1) the end of the third calendar day following receipt of the Disclosure Statement; (2) the end of the third calendar day following the date the contract was made; or (3) Closing or occupancy by the Buyer in the case of a sale or exchange.

☒ Exempt from N.C. Residential Property Disclosure Statement because (SEE GUIDELINES) _____

☐ The Property is residential and was built prior to 1978 (Attach Lead-Based Paint or Lead-Based Paint Hazards Disclosure Addendum.)

(b) **Property Inspection:** Unless otherwise stated herein, or as otherwise provided on an inspection addendum attached hereto, Buyer shall have the option of inspecting or, obtaining at Buyer's expense, inspections to determine the condition of the Property. Unless otherwise stated herein, it is a condition of this contract that: (i) the built-in appliances, electrical system, plumbing system, heating and cooling systems, roof coverings (including flashing and gutters), doors and windows, exterior surfaces, structural components (including foundations, columns, chimneys, floors, walls, ceilings and roofs), porches and decks, fireplaces and flues, crawl space and attic ventilation systems (if any), water and sewer systems (public and private), shall be performing the function for which intended and shall not be in need of immediate repair; (ii) there shall be no unusual drainage conditions or evidence of excessive moisture adversely affecting the structure(s); and (iii) there shall be no friable asbestos or existing environmental contamination. Any inspections shall be completed and written notice of necessary repairs shall be given to Seller on or before N/A. Seller shall provide written notice to Buyer of Seller's response within N/A days of Buyer's notice. Buyer is advised to have any inspections made prior to incurring expenses for Closing and in sufficient time to permit any required repairs to be completed by Closing.

(c) **Wood-Destroying Insects:** Unless otherwise stated herein, Buyer shall have the option of obtaining, at Buyer's expense, a report from a licensed pest control operator on a standard form in accordance with the regulations of the North Carolina Structural Pest Control Committee, stating that as to all structures except N/A there was no visible evidence of wood-destroying insects and containing no indication of visible damage therefrom. The report must be obtained in sufficient time so as to permit treatment, if any, and repairs, if any, to be completed prior to Closing. All treatment required shall be paid for by Seller and completed prior to Closing, unless otherwise agreed upon in writing by the parties. The Buyer is advised that the inspection report described in this paragraph may not always reveal either structural damage or damage caused by agents or organisms other than wood-destroying insects. If new construction, Seller shall provide a standard warranty of termite soil treatment.

(d) **Repairs:** Pursuant to any inspections in (b) and/or (c) above, if any repairs are necessary, Seller shall have the option of completing them or refusing to complete them. If Seller elects not to complete the repairs, then Buyer shall have the option of accepting the Property in its present condition or terminating this contract, in which case all earnest monies shall be refunded. Unless otherwise stated herein, or as otherwise provided on an inspection addendum attached hereto, any items not covered by (b) (i), b (ii), b (iii) and (c) above are excluded from repair negotiations under this contract.

(e) **Acceptance:** CLOSING SHALL CONSTITUTE ACCEPTANCE OF EACH OF THE SYSTEMS, ITEMS AND CONDITIONS LISTED ABOVE IN ITS THEN EXISTING CONDITION UNLESS PROVISION IS OTHERWISE MADE IN WRITING.

13. **REASONABLE ACCESS:** Seller will provide reasonable access to the Property (including working, existing utilities) through the earlier of Closing or possession by Buyer, to Buyer or Buyer's representatives for the purposes of appraisal, inspection, and/or evaluation. Buyer may conduct a walk-through inspection of the Property prior to Closing.

14. **CLOSING:** Closing shall be defined as the date and time of recording of the deed. All parties agree to execute any and all documents and papers necessary in connection with Closing and transfer of title on or before April 14th, 2000, at a place designated by Buyer. The deed is to be made to Sharon + Troy McGowan

15. **POSSESSION:** Unless otherwise provided herein, possession shall be delivered at Closing. In the event possession is NOT to be delivered at Closing: ☐ a Buyer Possession Before Closing Agreement is attached. OR, ☐ a Seller Possession After Closing Agreement is attached.

16. **OTHER PROVISIONS AND CONDITIONS:** (ITEMIZE ALL ADDENDA TO THIS CONTRACT AND ATTACH HERETO.)

Additional provisions addendum

17. **RISK OF LOSS:** The risk of loss or damage by fire or other casualty prior to Closing shall be upon Seller. If the improvements on the Property are destroyed or materially damaged prior to Closing, Buyer may terminate this contract by written notice delivered to Seller or Seller's agent and all deposits shall be returned to Buyer. In the event Buyer does NOT elect to terminate this contract, Buyer shall be entitled to receive, in addition to the Property, any of the Seller's insurance proceeds payable on account of the damage or destruction applicable to the Property being purchased.

18. **ASSIGNMENTS:** This contract may not be assigned without the written consent of all parties, but if assigned by agreement, then this contract shall be binding on the assignee and his heirs and successors.

19. **PARTIES:** This contract shall be binding upon and shall inure to the benefit of the parties, i.e., Buyer and Seller and their heirs, successors and assigns. As used herein, words in the singular include the plural and the masculine includes the feminine and neuter genders, as appropriate.

20. **SURVIVAL:** If any provision herein contained which by its nature and effect is required to be observed, kept or performed after the Closing, it shall survive the Closing and remain binding upon and for the benefit of the parties hereto until fully observed, kept or performed.

21. **ENTIRE AGREEMENT:** This contract contains the entire agreement of the parties and there are no representations, inducements or other provisions other than those expressed herein. All changes, additions or deletions hereto must be in writing and signed by all parties. Nothing contained herein shall alter any agreement between a REALTOR® or broker and Seller or Buyer as contained in any listing agreement, buyer agency agreement, or any other agency agreement between them.

22. **NOTICE AND EXECUTION:** Any notice or communication to be given to a party herein may be given to the party or to such party's agent. This offer shall become a binding contract (the "Effective Date") when signed by both Buyer and Seller and such signing is communicated to the offering party. This contract is executed under seal in signed multiple originals, all of which together constitute one and the same instrument, with a signed original being retained by each party and each REALTOR® or broker hereto, and the parties adopt the word "SEAL" beside their signatures below.

IF YOU DO NOT UNDERSTAND THIS OFFER TO PURCHASE AND CONTRACT OR FEEL THAT IT DOES NOT PROVIDE FOR YOUR LEGAL NEEDS, YOU SHOULD CONSULT A NORTH CAROLINA REAL ESTATE ATTORNEY BEFORE YOU SIGN IT.

Buyer acknowledges having made an on-site personal examination of the Property prior to the making of this offer.

Date: MARCH 22, 2000 Date: 3/22/2000

Buyer: Troy McGowan (SEAL) Seller: M. Janelle Barton (SEAL)

Date: _____ Date: _____

Buyer: _____ (SEAL) Seller: _____ (SEAL)

Escrow Agent acknowledges receipt of the earnest money and agrees to hold and disburse the same in accordance with the terms hereof.

Date _____ Firm: N/A

By: _____

Selling Agent/Firm/Phone: Jody Barton | Allen Tate | 896-5188

Acting as ☐ Buyer's Agent ☐ Seller's (sub)Agent ☒ Dual Agent

Listing Agent/Firm/Phone: Jody Barton | Allen Tate | 896-5188

Acting as ☐ Seller's (sub)Agent ☒ Dual Agent