

4850 BRIGHT RD

11307336

6/14/2007

duponbj

Groundwater and Wastewater Services File Imaging Project
May 2007
Barcode Font = IDAutomationHC39M

MECKLENBURG COUNTY HEALTH DEPARTMENT
ENVIRONMENTAL HEALTH DIVISION

CHARGE SLIP

Date: 12/19/89

Name/Company: Don Dorsett

Sanitation _____

Vector Control _____

O.P.W.D. ✓

Service: Trail
Bigfoot Rd
2 acres

MEC. COUNTY
HEALTH DEPARTMENT
ENVIRONMENTAL HEALTH DIVISION
PAID
DEC 19 1989

ck # 2506
$1.80 00

Fee: $ 2002

NOTICE:

A processing fee of $15.00 will be charged for all returned checks in accordance with N.C. General Statute 25-3-512.

Completed by

Collected by

Mecklenburg County
Health Department

December 21, 1989

Gene Davant
528 W. 10th Street
Charlotte, NC 28202

Dear Gene:

I have completed the soil investigation of the tract on Bright Road (PD 113-073-18 and 113-073-17). A soils map of the tract is enclosed.

The areas marked with yellow on the enclosed map appear to be dominantly unacceptable for the installation of septic tank systems. Included are a depression area and a small area of complex slopes.

The depression area collects surface runoff from the surrounding land areas. Some surface flooding could be expected during periods of precipitation. The complex slope area is eroded and is too rough for the installation drainfield.

The unshaded areas appear to be dominantly acceptable for the installation of septic tank systems. These soils have clay subsoil horizons that are blocky with respect to structure. Depth to saprolite is approximately 48 inches. Ground water depth is greater than 4 feet. Slopes range to approximately 20 percent on the steeper portions of the tract.

Based on this investigation, there are areas on the tract that appear to be dominantly acceptable for the installation of septic tank systems. Please note that this report does not express or imply site approval for septic tank system installation. Individual site approval is based in part on the satisfactory completion of a soil investigation of the specific site for a system. As of December 19, 1989, no sites were marked on the tract. Note also that inclusions of soils other than those delineated might occur. Additional investigations with established reference points. Drainfields installed in this tract would need properly sized lift pumps. Please contact me if there are any questions with regard to this report.

Sincerely,

William R. Marlin

William R. Marlin
Soil Scientist

Environmental Health Division
1200 Blythe Boulevard • Charlotte, North Carolina 28203 • (704) 376-4603

APPLICATION FOR SOIL INVESTIGATION

HEALTH DEPARTMENT
ENVIRONMENTAL HEALTH DIVISION
1200 BLYTHE BOULEVARD
CHARLOTTE, NC 28203
PHONE (704) 376-4603

(OFFICE USE ONLY)

FILE: 6397A

TC: PO 113-073-18

☐ PC ☐ REPT

JOB LOCATION

① ADDRESS: BRIGHT ROAD

② SUBDIVISION: _____ ③ LOT: _____ ④ BLOCK: _____

⑤ PARCEL REFERENCE: BOOK NO.: 113 PAGE NO.: 73 PARCEL NO.: 18

⑥ DEED REFERENCE: BOOK NO.: _____ PAGE NO.: _____

OWNER


⑦ NAME: Gene (FIRST) (MIDDLE) Davant (LAST)

⑧ MAILING ADDRESS: 528 W 10th St

⑨ CITY: Charlotte ⑩ STATE: NC ⑪ ZIP: 28202

⑫ PHONE: (WORK) _____ (HOME) _____

⑬ Accurately diagram and dimension lot.

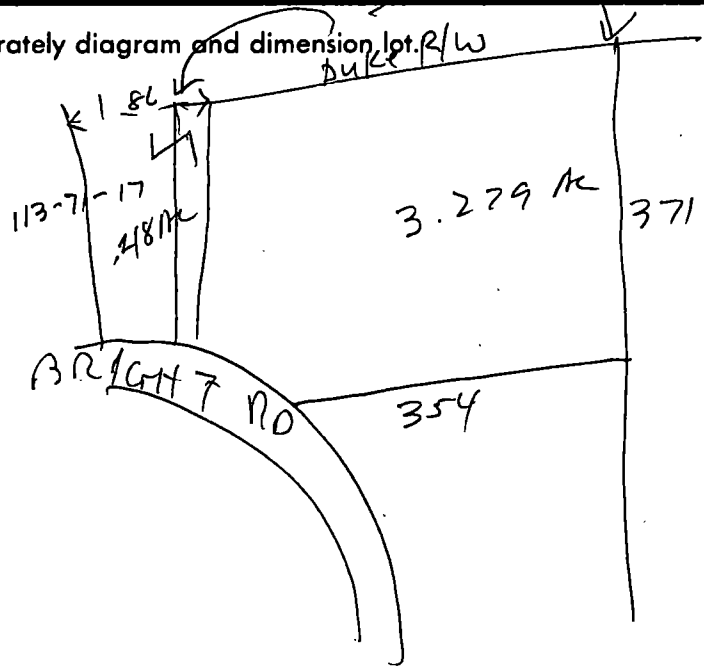


⑭ The undersigned, owner of the property described above as the "JOB LOCATION" has read the foregoing application, acknowledges that the contents of same are true, and authorizes agents of the MECKLENBURG COUNTY HEALTH DEPARTMENT to enter onto the property for the purpose of processing this request.

Signed: Eugene McDavant

Date: 12-19-89


Mecklenburg County services are available without regard to ethnic origin, sex, or disability.

WHITE - HEALTH DEPARTMENT'S COPY • CANARY - ENVIRONMENTALIST'S COPY • PINK - OWNER'S COPY

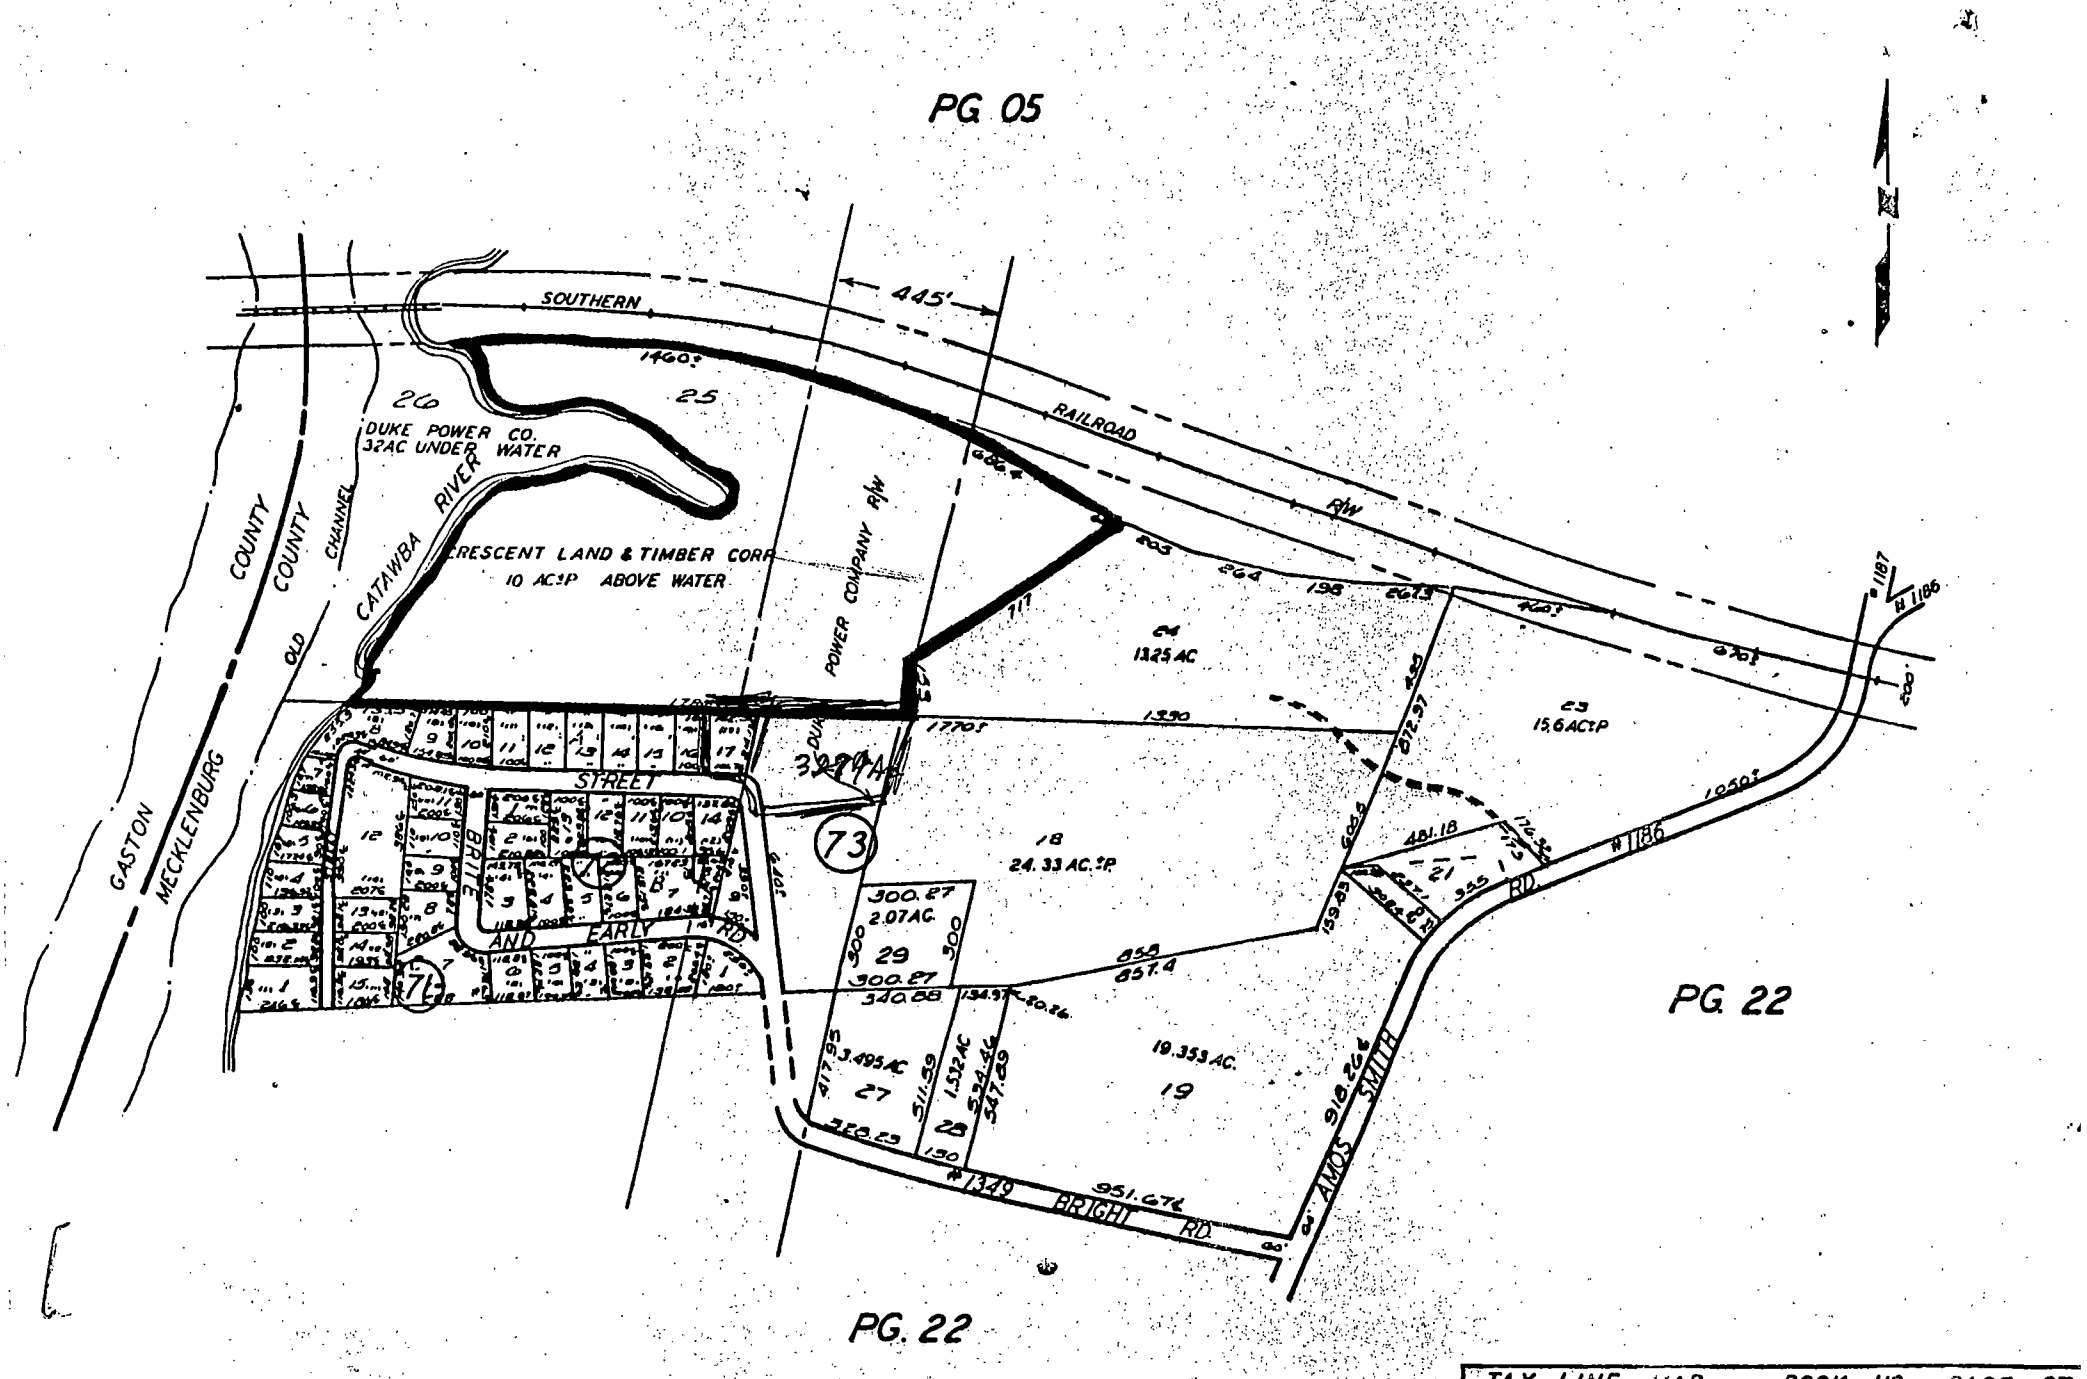

TAX LINE MAP	BOOK 113	PAGE 07
MECKLENBURG COUNTY, NORTH CAROLINA		
REVISED	SCALE 1" = 400'	

FOR TAX PURPOSES ONLY

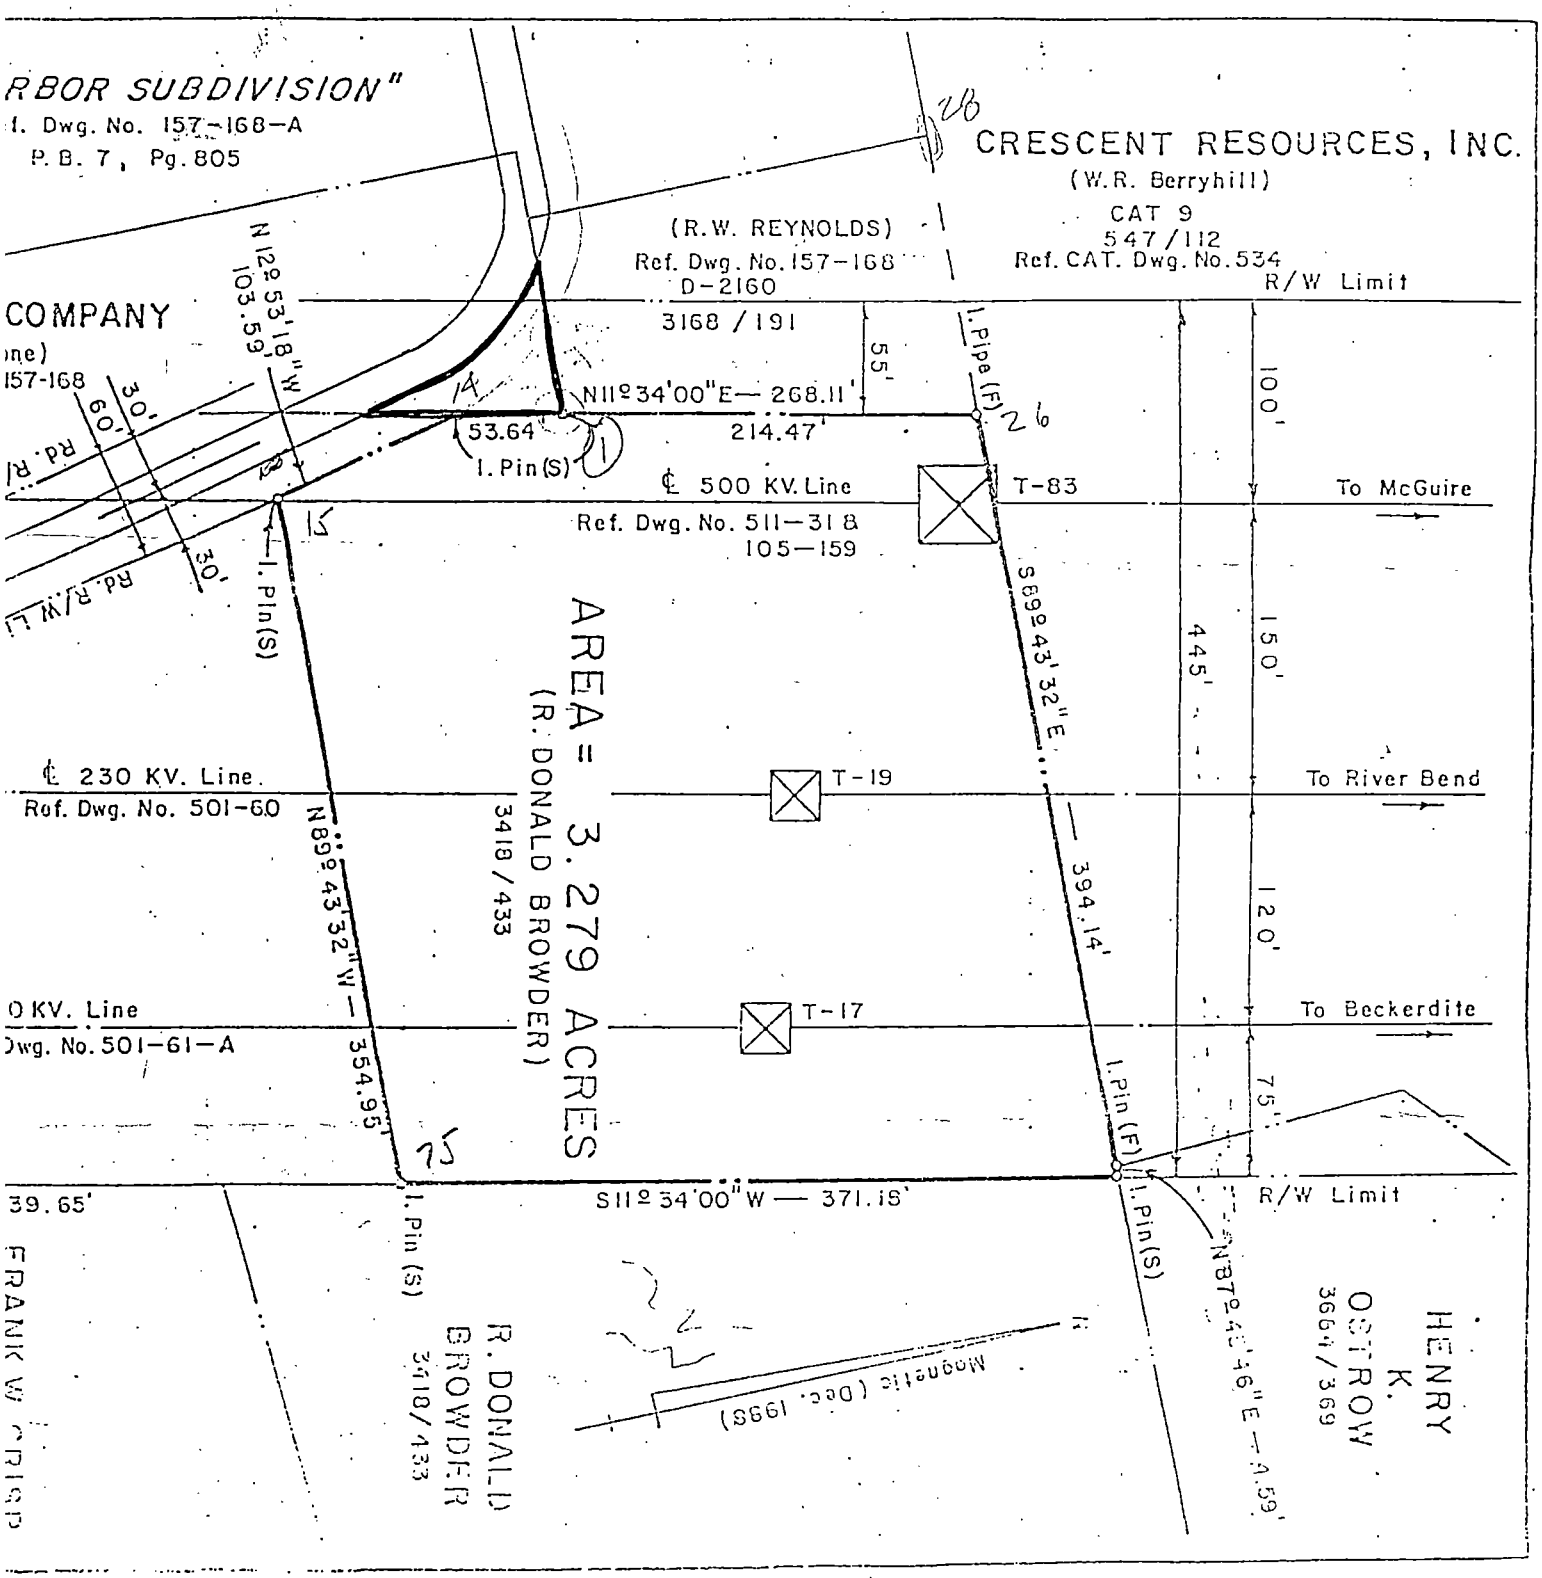

S76-0544
704-4541