

5101 MOUNTAIN POINT LN

02316322

5/29/2007

duponbj

Groundwater and Wastewater Services File Imaging Project
May 2007
Barcode Font = IDAutomationHC39M

CERTIFICATE OF COMPLETION/OPERATION PERMIT

HEALTH DEPARTMENT
ENVIRONMENTAL HEALTH DIVISION
1200 BLYTHE BOULEVARD
CHARLOTTE, NC 28203
PHONE (704) 376-4603

FILE: 4967-A DATE: 5-10 93

TC: 023-101-03 ☐ L ☐ CRT
163-22

SERIAL Nº 15247

Name of Owner KEITH HAMMETT Juris.:

Address of Property 5701 MOUNTAIN POINT LANE

Inspection Data:

Tank Material PCL

Total Length of Drainfield 200'

Number of Lines 4 @

Cover Depth ≥ 6"

Water Supply Source COMM. WELL

Distance to Water Source 100'+

Excavation Inspected 5-8-93

Tank(s) Inspected 5-8-93

Wash Line Inspected —

High Water Alarm Inspected —

PLOT

Design: 1993 1500 ST 1000 ST MOD PPBPS 400SFT 245 CTR# 140

The undersigned has inspected the Septic Tank System described above, and certifies it has been

☑ Installed or constructed ☐ altered or repaired

☑ in accordance with the permit issued ☐ as detailed in the plot above

and meets the provisions of 10 NCAC 10A .1900, "Laws And Rules For Sanitary Sewage Collection, Treatment, And Disposal" in effect on the date of issuance of the permit. The issuance of this

☐ Certificate of Completion ☑ Operation Permit

does not in any way guarantee that the system will operate properly or relieve any person now or hereafter owning, controlling, or using such system from any liability resulting from the failure of the system to operate properly. This document is issued subject to those restrictions and conditions shown on the permit(s) and the provisions of 10 NCAC 10A .1900 in addition to those listed below under "COMMENTS." This document shall be null and void if any information contained in the application is untrue or if any additions are made to the property which would increase the requirements for said system.

COMMENTS: TYPE III

Environmentalist

Mecklenburg County services are available without regard to ethnic origin, sex, or disability.

MECKLENBURG COUNTY REGISTER OF DEEDS
ANNE A. POWERS - REGISTER

CUSTOMER RECEIPT: 05/18/92

Date	Time	Inst #	Type	Book	Page	Trx	Amount
05/18/92	11:15	102	PERMIT	6880	793	FEE	6.00
05/18/92	11:15					TOT	6.00
05/18/92	11:15					CHCK	6.00

BK: 06880 PG: 0793/0793 #:0102 6.00
REGISTERED MAY/18/1992 11:15AM ANNE A. POWERS REGISTER OF DEEDS MECK. CO. N.C.

FILE NO. 4967A

STATE OF NORTH CAROLINA

COUNTY OF MECKLENBURG

ACKNOWLEDGEMENT OF REQUEST BY OWNER FOR RECLASSIFICATION OF SITE FROM "UNSUITABLE" TO "PROVISIONALLY SUITABLE" UNDER 10 NCAC 10A .1948(c)

The undersigned, Keith Benson Hammett

owner of property located at 5101 Mountain Point Lane (Lot #21)

("the site") and described in an instrument recorded in Book 6366 at Page 743, Mecklenburg Public Registry,

hereby acknowledges that he applied to the Mecklenburg County Department of Environmental Health ("the Department") for a permit to install a septic tank sewage disposal system on the site; that the Department evaluated the site for suitability for such a system in accordance with the regulations promulgated by the North Carolina Commission for Health Services as 10 NCAC 10A .1934 et seq; that the Department originally classified the site as "unsuitable" pursuant to the standards set forth in the regulations; that the undersigned requested pursuant to 10 NCAC 10A .1948(c) that the Department reclassify the site as "provisionally suitable" in light of the particular septic tank system proposed by the undersigned; that the Department considered various studies, data and other information which indicate to the Department that the septic tank system proposed by the undersigned can reasonably be expected to function satisfactorily and thus that the findings specified in 10 NCAC 10A .1948(c)(1), (2), and (3) can be made; and that the Department therefore reclassified the site as "provisionally suitable" and issued an appropriate permit for such proposed septic tank system.

The undersigned further acknowledges that the proper design, construction, operation and maintenance of such septic tank system is his responsibility and that neither the Department nor its officials, employees or agents warrant or guarantee that the said system installed pursuant to the permit issued by the Department will function in a satisfactory manner for any given period of time or that the Department, its officials, employees or agents assume any liability for any damages of any kind which are caused, or which may be caused, by a malfunction of such system.

The undersigned further agrees for himself, his heirs and assigns that he shall indemnify and hold harmless the Department, its employees and officials, as well as Mecklenburg County and its employees and officials, for any damages or other claims of any person or persons whatsoever arising out of the installation, operation, or failure of said septic tank system.

The undersigned further agrees for his heirs and assigns that, in the event any septic tank system installed under authority of the aforesaid permit fails to perform adequately in any respect, he will take whatever measures are required to correct same; or if such is impossible he will discontinue use of said system immediately.

Use of the singular masculine pronoun forms herein shall be deemed to also include the plural and feminine forms as the context may require.

This document shall be placed on the public records of the Register of Deeds of Mecklenburg County and indexed therein under the Grantor index in the name or names of the undersigned, and the foregoing acknowledgements shall henceforth be binding on all persons claiming any right, title, or interest in the site.

This 11TH day of May, 19~~8~~ 1992.

Keith B Hammett (SEAL)

(SEAL)

STATE OF NORTH CAROLINA
COUNTY OF MECKLENBURG

I, ERNEST NEAL, a Notary Public for said County and State, do hereby certify that KEITH B HAMMETT personally appeared before me this date and acknowledged the due execution of the foregoing instrument.

WITNESS my hand and notarial seal, this 18 day of MAY, 19~~8~~ 1992

Ernest Neal
Notary Public

My Commission Expires July 27, 1996

My Commission Expires _____

STATE OF NORTH CAROLINA
COUNTY OF MECKLENBURG

I, _____, a Notary Public for said County and State, do hereby certify that _____ personally came before me this day and acknowledged that he is _____ of _____, and that by authority duly given and as the act and deed of said corporation, the foregoing instrument was signed in its name by its _____, sealed with its corporate seal and attested by _____.

WITNESS my hand and notarial seal, this _____ day of _____, 19__.

_____
Notary Public

My Commission Expires _____

DRAWN BY: Keith B Hammett
MAIL TO 405 Glencarry Dr.
Charlotte N.C. 28214

Mecklenburg County

Health Department

Betty S. Snow, R.N., M.A.
Health Director

January 7, 1991

Keith B. Hammett
P. O. Box 661
Paw Creek, NC 28130

Re: Property located at 5101 Mountain Point Lane
File: 4967A
Parcel: 023-101-03

Sir:

Receipt of your plans for a modified waste disposal system for the property referenced above is acknowledged.

Your plans for the modified system for the above property as submitted are approved with the following comments:

- The Well should be located 100 feet or no less than 50 feet away from any part of the sewage disposal system and repair area.
- Water saving plumbing devices and low flush toilets should be installed when constructing the residence.
- Occupants to utilize maximum water conservation measures wherever possible.
- Effectively rake and lime all trench sidewalls
- Landscaping of repair area to be undisturbed. No grading, shaping, or altering in anyway.

Upon execution and recording with the Register of Deeds Division Office, Mecklenburg County, of the enclosed "Septic Tank Agreement Form", an Improvements Permit may be issued by this office.

Sincerely,

Kelly Randall

Kelly R. Randall, R.S., Soil Scientist
Individual Water and Wastewater Systems

KR:lw

Enclosures - 3 Septic Tank Agreement Forms

MECKLENBURG COUNTY HEALTH DEPARTMENT
ENVIRONMENTAL HEALTH DIVISION

Ck# 278.

CHARGE SLIP

Rd $100
4-27-92
Good to

Date: 9-7-90

Name/Company: Keith Hammett

Sanitation

Vector Control

O.P.W.D.

RECEIVED
- 5 - 1990
MECKLENBURG COUNTY HEALTH DEPARTMENT
BUDGET/ACT. SUPPORT

Service: Insp 9/14/90 Comm. to New
3 bedroom T.W.
5101 Mountain Point Lane
Tax # 223-101-05
Title #624967 9/14/90

Fee: $ 200.00

Paid
#246
$200.00
09-01-90
03

NOTICE:

A processing fee of $15.00 will be charged for all returned checks in accordance with N.C. General Statute 25-3-512.

W L Thompson
Completed by

James L Barrett
Collected by

Tom W

APPLICATION FOR AN IMPROVEMENT PERMIT

HEALTH DEPARTMENT
ENVIRONMENTAL HEALTH DIVISION
1200 BLYTHE BOULEVARD
CHARLOTTE, NC 28203
PHONE (704) 376-4603

Mecklenburg County services are available without regard to ethnic origin, sex, or disability.

(OFFICE USE ONLY)

FILE: 4967A

TC: 02310103

SERIAL: № 18520 ☐ CRT

JOB LOCATION

① ADDRESS: 5101 Mountain Point Lane (lot 21) (STREET NO. / STREET) ② FILE: 4967A

③ JURISDICTION: ④ TAX PARCEL NO.: 023-101-03

⑤ SUBDIVISION: Mountain Point ⑥ LOT: 21 ⑦ BLOCK: --

OWNER

⑧ NAME: Keith and Karen Hammett (FIRST / MIDDLE / LAST)

⑨ MAILING ADDRESS: 405 Glencurry Drive

⑩ CITY: Charlotte ⑪ STATE: N.C. ⑫ ZIP: 28214

⑬ PHONE: (WORK) 1-803-788-3800 ⑭ (HOME) 392-9287

REQUEST

This request is for a(n):

⑮ ☒ New permit ⑰ ☐ Authorization for mobile home exchange

⑯ ☐ Repair or alteration permit ⑱ ☐ Other (specify)

DESIGN CRITERIA

System will serve: 9/14/90 change to 3 bedrm T.W.

⑲ ☒ Residence ⑳ ☐ Mobile home ㉑ ☐ Business or place of public assembly

㉒ Number of bedrooms? 3 ~~4~~ BR 1004. 9/14/90 ㉕ Type?

㉓ Maximum occupancy? 6 ㉖ Maximum number of employees?

㉔ Basement? ☑ yes ☐ no ㉗ Maximum number of seats?

WATER SUPPLY

㉘ Water supply from (present or proposed):

A ☐ Individual well

B ☐ Municipal system

C ☒ Community well

D ☐ Community system

㉙ The undersigned, owner of the property described above as the "JOB LOCATION" has read the foregoing application, acknowledges that the contents of same are true, and authorizes agents of the MECKLENBURG COUNTY HEALTH DEPARTMENT to enter on the property for the purpose of processing this request.

Signed: Kathleen Hammett

Date: 8/6/90

IMPROVEMENT PERMIT

The undersigned, an authorized agent of the MECKLENBURG COUNTY HEALTH DEPARTMENT, certifies that the Department has approved the Request for the Job Location contained in this document. This approval is granted in accordance with the provisions of Laws And Rules For Sanitary Sewage Collection, Treatment And Disposal in effect at the time of issuance of the permit and is subject to the following provisions:

... No work shall be conducted on the septic tank system until an Installation, Construction, Alteration and/or Repair permit is issued by this Department.

... This permit is not transferable, and shall become null and void 36 60 months from the date of issuance.

Tim Whittaker, Environmentalist, 9/28/90 Date

Director of Authorized Section Head, 10/1/90 Date

*This permit must be signed by the Director of Mecklenburg County Health Department or an authorized section head in order to be valid.

DATE: Aug 6 1990

TO: HEALTH DEPARTMENT - ENVIRONMENTAL HEALTH

FROM: COUNTY ENGINEERING

EHD FILE 4967A JURISDICTION CODE _____

PARCEL NUMBER 02310103

ASSIGNED ADDRESS 5101 Mountain Point Lane

EXISTING ADDRESS Same

PROJECT NAME Mountain Point

THE ABOVE DESCRIBED LOCATION HAS BEEN CHECKED CONCERNING:

	APPROVED	NOT APPROVED
1. SUBDIVISION REGULATIONS	☐	☐ *
2. FLOODWAY REGULATIONS	☐	☐ *
3. EROSION CONTROL REGULATIONS	☐	☐ *
4. COMMERCIAL DRAINAGE PLAN	☐	☐ *

	PRESENT	NOT PRESENT
5. PUBLIC UTILITY EASEMENT	☐ *	☐

	YES	NO
6. PROPERTY FRONTS ON THOROUGHFARE	☐ *	☐
7. DRIVEWAY PERMIT REQUIRED	☐ *	☐

*** If checked, further investigation will be required to determine whether a building permit may be issued by Building Standards for the site.**

REMARKS: _____

NOTE: THIS FORM MUST BE TURNED IN AT THE CASHIERS OFFICE AT BUILDING STANDARDS WHEN PAYING PERMIT FEES.
A CERTIFICATE OF OCCUPANCY WILL NOT BE GRANTED UNTIL THE TRANSPORTATION DIVISION GRANTS FINAL APPROVAL ON DRIVEWAY(S).

SIGNED: Keith S Hammett

OPWEAR 02/86

PROPOSED PLOT PLAN

MECKLENBURG COUNTY · ENVIRONMENTAL HEALTH

1200 BLYTHE BOULEVARD
CHARLOTTE, NC 28203
PHONE (704) 376-4603


FILE: 4967A

TC: 02310103

Draw in and name all roads adjoining the property. Draw in and accurately dimension the lot concerned. Accurately indicate property boundaries, proposed and/or existing structures and driveways, underground utilities, and wells and springs within 100 feet of the proposed building or drainfield.

Lot # 21

Plan A
Includes Basement

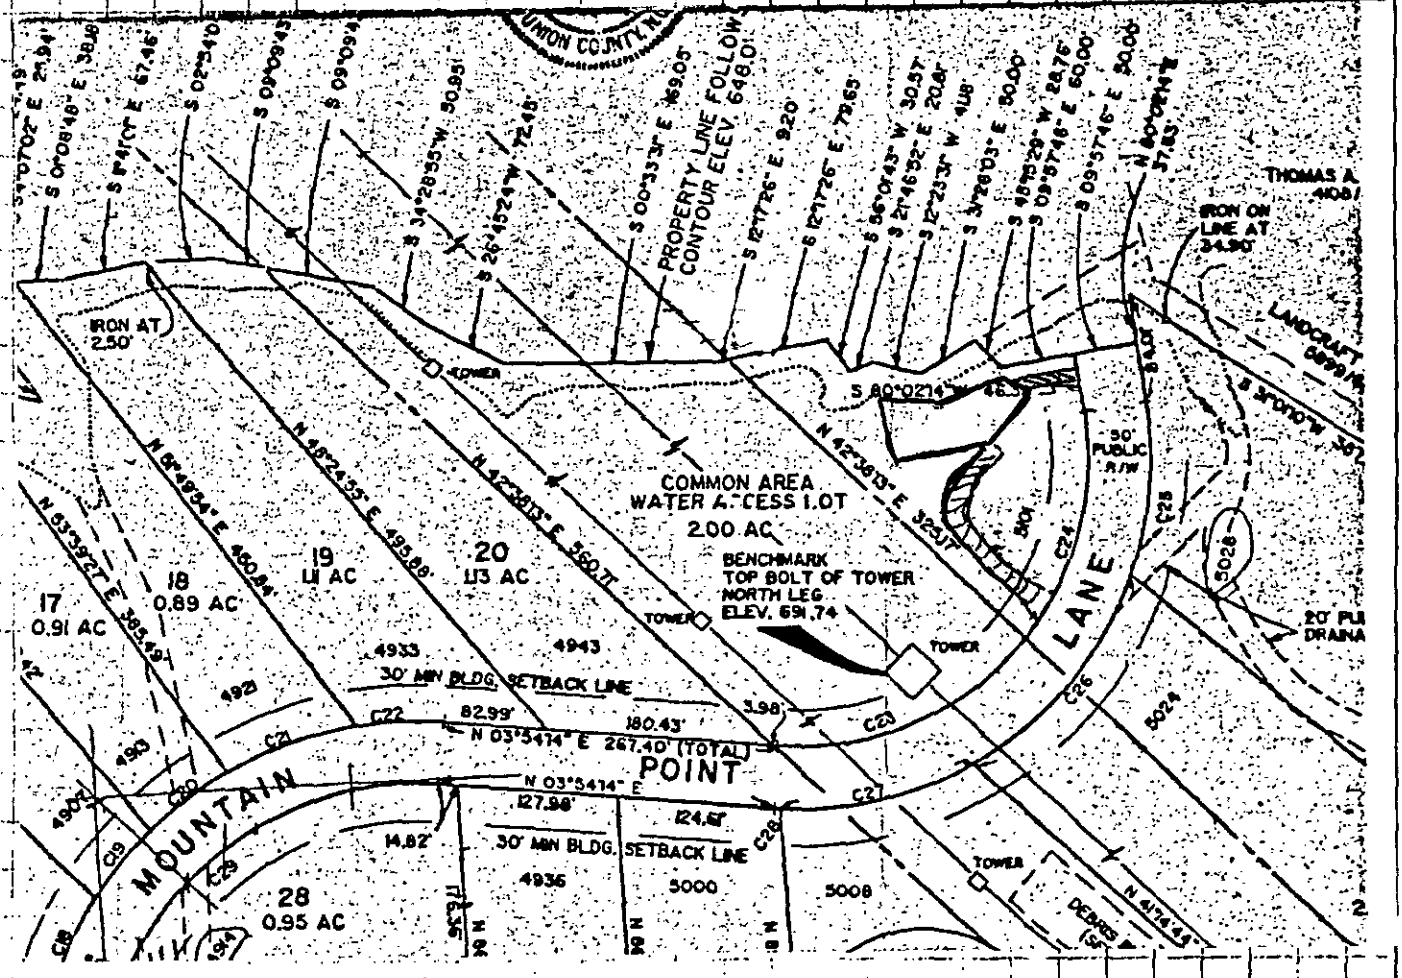

Mountain Point, Phase I

0.81 ac.

Signed: Keith B Hammett

Date: 8/6/90

PROPOSED PLOT PLAN

MECKLENBURG COUNTY · ENVIRONMENTAL HEALTH ·


1200 BLYTHE BOULEVARD
CHARLOTTE, NC 28203
PHONE (704) 376-4603

FILE: 4967A

TC: 02310103

Draw in and name all roads adjoining the property. Draw in and accurately dimension the lot concerned. Accurately indicate property boundaries, proposed and/or existing structures and driveways, underground utilities, and wells and springs within 100 feet of the proposed building or drainfield.

Lot #21
Plan B
W/th out Basement

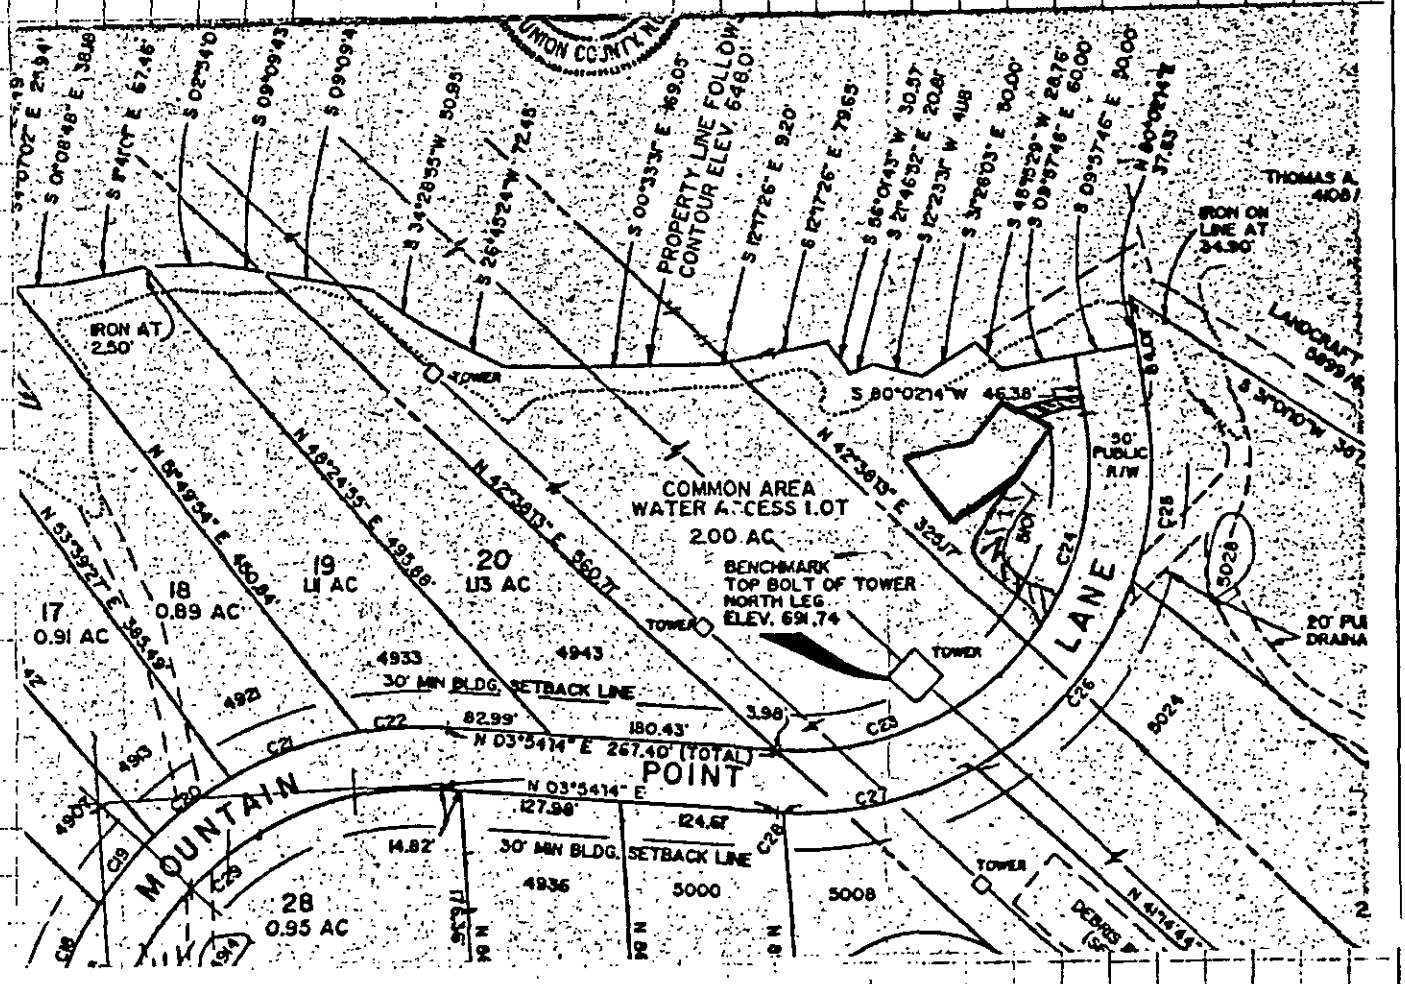


Mountain Point, Phase I

0.81 ac.

Signed: Kathleen B Hammett

Date: 8/6/90

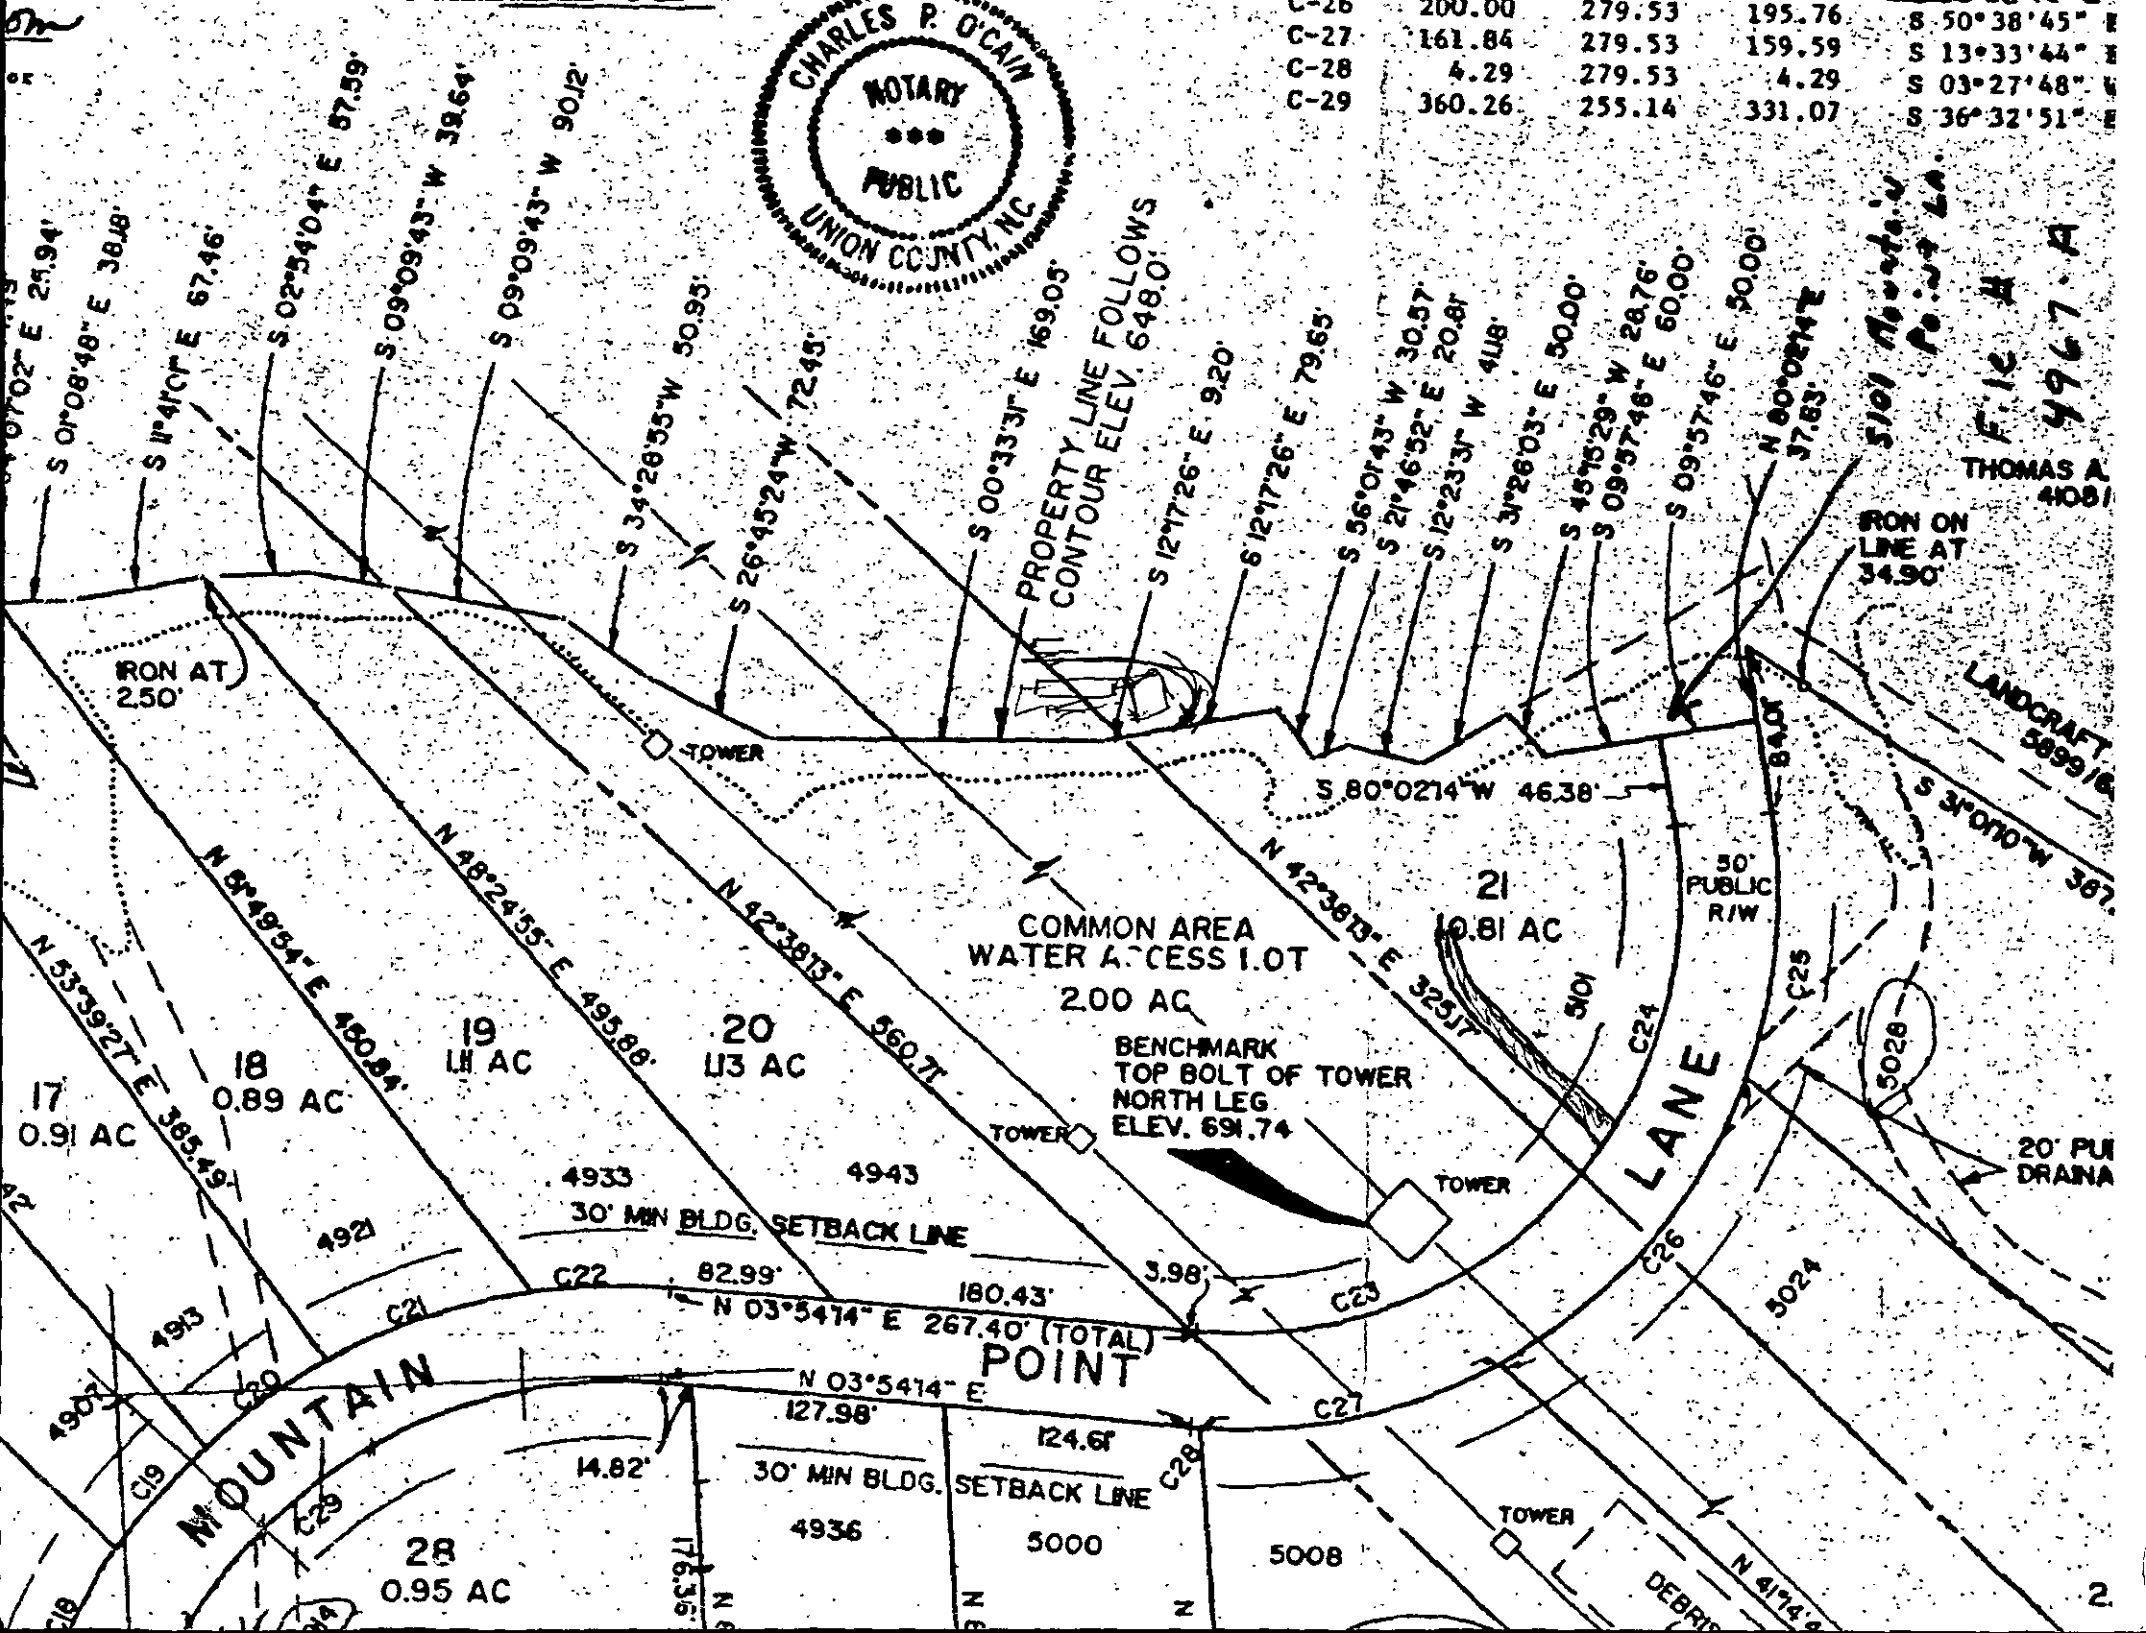
CHARLES P. O'CAIN
NOTARY
PUBLIC
UNION COUNTY, NC
C-26 200.00 279.53 195.76 S 50°38'45" E
C-27 161.84 279.53 159.59 S 13°33'44" E
C-28 4.29 279.53 4.29 S 03°27'48" W
C-29 360.26 255.14 331.07 S 36°32'51" E
S 01°08'48" E 38.18'
S 11°41'01" E 67.46'
S 02°54'04" E 67.59'
S 09°09'43" W 39.64'
S 09°09'43" W 90.12'
S 34°28'35" W 50.95'
S 26°45'24" W 72.45'
S 00°33'31" E 169.05'
PROPERTY LINE FOLLOWS CONTOUR ELEV. 648.0'
S 12°17'26" E 9.20'
S 12°17'26" E 79.65'
S 36°01'43" W 30.57'
S 21°46'52" E 20.81'
S 12°23'31" W 41.18'
S 31°26'03" E 50.00'
S 45°15'29" W 28.76'
S 09°57'46" E 60.00'
S 09°57'46" E 30.00'
N 80°02'14" E 37.83'
IRON ON LINE AT 34.90'
IRON AT 2.50'
TOWER
S 80°02'14" W 46.38'
N 42°38'13" E 325.17'
N 48°24'55" E 495.88'
N 42°38'13" E 560.71'
N 58°49'54" E 460.84'
N 53°39'27" E 385.49'
COMMON AREA WATER ACCESS LOT 2.00 AC
17 0.91 AC
18 0.89 AC
19 1.11 AC
20 1.13 AC
21 0.81 AC
BENCHMARK TOP BOLT OF TOWER NORTH LEG ELEV. 691.74
TOWER
TOWER
TOWER
4933
4943
4921
4913
4903
30' MIN BLDG. SETBACK LINE
82.99'
180.43'
3.98'
N 03°54'14" E 267.40' (TOTAL)
N 03°54'14" E
127.98'
124.61'
14.82'
30' MIN BLDG. SETBACK LINE
4936
5000
5008
28 0.95 AC
MOUNTAIN POINT LANE
50' PUBLIC R/W
5101
5028
5024
C19
C20
C21
C22
C23
C24
C25
C26
C27
C28
C29
THOMAS A.
LANDCRAFT
20' PUI
DRAINA
DEBRI
N 41°14'
F.I.C. # 4967.A

Mecklenburg County
Health Department

Basil G. Delta, M.D., M.P.H.
Health Director

October 3rd. 1988

Landcraft Properties, Inc.
2305 Randolph Road
Charlotte, NC 28207

RE: Property located at Mountain Point Lane 21
FILE: 4967A
PARCEL: 02310103 PO

Dear Sir:

At your request, a field investigation was conducted on the property designated above for the purpose of determining site suitability for the installation of a ground absorption sewage disposal system. The property was found to contain a limited area of soils which were classified as provisionally suitable for such an installation. A copy of the Site Evaluation Report (Serial Number 15570) is enclosed for your information.

Should you desire to file for permission to install a ground absorption sewage disposal system, please submit an Application For An Improvement Permit with an ACCURATELY dimensioned plot plan detailing the location of current and/or proposed buildings, wells and sewage disposal systems to this office. The plan will be reviewed and if it is found that the area of provisionally suitable soils is adequate for the proposed construction, an Improvement Permit will be issued by this Department.

If I may be of assistance, please do not hesitate to contact me.

Very truly yours,

Sylvia D. Daniel, R.S., Supervisor
On Premises Waste Disposal & Water Supply

Enclosure

MECKLENBURG COUNTY ENVIRONMENTAL HEALTH
SITE EVALUATION REPORT
SERIAL NUMBER 15570

File: 4967A Action 1

Parcel: 02310103 PO ☐ PC

Location: Mountain Point Lane

Subdivision:


Lot: 21 Block: Acres: .88

Owner: Landcraft Properties, Inc.
Address: 2305 Randolph Road
Charlotte, NC 28207

Comments: _____

Described by: William R. Marlin

Date: 9-30-99

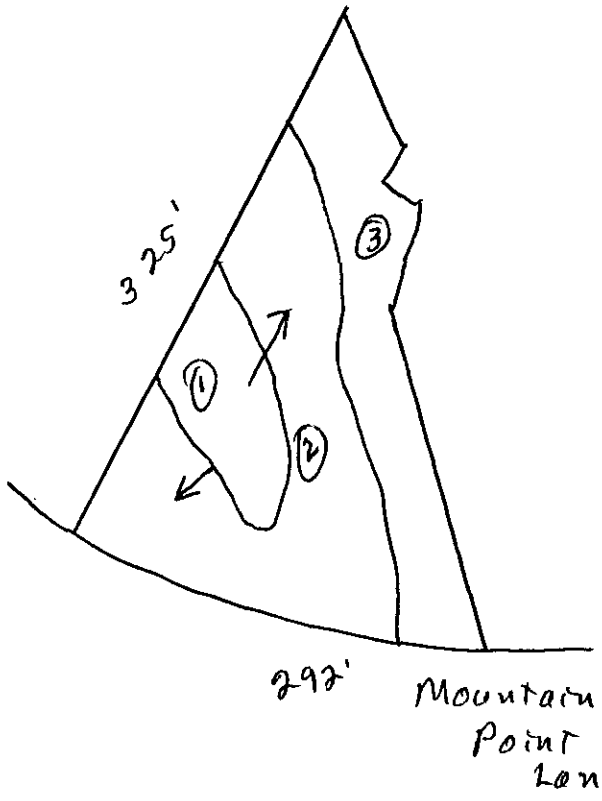

*** EVALUATION KEY ***

S = Suitable U = Unsuitable
PS = Provisionally Suitable
The "Area Classification" below indicates the suitability of areas in the diagram.

FACTORS	AREA 1	AREA 2	AREA 3	AREA 4	AREA 5	AREA 6
Topography	(S) PS U 8-15%	S (PS) U 15-30%	S PS (U) Complex slopes	S PS U	S PS U	S PS U
Texture	S (PS) U Clay	S (PS) U Clay	S PS U —	S PS U	S PS U	S PS U
Structure	S (PS) U Blocky	S (PS) U Blocky	S PS U —	S PS U	S PS U	S PS U
Drainage	S (PS) U >36" To Water	S (PS) U >36" To Water	S PS U —	S PS U	S PS U	S PS U
Depth	S (PS) U >36"	S (PS) U >36"	S PS U —	S PS U	S PS U	S PS U
Restrictive Horizons	S (PS) U >36"	S (PS) U >36"	S PS U —	S PS U	S PS U	S PS U
Available Space	S (PS) U limited	S (PS) U limited	S PS U —	S PS U	S PS U	S PS U
Other (specify)	S PS U	S PS U	S PS (U) Rock outcrops	S PS U	S PS U	S PS U
Soil Group/Series	1UA Cecil-Lillo	1UA Cecil-Lillo	Complex Slopes & Rock outcrops			
Area Classification	S (PS) U	S (PS) U	S PS (U)	S PS U	S PS U	S PS U


PROPOSED PLOT PLAN

HEALTH DEPARTMENT
ENVIRONMENTAL HEALTH DIVISION
1200 BLYTHE BOULEVARD
CHARLOTTE, NC 28203
PHONE (704) 376-4603

FILE: 4967-A

TC: 023 10 103

Draw in and name all roads adjoining the property. Draw in and accurately dimension the lot concerned. Accurately indicate property boundaries, proposed and/or existing structures and driveways, underground utilities, and wells and springs within 100 feet of the proposed building or drainfield.

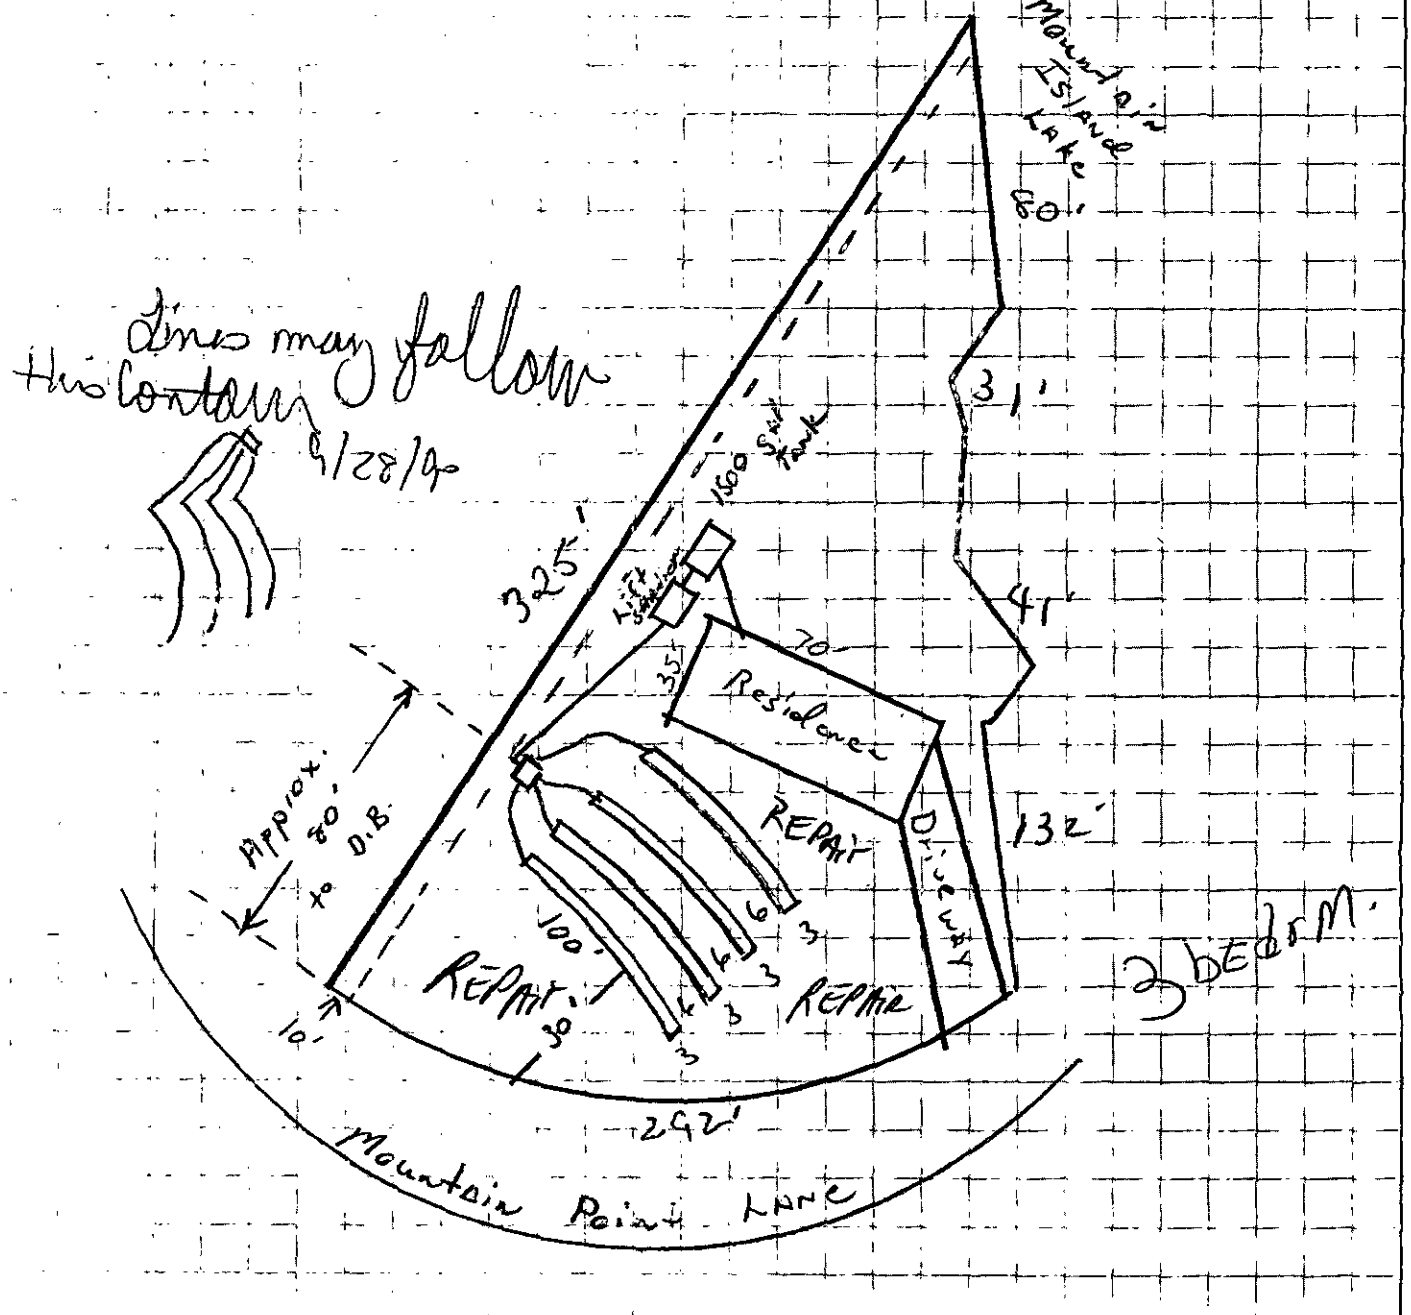

APPROVAL DATE 9/28/90 T.W.

White - Health Department's Copy Canary - Environmentalist's Copy Pink - Owner's Copy

APPLICATION FOR SOIL INVESTIGATION

MECKLENBURG COUNTY HEALTH DEPT.
ENVIRONMENTAL HEALTH DIVISION
PAID
AUG 29 1988
#11

1200 BLYTHE BOULEVARD
CHARLOTTE, NC 28203
PHONE (704) 376-4603

(OFFICE USE ONLY)

FILE: 4967A

TC:

☐ PC ☐ REPT

JOB LOCATION

① ADDRESS: Abernathy Road off Mt. Holly-Huntersville Road

② SUBDIVISION: Mountain Point ③ LOT: 21 ④ BLOCK:

⑤ PARCEL REFERENCE: BOOK NO.: PAGE NO.: PARCEL NO.:

⑥ DEED REFERENCE: BOOK NO.: 436 PAGE NO.: 210

OWNER


⑦ NAME: Crescent Land + Timber c/o LandCraft Properties, Inc.
(FIRST) (MIDDLE) (LAST)

⑧ MAILING ADDRESS: 2305 Randolph Rd.

⑨ CITY: Charlotte ⑩ STATE: N.C. ⑪ ZIP: 28207

⑫ PHONE: (WORK) 332-9340 (HOME)

⑬ Accurately diagram and dimension lot.

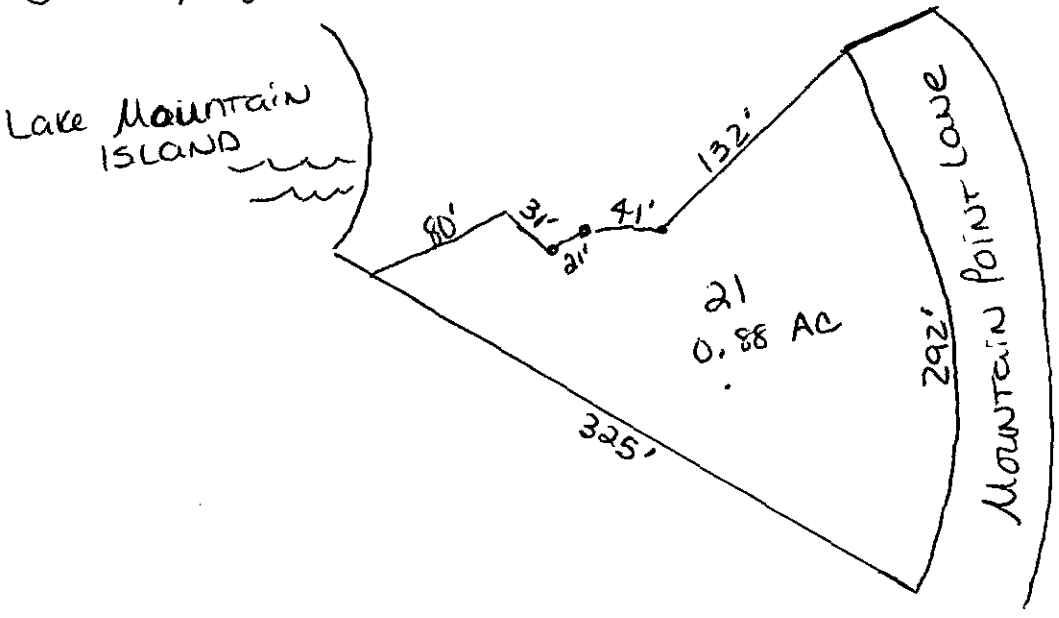

⑭ The undersigned, owner of the property described above as the "JOB LOCATION" has read the foregoing application, acknowledges that the contents of same are true, and authorizes agents of the MECKLENBURG COUNTY DEPARTMENT OF ENVIRONMENTAL HEALTH to enter onto the property for the purpose of processing this request.

Signed: Miles M Boyer

Date: 8/29/88

Mecklenburg County services are available without regard to ethnic origin, sex, or disability.

WHITE - ENVIRONMENTAL HEALTH DEPARTMENT'S COPY ● CANARY - ENVIRONMENTALIST'S COPY ● PINK - OWNER'S COPY

Date: March 5, 1992

From: T J Systems
P.O. Box 73
Scotts, N.C. 28699

To: Keith B. Hammett
P. O. Box 661
Paw Creek, N.C. 28130
Phone 704-392-9287 w 704-577-3396 c

Subject: Lot 21 Mountian Point Mecklenburg County
File # : 4967 A
Parcel :

System type: T & J panel system with gravity distribution. This design has a T & J repair area that will require a pump.

This system is designed for a three bedroom house at an application rate of .3 gpd. 360/.3 = 1200/3 = 400 LF of conventional drainfield multiplied by .5 = 200 LF of 16 inch T & J Panel System. This system shall be installed in accordance with all state and local rules and regulations and in compliance manufacturer's installation guidelines. Soil evaluation was supplied by the county.

APPROVED
ENVIRONMENTAL HEALTH
DIVISION
MECKLENBURG COUNTY
HEALTH DEPARTMENT
Kelly Randall
Date 5-4-92

MECKLENBURG COUNTY ENVIRONMENTAL HEALTH
SITE EVALUATION REPORT
SERIAL NUMBER 15570

File: 4967A Action: 1

Parcel: 02310103 PO ☐ P

Location: Hoskins Ford Lane

Subdivision:


Lot: 1 Block: Acres: .8

Owner: Habitat Properties, Inc
Address: 5440 Randolph Road
Charlotte, NC 28207

Comments: _____

Described by: _____

Date: _____

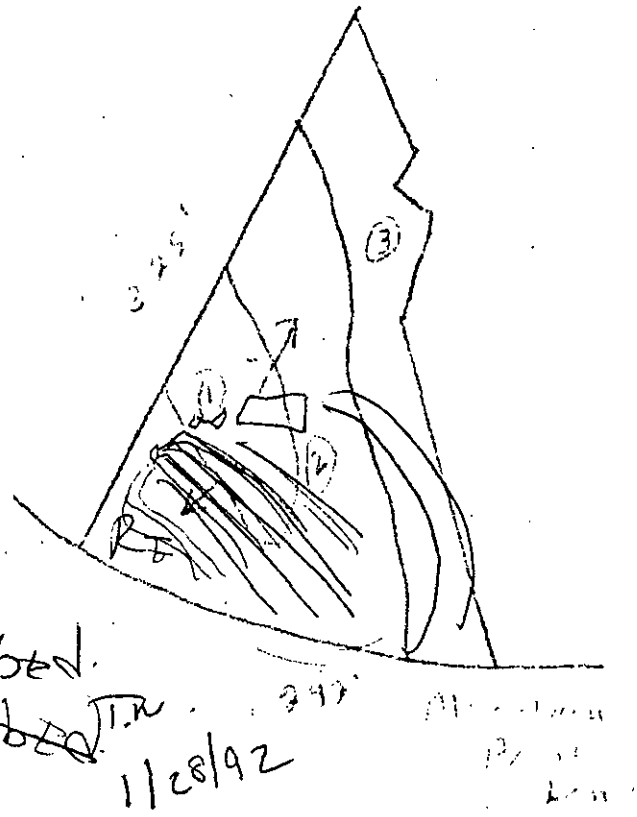

3 bed
11/28/92

***** EVALUATION KEY *****

S = Suitable U = Unsuitable
PS = Provisionally Suitable
The "Area Classification" below indicates the suitability of areas in the diagram.

FACTORS	AREA 1	AREA 2	AREA 3	AREA 4	AREA 5	AREA 6
Topography	(S) PS U	S PS U	S PS (U)	S PS U	S PS U	S PS U
Texture	S PS U	S PS U	S PS U	S PS U	S PS U	S PS U
Structure	S PS U	S PS U	S PS U	S PS U	S PS U	S PS U
Drainage	S (PS) U	S PS U	S PS U	S PS U	S PS U	S PS U
Depth	S (PS) U	S PS U	S PS U	S PS U	S PS U	S PS U
Restrictive Horizons	S (PS) U	S (PS) U	S PS U	S PS U	S PS U	S PS U
Available Space	S PS U	S (PS) U	S PS U	S PS U	S PS U	S PS U
Other (specify)	S PS U	S PS U	S PS U R/R	S PS U	S PS U	S PS U
Soil Group/Series	Cecil Cecil	Cecil Cecil	Enon Chewacla Riverwash			
Area Classification	S PS U	S PS U	S PS (U)	S PS U	S PS U	S PS U

Line	# Panel	# Hole Per Panel	Size Hole	Line Head	Line Length	Hole Flow	Per Panel Line Flow min
A	7 & 5	gravity			30&20 '		
B	6 & 6	flow			25&25 '		
C	12				50 '		
D	12				50 '		
F	repair	T & J			110 '		
G	repair	T & J			84 '		
H	repair	T & J			35 '		
Totals	48				200'		

MECKLENBURG COUNTY

LOT 21 MOUNTAIN POINT

FILE # 4967A

DATE: MARCH 5, 1992

SCALE 1" = 30'

