

10018 ELIBREN LN

19523114

12/31/2007

duponbj

Groundwater and Wastewater Services File Imaging Project

May 2007

Barcode Font = IDAutomationHC39M

CERTIFICATE OF COMPLETION/OPERATION PERMIT

HEALTH DEPARTMENT
ENVIRONMENTAL HEALTH DIVISION
700 NORTH TRYON ST., SUITE 211
CHARLOTTE, NC 28202
PHONE (704) 336-5102

FILE: 275313 DATE: 10-24-03

TC: 145-231-14 ☐ L ☒ CRT

SERIAL 19385

Name of Owner James Gordon Juris.:

Address of Property 10018 Elibron Lane

Inspection Data:

Tank Material PCC

Total Length of Drainfield 240'

Number of Lines 3 @ 80'

Cover Depth 12" - 24"

Water Supply Source P. well

Distance to Water Source >100'

Excavation Inspected 10-24-03

Tank(s) Inspected 10-24-03

Wash Line Inspected N/A.

High Water Alarm Inspected N/A.

See Installation approved.

PLOT

Design 2003 1500ST 700SFT ENV P.S. CTR# B. Howell

The undersigned has inspected the Septic Tank System described above, and certifies it has been

☑ installed or constructed ☐ altered or repaired

☑ in accordance with the permit issued ☐ as detailed in the plot above

and meets the provisions of 15A NCAC 18A. 1900, "Laws And Rules For Sewage Treatment and Disposal Systems" in effect on the date of issuance of the permit. This issuance of this

☐ Certificate of Completion ☑ Operation Permit

does not in any way guarantee that the system will operate properly or relieve any person now or hereafter owning, controlling, or using such system from any liability resulting from the failure of the system to operate properly. This document is issued subject to those restrictions and conditions shown on the permit(s) and the provisions of 15A NCAC 18A. 1990 in addition to those listed below under "COMMENTS." This document shall be null and void if any information contained in the application is untrue or if any additions are made to the property which would increase the requirements for said system.

Notice: Disturbance of the designated repair area may result in the suspension/revocation of this permit.

COMMENTS: Type III G. System design for a (3) bedroom design unit Type III G. repair area. Warranty and Agreement forms required.

Joshua R. Sellers P.S. REHS
Environmental Health Specialist

Mecklenburg County services are available without regard to ethnic origin, sex, or disability.

INSTALLATION, CONSTRUCTION, ALTERATION, AND/OR REPAIR APPROVAL


HEALTH DEPARTMENT
ENVIRONMENTAL HEALTH DIVISION
700 NORTH TRYON ST., SUITE 211
CHARLOTTE, NC 28202
PHONE (704) 336-5102

FILE: 27533 DATE: 10-23-03

TC: 195-231-14 ☑ L

SERIAL 19572

Permission is hereby given to ✓ Install or Construct, _____ Alter or Repair the individual septic tank wastewater treatment system with subsurface, soil absorption, effluent discharge as specified herein at the described location. This permit is granted based upon the information supplied in the application dated 3-12-03. All work shall be completed on or before 11-23-03, after which date this permit shall be null and void. The system shall meet all of the construction requirements of 15A NCAC 18A. 1900 which are in effect on the date of the granting of this permit. A Certificate of Completion or an Operation Permit must be obtained from the Mecklenburg County Health Department before any system can be covered up or placed into service. The issuance of this permit does not in any way guarantee that the system anticipated to be constructed will operate properly, or relieve any person now or hereafter owning, controlling or using such system from any liability resulting from the failure of the system to operate properly.

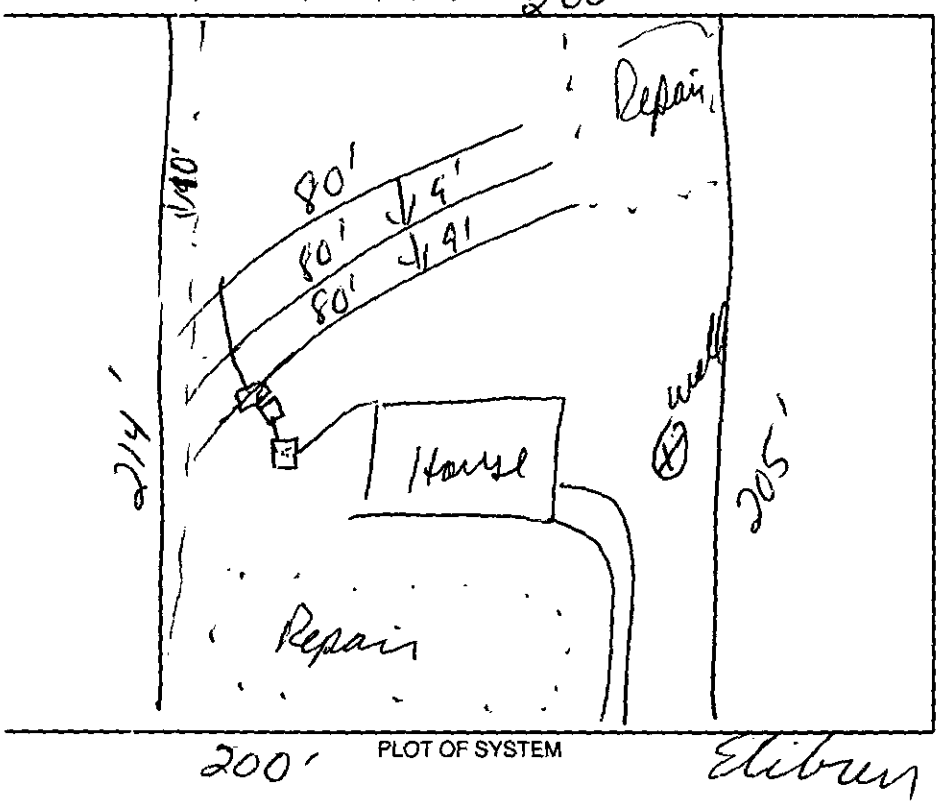

PLOT OF SYSTEM

Liquid Capacity of Septic Tank 1500 gallons

Liquid Capacity of Dosing Tank N/A gallons

Tank Construction PCC

Trench Depth ± 36"

Absorption and/or Nitrification Lines:

Trench Width ~~4'~~ 3' feet

Trench Walls Scored and Porous yes

Total Line Length 240' feet

Number of Lines 3@80'

Depth of Stone N/A inches

Distance from House ≥15' feet

Distance from Property Line >10' feet

Distance from Well >100' feet

NOTICE: This system shall not be installed while soils are in a wet condition.

NAME OF OWNER ~~Bobbie~~ James Gordon

LOCATION OF PROPERTY 10018 Elsbury Lane

Comments: ① Type III 2 System designed for a (3) bedroom design unit. ② Type III ½ repair area. Agreement forms must be on file be

Joshua R. Sellers P.S. IRES

Environmental Health Specialist

WHITE - HEALTH DEPARTMENT's COPY • CANARY - E.H.S. COPY • PINK - OWNER OR AGENT's COPY

MECKLENBURG COUNTY
LAND USE AND ENVIRONMENTAL SERVICES
Payment Receipt

Receipt Information

Date:	12/30/03	**Amount:**	150.00
Receipt #:	21192	**Tendered:**	0.00
Check / Auth #:	MC 030075	**Returned:**	0.00
Received By:	CRAIGGY		

Account Information

Account #: 200000
Contractor: GORDON JAMES
Attn:
Address: 7920 VININGS OAKD LN #306
Address:
City/State/Zip: MATTHEWS, NC 28105

Item	Description	Permit#	Quantity	Unit Price	Total Price
0703	Installation/Final Approval 10018 ELIBREN LANE/FILE 2753B		1	150.00	150.00

----------Outstanding Balances----------

Month-To-Date	Prior Month	30 Days	60 Days	90 Days	Balance

4) # 2753B

FEE: _____ DATE: _____

AUTHORIZATION FOR WASTEWATER SYSTEM CONSTRUCTION
VOID SIXTY (60) MONTHS FROM DATE OF ISSUANCE

ACS, D

DATE: 03-17-03

PERMIT NO: 2753B
PARCEL NO: 195-231-14

JOB LOCATION ADDRESS: 10018 Elbrey Lane
PROPERTY OWNER: James M. Gordon
BUILDING CONTRACTOR: Same
SUBDIVISION NAME: St. Kitrons
AUTHORIZATION ISSUED BY: Joshua K. Sellers R.S./REHS DATE: 03-17-03
DEHNR AUTHORIZED AGENT

AUTHORIZATION CONDITIONS

1. WASTEWATER SYSTEM CONSTRUCTION AND INSTALLATION MUST MEET ALL CONDITIONS AND SPECIFICATIONS AS SET FORTH IN IMPROVEMENT PERMIT NO. 2753B, AND THE ATTACHED SITE PLAN WITH SYSTEM DETAILS. CONSTRUCTION AND INSTALLATION MUST ALSO MEET ALL REQUIREMENTS SET FORTH IN THE RULES GOVERNING SANITARY SEWAGE COLLECTION, TREATMENT, AND DISPOSAL AND ANY OTHER APPLICABLE RULES AND LAWS.

2. AN INSTALLATION, CONSTRUCTION, ALTERATION AND/OR REPAIR APPROVAL MUST BE SECURED PRIOR TO INSTALLATION OF THE SEPTIC TANK SYSTEM. THE INSTALLER OF THE SYSTEM SHALL BE A REGISTERED SEPTIC TANK CONTRACTOR WITH MECKLENBURG COUNTY HEALTH DEPARTMENT.

3. ANY ALTERATION IN SITE OR SOIL CONDITIONS (INCLUDING LOCATION OF STRUCTURES AND APPURTENANCES) OR MODIFICATION IN USE, DESIGN WASTEWATER FLOW, OR WASTEWATER CHARACTERISTICS AS SPECIFIED IN THE ASSOCIATED IMPROVEMENT PERMIT AND APPLICATION, MAY SUBJECT THIS AUTHORIZATION AND ASSOCIATED PERMIT(S) TO REVOCATION.

4. OTHER CONDITIONS: Type III @ 35% reduction system requires 5 warranty forms and agreement forms.

OWNER CERTIFICATION

I CERTIFY THAT THERE HAVE BEEN NO ALTERATIONS IN SITE OR SOIL CONDITIONS OR MODIFICATIONS TO FACILITY, WASTEWATER FLOW, OR WASTEWATER CHARACTERISTICS FROM THOSE SPECIFIED IN THE ORIGINAL APPLICATION OR ASSOCIATED IMPROVEMENT PERMIT UNLESS AUTHORIZED IN WRITING BY THE MECKLENBURG COUNTY HEALTH DEPARTMENT. I ALSO UNDERSTAND THAT ANY SUCH ALTERATIONS, MODIFICATIONS, OR FALSE INFORMATION ARE GROUNDS FOR REVOCATION OF PERMITS AND AUTHORIZATION TO CONSTRUCT.

X James M Gordon
SIGNATURE OF OWNER/OWNER'S REPRESENTATIVE

X 4-24-03
DATE

CONDITIONS OF IMPROVEMENT PERMIT

Permit Number: 27535

Tax Number: 185-231-14

The IMPROVEMENT PERMIT is subject to revocation if site plans or the intended use change. There is to be NO grading, filling or disturbance of the soil in the area of the septic tank system or repair area.

CONSTRUCTION AUTHORIZATION must be obtained prior to receiving a Building Permit. The Construction Authorization is NOT transferable. Do not clear, grade, fill or disturb soil prior to obtaining a Construction Authorization.

Domestic-type wastewater only. No industrial process wastewater may be discharged into the system.

Basement	✓ Yes	___ No	___ Partial Basement	
Type Primary Wastewater System Type (circle one): I II III IV V VI	___ Conventional ___ Prefabricated, permeable block panel system ___ Shallow Placed Conventional	___ Low Pressure Pipe ___ Large Diameter Pipe ___ Fill ___ Other	✓ Innovative or Experimental: ___ IWWS-93-1 ___ IWWS-93-2 ___ IWWS-94-1	
.3 Long-term acceptance rate	360 Max gallons/day wastewater flow	780 Absorption Area (sq ft)	9' Trench spacing (min. on centers)	
Y Serviced by private well	1500 Gallon septic tank	260' Total trench length (ft)	36" Maximum trench depth (At least 12" of provisionally suitable soil must remain between trench bottom and unsuitable soil conditions)	
3 Bedrooms in residence	N/A Gallon pump tank	N/A Depth of stone		

Any surface waters present: NO Type: Minimum separation distance:

Site modifications required:

Additional Conditions: Type III & 35% reduction system requires warranty forms and agreement forms.

Repair Area System Type Type (circle one): I II (III) IV V VI	___ Conventional ___ Prefabricated, permeable block panel system ___ Shallow Placed Conventional	___ Low Pressure Pipe ___ Large Diameter Pipe ___ Fill ___ Other	✓ Innovative or Experimental: ___ IWWS-93-1 ___ IWWS-93-2 ___ IWWS-94-1	
.3 Absorption Area (Sq ft) 300 Total Trench Length (Ft)	n/a Depth of Stone Trench	9' Trench spacing (min. on centers)	36" Maximum Trench Depth	

For existing system, enter the year originally installed:

The undersigned, an authorized agent of the MECKLENBURG COUNTY HEALTH DEPARTMENT, certifies that the Department has approved the Request for the Job Location contained in this document. This approval is granted in accordance with the provisions of Laws and Rules For Sewage, Treatment and Disposal in effect at the time of issuance of the permit and is subject to the following provisions:

- No work shall be conducted on the septic tank system until an Installation, Construction, Alteration and/or Repair Approval is granted by this Department
- This Improvement permit is transferable.

Joshua P. Sellers R.S/REHS — DEHNR Authorized Agent — Date 03-17-03

James M. Gordon — Owner/Agent Signature — Date 4/24/03

MECKLENBURG COUNTY
HEALTH DEPARTMENT
ENVIRONMENTAL HEALTH DIVISION
c/o HAL MARSHALL CTR.
SUITE 211
700 N. TRYON ST.
CHARLOTTE, N.C. 28202.
(704) 336-5102

NORTH CAROLINA DEPARTMENT OF
ENVIRONMENTAL, HEALTH,
AND NATURAL RESOURCES
DIVISION OF ENVIRONMENTAL HEALTH
ON-SITE WASTEWATER SECTION


PROPOSED PLOT PLAN

HEALTH DEPARTMENT
ENVIRONMENTAL HEALTH DIVISION
700 NORTH TRYON STREET
CHARLOTTE, NC 28202
PHONE (704) 336-5102

FILE: 2753 B

TC: 195-231-14

Draw in and name all roads adjoining the property. Draw in and accurately dimension the lot concerned. Accurately indicate property boundaries proposed and/or existing structures and driveways, underground utilities, and wells and springs within 100 feet of the proposed building or drainfield.

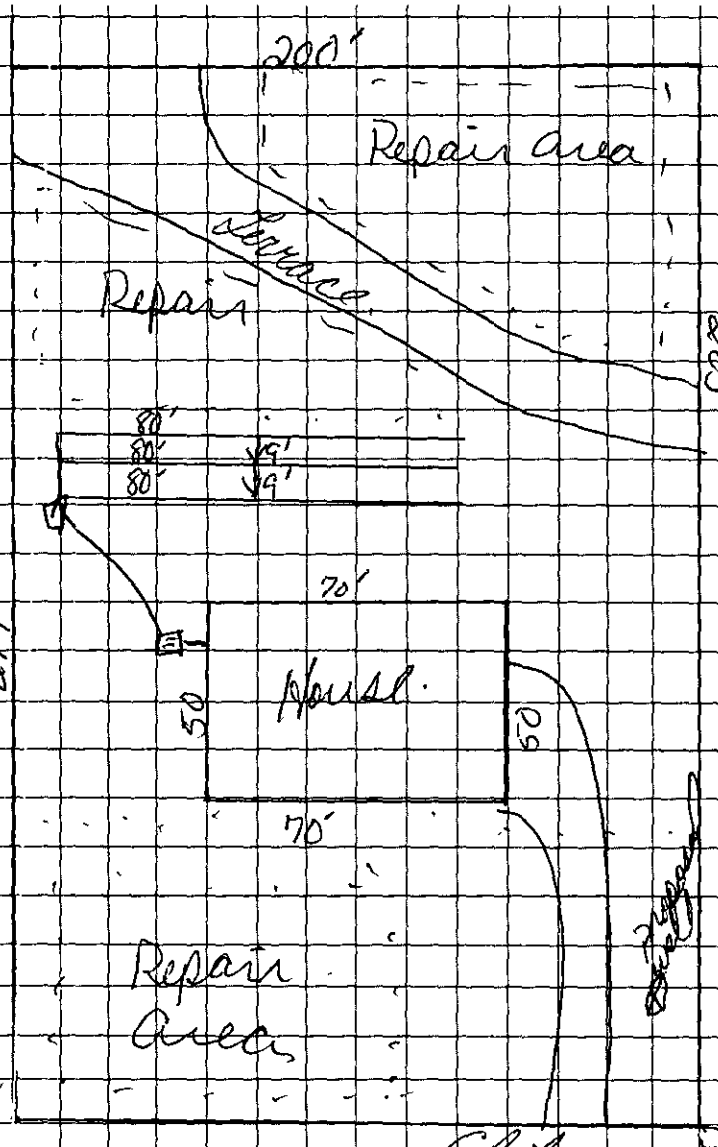

① Not to Scale

② 1500 ST 240' linear 35% Reduction System. 25% Repair Required

③ Warranty forms and Agreement forms apply

④ Stay >10' off all property lines and ≥ 15' off house

⑤ Stay ≥100' from well w/ any part of septic system

⑥ Keep lines level and on contour.

X James M. Gordon
OWNER/AGENT SIGNATURE

DATE 4/24/03

APPROVAL DATE Joshua R. Sellers R.S. REHS
03-17-03

White - Health Department's Copy Canary - E.H.S. Copy Pink - Owner's Copy

FOR REGISTRATION JUDITH A. GIBSON
REGISTER OF DEEDS
MECKLENBURG COUNTY, NC
2003 DEC 17 10:31 AM
BK:16566 PG:808-811 FEE:$20.00
INSTRUMENT # 2003299661



STATE OF NORTH CAROLINA

COUNTY OF MECKLENBURG

WASTEWATER TREATMENT AND DISPOSAL SYSTEM DESIGN AGREEMENT: 15A NCAC 18A .1948 AND ANY OF THE FOLLOWING RULES: .1956; .1957(a); .1957(b); or .1957(c); OR .1969

FILE # 27538
PARCEL # 195-231-14

The undersigned, JAMES M. GORDON, owner of property located at 10018 Elibron Lane, (the "site") and described in an instrument recorded in Book _____ at Page _____, Mecklenburg Public Registry, hereby acknowledges that the undersigned applied to the Mecklenburg County Health Department (the "Department") for a permit to install a septic tank sewage disposal system on the site; that the Department evaluated the site for suitability for such a system in accordance with the regulations promulgated by the North Carolina Commission for Health Services as 15A NCAC 18A .1900 et seq.; that the Department originally classified the site as "unsuitable" pursuant to the standards set forth in the regulations; that the undersigned requested that the Department reclassify the site as "provisionally suitable" in light of the particular septic tank system proposed by the undersigned; that the Department considered various studies, data, and other information which indicate to the Department that the septic tank system proposed by the undersigned is allowed by the rules; and that the Department therefore reclassified the site as "provisionally suitable" and issued an appropriate permit for such proposed septic tank system.

The undersigned further acknowledges that the proper design, construction, operation and maintenance of such septic tank system is the responsibility of the designer, owner, developer, installer, or user of the system, as applicable, and that neither the Department nor its officials, employees, or agents warrant or guarantee that the said system installed pursuant to the permit issued by the Department will function in a satisfactory manner for any given period of time or that the Department, its officials, employees or agents assume any liability for any damages of any kind which are caused, or which may be caused, by a malfunction of such system.

The undersigned further acknowledges that the following conditions will apply to the site:

This instrument was prepared by: JAMES M. GORDON
Mail after recording to: 10018 ELIBRON LN.
MATTHEWS, NC 28105

-- Any changes on the property may make the Improvement Permit null and void and may make the Improvement Permit subject to revocation.

-- Do not grade, cut, fill, pave, construct a building or deck, dig a well, install a swimming pool or otherwise cover or disturb the soil (except for planting and maintaining grass or other ground covers) in a manner which will adversely affect the repair area or area where the septic tank system is located.

-- When a private certified operator is required, no improvement permit for the designated repair shall be issued unless there is a private certified operator to carry out this management program in the service area where the proposed system is to be located. (Refer to Rule .1961, "Maintenance of Sewage Systems," for further information.)

-- Additional fees will be required according to the Mecklenburg County user fee schedule applicable at the time for the issuance of a repair permit for any subsequent repairs to the sewage treatment and disposal system or for installation of a replacement system.

-- At the time repairs to the sewage treatment and disposal system are to be made or a replacement system installed, the regulations in effect at that time will govern the repairs or installation of a replacement system.

The undersigned further agrees for himself, his heirs and assigns that he shall indemnify and hold harmless theDepartment, its employees, and officials, as well as Mecklenburg County and its employees and officials, for any damages or other claims of any person or persons whatsoever arising out of the installation, operation, or failure of said septic tank system.

Use of the singular masculine pronoun forms herein shall be deemed to also include the plural and feminine forms as the context may require.

This document shall be placed on the public records of the Register of Deeds of Mecklenburg County and indexed therein under the Grantor Index in the name or names of the undersigned, and the foregoing acknowledgements shall henceforth be binding on all persons claiming any right, title, or interest in the site.

IN WITNESS WHEREOF, the undersigned has hereunto set his hand and seal, or if corporate, has caused this instrument to be signed in its corporate name by its duly authorized officers and its seal to be hereunto affixed by authority of its Board of Directors, this _____ day of _____, 20___.

_____ _____(SEAL)
(Corporate Name)

_____(SEAL)

By: James M. Gordon _____(SEAL)

_____ President _____(SEAL)

ATTEST:

_____

_____ Secretary

(Corporate Seal)

STATE OF NORTH CAROLINA
COUNTY OF Mecklenburg

I, Mitchell A. Hooks, a Notary Public for said County and State, do hereby certify that James M Gordon personally appeared before me this date and acknowledged the due execution of the foregoing instrument.

WITNESS my hand and notarial seal, this 17th day of December, 2003.

Mitchell A. Hooks
Notary Public

MITCHELL A. HOOKS NOTARY PUBLIC MECKLENBURG COUNTY, N.C.

My Commission Expires:

12/23/2005

STATE OF NORTH CAROLINA
COUNTY OF _____

I, _____, a Notary Public for said County and State, do hereby certify that _____ personally came before me this day and acknowledged that he is _____ Secretary of _____, a North Carolina corporation, and that by authority duly given and as the act and deed of said corporation, the foregoing instrument was signed in its name by its _____ President, sealed with its corporate seal, and attested by _____ as its _____ Secretary.

WITNESS my hand and notarial seal, this _____ day of _____, 20____.

_____
Notary Public

My Commission Expires:

_____

REVISED 8-13-02

JUDITH A. GIBSON
REGISTER OF DEEDS, MECKLENBURG
COUNTY & COURTS OFFICE BUILDING
720 EAST FOURTH STREET
CHARLOTTE, NC 28202

****

Filed For Registration: 12/17/2003 10:31 AM

Book: RE 16566 Page: 808-811

Document No.: 2003299661

PRMIT 4 PGS $20.00

Recorder: GRACE TUCKER

****

State of North Carolina, County of Mecklenburg

The foregoing certificate of MITCHELL A HOOKS Notary is certified to be correct. This 17TH of December 2003

JUDITH A. GIBSON, REGISTER OF DEEDS By: Grace W Tate
Deputy/Assistant Register of Deeds

****

2003299661

MECKLENBURG CO REG OF DEEDS
720 EAST FOURTH STREET
CHARLOTTE, NC 28202
(704)336-2443

ISSUED TO:JAMES GORDON/JAMES

RECEIPT # 602840
DATE 12/17/2003

TIME	BOOK	PAGE	FEE
10:31 AM	16566	808	2003299661
PERMIT			20.00

Total Amount Due	$20.00
CASH	20.00
Total Payments:	$20.00

THANK YOU
JUDITH A. GIBSON
REGISTER OF DEEDS
Deputy: TUCKEGW

NORTH CAROLINA
FIVE YEAR LIMITED WARRANTY
Approved Effective April 24, 2002

Ring Industrial Group ("Ring") hereby extends, for a period of FIVE (5) YEARS, the following Limited Warranty to the system owner who acquires through an authorized EZflow Brand drain field system installer a new EZflow Brand drain field system located in the State of North Carolina. The drain field system is warranted to be free from defective materials and workmanship and to perform in accordance with the state performance requirements (15A NCAC 18A Section .1900) in effect on the date of installation. This Limited Warranty applies only to those EZflow Brand drain field systems whose trench length modification has greater than a 25% reduction as compared to the sizing standard for a conventional gravel trench as permitted by the State of North Carolina. This Limited Warranty is subject to the terms and conditions stated below.

I. WARRANTY ELIGIBILITY:

The system owner is eligible for this Limited Warranty provided all of the terms and conditions of this Limited Warranty are strictly followed. The terms of this warranty shall transfer from the original system owner to subsequent system owners for the duration of this Limited Warranty. This Limited Warranty covers only the performance of the EZflow Brand drain field system as manufactured and installed in accordance with the manufacturer's design specifications and current state regulatory approval.

II. CONDITIONS OF LIMITED WARRANTY:

This Limited Warranty shall only apply if the EZflow Brand drain field system is installed for use with domestic strength effluent and located in the State of North Carolina and all of the following terms and conditions are satisfied:

(i) The design and installation of the EZflow Brand drain field system is according to all applicable plumbing and building codes, ordinances, requirements and regulations.

(ii) The design and installation of the EZflow Brand drain field system is strictly according to the rules and regulations of the North Carolina state agency or state-authorized agency that is responsible for inspection and approval.

(iii) The design and installation of the EZflow Brand drain field system is strictly according to all applicable permitting procedures for the EZflow Branddrain field systems adopted by the North Carolina state agency or state-authorized agency that is responsible for inspection and approval.

(iv) The EZflow Brand drain field system is subject to use permitted by the applicable North Carolina rules and regulations for on-site systems.

(v) Only an authorized EZflow Brand drain field system installer shall perform the installation of the EZflow Brand drain field system.

III. WHAT IS WARRANTED AND FOR HOW LONG:

The EZflow Brand prefabricated nitrification drain field system is warranted for FIVE (5) YEARS from the date of issuance of the Certificate of Occupancy, or the date of issuance of the Operation Permit, which ever is later.

If the EZflow Brand drain field system fails within the five (5) year period of this Limited Warranty and all of the terms, conditions and requirements of this Limited Warranty have been met, Ring shall provide all materials and labor that may be necessary to provide a fully functional wastewater system at no cost to the system owner. This section shall not be construed to require that a manufacturer warrant an innovative wastewater system that is not properly sized to meet the design load required for a particular use, that is improperly installed, or that is improperly operated and maintained, in accordance with 15A NCAC 1 SA . 1900 et. seq. Warranty repairs such as full replacement of the nitrification system, extension of the nitrification system or other repairs shall be completed pursuant to a repair Authorization to Construct to be issued by the local health department in accordance with 15A NCAC 18A .1900 et. seq. Rule .1961(1).

A system failure is defined by North Carolina 15A NCAC 18A .1900 rules.

IV. WHAT IS NOT COVERED BY THIS LIMITED WARRANTY:

1. The septic tank and all septic tank filters, unless required to make the system fully functional.
2. Effluent distribution box(es) and headers, unless required to make the system fully functional.
3. Improper installation.
4. Plastic pipe not authorized by Ring to be used with the EZflow Brand drain field system.
5. Failure due to excessive use or improper use as defined by state rules for on-site wastewater systems, including, but not limited to, excessive water usage, improper grease disposal, or failure to remove septic tank solids (digested sludge).
6. Landscaping costs other than those specified by rule.
7. Failure due to improper sizing as defined by state rules.
8. Repair work performed prior to a claim or which is done without Ring authorization.
9. This Limited Warranty does not extend to incidental, consequential, special, indirect or punitive damages.
10. Drain fields repaired or modified by an unauthorized EZflow installer.

V. RING OBLIGATIONS:

No representative of the company has the authority to change this warranty in any manner whatsoever, or to extend this warranty. No warranty applies to any party other than the original system owner or subsequent system owner.

VI. OWNER'S OBLIGATION:

1. Must have a signed and dated Operation Permit from the duly authorized representative of the North Carolina state agency or state-authorized agency that is responsible for EZflow Brand drain field system inspection and approval.
2. Must have a Warranty Certificate from an authorized EZflow Brand drain field system installer.
3. The system owner must notify the company in writing at its corporate headquarters within 90 days of being notified by an authorized agent of the state that the system has failed. Notice shall be sent to Ring Industrial Group, 65 Industrial Park Road, Oakland, TN 38060.
4. The system owner must have the septic tank solids (digested sludge) properly removed in accordance with state rules for on-site systems.

VII. DISCLAIMER AND LIMITATION ON IMPLIED WARRANTIES:

ALL WARRANTIES AND REMEDIES CONTAINED HEREIN ARE EXCLUSIVE AND THERE ARE NO OTHER WARRANTIES. ANY IMPLIED WARRANTIES OF MERCHANTABILITY AND OF FITNESS FOR A PARTICULAR PURPOSE, IMPOSED ON THE SALE OF EZFLOW BRAND DRAIN FIELD SYSTEM TO THE NORTH CAROLINA SYSTEM OWNER, ARE, BY LAW, LIMITED TO FIVE (5) YEAR DURATION FOR THE EZFLOW BRAND DRAIN FIELD SYSTEM AND ITS CONSTITUENT PARTS, AND ARE SUBJECT TO THE TERMS AND CONDITIONS OF THIS LIMITED WARRANTY. THIS WARRANTY DOES NOT EXTEND TO INCIDENTAL, CONSEQUENTIAL, SPECIAL, DIRECT OR INDIRECT DAMAGES, WHETHER ARISING IN CONTRACT OR TORT. THE COMPANY SHALL NOT BE LIABLE FOR LOSS OR DAMAGE TO PERSONAL PROPERTY, PENALTIES OR LIQUIDATED DAMAGES, LOSS OF PRODUCTION AND PROFITS, OVERHEAD COSTS, OR OTHER LOSS OR EXPENSE. SPECIFICALLY EXCLUDED ARE DAMAGE DUE TO WATER DAMAGE, ORDINARY WEAR AND TEAR, ALTERATION, ACCIDENT, MISUSE, ABUSE, OR NEGLECT; THE UNITS BE SUBJECTED TO STRESSES OR VEHICULAR TRAFFIC GREATER THAN THOSE PRESCRIBED IN THE INSTALLATION INSTRUCTIONS OR OPERATION INSTRUCTIONS; FAILURE TO MAINTAIN THE MINIMUM GROUND COVERS SET FORTH IN THE OPERATION INSTRUCTIONS; THE SYSTEM FAILURES DETERMINED TO BE DUE TO NON-COMPLIANCE WITH THE ON-SITE WASTEWATER LAW OR RULES (130A-133, et. seq.; 15A NCAC 18A Section .1900) INCLUDING BUT NOT LIMITED TO IMPROPER SITING, EXCESSIVE WATER USAGE, IMPROPER GREASE DISPOSAL, PLACEMENT OF IMPROPER MATERIALS INTO THE SYSTEM, IMPROPER OPERATION OR IMPROPER MAINTENANCE; OR ANY OTHER EVENT NOT CAUSED BY THE COMPANY. THIS PERMIT SHALL BE VOID IF THE SYSTEM OWNER FAILS TO COMPLY WITH ALL OF THE TERMS SET FORTH IN SECTION II AND IV OF THIS WARRANTY.

FURTHERMORE, IN NO EVENT SHALL THE COMPANY BE RESPONSIBLE FOR ANY LOSS OR DAMAGE TO THE ORIGINAL OR SUBSEQUENT SYSTEM OWNER(S), THE DRAIN FIELD SYSTEM, OR ANY THIRD PARTY RESULTING FROM SHIPMENT OF THE DRAIN FIELD SYSTEM, OR FROM ANY PRODUCT LIABILITY CLAIMS OF THE ORIGINAL OR SUBSEQUENT SYSTEM OWNER(S) OR ANY THIRD PARTY.

THIS LIMITED WARRANTY GIVES YOU SPECIFIC LEGAL RIGHTS. NORTH CAROLINA LAW MAY GIVE YOU CERTAIN SPECIFIC OTHER RIGHTS WHICH ARE NOT MENTIONED HEREIN.

VIII. TRANSFER OF WARRANTY

This warranty extends to the original system owner and to each subsequent owner of the system during the term of this Limited Warranty.

"I acknowledge to the company and the system owner that the wastewater system and the EZflow Brand drain field system have been installed in accordance with the installation instructions of the company, state wastewater laws and rules, the innovative wastewater system approval, the improvement permit and authorization to construct, and any conditions on the permit or authorization to construct, and other applicable laws and rules."

IX. INSTALLER CERTIFICATION

Howell Grading — Business Name of Installer

Bobby Howell — Name of Person signing (Print)

Date: 10/24/03

This warranty is provided in triplicate. One copy shall go to Ring Industrial Group, one to the local health department, and one to the system owner.

Write: Ring Industrial Group
65 Industrial Park Road
Oakland, TN 38060
Toll Free Phone: (800) 280-6333

James Gordon
File # 2753 B

FEE: 150.00 CK 5402 — APPLICATION FOR IMPROVEMENT PERMIT FOR RESIDENTIAL SITE INDIVIDUAL WATER AND WASTEWATER SYSTEMS PROGRAM

DATE: 3/12/03 JC

NC

1 CRT

TYPE APPLICATION: __ NEW SYSTEM __ EXPANSION/ ALTERATION OF EXISTING SYSTEM __ REPAIR OF EXISTING SYSTEM

Contact for Info New Owner

NORTH CAROLINA
DEPARTMENT OF ENVIRONMENT,
HEALTH, AND NATURAL RESOURCES
DIVISION OF ENVIRONMENTAL HEALTH
ON-SITE WASTEWATER SECTION

FILE #: 27538

PROPERTY INFORMATION (FROM ENGINEERING FORM) FOR JOB LOCATION:

TAX/PARCEL NUMBER: 19523114

STREET ADDRESS: 10018 ELIBREN LN

SUBDIVISION OR MOBILE HOME PARK NAME:

LOT NUMBER: 7

TYPE OF BUILDING (CHECK ONE):

__ SINGLE MOBILE HOME(S)
__ DOUBLE WIDE (D)
H HOUSE (H)
__ MODULAR HOME (M)
__ MULTIPLE FAMILY (U)
__ OTHER (O)

TOWNSHIP (CHECK ONE):

0 0 MECKLENBURG
__ 1 CHARLOTTE
__ 2 DAVIDSON
__ 3 CORNELIUS
__ 4 PINEVILLE
__ 5 MATTHEWS
__ 6 HUNTERSVILLE
__ 7 MINT HILL

HEATED SQUARE FOOTAGE: 3100

NUMBER OF BEDROOMS: 3 NUMBER OF OCCUPANTS: 3

CLOSING DATE _____

FOUNDATION FOR RESIDENCE:

__ WITHOUT BASEMENT
__ ON SLAB
__ CRAWL SPACE
✓ WITH BASEMENT /PLUMBING
__ WITH BASEMENT /NO PLUMBING

IF EXPANSION/ALTERATION OF EXISTING SYSTEM, DESCRIBE THE PROPOSED BUILDING ADDITION:

WILL THERE BE A HOME BUSINESS IN THE RESIDENCE: __ YES ✓ NO TYPE: _____

WATER SUPPLY (CHECK ONE):

__ COMMUNITY (C)
__ MUNICIPAL (M)
P PRIVATE WELL (P)
__ SHARED WELL (S)
__ OTHER 'SPRINGS' (O)

IF ANY OF THE FOLLOWING ARE LOCATED ON THE PROPERTY, PLEASE SHOW LOCATION ON PLAT:

BURIED CABLES, LANDFILLS, STUMPHOLES __ YES ✓ NO
EXISTING WASTEWATER SYSTEMS __ YES ✓ NO
EASEMENTS OR RIGHT-OF-WAYS __ YES ✓ NO
WELL, SPRINGS OR WATERLINES __ YES ✓ NO
DESIGNATED WETLANDS __ YES ✓ NO

PROPERTY OWNER:

NAME: GORDON, JAMES M.
(LAST) (FIRST) (MI)

ADDRESS: 7920 VININGS OAK LN #306

CITY: MATTHEWS STATE: NC ZIP: 28105

DAYTIME PHONE: (704 336-3871

LEGAL AGENT FOR PROPERTY OWNER, IF APPLICABLE:

NAME:
(LAST) (FIRST) (MI)

DAYTIME PHONE: ( ) —

WHAT DATE WAS THE PROPERTY ORIGINALLY DEEDED AND RECORDED? 9/6/02

An Improvement Permit is subject to suspension or revocation if site plans or the intended use change or if information submitted in this application is falsified or changed. The undersigned, owner, or legal agent for the owner, of the property described above as the "Job Location" has read the foregoing application, acknowledges that the contents of same are true, and authorizes agents of the Mecklenburg County Health Department to enter onto the property for the purpose of processing this request.

SIGNED: James M. Gordon DATE: 3/12/03

MECKLENBURG COUNTY HEALTH DEPARTMENT
ENVIRONMENTAL HEALTH DIVISION
c/o HAL MARSHALL CTR., SUITE 211, 700 N. TRYON ST., CHARLOTTE, N.C. 28202., (704) 336-5102

MECKLENBURG COUNTY
LAND USE AND ENVIRONMENTAL SERVICES
Payment Receipt

Receipt Information

Date:	03/14/03	**Amount:**	150.00
Receipt #:	15260	**Tendered:**	150.00
Check / Auth #:	CHECK 5402	**Returned:**	0.00
Received By:	CRAIGGY		

Account Information

Account #:	200000
Contractor:	GORDON JAMES M
Attn:	
Address:	7920 VININGS OAK LANE
Address:	
City/State/Zip:	MATTHEWS, NC 28105

Item	Description	Permit#	Quantity	Unit Price	Total Price
0734	Auth for Waste Wtr Sys Constr 10018 ELIBREN LANE/FILE 2753B		1	150.00	150.00

----------Outstanding Balances----------

Month-To-Date	Prior Month	30 Days	60 Days	90 Days	Balance

PROPOSED PLOT PLAN


HEALTH DEPARTMENT
ENVIRONMENTAL HEALTH DIVISION
700 NORTH TRYON STREET
CHARLOTTE, NC 28202
PHONE (704) 336-5102

FILE: _____

TC: _____

200'

Draw in and name all roads adjoining the property. Draw in and accurately dimension the lot concerned. Accurately indicate property boundaries proposed and/or existing structures and driveways, underground utilities, and wells and springs within 100 feet of the proposed building or drainfield.

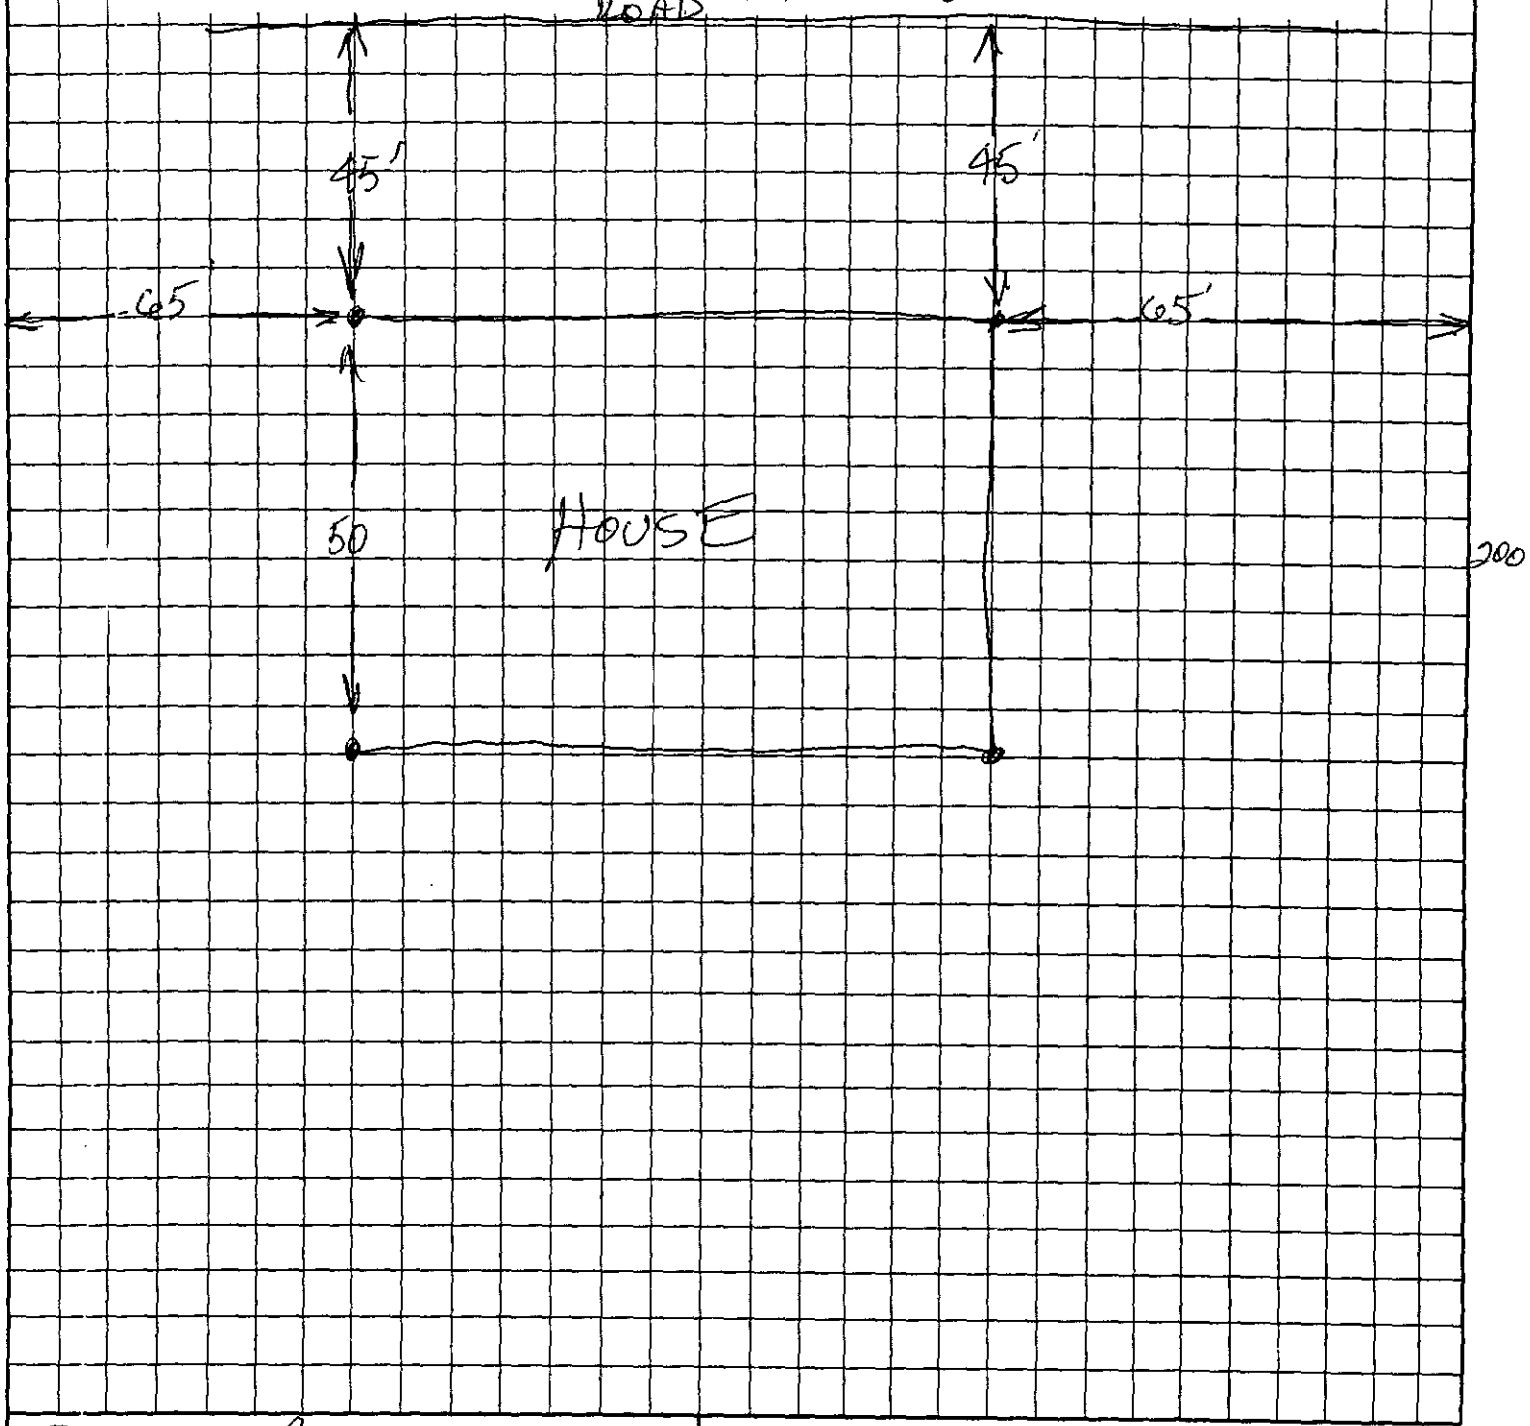

James M. Gordon
OWNER/AGENT SIGNATURE

DATE 3/13/08

APPROVAL DATE _____

White - Health Department's Copy Canary - E.H.S. Copy Pink - Owner's Copy

DEPARTMENT OF ENVIRONMENT, HEALTH, AND NATURAL RESOURCES
DIVISION OF ENVIRONMENTAL HEALTH
ON-SITE WASTEWATER SECTION

PROPERTY ID #: 0145711-05
Lot # : 7
File # : 27503

#1 400

SOIL/SITE EVALUATION
for ON-SITE WASTEWATER SYSTEM

OWNER: Wesley B. Tolson
APPLICANT: Randolph Wolas, Jr.
ADDRESS: 5317 Television Road, Marbelle
DATE EVALUATED: 12/16/96
PROPOSED FACILITY: residence
PROPOSED DESIGN FLOW (.1949): 480gpd
PROPERTY SIZE: .96
LOCATION OF SITE: Wesley Lane (Proposed)
PROPERTY RECORDED:
WATER SUPPLY: ☑ Private ☐ Public ☐ Well ☐ Spring ☐ Other
EVALUATION METHOD: ☑ Auger Boring ☐ Pit ☐ Cut
TYPE OF WASTEWATER: ☐ Sewage ☐ Industrial Process ☐ Mixed

PROFILE #	Slopes 4-10% .1940 LANDSCAPE POSITION/ SLOPE %	HORIZON DEPTH (IN.)	SOIL MORPHOLOGY (.1941) STRUCTURE/ TEXTURE	SOIL MORPHOLOGY (.1941) CONSISTENCE/ MINERALOGY	OTHER PROFILE FACTORS .1942 SOIL WETNESS/ COLOR	.1943 SOIL DEPTH	.1956 SAPRO CLASS	.1944 RESTR HORIZ	PROFILE CLASS & LTAR
1	LS	0-15"	gr lcl	Fv/SEAPl SS/SP	748" TO soil wetness	48"	N/A	None	PS .39/Fz IV
		15-48"	SBK lc	F:/SEAPl S/P					
2	LS	0-10"	gr lcl	Fv/SEAPl SS/SP	748" TO soil wetness	48"	N/A	None	PS .39/Fz IV
		10-48"	SBK lc	F:/SEAPl S/P					
3	LS	0-6"	gr lcl	Fv/SEAPl SS/SP	745" TO soil wetness	45"	N/A	None	PS .39/Fz IV
		6-40"	SBK l c	F:/SEAPl S/P					
		40-45"	SBK lcl	Fv/SEAPl SS/SP					
4	LS	0-12"	gr lcl	Fv/SEAPl SS/SP	739" TO soil wetness	39"	N/A	None	PS .27/Fz IV
		12-39"	SBK l c	F:/SEAPl S/P					
5	LS	0-6"	gr lcl	Fv/SEAPl SS/SP	746" TO soil wetness	48"	N/A	None	PS .39/Fz IV
		6-48"	SBK lc	F:/SEAPl S/P					
6	LS	0-4"	gr lcl	Fv/SEAPl SS/SP	748" TO soil wetness	48"	N/A	None	PS .39/Fz IV
		4-43"	SBK l c	F:/SEAPl S/P					
		43-48"	SBK lcl	Fv/SEAPl SS/SP					
7	LS	0-5"	gr lcl	Fv/SEAPl SS/SP	748" TO soil wetness	48"	N/A	None	PS .39/Fz IV
		5-48"	SBK l c	F:/SEAPl S/P					

DESCRIPTION	INITIAL SYSTEM	REPAIR SYSTEM
Available Space (.1945)	PS	PS
System Type(s)		
Site LTAR		


OTHER FACTORS (.1946):
SITE CLASSIFICATION (.1948): Provisionally Suitable
EVALUATED BY: W. B. Marlin 12-17-96
OTHER(S) PRESENT: LSS

FILE # 27538

COMMENTS 100% Repair

LANDSCAPE POSITION	GROUP	TEXTURE	.1955 LTAR	CONSISTENCE MOIST	CONSISTENCE WET
R-RIDGE	I	S-SAND	1.2-0.8		
S-SHOULDER SLOPE		LS-LOAMY SAND		VFR-VERY FRIABLE	NS-NON-STICKY
L-LINEAR SLOPE				FR-FRIABLE	SS-SLIGHTLYSTICKY
FS-FOOT SLOPE	II	SL-SANDY LOAM	0.8-0.6	FI-FIRM	S-STICKY
N-NOSE SLOPE		L-LOAM		VFI-VERY FIRM	VS-VERY STICKY
H-HEAD SLOPE				EFI-EXTREMELY FIRM	NP-NON-PLASTIC
CC-CONCLAVE SLOPE	III	SI-SILT	0.6-0.3		SP-SLIGHTLYSTICKY
CV-CONVEX SLOPE		SICL-SILTY CLAY LOAM			P-PLASTIC
T-TERRACE		CL-CLAY LOAM			VP-VERY PLASTIC
FP-FLOOD PLAIN		SCL-SANDY CLAY LOAM			
	IV	SC-SANDY CLAY	0.4-0.1		
		SIC-SILTY CLAY			
		O-ORGANIC			

STRUCTURE	MINERALOGY
SG-SINGLE GRAIN	SLIGHTLY EXPANSIVE
M-MASSIVE	
CR-CRUMB	EXPANSIVE
GR-GRANULAR	
SBK-SUBANGULAR BLOCKY	
ABK-ANGULAR BLOCKY	
PL-PLATY	
PR-PRISMATIC	

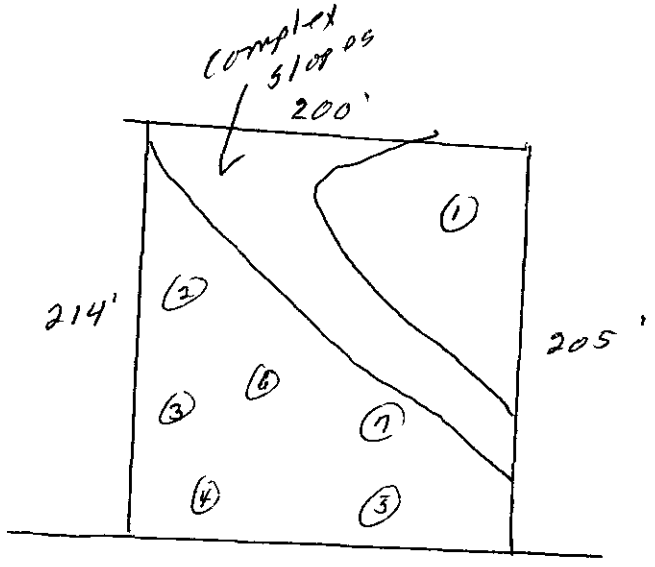

Shirley Lane
Proposed

FEE: 100.00 CK #8459

DATE: 11-6-98 MC

APPLICATION FOR IMPROVEMENT PERMIT FOR RESIDENTIAL SITE INDIVIDUAL WATER AND WASTEWATER SYSTEMS PROGRAM

LOT 7

I J CRT

TYPE APPLICATION: ✓ NEW SYSTEM __ EXPANSION/ ALTERATION OF EXISTING SYSTEM __ REPAIR OF EXISTING SYSTEM

NORTH CAROLINA
DEPARTMENT OF ENVIRONMENT,
HEALTH, AND NATURAL RESOURCES
DIVISION OF ENVIRONMENTAL HEALTH
ON-SITE WASTEWATER SECTION

FILE #: 27538

PROPERTY INFORMATION (FROM ENGINEERING FORM) FOR JOB LOCATION:

TAX/PARCEL NUMBER: 195-111-05P07

STREET ADDRESS: HOOK Rd

SUBDIVISION OR MOBILE HOME PARK NAME:

LOT NUMBER: 7

TYPE OF BUILDING (CHECK ONE):

__ SINGLE MOBILE HOME(S)
__ DOUBLE WIDE (D)
✓ HOUSE (H)
__ MODULAR HOME (M)
__ MULTIPLE FAMILY (U)
__ OTHER (O)

TOWNSHIP (CHECK ONE):

✓ 0 MECKLENBURG
__ 1 CHARLOTTE
__ 2 DAVIDSON
__ 3 CORNELIUS
__ 4 PINEVILLE
__ 5 MATTHEWS
__ 6 HUNTERSVILLE
__ 7 MINT HILL

HEATED SQUARE FOOTAGE: 2400

NUMBER OF BEDROOMS: 4 NUMBER OF OCCUPANTS: 4

CLOSING DATE _____

FOUNDATION FOR RESIDENCE:

__ WITHOUT BASEMENT
__ ON SLAB
✓ CRAWL SPACE
__ WITH BASEMENT /PLUMBING
__ WITH BASEMENT /NO PLUMBING

IF EXPANSION/ALTERATION OF EXISTING SYSTEM, DESCRIBE THE PROPOSED BUILDING ADDITION:

WILL THERE BE A HOME BUSINESS IN THE RESIDENCE: ✓ YES __ NO TYPE: _____

WATER SUPPLY (CHECK ONE):

__ COMMUNITY (C)
__ MUNICIPAL (M)
✓ PRIVATE WELL (P)
__ SHARED WELL (S)
__ OTHER 'SPRINGS' (O)

IF ANY OF THE FOLLOWING ARE LOCATED ON THE PROPERTY, PLEASE SHOW LOCATION ON PLAT:

BURIED CABLES, LANDFILLS, STUMPHOLES	__ YES ✓ NO	WELL, SPRINGS OR WATERLINES	__ YES ✓ NO
EXISTING WASTEWATER SYSTEMS	__ YES ✓ NO	DESIGNATED WETLANDS	__ YES ✓ NO
EASTMENTS OR RIGHT-OF-WAYS	__ YES ✓ NO		

PROPERTY OWNER:	LEGAL AGENT FOR PROPERTY OWNER, IF APPLICABLE:
NAME: Shirley B. TARLTON (LAST) (FIRST) (MI)	NAME: RANDOLPH GOOCH, JR (LAST) (FIRST) (MI)
ADDRESS: 5317 LEBANON RD	DAYTIME PHONE: ( ) 525-1743
CITY: CHAR STATE: NC ZIP: 28227	
DAYTIME PHONE: ( ) 573-1551	

WHAT DATE WAS THE PROPERTY ORIGINALLY DEEDED AND RECORDED? UNK

An Improvement Permit is subject to suspension or revocation if site plans or the intended use change or if information submitted in this application is falsified or changed. The undersigned, owner, or legal agent for the owner, of the property described above as the "Job Location" has read the foregoing application, acknowledges that the contents of same are true, and authorizes agents of the Mecklenburg County Health Department to enter onto the property for the purpose of processing this request.

SIGNED: _____ DATE: 11-6-98

MECKLENBURG COUNTY HEALTH DEPARTMENT
ENVIRONMENTAL HEALTH DIVISION
c/o HAL MARSHALL CTR., SUITE 211, 700 N. TRYON ST., CHARLOTTE, N.C. 28202., (704) 336-5102

7

LOT 7


PROPOSED PLOT PLAN

HEALTH DEPARTMENT
ENVIRONMENTAL HEALTH DIVISION
700 NORTH TRYON STREET
CHARLOTTE, NC 28202
PHONE (704) 336-5102

FILE: 27538

TC: 145-111-05P07

Draw in and name all roads adjoining the property. Draw in and accurately dimension the lot concerned. Accurately indicate property boundaries proposed and/or existing structures and driveways, underground utilities, and wells and springs within 100 feet of the proposed building or drainfield.

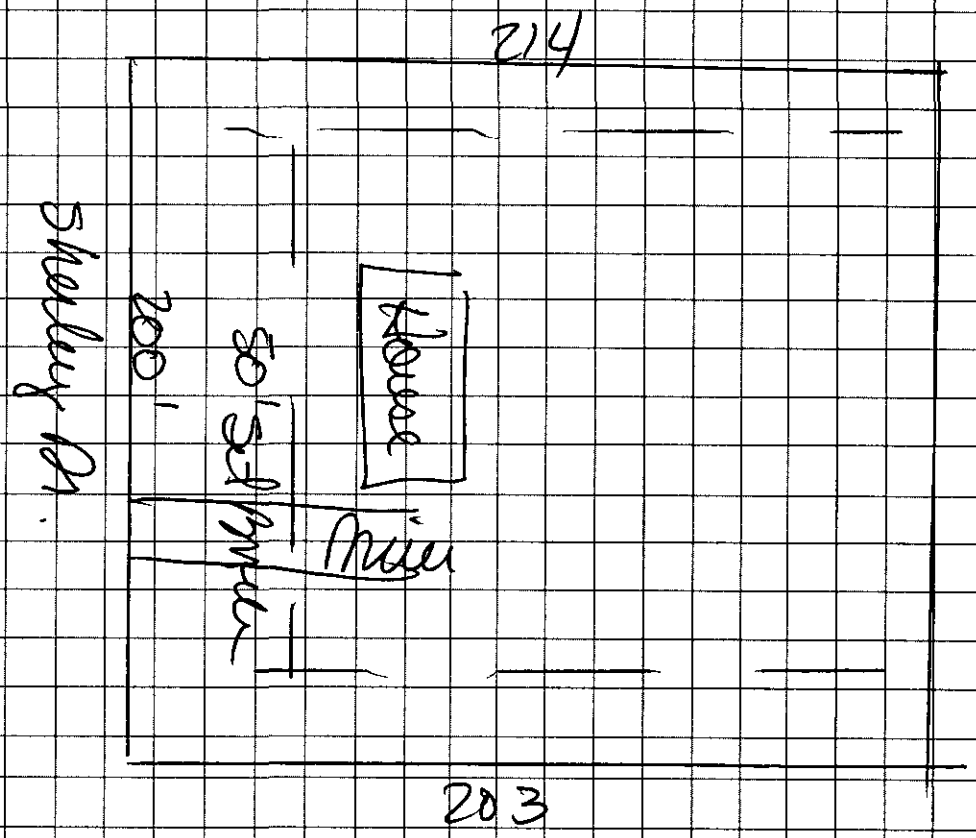

OWNER/AGENT SIGNATURE

DATE 11-6-96

APPROVAL DATE _____

White - Health Department's Copy Canary - E.H.S. Copy Pink - Owner's Copy