

9320 CASTLE GARDEN LN

10815205

5/22/2007

duponbj

Groundwater and Wastewater Services File Imaging Project
May 2007
Barcode Font = IDAutomationHC39M

CERTIFICATE OF COMPLETION/OPERATION PERMIT

HEALTH DEPARTMENT
ENVIRONMENTAL HEALTH DIVISION
1200 BLYTHE BOULEVARD
CHARLOTTE, NC 28203
PHONE (704) 376-4603

FILE: 4767-A DATE: 1-8-92

TC: 108-152-05 ☑ L ☐ CRT

SERIAL № 13915

Name of Owner Charlie Helms Builders Inc Juris.:

Address of Property 9320 Castle Garden Ln

Inspection Data:

Tank Material PCC

Total Length of Drainfield 402'

Number of Lines 6 @ 67'

Cover Depth 15"-32"

Water Supply Source well

Distance to Water Source > 50'

Excavation Inspected 1-8-92

Tank(s) Inspected 1-8-92

Wash Line Inspected

High Water Alarm Inspected

PLOT

Design: 1992/1500ST, CON, 1206SFT, 12", cecil CTR# 74

The undersigned has inspected the Septic Tank System described above, and certifies it has been

☑ installed or constructed ☐ altered or repaired

☑ in accordance with the permit issued ☐ as detailed in the plot above

and meets the provisions of 10 NCAC 10A .1900, "Laws And Rules For Sanitary Sewage Collection, Treatment, And Disposal" in effect on the date of issuance of the permit. The issuance of this

☑ Certificate of Completion ☐ Operation Permit

does not in any way guarantee that the system will operate properly or relieve any person now or hereafter owning, controlling, or using such system from any liability resulting from the failure of the system to operate properly. This document is issued subject to those restrictions and conditions shown on the permit(s) and the provisions of 10 NCAC 10A .1900 in addition to those listed below under "COMMENTS." This document shall be null and void if any information contained in the application is untrue or if any additions are made to the property which would increase the requirements for said system.

COMMENTS: Installed for 3 bedrooms

B. R. Ferguson
Environmentalist

Mecklenburg County services are available without regard to ethnic origin, sex, or disability.

INSTALLATION, CONSTRUCTION, ALTERATION, AND/OR REPAIR PERMIT


HEALTH DEPARTMENT
ENVIRONMENTAL HEALTH DIVISION
1200 BLYTHE BOULEVARD
CHARLOTTE, NC 28203
PHONE (704) 376-4603

FILE: 4767-A DATE: 12-12-91

TC: 108-152-05 ☑ L

SERIAL Nº 13846

Permission is hereby given to ✓ Install or Construct, _____ Alter or Repair the individual septic tank wastewater treatment system with subsurface, soil absorption, effluent discharge as specified herein at the described location. This permit is granted based upon the information supplied in the application dated 8-28-91. All work shall be completed on or before 1-12-92, after which date this permit shall be null and void. The system shall meet all of the construction requirements of 10 NCAC 10A .1900 which are in effect on the date of the granting of this permit. A Certificate of Completion or an Operation Permit must be obtained from the Mecklenburg County Health Department before any system can be covered up or placed into service. The issuance of this permit does not in any way guarantee that the system anticipated to be constructed will operate properly, or relieve any person now or hereafter owning, controlling or using such system from any liability resulting from the failure of the system to operate properly.

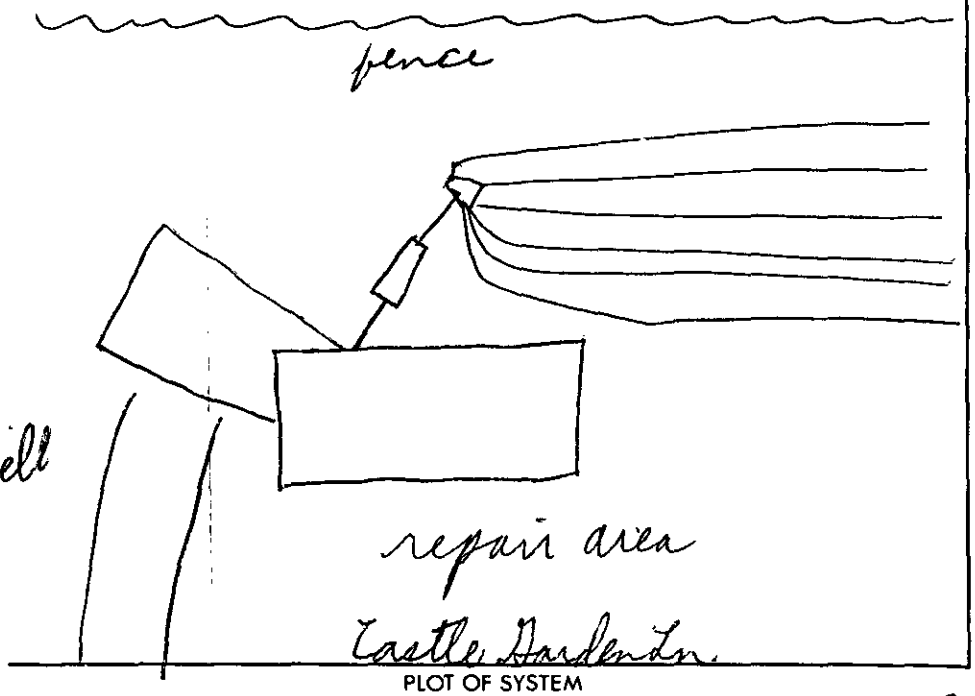

PLOT OF SYSTEM

Liquid Capacity of Septic Tank 1500 gallons

Liquid Capacity of Dosing Tank _____ gallons

Tank Construction PCC

Absorption and/or Nitrification Lines:

Trench Width 3 feet

Total Line Length 400 feet

Number of Lines 6

Depth of Stone 12 inches

Distance from House 5 feet

Distance from Property Line 10 feet

Distance from Well 50 feet

NAME OF OWNER Charlie Helms Builders Inc.

LOCATION OF PROPERTY 9320 Castle Garden Ln.

Comments: 6 lines 3' X 67' X 12" stone

Division or Section Head

B.R. Ferguson
Environmentalist

* If this permit is for the installation or construction of a new system, it must be signed by the division or a section head of the Mecklenburg County Health Department in order to be valid. Only the signature of the Environmentalist is required where an existing system is being altered or repaired.

WHITE - HEALTH DEPARTMENT'S COPY • CANARY - ENVIRONMENTALIST'S COPY • PINK - OWNER OR AGENT'S COPY

APPLICATION FOR AN IMPROVEMENT PERMIT

P-D
08/28/91
OR # 3219
$200.00
☐ L ☑ CRT

Mecklenburg County Health Dept.
Environmental Health Division
c/o Hal Marshall Ctr 2nd Floor
700 N. Tryon Street
Charlotte, NC 28202

Mecklenburg County services are available without regard to ethnic origin, sex, or disability

(OFFICE USE ONLY)
FILE: 4767A
108-152-05 mcl
TC: ~~108101 PO~~
SERIAL: № 0019775

JOB LOCATION

① ADDRESS: 9820 9329 mcl Castle Garden Lane (STREET NO. / STREET) ② FILE: 4767A

③ JURISDICTION: Meak County ④ TAX PARCEL NO.: 108-152-05 mcl ~~108101 PO~~

⑤ SUBDIVISION: Castle Gardens ⑥ LOT: 1 ⑦ BLOCK: C

OWNER

⑧ NAME: Charlie (FIRST) Helms (MIDDLE) Builders Inc. (LAST)

⑨ MAILING ADDRESS: 9331 Albemarle Rd.

⑩ CITY: Charlotte ⑪ STATE: N.C. ⑫ ZIP: 28227

⑬ PHONE: (WORK) 537-3443 ⑭ (HOME) 545-1663

REQUEST

This request is for a(n):

⑮ ☑ New permit ⑰ ☐ Authorization for mobile home exchange

⑯ ☐ Repair or alteration permit ⑱ ☐ Other (specify) _____

DESIGN CRITERIA

System will serve:

⑲ ☑ Residence ⑳ ☐ Mobile home ㉑ ☐ Business or place of public assembly

㉒ Number of bedrooms? 3 ㉕ Type? _____

㉓ Maximum occupancy? 6 ㉖ Maximum number of employees? _____

㉔ Basement? ☐ yes ☑ no ㉗ Maximum number of seats? _____

WATER SUPPLY

㉘ Water supply from (present or proposed):

A ☑ Individual well

B ☐ Municipal system

C ☐ Community well

D ☐ Community system

㉙ The undersigned, owner of the property described above as the "JOB LOCATION" has read the foregoing application, acknowledges that the contents of same are true, and authorizes agents of the MECKLENBURG COUNTY HEALTH DEPARTMENT to enter onto the property for the purpose of processing this request.

Signed: Marlon Helms

Date: 8-28-91

IMPROVEMENT PERMIT

The undersigned, an authorized agent of the MECKLENBURG COUNTY HEALTH DEPARTMENT, certifies that the Department has approved the Request for the Job Location contained in this document. This approval is granted in accordance with the provisions of Laws And Rules For Sanitary Sewage Collection, Treatment And Disposal in effect at the time of issuance of the permit and is subject to the following provisions:

... No work shall be conducted on the septic tank system until an Installation, Construction, Alteration and/or Repair permit is issued by this Department.

... This permit is not transferable, and shall become null and void 60 months from the date of issuance.

B. R. Ferguson — Environmentalist — 9-10-91 — Date

Director or Authorized Section Head — 9-10-91 — Date


*This permit must be signed by the Director of Mecklenburg County Health Department or an authorized section head in order to be valid.

PROPOSED PLOT PLAN

HEALTH DEPARTMENT
ENVIRONMENTAL HEALTH DIVISION
1200 BLYTHE BOULEVARD
CHARLOTTE, NC 28203
PHONE (704) 376-4603

FILE: 4767A
108-152-05 NCH
TC: 10810107 PO

Draw in and name all roads adjoining the property. Draw in and accurately dimension the lot concerned. Accurately indicate property boundaries, proposed and/or existing structures and driveways, underground utilities, and wells and springs within 100 feet of the proposed building or drainfield.

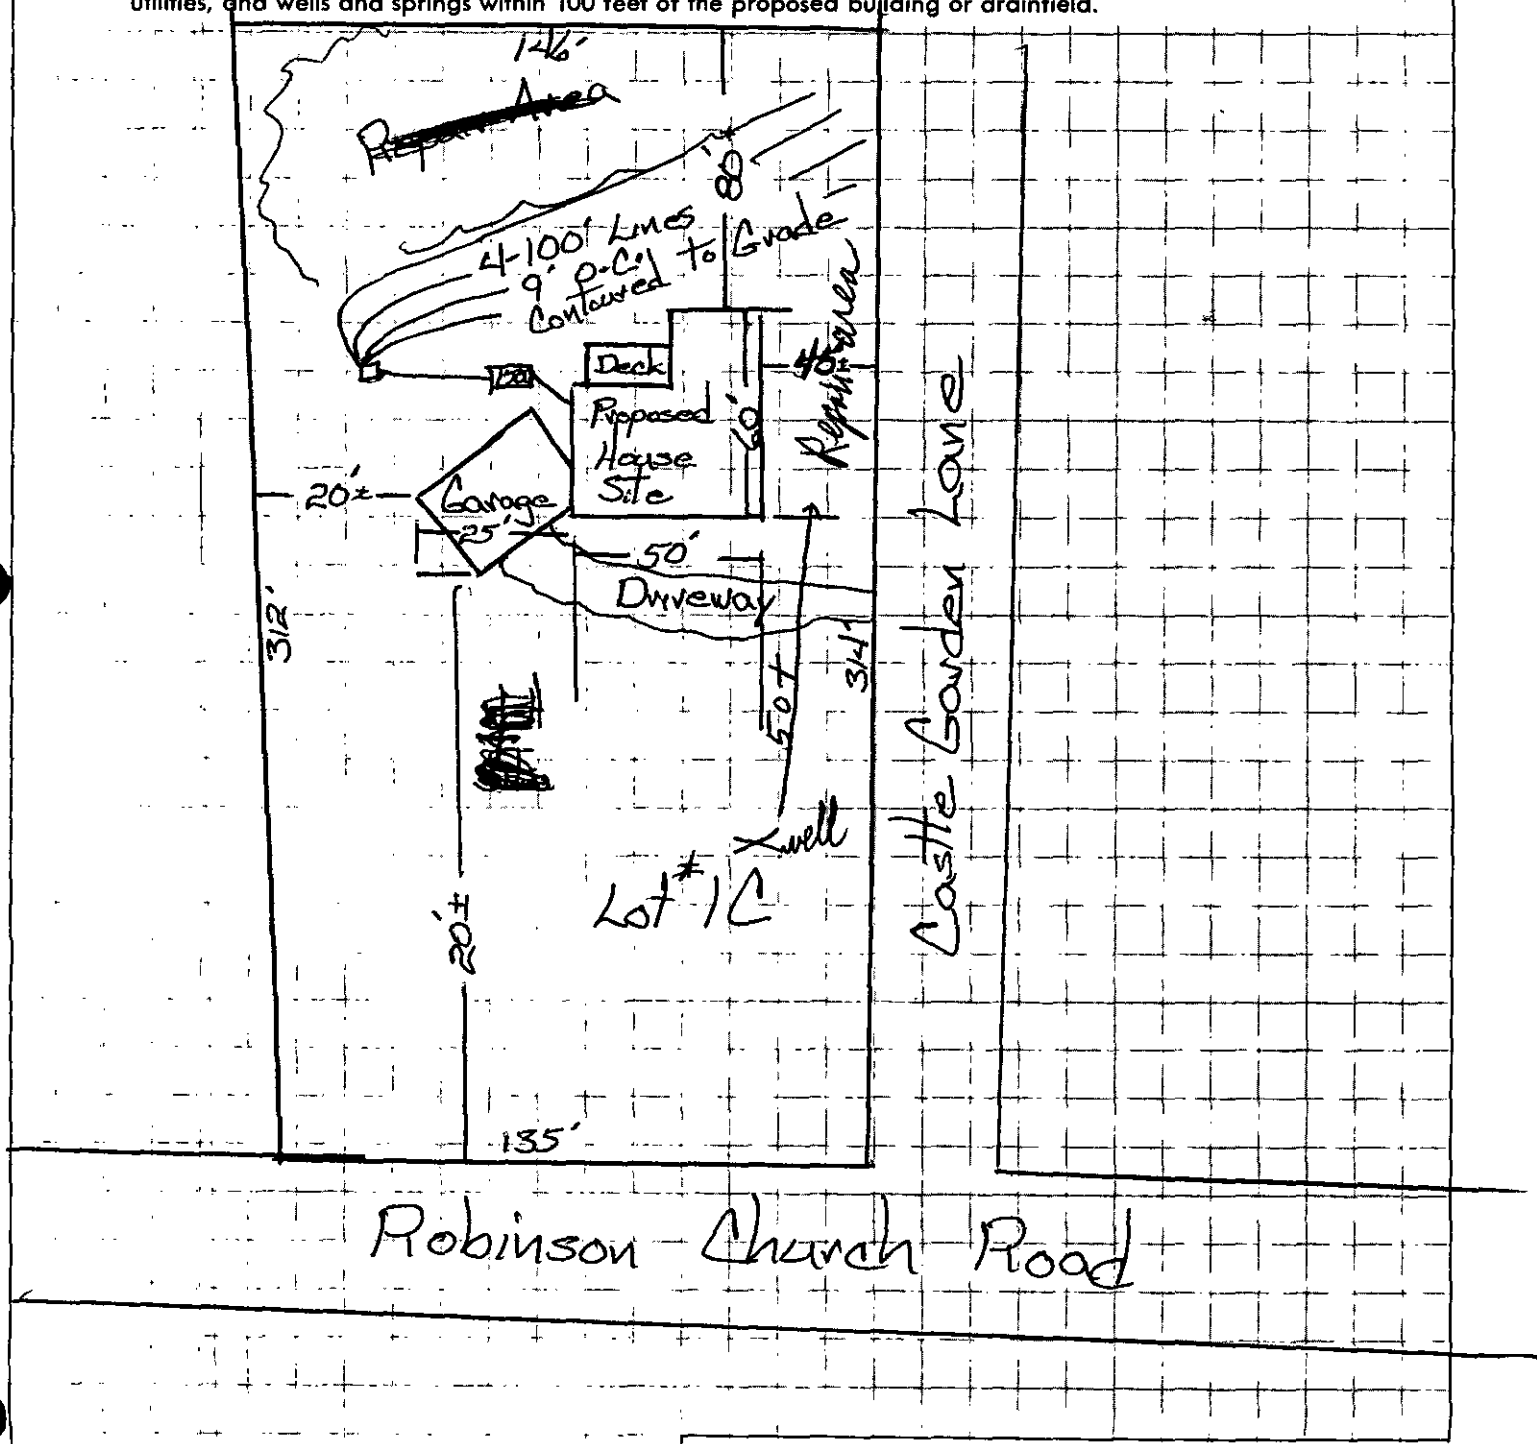

APPROVAL DATE _____

White - Health Department's Copy Canary - Environmentalist's Copy Pink - Owner's Copy

DEPT. OF ENVIRONMENTAL PROTECTION/
SOLID AND HAZARDOUS WASTE

FROM: COUNTY ENGINEERING DEPARTMENT

EHD FILE 4767A JURISDICTION CODE Meck

PARCEL NUMBER 108-152-05

ASSIGNED ADDRESS 9320 Castle Garden LN

EXISTING ADDRESS 9820 Castle Garden LN

PROJECT NAME Castle Gardens Lot 1 Blk C

THE ABOVE DESCRIBED LOCATION HAS BEEN CHECKED CONCERNING:

	APPROVED	DISAPPROVED
1. SUBDIVISION REGULATIONS	/ /	/ /*
2. FLOODWAY REGULATIONS	/ /	/ /*
3. EROSION CONTROL REGULATIONS	/ /	/ /*
4. PUBLIC UTILITY EASEMENT	/ /	/ /*

	PRESENT	NOT PRESENT
5. PUBLIC UTILITY EASEMENT	/ /*	/ /
6. PROPERTY FRONTS ON THOROUGHFARE	/ /*	/ /
7. DRIVEWAY PERMIT REQUIRED	/ /*	/ /

*If checked, further investigation will be required to determine whether a building permit can be issued by Building Standards for the site.

REMARKS: Well & Septic

NOTE: THIS FORM MUST BE TURNED IN AT THE CASHIER'S OFFICE AT BUILDING STANDARDS WHEN PAYING PERMIT FEES.
A CERTIFICATE OF OCCUPANCY WILL NOT BE GRANTED UNTIL THE TRANSPORTATION DIVISION GRANTS FINAL APPROVAL ON DRIVEWAY(S).

SIGNED: [signature]

OPWEAR 06-88

NEW ADDRESS / /*

FORM 100

Mecklenburg County
Health Department

Basil G. Delta, M.D., M.P.H.
Health Director

July 27th, 1988

Charlie Helms Builders, Inc.
9331 Albemarle Road
Charlotte, NC 28212

RE: Property located at 9820 Castle Garden Lane
FILE: 4767A
PARCEL: 10810107 PO

Dear Sir:

At your request, a field investigation was conducted on the property designated above for the purpose of determining site suitability for the installation of a ground absorption sewage disposal system. Results of the investigation revealed that the lot contains soils which have been classified as PROVISIONALLY SUITABLE in accordance with the provisions of 10 NCAC 10A .1900. A copy of the Site Evaluation Report (Serial Number 15395) deliniating the soil types and their respective classifications is enclosed.

While this classification indicates the site is acceptable for the installation of a septic tank system, no specific system or plans have been approved. The area available for such an installation may impose limitations on the size and/or type construction permitted on the lot. Specific plan approval will be provided upon submission of an Application For An Improvement Permit with an ACCURATELY dimensioned plot plan detailing the location of current and/or proposed buildings, wells and sewage disposal systems and determination that the area is adequate to accomodate the proposed construction.

Please note that this classification may be revoked if any filling, grading or construction (including the drilling of a well) is performed on the lot which in the opinion of this Department renders any area previously designated suitable for system installation, unsuitable. Futhermore, this approval may be revoked should any changes occur in the regulations under which it was granted, if such changes would have prevented its approval had they been in effect on the date of issuance.

If there are any questions concerning this matter, do not hesitate to contact me.

Very truly yours,

Sylvia D. Daniel, R.S., Supervisor
On Premises Waste Disposal & Water Supply

Enclosure

Environmental Health Division
1200 Blythe Boulevard • Charlotte, North Carolina 28203 • (704) 376-4603

MECKLENBURG COUNTY ENVIRONMENTAL HEALTH
SITE EVALUATION REPORT
SERIAL NUMBER 15395

File: 4767A Action 4

Parcel: 10810107 PO ☐ PC

Location: 9820 Castle Garden Lane

Subdivision:


Lot: Block: Acres: 1

Owner: Charlie Helms Builders, Inc.
Address: 9331 Albemarle Road
Charlotte, NC 28212

Comments: _____

Described by: W. B. Ramsey

Date: 7-26-88

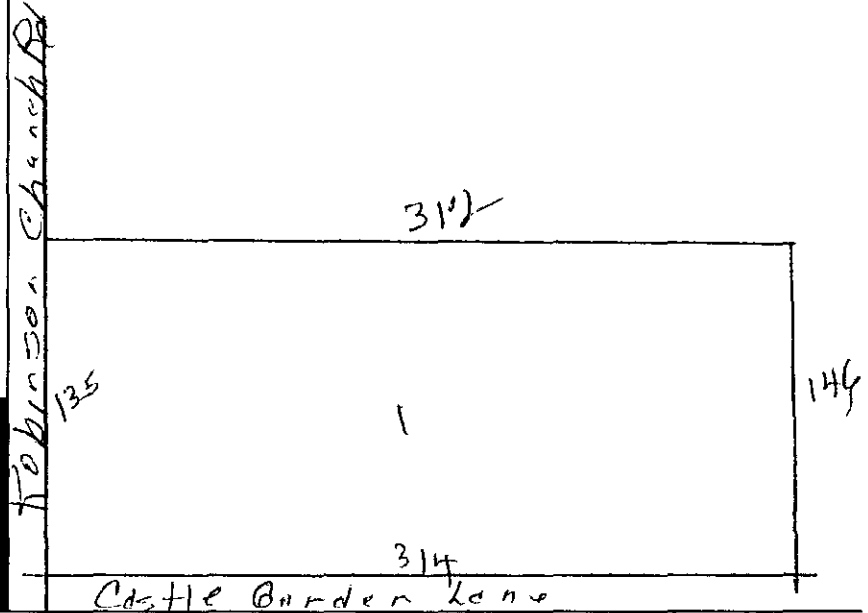

***** EVALUATION KEY *****

S = Suitable U = Unsuitable
PS = Provisionally Suitable
The "Area Classification" below indicates the suitability of areas in the diagram.

FACTORS	AREA 1	AREA 2	AREA 3	AREA 4	AREA 5	AREA 6
Topography	S (PS) U 2-5	S PS U	S PS U	S PS U	S PS U	S PS U
Texture	S (PS) U	S PS U	S PS U	S PS U	S PS U	S PS U
Structure	S (PS) U	S PS U	S PS U	S PS U	S PS U	S PS U
Drainage	S (PS) U	S PS U	S PS U	S PS U	S PS U	S PS U
Depth	S (PS) U 40"	S PS U	S PS U	S PS U	S PS U	S PS U
Restrictive Horizons	S (PS) U	S PS U	S PS U	S PS U	S PS U	S PS U
Available Space	S (PS) U	S PS U	S PS U	S PS U	S PS U	S PS U
Other (specify)	S PS U	S PS U	S PS U	S PS U	S PS U	S PS U
Soil Group/Series	IIa Cecil					
Area Classification	S (PS) U	S PS U	S PS U	S PS U	S PS U	S PS U

7/15/88 Pd 30- Ck#5932 JR

APPLICATION FOR SOIL INVESTIGATION

MECKLENBURG COUNTY ENVIRONMENTAL HEALTH

1200 BLYTHE BOULEVARD
CHARLOTTE, NC 28203
PHONE (704) 376-4603

(OFFICE USE ONLY)

FILE: 4767A

TC: 108-101-07-PO

☐ PC ☐ REPT

RECEIVED
MECKLENBURG COUNTY
HEALTH DEPT.
JUL 15 1988
ENVIRONMENTAL HEALTH
DIVISION

JOB LOCATION

① ADDRESS: 9320 Castle Garden Lane

② SUBDIVISION: Castle Gardens ③ LOT: 1 ④ BLOCK: C

⑤ PARCEL REFERENCE: BOOK NO.: _____ PAGE NO.: _____ PARCEL NO.: _____

⑥ DEED REFERENCE: BOOK NO.: _____ PAGE NO.: _____

OWNER


⑦ NAME: Charlie (FIRST) Helms (MIDDLE) Bldrs. (LAST)

⑧ MAILING ADDRESS: 9331 Albemarle Rd.

⑨ CITY: Charlotte ⑩ STATE: NC. ⑪ ZIP: 28212

⑫ PHONE: (WORK) 537-3443 (HOME) 537-1310

⑬ Accurately diagram and dimension lot.

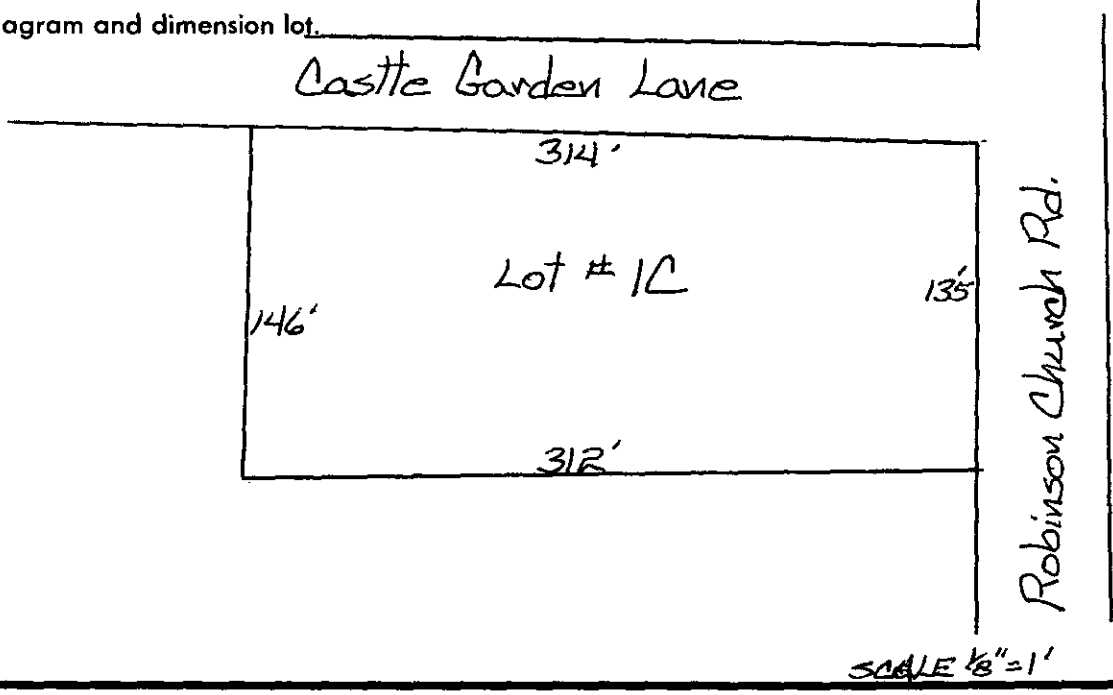

SCALE 1/8" = 1'

⑭ The undersigned, owner of the property described above as the "JOB LOCATION" has read the foregoing application, acknowledges that the contents of same are true, and authorizes agents of the MECKLENBURG COUNTY DEPARTMENT OF ENVIRONMENTAL HEALTH to enter onto the property for the purpose of processing this request.

Signed: Marion Helms

Date: July 13, '88

Mecklenburg County services are available without regard to ethnic origin, sex, or disability.

WHITE - ENVIRONMENTAL HEALTH DEPARTMENT'S COPY ● CANARY - ENVIRONMENTALIST'S COPY ● PINK - OWNER'S COPY