

13525 PINE HARBOR RD

19908714

9/5/08

marliwr

Groundwater and Wastewater Services File Imaging Project
May 2007
Barcode Font = IDAutomationHC39M

Hughes SUPPLY, INC.
1840 Shelton Avenue
Statesville, North Carolina 28687
Phone: (704) 873-2255 / (704) 878-2143

Diane Sikes Deck permit
13525 Pine Harbor Rd
phone 704 587 7121
(M) 704 641 4643
Deck Addition

199-087-14

21706
filed

Not on CO
9/2/03 c 4:15 ; 9/4/03 @ 7:00
NALM 9/2/03 PSW
closed w/ no one ~~not~~ EHS on CO 9/30/03

WHOLESALE DISTRIBUTOR
PLUMBING PRODUCTS - WATER SYSTEMS - HVAC EQUIPMENT & SUPPLIES

CK 1325 $100 cash
8/18/03

INDIVIDUAL WATER AND WASTEWATER SYSTEMS PROGRAM
APPLICATION FOR SERVICES

COPY

☐ CRT

21706

Mecklenburg County Health Dept.
Environmental Health Division
c/o Hal Marshall Ctr., Suite 211
700 N. Tryon St.
Charlotte, NC 28202

(704)336-5102 David

Date: 8/18/03

PERSON FILING APPLICATION:
NAME: Sikes (last) Ruth (first) Diane (mi)
ADDRESS: 13525 Pine Harbor Rd. PHONE: (704) 587-7121
CITY: Charlotte STATE: NC ZIPCODE: 28278

PROPERTY OWNER:
NAME: Kinderick (last) Karen (first) L. (mi)
ADDRESS: 13525 Pine Harbor Rd. PHONE: (704) 587-7121
CITY: Charlotte STATE: NC ZIPCODE: 28278

PROPERTY INFORMATION (FROM ENGINEERING FORM):
TAX/PARCEL NUMBER: 199 08714
STREET ADDRESS: 13525 Pine Harbor Rd. Charlotte 28278.
ZONING:
SUBDIVISION OR MOBILE HOME PARK NAME: Pine Harbor

Township (check one):
☒ 0 Mecklenburg County ☐ 1 Charlotte ☐ 2 Davidson ☐ 3 Cornelius ☐ 4 Pineville ☐ 5 Matthews ☐ 6 Huntersville ☐ 7 Mint Hill

LOT NUMBER: 2
LOT SIZE (in acres): 0.740 Ac

TYPE APPLICATION (check one):
[redacted] 1985
☐ EXCHANGE MOBILE HOME - SAME # BEDROOMS (Y)
☐ ADDITION - INCREASE ROOMS/OCCUPANCY/MOBILE HOME SIZE (A or M)
☐ COMMERCIAL OR INDUSTRIAL (N)
☒ ADDITION - GARAGE OR RENOVATION/NO MAJOR CHANGES (X)
Deck - No change in bedrooms
[redacted]

RESIDENTIAL PROPERTY (Type Building, check one):
☐ SINGLE MOBILE HOME (S) ☒ HOUSE (H) ☐ MULTIPLE FAMILY (U)
☐ DOUBLE WIDE (D) ☐ MODULAR HOME (M) ☐ OTHER _____ (O)

NUMBER BEDROOMS: 4 NUMBER OCCUPANTS: 2

SYSTEM CLASSIFICATION:

COMMERCIAL/INDUSTRIAL PROPERTY:
Type Business _____ # Employees ___ Per Shift ___ ___ ___
Industrial Wastes (Y/N) ___
Underground Storage Tanks On Property (Y/N) ___ Type _____

WATER SUPPLY (check one):
☐ Community (C) ☐ Shared Well (S)
☐ Municipal (M) ☐ Other 'spring' (O)
☒ Private Well (P)

FUTURE ADDITIONS - ALL PLANNED ADDITIONS MUST BE ENTERED (check all that apply):
☐ Swimming Pool ☐ Jacuzzi ☐ Stable/Barn ☐ Workshop ☐ None
☐ Garage ☐ Storage Building ☒ Deck/Patio ☐ Bedrooms ☐ Other

The undersigned, owner, or legal agent for the owner, of the property described above as the "JOB LOCATION" has read the foregoing application, acknowledges that the contents of same are true, and authorizes agents of the MECKLENBURG COUNTY HEALTH DEPARTMENT to enter onto the property for the purpose of processing this request.

Signed: Diane Sikes Date: 8/18/03

NOTICE:

The undersigned, an authorized agent of the MECKLENBURG COUNTY HEALTH DEPARTMENT, certifies that the Department has approved the Request for the Job Location contained in this document. This approval is granted in accordance with the provisions of Laws And Rules For Sanitary Sewage Collection, Treatment And Disposal in effect at the time of issuance of the permit and is subject to the following provisions:

...No work shall be conducted on the septic tank system until an installation, Construction, Alteration and/or Repair approval is granted by this Department.

...This permit is not transferable.


...ADDITION APPROVED. O.K. TO USE EXISTING SYSTEM

☐ IMPROVEMENT PERMIT - VALID 60 MONTHS FROM ISSUANCE
☐ MOBILE HOME EXCHANGE APPROVAL - VALID 6 MONTHS FROM ISSUANCE
☐ ADDITION/RENOVATION APPROVAL - VALID 1 YEAR FROM ISSUANCE

[signature] 8/21/03
Environmentalist Date


WATER : 122791

file #21706

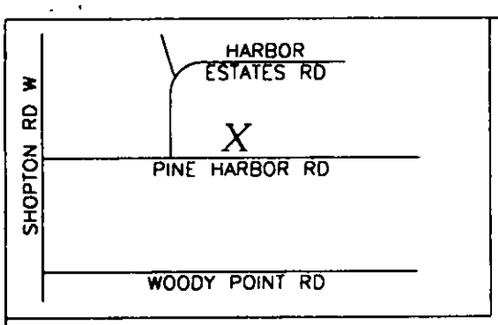

THIS IS TO CERTIFY THAT ON THE DATE SHOWN BELOW, I SURVEYED THIS PROPERTY AND THAT IMPROVEMENTS, IF ANY, ARE SHOWN HEREON. THIS PLAT IS NOT INTENDED TO MEET GS 47-30. THE ERROR OF CLOSURE IS LESS THAN 1:10000. THIS PLAT IS CERTIFIED ONLY TO THE PARTIES SHOWN.

Leo J. Zoutewelle

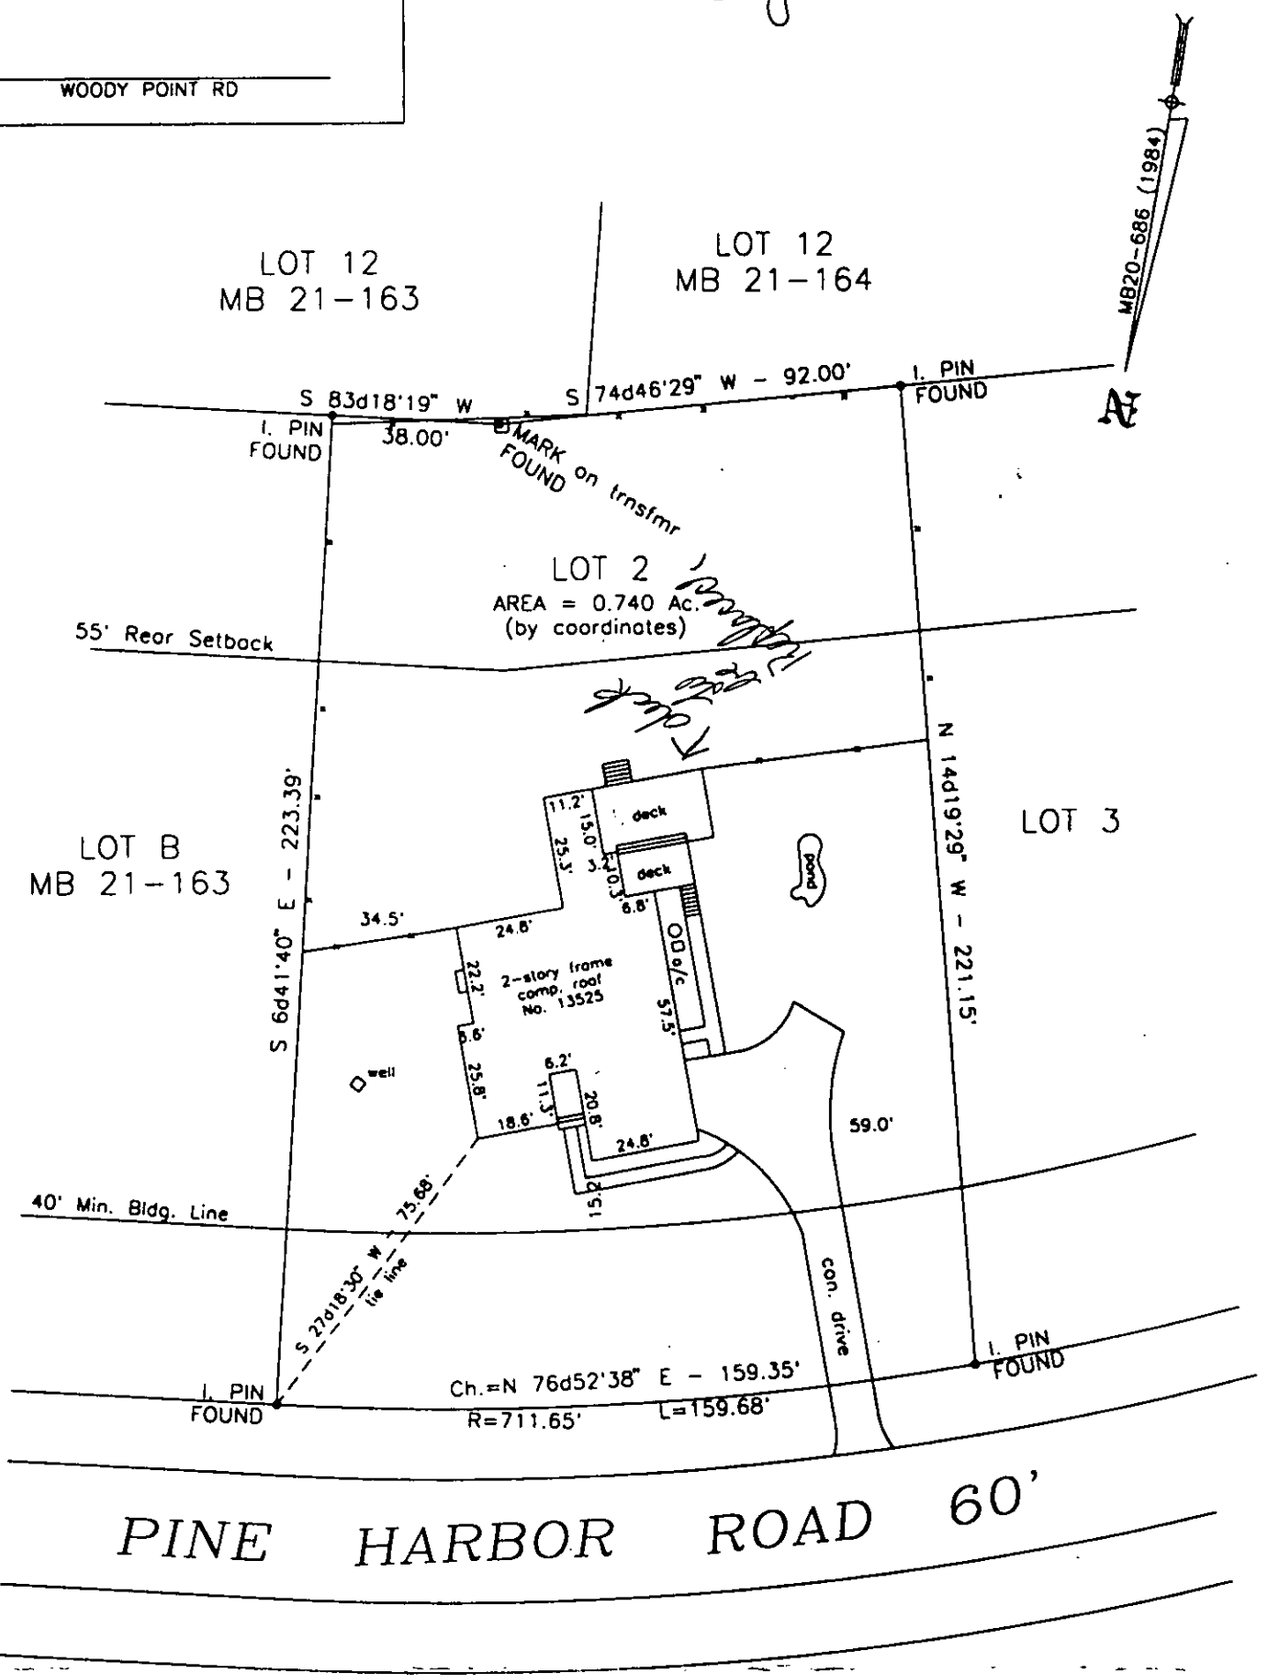

COPYRIGHT 2000

0 50' 100' 150' 200'

PHYSICAL SURVEY OF
LOT 2 HARBOR ESTATES I
STEELE CREEK TWP., MECKLENBURG COUNTY, N.C.
For
DAVID M. & DEBORAH L. MOORE
Description Taken From Map Book 20 - 686
Scale 1" = 40' June 19, 2000

Leo J. Zoutewelle L-1129 2136 Malvern Road Charlotte, N.C.

ck 1325 $100 emsb 8/18/03

INDIVIDUAL WATER AND WASTEWATER SYSTEMS PROGRAM
APPLICATION FOR SERVICES

[] CRT

21706

Mecklenburg County Health Dept.
Environmental Health Division
c/o Hal Marshall Ctr., Suite 211
700 N. Tryon St.
Charlotte, NC 28202

(704)336-5102 David

Date: 8/18/03

PERSON FILING APPLICATION:
NAME: Sikes (last) Ruth (first) Diane (mi)
ADDRESS: 13525 Pine Harbor Rd. PHONE: (704) 587-7121
CITY: Charlotte STATE: NC ZIPCODE: 28278

PROPERTY OWNER:
NAME: Kinderick (last) Karen (first) L. (mi)
ADDRESS: 13525 Pine Harbor Rd. PHONE: (704) 587-7121
CITY: Charlotte STATE: NC ZIPCODE: 28278

PROPERTY INFORMATION (FROM ENGINEERING FORM):
TAX/PARCEL NUMBER: 199 08714
STREET ADDRESS: 13525 Pine Harbor Rd. Charlotte 28278.
ZONING:

Township (check one):
[X] 0 Mecklenburg County [] 2 Davidson [] 4 Pineville [] 6 Huntersville
[] 1 Charlotte [] 3 Cornelius [] 5 Matthews [] 7 Mint Hill

SUBDIVISION OR MOBILE HOME PARK NAME: Pine Harbor

LOT NUMBER: 2 LOT SIZE (in acres): 0.740 Ac

TYPE APPLICATION (check one):

[redacted] 1985

[] EXCHANGE MOBILE HOME - SAME # BEDROOMS (Y)
[] ADDITION - INCREASE ROOMS/OCCUPANCY/MOBILE HOME SIZE (A or M)
[] COMMERCIAL OR INDUSTRIAL (N)
[X] ADDITION - GARAGE OR RENOVATION/NO MAJOR CHANGES (X) deck - no change in bedrooms
[redacted]

RESIDENTIAL PROPERTY (Type Building, check one):
[] SINGLE MOBILE HOME (S) [X] HOUSE (H) [] MULTIPLE FAMILY (U)
[] DOUBLE WIDE (D) [] MODULAR HOME (M) [] OTHER _____ (O)

NUMBER BEDROOMS: 4 NUMBER OCCUPANTS: 2.

SYSTEM CLASSIFICATION:

COMMERCIAL/INDUSTRIAL PROPERTY:
Type Business _____ # Employees ___ Per Shift ___ ___ ___
Industrial Wastes (Y/N) ___
Underground Storage Tanks On Property (Y/N) ___ Type _____

WATER SUPPLY (check one):
[] Community (C) [] Shared Well (S)
[] Municipal (M) [] Other 'spring' (O)
[X] Private Well (P)

FUTURE ADDITIONS - ALL PLANNED ADDITIONS MUST BE ENTERED (check all that apply):
[] Swimming Pool [] Jacuzzi [] Stable/Barn [] Workshop [] None
[] Garage [] Storage Building [X] Deck/Patio [] Bedrooms [] Other

The undersigned, owner, or legal agent for the owner, of the property described above as the "JOB LOCATION" has read the foregoing application, acknowledges that the contents of same are true, and authorizes agents of the MECKLENBURG COUNTY HEALTH DEPARTMENT to enter onto the property for the purpose of processing this request.

Signed: Diane Sikes Date: 8/18/03

NOTICE:

The undersigned, an authorized agent of the MECKLENBURG COUNTY HEALTH DEPARTMENT, certifies that the Department has approved the Request for the Job Location contained in this document. This approval is granted in accordance with the provisions of Laws And Rules For Sanitary Sewage Collection, Treatment And Disposal in effect at the time of issuance of the permit and is subject to the following provisions:

...No work shall be conducted on the septic tank system until an installation, Construction, Alteration and/or Repair approval is granted by this Department.

...This permit is not transferable.

...

[] IMPROVEMENT PERMIT - VALID 60 MONTHS FROM ISSUANCE
[] MOBILE HOME EXCHANGE APPROVAL - VALID 6 MONTHS FROM ISSUANCE
[] ADDITION/RENOVATION APPROVAL - VALID 1 YEAR FROM ISSUANCE

Environmentalist Date

WATER : 122791

MECKLENBURG COUNTY
LAND USE AND ENVIRONMENTAL SERVICES
Payment Receipt

Receipt Information

Date:	08/18/03	**Amount:**	100.00
Receipt #:	17907	**Tendered:**	100.00
Check / Auth #:	CHECK 1325	**Returned:**	0.00
Received By:	BEACHMS		

Account Information


Account #:	200000
Contractor:	SIKES RUTH
Attn:	
Address:	13525 PINE HARBOR ROAD
Address:	
City/State/Zip:	CHARLOTTE, NC 28278

Item	Description	Permit#	Quantity	Unit Price	Total Price
0705	MH Exc/Add/Repl w/o System Mod		1	100.00	100.00

----------Outstanding Balances----------

Month-To-Date	Prior Month	30 Days	60 Days	90 Days	Balance


file #21706

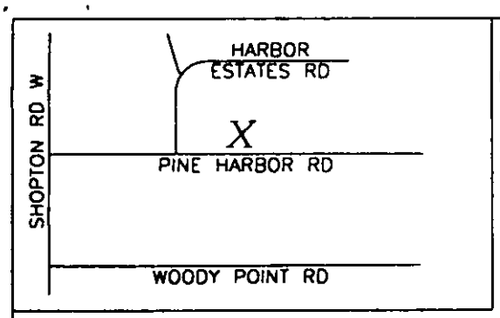

COPY

THIS IS TO CERTIFY THAT ON THE DATE SHOWN BELOW, I SURVEYED THIS PROPERTY AND THAT IMPROVEMENTS, IF ANY, ARE SHOWN HEREON. THIS PLAT IS NOT INTENDED TO MEET GS 47-30. THE ERROR OF CLOSURE IS LESS THAN 1:10000. THIS PLAT IS CERTIFIED ONLY TO THE PARTIES SHOWN.

Leo J. Zoutewelle

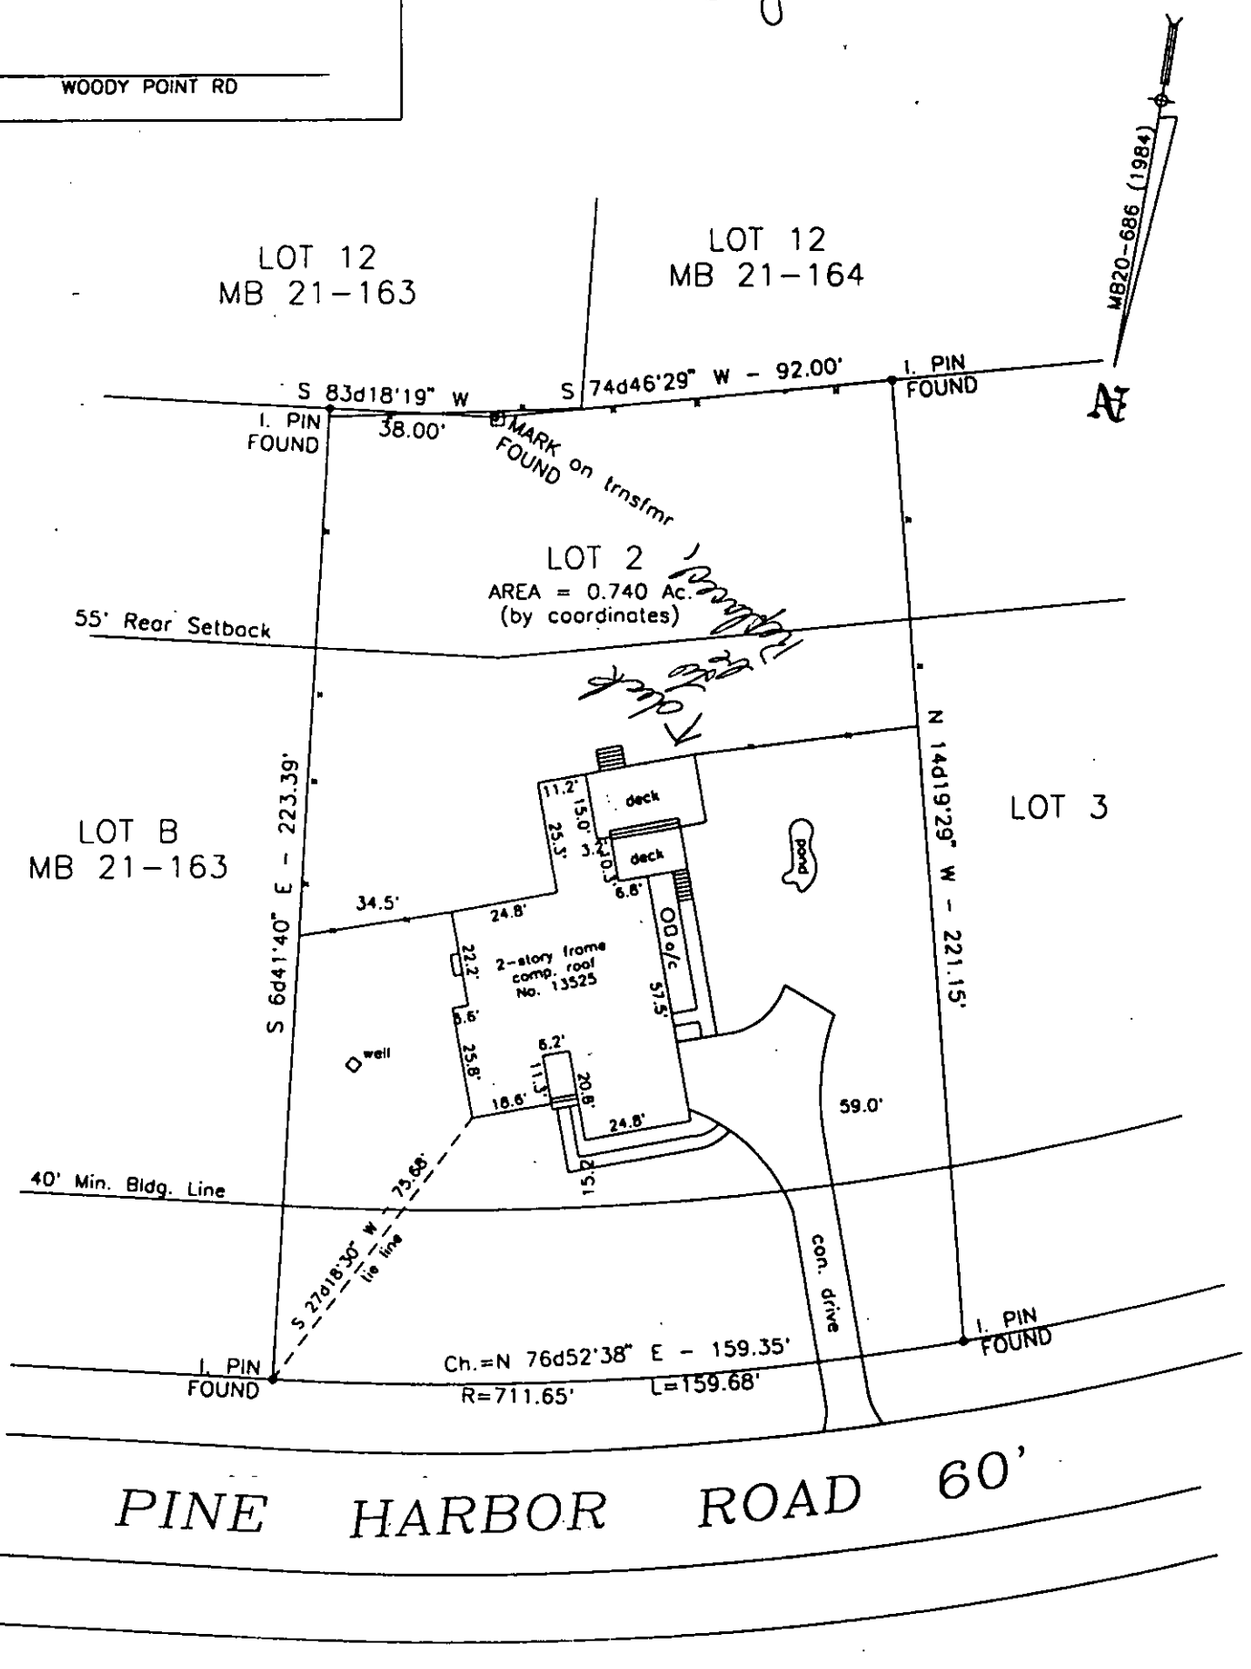

COPYRIGHT 2000

0 50' 100' 150' 200'

PHYSICAL SURVEY OF
LOT 2 HARBOR ESTATES I
STEELE CREEK TWP., MECKLENBURG COUNTY, N.C.
For
DAVID M. & DEBORAH L. MOORE
Description Taken From Map Book 20 - 686
Scale 1" = 40' June 19, 2000

Leo J. Zoutewelle L-1129 2136 Malvern Road Charlotte, N.C.