

10121 OLD DOWD RD

1/7/2008

duponbj

Groundwater and Wastewater Services File Imaging Project
May 2007
Barcode Font = IDAutomationHC39M

12/3/01. Withrow AC
Ck #1150
Total ck $200.00; fee $100.00

INDIVIDUAL WATER AND WASTEWATER SYSTEMS PROGRAM
APPLICATION FOR SERVICES

CRT X

Mecklenburg County Health Dept.
Environmental Health Division
c/o Hal Marshall Ctr., Suite 211
700 N. Tryon St.
Charlotte, NC 28202

(704)336-5102 4/8058

PERSON FILING APPLICATION:

NAME: Withrow (last) Chris (first) A (mi)

ADDRESS: 10400 John Price Rd. PHONE: (704) 588-0351 x18

CITY: Charlotte STATE: NC ZIPCODE: 28273

Date: 12/3/01

PROPERTY OWNER: Alan T. Withrow, Trustee

NAME: Withrow Family Trust (last) (first) (mi)

ADDRESS: 10400 John Price Rd. PHONE: (704) 588-0351 x18

CITY: Charlotte STATE: NC ZIPCODE: 28273

PROPERTY INFORMATION (FROM ENGINEERING FORM):

TAX/PARCEL NUMBER: 113-052-12

STREET ADDRESS: 10121 Old Dowd Rd #3

Charlotte 28214

ZONING: R-MH

Township (check one):
X 0 Mecklenburg County [] 1 Charlotte [] 2 Davidson [] 3 Cornelius [] 4 Pineville [] 5 Matthews [] 6 Huntersville [] 7 Mint Hill

SUBDIVISION OR MOBILE HOME PARK NAME: Catawba

LOT NUMBER: LOT SIZE (in acres): 4.380

TYPE APPLICATION (check one):

[] EXCHANGE MOBILE HOME - SAME # BEDROOMS (Y)
[] ADDITION - INCREASE ROOMS/OCCUPANCY/MOBILE HOME SIZE (A or M)
[] COMMERCIAL OR INDUSTRIAL (N)

X ADDITION - GARAGE OR RENOVATION/NO MAJOR CHANGES (X)
Deck

RESIDENTIAL PROPERTY (Type Building, check one):
[] SINGLE MOBILE HOME (S) X HOUSE (H) [] MULTIPLE FAMILY (U)
[] DOUBLE WIDE (D) [] MODULAR HOME (M) [] OTHER _____ (O)

NUMBER BEDROOMS: 2 NUMBER OCCUPANTS: 3

SYSTEM CLASSIFICATION:

COMMERCIAL/INDUSTRIAL PROPERTY:
Type Business _____ # Employees ___ Per Shift ___ ___ ___
Industrial Wastes (Y/N) ___
Underground Storage Tanks On Property (Y/N) ___ Type _____

WATER SUPPLY (check one):
[] Community (C) [] Shared Well (S)
[] Municipal (M) [] Other 'spring' (O)
X Private Well (P)

FUTURE ADDITIONS - ALL PLANNED ADDITIONS MUST BE ENTERED (check all that apply):
[] Swimming Pool [] Jacuzzi [] Stable/Barn [] Workshop [] None
[] Garage [] Storage Building X Deck/Patio [] Bedrooms [] Other

The undersigned, owner, or legal agent for the owner, of the property described above as the "JOB LOCATION" has read the foregoing application, acknowledges that the contents of same are true, and authorizes agents of the MECKLENBURG COUNTY HEALTH DEPARTMENT to enter onto the property for the purpose of processing this request.

Signed: [signature] Date: 12/3/01

NOTICE:

The undersigned, an authorized agent of the MECKLENBURG COUNTY HEALTH DEPARTMENT, certifies that the Department has approved the Request for the Job Location contained in this document. This approval is granted in accordance with the provisions of Laws And Rules For Sanitary Sewage Collection, Treatment And Disposal in effect at the time of issuance of the permit and is subject to the following provisions:

...No work shall be conducted on the septic tank system until an installation, Construction, Alteration and/or Repair approval is granted by this Department.

...This permit is not transferable.

...This system is ok to use for deck addition

[] IMPROVEMENT PERMIT - VALID 60 MONTHS FROM ISSUANCE
[] MOBILE HOME EXCHANGE APPROVAL - VALID 6 MONTHS FROM ISSUANCE
[] ADDITION/RENOVATION APPROVAL - VALID 1 YEAR FROM ISSUANCE

Brenda Gump 12/07/01
Environmentalist Date

WATER : 122791

PROPOSED PLOT PLAN

COPY


HEALTH DEPARTMENT
ENVIRONMENTAL HEALTH DIVISION
700 NORTH TRYON STREET
CHARLOTTE, NC 28202
PHONE (704) 336-5102

H-3

FILE: 4805B

TC: _____

Draw in and name all roads adjoining the property. Draw in and accurately dimension the lot concerned. Accurately indicate property boundaries proposed and/or existing structures and driveways, underground utilities, and wells and springs within 100 feet of the proposed building or drainfield.

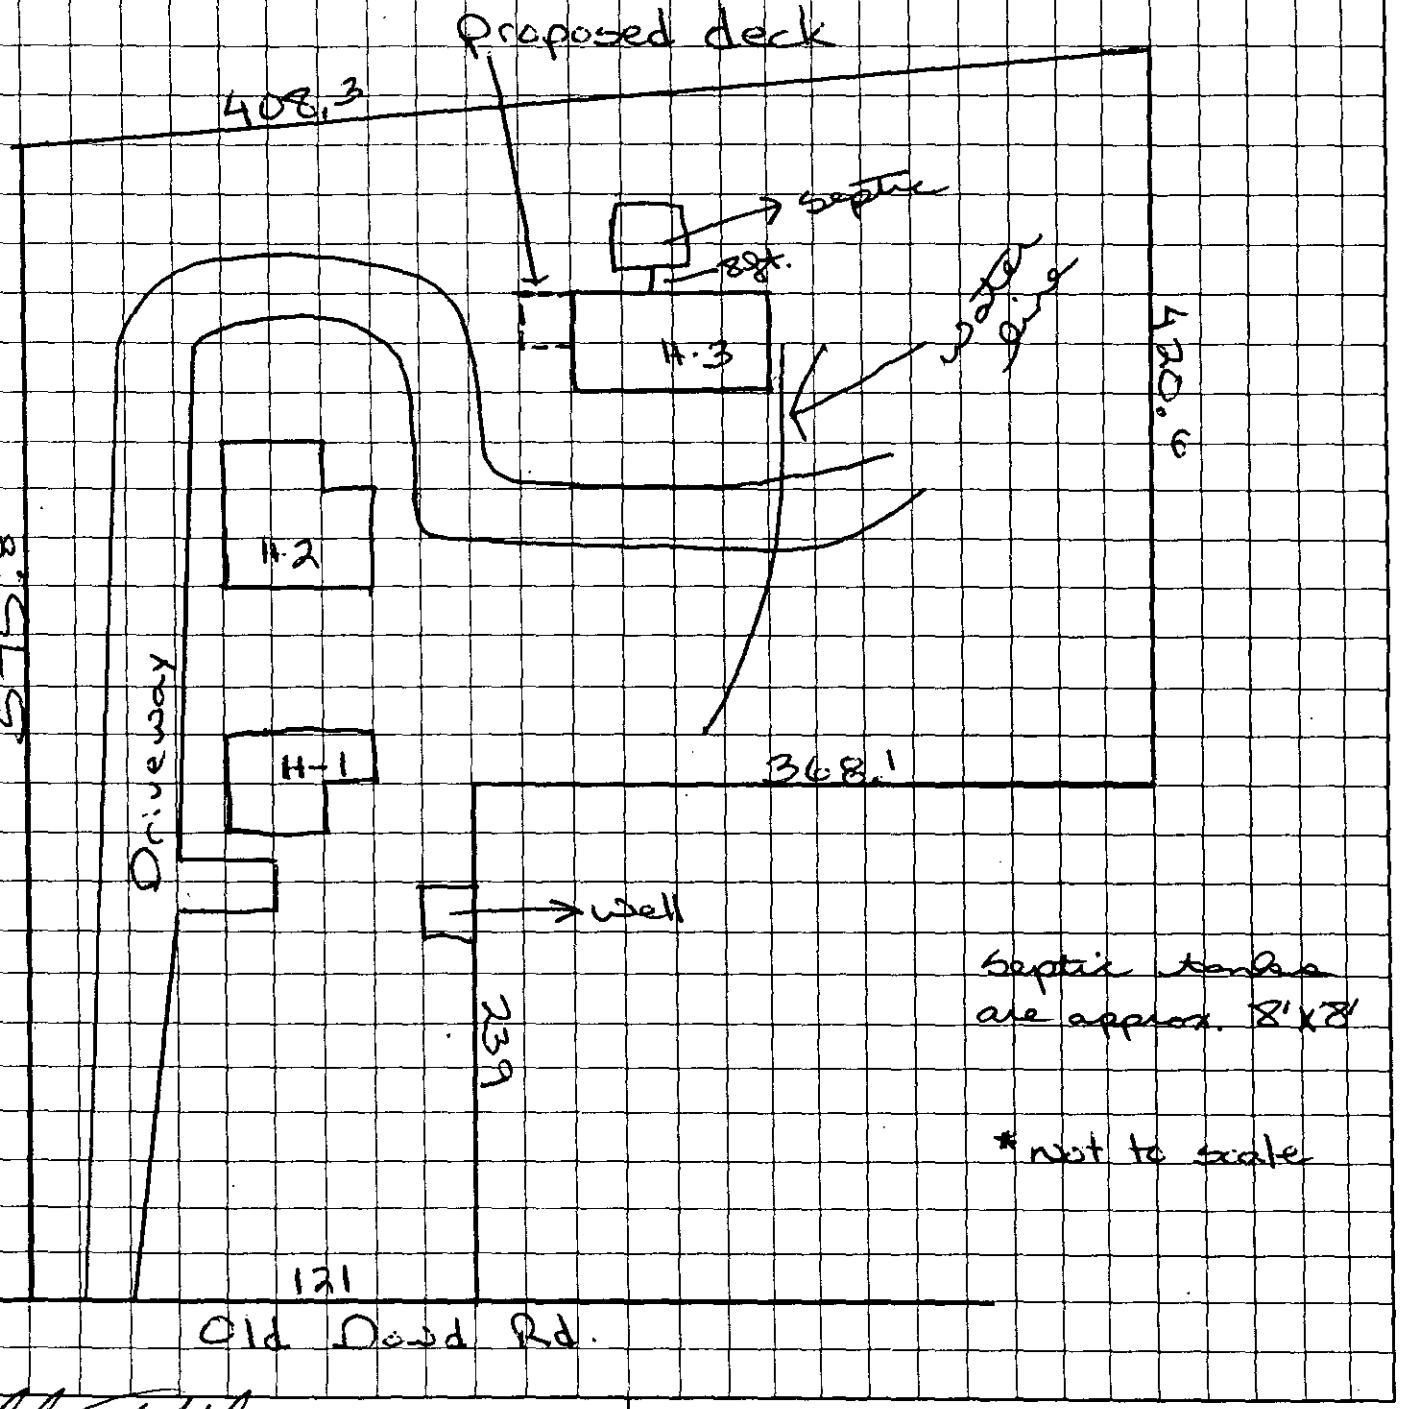

Septic tanks are approx. 8'x8'

*not to scale

OWNER/AGENT SIGNATURE

DATE 12/3/01

APPROVAL DATE _____

White - Health Department's Copy Canary - E.H.S. Copy Pink - Owner's Copy

PROPOSED PLOT PLAN


HEALTH DEPARTMENT
ENVIRONMENTAL HEALTH DIVISION
700 NORTH TRYON STREET
CHARLOTTE, NC 28202
PHONE (704) 336-5102

H-3

FILE: 4805B

TC: _____

Draw in and name all roads adjoining the property. Draw in and accurately dimension the lot concerned. Accurately indicate property boundaries proposed and/or existing structures and driveways, underground utilities, and wells and springs within 100 feet of the proposed building or drainfield.

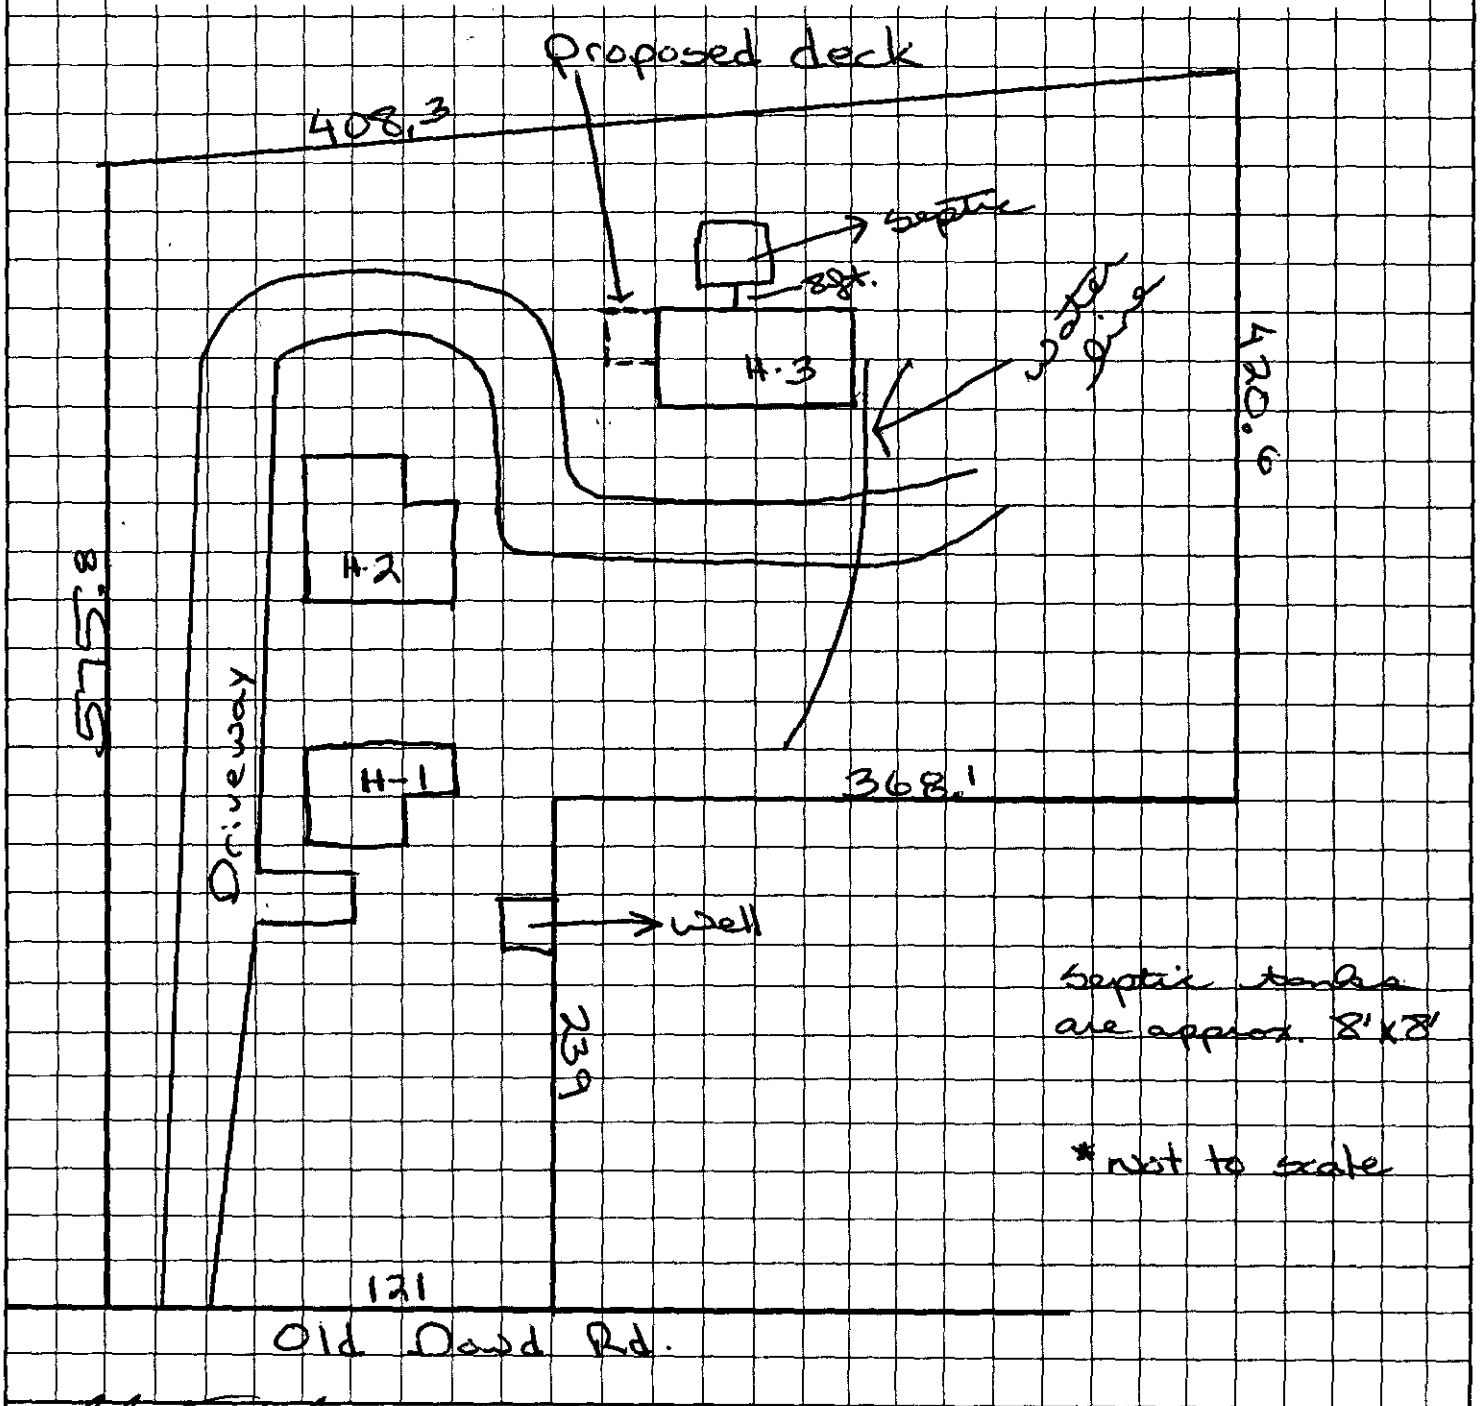

OWNER/AGENT SIGNATURE

DATE 12/3/01

APPROVAL DATE 12/7/01

White - Health Department's Copy Canary - E.H.S. Copy Pink - Owner's Copy