Groundwater & Wastewater Services
700 N. Tryon St., Suite 211
Charlotte, NC 28202
704-336-5103 Phone 704-336-6894 Fax

SERVICE REQUEST

Service Request Information

Request Number: **17359**
Request Type: **Resid Pool Approval**
Associated WO Number:
Date Initiated: 6/2/10 9:05:40 AM
Submitted To: MICHAEL, JEREMY

Priority: **3**
Status: IP
Initiated By: CRAIG, GWENDOLYN
Dispatched To: MICHAEL, JEREMY

Incident Location

Problem Address: **6511 TWINLEAF COURT, CHARLOTTE, 28227**

Requesting Party Information

First Name	Last Name	Address		
JOHN	HARDY	6511 TWINLEAF COURT	CHARLOTTE .	28227

Home Phone	Work Phone	Other Phone
		7046040336

Question	Answer

Problem Details

Caller Details	Residential pool approval, septic file # 5146B

Details (cont.)	Residential pool approval, septic file # 5146B

Activity Details

Comments	

SERVICE REQUEST/WORK ORDER

Log No.: 17359 Section: PHPM & ES Hazard? ( )Yes ( )No

Date: 6/1/10 Parcel: <60 Days? ( )Yes ( )No

REQUESTING PERSON: Melinda Beecham PHONE NUMBER(S): 655545

PROPERTY CONCERNED: Name Joe Hardy (704)604-0330

ADDRESS: 6511 Twinleaf Court CITY Charlotte ZIP 28227

SERVICE REQUESTED: Please check location of Septic system & the proposed pool location.

ASSIGNED TO/ AREA: _____ COMPLETED BY: _____

DATE	ACTIVITY REPORT
	File # 5146B
6-2-10	Site visit made Alteration was done on Septic system to meet required setback of swimming pool. Pool location now meets required setbacks off septic. JM
6/3	Project # 312124 Pool release

NOTIFICATION TO REQUESTING PERSON: ( ) WRITTEN ( ) VERBAL ( ) NOT APPLICABLE

COMPLETED BY: Jeremy Michael DATE 6-2-2010

REVIEWED BY: [signature] DATE 6/3/2010

Toss proj # 312124

Mecklenburg County Health Department

APPLICATION FOR RESIDENTIAL POOL CONSTRUCTION

(All Sections of this Application Must Be Completed AND Signed for Processing)

Physical street address of installation: 6511 Twinleaf Court

Subdivision Name: Heathfield City: Charlotte Zip Code: 28227

Owner: Joe & Jane Hardy Home Phone: Joe Cell: 704-604-0336

Mailing Address: Same as above Work Phone: _____

City: _____ State: _____ Zip Code: _____

Contractor: Overstream Poolscapes, Inc Phone: 704-286-8836

Mailing Address: PO Box 1215 City: Matthews State/Zip: NC 28106

1. Type of Water Supply(check one): ☐ City (Municipal) ☑ Private utility (Community) ☐ Private Well
2. Type of Sewage Disposal (check one): ☐ City (Municipal) ☐ Private utility (Community) ☑ Septic system

3. **All outdoor residential swimming pools and spas in Mecklenburg County are required to be completely fenced or protected once the pool is holding water. The minimum fence/barrier required by APPENDIX G of the NC Residential Code is 48"(inches) with no opening greater than four(4) inches through the barrier or more than 2"(inches under the barrier. Gates, when provided, must be self-closing, self-latching, and, where applicable lockable. Other requirements may apply. NOTE-driveway gates, when installed as part of the fence above, must be installed w/ automatic self-closers.**

4. **Attach a scale drawing showing the proposed location of the pool and any buildings, wells, or septic tank systems within 100 feet of the proposed pool.**

MUST BE COMPLETED BY HOMEOWNER OR LEGAL(POWER OF ATTORNEY) REPRESENTATIVE

I Allen Hardy, owner of the property, agree to the following requirements: *(initials are required beside each item listed.)*

- I certify that the application and site drawing being submitted are accurate and complete. AH
- I hereby authorize agents of the Health Dept. to enter onto the above property to process this request and to conduct a fence and gate inspection of the pool, when requested or needed. AH
- I understand that the pool must be protected by a fence and gate(s) (or equivalent, if above ground) as specified in the NC Residential Code, APPENDIX G and the *Mecklenburg County Health Ordinance Rules Governing Residential Swimming Pools* and must be installed and **completed once the pool is capable of holding water.** AH

Signed: _____ 5/27/10
Property Owner's Signature Date

By signing in this block, the contractor authorizes the processing fee for this request to be charged to their LUESA Contractor Account.

NAME(PRINT) Signature Date

This area for MCHD use only:

Amount Paid: $ 75.00 ☐ Cash ☐ Check ☑ Contractor Account

Check Number: _____ Date: 6/1/10 By: mab

Contractor Charge Account: X4944

Request #: 3568 Parcel ID#: _____ EHS: _____

Approved By: Jeremy Mutsol Date: 6-2-2010 CRT: _____

Disapproved By: _____ Date: _____ Notify Date: _____

Final/Fencing Inspection By: _____ Date: _____

Signature on the "Approved By" line above by an employee of the MCHD indicates Health Department approval of this application and the accompanying site plan. All approvals are contingent upon the pool being operated in a manner that does not create a public health nuisance or hazard, and completion of the required pool barrier at the time the pool is capable of holding water.

Revised FEB 2008

Mecklenburg County Health Department
700 N. Tryon Street, Suite 208
Charlotte, NC 28202
PHONE (704) 336-5101 FAX(704) 336-5306


Posse pro # 312124

PLOT PLAN FOR SWIMMING POOL INSTALLATION

ADDRESS: 6511 Twinleaf Court Charlotte, NC 28227

Draw in all proposed pool, property lines, address road, proposed or existing structures or driveways, underground storage tanks, wells (whether on same lot or not, if within 100 feet), and septic system drainfields. Plot/draw all dimensions, distances, etc. as needed to accurately detail pool layout in relation to structures, property lines, septic systems, etc.

MARK "X" IF SEPTIC SYSTEM OR WELL PRESENT: ( )SEPTIC SYSTEM ( ) WELL

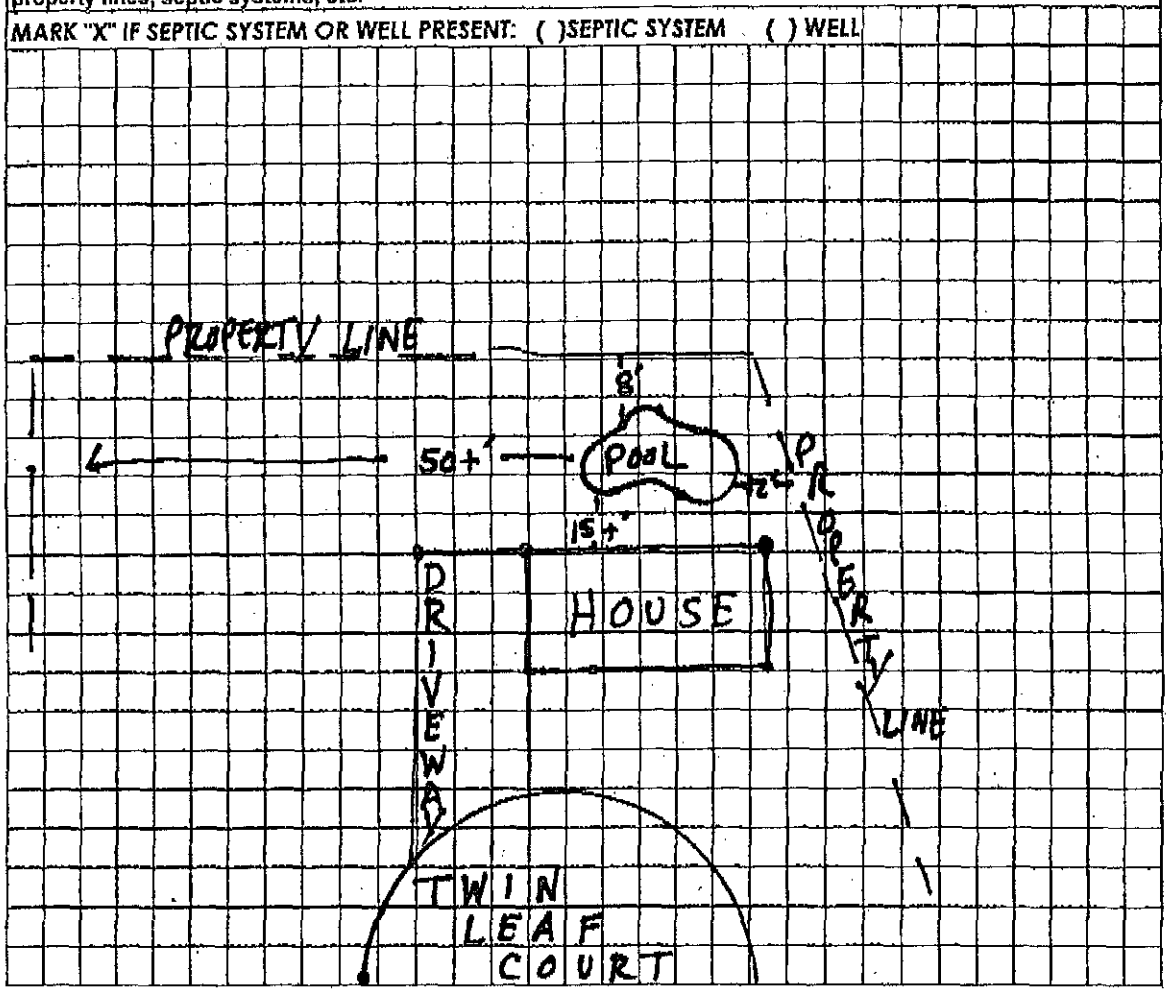

I, Allen Hardy (homeowner) hereby affirm that the drawing above is accurate and understand that any deviation in construction from the pool layout, as approved, may result in removal of the pool or revocation of this approval.

HOMEOWNER SIGNATURE

5/27/10
DATE

OFFICE USE ONLY:
HEALTH DEPT APPROVAL BY: _____ DATE: _____

JAM

5146B

MECKLENBURG COUNTY
GROUNDWATER & WASTEWATER SERVICES

4625

APPLICATION FOR A RESIDENTIAL SITE IMPROVEMENT PERMIT/ CONSTRUCTION AUTHORIZATION FOR AN ON-SITE WASTEWATER SYSTEM, NEW WELL INSTALLATION, OR REPAIR OF EXISTING WELL

1. **SEPTIC / TYPE APPLICATION:** ☐ N/A ☐ NEW SYSTEM ☑ ALTERATION ☐ REPAIR ☐ MODIFIED PLOT PLAN

2. **WELL / TYPE APPLICATION:** ☑ N/A ☐ NEW WELL ☐ MAJOR REPAIR ☐ ABANDONMENT

3. **JOB LOCATION INFORMATION:**
TAX PARCEL NUMBER: 19507223
STREET ADDRESS: 6511 TWINLEAF CT
CITY: MINT HILL
STATE: NC ZIP: 28227
SUBDIVISION NAME: HEATHFIELD
LOT #: 19507223 LOT SIZE (acres): .70
TOWNSHIP:
☐ 0-MECKLENBURG ☐ 3-CORNELIUS ☐ 6-HUNTERSVILLE
☐ 1-CHARLOTTE ☐ 4-PINEVILLE ☑ 7-MINT HILL
☐ 2-DAVIDSON ☐ 5-MATTHEWS

4. **BUILDING INFORMATION:**
BUILDING TYPE:
☐ SINGLE MOBILE HOME ☐ MODULAR HOME
☐ DOUBLE WIDE ☐ MULTIPLE FAMILY
☑ HOUSE ☐ OTHER _____
HEATED SQUARE FOOTAGE: 3325
NUMBER OF BEDROOMS: 4 or 5
NUMBER OF OCCUPANTS: 4
FOUNDATION TYPE:
☐ CONCRETE SLAB ☐ BASEMENT WITH PLUMBING
☑ CRAWL SPACE ☐ BASMENT WITH NO PLUMBING

5. **IF PLANNING TO EXPAND OR ALTER THE EXISTING SEPTIC SYSTEM PLEASE COMPLETE THE FOLLOWING SECTION:** ☐ N/A

NUMBER OF BEDROOMS TO BE ADDED: Ø NUMBER OF ADDITIONAL OCCUPANTS IN THE RESIDENCE: Ø

6. **WATER SUPPLY:** ☐ MUNICIPAL ☐ PRIVATE WELL ☐ PUBLIC WELL ☑ SHARED WELL ☐ OTHER _____

7. **PROPOSED USE OF WELL:** ☑ N/A ☐ IRRIGATION ☐ POTABLE (DRINKING WATER) ☐ OTHER _____

8. **PLEASE INDICATE AND RANK DESIRED SEPTIC SYSTEM TYPE(S) IN ORDER OF PREFERENCE** *(1-MOST DESIRED 5-LEAST DESIRED)*:

☑ N/A ☐ ANY TYPE ☐ CONVENTIONAL ☐ ACCEPTED ☐ INNOVATIVE ☐ ALTERNATIVE ☐ OTHER _____

8A. **RANK:** 1 2 3 4 5

9. **DO ANY OF THE FOLLOWING APPLY TO THE PROPERTY IN QUESTION? IF "YES" PLEASE ATTACH SUPPORTING DOCUMENTATION.**

BURIED CABLES, LANDFILLS, STUMPHOLES	☐ YES	☑ NO	GRADING/SOIL REMOVAL PERFORMED	☐ YES	☑ NO
EXISTING WASTEWATER (SEPTIC) SYSTEMS	☑ YES	☐ NO	JURISDICTIONAL WETLANDS	☐ YES	☑ NO
WELLS, SPRINGS, OR WATER LINES	☑ YES	☐ NO	APPROVAL REQUIRED BY ANY OTHER PUBLIC AGENCY	☐ YES	☑ NO
EASEMENTS OR RIGHT-OF-WAYS	☐ YES	☐ NO	WASTEWATER OTHER THAN DOMESTIC SEWAGE	☐ YES	☑ NO
CHEMICAL/PETROLEUM STORAGE TANKS	☐ YES	☑ NO	KNOWN UNDERGROUND CONTAMINATION	☐ YES	☑ NO
WASTE STORAGE	☐ YES	☑ NO	GROUNDWATER USE RESTRICTIONS/VARIANCES	☐ YES	☑ NO

10. **WHAT DATE WAS THE PROPERTY ORIGINALLY DEEDED AND RECORDED?** _____ ☑ UNKNOWN

11. **WHAT IS THE ANTICIPATED CLOSING DATE FOR THIS PROPERTY?** _____ ☑ N/A

12. **PROPERTY OWNER:**
NAME: ALLEN + JANE HARDY
ADDRESS: 6511 TWINLEAF CT
CITY: MINT HILL
STATE: NC ZIP: 28227
HOME PHONE:
WORK PHONE: 704-715-8482
MOBILE PHONE: 704-604-0336
FAX:

13. **OWNER'S LEGAL REPRESENTATIVE, IF APPLICABLE:**
NAME:
ADDRESS:
CITY:
STATE: ZIP:
HOME PHONE:
WORK PHONE:
MOBILE PHONE:
FAX:

MECKLENBURG COUNTY – GROUNDWATER & WASTEWATER SERVICES
700 N. TRYON ST. SUITE 211 CHARLOTTE, NC 28202, OFFICE: 704-336-5103, FAX: 704-336-6894

Revised on: 7/1/08

14. SEPTIC SYSTEM PERMIT APPLICATION:

If the information in this application is falsified, changed, or the site is altered, then the Improvement Permit and Authorization to Construct shall become invalid. I have read this application and certify that the information provided herein is true, complete and correct. Authorized county and state officials are granted right of entry to conduct necessary inspections to determine compliance with applicable laws and rules. I understand that I am solely responsible for the proper identification and labeling of all property lines and corners and making the site accessible so that a complete site evaluation can be performed. The permit is valid for either sixty (60) months or is non-expiring depending upon the documentation submitted: complete site plan = 60 months, complete plat = non-expiring.

_____ (Initial here for septic system applications)

15. WELL PERMIT APPLICATION:

If the information in this application is falsified, changed, or the site is altered, then the Well Permit shall become invalid. I have read this application and certify that the information provided herein is true, complete and correct. Authorized county and state officials are granted right of entry to conduct necessary inspections to determine compliance with applicable laws and rules. I understand that I am solely responsible for the proper identification and labeling of all property lines and corners and making the site accessible so that a complete site evaluation can be performed. The permit is valid for a period of twelve (12) months from the date of issuance.

_____ (Initial here for well applications)

16. APPLICATION SIGNATURE SECTION:

ONLY COMPLETE APPLICATIONS WILL BE PROCESSED. A proper signature is required in order to process your application. Please review the application carefully and sign in the space provided below.

_____ 5/17/10

Property Owner's or Owner's Legal Representative Signature — Date

---

OFFICE USE ONLY

☐ SURVEY PLAT TO SCALE SUBMITTED ☐ SCALED SITE PLAN SUBMITTED ☐ UN-SCALED SITE PLAN SUBMITTED

SEPTIC APPLICATION FEES RECEIVED: $ 300 CK 04597 DATE FEE RECEIVED: 5/18/10

WELL APPLICATION FEES RECEIVED: $ _____ DATE FEE RECEIVED: _____

APPLICATION PROCESSED BY: SC

GWS FILE NUMBER ASSIGNED: 5146B

APPLICATION ID NUMBER ASSIGNED: 4425

COMMENTS:

MECKLENBURG COUNTY – GROUNDWATER & WASTEWATER SERVICES
700 N. TRYON ST. SUITE 211 CHARLOTTE, NC 28202, OFFICE: 704-336-5103, FAX: 704-336-6894


Revised on: 7/1/08

Mecklenburg County
Land Use & Environmental Service Agency
Groundwater & Wastewater Services
700 N. Tryon St., Suite 211
Charlotte, NC 28202
Phone: (704) 336-5103
Fax: (704) 336-6894

File # 5146B
Date_____

PROPOSED PLOT PLAN

A map showing existing and proposed property lines and easements with dimensions, the location of the single family residence, non-single family residence, or other facility, and appurtenances, the site for the proposed well, and the location of existing or proposed sewer lines and/or sewage disposal systems, surface water bodies, aboveground or underground storage tanks. Name all roads adjoining the property. If this a repair indicate the type of repair.

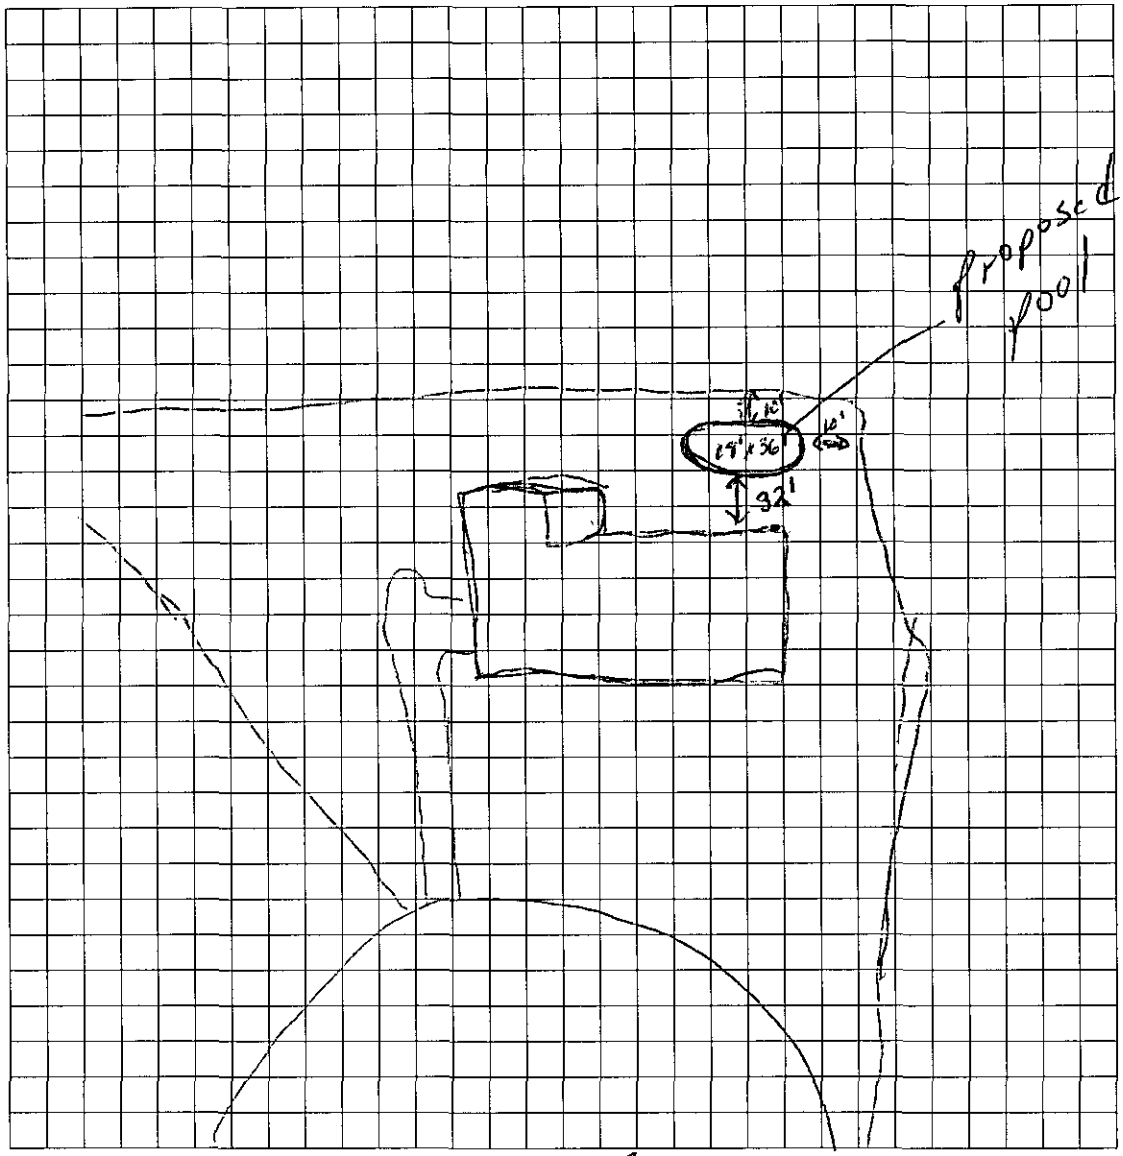

Owner/Agent Signature	
Date 5/17/10	

LBC 12/15/04

DENR/DEH

ON-SITE WASTEWATER SECTION

Sheet 1 of 1
PROPERTY ID #: 19507223
COUNTY: Mecklenburg

SOIL/SITE EVALUATION
for ON-SITE WASTEWATER SYSTEM

Alteration for Pool

OWNER: Allen + Jane Hardy
ADDRESS: 6511 Twinleaf Ct, Mint Hill NC 28227
PROPOSED FACILITY: 4BR
PROPOSED DESIGN FLOW (.1949): 480
LOCATION OF SITE: SAME
APPLICATION DATE: 5/18/2010
DATE EVALUATED: 5/19/2010
PROPERTY SIZE: N/A
PROPERTY RECORDED: N/A
WATER SUPPLY: • Private • (Public) • Well • Spring • Other
EVALUATION METHOD: • (Auger Boring) • Pit • Cut
TYPE OF WASTEWATER: • (Sewage) • Industrial Process • Mixed

PROFILE #	.1940 LANDSCAPE POSITION/ SLOPE %	HORIZON DEPTH (IN.)	SOIL MORPHOLOGY (.1941) .1941 STRUCTURE/ TEXTURE	SOIL MORPHOLOGY (.1941) .1941 CONSISTENCE/ MINERALOGY	OTHER PROFILE FACTORS .1942 SOIL WETNESS/ COLOR	OTHER PROFILE FACTORS .1943 SOIL DEPTH	OTHER PROFILE FACTORS .1956 SAPRO CLASS	OTHER PROFILE FACTORS .1944 RESTR HORIZ	PROFILE CLASS & LTAR
1	2%	0-7	scl/wsBK	ss,sp,fri					0.36PD/FT2
		7-48	sBK/C	ss,p,fi					
2									
3									
4									


DESCRIPTION	INITIAL SYSTEM	REPAIR SYSTEM
Available Space (.1945)	PS	PS
System Type(s)	IIIg	IUa
Site LTAR	0.3	0.3

OTHER FACTORS (.1946):
SITE CLASSIFICATION (.1948): PS
EVALUATED BY: Jeremy Michael
OTHER(S) PRESENT:

COMMENTS: Also looked at Bill Marlins original soil report

SOIL EVALUATION LOCATIONS FOR
Parcel # 19507223
WAPSPS APPLICATION # 4625

File # 5146B

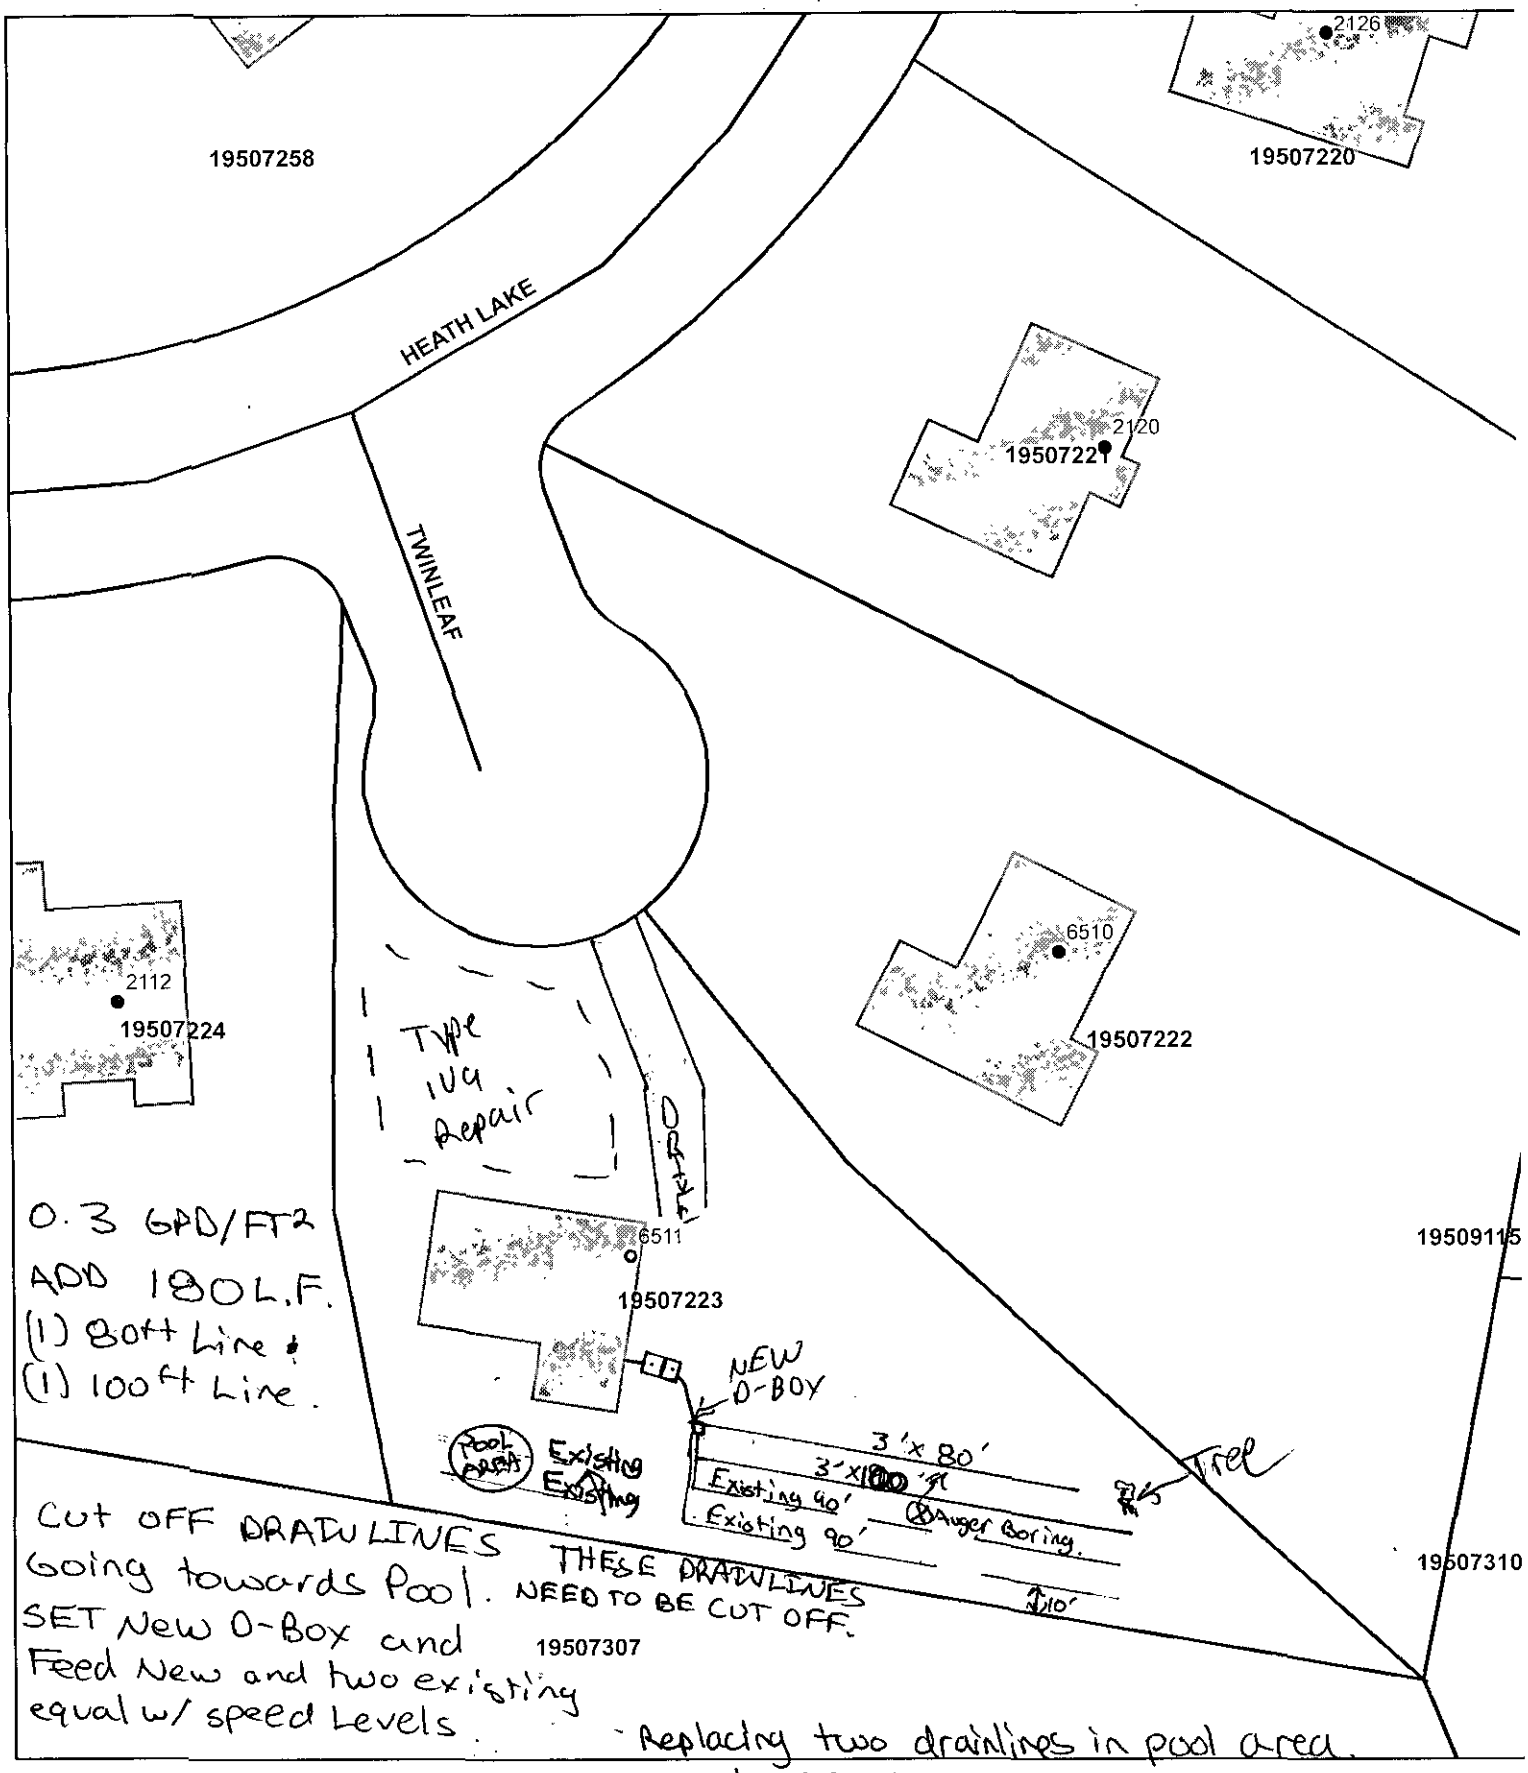

Map Created By: J. Michael
Map Created On: 5/21/10

Jeremy Michael 05/21/2010

CONDITIONS OF IMPROVEMENT PERMIT for an ALTERATION TO AN EXISTING ON-SITE WASTEWATER TREATMENT & DISPOSAL SYSTEM

Permit Number: **5146B** Tax Number: **19507223**

- The IMPROVEMENT PERMIT is subject to revocation if site plans or the intended use change. There is to be **NO** grading, filling, or disturbance of the soil in the area of the septic tank system or repair area.
- CONSTRUCTION AUTHORIZATION must be obtained prior to receiving a Building Permit. The Construction Authorization is **NOT** transferable. Do not clear, grade, fill or disturb soil prior to obtaining a Construction Authorization.
- Domestic-type wastewater only. No industrial process wastewater may be discharged into the system.

Basement: ☐ Yes ☒ No ☐ Partial Basement

Primary Wastewater System

Type: ☐ I ☐ II ☒ III ☐ IV ☐ V ☐ VI

☐ Conventional
☐ Prefabricated, permeable block panel system
☐ Shallow Placed Conventional
☐ Low Pressure Pipe
☐ Large Diameter Pipe
☐ Fill
☐ Other Approved Acepted
☐ Innovative or Experimental:

0.3 Long-term acceptance rate (GPD/ft^2)	**480** Max gallons/day wastewater flow	**540** Absorption Area (ft^2)	**9** Trench spacing (min. on centers) (ft)
Serviced by private well: ☐ Yes ☒ No	**1500** Gallon septic tank	**180** Total trench length (ft)	**36** Maximum trench depth (in) (At least 12" of provisionally suitable soil must remain between trench bottom and unsuitable soil conditions.)
4 Bedrooms in residence	**n/a** Gallon pump tank	**12** Depth of media (in)	

Any surface water present: **no** Type: Minimum separation distance (ft):

Additional conditions: **Cut off drainlines going towards future swimming pool.**

Repair Area System

Type: ☐ I ☐ II ☐ III ☒ IV ☐ V ☐ VI

☐ Conventional
☐ Prefabricated, permeable block panel system
☐ Shallow Placed Conventional
☒ Low Pressure Pipe
☐ Large Diameter Pipe
☐ Fill
☐ Other
☐ Innovative or Experimental:

798 Absorption Area (ft^2) **268** Total trench length (ft)	**24** Depth of media (in)	**9** Trench spacing (min. on centers) (ft)	**36** Maximum trench depth (in)

The undersigned, an authorized agent of the MECKLENBURG COUNTY HEALTH DEPARTMENT, certifies that the Department has approved the Request for the Job Location contained in this document. The approval is granted in accordance with the provisions of Laws and Rules For Sewage Treatment, and Disposal Systems in effect at the time of issuance of the permit and is subject to the following provisions:

*** No work shall be conducted on the septic tank system until an Installation Approval is granted by this Department.

*** This Improvement permit is transferable.

Jeremy Mitchell 05/21/2010
DENR Authorized Agent Date

MECKLENBURG COUNTY
GROUNDWATER & WASTEWATER SERVICES
700 N. TRYON ST., SUITE 211
CHARLOTTE, NC 28202
PHONE: (704) 336-5103
FAX: (704) 336-6894

5/25/10
Owner/Agent Signature Date

NC DENR
DIVISION OF ENVIRONMENTAL HEALTH
ON-SITE WASTEWATER SECTION

Mecklenburg County Groundwater & Wastewater Services
700 N. Tryon St., Suite 211 Charlotte, NC 28202
Phone: (704) 336-5103 Fax: (704) 336-6894

NC DENR
Division of Environmental Health
On-Site Wastewater Section

INSTALLATION APPROVAL for an ON-SITE WASTEWATER TREATMENT & DISPOSAL SYSTEM

File #: 5146B Permit #: _____ Tax Parcel #: 195-072-23

Property Owner: Allen + Jane Hardy

Job Location Address: 6511 Twinleaf Ct.

City: Mint Hill State: NC Zip Code: 28227

Installation Approval Issuance Date: 05/21/2010

Permission is hereby given to ☐ install ☒ alter ☐ repair an on-site wastewater treatment & and disposal system, with subsurface soil absorption and effluent discharge, as specified herein at the described location. This approval is granted based upon the application information submitted to our office. All work shall be completed on or before _____, after which date this approval shall be null and void. The system shall meet all of the construction requirements of 15A NCAC 18A. 1900 which are in effect on the date of granting this approval. An **Operation Permit** must be obtained from the Mecklenburg County Health Department before any system can be covered up or placed into service. The issuance of this permit does not in any way guarantee that the system anticipated to be constructed will operate properly, or relieve any person now of hereafter owning, controlling or using such system from any liability resulting from the failure of the system to operate properly.

***NOTICE: This system shall not be installed while soils are in a wet condition.**

Permitted Design Flow: ~~480~~ 480 GPD

Site LTAR: 0.3 GPD/ft² (For new installations only.)

Liquid Capacity of Septic Tank: Existing 1500 gallons

Liquid Capacity of Dosing Tank: N/A gallons

Drainfield Design ☐ N/A

Trench Depth: 36 inches

Trench Width: 3 feet

Line Spacing: 9 feet (O.C.)

Total line length: 180 feet

# of Lines: 1 @ 80 feet 1e100

Depth of Media: 12 inches (Type) 25% Red.

Distribution Device: D-Box w speed levels

Bed Design *(For Repair Installations ONLY.)* ☒ N/A

Bed Depth: _____ inches

Bed Width: _____ feet

Total line length: _____ feet

# of Lines: _____ @ _____ feet

Depth of Media: _____ inches (Type) _____

Distribution Device: _____

Water Supply Source

☒ Municipal ☐ Private Well ☐ Community Well

☐ Other _____

Minimum System Setbacks

Distance from Building Foundation: 5 feet

Distance from Property Line: 10 feet

Distance from Water Supply Source: 10 feet

SKETCH OF SYSTEM LAYOUT
(Proposed Layout)

Replacing two drainlines that are to be cut off due to pool installation. Install according to plot plan and permit on file.

Comments: System Classification & Type: 111g System.

DENR Authorized Agent: Jeremy Michael Signature: Jeremy Michael

Mecklenburg County Groundwater & Wastewater Services
700 N. Tryon St., Suite 211 Charlotte, NC 28202
Phone: (704) 336-5103 Fax: (704) 336-6894

NC DENR
Division of Environmental Health
On-Site Wastewater Section

OPERATION PERMIT for an ON-SITE WASTEWATER TREATMENT & DISPOSAL SYSTEM

File #: 5146B Permit #: _____ Tax Parcel #: 195-072-23

Property Owner: Allen + Jane Hardy

Job Location Address: 6511 Twinleaf Ct.

City: Mint Hill State: NC Zip Code: 28227

Operation Permit Issuance Date: 05-25-2010 Contractor Name: Perry Laney

Permitted Design Flow: 480 GPD

Liquid Capacity of Septic Tank: Existing 1500 gallons

Liquid Capacity of Dosing Tank: N/A gallons

Effluent Pump Model: N/A

Drainfield Installation ☐ N/A

Trench Depth: 36 inches

Trench Width: 3 feet

Line Spacing: 9 feet (O.C.)

Total line length: 180 feet

# of Lines: 2 @ 70 feet @ 110'

Depth of Media: 12 inches (Type) Chambers

Depth of Cover: 24 inches

Distribution Device: 0-Box w speed levels

Bed Installation *(For Repair Installations ONLY.)* ☒ N/A

Bed Depth: _____ inches

Bed Width: _____ feet

Total line length: _____ feet

# of Lines: _____ @ _____ feet

Depth of Media: _____ inches (Type) _____

Depth of Cover: _____ inches

Distribution Device: _____

Water Supply Source

☒ Municipal ☐ Private Well ☐ Community Well

☐ Other _____

System Installation Setbacks

Distance from Building Foundation: 10 feet

Distance from Property Line: 10 feet

Distance from Water Supply Source: 10 feet


Inspection Dates

Tank(s) Inspected: 05-25-2010

Excavation Inspected: 05-25-2010

Pump & Controls Inspected: N/A

SKETCH OF SYSTEM INSTALLATION
(As-Built Drawing)

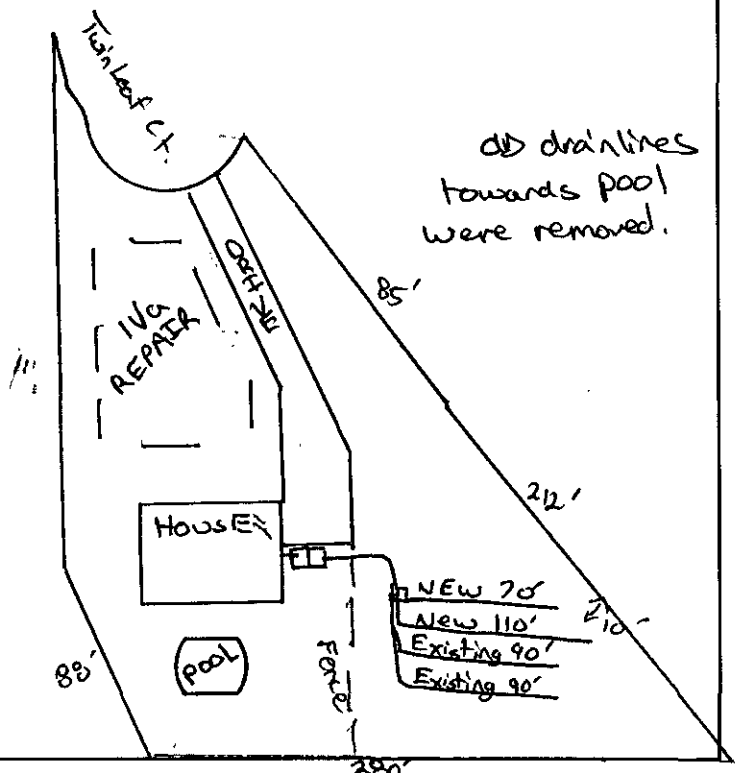

The undersigned has inspected the Septic Tank System described above, and certifies it has been ☐ installed ☒ altered ☐ repaired ☒ as detailed in the plot above ☐ in accordance with the permit issued and meets the provisions of 15A NCAC 18A. 1900, "Laws and Rules for Sewage Treatment and Disposal Systems" in effect on the date of issuance of the permit. The issuance of this Operation Permit does not in any way guarantee that the system will operate properly or relieve any person now or hereafter owning, controlling, or using such system from any liability resulting from the failure of the system to operate properly. This document is issued subject to those restrictions and conditions shown on the permit(s) and the provisions of 15A NCAC 18A. 1900 in addition to those listed below under "Comments." This document shall be null and void if any information contained in the application is untrue or if any additions are made to the property which would increase the requirements for said system.

Notice: Disturbance of the designated repair area may result in the Suspension or Revocation of this permit.

Comments: System Classification & Type: III g HEHE, G, NA, NA

DENR Authorized Agent: Jeremy Michael Signature: Jeremy Michael

Mecklenburg County Groundwater & Wastewater Services
700 N. Tryon St., Suite 211 Charlotte, NC 28202
Phone: (704) 336-5103 Fax: (704) 336-6894

NC DENR
Division of Environmental Health
On-Site Wastewater Section

OPERATION PERMIT for an
ON-SITE WASTEWATER TREATMENT & DISPOSAL SYSTEM

File #: 5146B Permit #: _____ Tax Parcel #: 195-072-23

Property Owner: Allen + Jane Hardy

Job Location Address: 6511 Twinleaf Ct.

City: Mint Hill State: NC Zip Code: 28227

OPERATION PERMIT CONDITIONS:

I. Performance: System shall perform in accordance with 15A NCAC 18A .1961.

II. Monitoring: System shall be monitored as required by 15A NCAC 18A .1961.

III. Maintenance: Ground absorption sewage treatment and disposal systems shall be checked, and the contents of the septic tank removed, periodically from all compartments, to ensure proper operation of the system. The contents shall be pumped whenever the solids level is found to be more than 1/3 of the liquid depth in any compartment.

IV. Operation: System shall be operated in accordance with 15A NCAC 18A .1961.

System Classification: IIIg

*Operation Permits for Type V and VI systems expire five (5) years from the date of issuance (in accordance with Table V(a)). The system owner must contact GWS six (6) months prior to expiration for permit renewal.

Subsurface system operator required: Yes ☐ No ☒

☐ This type of system requires the system owner to maintain a contract with a certified operator to perform system inspection, maintenance, and reporting as required in 15A NCAC 18A .1961. and Table V(a). The system owner is responsible for all fees associated with these services.

☒ System does not require inspection by GWS on a routine frequency.

☐ System requires inspection by GWS once every five (5) years. The system owner is responsible for all fees associated with the inspection.

☐ System requires inspection by GWS once every three (3) years. The system owner is responsible for all fees associated with the inspection.

☐ System requires inspection by GWS once every twelve (12) months. The system owner is responsible for all fees associated with the inspection.

☐ System requires inspection by GWS once every six (6) months. The system owner is responsible for all fees associated with the inspection.

V. Other:

_____

_____

_____

_____

DENR Authorized Agent: Jeremy Michael Date: 05/25/2010

Signature: Jeremy Michael

FEE: 200 ck
DATE: 1/10/03

APPLICATION FOR IMPROVEMENT PERMIT
FOR RESIDENTIAL SITE
INDIVIDUAL WATER AND WASTEWATER
SYSTEMS PROGRAM

[ ] CRT

TYPE APPLICATION: __ NEW SYSTEM __ EXPANSION/ ALTERATION OF EXISTING SYSTEM __ REPAIR OF EXISTING SYSTEM

NORTH CAROLINA
DEPARTMENT OF ENVIRONMENT,
HEALTH, AND NATURAL RESOURCES
DIVISION OF ENVIRONMENTAL HEALTH
ON-SITE WASTEWATER SECTION

FILE #: 514cB

PROPERTY INFORMATION (FROM ENGINEERING FORM) FOR JOB LOCATION:

TAX/PARCEL NUMBER 195-07103

STREET ADDRESS: Twinleaf Ct

SUBDIVISION OR MOBILE HOME PARK NAME: Heathfield

LOT NUMBER: # 23

TYPE OF BUILDING (CHECK ONE):

__ SINGLE MOBILE HOME(S)
__ DOUBLE WIDE (D)
X HOUSE (H)
__ MODULAR HOME (M)
__ MULTIPLE FAMILY (U)
__ OTHER (O)

TOWNSHIP (CHECK ONE):

__ 0 MECKLENBURG
__ 1 CHARLOTTE
__ 2 DAVIDSON
__ 3 CORNELIUS
__ 4 PINEVILLE
__ 5 MATTHEWS
__ 6 HUNTERSVILLE
X 7 MINT HILL

HEATED SQUARE FOOTAGE: 3500

NUMBER OF BEDROOMS: 4 | NUMBER OF OCCUPANTS:

CLOSING DATE

FOUNDATION FOR RESIDENCE:

__ WITHOUT BASEMENT ON SLAB
X CRAWL SPACE
__ WITH BASEMENT /PLUMBING
__ WITH BASEMENT /NO PLUMBING

Pool Yes (No)

IF EXPANSION/ALTERATION OF EXISTING SYSTEM, DESCRIBE THE PROPOSED BUILDING ADDITION:

WILL THERE BE A HOME BUSINESS IN THE RESIDENCE: __ YES X NO TYPE:

WATER SUPPLY (CHECK ONE):

X COMMUNITY (C)
__ MUNICIPAL (M)
__ PRIVATE WELL (P)
__ SHARED WELL (S)
__ OTHER 'SPRINGS' (O)

IF ANY OF THE FOLLOWING ARE LOCATED ON THE PROPERTY, PLEASE SHOW LOCATION ON PLAT:

BURIED CABLES, LANDFILLS, STUMPHOLES __ YES X NO
EXISTING WASTEWATER SYSTEMS __ YES X NO
EASTMENTS OR RIGHT-OF-WAYS X YES __ NO
WELL, SPRINGS OR WATERLINES X YES __ NO
DESIGNATED WETLANDS X YES __ NO

PROPERTY OWNER: NVR, INC dba Ryan Homes

NAME: (LAST) (FIRST) (MI)

ADDRESS: 10815 David Taylor Dr

CITY Charlotte STATE: NC ZIP: 28262

DAYTIME PHONE: 704 - 548-3534

LEGAL AGENT FOR PROPERTY OWNER, IF APPLICABLE:

NAME: (LAST) (FIRST) (MI)

DAYTIME PHONE: ( ) -

WHAT DATE WAS THE PROPERTY ORIGINALLY DEEDED AND RECORDED?

An Improvement Permit is subject to suspension or revocation if site plans or the intended use change or if information submitted in this application is falsified or changed. The undersigned, owner, or legal agent for the owner, of the property described above as the "Job Location" has read the foregoing application, acknowledges that the contents of same are true, and authorizes agents of the Mecklenburg County Health Department to enter onto the property for the purpose of processing this request.

SIGNED: Kristen Warner DATE: 1/8/03

MECKLENBURG COUNTY HEALTH DEPARTMENT
ENVIRONMENTAL HEALTH DIVISION
c/o HAL MARSHALL CTR., SUITE 211, 700 N. TRYON ST., CHARLOTTE, N.C. 28202., (704) 336-5102

PROPOSED PLOT PLAN


Lot 23

HEALTH DEPARTMENT
ENVIRONMENTAL HEALTH DIVISION
700 NORTH TRYON STREET
CHARLOTTE, NC 28202
PHONE (704) 336-5102

FILE: 5746

TC: _____

Draw in and name all roads adjoining the property. Draw in and accurately dimension the lot concerned. Accurately indicate property boundaries proposed and/or existing structures and driveways, underground utilities, and wells and springs within 100 feet of the proposed building or drainfield.

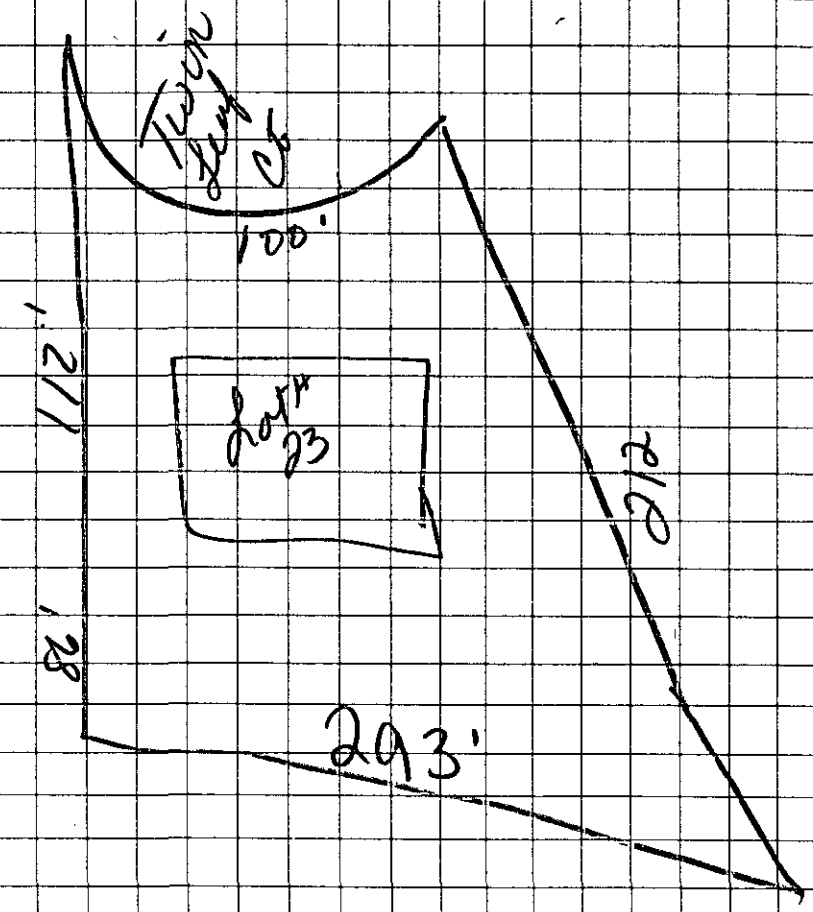

Kathleen Warner
OWNER/AGENT SIGNATURE

DATE 1/8/03

APPROVAL DATE _____

White - Health Department's Copy Canary - E.H.S. Copy Pink - Owner's Copy

Department of Environment, Health, and Natural Resources
Division of Environmental Health
On-site Wastewater Section

Sheet: 1
Property ID: PO 195-071-02
Lot #: 23
File #: 5146B
Code: 2

RCS

SOIL/SITE EVALUATION for ON-SITE WASTEWATER SYSTEM

Owner: NVR, Inc., dba Ryan Homes
Applicant:
Address: 10815 David Taylor Drive, Charlotte, N. C. 28262
Date Evaluated: 02/10/2003
Proposed Facility: Residence
Design Flow (.1949): 480gpd
Property Size: .69a
Location of Site: Twinleaf Court
Property Recorded:
Water Supply: [x] Public [ ] Individual [ ] Well [ ] Spring [ ] Other
Evaluation Method: [x] Auger Boring [ ] Pit [ ] Cut
Type of Wastewater: [x] Sewage [ ] Industrial Process [ ] Mixed

PROFILE #	.1940 Landscape Position/ Slope%	Horizon Depth (IN.)	SOIL MORPHOLOGY .1941 Structure/ Texture	SOIL MORPHOLOGY .1941 Consistence Mineralogy	OTHER PROFILE FACTORS .1942 Soil Wetness/ Color	.1943 Soil Depth (IN.)	.1956 Sapro Class	.1944 Restr. Horiz	Profile Class & LTAR
1	LS, 8	0-7	GR/SL	FR/SEXP/NS/NP	>48" TO SOIL WETNESS	48	N/A	NONE	PS, IV
		7-48	SBK/C	FI/SEXP/S/P					.3GPD/FT
2	"	0-4	GR/SL	FR/SEXP/NS/NP	"	"	"	"	"
		4-8	GR/SCL	FR/SEXP/SS/SP					
		8-48	SBK/C	FI/SEXP/S/P					
3	"	0-7	GR/SCL	FR/SEXP/SS/SP	"	"	"	"	"
		7-48	SBK/C	FI/SEXP/S/P					
4	"	0-5	GR/SCL	FR/SEXP/SS/SP	"	"	"	"	"
		5-48	SBK/C	FI/SEXP/S/P					

Description	Initial System	Repair System
Available Space (.1945)	PS	US
System Type(s)		
Site LTAR	.3GPD/FT^2	.3GPD/FT^2

Other Factors (.1946): _____
Site Classification (.1948): UNSUITABLE
Evaluated By: W. R. Marlin, LSS, 2/12/2003, W. R. Marlin
Others Present:

FILE # 57463

COMMENTS 100% Repair

LANDSCAPE POSITION	GROUP	TEXTURE	.1955 LTAR	CONSISTENCE MOIST	CONSISTENCE WET
R-RIDGE	I	S-SAND	1.2-0.8		
S-SHOULDER SLOPE		LS-LOAMY SAND		VFR-VERY FRIABLE	NS-NON-STICKY
L-LINEAR SLOPE				FR-FRIABLE	SS-SLIGHTLYSTICKY
FS-FOOT SLOPE	II	SL-SANDY LOAM	0.8-0.6	FI-FIRM	S-STICKY
N-NOSE SLOPE		L-LOAM		VFI-VERY FIRM	VS-VERY STICKY
H-HEAD SLOPE				EFI-EXTREMELY FIRM	NP-NON-PLASTIC
CC-CONCLAVE SLOPE	III	SI-SILT	0.6-0.3		SP-SLIGHTLYSTICKY
CV-CONVEX SLOPE		SICL-SILTY CLAY LOAM			P-PLASTIC
T-TERRACE		CL-CLAY LOAM			VP-VERY PLASTIC
FP-FLOOD PLAIN		SCL-SANDY CLAY LOAM			
	IV	SC-SANDY CLAY	0.4-0.1		
		SIC-SILTY CLAY			
		O-ORGANIC			


STRUCTURE

SG-SINGLE GRAIN
M-MASSIVE
CR-CRUMB
GR-GRANULAR
SBK-SUBANGULAR BLOCKY
ABK-ANGULAR BLOCKY
PL-PLATY
PR-PRISMATIC

MINERALOGY

SLIGHTLY EXPANSIVE

EXPANSIVE

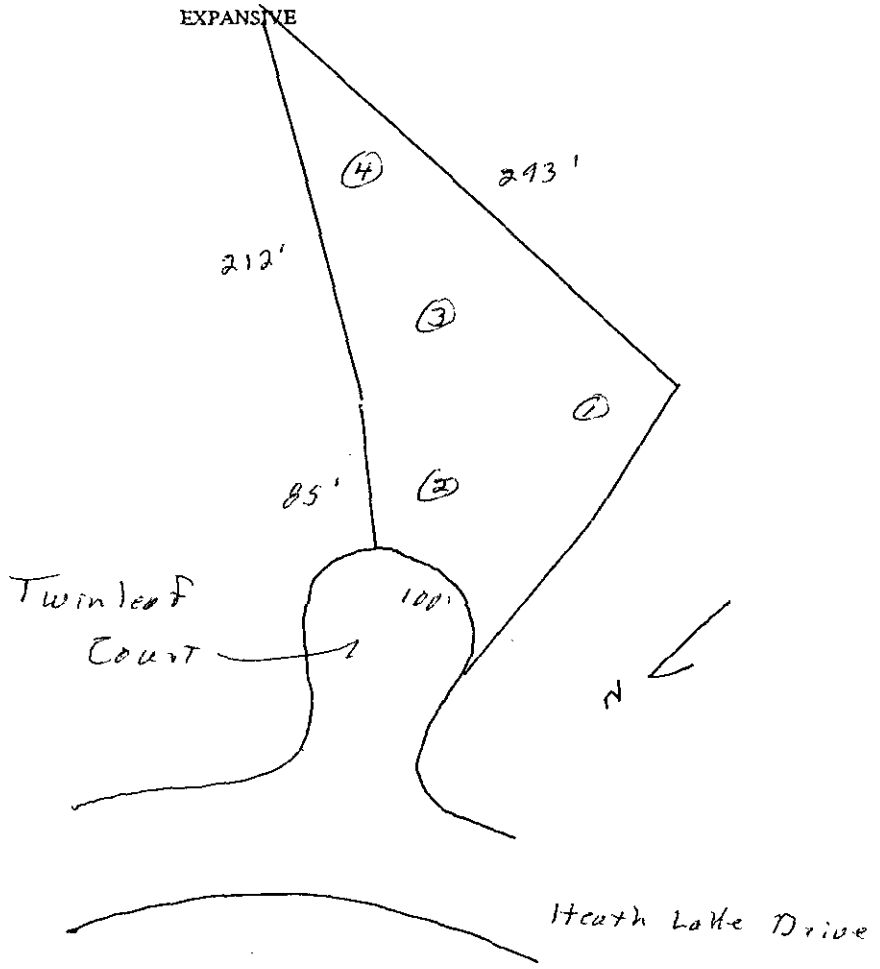

PROPOSED PLOT PLAN


HEALTH DEPARTMENT
ENVIRONMENTAL HEALTH DIVISION
700 NORTH TRYON STREET
CHARLOTTE, NC 28202
PHONE (704) 336-5102

FILE: 5146 B

TC: 195-071-02

lot 23

Draw in and name all roads adjoining the property. Draw in and accurately dimension the lot concerned. Accurately indicate property boundaries proposed and/or existing structures and driveways, underground utilities, and wells and springs within 100 feet of the proposed building or drainfield.

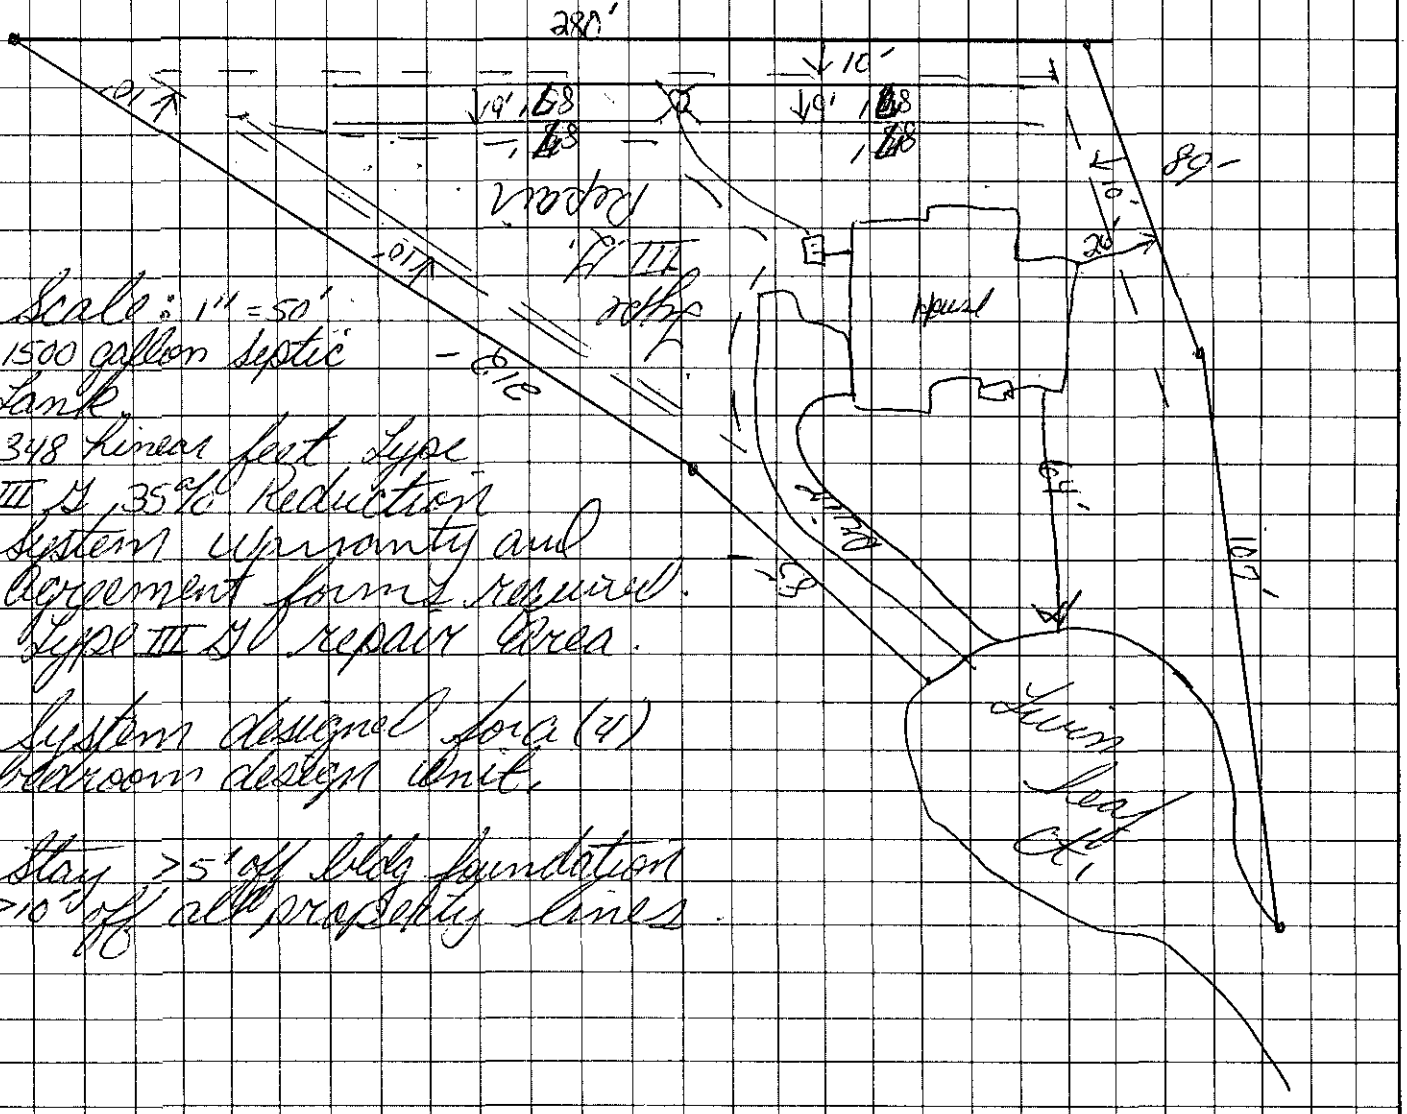

(1) Scale: 1" = 50'
(2) 1500 gallon septic tank.
(3) 348 linear feet type III, 35% Reduction system w/ proximity and agreement forms required.
(4) Type III 50% repair area.
(5) System designed for a (4) bedroom design unit.
(6) Stay >5' off bldg foundation >10' off all property lines.

(Patrice) Garner
OWNER/AGENT SIGNATURE

DATE 9/22/03

APPROVAL DATE Joshua L. Williams R.S. 09-17-03

White - Health Department's Copy Canary - E.H.S. Copy Pink - Owner's Copy

Permit Number: 51463

CONDITIONS OF IMPROVEMENT PERMIT

Tax Number: 195-071-03

P.O

The IMPROVEMENT PERMIT is subject to revocation if site plans or the intended use change. There is to be NO grading, filling or disturbance of the soil in the area of the septic tank system or repair area.

CONSTRUCTION AUTHORIZATION must be obtained prior to receiving a Building Permit. The Construction Authorization is NOT transferable. Do not clear, grade, fill or disturb soil prior to obtaining a Construction Authorization.

Domestic-type wastewater only. No industrial process wastewater may be discharged into the system.

Basement	___ Yes	___ No	___ Partial Basement
Type Primary Wastewater System Type (circle one): I II (III) IV V VI	___ Conventional ___ Prefabricated, permeable block panel system ___ Shallow Placed Conventional	___ Low Pressure Pipe ___ Large Diameter Pipe ___ Fill ___ Other	✓ Innovative or Experimental: ___ IWWS-93-1 ___ IWWS-93-2 ___ IWWS-94-1

.03 Long-term acceptance rate	480 Max gallons/day wastewater flow	1040 Absorption Area (sq ft)	9' Trench spacing (min. on centers)
N Serviced by private well	1500 Gallon septic tank	348' Total trench length (ft)	36" Maximum trench depth (At least 12" of provisionally suitable soil must remain between trench bottom and unsuitable soil conditions)
4 Bedrooms in residence	N/A Gallon pump tank	N/A Depth of stone	

Any surface waters present: Type: Minimum separation distance:

Site modifications required:

Additional Conditions: Type III (2) 35% Reduction System designed for a (4) bedroom design limit. Warranty and agreement forms required.

Repair Area System Type Type (circle one): I II (III) IV V VI	___ Conventional ___ Prefabricated, permeable block panel system ___ Shallow Placed Conventional	___ Low Pressure Pipe ___ Large Diameter Pipe ___ Fill ___ Other	✓ Innovative or Experimental: ___ IWWS-93-1 ___ IWWS-93-2 ___ IWWS-94-1

1200' Absorption Area (Sq ft) 400' Total Trench Length (Ft)	N/A Depth of Stone Trench	9' Trench spacing (min. on centers)	36" Maximum Trench Depth

For existing system, enter the year originally installed:

The undersigned, an authorized agent of the MECKLENBURG COUNTY HEALTH DEPARTMENT, certifies that the Department has approved the Request for the Job Location contained in this document. This approval is granted in accordance with the provisions of Laws and Rules For Sewage, Treatment and Disposal in effect at the time of issuance of the permit and is subject to the following provisions:

- No work shall be conducted on the septic tank system until an Installation, Construction, Alteration and/or Repair Approval is granted by this Department.
- This Improvement permit is transferable.

Joshua R. Sellers R.S. IREHS — DENR Authorized Agent — Date 09-17-03

Patricia Garner — Owner/Agent Signature — Date 9/22/03

MECKLENBURG COUNTY
HEALTH DEPARTMENT
ENVIRONMENTAL HEALTH DIVISION
c/o HAL MARSHALL CTR.
SUITE 211
700 N. TRYON ST.
CHARLOTTE, N.C. 28202.
(704) 336-5102

NORTH CAROLINA DEPARTMENT OF
ENVIRONMENTAL, HEALTH,
AND NATURAL RESOURCES
DIVISION OF ENVIRONMENTAL HEALTH
ON-SITE WASTEWATER SECTION

Proj. 52760

FILE COPY	
FILED FOR REGISTRATION	DOC. #
DATE 9/19/03	TIME 10:50am
BOOK 16143	PAGE 495
STAMPS	REG FEE 20.00
JUDITH A. GIBSON REGISTER OF DEEDS MECKLENBURG COUNTY, NC	

STATE OF NORTH CAROLINA

COUNTY OF MECKLENBURG

WASTEWATER TREATMENT AND DISPOSAL SYSTEM DESIGN AGREEMENT: 15A NCAC 18A .1948 AND ANY OF THE FOLLOWING RULES: .1956; .1957(a); .1957(b); or .1957(c); OR .1969

FILE # 5146B
PARCEL # 195-072-23

The undersigned, NUR, INC DBA Ryan Homes, owner of property located at 6511 Twin Leaf Ct, (the "site") and described in an instrument recorded in Book 39 at Page 260, Mecklenburg Public Registry, hereby acknowledges that the undersigned applied to the Mecklenburg County Health Department (the 'Department") for a permit to install a septic tank sewage disposal system on the site; that the Department evaluated the site for suitability for such a system in accordance with the regulations promulgated by the North Carolina Commission for Health Services as 15A NCAC 18A .1900 et seq.; that the Department originally classified the site as "unsuitable" pursuant to the standards set forth in the regulations; that the undersigned requested that the Department reclassify the site as "provisionally suitable" in light of the particular septic tank system proposed by the undersigned; that the Department considered various studies, data, and other information which indicate to the Department that the septic tank system proposed by the undersigned is allowed by the rules; and that the Department therefore reclassified the site as "provisionally suitable" and issued an appropriate permit for such proposed septic tank system.

The undersigned further acknowledges that the proper design, construction, operation and maintenance of such septic tank system is the responsibility of the designer, owner, developer, installer, or user of the system, as applicable, and that neither the Department nor its officials, employees, or agents warrant or guarantee that the said system installed pursuant to the permit issued by the Department will function in a satisfactory manner for any given period of time or that the Department, its officials, employees or agents assume any liability for any damages of any kind which are caused, or which may be caused, by a malfunction of such system.

The undersigned further acknowledges that the following conditions will apply to the site:

This instrument was prepared by: NUR, INC DBA Ryan Homes
Mail after recording to: 10815 David Taylor Dr
Charlotte NC 28262

X 33575 JKA

FEE: 300 **AUTHORIZATION FOR WASTEWATER SYSTEM CONSTRUCTION** 4D 52760 ACS
DATE: ~~2019~~ 9/12/03 **VOID SIXTY (60) MONTHS FROM DATE OF ISSUANCE**

DATE: 09-17-03
JOB LOCATION ADDRESS: 6511 Twin Leaf Ct. ~~Lot 23 Heathfield~~
PROPERTY OWNER: Ryan Harrell
BUILDING CONTRACTOR: Same
SUBDIVISION NAME: Heathfield
PERMIT NO: 514613
PARCEL NO: 195-07~~-02 P.O.~~ 223
AUTHORIZATION ISSUED BY: Joshua R. Sellers RS, REHS **DATE:** 09-17-03
DEHNR AUTHORIZED AGENT

AUTHORIZATION CONDITIONS

1. WASTEWATER SYSTEM CONSTRUCTION AND INSTALLATION MUST MEET ALL CONDITIONS AND SPECIFICATIONS AS SET FORTH IN IMPROVEMENT PERMIT NO. 514613, AND THE ATTACHED SITE PLAN WITH SYSTEM DETAILS. CONSTRUCTION AND INSTALLATION MUST ALSO MEET ALL REQUIREMENTS SET FORTH IN THE RULES GOVERNING SANITARY SEWAGE COLLECTION, TREATMENT, AND DISPOSAL AND ANY OTHER APPLICABLE RULES AND LAWS.

2. AN INSTALLATION, CONSTRUCTION, ALTERATION AND/OR REPAIR APPROVAL MUST BE SECURED **PRIOR** TO INSTALLATION OF THE SEPTIC TANK SYSTEM. THE INSTALLER OF THE SYSTEM SHALL BE A REGISTERED SEPTIC TANK CONTRACTOR WITH MECKLENBURG COUNTY HEALTH DEPARTMENT.

3. ANY ALTERATION IN SITE OR SOIL CONDITIONS (INCLUDING LOCATION OF STRUCTURES AND APPURTENANCES) OR MODIFICATION IN USE, DESIGN WASTEWATER FLOW, OR WASTEWATER CHARACTERISTICS AS SPECIFIED IN THE ASSOCIATED IMPROVEMENT PERMIT AND APPLICATION, MAY SUBJECT THIS AUTHORIZATION AND ASSOCIATED PERMIT(S) TO REVOCATION.

4. OTHER CONDITIONS: Type III, Lt 35% reduction System
Warranty and Agreement forms Required.

OWNER CERTIFICATION

I CERTIFY THAT THERE HAVE BEEN NO ALTERATIONS IN SITE OR SOIL CONDITIONS OR MODIFICATIONS TO FACILITY, WASTEWATER FLOW, OR WASTEWATER CHARACTERISTICS FROM THOSE SPECIFIED IN THE ORIGINAL APPLICATION OR ASSOCIATED IMPROVEMENT PERMIT UNLESS AUTHORIZED IN WRITING BY THE MECKLENBURG COUNTY HEALTH DEPARTMENT. I ALSO UNDERSTAND THAT ANY SUCH ALTERATIONS, MODIFICATIONS, OR FALSE INFORMATION ARE GROUNDS FOR REVOCATION OF PERMITS AND AUTHORIZATION TO CONSTRUCT.

Patricia Garner 9/22/03
SIGNATURE OF OWNER/OWNER'S REPRESENTATIVE DATE

INSTALLATION, CONSTRUCTION, ALTERATION, AND/OR REPAIR APPROVAL

HEALTH DEPARTMENT
ENVIRONMENTAL HEALTH DIVISION
700 NORTH TRYON ST., SUITE 211
CHARLOTTE, NC 28202
PHONE (704) 336-5102

FILE: 5146B DATE: 09-18-03

TC: 195-071-02 PA / L

SERIAL 19525 07213

Permission is hereby given to ✓ Install or Construct, _____ Alter or Repair the individual septic tank wastewater treatment system with subsurface, soil absorption, effluent discharge as specified herein at the described location. This permit is granted based upon the information supplied in the application dated 03/08/03. All work shall be completed on or before 10-18-03, after which date this permit shall be null and void. The system shall meet all of the construction requirements of 15A NCAC 18A. 1900 which are in effect on the date of the granting of this permit. A Certificate of Completion or an Operation Permit must be obtained from the Mecklenburg County Health Department before any system can be covered up or placed into service. The issuance of this permit does not in any way guarantee that the system anticipated to be constructed will operate properly, or relieve any person now or hereafter owning, controlling or using such system from any liability resulting from the failure of the system to operate properly.

See Scaled Plot Plan

PLOT OF SYSTEM

Liquid Capacity of Septic Tank 1500 gallons

Liquid Capacity of Dosing Tank N/A. gallons

Tank Construction PCC

Trench Depth ≤ 36"

Absorption and/or Nitrification Lines:

Trench Width 3' feet

Trench Walls Scored and Porous Yes

Total Line Length 4@ 87' feet

Number of Lines 346'

Depth of Stone N/A. inches

Distance from House 25' feet

Distance from Property Line >10' feet

Distance from Well Comm feet
>100'

NOTICE: This system shall not be installed while soils are in a wet condition.

NAME OF OWNER Ryan Homes

LOCATION OF PROPERTY Lot 23 Hartsfield

Comments: Type III @ 35% Reduction system designed for a (4) bedroom design unit. Warranty and Agreement forms required

Joshua R. Sellers R.S. IREHS
Environmental Health Specialist

WHITE - HEALTH DEPARTMENT's COPY • CANARY - E.H.S. COPY • PINK - OWNER OR AGENT's COPY

CERTIFICATE OF COMPLETION/OPERATION PERMIT

HEALTH DEPARTMENT
ENVIRONMENTAL HEALTH DIVISION
700 NORTH TRYON ST., SUITE 211
CHARLOTTE, NC 28202
PHONE (704) 336-5102

FILE: 5146B DATE: 11-21-03

TC: 195-~~00-02~~ 23 ☐ L ☒ CRT

SERIAL 19369

Name of Owner RYAN HOMES Juris.:

Address of Property 6511 TWIN LEAF COURT, HEATH FIELD LOT #23

Inspection Data:

Tank Material PCC 1500

Total Length of Drainfield 360

Number of Lines 4 @ 90

Cover Depth 12"

Water Supply Source MUNICIPAL


Distance to Water Source >10

Excavation Inspected 11-21-03

Tank(s) Inspected 11-21-03

Wash Line Inspected —

High Water Alarm Inspected —

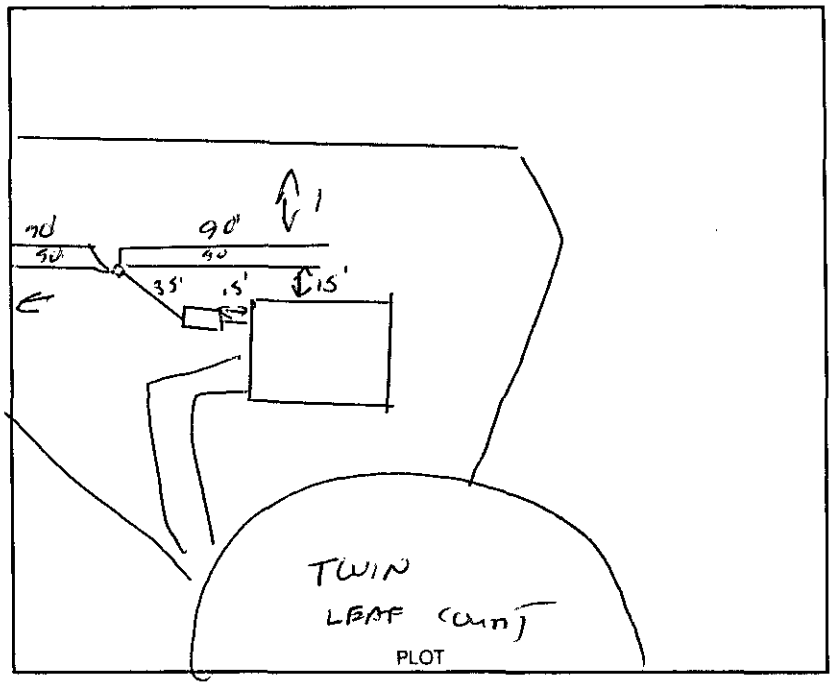

Design 1500ST 1600SFT ANNOUNCED 35% REDUCED - 82 FLOW CTR# RCS

The undersigned has inspected the Septic Tank System described above, and certifies it has been

☒ installed or constructed ☐ altered or repaired

☐ in accordance with the permit issued ☒ as detailed in the plot above

and meets the provisions of 15A NCAC 18A. 1900, "Laws And Rules For Sewage Treatment and Disposal Systems" in effect on the date of issuance of the permit. This issuance of this

☐ Certificate of Completion ☒ Operation Permit

does not in any way guarantee that the system will operate properly or relieve any person now or hereafter owning, controlling, or using such system from any liability resulting from the failure of the system to operate properly. This document is issued subject to those restrictions and conditions shown on the permit(s) and the provisions of 15A NCAC 18A. 1990 in addition to those listed below under "COMMENTS." This document shall be null and void if any information contained in the application is untrue or if any additions are made to the property which would increase the requirements for said system.

Notice: Disturbance of the designated repair area may result in the suspension/revocation of this permit.

COMMENTS: TYPE II - C

Environmental Health Specialist

Mecklenburg County services are available without regard to ethnic origin, sex, or disability.



6511 TWINLEAF CT

19507223

1/8/2008

duponbj

Groundwater and Wastewater Services File Imaging Project
May 2007
Barcode Font = IDAutomationHC39M

2010 Alteration ok

Groundwater & Wastewater Services
Septic Project File & Data Review Worksheet

GWS File #: 5746 B. WASPS App #: 4625

Primary ES assigned to project: YJ

Secondary ES assigned to project: _____

Project Type: New System ☐ Alteration ☑ Repair ☐ Modified Plot Plan ☐

I. File Review:

Rule or Law	Permit Application			
.1937(d)	Is the Application complete	Yes ☑	No ☐	N/A ☐
.1937(d)	Is there a Site plan/Plat with application	Yes ☑	No ☐	N/A ☐
.1937(d)	Is the Facility shown?	Yes ☑	No ☐	N/A ☐
.1937(d)	Are appurtenances shown	Yes ☑	No ☐	N/A ☐
	Site Evaluation Information			
.1939 (a)(1)	Topography and Landscape Position Recorded?	Yes ☑	No ☐	N/A ☐
.1940 (a-g)	Slope % Recorded?	Yes ☑	No ☐	N/A ☐
.1939 (a)(2)	Texture Class Recorded?	Yes ☑	No ☐	N/A ☐
.1939 (a)(2)	Structure type Recorded?	Yes ☑	No ☐	N/A ☐
.1939 (a)(2)	Consistence Recorded?	Yes ☑	No ☐	N/A ☐
.1939 (a)(2)	Mineralogy Recorded?	Yes ☑	No ☐	N/A ☐
.1939 (a)(3)	Soil Wetness Condition Recorded?	Yes ☐	No ☐	N/A ☑
.1939 (a)(4)	Soil Depth to Rock or Parent Material Recorded When Encountered	Yes ☐	No ☐	N/A ☑
.1939 (a)(5)	Depth to Restrictive Horizons Recorded When Encountered?	Yes ☐	No ☐	N/A ☑
.1939 (a)(6)	Sufficient Available Space Recorded?	Yes ☑	No ☐	N/A ☐
.1937(m)	Are the Profile Locations Shown?			
.1939(a)	Are the S/PS Profiles in system & in repair area?	Yes ☑	No ☐	N/A ☐
& .1945(b)	Number of auger borings made: 1 new			
	Were sufficient auger borings made?	Yes ☑	No ☐	N/A ☐
.1939(d), .1955, .1956, .1957	LTAR .3	Yes ☑	No ☐	N/A ☐
	Improvement Permit/Construction Authorization			
.1937(g) 130A-336(a)	Proposed System Type stated-Initial	Yes ☑	No ☐	N/A ☐
.1945(b)	Proposed System Type stated-Repair	Yes ☑	No ☐	N/A ☐
130A-336 (a)(3)	System location identifiable by setbacks - Initial	Yes ☑	No ☐	N/A ☐
.1937(g) .1945(b)	System components shown – Initial	Yes ☑	No ☐	N/A ☐
.1945(b)	Repair area shown	Yes ☑	No ☐	N/A ☐
.1937 (f)(g)	Does System design match facility, flow & WWcharacteristics?	Yes ☑	No ☐	N/A ☐
.1937 (f)(g)	Is System design consistent with soil/site conditions?	Yes ☑	No ☐	N/A ☐
.1937 (f)(g)	Is the System located in the approved area?	Yes ☑	No ☐	N/A ☐
130A-336(a)	Is the Design flow (gpd) indicated?	Yes ☑	No ☐	N/A ☐

130A-336(a)	Number of Bedrooms, employees, seats, etc. indicated?	Yes ☑	No ☐	N/A ☐
.1937(g)	Trench depth indicated?	Yes ☑	No ☐	N/A ☐
.1937(g)	Trench width indicated?	Yes ☑	No ☐	N/A ☐
.1937(g)	Trench length indicated?	Yes ☑	No ☐	N/A ☐
130A-336(a)(1)	Proposed/existing well shown?	Yes ☑	No ☐	N/A ☐
130A-336(a)(1)	Property line lengths shown?	Yes ☑	No ☐	N/A ☐
130A-336(a)	Facility/appurtenance setbacks shown from fixed points?	Yes ☑	No ☐	N/A ☐
	Operation Permit			
.1937(i)	System type as described in table V(a) of rule .1961	Yes ☑	No ☐	N/A ☐
.1937(i)	Conditions for system performance, operation, maintenance, monitoring and reporting.	Yes ☑	No ☐	N/A ☐

II. WASPS Review:

Construction authorization issued	Yes ☐	No ☐	N/A ☐
Installation approval issued	Yes ☐	No ☐	N/A ☐
Operation permit issued	Yes ☐	No ☐	N/A ☐
Other related documentation	Yes ☐	No ☐	N/A ☐

Items requiring correction/modification: _____

Comments:

IA issued date: 5/20/10

OP issued date: 5-25-10

Review performed by: IR Date performed: 5-24-10

NORTH CAROLINA
FIVE YEAR LIMITED WARRANTY
Approved Effective April 24, 2002

Ring Industrial Group ("Ring") hereby extends, for a period of FIVE (5) YEARS, the following Limited Warranty to the system owner who acquires through an authorized EZflow Brand drain field system installer a new EZflow Brand drain field system located in the State of North Carolina. The drain field system is warranted to be free from defective materials and workmanship and to perform in accordance with the state performance requirements (15A NCAC 18A Section .1900) in effect on the date of installation. This Limited Warranty applies only to those EZflow Brand drain field systems whose trench length modification has greater than a 25% reduction as compared to the sizing standard for a conventional gravel trench as permitted by the State of North Carolina. This Limited Warranty is subject to the terms and conditions stated below.

I. WARRANTY ELIGIBILITY:

The system owner is eligible for this Limited Warranty provided all of the terms and conditions of this Limited Warranty are strictly followed. The terms of this warranty shall transfer from the original system owner to subsequent system owners for the duration of this Limited Warranty. This Limited Warranty covers only the performance of the EZflow Brand drain field system as manufactured and installed in accordance with the manufacturer's design specifications and current state regulatory approval.

II. CONDITIONS OF LIMITED WARRANTY:

This Limited Warranty shall only apply if the EZflow Brand drain field system is installed for use with domestic strength effluent and located in the State of North Carolina and all of the following terms and conditions are satisfied:

(i) The design and installation of the EZflow Brand drain field system is according to all applicable plumbing and building codes, ordinances, requirements and regulations.

(ii) The design and installation of the EZflow Brand drain field system is strictly according to the rules and regulations of the North Carolina state agency or state-authorized agency that is responsible for inspection and approval.

(iii) The design and installation of the EZflow Brand drain field system is strictly according to all applicable permitting procedures for the EZflow Branddrain field systems adopted by the North Carolina state agency or state-authorized agency that is responsible for inspection and approval.

(iv) The EZflow Brand drain field system is subject to use permitted by the applicable North Carolina rules and regulations for on-site systems.

(v) Only an authorized EZflow Brand drain field system installer shall perform the installation of the EZflow Brand drain field system.

III. WHAT IS WARRANTED AND FOR HOW LONG:

The EZflow Brand prefabricated nitrification drain field system is warranted for FIVE (5) YEARS from the date of issuance of the Certificate of Occupancy, or the date of issuance of the Operation Permit, which ever is later

If the EZflow Brand drain field system fails within the five (5) year period of this Limited Warranty and all of the terms, conditions and requirements of this Limited Warranty have been met, Ring shall provide all materials and labor that may be necessary to provide a fully functional wastewater system at no cost to the system owner. This section shall not be construed to require that a manufacturer warrant an innovative wastewater system that is not properly sized to meet the design load required for a particular use, that is improperly installed, or that is improperly operated and maintained, in accordance with 15A NCAC 1 SA .1900 et. seq. Warranty repairs such as full replacement of the nitrification system, extension of the nitrification system or other repairs shall be completed pursuant to a repair Authorization to Construct to be issued by the local health department in accordance with 15A NCAC 18A .1900 et. seq. Rule .1961(1).

A system failure is defined by North Carolina 15A NCAC 18A .1900 rules.

IV. WHAT IS NOT COVERED BY THIS LIMITED WARRANTY:

1. The septic tank and all septic tank filters, unless required to make the system fully functional.
2. Effluent distribution box(es) and headers, unless required to make the system fully functional.
3. Improper installation.
4. Plastic pipe not authorized by Ring to be used with the EZflow Brand drain field system.
5. Failure due to excessive use or improper use as defined by state rules for on-site wastewater systems, including, but not limited to, excessive water usage, improper grease disposal, or failure to remove septic tank solids (digested sludge).
6. Landscaping costs other than those specified by rule.
7. Failure due to improper sizing as defined by state rules.
8. Repair work performed prior to a claim or which is done without Ring authorization.
9. This Limited Warranty does not extend to incidental, consequential, special, indirect or punitive damages.
10. Drain fields repaired or modified by an unauthorized EZflow installer.

V. RING OBLIGATIONS:

No representative of the company has the authority to change this warranty in any manner whatsoever, or to extend this warranty. No warranty applies to any party other than the original system owner or subsequent system owner

VI. OWNER'S OBLIGATION:

1. Must have a signed and dated Operation Permit from the duly authorized representative of the North Carolina state agency or state-authorized agency that is responsible for EZflow Brand drain field system inspection and approval.
2. Must have a Warranty Certificate from an authorized EZflow Brand drain field system installer.
3. The system owner must notify the company in writing at its corporate headquarters within 90 days of being notified by an authorized agent of the state that the system has failed. Notice shall be sent to Ring Industrial Group, 65 Industrial Park Road, Oakland, TN 38060.
4. The system owner must have the septic tank solids (digested sludge) properly removed in accordance with state rules for on-site systems.

VII. DISCLAIMER AND LIMITATION ON IMPLIED WARRANTIES:

ALL WARRANTIES AND REMEDIES CONTAINED HEREIN ARE EXCLUSIVE AND THERE ARE NO OTHER WARRANTIES. ANY IMPLIED WARRANTIES OF MERCHANTABILITY AND OF FITNESS FOR A PARTICULAR PURPOSE, IMPOSED ON THE SALE OF EZFLOW BRAND DRAIN FIELD SYSTEM TO THE NORTH CAROLINA SYSTEM OWNER, ARE, BY LAW, LIMITED TO FIVE (5) YEAR DURATION FOR THE EZFLOW BRAND DRAIN FIELD SYSTEM AND ITS CONSTITUENT PARTS, AND ARE SUBJECT TO THE TERMS AND CONDITIONS OF THIS LIMITED WARRANTY. THIS WARRANTY DOES NOT EXTEND TO INCIDENTAL, CONSEQUENTIAL, SPECIAL, DIRECT OR INDIRECT DAMAGES, WHETHER ARISING IN CONTRACT OR TORT. THE COMPANY SHALL NOT BE LIABLE FOR LOSS OR DAMAGE TO PERSONAL PROPERTY, PENALTIES OR LIQUIDATED DAMAGES, LOSS OF PRODUCTION AND PROFITS, OVERHEAD COSTS, OR OTHER LOSS OR EXPENSE. SPECIFICALLY EXCLUDED ARE DAMAGE DUE TO WATER DAMAGE, ORDINARY WEAR AND TEAR, ALTERATION, ACCIDENT, MISUSE, ABUSE, OR NEGLECT; THE UNITS BE SUBJECTED TO STRESSES OR VEHICULAR TRAFFIC GREATER THAN THOSE PRESCRIBED IN THE INSTALLATION INSTRUCTIONS OR OPERATION INSTRUCTIONS; FAILURE TO MAINTAIN THE MINIMUM GROUND COVERS SET FORTH IN THE OPERATION INSTRUCTIONS; THE SYSTEM FAILURES DETERMINED TO BE DUE TO NON-COMPLIANCE WITH THE ON-SITE WASTEWATER LAW OR RULES (130A-133, et. seq.; 15A NCAC 18A Section .1900) INCLUDING BUT NOT LIMITED TO IMPROPER SITING, EXCESSIVE WATER USAGE, IMPROPER GREASE DISPOSAL, PLACEMENT OF IMPROPER MATERIALS INTO THE SYSTEM, IMPROPER OPERATION OR IMPROPER MAINTENANCE; OR ANY OTHER EVENT NOT CAUSED BY THE COMPANY. THIS PERMIT SHALL BE VOID IF THE SYSTEM OWNER FAILS TO COMPLY WITH ALL OF THE TERMS SET FORTH IN SECTION II AND IV OF THIS WARRANTY.


FURTHERMORE, IN NO EVENT SHALL THE COMPANY BE RESPONSIBLE FOR ANY LOSS OR DAMAGE TO THE ORIGINAL OR SUBSEQUENT SYSTEM OWNER(S), THE DRAIN FIELD SYSTEM, OR ANY THIRD PARTY RESULTING FROM SHIPMENT OF THE DRAIN FIELD SYSTEM, OR FROM ANY PRODUCT LIABILITY CLAIMS OF THE ORIGINAL OR SUBSEQUENT SYSTEM OWNER(S) OR ANY THIRD PARTY.

THIS LIMITED WARRANTY GIVES YOU SPECIFIC LEGAL RIGHTS. NORTH CAROLINA LAW MAY GIVE YOU CERTAIN SPECIFIC OTHER RIGHTS WHICH ARE NOT MENTIONED HEREIN.

VIII. TRANSFER OF WARRANTY

This warranty extends to the original system owner and to each subsequent owner of the system during the term of this Limited Warranty.

"I acknowledge to the company and the system owner that the wastewater system and the EZflow Brand drain field system have been installed in accordance with the installation instructions of the company, state wastewater laws and rules, the innovative wastewater system approval, the improvement permit and authorization to construct, and other applicable laws and rules."

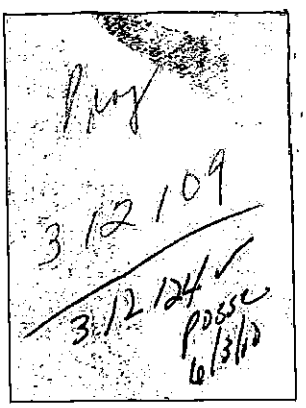
Pkg
3/2/09
3/12/24
Posse
6/3/10

