

14708 CLAY BANK DR

13912966

12/20/2007

duponbj

Groundwater and Wastewater Services File Imaging Project
May 2007
Barcode Font = IDAutomationHC39M

INDIVIDUAL WATER AND WASTEWATER SYSTEMS PROGRAM
APPLICATION FOR SERVICES

COPY

[ ] CRT

Mecklenburg County Health Dept.
Environmental Health Division
c/o Hal Marshall Ctr., Suite 211
700 N. Tryon St.
Charlotte, NC 28202

(704)336-5102 12128

Date: 8-13-99

PERSON FILING APPLICATION:

NAME: Barr (last) Stephen (first) M. (mi)

ADDRESS: 14208 Clay Bank Dr. PHONE: (704) 545-5462

CITY: Mint Hill STATE: NC ZIPCODE: 28227

PROPERTY INFORMATION (FROM ENGINEERING FORM):

TAX/PARCEL NUMBER: 139-139-66

STREET ADDRESS: 14708 Clay Bank Cir

ZONING: _____

PROPERTY OWNER:

NAME: Same (last) (first) (mi)

ADDRESS: _____ PHONE: (___) _____

CITY: STATE: ZIPCODE:

SUBDIVISION OR MOBILE HOME PARK NAME:

Township (check one):
[X] 0 Mecklenburg County [ ] 2 Davidson [ ] 4 Pineville [ ] 6 Huntersville
[ ] 1 Charlotte [ ] 3 Cornelius [ ] 5 Matthews [ ] 7 Mint Hill

TYPE APPLICATION (check one):

LOT NUMBER: 3 LOT SIZE (in acres): .76

[ ] ADDITION - GARAGE OR RENOVATION/NO MAJOR CHANGES (X)

[ ] EXCHANGE MOBILE HOME - SAME # BEDROOMS (Y)
[ ] ADDITION - INCREASE ROOMS/OCCUPANCY/MOBILE HOME SIZE (A or M)
[ ] COMMERCIAL OR INDUSTRIAL (N)

RESIDENTIAL PROPERTY (Type Building, check one):
[ ] SINGLE MOBILE HOME (S) [ ] HOUSE (H) [ ] MULTIPLE FAMILY (U)
[X] DOUBLE WIDE (D) [ ] MODULAR HOME (M) [ ] OTHER _____ (O)

NUMBER BEDROOMS: 3 NUMBER OCCUPANTS: 3

SYSTEM CLASSIFICATION:

COMMERCIAL/INDUSTRIAL PROPERTY:
Type Business _____ # Employees ___ Per Shift ___ ___ ___
Industrial Wastes (Y/N) ___
Underground Storage Tanks On Property (Y/N) ___ Type _____

WATER SUPPLY (check one):
[ ] Community (C) [ ] Shared Well (S)
[ ] Municipal (M) [ ] Other 'spring' (O)
[X] Private Well (P)

FUTURE ADDITIONS - ALL PLANNED ADDITIONS MUST BE ENTERED (check all that apply):
[ ] Swimming Pool [ ] Jacuzzi [ ] Stable/Barn [ ] Workshop [ ] None
[ ] Garage [X] Storage Building [ ] Deck/Patio [ ] Bedrooms [ ] Other

The undersigned, owner, or legal agent for the owner, of the property described above as the "JOB LOCATION" has read the foregoing application, acknowledges that the contents of same are true, and authorizes agents of the MECKLENBURG COUNTY HEALTH DEPARTMENT to enter onto the property for the purpose of processing this request.

X Signed: Stephen M. Barr Date: aug. 13, 1999

NOTICE:

The undersigned, an authorized agent of the MECKLENBURG COUNTY HEALTH DEPARTMENT, certifies that the Department has approved the the Request for the Job Location contained in this document. This approval is granted in accordance with the provisions of Laws And Rules For Sanitary Sewage Collection, Treatment And Disposal in effect at the time of issuance of the permit and is subject to the following provisions:

...No work shall be conducted on the septic tank system until an installation, Construction, Alteration and/or Repair approval is granted by this Department.

...This permit is not transferable.

... 8-17-99 - OK TO USE EXSING SYSTEM -

[ ] IMPROVEMENT PERMIT - VALID 60 MONTHS FROM ISSUANCE
[ ] MOBILE HOME EXCHANGE APPROVAL - VALID 6 MONTHS FROM ISSUANCE
[ ] ADDITION/RENOVATION APPROVAL - VALID 1 YEAR FROM ISSUANCE

Environmentalist 8/17/99 Date

WWATER : 122791


PROPOSED PLOT PLAN

HEALTH DEPARTMENT
ENVIRONMENTAL HEALTH DIVISION
700 NORTH TRYON STREET
CHARLOTTE, NC 28202
PHONE (704) 336-5102

FILE: 12028

TC: 139-129-164

Draw in and name all roads adjoining the property. Draw in and accurately dimension the lot concerned. Accurately indicate property boundaries proposed and/or existing structures and driveways, underground utilities, and wells and springs within 100 feet of the proposed building or drainfield.

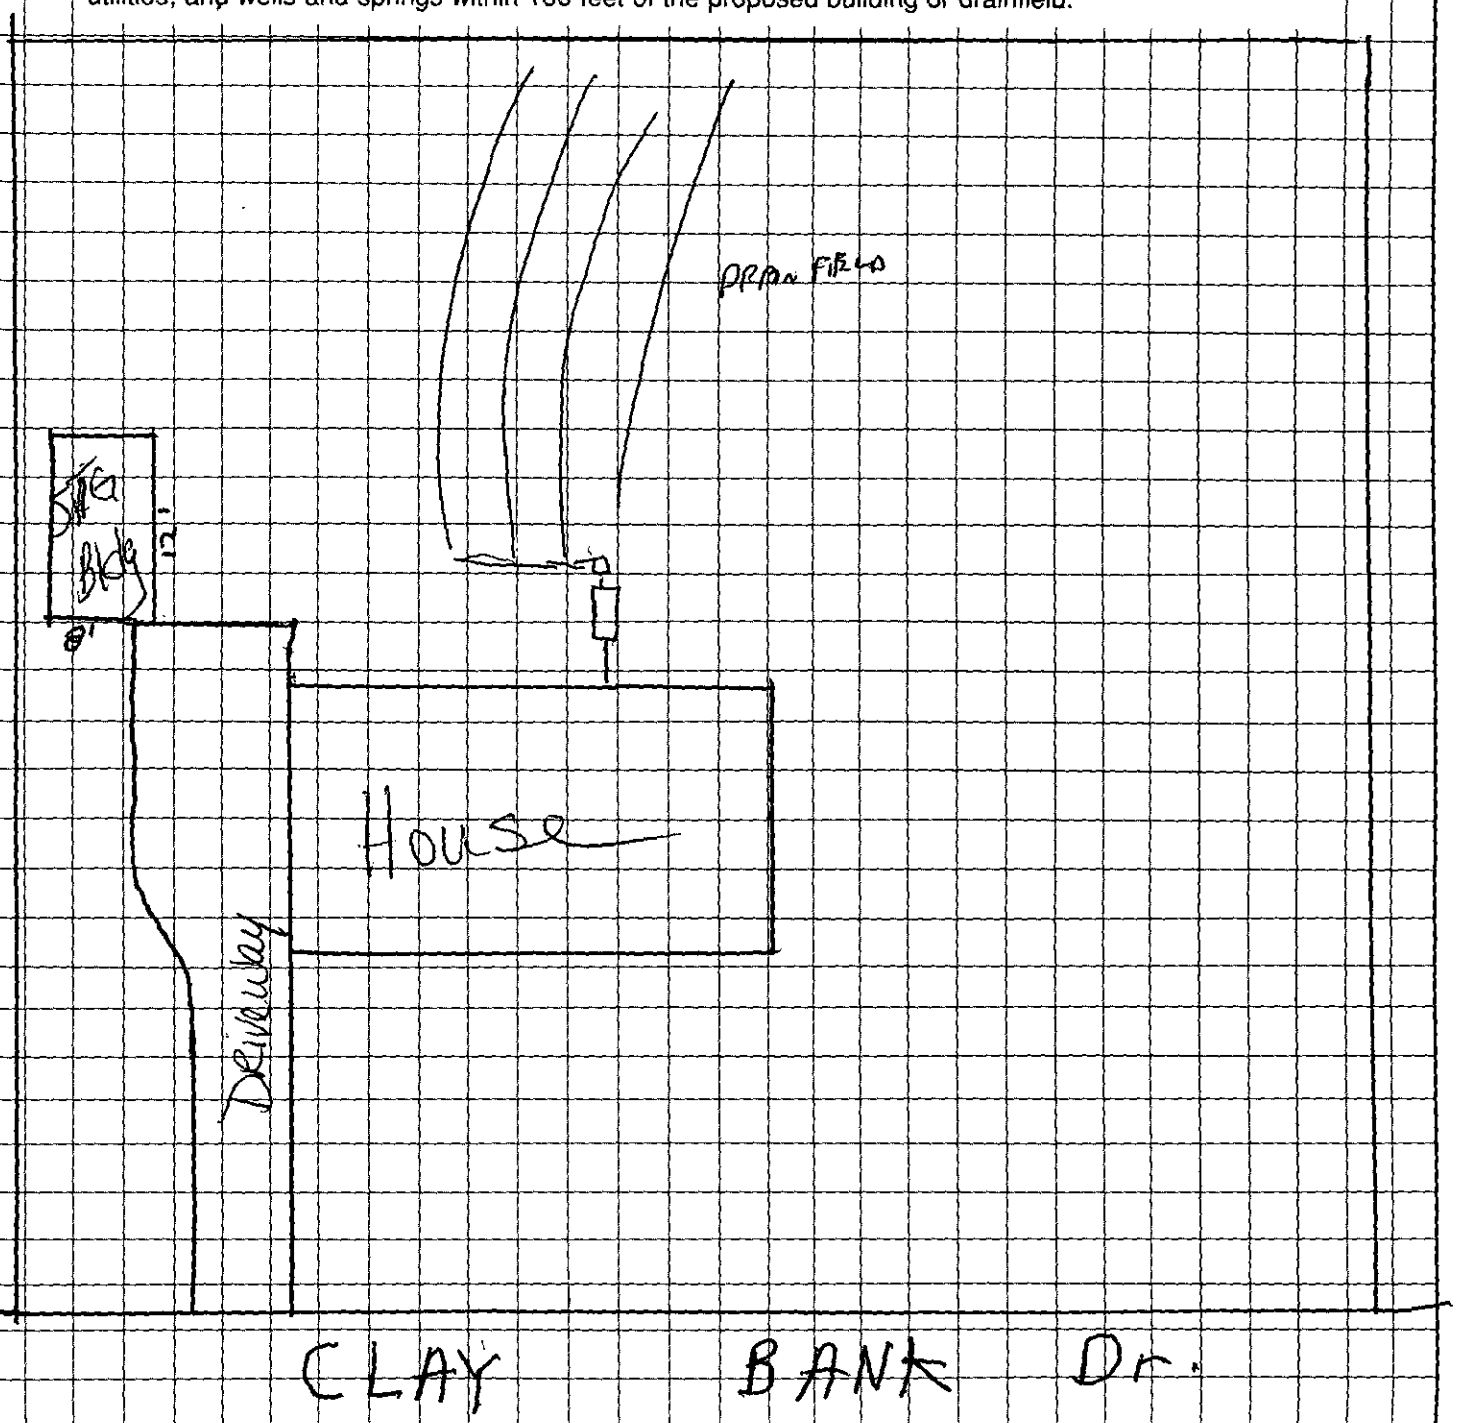

Stephen M. Barr
OWNER/AGENT SIGNATURE

DATE Aug. 13, 1999

APPROVAL DATE 8/17/99 dar

White - Health Department's Copy Canary - E.H.S. Copy Pink - Owner's Copy

cc. 100
QC #28520
VIO
8-13-99

INDIVIDUAL WATER AND WASTEWATER SYSTEMS PROGRAM
APPLICATION FOR SERVICES

[] CRT

Mecklenburg County Health Dept.
Environmental Health Division
c/o Hal Marshall Ctr., Suite 211
700 N. Tryon St.
Charlotte, NC 28202

(704)336-5102 12028

Date: 8-13-99

PERSON FILING APPLICATION:
NAME: Barr (last) Stephen (first) M. (mi)
ADDRESS: 14708 Clay Bank Dr. PHONE: (704) 545-5462
CITY: Mint Hill STATE: NC ZIPCODE: 28227

PROPERTY INFORMATION (FROM ENGINEERING FORM):
TAX/PARCEL NUMBER: 139-139-66
STREET ADDRESS: 14708 Clay Bank Dr
ZONING:

PROPERTY OWNER:
NAME: Same (last) (first) (mi)
ADDRESS: _____ PHONE: (___) _____
CITY: STATE: ZIPCODE:

SUBDIVISION OR MOBILE HOME PARK NAME:

Township (check one):
[X] 0 Mecklenburg County [] 2 Davidson [] 4 Pineville [] 6 Huntersville
[] 1 Charlotte [] 3 Cornelius [] 5 Matthews [] 7 Mint Hill

TYPE APPLICATION (check one):

LOT NUMBER: 3 LOT SIZE (in acres): .76

[] EXCHANGE MOBILE HOME - SAME # BEDROOMS (Y)
[] ADDITION - INCREASE ROOMS/OCCUPANCY/MOBILE HOME SIZE (A or M)
[] COMMERCIAL OR INDUSTRIAL (N)
[X] ADDITION - GARAGE OR RENOVATION/NO MAJOR CHANGES (X) Storage bldg

RESIDENTIAL PROPERTY (Type Building, check one):
[] SINGLE MOBILE HOME (S) [] HOUSE (H) [] MULTIPLE FAMILY (U)
[X] DOUBLE WIDE (D) [] MODULAR HOME (M) [] OTHER _____ (O)

NUMBER BEDROOMS: 3 NUMBER OCCUPANTS: 3

SYSTEM CLASSIFICATION:

COMMERCIAL/INDUSTRIAL PROPERTY:
Type Business _____ # Employees ___ Per Shift ___ ___ ___
Industrial Wastes (Y/N) ___
Underground Storage Tanks On Property (Y/N) ___ Type _____

WATER SUPPLY (check one):
[] Community (C) [] Shared Well (S)
[] Municipal (M) [] Other 'spring' (O)
[X] Private Well (P)

FUTURE ADDITIONS - ALL PLANNED ADDITIONS MUST BE ENTERED (check all that apply):
[] Swimming Pool [] Jacuzzi [] Stable/Barn [] Workshop [] None
[] Garage [X] Storage Building [] Deck/Patio [] Bedrooms [] Other

The undersigned, owner, or legal agent for the owner, of the property described above as the "JOB LOCATION" has read the foregoing application, acknowledges that the contents of same are true, and authorizes agents of the MECKLENBURG COUNTY HEALTH DEPARTMENT to enter onto the property for the purpose of processing this request.

X Signed: Stephen M. Barr Date: aug. 13, 1999

NOTICE:

The undersigned, an authorized agent of the MECKLENBURG COUNTY HEALTH DEPARTMENT, certifies that the Department has approved the Request for the Job Location contained in this document. This approval is granted in accordance with the provisions of Laws And Rules For Sanitary Sewage Collection, Treatment And Disposal in effect at the time of issuance of the permit and is subject to the following provisions:

...No work shall be conducted on the septic tank system until an installation, Construction, Alteration and/or Repair approval is granted by this Department.

...This permit is not transferable.

...

[] IMPROVEMENT PERMIT - VALID 60 MONTHS FROM ISSUANCE
[] MOBILE HOME EXCHANGE APPROVAL - VALID 6 MONTHS FROM ISSUANCE
[] ADDITION/RENOVATION APPROVAL - VALID 1 YEAR FROM ISSUANCE

Environmentalist Date

WATER : 122791

PROPOSED PLOT PLAN


COPY

HEALTH DEPARTMENT
ENVIRONMENTAL HEALTH DIVISION
700 NORTH TRYON STREET
CHARLOTTE, NC 28202
PHONE (704) 336-5102

FILE: 1202B

TC: 139-129-164

Draw in and name all roads adjoining the property. Draw in and accurately dimension the lot concerned. Accurately indicate property boundaries proposed and/or existing structures and driveways, underground utilities, and wells and springs within 100 feet of the proposed building or drainfield.

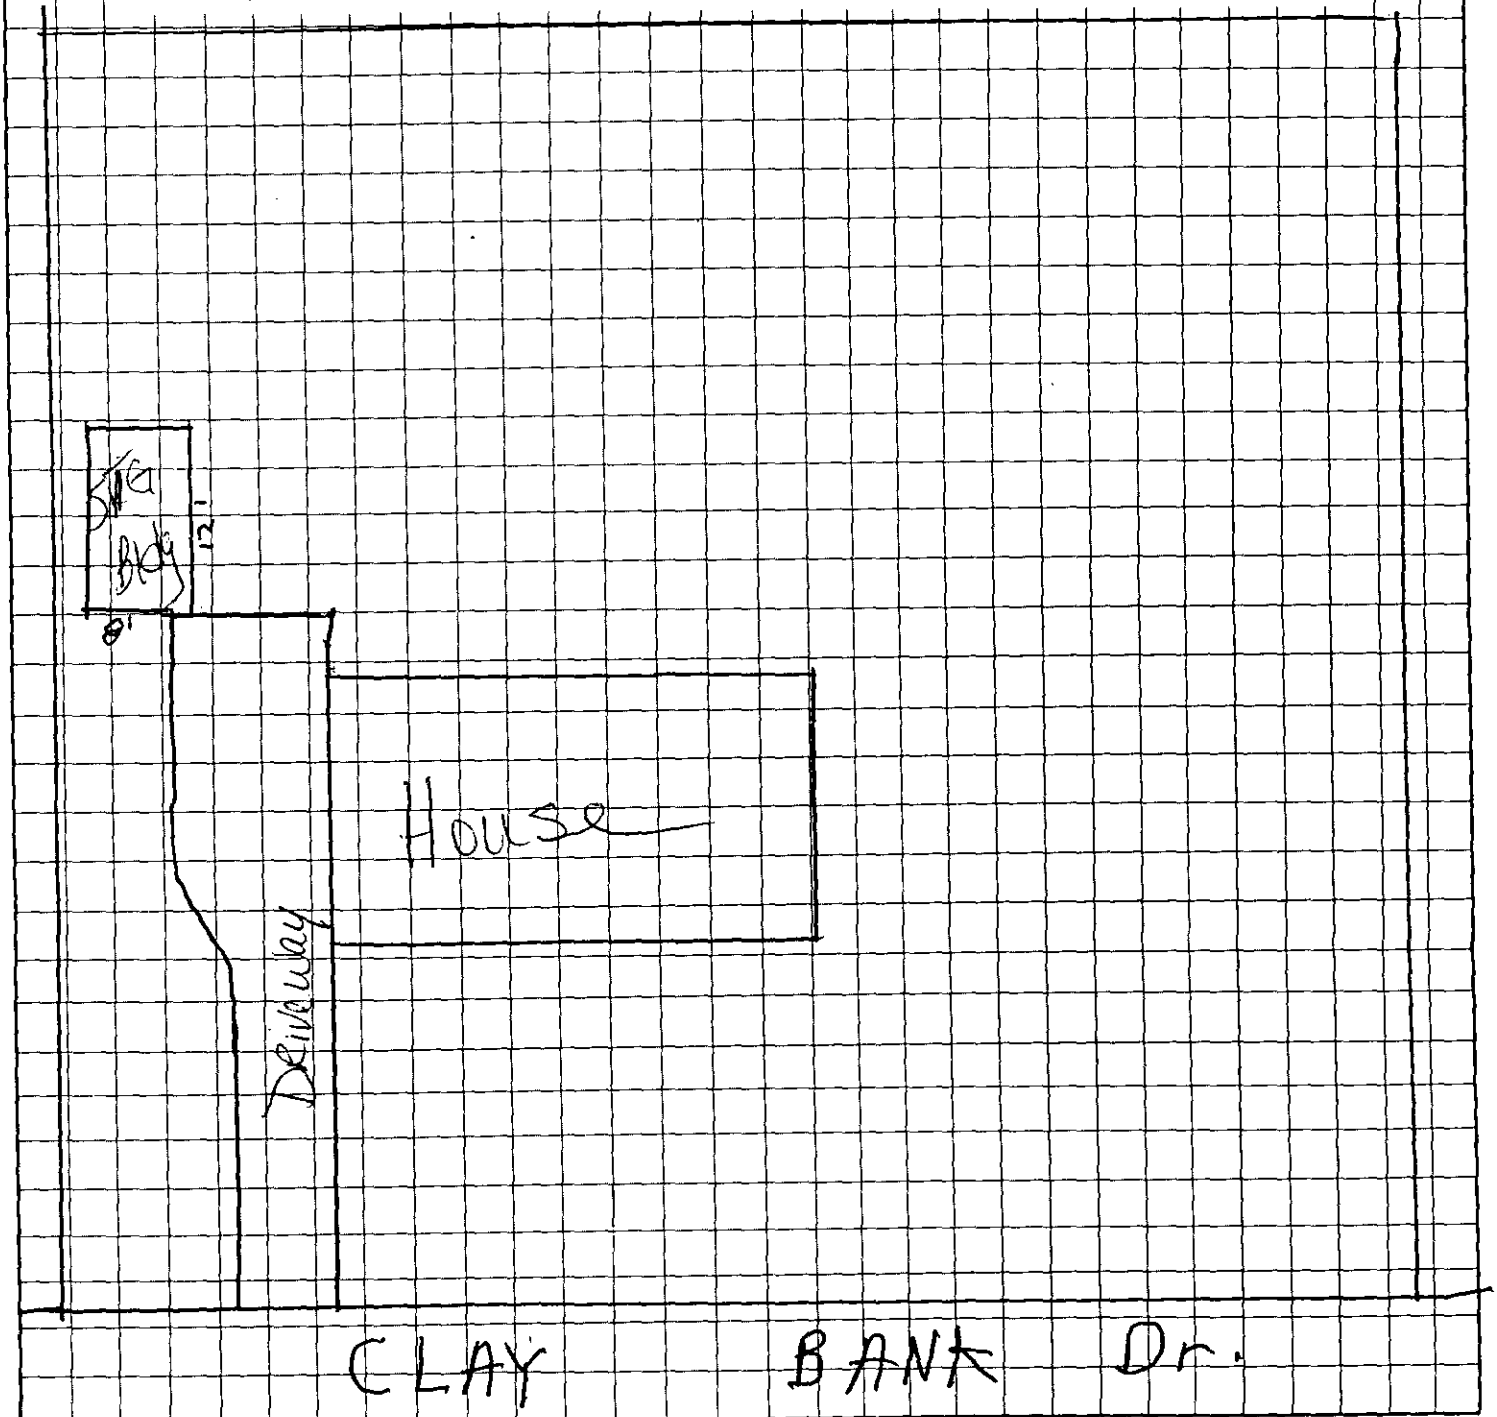

Stephen M. Barr
OWNER/AGENT SIGNATURE

DATE Aug. 13, 1999

APPROVAL DATE _____

White - Health Department's Copy Canary - E.H.S. Copy Pink - Owner's Copy

CERTIFICATE OF COMPLETION/OPERATION PERMIT

HEALTH DEPARTMENT
ENVIRONMENTAL HEALTH DIVISION
700 NORTH TRYON ST., SUITE 211
CHARLOTTE, NC 28202
PHONE (704) 336-5102

FILE: 1202 B DATE: 11/11/97

TC: 139129620 ☒ L ☒ CRT

SERIAL Nº 17336

Name of Owner Mountain brook Developers Juris.: _____

Address of Property 14708 Clay Bank Dr

Inspection Data:

Tank Material PCC

Total Length of Drainfield 400'

Number of Lines 4 @ 100'

Cover Depth 12" - 18"

Water Supply Source proposed well


Distance to Water Source >100' (50' min)

Excavation Inspected 11/11/97

Tank(s) Inspected 11/11/97

Wash Line Inspected glumb to tank

High Water Alarm Inspected _____

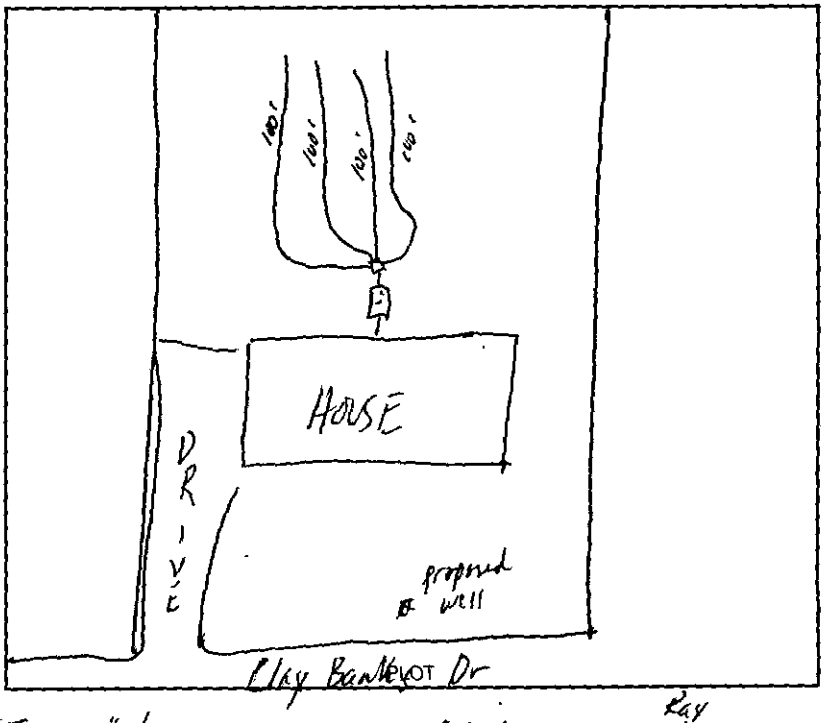

Design 1997, 1500ST, conv, 1200SFT, #2 stone ccvl CTR# Ray Hinson

The undersigned has inspected the Septic Tank System described above, and certifies it has been

☒ installed or constructed ☐ altered or repaired

☐ in accordance with the permit issued ☒ as detailed in the plot above

and meets the provisions of 15A NCAC 18A. 1900, "Laws And Rules For Sewage Treatment and Disposal Systems" in effect on the date of issuance of the permit. This issuance of this

☐ Certificate of Completion ☒ Operation Permit

does not in any way guarantee that the system will operate properly or relieve any person now or hereafter owning, controlling, or using such system from any liability resulting from the failure of the system to operate properly. This document is issued subject to those restrictions and conditions shown on the permit(s) and the provisions of 15A NCAC 18A. 1990 in addition to those listed below under "COMMENTS." This document shall be null and void if any information contained in the application is untrue or if any additions are made to the property which would increase the requirements for said system.

Notice: Disturbance of the designated repair area may result in the suspension/revocation of this permit.

COMMENTS: Septic system designed for 3 bedroom residence Type II

Phillip S. Walker R. S.
Environmental Health Specialist

Mecklenburg County services are available without regard to ethnic origin, sex, or disability.

INSTALLATION, CONSTRUCTION, ALTERATION, AND/OR REPAIR APPROVAL


HEALTH DEPARTMENT
ENVIRONMENTAL HEALTH DIVISION
700 NORTH TRYON ST., SUITE 211
CHARLOTTE, NC 28202
PHONE (704) 336-5102

FILE: 1202B DATE: 11/4/97

TC: 139 129 6291 ☐ L

SERIAL Nº 17309

Permission is hereby given to ✓ Install or Construct, _____ Alter or Repair the individual septic tank wastewater treatment system with subsurface, soil absorption, effluent discharge as specified herein at the described location. This permit is granted based upon the information supplied in the application dated 6/13/97. All work shall be completed on or before 12/4/97, after which date this permit shall be null and void. The system shall meet all of the construction requirements of 15A NCAC 18A. 1900 which are in effect on the date of the granting of this permit. A Certificate of Completion or an Operation Permit must be obtained from the Mecklenburg County Health Department before any system can be covered up or placed into service. The issuance of this permit does not in any way guarantee that the system anticipated to be constructed will operate properly, or relieve any person now or hereafter owning, controlling or using such system from any liability resulting from the failure of the system to operate properly.

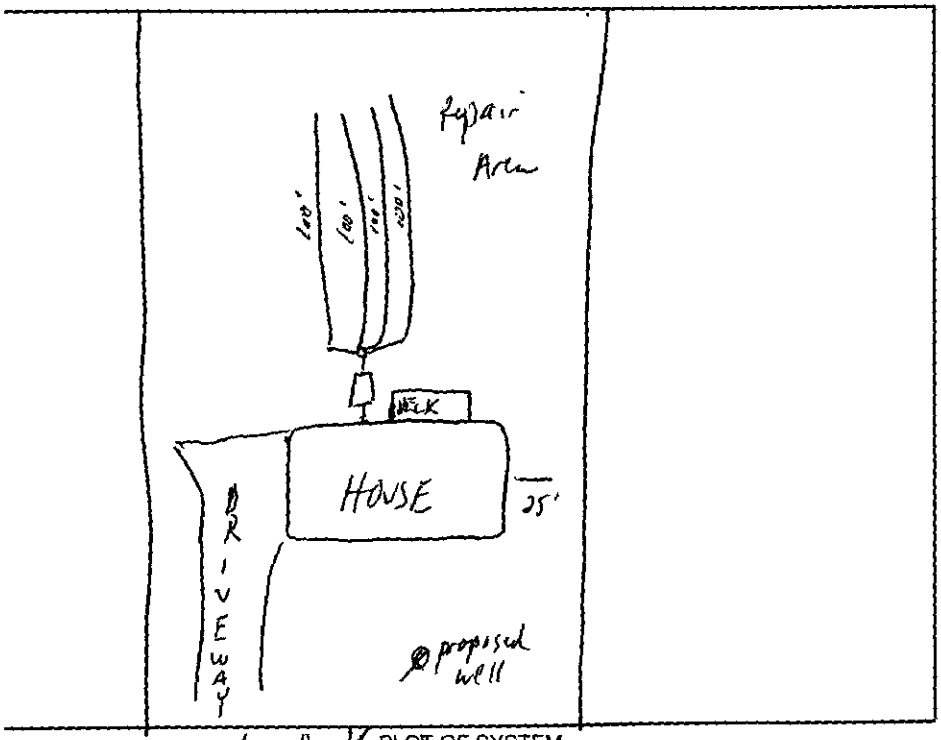

Clay Bank PLOT OF SYSTEM

Liquid Capacity of Septic Tank 1500 gallons

Liquid Capacity of Dosing Tank NA gallons

Tank Construction PCC

Trench Depth 24-30"

Absorption and/or Nitrification Lines:

Trench Width 3 feet

Trench Walls Scored and Porous yes

Total Line Length 400' feet

Number of Lines 4 (100')

Depth of Stone 12" inches

Distance from House 5' feet

Distance from Property Line 10' feet

Distance from Well > 100' feet
50' min

NOTICE: This system shall not be installed while soils are in a wet condition.

NAME OF OWNER Mountain brook Developers

LOCATION OF PROPERTY 14708 Clay Bank Dr

Comments: 1500ST, 4 lines x 100'long x 3'wd x 12"stone
Keep septic system > 100' (50'min) from proposed well / Keep lines ON contour of land

Phila S. Walker R.S.
Environmental Health Specialist

WHITE - HEALTH DEPARTMENT's COPY • CANARY - E.H.S. COPY • PINK - OWNER OR AGENT's COPY

100.00

GC Ck# 55912

FEE: 100.00 AUTHORIZATION FOR WASTEWATER SYSTEM CONSTRUCTION
DATE: 6/25/97 VOID SIXTY (60) MONTHS FROM DATE OF ISSUANCE

DATE: 6/18/97 **PERMIT NO:** 1202B
PARCEL NO: 139 129 62

JOB LOCATION ADDRESS: 14708 Clay Banks Dr
PROPERTY OWNER: Mountain Brook Developers Inc
BUILDING CONTRACTOR: Accent Mobile Homes
SUBDIVISION NAME: Clear Creek
AUTHORIZATION ISSUED BY: Phila A. Walker R.S. **DATE:** 6/18/97
DEHNR AUTHORIZED AGENT

AUTHORIZATION CONDITIONS

1. WASTEWATER SYSTEM CONSTRUCTION AND INSTALLATION MUST MEET ALL CONDITIONS AND SPECIFICATIONS AS SET FORTH IN IMPROVEMENT PERMIT NO. 1202B, AND THE ATTACHED SITE PLAN WITH SYSTEM DETAILS. CONSTRUCTION AND INSTALLATION MUST ALSO MEET ALL REQUIREMENTS SET FORTH IN THE RULES GOVERNING SANITARY SEWAGE COLLECTION, TREATMENT, AND DISPOSAL AND ANY OTHER APPLICABLE RULES AND LAWS.

2. AN INSTALLATION, CONSTRUCTION, ALTERATION AND/OR REPAIR APPROVAL MUST BE SECURED PRIOR TO INSTALLATION OF THE SEPTIC TANK SYSTEM. THE INSTALLER OF THE SYSTEM SHALL BE A REGISTERED SEPTIC TANK CONTRACTOR WITH MECKLENBURG COUNTY HEALTH DEPARTMENT.

3. ANY ALTERATION IN SITE OR SOIL CONDITIONS (INCLUDING LOCATION OF STRUCTURES AND APPURTENANCES) OR MODIFICATION IN USE, DESIGN WASTEWATER FLOW, OR WASTEWATER CHARACTERISTICS AS SPECIFIED IN THE ASSOCIATED IMPROVEMENT PERMIT AND APPLICATION, MAY SUBJECT THIS AUTHORIZATION AND ASSOCIATED PERMIT(S) TO REVOCATION.

4. OTHER CONDITIONS: _____

OWNER CERTIFICATION

I CERTIFY THAT THERE HAVE BEEN NO ALTERATIONS IN SITE OR SOIL CONDITIONS OR MODIFICATIONS TO FACILITY, WASTEWATER FLOW, OR WASTEWATER CHARACTERISTICS FROM THOSE SPECIFIED IN THE ORIGINAL APPLICATION OR ASSOCIATED IMPROVEMENT PERMIT UNLESS AUTHORIZED IN WRITING BY THE MECKLENBURG COUNTY HEALTH DEPARTMENT. I ALSO UNDERSTAND THAT ANY SUCH ALTERATIONS, MODIFICATIONS, OR FALSE INFORMATION ARE GROUNDS FOR REVOCATION OF PERMITS AND AUTHORIZATION TO CONSTRUCT.

Frank W. Crouch 6/18/97
SIGNATURE OF OWNER/OWNER'S REPRESENTATIVE DATE

Permit Number: 1202B

CONDITIONS OF IMPROVEMENT PERMIT

Tax Number: 90 139 12962

- The IMPROVEMENT PERMIT is subject to revocation if site plans or the intended use change. There is to be NO grading, filling or disturbance of the soil in the area of the septic tank system or repair area.
- CONSTRUCTION AUTHORIZATION must be obtained prior to receiving a Building Permit. The Construction Authorization is NOT transferable. Do not clear, grade, fill or disturb soil prior to obtaining a Construction Authorization.
- Domestic-type wastewater only. No industrial process wastewater may be discharged into the system.

Basement	___ Yes	✓ No	___ Partial Basement
Type Primary Wastewater System Type (circle one): I (II) III IV V VI	✓ Conventional ___ Prefabricated, permeable block panel system ___ Shallow Placed Conventional	___ Low Pressure Pipe ___ Large Diameter Pipe ___ Fill ___ Other	___ Innovative or Experimental: ___ IWWS-93-1 ___ IWWS-93-2 ___ IWWS-94-1

.3 Long-term acceptance rate	360 Max gallons/day wastewater flow	1200' Absorption Area (sq ft)	9' Trench spacing (min. on centers)
YES Serviced by private well	1500 Gallon septic tank	400' Total trench length (ft)	24" Maximum trench depth (At least 12" of provisionally suitable soil must remain between trench bottom and unsuitable soil conditions)
3 Bedrooms in residence	NA Gallon pump tank	12" Depth of stone	

Any surface waters present: NO Type: Minimum separation distance:

Site modifications required:

Additional Conditions:

Repair Area System Type Type (circle one): I (II) III IV V VI	✓ Conventional ___ Prefabricated, permeable block panel system ___ Shallow Placed Conventional	___ Low Pressure Pipe ___ Large Diameter Pipe ___ Fill ___ Other	___ Innovative or Experimental: ___ IWWS-93-1 ___ IWWS-93-2 ___ IWWS-94-1

1200' Absorption Area (Sq ft) 400' Total Trench Length (Ft)	12" Depth of Stone Trench	9' Trench spacing (min. on centers)	24" Maximum Trench Depth

For existing system, enter the year originally installed:

The undersigned, an authorized agent of the MECKLENBURG COUNTY HEALTH DEPARTMENT, certifies that the Department has approved the Request for the Job Location contained in this document. This approval is granted in accordance with the provisions of Laws and Rules For Sewage, Treatment and Disposal in effect at the time of issuance of the permit and is subject to the following provisions:

- No work shall be conducted on the septic tank system until an Installation, Construction, Alteration and/or Repair Approval is granted by this Department.
- This Improvement permit is transferable.

Phila S. Walker R.S. 6/18/97
DEHNR Authorized Agent Date

Owner/Agent Signature 6/18/97
Date

MECKLENBURG COUNTY
HEALTH DEPARTMENT
ENVIRONMENTAL HEALTH DIVISION
c/o HAL MARSHALL CTR.
SUITE 211
700 N. TRYON ST.
CHARLOTTE, N.C. 28202.
(704) 336-5102

NORTH CAROLINA DEPARTMENT OF
ENVIRONMENTAL, HEALTH,
AND NATURAL RESOURCES
DIVISION OF ENVIRONMENTAL HEALTH
ON-SITE WASTEWATER SECTION

PROPOSED PLOT PLAN

HEALTH DEPARTMENT
ENVIRONMENTAL HEALTH DIVISION
700 NORTH TRYON STREET
CHARLOTTE, NC 28202
PHONE (704) 336-5102

FILE: 1202B


TC: 139-129-62 PO

Draw in and name all roads adjoining the property. Draw in and accurately dimension the lot concerned. Accurately indicate property boundaries proposed and/or existing structures and driveways, underground utilities, and wells and springs within 100 feet of the proposed building or drainfield.

3 Bedroom House
1500 ST
4 lines x 100' long
x 3' wd x 12" stone
400 TLF
Type II Repair Area

Keep proposed well 100' (50 min) from septic system
40' from front left house corner to front property
25' from front right house corner to right property line

Frank J DeCesare
Owned Manage Agent

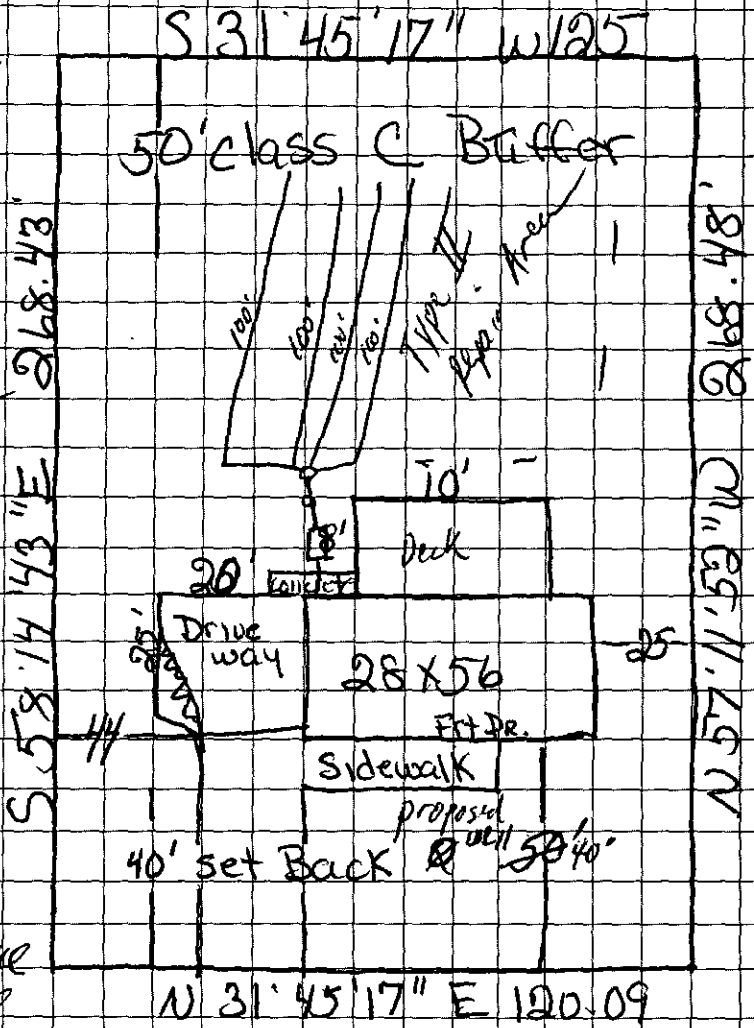

Frank J DeCesare
OWNER/AGENT SIGNATURE

DATE 6/13/97

APPROVAL DATE JBW 6/18/97

White - Health Department's Copy Canary - E.H.S. Copy Pink - Owner's Copy

COPY


PROPOSED PLOT PLAN

HEALTH DEPARTMENT
ENVIRONMENTAL HEALTH DIVISION
700 NORTH TRYON STREET
CHARLOTTE, NC 28202
PHONE (704) 336-5102

FILE: 1202B

TC: 133-129-6290

Draw in and name all roads adjoining the property. Draw in and accurately dimension the lot concerned. Accurately indicate property boundaries proposed and/or existing structures and driveways, underground utilities, and wells and springs within 100 feet of the proposed building or drainfield.

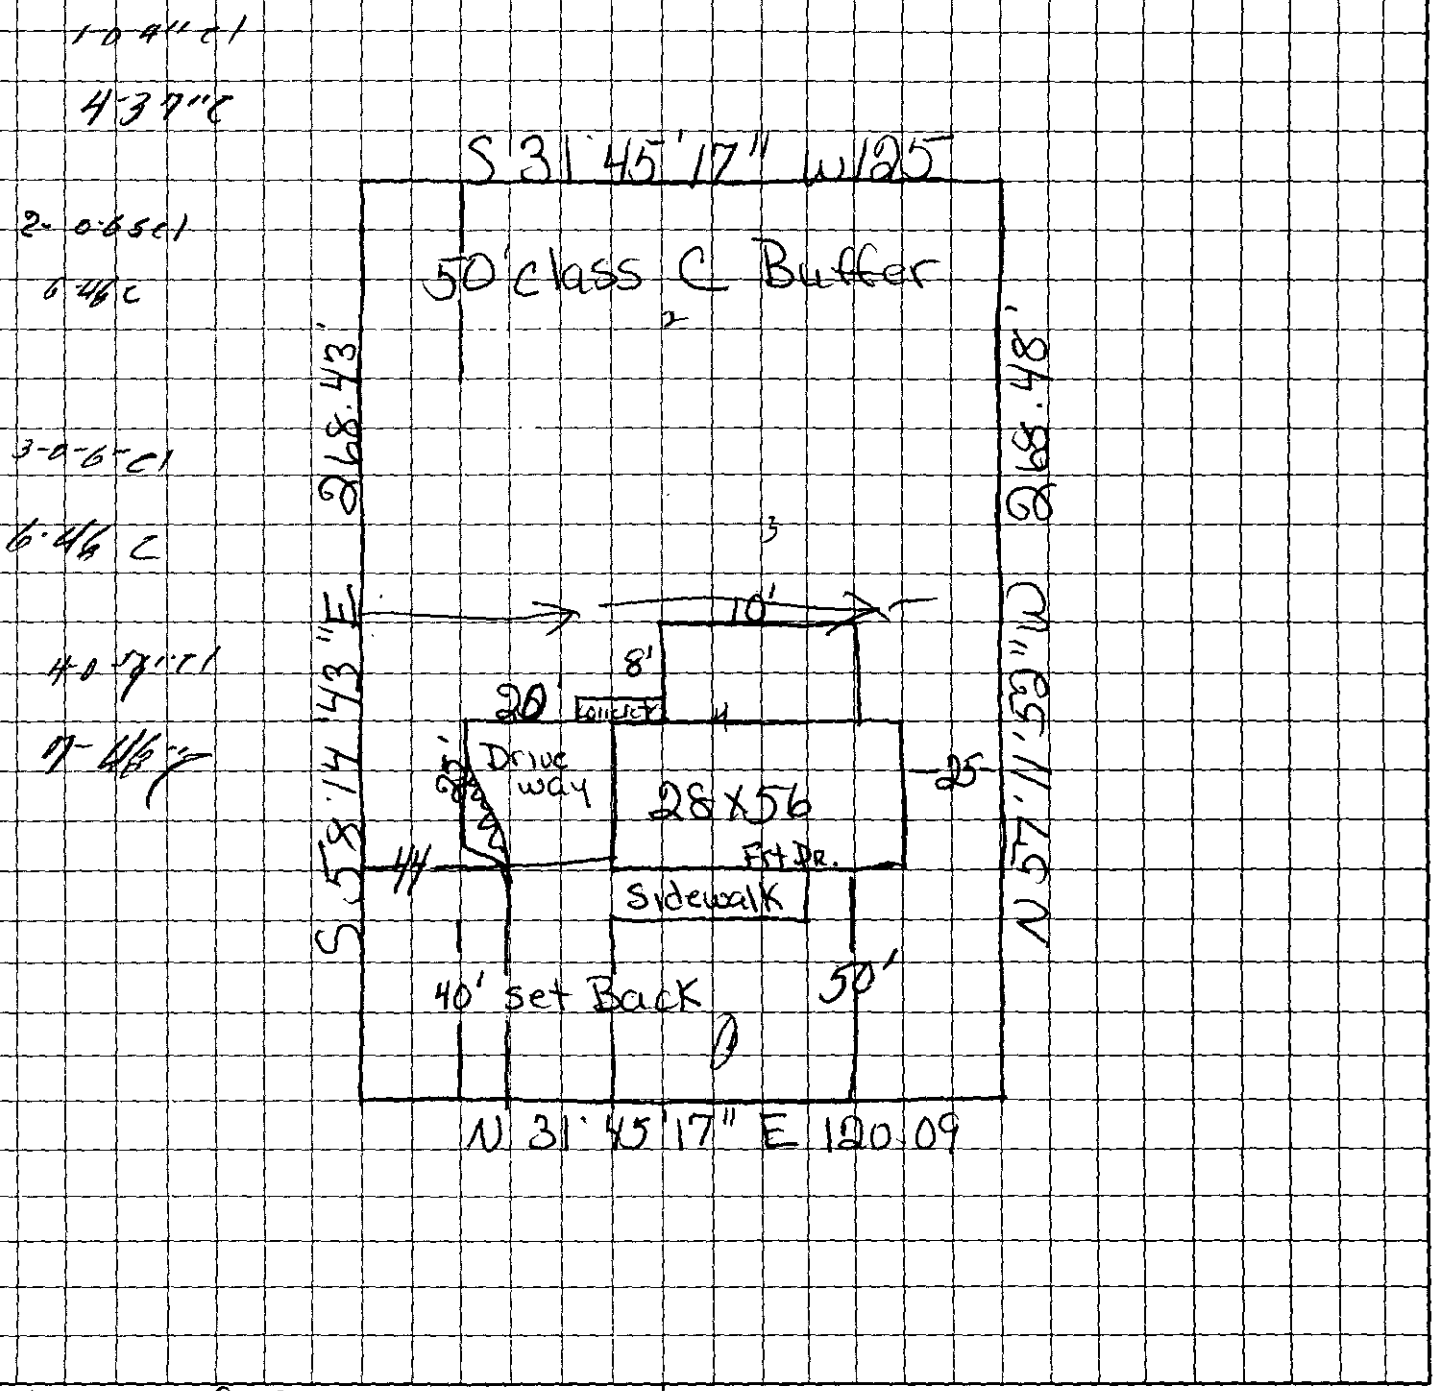

Frank J DeCesare
OWNER/AGENT SIGNATURE

DATE 6/13/97

APPROVAL DATE _____

White - Health Department's Copy Canary - E.H.S. Copy Pink - Owner's Copy

55370

FEE: 100.00 Ck # DATE: 6/13/97 JG

APPLICATION FOR IMPROVEMENT PERMIT FOR RESIDENTIAL SITE INDIVIDUAL WATER AND WASTEWATER SYSTEMS PROGRAM

[ ] CRT

TYPE APPLICATION: ✓ NEW SYSTEM __ EXPANSION/ ALTERATION OF EXISTING SYSTEM __ REPAIR OF EXISTING SYSTEM

NORTH CAROLINA
DEPARTMENT OF ENVIRONMENT,
HEALTH, AND NATURAL RESOURCES
DIVISION OF ENVIRONMENTAL HEALTH
ON-SITE WASTEWATER SECTION

FILE #: 1202B

PROPERTY INFORMATION (FROM ENGINEERING FORM) FOR JOB LOCATION:

TAX/PARCEL NUMBER: 139-129-62 PP

STREET ADDRESS: 14708 Clay Bank Dr

TYPE OF BUILDING (CHECK ONE):

__ SINGLE MOBILE HOME(S)
✓ DOUBLE WIDE (D)
__ HOUSE (H)
__ MODULAR HOME (M)
__ MULTIPLE FAMILY (U)
__ OTHER (O)

SUBDIVISION OR MOBILE HOME PARK NAME: Clear Creek

LOT NUMBER: Lot #3

TOWNSHIP (CHECK ONE):

__ 0 MECKLENBURG
__ 1 CHARLOTTE
__ 2 DAVIDSON
__ 3 CORNELIUS
__ 4 PINEVILLE
__ 5 MATTHEWS
__ 6 HUNTERSVILLE
✓ 7 MINT HILL

HEATED SQUARE FOOTAGE: 1540

NUMBER OF BEDROOMS: 3 NUMBER OF OCCUPANTS:

CLOSING DATE_____

FOUNDATION FOR RESIDENCE:

✓ WITHOUT BASEMENT
__ ON SLAB
✓ CRAWL SPACE
__ WITH BASEMENT /PLUMBING
__ WITH BASEMENT /NO PLUMBING

IF EXPANSION/ALTERATION OF EXISTING SYSTEM, DESCRIBE THE PROPOSED BUILDING ADDITION:

WILL THERE BE A HOME BUSINESS IN THE RESIDENCE: __ YES ✓ NO TYPE: _____

WATER SUPPLY (CHECK ONE):

__ COMMUNITY (C)
__ MUNICIPAL (M)
✓ PRIVATE WELL (P)
__ SHARED WELL (S)
__ OTHER 'SPRINGS' (O)

IF ANY OF THE FOLLOWING ARE LOCATED ON THE PROPERTY, PLEASE SHOW LOCATION ON PLAT:

BURIED CABLES, LANDFILLS, STUMPHOLES	✓ YES __ NO	WELL, SPRINGS OR WATERLINES	✓ YES __ NO
EXISTING WASTEWATER SYSTEMS	__ YES ✓ NO	DESIGNATED WETLANDS	__ YES ✓ NO
EASTMENTS OR RIGHT-OF-WAYS	__ YES ✓ NO		

PROPERTY OWNER:

NAME: Mountain Brook Developers II LLC
(LAST) (FIRST) (MI)

ADDRESS: 4200 Brookshire Blvd

CITY: Chr STATE: NC ZIP: 28216

DAYTIME PHONE: ( ) —

LEGAL AGENT FOR PROPERTY OWNER, IF APPLICABLE:

NAME: Accent Mobile Homes
(LAST) (FIRST) (MI)

DAYTIME PHONE: (704) 597 - 1802

WHAT DATE WAS THE PROPERTY ORIGINALLY DEEDED AND RECORDED? _____

An Improvement Permit is subject to suspension or revocation if site plans or the intended use change or if information submitted in this application is falsified or changed. The undersigned, owner, or legal agent for the owner, of the property described above as the "Job Location" has read the foregoing application, acknowledges that the contents of same are true, and authorizes agents of the Mecklenburg County Health Department to enter onto the property for the purpose of processing this request.

SIGNED: [signature] DATE: 6/13/97

MECKLENBURG COUNTY HEALTH DEPARTMENT
ENVIRONMENTAL HEALTH DIVISION
c/o HAL MARSHALL CTR., SUITE 211, 700 N. TRYON ST., CHARLOTTE, N.C. 28202., (704) 336-5102

ACCENT MOBILE HOMES, INC.

55370

CHECK NO. 55370 NAME MECKLENBURG COUNTY DATE 6/12/97
CUSTOMER NUMBER

INV. DATE	INVOICE NO.	AMOUNT	DISCOUNT	AMOUNT PAID
6/12/97	STEVE BARR 8	100.00	0.00	100.00

TOTAL PAID $ **100.00

THIS IS TO CERTIFY THAT ON THE 11TH DAY OF JUNE 1997 I, SURVEYED THE PROPERTY SHOWN ON THIS PLAT, AND THAT THE EASEMENTS, AND THE IMPROVEMENTS IF ANY ARE SHOWN HEREON.

SIGNED Jack R. Christian


REGISTERED SURVEYOR
JACK R. CHRISTIAN & ASSOCIATES
811 CENTRAL AVENUE, #6, CHARLOTTE, N.C.
PHONE: 704-332-4763

CLRCKL3
FB

NORTH CAROLINA REGISTERED SEAL L-2624 LAND SURVEYOR JACK R CHRISTIAN

MB 21 P.356

VICINITY MAP

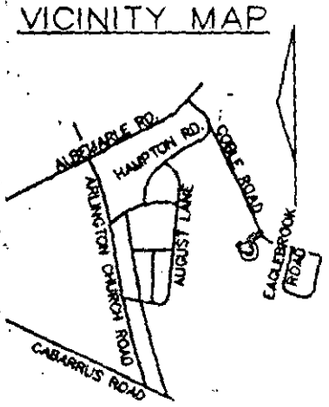

LOT 6

LOT 7

N.I.P. S 31°45'17" W 125.00' N.I.P.

50' CLASS 'C' BUFFER

268.43'

268.48'

LOT 2

LOT 3

LOT 4

0.76 AC.

S 58°14'43" E

N 57°11'52" W

40' SETBACK LINE

N 49°43'04" E 292.48' TO THE INT. OF R/W OF CLAY BANKS DR. & COBLE RD.

N.I.P. N 31°45'17" E 120.09' N.I.P.

CLAY BANK DRIVE
50' PUBLIC R/W

BROKEN PEBBLE LANE

GRAPHIC SCALE
30 0 15 30

SURVEY

OF

LOT 3, CLEAR CREEK ESTATES II PHASE II

SCALE 1" = 50' CITY OF CHARLOTTE, MECKLENBURG COUNTY, NORTH CAROLINA

THE PROPERTY OF: ACCENT MOBILE HOMES

MAP RECORDED IN BOOK ____ AT PAGE ____ DEED RECORDED IN BOOK 5779 PAGE 764

1202B

2nd Floor Suite 211

Building main

700 N. Tryon St

DIVISION OF ENVIRONMENTAL HEALTH
ON-SITE WASTEWATER SECTION

COUNTY:

SOIL/SITE EVALUATION
for ON-SITE WASTEWATER SYSTEM

#1 1202 B
PO 134-129-62

OWNER: Mountain Brook Development II LLC
APPLICANT: LJ
ADDRESS: 4200 Brookshire Blvd, Chesn. APPLICATION DATE: DATE EVALUATED:
PROPOSED FACILITY: residence PROPOSED DESIGN FLOW (.1949): 360gpd PROPERTY SIZE: .76
LOCATION OF SITE: 14706 Clay Bank Dr. PROPERTY RECORDED:
WATER SUPPLY: ☑ Private ☐ Public ☐ Well ☐ Spring ☐ Other
EVALUATION METHOD: ☑ Auger Boring ☐ Pit ☐ Cut
TYPE OF WASTEWATER: ☑ Sewage ☐ Industrial Process ☐ Mixed

PROFILE #	Slope-3 2-6% .1940 LANDSCAPE POSITION/ SLOPE %	HORIZON DEPTH (IN.)	SOIL MORPHOLOGY (.1941) .1941 STRUCTURE/ TEXTURE	.1941 CONSISTENCE/ MINERALOGY	OTHER PROFILE FACTORS .1942 SOIL WETNESS/ COLOR	.1943 SOIL DEPTH	.1956 SAPRO CLASS	.1944 RESTR HORIZ	PROFILE CLASS & LTAR
1	LS	0-4"	gr/cl	Fr/SEXP SS/SP	>37" TO soil wetness	37"	N/A	None	PS .39/F2 II
		4-37"	SBK/c	Fi/SEXP/SP					
2	LS	0-6"	gr/scl	Fr/SEXP SS/SP	>48" TO soil wetness	48"	N/A	None	PS .39/F2 II
		6-48"	SBK/c	Fi/SEXP/SP					
3	LS	0-6"	gr/cl	Fr/SEXP SS/SP	>48" TO soil wetness	48"	N/A	None	PS .39/F2 II
		6-48"	SBK/c	Fi/SEXP/SP					
4	LS	0-7"	gr/cl	Fr/SEXP/SS/SP	>48" TO soil wetness	46"	N/A	None	PS .39/F2 II
		7-48"	SBK/c	Fi/SEXP/SP					

DESCRIPTION	INITIAL SYSTEM	REPAIR SYSTEM
Available Space (.1945)	PS	PS
System Type(s)		
Site LTAR		

OTHER FACTORS (.1946):
SITE CLASSIFICATION (.1948): Provisionally Suitable
EVALUATED BY: William R. Mauli 6-12-97
OTHER(S) PRESENT: LSS

COMMENTS: _____

LEGEND

use the following standard abbreviations

LANDSCAPE POSITION	GROUP	SOIL TEXTURE	CONVENTIONAL .1955 LTAR	LPP .1957 LTAR	MINERALOGY/ CONSISTENCE	STRUCTURE
C (Concave Slope)	I	S (Sand)	1.2 - 0.8	0.6 - 0.4	NEXP (Non-expansive)	G (Single Grain)
V (Convex Slope)		LS (Loamy Sand)			SEXP (Slightly Expansive)	M (Massive)
(Drainage Way)					EXP (Expansive)	CR (Crumb)
S (Debris Slump)	II	SL (Sandy Loam)	0.8 - 0.6	0.4 - 0.3		GR (Granular)
P (Flood Plain)		L (Loam)				SBK (Subangular Blocky)
S (Foot Slope)						ABK (Angular Blocky)
(Head Slope)	III	SI (Silt)	0.6 - 0.3	0.3 - 0.15		PL (Platy)
(Linear Slope)		SICL (Silty Clay Loam)				PR (Prismatic)
(Nose Slope)		CL (Clay Loam)			MOIST	WET
(Ridge)		SCL (Sandy Clay Loam)				
(Shoulder Slope)		SLC (Silt Loam Clay)			VFR (Very Friable)	NS (Non-sticky)
(Terrace)					FR (Friable)	SS (Slightly Sticky)
	IV	SC (Sandy Clay)	0.4 - 0.1	0.2 - 0.05	FI (Firm)	S (Sticky)
		SIC (Silty Clay)			VFI (Very Firm v. Very Sticky)	VS (Very Sticky)
					EFI (Extremely Firm)	NP (Non-plastic)
		O (Organic)	None			SP (Slightly Plastic)
						P (Plastic)
						VP (Very Plastic)


OTES

ORIZON DEPTH	In inches below natural soil surface
EPTH OF FILL	In inches from land surface
ESTRICTIVE HORIZON	Thickness and depth from land surface
APROLITE	S(suitable) or U(unsuitable)
OIL WETNESS	Inches from land surface to free water or inches from land surface to soil colors with chroma 2 or less - record Munsell color chip designation
LASSIFICATION	S (Suitable), PS (Provisionally Suitable), or U (Unsuitable)

valuation of saprolite shall be by pits.

ong-term Acceptance Rate (LTAR): gal/day/ft²

Show profile locations and other site features (dimensions, reference or benchmark, and North).

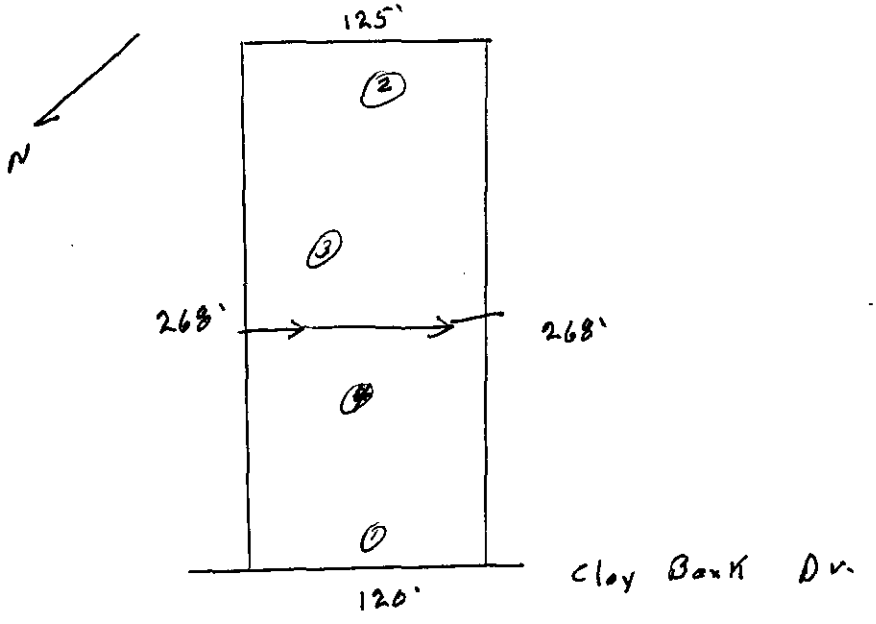

FEE: 100.00 ck 7107
DATE: 1/25/96 JC

APPLICATION FOR IMPROVEMENT PERMIT FOR RESIDENTIAL SITE INDIVIDUAL WATER AND WASTEWATER SYSTEMS PROGRAM

[ ] CRT

TYPE APPLICATION: [X] NEW SYSTEM [ ] EXPANSION/ ALTERATION OF EXISTING SYSTEM [ ] REPAIR OF EXISTING SYSTEM

NORTH CAROLINA
DEPARTMENT OF ENVIRONMENT,
HEALTH, AND NATURAL RESOURCES
DIVISION OF ENVIRONMENTAL HEALTH
ON-SITE WASTEWATER SECTION

FILE #: 12028

PROPERTY INFORMATION (FROM ENGINEERING FORM) FOR JOB LOCATION:

TAX/PARCEL NUMBER: PO 13912562

STREET ADDRESS: Cable Road

SUBDIVISION OR MOBILE HOME PARK NAME:

LOT NUMBER: 3

TYPE OF BUILDING (CHECK ONE):

- [ ] SINGLE MOBILE HOME(S)
- [X] DOUBLE WIDE (D)
- [ ] HOUSE (H)
- [ ] MODULAR HOME (M)
- [ ] MULTIPLE FAMILY (U)
- [ ] OTHER (O)

HEATED SQUARE FOOTAGE: 1846

NUMBER OF BEDROOMS: 3 NUMBER OF OCCUPANTS: 3

FOUNDATION FOR RESIDENCE:

- [ ] WITHOUT BASEMENT
- [ ] ON SLAB
- [ ] CRAWL SPACE
- [X] Footings
- [ ] WITH BASEMENT /PLUMBING
- [ ] WITH BASEMENT /NO PLUMBING

TOWNSHIP (CHECK ONE):

- [ ] 0 MECKLENBURG
- [ ] 1 CHARLOTTE
- [ ] 2 DAVIDSON
- [ ] 3 CORNELIUS
- [ ] 4 PINEVILLE
- [ ] 5 MATTHEWS
- [ ] 6 HUNTERSVILLE
- [X] 7 MINT HILL

IF EXPANSION/ALTERATION OF EXISTING SYSTEM, DESCRIBE THE PROPOSED BUILDING ADDITION:

N/A

WILL THERE BE A HOME BUSINESS IN THE RESIDENCE: [ ] YES [X] NO TYPE: _____

WATER SUPPLY (CHECK ONE):

- [ ] COMMUNITY (C)
- [ ] MUNICIPAL (M)
- [X] PRIVATE WELL (P)
- [ ] SHARED WELL (S)
- [ ] OTHER 'SPRINGS' (O)

IF ANY OF THE FOLLOWING ARE LOCATED ON THE PROPERTY, PLEASE SHOW LOCATION ON PLAT:

BURIED CABLES, LANDFILLS, STUMPHOLES	[ ] YES [X] NO	WELL, SPRINGS OR WATERLINES	[ ] YES [X] NO
EXISTING WASTEWATER SYSTEMS	[ ] YES [X] NO	DESIGNATED WETLANDS	[ ] YES [X] NO
EASTMENTS OR RIGHT-OF-WAYS	[ ] YES [X] NO		

PROPERTY OWNER:

NAME: (LAST) Avery Sr (FIRST) Darrell (MI) L.

ADDRESS: 4200 Woodshire Blvd

CITY: Charlotte STATE: NC ZIP: 28216

DAYTIME PHONE: 704 392-4200

LEGAL AGENT FOR PROPERTY OWNER, IF APPLICABLE:

NAME: (LAST) (FIRST) (MI)

DAYTIME PHONE: ( ) -

WHAT DATE WAS THE PROPERTY ORIGINALLY DEEDED AND RECORDED? _____

An Improvement Permit is subject to suspension or revocation if site plans or the intended use change or if information submitted in this application is falsified or changed. The undersigned, owner, or legal agent for the owner, of the property described above as the "Job Location" has read the foregoing application, acknowledges that the contents of same are true, and authorizes agents of the Mecklenburg County Health Department to enter onto the property for the purpose of processing this request.

SIGNED: Darrell Avery DATE: 1-25-96

MECKLENBURG COUNTY HEALTH DEPARTMENT
ENVIRONMENTAL HEALTH DIVISION
c/o HAL MARSHALL CTR., SUITE 211, 700 N. TRYON ST., CHARLOTTE, N.C. 28202., (704) 336-5102


PROPOSED PLOT PLAN

HEALTH DEPARTMENT
ENVIRONMENTAL HEALTH DIVISION
700 NORTH TRYON STREET
CHARLOTTE, NC 28202
PHONE (704) 336-5102

FILE: 1202B

TC: PD 13912562

Draw in and name all roads adjoining the property. Draw in and accurately dimension the lot concerned. Accurately indicate property boundaries proposed and/or existing structures and driveways, underground utilities, and wells and springs within 100 feet of the proposed building or drainfield.

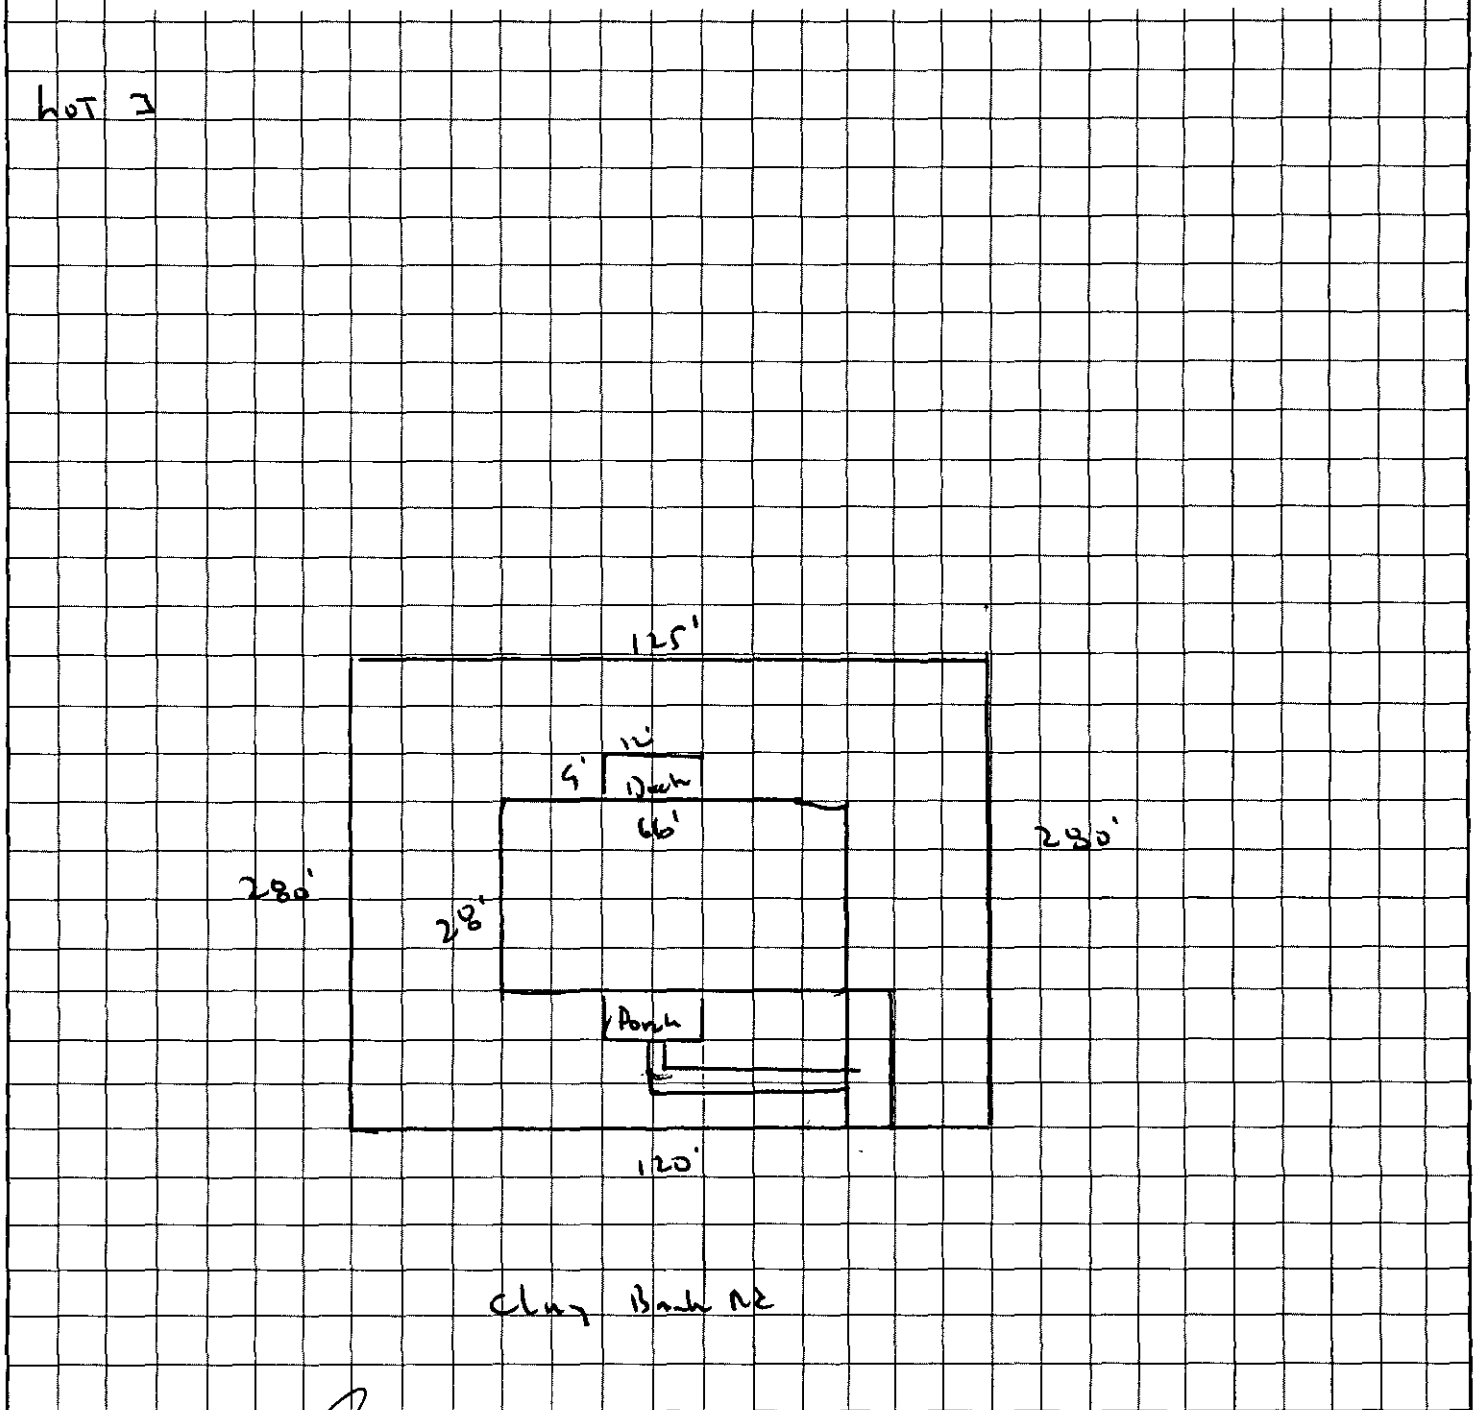

OWNER/AGENT SIGNATURE

DATE 1-25-96

APPROVAL DATE _____

White - Health Department's Copy Canary - E.H.S. Copy Pink - Owner's Copy