

107 HUNTERSRIDGE RD

01928116

6/5/2007

duponbj

Groundwater and Wastewater Services File Imaging Project
May 2007
Barcode Font = IDAutomationHC39M

MECKLENBURG COUNTY HEALTH DEPARTMENT
ENVIRONMENTAL HEALTH DIVISION

CHARGE SLIP

Date 4/24/89

Name/Company Dale Hawks

Sanitation _____

Vector Control _____

O.P.W.D. ✓

Service: UPC - Addition - 30 lots

MECKL
HEALTH DEPARTMENT
ENVIRONMENTAL HEALTH DIVISION
PAID
APR 24 1989

Fee: $ 20.00 check 154 $20.00

2002

APPLICATION FOR AN IMPROVEMENT PERMIT

RECEIVED
MECKLENBURG COUNTY
HEALTH DEPT.
APR 11
ENVIRONMENTAL HEALTH DIVISION

HEALTH DEPARTMENT
ENVIRONMENTAL HEALTH DIVISION
1200 BLYTHE BOULEVARD
CHARLOTTE, NC 28203
PHONE (704) 376-4603

Mecklenburg County services are available without regard to ethnic origin, sex, or disability.

(OFFICE USE ONLY)
FILE: 5678A | 1921-A
TC:
SERIAL: No 18104 ☑ LTH ☑ CRT

JOB LOCATION

① ADDRESS: 107 Huntersridge Rd (STREET NO. / STREET) ② FILE:
③ JURISDICTION: ④ TAX PARCEL NO.: 01928114
⑤ SUBDIVISION: Huntersridge ⑥ LOT: 4 ⑦ BLOCK:

OWNER

⑧ NAME: Dale (& Lani) (FIRST) Arnold (MIDDLE) Hawks (LAST)
⑨ MAILING ADDRESS: 107 Huntersridge Rd
⑩ CITY: Huntersville ⑪ STATE: NC ⑫ ZIP: 28078
⑬ PHONE: (WORK) (704) 522-2385 ⑭ (HOME) (704) 875-3766

REQUEST

This request is for a(n):

⑮ ☑ New permit
☐) ☐ Repair or alteration permit
⑰ ☐ Authorization for mobile home exchange
⑱ ☐ Other (specify) New storage shed 4/20/89 Dale Hawks

DESIGN CRITERIA

System will serve:

⑲ ☐ Residence ⑳ ☐ Mobile home
㉑ ☐ Business or place of public assembly
㉒ Number of bedrooms?
㉕ Type? STORAGE SHED
㉓ Maximum occupancy?
㉖ Maximum number of employees?
㉔ Basement? ☐ yes ☒ no
㉗ Maximum number of seats?

WATER SUPPLY

㉘ Water supply from (present or proposed):

A ☐ Individual well
B ☑ Municipal system
C ☐ Community well
D ☐ Community system

㉙ The undersigned, owner of the property described above as the "JOB LOCATION" has read the foregoing application, acknowledges that the contents of same are true, and authorizes agents of t MECKLENBURG COUNTY HEALTH DEPARTMENT to enter c the property for the purpose of processing this request.

Signed: Dale A. Hawks
Date: 4/10/89

IMPROVEMENT PERMIT

The undersigned, an authorized agent of the MECKLENBURG COUNTY HEALTH DEPARTMENT, certifies that the Department has approved the Request for the Job Location contained in this document. This approval is granted in accordance with the provisions of Laws And Rules For Sanitary Sewage Collection, Treatment And Disposal in effect at the time of issuance of the permit and is subject to the following provisions:
... No work shall be conducted on the septic tank system until an Installation, Construction, Alteration and/or Repair permit is issued by this Department.
... This permit is not transferable, and shall become null and void 36 months from the date of issuance. May use existing system

Environmentalist — Date 5/30/89
Director or Authorized Section Head — Date 5-31-89


*This permit must be signed by the Director of Mecklenburg County Health Department or an authorized section head in order to be valid.

THIS IS TO CERTIFY THAT ON THE 15th DAY OF JUNE 19 88 I SURVEYED THE PROPERTY SHOWN ON THIS PLAT, AND THAT THE TITLE LINES AND THE WALLS OF THE BUILDINGS IF ANY ARE AS SHOWN HEREON.

SIGNED R. B. Pharr

R. B. PHARR & ASSOCIATES, REGISTERED SURVEYORS
212 EAST INDEPENDENCE BLVD
CHARLOTTE, N.C. 28204
TEL (704) 376 2186

NORTH CAROLINA REGISTERED 5743 LAND SURVEYOR R. B. PHARR

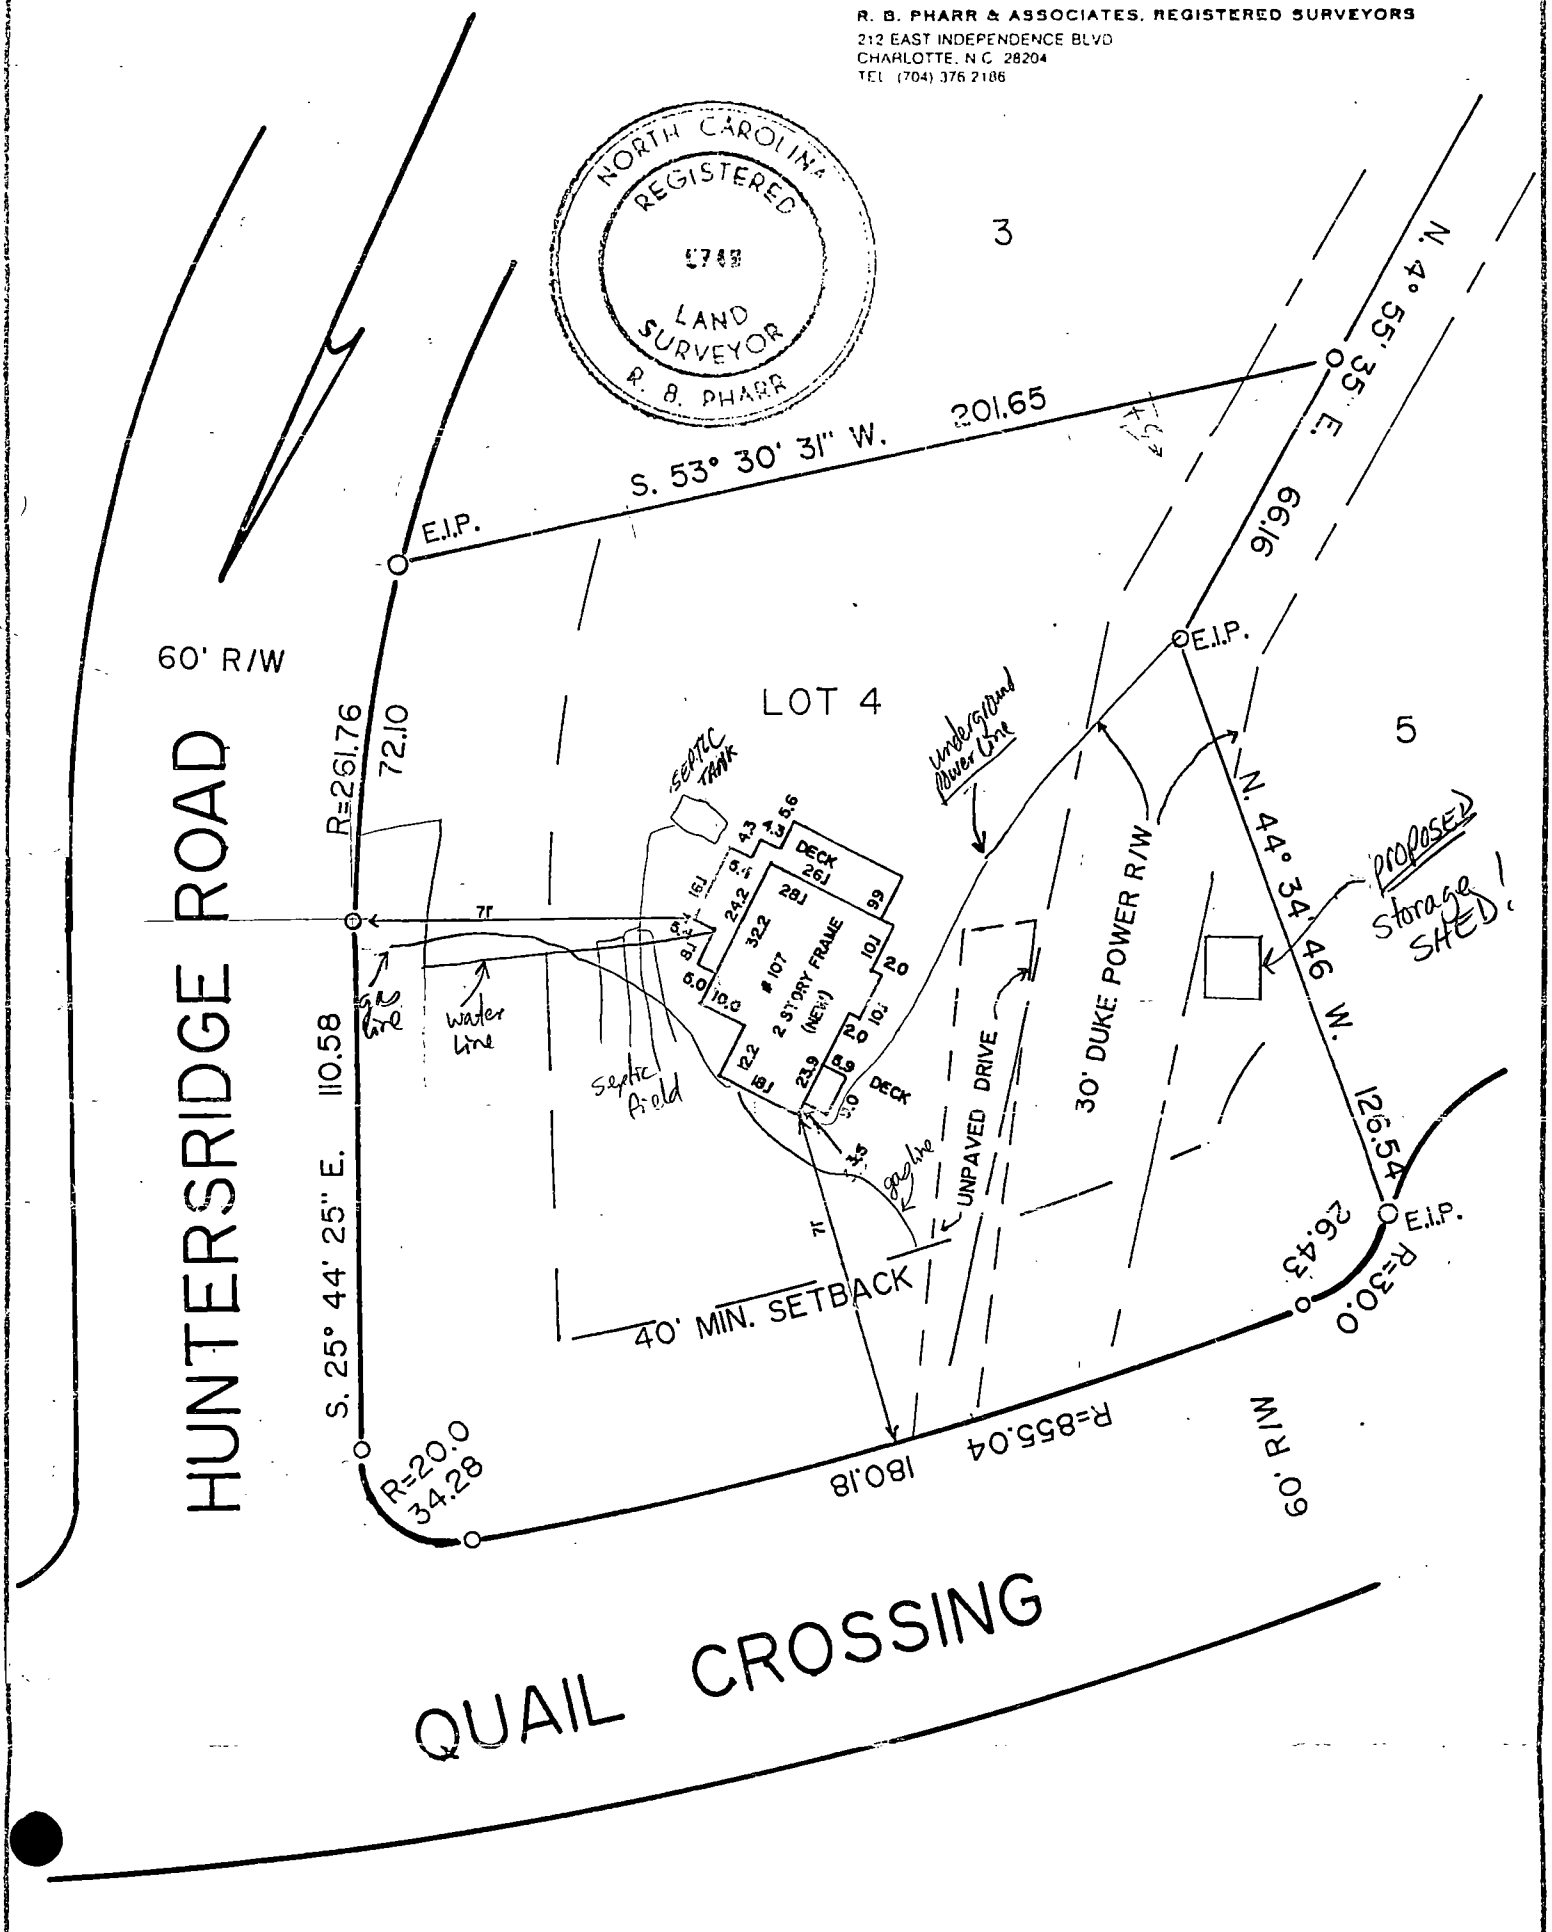

PHYSICAL SURVEY

OF

LOT 4, REVISION OF HUNTERSRIDGE

HUNTERSVILLE, N.C.

SCALE 1"=40'

THE PROPERTY OF DALE A. HAWKS & LANI L. STAIGER

MAP RECORDED IN BOOK _____ AT PAGE _____ DEED RECORDED IN BOOK _____ PAGE _____

HLE 1921 A

