MECKLENBURG COUNTY
Public Health

Gibbie Harris, MSPH, BSN
Health Director

(704) 336-4700

August 23, 2018

Thomas & Margaret Cowans
9237 Mountain Aire Circle
Charlotte, NC 28214

Re: Application for improvement permit for: 3 Bedroom House
Property Location: Platon Ave, Huntersville, NC 28078 (PID 015-151-20 + PID 015-151-21)
Health Department File Number: **10087B (App ID 9838)**

Dear Property Owner or Owner's Agent:

The Mecklenburg County Health Department, Environmental Health Division on August 16, 2018 evaluated the above-referenced property at the site designated on the site plan that accompanied your improvement permit application. According to your application the site is to serve a 3 Bedroom Home, with a daily design flow of 360 gallons per day. The evaluation was done in accordance with the laws and rules governing wastewater systems in North Carolina General Statute 130A-333 and related statutes and Title 15A, Subchapter 18A, of the North Carolina Administrative Code, Rule .l900 and related rules.

Based on the criteria set out in Title 15A, Subchapter 18A, of the North Carolina Administrative Code, Rules .1940 through .1948, the evaluation indicated that the site is **UNSUITABLE** for a ground absorption sewage system. Therefore, your request for an improvement permit is **DENIED.** A copy of the site evaluation is enclosed. The site is unsuitable based on the following:

- ☐ Unsuitable soil topography and/or landscape position (Rule .1940)
- ☒ Unsuitable soil characteristics (structure or clay mineralogy) (Rule .1941)
- ☐ Unsuitable soil wetness condition (Rule .1942)
- ☒ Unsuitable soil depth (Rule .1943)
- ☐ Presence of restrictive horizon (Rule .1944)
- ☒ Insufficient space for septic system and repair area (Rule .1945)
- ☐ Unsuitable for meeting required setbacks (Rule .1950)
- ☐ Other (Rule .1946)

These severe soil or site limitations could cause premature system failure, leading to the discharge of untreated sewage on the ground surface, into surface waters, directly to ground water or inside your structure.

The site evaluation included consideration of possible site modifications, and modified, innovative or alternative systems. However, the Health Department has determined that none of the above options will overcome the severe conditions on this site. A possible option might be a system designed to dispose of sewage to another area of suitable soil or off-site to additional property.

MECKLENBURG COUNTY
Public Health

Gibbie Harris, MSPH, BSN
Health Director

(704) 336-4700

For the reasons set out above, the property is currently classified **UNSUITABLE,** and an improvement permit shall not be issued for this site in accordance with Rule .1948 (c).

However, the site classified as **UNSUITABLE** may be classified as **PROVISIONALLY SUITABLE** if written documentation is provided that meets the requirements of Rule .1948(d). A copy of this rule is enclosed. You may hire a consultant to assist you if you wish to try to develop a plan under which your site could be reclassified as **PROVISIONALLY SUITABLE.**

You have a right to an informal review of this decision. You may request an informal review by the soil scientist or environmental health supervisor at the local health department. You may also request an informal review by the N. C. Department of Health and Human Services regional soil specialist. A request for informal review must be made in writing to the local health department.

You also have a right to a formal appeal of this decision. To pursue a formal appeal, you must file a petition for a contested case hearing with the Office of Administrative Hearings, 6714 Mail Center, Raleigh, NC 27699-6714. To get a copy of a petition form, you may write the Office of Administrative Hearings or call the office at (919) 431-3000 or from the OAH web site at http://www.oah.state.nc.us/hearings. The petition for a contested case hearing must be filed in accordance with the provision of North Carolina General Statutes 130A-24 and 150B-23 and all other applicable provisions of Chapter 150B. N. C. General Statue 130A-335(g) provides that your hearing would be held in the county where your property is located.

Please note: If you wish to pursue a formal appeal, you must file the petition form with the Office of Administrative Hearings **WITHIN 30 DAYS OF THE DATE OF THIS LETTER.** The date of this letter is August 23, 2018. Meeting the 30-day deadline is critical to your right to a formal appeal. Beginning a formal appeal within 30 days will not interfere with any informal review that you might request. Do not wait for the outcome of any informal review if you wish to file a formal appeal.

If you file a petition for a contested case hearing with the Office of Administrative Hearings, you are required by law (N.C. General Statute 150B-23) to send a copy of your petition to the North Carolina Department of Environment and Natural Resources. Send the copy to: Office of General Counsel, N. C. Department of Environment and Natural Resources, 1601 Mail Service Center, Raleigh, NC. 27699-1601. Do **NOT** send the copy of the petition to your local health department. Sending a copy of your petition to the local health department will **NOT** satisfy the legal requirement in N.C. General Statute 150B-23 that you send a copy to the Office of General Counsel, NCDENR.

You may call or write the local health department if you need any additional information or assistance.

Sincerely,

Jacob Presley, REHS, LSS
Soil Scientist/Sr. Environmental Specialist

Encl: (2)

Department of Environment, Health, and Natural Resources
Division of Environmental Health
On-site Wastewater Section

Sheet: 1 of 2
Property ID: 015-151-20 + 015-151-21
Lot #: 18 + 19
File #: 10087B
AppID: 9838

SOIL/SITE EVALUATION for ON-SITE WASTEWATER SYSTEM

Property Owner: Thomas & Margeret Cowans
Address: 9237 Mountain Aire Circle, Charlotte, NC 28214
Proposed Facility: 3 Bedroom House
Design Flow (.1949): 360 GPD
Location: Platon Ave, Huntersville, NC 28078
Water Supply: [ ] Public [X] Individual [X] Well [ ] Spring [ ] Municipal
Evaluation Method: [X] Auger Boring [ ] Pit [ ] Cut
Type of Wastewater: [X] Sewage [ ] Industrial Process [ ] Mixed

Applicant: Hassan Lamot
Date Evaluated: 8/15/2018
Property Size: 0.332 ac combined
Property Recorded: 1976

PROFILE #	.1940 Landscape Position/ Slope%	Horizon Depth (IN.)	SOIL MORPHOLOGY .1941 .1941 Structure/ Texture	.1941 Consistence Mineralogy	b PROFILE FACTORS .1942 Soil Wetness/ Color	.1943 Soil Depth (IN.)	.1956 Sapro Class	.1944 Restr Horiz	General Comments	Profile Class & LTAR	Maximum Trench Bottom Depth for 3' Wide Conventional Trench
Boring #1	LS 5%	0 - 4	gr L	SS SP FR SEXP	>16"	12	NA	NA	Attempted two locations Auger Refusal at 16"	**US**	**NA**
		4 - 12	mass C	S VP VFI EXP							
		12 - 16	Rock with Saprolite								
Boring #2	LS 6%	0 - 4	gr L	SS SP FR SEXP	>36"	11	NA	NA	Saprolite getting more and more firm with depth	**US Need Pit To Evaluate**	**NA**
		4 - 11	mass C	S VP VFI EXP							
		11 - 36	L Saprolite	Need pit							
Boring #3	LS 6%	0 - 4	gr L	SS SP FR SEXP	>36"	11	NA	NA	C inclusions 12-24 Saprolite getting more and more firm with depth	**US Need Pit To Evaluate**	**NA**
		4 - 12	mass C	S VP VFI EXP							
		12 - 36	L Saprolite	Need pit							
Boring #4	LS 6%	0 - 4	gr L	SS SP FR SEXP	>36"	11	NA	NA	Saprolite inclusions 20 - 30"	**US**	**NA**
		4 - 30	mass C	S VP VFI EXP							

Description	Initial System	Repair System
Available Space (.1945)	US	US
System Type(s)	NA	NA
Site LTAR (gpd/sq ft)	**US**	**US**

Other Factors (.1946): NA
Soil Evaluation By: Jacob Presley, REHS, LSS
Others Present:
Site Classification (.1948): Unsuitable
Site Evaluation By: Jacob Presley, REHS, LSS
Others Present:

COMMENTS:

Landscape Position	Group	Texture	.1955 LTAR	Structure
R-Ridge	I	S-Sand	1.2 - 0.8	sg-Single Grain
SS-Shoulder Slope		LS-Loamy Sand		mass-Massive
LS-Linear Slope				cr-Crumb
FS-Foot Slope	II	SL-Sandy Loam	0.8 - 0.6	gr-Granular
NS-Nose Slope		L-Loam		sbk-Subangular Blocky
HS-Head Slope				abk-Angular Blocky
CC-Concave Slope	III	Si-Silt	0.6 - 0.3	pl-Platy
		SiCL-Silty Clay Loam		
CV-Convex Slope				pr-Prismatic
T-Terrace				Sap-Saprolite
FP-Flood Plain		CL-Clay Loam		**Structure Prefixes**
D-Drainage Way		SCL-Sandy Clay Loam		w-weak m-moderate s-strong f-fine m-medium c-coarse
		Silt		
	IV	SC-Sandy Clay	0.4 - 0.1	
		SiC-Silty Clay		
		C-Clay		

Consistence Moist	Consistence Wet	Mineralogy
VFR-Very Friable	SS-Slightly Sticky	SEXP-Slightly Expansive
FR-Friable	S-Sticky	EXP-Expansive
FI-Firm	VS-Very Sticky	
VFI-Very Firm	NP-Non-Plastic	**Classification**
EFI-Extremely Firm	SP-Slightly Plastic	US-Unsuitable
	P-Plastic	PS-Provisionally Suitable
	VP-Very Plastic	S-Suitable
		NA-Not Applicable

Soil Boring Location Sketch



History Note: *Authority G.S. 130A-335(e);*
Eff. July 1, 1982;
Amended Eff. January 1, 1990.

15A NCAC 18A .1947 DETERMINATION OF OVERALL SITE SUITABILITY

All of the criteria in Rules .1940 through .1946 of this Section shall be determined to be SUITABLE, PROVISIONALLY SUITABLE, or UNSUITABLE, as indicated. If all criteria are classified the same, that classification will prevail. Where there is a variation in classification of the several criteria, the most limiting uncorrectable characteristics shall be used to determine the overall site classification.

History Note: *Authority G.S. 130A-335(e);*
Eff. July 1, 1982;
Amended Eff. January 1, 1990.

15A NCAC 18A .1948 SITE CLASSIFICATION

(a) Sites classified as SUITABLE may be utilized for a ground absorption sewage treatment and disposal system consistent with these Rules. A suitable classification generally indicates soil and site conditions favorable for the operation of a ground absorption sewage treatment and disposal system or have slight limitations that are readily overcome by proper design and installation.

(b) Sites classified as PROVISIONALLY SUITABLE may be utilized for a ground absorption sewage treatment and disposal system consistent with these Rules but have moderate limitations. Sites classified Provisionally Suitable require some modifications and careful planning, design, and installation in order for a ground absorption sewage treatment and disposal system to function satisfactorily.

(c) Sites classified UNSUITABLE have severe limitations for the installation and use of a properly functioning ground absorption sewage treatment and disposal system. An improvement permit shall not be issued for a site which is classified as UNSUITABLE. However, where a site is UNSUITABLE, it may be reclassified PROVISIONALLY SUITABLE if a special investigation indicates that a modified or alternative system can be installed in accordance with Rules .1956 or .1957 of this Section.

(d) A site classified as UNSUITABLE may be used for a ground absorption sewage treatment and disposal system specifically identified in Rules .1955, .1956, or .1957 of this Section or a system approved under Rule .1969 if written documentation, including engineering, hydrogeologic, geologic or soil studies, indicates to the local health department that the proposed system can be expected to function satisfactorily. Such sites shall be reclassified as PROVISIONALLY SUITABLE if the local health department determines that the substantiating data indicate that:

(1) a ground absorption system can be installed so that the effluent will be non-pathogenic, non-infectious, non-toxic, and non-hazardous;
(2) the effluent will not contaminate groundwater or surface water; and
(3) the effluent will not be exposed on the ground surface or be discharged to surface waters where it could come in contact with people, animals, or vectors.

The State shall review the substantiating data if requested by the local health department.

History Note: *Authority G.S. 130A-335(e);*
Eff. July 1, 1982;
Amended Eff. April 1, 1993; January 1, 1990.

15A NCAC 18A .1949 SEWAGE FLOW RATES FOR DESIGN UNITS

(a) In determining the volume of sewage from dwelling units, the flow rate shall be 120 gallons per day per bedroom. The minimum volume of sewage from each dwelling unit shall be 240 gallons per day and each additional bedroom above two bedrooms shall increase the volume of sewage by 120 gallons per day. In determining the number of bedrooms in a dwelling unit, each bedroom and any other room or addition that can reasonably be expected to function as a bedroom shall be

Supervisor/Administrative Professional Checklist.

New Septic ☒ New Well ☐ Use Existing ☐ Alteration ☐ Modified Plot Plan ☐

New Septic Fees Paid

IP ($250.00) AAS 8/9/18 Initials/Date

CA ($200.00) _____ Initials/Date

OP ($200.00) _____ Initials/Date

(CA and OP fees need to be paid before a building permit can be issued)

New Well Fee Paid: $550.00 _____ Initials/Date

Use Existing Fee Paid: $100.00 _____ Initials/Date

Alteration Fee Paid: $300.00 (Total) $200 (If use existing was pa[illegible] tials/Date

Modified Plot Plan Fee Paid: $100.00 _____ Initials/Date

Floor plans need to be submitted and reviewed before CA can be issued. ☐ Reviewed ☐ ____

This site is served by septic and well. Verify each is complete before final hold is released. ☐

Septic file completed ☐ _____ Well file completed. ☐ _____

Send permit for signature. ☐ Signature received. ☐ _____

This septic system requires a certified operator contract before final hold is released. ☐

Certified operator contract is on file. ☐ _____

100878
#9838

MECKLENBURG COUNTY
HEALTH DEPARTMENT

8 AUG '18 PM 4:18

APPLICATION FOR A RESIDENTIAL SITE IMPROVEMENT PERMIT/ CONSTRUCTION AUTHORIZATION FOR AN ON-SITE WASTEWATER SYSTEM, NEW WELL INSTALLATION, OR REPAIR OF EXISTING WELL

1. **SEPTIC / TYPE APPLICATION:** ○ N/A ◉ NEW SYSTEM ○ ALTERATION ○ REPAIR ○ MODIFIED PLOT PLAN

2. **WELL / TYPE APPLICATION:** ◉ N/A ○ NEW WELL ○ MAJOR REPAIR ○ ABANDONMENT

3. **JOB LOCATION INFORMATION:**
TAX PARCEL NUMBER: 015-151-20 ~~& 015-151-21~~
STREET ADDRESS: ~~11729 & 11803~~ Platon Ave
CITY: Huntersville
STATE: NC ZIP: 28078
SUBDIVISION NAME: N/A
LOT #: 18 & 19 LOT SIZE (acres): 0.32
TOWNSHIP:
○ MECKLENBURG ○ CORNELIUS ◉ HUNTERSVILLE
○ DAVIDSON ○ CHARLOTTE ○ PINEVILLE
○ MATTHEWS ○ MINT HILL

4. **BUILDING INFORMATION:**
BUILDING TYPE:
○ SINGLE MOBILE HOME ○ MODULAR HOME
○ DOUBLE WIDE ○ MULTIPLE FAMILY
◉ HOUSE ○ OTHER
HEATED SQUARE FOOTAGE: 1,500
NUMBER OF BEDROOMS: 3
NUMBER OF OCCUPANTS: 3
FOUNDATION TYPE:
○ CONCRETE SLAB ○ BASEMENT WITH PLUMBING
◉ CRAWL SPACE ○ BASEMENT WITH NO PLUMBING

5. **IF PLANNING TO EXPAND OR ALTER THE EXISTING SEPTIC SYSTEM PLEASE COMPLETE THE FOLLOWING SECTION:** ☑ N/A

NUMBER OF BEDROOMS TO BE ADDED: _____ NUMBER OF ADDITIONAL OCCUPANTS IN THE RESIDENCE: _____

6. **WATER SUPPLY:** ○ MUNICIPAL ◉ PRIVATE WELL ○ PUBLIC WELL ○ SHARED WELL ○ OTHER

7. **PROPOSED USE OF WELL:** ○ N/A ○ IRRIGATION ◉ POTABLE (DRINKING WATER) ○ OTHER

8. **PLEASE INDICATE AND RANK DESIRED SEPTIC SYSTEM TYPE(S) IN ORDER OF PREFERENCE** *(1-MOST DESIRED 5-LEAST DESIRED):*
☐ N/A ☑ ANY TYPE ☐ CONVENTIONAL ☐ ACCEPTED ☐ INNOVATIVE ☐ ALTERNATIVE ☐ OTHER

8A. **RANK:** 2 1 3 4 5

9. **DO ANY OF THE FOLLOWING APPLY TO THE PROPERTY IN QUESTION? IF "YES" PLEASE ATTACH SUPPORTING DOCUMENTATION.**

BURIED CABLES, LANDFILLS, STUMPHOLES	○ YES ◉ NO	GRADING/SOIL REMOVAL PERFORMED	○ YES ◉ NO
EXISTING WASTEWATER (SEPTIC) SYSTEMS	○ YES ◉ NO	JURISDICTIONAL WETLANDS	○ YES ◉ NO
WELLS, SPRINGS, OR WATER LINES	○ YES ◉ NO	APPROVAL REQUIRED BY ANY OTHER PUBLIC AGENCY	○ YES ◉ NO
EASEMENTS OR RIGHT-OF-WAYS	○ YES ◉ NO	WASTEWATER OTHER THAN DOMESTIC SEWAGE	○ YES ◉ NO
CHEMICAL/PETROLEUM STORAGE TANKS	○ YES ◉ NO	KNOWN UNDERGROUND CONTAMINATION	○ YES ◉ NO
WASTE STORAGE	○ YES ◉ NO	GROUNDWATER USE RESTRICTIONS/VARIANCES	○ YES ◉ NO

10. **WHAT DATE WAS THE PROPERTY ORIGINALLY DEEDED AND RECORDED?** _____ ☑ UNKNOWN

11. **WHAT IS THE ANTICIPATED CLOSING DATE FOR THIS PROPERTY?** 8/22/18 ☐ N/A

12. **PROPERTY OWNER:**
NAME: Thomas Cowans & Margeret Cowans
ADDRESS: 9327 Mountains Aire Circle
CITY: Charlotte
STATE: NC ZIP: 28214
WORK PHONE:
MOBILE PHONE:
FAX:
E-MAIL:

13. **OWNER'S LEGAL REPRESENTATIVE, IF APPLICABLE:**
NAME: Hassan Lamot
ADDRESS: 3340 Toringdon Way Sutie 110
CITY: Charlotte
STATE: NC ZIP: 28277
WORK PHONE:
MOBILE PHONE: (336) 693-5521
FAX:
E-MAIL: hassan.lamot@cbcarolinas.com

704-891-7740 Salamon Gordillo

MECKLENBURG COUNTY – GROUNDWATER & WASTEWATER SERVICES
700 N. TRYON ST. SUITE 211 CHARLOTTE, NC 28202, OFFICE: 980-314-1680, FAX: 704-336-6894
Email: Wellreg@MecklenburgCountyNC.gov

Revised on: 4/20/17

14. SEPTIC SYSTEM PERMIT APPLICATION:

If the information in this application is falsified, changed, or the site is altered, then the Improvement Permit and Authorization to Construct shall become invalid. I have read this application and certify that the information provided herein is true, complete and correct. Authorized county and state officials are granted right of entry to conduct necessary inspections to determine compliance with applicable laws and rules. I understand that I am solely responsible for the proper identification and labeling of all property lines and corners and making the site accessible so that a complete site evaluation can be performed. The permit is valid for either sixty (60) months or is non-expiring depending upon the documentation submitted: complete site plan = 60 months, complete plat = non-expiring.

HL (initial here for septic system applications)

15. WELL PERMIT APPLICATION:

If the information in this application is falsified, changed, or the site is altered, then the Well Permit shall become invalid. I have read this application and certify that the information provided herein is true, complete and correct. Authorized county and state officials are granted right of entry to conduct necessary inspections to determine compliance with applicable laws and rules. I understand that I am solely responsible for the proper identification and labeling of all property lines and corners and making the site accessible so that a complete site evaluation can be performed. The permit is valid for a period of twelve (12) months from the date of issuance.

HL (initial here for well applications)

16. APPLICATION SIGNATURE SECTION:

ONLY COMPLETE APPLICATIONS WILL BE PROCESSED. A proper signature is required in order to process your application. Please review the application carefully and sign in the space provided below. A PROPOSED PLOT PLAN is required to be submitted with each application.

Property Owner's or Owner's Legal Representative Signature

7/03/18
Date

OFFICE USE ONLY

○ SURVEY PLAT TO SCALE SUBMITTED ○ SCALED SITE PLAN SUBMITTED ○ UN-SCALED SITE PLAN SUBMITTED

SEPTIC APPLICATION FEE RECEIVED: $ _____ DATE FEE RECEIVED: _____

WELL APPLICATION FEE RECEIVED: $ _____ DATE FEE RECEIVED: _____

APPLICATION PROCESSED BY: _____

GWS FILE NUMBER ASSIGNED: _____

APPLICATION ID NUMBER ASSIGNED: _____

COMMENTS:

MECKLENBURG COUNTY – GROUNDWATER & WASTEWATER SERVICES
700 N. TRYON ST. SUITE 211 CHARLOTTE, NC 28202, OFFICE: 704-336-5103, FAX: 704-336-6894

Revised on: 12/15/10

File #: _____

PROPOSED PLOT PLAN


A drawing showing the locations of the following items is required: existing and proposed property lines with dimensions, easements or right-of-ways, proposed building pad(s) or existing building footprint(s), all appurtenances (garage, driveway, deck, pool, etc.), location of existing or proposed well(s), location of existing or proposed sewer lines and sewage disposal systems, surface water bodies, and any aboveground or underground storage tanks. Provide names for all roads that adjoin the property.

Street Address: 11729 & 11803 Platon Ave

Tax Parcel #: 015-151-21 & 015-151-20

Subdivision Name: N/A

Lot #: 18 & 19

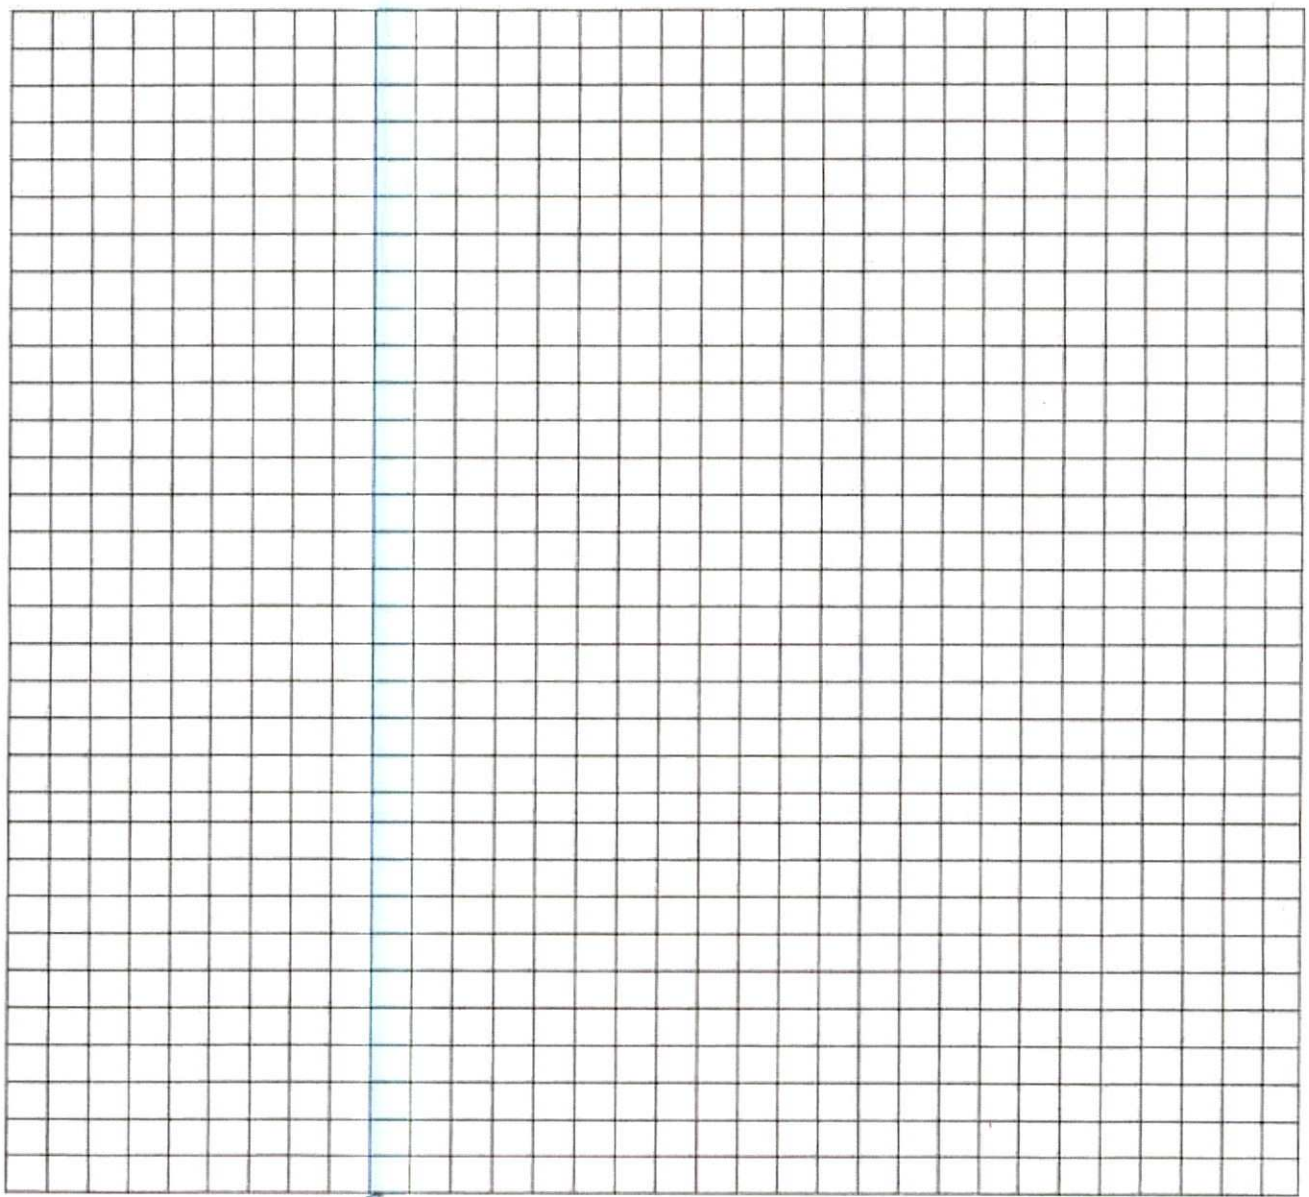

Property Owner's or Owner's Legal Representative Signature

7/3/18
Date

MECKLENBURG COUNTY – GROUNDWATER & WASTEWATER SERVICES
700 N. TRYON ST. SUITE 211 CHARLOTTE, NC 28202, OFFICE: 980-314-1680, FAX: 704-336-6894
Email: Wellreg@MecklenburgCountyNC.gov

Revised on: 4/20/17


THIS IS TO CERTIFY THAT ON THE 19TH DAY OF JULY, 2018 I, SURVEYED THE PROPERTY SHOWN ON THIS PLAT, AND THAT THE PROPERTY LINES, AND THE IMPROVEMENTS IF ANY ARE AS SHOWN HEREON.

SIGNED John A Christian II
PROFESIONAL LAND SURVEYOR

JOHN A. CHRISTIAN II
JACK R. CHRISTIAN & ASSOCIATES
7811 OLD CONCORD RD, CHARLOTTE, N.C. 28213
PHONE: (704)596-2214

PLATONL18-19BA


NORTH CAROLINA PROFESSIONAL SEAL L-4897 LAND SURVEYOR JOHN A CHRISTIAN II

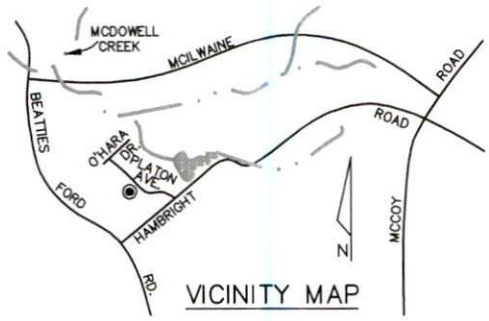

VICINITY MAP

MB 10 P.321

MECKLENBURG COUNTY
D.B. 19916 PAGE 135

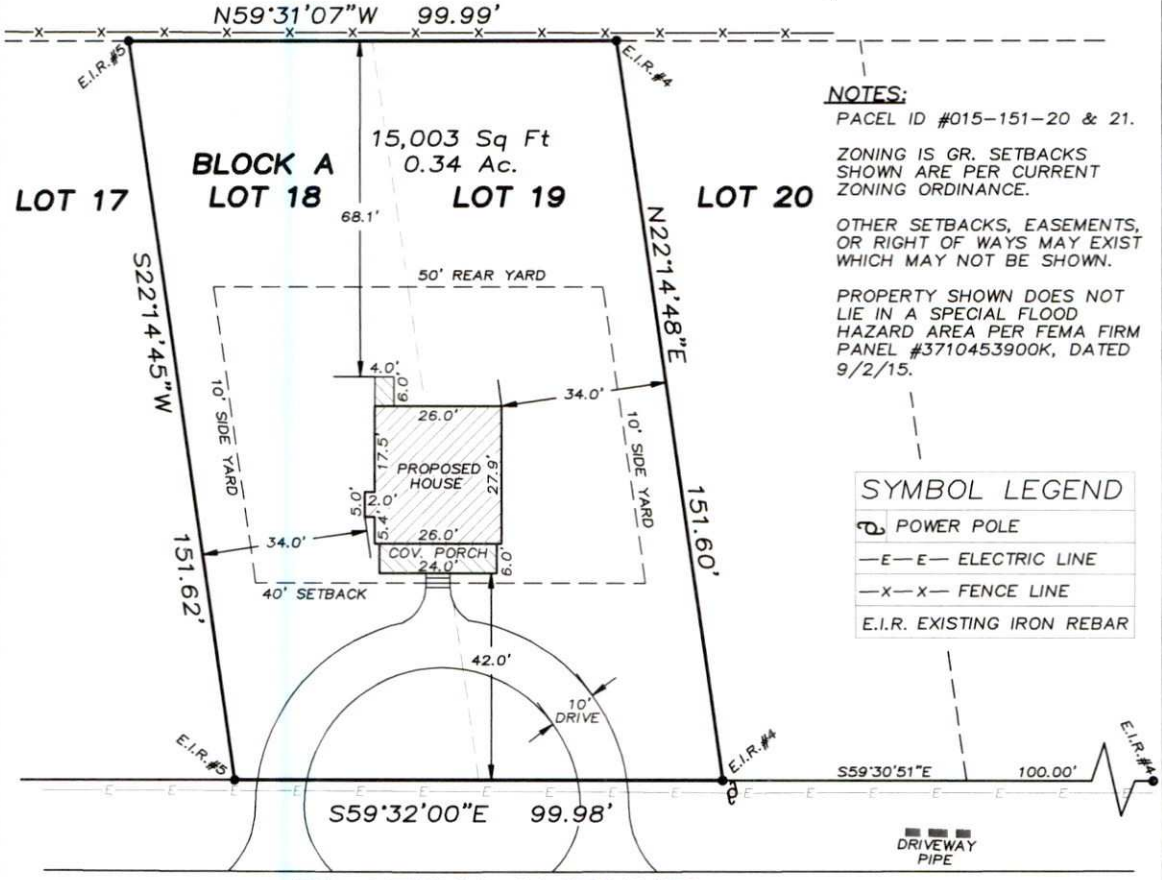

NOTES:

PACEL ID #015-151-20 & 21.

ZONING IS GR. SETBACKS SHOWN ARE PER CURRENT ZONING ORDINANCE.

OTHER SETBACKS, EASEMENTS, OR RIGHT OF WAYS MAY EXIST WHICH MAY NOT BE SHOWN.

PROPERTY SHOWN DOES NOT LIE IN A SPECIAL FLOOD HAZARD AREA PER FEMA FIRM PANEL #3710453900K, DATED 9/2/15.

SYMBOL LEGEND	
⌀	POWER POLE
—E—E—	ELECTRIC LINE
—X—X—	FENCE LINE
E.I.R.	EXISTING IRON REBAR

PLATON AVENUE
60' PUBLIC RIGHT OF WAY

MALOBAR ROAD

GRAPHIC SCALE
30 0 15 30

PLOT PLAN

OF

LOTS 18 & 19, BLOCK A, NORMAN PARK

SCALE 1"=30'

TOWN OF HUNTERSVILLE, MECKLENBURG COUNTY, NORTH CAROLINA

THE PROPERTY OF:
MAP RECORDED IN BOOK 10 AT PAGE 321 DEED RECORDED IN BOOK _____ PAGE _____


THIS IS TO CERTIFY THAT ON THE **19TH** DAY OF **JULY, 2018** I, SURVEYED THE PROPERTY SHOWN ON THIS PLAT, AND THAT THE PROPERTY LINES, AND THE IMPROVEMENTS IF ANY ARE AS SHOWN HEREON.

SIGNED John A. Christian II
PROFESIONAL LAND SURVEYOR

JOHN A. CHRISTIAN II
JACK R. CHRISTIAN & ASSOCIATES
7811 OLD CONCORD RD, CHARLOTTE, N.C. 28213
PHONE: (704)596-2214

PLATONL18-19BA


NORTH CAROLINA PROFESSIONAL SEAL L-4897 LAND SURVEYOR JOHN A. CHRISTIAN II

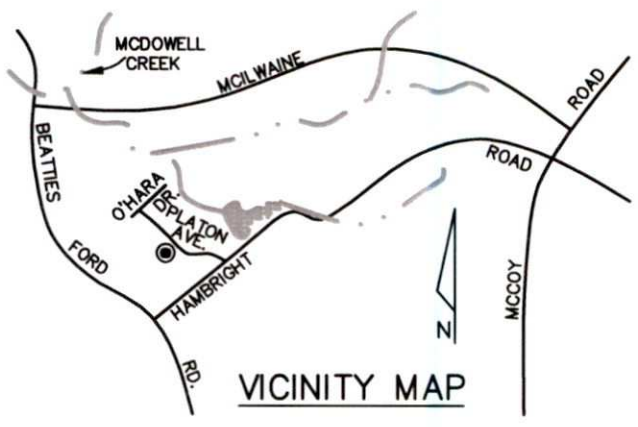

VICINITY MAP

MB 10 P.321

MECKLENBURG COUNTY
D.B. 19916 PAGE 135

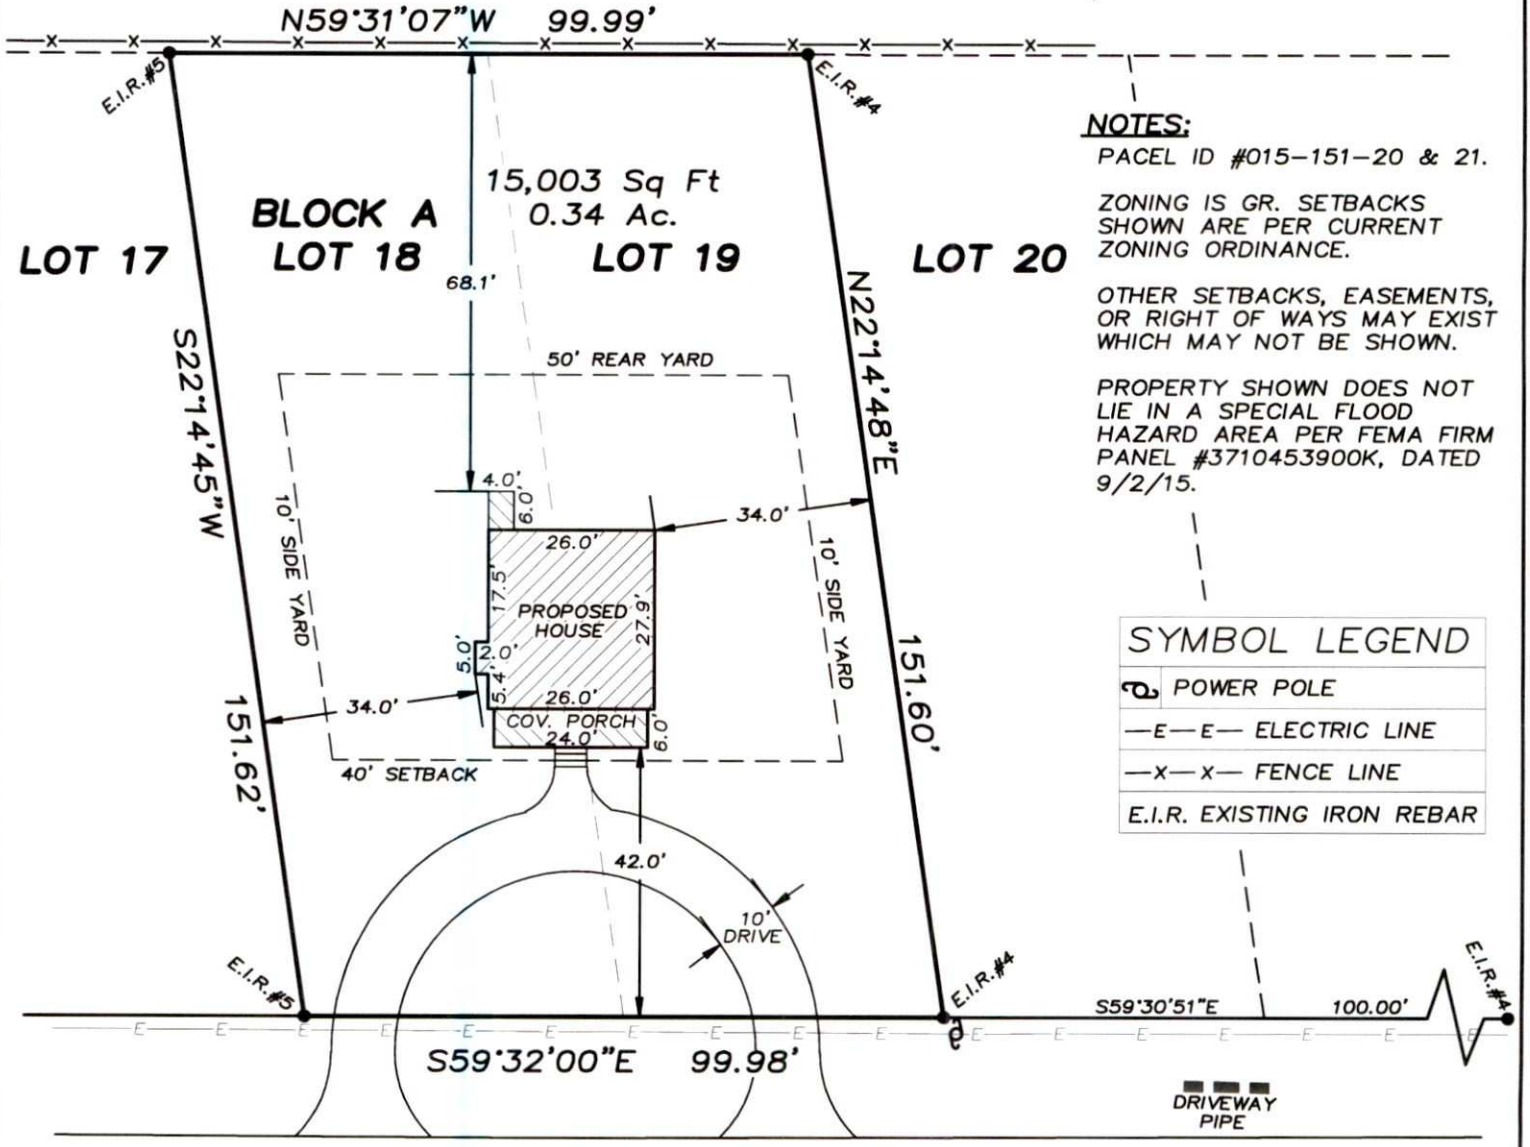

NOTES:

PACEL ID #015-151-20 & 21.

ZONING IS GR. SETBACKS SHOWN ARE PER CURRENT ZONING ORDINANCE.

OTHER SETBACKS, EASEMENTS, OR RIGHT OF WAYS MAY EXIST WHICH MAY NOT BE SHOWN.

PROPERTY SHOWN DOES NOT LIE IN A SPECIAL FLOOD HAZARD AREA PER FEMA FIRM PANEL #3710453900K, DATED 9/2/15.

SYMBOL LEGEND
POWER POLE
—E—E— ELECTRIC LINE
—X—X— FENCE LINE
E.I.R. EXISTING IRON REBAR

PLATON AVENUE

60' PUBLIC RIGHT OF WAY

MALO
RO

MECKLENBURG COUNTY
Health Department

E. Winters Mabry, MD
Director

(704) 432-3199

Addendum to Application for
New Well or Septic System Installation
Abandonment or Repair of Existing Well or Septic System

Your signature below confirms the following:

1. The information on the application is true, complete and accurate.
2. Authorized county and state officials are granted right of entry to conduct necessary inspections to determine compliances with applicable laws and rules.
3. I acknowledge that Hassan Lamot is acting as my legal representative (agent) in the submittal of the application for a water supply well or septic permit located at

015-151-20
Number Street Town
(Or Parcel Number)

THOMAS L. COWANS
Property Owner (print name)

Thomas L Cowans
Property Owner (signature)

7/3/18
Date