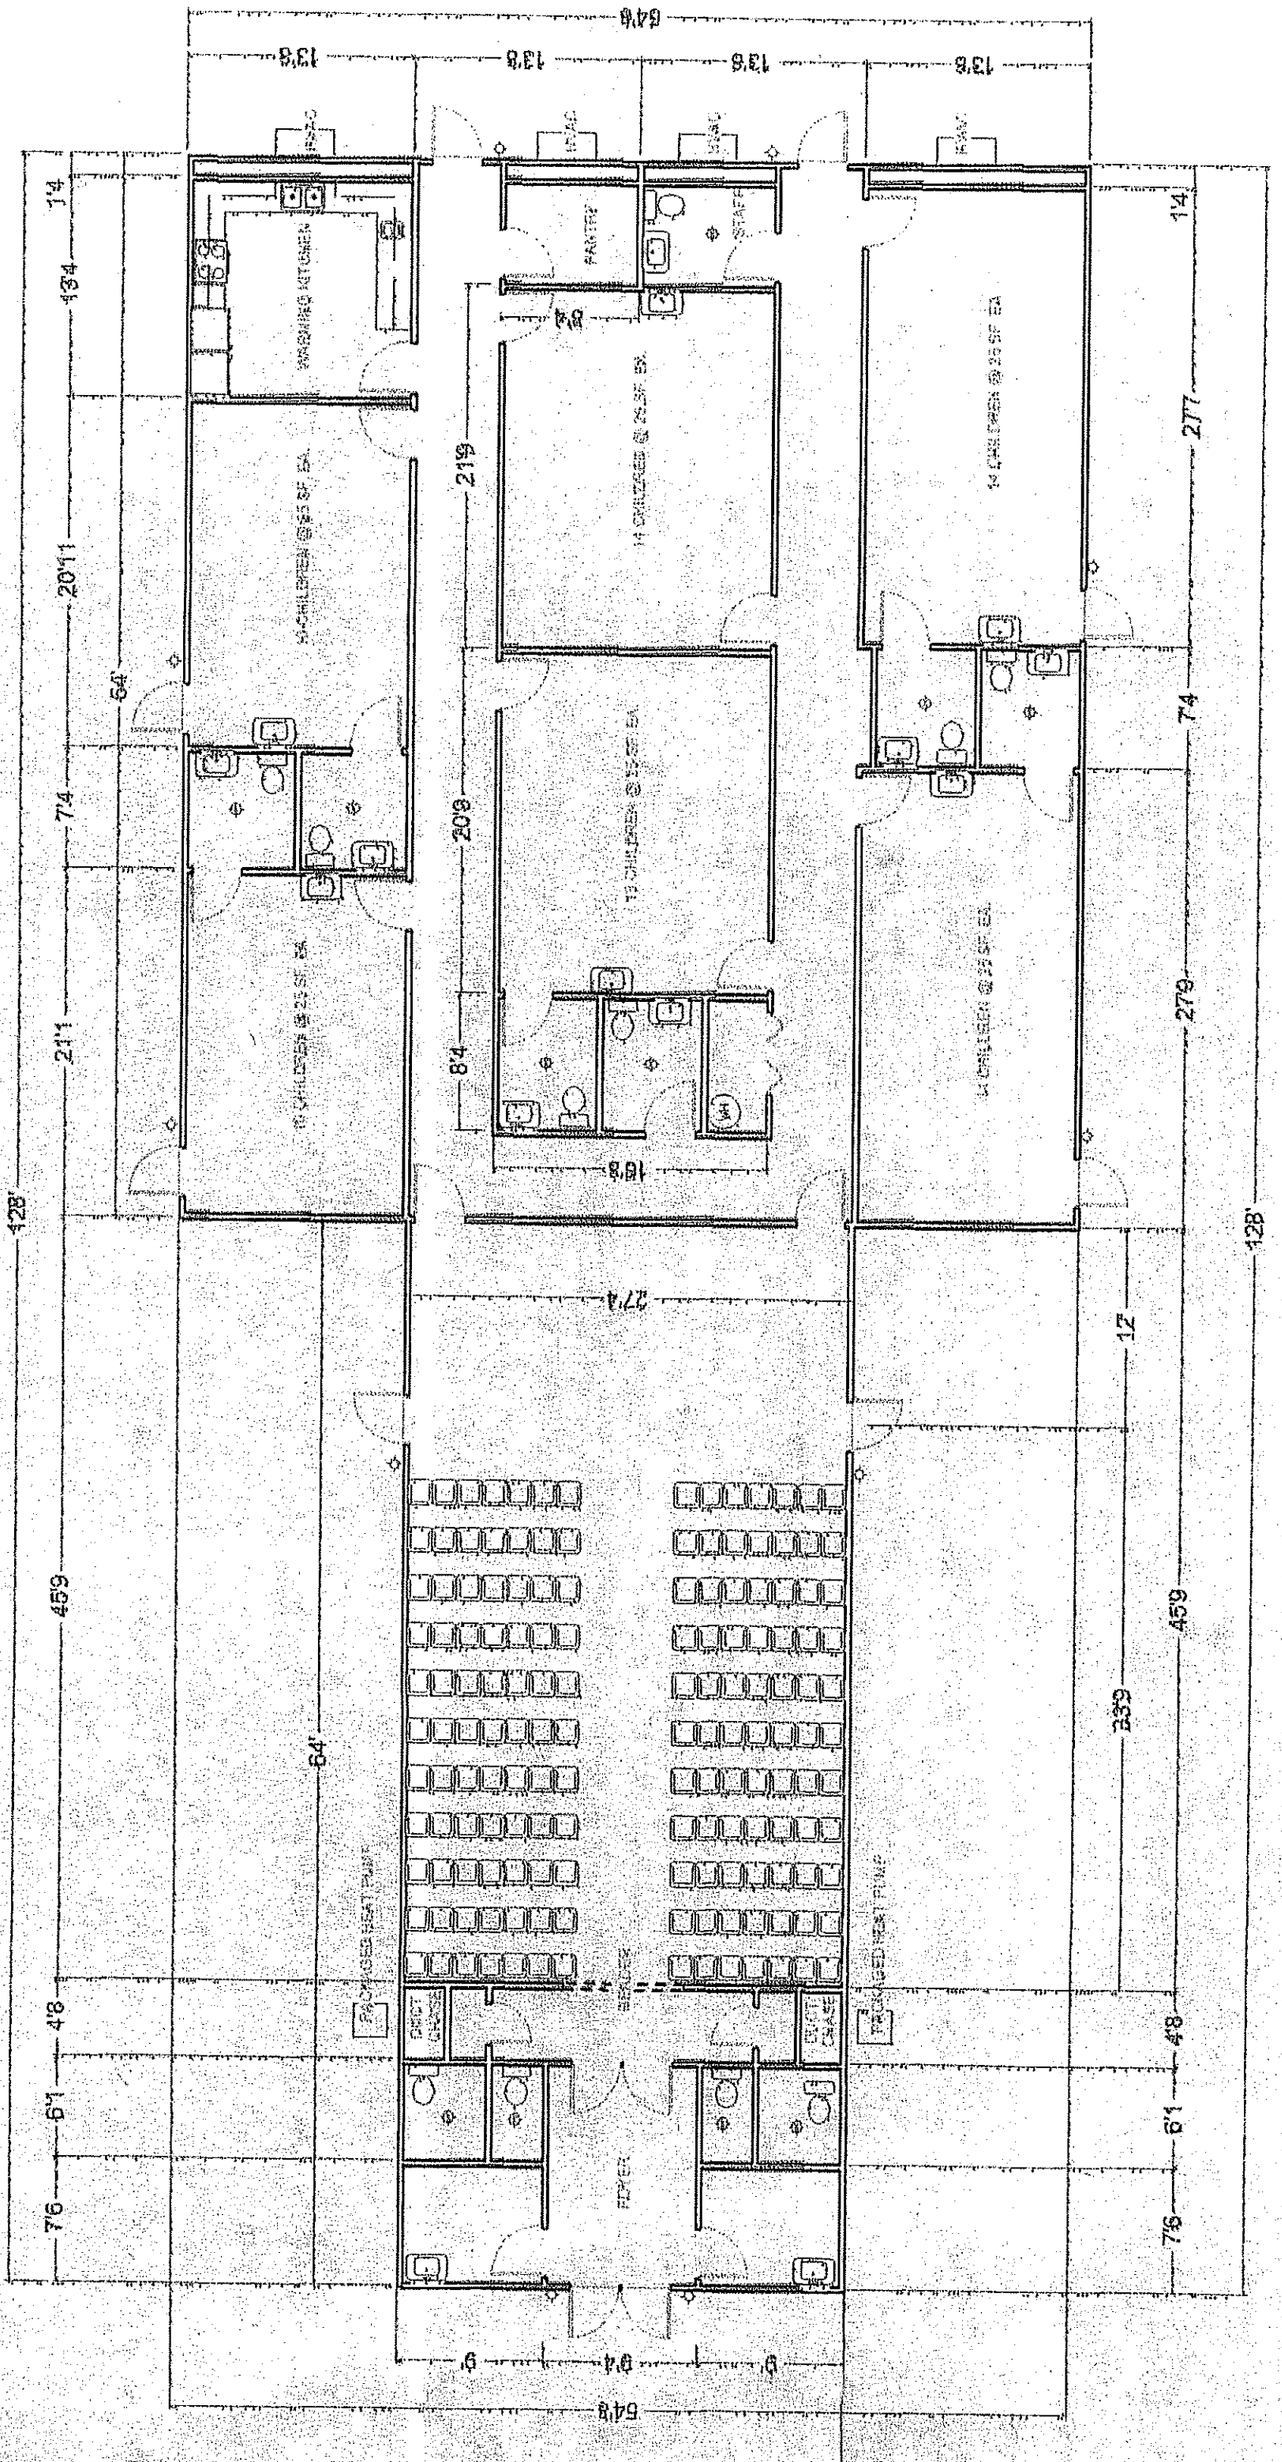


File # 5953 Floor Plan for Day Care