

4710 TRACEWOOD CT

11132211

5/17/2007

duponbj

Groundwater and Wastewater Services File Imaging Project
May 2007
Barcode Font = IDAutomationHC39M

PD 15 CC type 160748 C 3/19/01

CERTIFICATE OF COMPLETION/OPERATION PERMIT

HEALTH DEPARTMENT
ENVIRONMENTAL HEALTH DIVISION
700 NORTH TRYON ST., SUITE 211
CHARLOTTE, NC 28202
PHONE (704) 336-5102

FILE: 4274A DATE: 11-3-00

TC: 111-322-11 ☒ L ☒ CRT

SERIAL Nº 18521

Name of Owner MAURICIO REYNA Juris.:

Address of Property 4710 TRACEWOOD COURT

Inspection Data:

Tank Material PCC 1500 gal

Total Length of Drainfield 533'

Number of Lines 6 @ 88'

Cover Depth 12"

Water Supply Source WELL


Distance to Water Source 85'

Excavation Inspected 11-3-00

Tank(s) Inspected 11-3-00

Wash Line Inspected —

High Water Alarm Inspected —

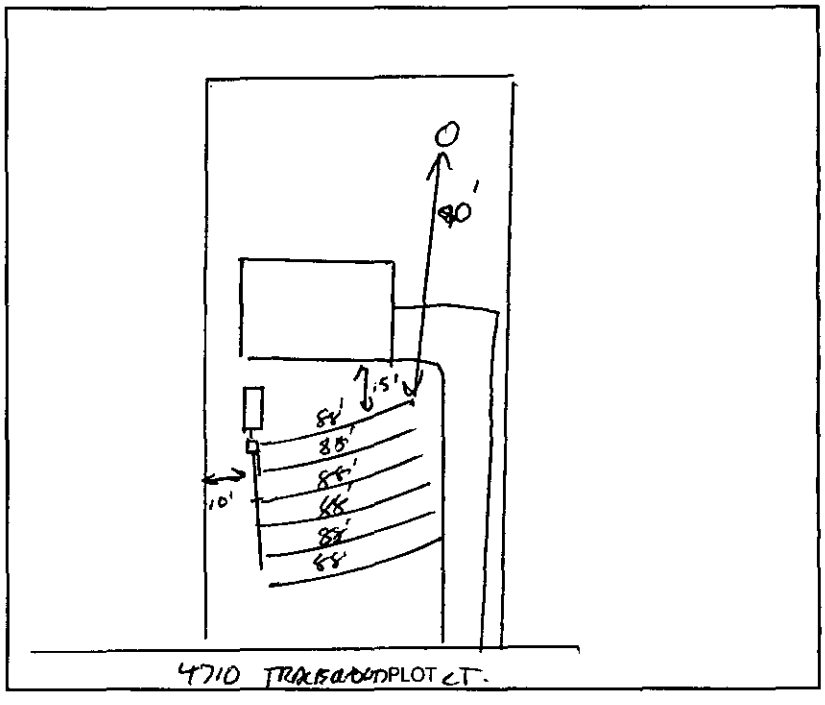

Design 1500 ST 1600 SFT CONV 12G CTR# STEVE AUSTIN

The undersigned has inspected the Septic Tank System described above, and certifies it has been

☐ installed or constructed ☐ altered or repaired

☐ in accordance with the permit issued ☐ as detailed in the plot above

and meets the provisions of I5A NCAC 18A. 1900, "Laws And Rules For Sewage Treatment and Disposal Systems" in effect on the date of issuance of the permit. This issuance of this

☐ Certificate of Completion ☒ Operation Permit

does not in any way guarantee that the system will operate properly or relieve any person now or hereafter owning, controlling, or using such system from any liability resulting from the failure of the system to operate properly. This document is issued subject to those restrictions and conditions shown on the permit(s) and the provisions of I5A NCAC 18A. 1990 in addition to those listed below under "COMMENTS." This document shall be null and void if any information contained in the application is untrue or if any additions are made to the property which would increase the requirements for said system.

Notice: Disturbance of the designated repair area may result in the suspension/revocation of this permit.

COMMENTS: TYPE II-C

Environmental Health Specialist

Mecklenburg County services are available without regard to ethnic origin, sex, or disability.

INSTALLATION, CONSTRUCTION, ALTERATION, AND/OR REPAIR APPROVAL


HEALTH DEPARTMENT
ENVIRONMENTAL HEALTH DIVISION
700 NORTH TRYON ST., SUITE 211
CHARLOTTE, NC 28202
PHONE (704) 336-5102

FILE: 4224A DATE: 11-2-00

TC: 111-322-11 ☐

SERIAL Nº 18571

Permission is hereby given to _____ (Install) or Construct, _____ Alter or Repair the individual septic tank wastewater treatment system with subsurface, soil absorption, effluent discharge as specified herein at the described location. This permit is granted based upon the information supplied in the application dated 12-23-99. All work shall be completed on or before ~~12-23-2000~~ AM 11-2-2001, after which date this permit shall be null and void. The system shall meet all of the construction requirements of 15A NCAC 18A. 1900 which are in effect on the date of the granting of this permit. A Certificate of Completion or an Operation Permit must be obtained from the Mecklenburg County Health Department before any system can be covered up or placed into service. The issuance of this permit does not in any way guarantee that the system anticipated to be constructed will operate properly, or relieve any person now or hereafter owning, controlling or using such system from any liability resulting from the failure of the system to operate properly.

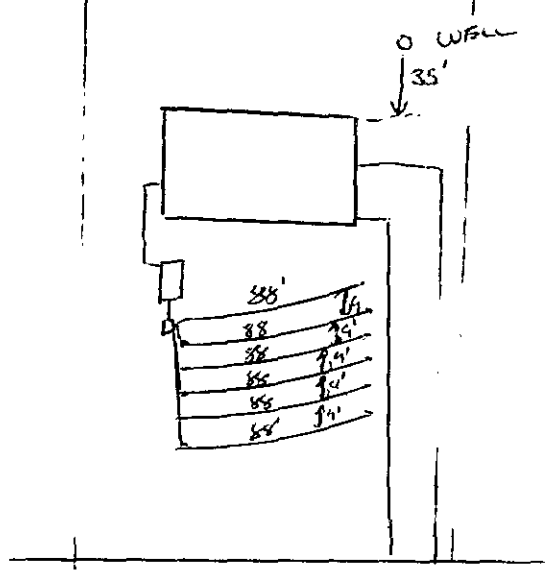

PLOT OF SYSTEM

Liquid Capacity of Septic Tank 1500 gallons

Liquid Capacity of Dosing Tank — gallons

Tank Construction PCC

Trench Depth 30"

Absorption and/or Nitrification Lines:

Trench Width 3' feet

Trench Walls Scored and Porous yes

Total Line Length ~~400~~ 533 feet

Number of Lines 6

Depth of Stone 12" inches

Distance from House 5' feet

Distance from Property Line 10' feet

Distance from Well 75' feet

NOTICE: This system shall not be installed while soils are in a wet condition.

NAME OF OWNER MAURICIO REYNA

LOCATION OF PROPERTY 4710 TRACEWOOD COURT

Comments: (1) SEE PLOT PLAN

Environmental Health Specialist

WHITE - HEALTH DEPARTMENT's COPY • CANARY - E.H.S. COPY • PINK - OWNER OR AGENT's COPY

cash

FEE: 150.00 **AUTHORIZATION FOR WASTEWATER SYSTEM CONSTRUCTION**
DATE: 3/21/00 **VOID SIXTY (60) MONTHS FROM DATE OF ISSUANCE**

DATE: 1-12-2000 **PERMIT NO:** 4274A
PARCEL NO: 111-382-11

JOB LOCATION ADDRESS: 4710 TRACEWOOD COURT
PROPERTY OWNER: MAURICIO REYNA
BUILDING CONTRACTOR:
SUBDIVISION NAME: NORTH LAKE LOT 63
AUTHORIZATION ISSUED BY: [signature] PS **DATE:** 1-12-2000
DEHNR AUTHORIZED AGENT

AUTHORIZATION CONDITIONS

1. WASTEWATER SYSTEM CONSTRUCTION AND INSTALLATION MUST MEET ALL CONDITIONS AND SPECIFICATIONS AS SET FORTH IN IMPROVEMENT PERMIT NO. 4274A, AND THE ATTACHED SITE PLAN WITH SYSTEM DETAILS. CONSTRUCTION AND INSTALLATION MUST ALSO MEET ALL REQUIREMENTS SET FORTH IN THE RULES GOVERNING SANITARY SEWAGE COLLECTION, TREATMENT, AND DISPOSAL AND ANY OTHER APPLICABLE RULES AND LAWS.

2. AN INSTALLATION, CONSTRUCTION, ALTERATION AND/OR REPAIR APPROVAL MUST BE SECURED **PRIOR** TO INSTALLATION OF THE SEPTIC TANK SYSTEM. THE INSTALLER OF THE SYSTEM SHALL BE A REGISTERED SEPTIC TANK CONTRACTOR WITH MECKLENBURG COUNTY HEALTH DEPARTMENT.

3. ANY ALTERATION IN SITE OR SOIL CONDITIONS (INCLUDING LOCATION OF STRUCTURES AND APPURTENANCES) OR MODIFICATION IN USE, DESIGN WASTEWATER FLOW, OR WASTEWATER CHARACTERISTICS AS SPECIFIED IN THE ASSOCIATED IMPROVEMENT PERMIT AND APPLICATION, MAY SUBJECT THIS AUTHORIZATION AND ASSOCIATED PERMIT(S) TO REVOCATION.

4. OTHER CONDITIONS: _____

OWNER CERTIFICATION

I CERTIFY THAT THERE HAVE BEEN NO ALTERATIONS IN SITE OR SOIL CONDITIONS OR MODIFICATIONS TO FACILITY, WASTEWATER FLOW, OR WASTEWATER CHARACTERISTICS FROM THOSE SPECIFIED IN THE ORIGINAL APPLICATION OR ASSOCIATED IMPROVEMENT PERMIT UNLESS AUTHORIZED IN WRITING BY THE MECKLENBURG COUNTY HEALTH DEPARTMENT. I ALSO UNDERSTAND THAT ANY SUCH ALTERATIONS, MODIFICATIONS, OR FALSE INFORMATION ARE GROUNDS FOR REVOCATION OF PERMITS AND AUTHORIZATION TO CONSTRUCT.

X Mauricio Reyna
SIGNATURE OF OWNER/OWNER'S REPRESENTATIVE DATE

Permit Number 4274A Tax Number 111-322-11

The IMPROVEMENT PERMIT is subject to revocation if site plans or the intended use change. There is to be NO grading, filling or disturbance of the soil in the area of the septic tank system or repair area.

CONSTRUCTION AUTHORIZATION must be obtained prior to receiving a Building Permit. The Construction Authorization is NOT transferable. Do not clear, grade, fill or disturb soil prior to obtaining a Construction Authorization.

(10)

Domestic-type wastewater only. No industrial process wastewater may be discharged into the system.

Basement	___ Yes	X No	___ Partial Basement
Type Primary Wastewater System Type (circle one): I (II) III IV V VI	X Conventional ___ Prefabricated, permeable block panel system ___ Shallow Placed Conventional	___ Low Pressure Pipe ___ Large Diameter Pipe ___ Fill ___ Other	___ Innovative or Experimental: ___ IWWS-93-1 ___ IWWS-93-2 ___ IWWS-94-1

3 Long-term acceptance rate	480 Max gallons/day wastewater flow	1600 Absorption Area (sq ft)	9' Trench spacing (min. on centers)
X Serviced by private well	1500 Gallon septic tank	533 Total trench length (ft)	30" Maximum trench depth (At least 12" of provisionally suitable soil must remain between trench bottom and unsuitable soil conditions)
4 Bedrooms in residence	___ Gallon pump tank	12" Depth of stone	

Any surface waters present: Type: Minimum separation distance:

Site modifications required:

Additional Conditions: SEE PLOT PLAN

Repair Area System Type Type (circle one): I (II) III IV V VI	X Conventional ___ Prefabricated, permeable block panel system ___ Shallow Placed Conventional	___ Low Pressure Pipe ___ Large Diameter Pipe ___ Fill ___ Other	___ Innovative or Experimental: ___ IWWS-93-1 ___ IWWS-93-2 ___ IWWS-94-1

1600 Absorption Area (Sq ft) 533 Total Trench Length (Ft)	12" Depth of Stone Trench	9' Trench spacing (min. on centers)	30" Maximum Trench Depth

For existing system, enter the year originally installed:

The undersigned, an authorized agent of the MECKLENBURG COUNTY HEALTH DEPARTMENT, certifies that the Department has approved the Request for the Job Location contained in this document. This approval is granted in accordance with the provisions of Laws and Rules For Sewage, Treatment and Disposal in effect at the time of issuance of the permit and is subject to the following provisions:

- No work shall be conducted on the septic tank system until an Installation, Construction, Alteration and/or Repair Approval is granted by this Department.
- This Improvement permit is transferable.

J. Walk 1-12-00

DEHNR Authorized Agent Date

X Mauricio Reyna

Owner/Agent Signature Date

MECKLENBURG COUNTY
HEALTH DEPARTMENT
ENVIRONMENTAL HEALTH DIVISION
c/o HAL MARSHALL CTR.
SUITE 211
700 N. TRYON ST.
CHARLOTTE, N.C. 28202.
(704) 336-5102

NORTH CAROLINA DEPARTMENT OF
ENVIRONMENTAL, HEALTH,
AND NATURAL RESOURCES
DIVISION OF ENVIRONMENTAL HEALTH
ON-SITE WASTEWATER SECTION

PROPOSED PLOT PLAN

HEALTH DEPARTMENT
ENVIRONMENTAL HEALTH DIVISION
700 NORTH TRYON STREET
CHARLOTTE, NC 28202
PHONE (704) 336-5102

FILE: 4274A

TC: 111-322-11

Draw in and name all roads adjoining the property. Draw in and accurately dimension the lot concerned. Accurately indicate property boundaries proposed and/or existing structures and driveways, underground utilities, and wells and springs within 100 feet of the proposed building or drainfield.


SCALE 1" = 40'

NORTHLAKE DEVELOPMENT
LOT 63

(1) INSTALL DRAINLINES SHALLOW 30" AND ON CONTOUR

(2) LOCATE ALL WELLS AT LEAST 50' FROM ALL PARTS OF ALL SEPTIC SYSTEMS; 100' IF POSSIBLE

(3)

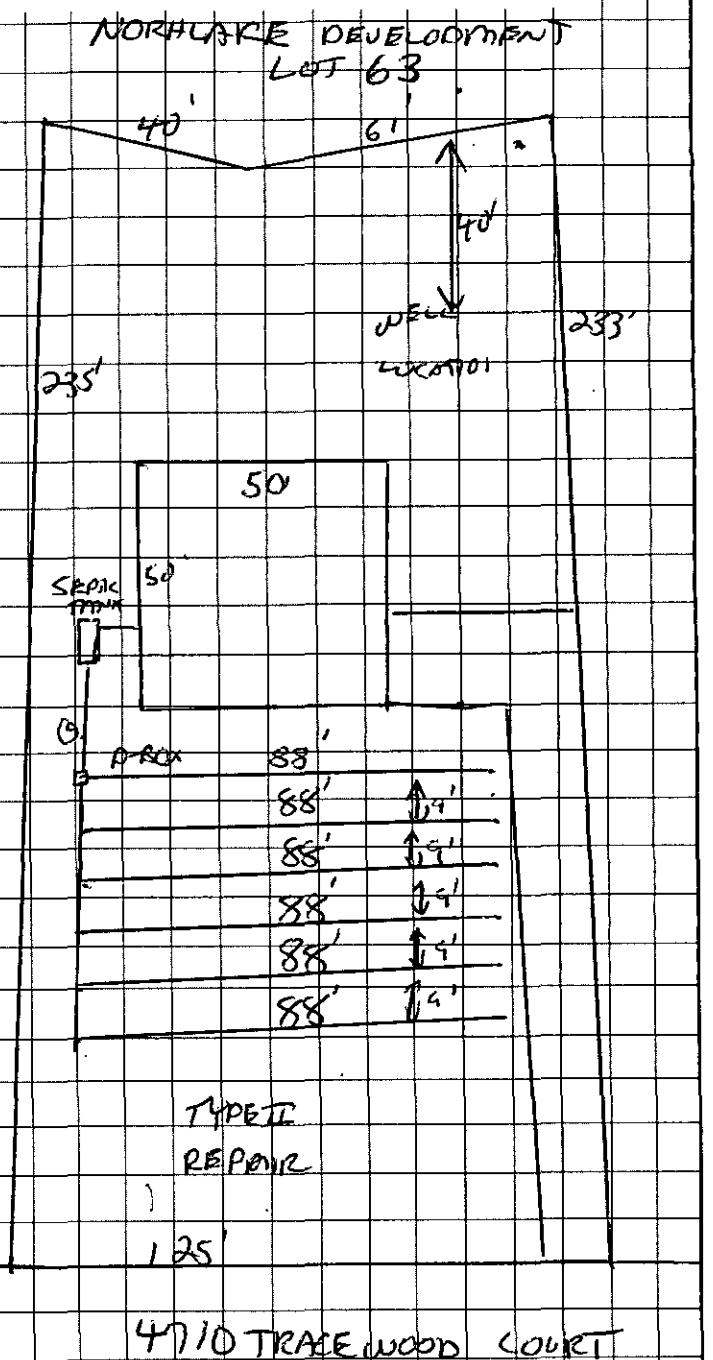

4710 TRACEWOOD COURT

INSTALLATION OF THIS SEPTIC SYSTEM MUST BE REGISTERED WITH MECKLENBURG COUNTY

X Mauricio Reyna.
OWNER/AGENT SIGNATURE

DATE

APPROVAL DATE 1-12-2000

White - Health Department's Copy Canary - E.H.S. Copy Pink - Owner's Copy

Rec'd 13306
$200 Cash
12/23/99

APPLICATION FOR IMPROVEMENT PERMIT FOR RESIDENTIAL SITE INDIVIDUAL WATER AND WASTEWATER SYSTEMS PROGRAM

[ ] CRT

TYPE APPLICATION: [✓] NEW SYSTEM [ ] EXPANSION/ ALTERATION OF EXISTING SYSTEM [ ] REPAIR OF EXISTING SYSTEM

NORTH CAROLINA
DEPARTMENT OF ENVIRONMENT,
HEALTH, AND NATURAL RESOURCES
DIVISION OF ENVIRONMENTAL HEALTH
ON-SITE WASTEWATER SECTION

FILE #: 4274A

PROPERTY INFORMATION (FROM ENGINEERING FORM) FOR JOB LOCATION:

TAX/PARCEL NUMBER: 111-322-11

STREET ADDRESS: 4710 TRACEWOOD CT CHAR, NC 28215

SUBDIVISION OR MOBILE HOME PARK NAME: NORTHLAKE

LOT NUMBER: 63

TOWNSHIP (CHECK ONE):

[✓] 0 MECKLENBURG
[ ] 1 CHARLOTTE
[ ] 2 DAVIDSON
[ ] 3 CORNELIUS
[ ] 4 PINEVILLE
[ ] 5 MATTHEWS
[ ] 6 HUNTERSVILLE
[ ] 7 MINT HILL

CLOSING DATE _____

TYPE OF BUILDING (CHECK ONE):

[ ] SINGLE MOBILE HOME(S)
[ ] DOUBLE WIDE (D)
[✓] HOUSE (H)
[ ] MODULAR HOME (M)
[ ] MULTIPLE FAMILY (U)
[ ] OTHER (O)

HEATED SQUARE FOOTAGE: 2500

NUMBER OF BEDROOMS: 4 NUMBER OF OCCUPANTS: 6

FOUNDATION FOR RESIDENCE:

[ ] WITHOUT BASEMENT
[ ] ON SLAB
[✓] CRAWL SPACE
[ ] WITH BASEMENT /PLUMBING
[ ] WITH BASEMENT /NO PLUMBING

IF EXPANSION/ALTERATION OF EXISTING SYSTEM, DESCRIBE THE PROPOSED BUILDING ADDITION:

N/A

WILL THERE BE A HOME BUSINESS IN THE RESIDENCE: [ ] YES [✓] NO TYPE: _____

WATER SUPPLY (CHECK ONE):

[ ] COMMUNITY (C)
[ ] MUNICIPAL (M)
[✓] PRIVATE WELL (P)
[ ] SHARED WELL (S)
[ ] OTHER 'SPRINGS' (O)

IF ANY OF THE FOLLOWING ARE LOCATED ON THE PROPERTY, PLEASE SHOW LOCATION ON PLAT:

BURIED CABLES, LANDFILLS, STUMPHOLES	[ ] YES [✓] NO	WELL, SPRINGS OR WATERLINES	[ ] YES [✓] NO
EXISTING WASTEWATER SYSTEMS	[ ] YES [✓] NO	DESIGNATED WETLANDS	[ ] YES [✓] NO
EASTMENTS OR RIGHT-OF-WAYS	[ ] YES [✓] NO		

PROPERTY OWNER

NAME: REYNA, MAURICIO
(LAST) (FIRST) (MI)

ADDRESS: 1901 DELAWERE DR #G

CITY: CHARLOTTE STATE: NC ZIP: 28215

DAYTIME PHONE: 704 535-5756 HM. 361-6532 MOBILE

LEGAL AGENT FOR PROPERTY OWNER, IF APPLICABLE:

NAME: NORTHLAKE Development
(LAST) (FIRST) (MI)

DAYTIME PHONE: ( ) -

GREG WILLIAMS / JANE CONNORS
882-806

WHAT DATE WAS THE PROPERTY ORIGINALLY DEEDED AND RECORDED? ?

An Improvement Permit is subject to suspension or revocation if site plans or the intended use change or if information submitted in this application is falsified or changed. The undersigned, owner, or legal agent for the owner, of the property described above as the "Job Location" has read the foregoing application, acknowledges that the contents of same are true, and authorizes agents of the Mecklenburg County Health Department to enter onto the property for the purpose of processing this request.

SIGNED: Mauricio Reyna DATE: 12-23-99

MECKLENBURG COUNTY HEALTH DEPARTMENT
ENVIRONMENTAL HEALTH DIVISION
c/o HAL MARSHALL CTR., SUITE 211, 700 N. TRYON ST., CHARLOTTE, N.C. 28202., (704) 336-5102


PROPOSED PLOT PLAN

HEALTH DEPARTMENT
ENVIRONMENTAL HEALTH DIVISION
700 NORTH TRYON STREET
CHARLOTTE, NC 28202
PHONE (704) 336-5102

FILE: 4274A

TC: 111 322-11

Draw in and name all roads adjoining the property. Draw in and accurately dimension the lot concerned. *Accurately indicate property* boundaries proposed and/or existing structures and driveways, underground utilities, and wells and springs within 100 feet of the proposed building or drainfield.

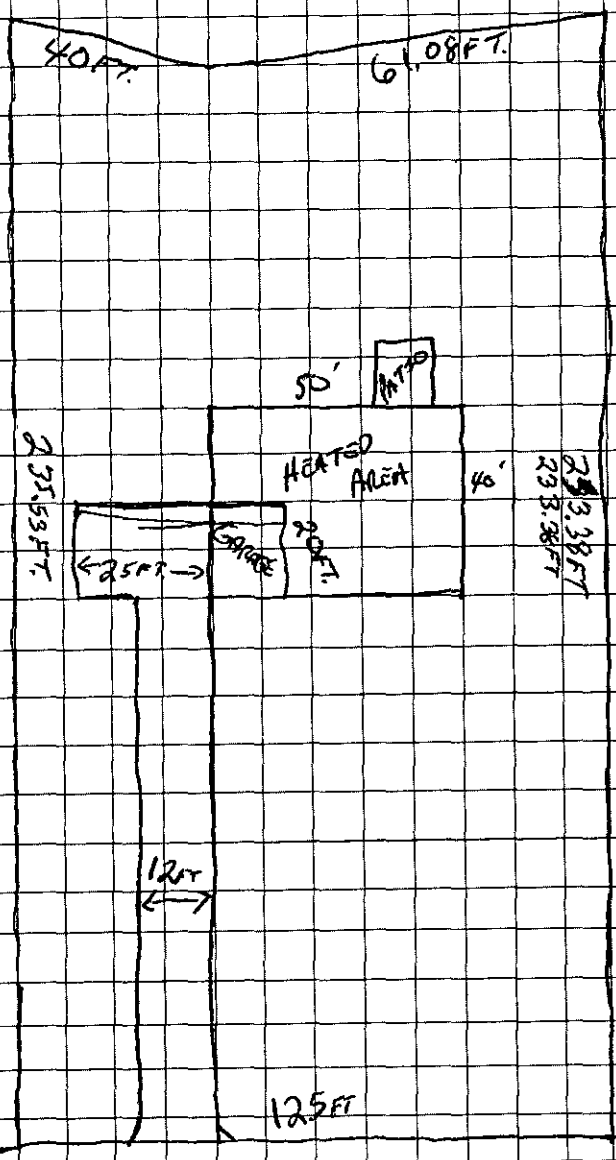

4710 TRACEWOOD COURT. LOT #63

1 SQ = 10 SQ FT.

TAX PARCEL 111-322-11

Mauricio Rexna.
OWNER/AGENT SIGNATURE

DATE 12-23-99

APPROVAL DATE _____

White - Health Department's Copy Canary - E.H.S. Copy Pink - Owner's Copy

OFFER TO PURCHASE AND CONTRACT

MAURICIO REYNA, as Buyer, hereby offers to purchase and NORTHLAKE DEVELOPMENT GROUP, as Seller, upon acceptance of said offer, agrees to sell and convey, all of that plot, piece or parcel of land described below, together with all improvements located thereon and such fixtures and personal property as are listed below (collectively referred to as "the Property"), upon the following terms and conditions:

1. **REAL PROPERTY:** Located in the City of N/A, County of MECKLENBURG, State of North Carolina, being known as and more particularly described as: Street Address 4710 THACKWOOD CT CHARLOTTE, NC Zip 28215 Legal Description: LC302 M22-263 PARCEL ID 111-322-11 LOT # 63 (☐ All ☐ A portion of the property in Deed Reference: Book _____, Page No. _____, _____ County.)

NOTE: Prior to signing the Offer to Purchase and Contract, Buyer is advised to review Restrictive Covenants, if any, which may limit the use of the Property, and to read the Declaration of Restrictive Covenants, By-Laws, Articles of Incorporation, Rules and Regulations, and other governing documents of the owners' association and/or the subdivision, if applicable.

2. **FIXTURES:** The following items, if any, are included in the purchase price free of liens: any built-in appliances, light fixtures, ceiling fans, attached floor coverings, blinds and shades including window hardware, window and door screens, storm windows, combination doors, awnings, antennas, satellite dishes and receivers, burglar/fire/smoke alarms, pool and spa equipment, solar energy systems, attached fireplace screens, gas logs, fireplace inserts, electric garage door openers with controls, outdoor plants and trees (other than in movable containers), basketball goals, storage sheds, mailboxes, wall and/or door mirrors, and any items attached or affixed to the Property, EXCEPT the following items: N/A

3. **PERSONAL PROPERTY:** The following personal property is included in the purchase price: N/A

4. **PURCHASE PRICE:** The purchase price is $ 10,000 (TEN THOUSAND) and shall be paid as follows:

(a) $ 500.00 EARNEST MONEY DEPOSIT by ☐ cash ☒ personal check ☐ bank check ☐ certified check ☐ other _____ to be deposited and held in escrow by LISTING AGENTS BROKER - ALLEN TATE REALTORS as escrow agent, until the sale is closed, at which time it will be credited to Buyer, or until this contract is otherwise terminated. In the event: (1) this offer is not accepted; or (2) any of the conditions hereto are not satisfied, then all earnest monies shall be returned to Buyer. In the event of breach of this contract by Seller, upon Buyer's request, all earnest monies shall be returned to Buyer, but such return shall not affect any other remedies available to Buyer for such breach. In the event this offer is accepted and Buyer breaches this contract, then all earnest monies shall be forfeited upon Seller's request, but receipt of such forfeited earnest monies shall not affect any other remedies available to Seller for such breach.

NOTE: In the event of a dispute between Seller and Buyer over the return or forfeiture of earnest money held in escrow by a broker, the broker is required by state law to retain said earnest money in the broker's trust or escrow account until a written release from the parties consenting to its disposition has been obtained or until disbursement is ordered by a court of competent jurisdiction.

(b) $_____, ADDITIONAL EARNEST MONEY DEPOSIT to be paid to escrow agent no later than _____.

(c) $_____, BY ASSUMPTION of the unpaid principal balance and all obligations of Seller on the existing loan(s) secured by a deed of trust on the Property in accordance with the attached Loan Assumption Addendum.

(d) $_____, BY SELLER FINANCING in accordance with the attached Seller Financing Addendum.

(e) $ 9,500.00, BALANCE of the purchase price in cash at closing.

5. **CONDITIONS:** (State N/A in each blank that is not a condition to this contract.)

(a) The Buyer must be able to obtain a loan commitment on or before N/A, effective through the date of closing, for a ☐ FHA ☐ VA (attach FHA/VA Financing Addendum) ☐ Conventional ☐ Other N/A loan at a ☐ Fixed Rate ☐ Adjustable Rate ☐ Other: N/A in the principal amount of N/A for a term of N/A year(s), at an interest rate not to exceed N/A % per annum, with mortgage loan discount points not to exceed N/A % of the loan amount. Buyer agrees to use his best efforts to secure such commitment. Buyer shall be responsible for all costs with respect to any loan obtained by Buyer, except if Seller is to pay any of the Buyer's loan closing costs including discount points, those costs are as follows: N/A

In the event Buyer fails to provide Seller with written evidence of the loan commitment within five days after receipt of a written request from Seller (but such request may not be made before the loan commitment date listed above), then Seller may terminate this contract unless Buyer waives the loan commitment condition.

(b) There must be no restriction, easement, zoning or other governmental regulation that would prevent the reasonable use of the real property for RESIDENTIAL purposes.

(c) The Property must be in substantially the same or better condition at closing as on the date of this offer, reasonable wear and tear excepted.

(d) All deeds of trust, liens and other charges against the Property, not assumed by Buyer, must be paid and satisfied by Seller prior to or at closing such that cancellation may be promptly obtained following closing. Seller shall remain obligated to obtain any such cancellations following closing.

(e) Title must be delivered at closing by GENERAL WARRANTY DEED unless otherwise stated herein, and must be fee simple marketable title, free of all encumbrances except: ad valorem taxes for the current year (prorated through the date of closing); utility easements and unviolated restrictive covenants that do not materially affect the value of the Property; and such other encumbrances as may be assumed or specifically approved by Buyer. The Property must have legal access to a public right of way.

6. **SPECIAL ASSESSMENTS:** Seller warrants that there are no governmental special assessments, either pending or confirmed, for sidewalk, paving, water, sewer, or other improvements on or adjoining the Property, and no owners' association special assessments, except as follows: NONE

(Insert "None" or the identification of such assessments, if any.) Seller shall pay all confirmed owners' association assessments and all confirmed governmental assessments, if any, and Buyer shall take title subject to all pending assessments, if any, unless otherwise agreed as follows: N/A

7. **PRORATIONS AND ADJUSTMENTS:** Unless otherwise provided, the following items shall be prorated and either adjusted between the parties or paid at closing: (a) Ad valorem taxes on real property shall be prorated on a calendar year basis through the date of closing; (b) Ad valorem taxes on personal property for the entire year shall be paid by the Seller unless the personal property is conveyed to the Buyer, in which case, the personal property taxes shall be prorated on a calendar year basis through the date of closing. (c) All late listing penalties, if any, shall be paid by Seller. (d) Rents, if any, for the Property shall be prorated through the date of closing. (e) Owners' association dues, and other like charges shall be prorated through the date of closing. Seller represents that the regular owners' association dues, if any, are $_____ per _____.

8. **CLOSING EXPENSES:** Seller shall pay for preparation of a deed and all other documents necessary to perform Seller's obligations under this agreement, and for excise tax (revenue stamps) required by law. Buyer shall pay for recording the deed and for preparation and recording of all instruments required to secure the balance of the purchase price unpaid at closing.

9. **FUEL:** Buyer agrees to purchase from Seller the fuel, if any, situated in any tank on the Property at the prevailing rate with the cost of measurement thereof, if any, being paid by Seller.

10. **EVIDENCE OF TITLE:** Seller agrees to use his best efforts to deliver to Buyer as soon as reasonably possible after the acceptance of this offer, copies of all title information in possession of or available to Seller, including but not limited to: title insurance policies, attorney's opinions on title, surveys, covenants, deeds, notes and deeds of trust and easements relating to the Property.

11. **LABOR AND MATERIAL:** Seller shall furnish at closing an affidavit and indemnification agreement in form satisfactory to Buyer showing that all labor and materials, if any, furnished to the Property within 120 days prior to the date of closing have been paid for and agreeing to indemnify Buyer against all loss from any cause or claim arising therefrom.

12. PROPERTY DISCLOSURE AND INSPECTIONS:

(a) Property Disclosure:

☐ Buyer has received a signed copy of the Residential Property Disclosure Statement prior to the signing of this Offer to Purchase and Contract.

☒ Buyer has NOT received a signed copy of the Residential Property Disclosure Statement prior to the signing of this Offer to Purchase and Contract and shall have the right to terminate or withdraw this contract without penalty upon receipt of the Residential Property Disclosure Statement provided such termination or withdrawal notice is hand delivered or mailed to Seller or Seller's Agent within three days following receipt of same.

☐ Exempt from Residential Property Disclosure Statement because (SEE GUIDELINES) CASH PURCHASE

☐ The Property is residential and was built prior to 1978 (Attach Lead-Based Paint or Lead-Based Paint Hazards Disclosure Addendum.)

(b) Property Inspection: Unless otherwise stated herein, or as otherwise provided on an inspection addendum attached hereto, Buyer shall have the option of inspecting or, obtaining at Buyer's expense, inspections to determine the condition of the Property. Unless otherwise stated herein, it is a condition of this contract that: (i) the built-in appliances, electrical system, plumbing system, heating and cooling systems, roof coverings (including flashing and gutters), doors and windows, exterior surfaces, structural components (including foundations, columns, chimneys, floors, walls, ceilings and roofs), porches and decks, fireplaces and flues, crawl space and attic ventilation systems (if any), water and sewer systems (public and private), shall be performing the function for which intended and shall not be in need of immediate repair; (ii) there shall be no unusual drainage conditions or evidence of excessive moisture adversely affecting the structure(s); and (iii) there shall be no friable asbestos or existing environmental contamination. Inspections must be completed on or before N/A. Buyer is advised to have any inspections made prior to incurring expenses for closing and in sufficient time to permit any required repairs to be completed by closing.

(c) Wood-Destroying Insects: Unless otherwise stated herein, Buyer shall have the option of obtaining, at Buyer's expense, a report from a licensed pest control operator on a standard form in accordance with the regulations of the North Carolina Structural Pest Control Committee, stating that there was no visible evidence of wood-destroying insects and containing no indication of visible damage therefrom. The report must be obtained in sufficient time so as to permit treatment, if any, and repairs, if any, to be completed prior to closing. All treatment required shall be paid for by Seller and completed prior to closing, unless otherwise agreed upon in writing by the parties. The Buyer is advised that the inspection report described in this paragraph may not always reveal either structural damage or damage caused by agents or organisms other than wood-destroying insects. If new construction, Seller shall provide a standard warranty of termite soil treatment.

(d) Repairs: Pursuant to any inspections in (b) and/or (c) above, if any repairs are necessary, Seller shall have the option of (i) completing them, (ii) providing for their completion, or (iii) refusing to complete them. If Seller elects not to complete or provide for the completion of the repairs, then Buyer shall have the option of (iv) accepting the Property in its present condition, or (v) terminating this contract, in which case all earnest monies shall be refunded. Unless otherwise stated herein, or as otherwise provided on an inspection addendum attached hereto, any items not covered by (b)(i), b (ii), b (iii) and (c) above are excluded from repair negotiations under this contract.

(e) Acceptance: CLOSING SHALL CONSTITUTE ACCEPTANCE OF EACH OF THE SYSTEMS, ITEMS AND CONDITIONS LISTED ABOVE IN ITS THEN EXISTING CONDITION UNLESS PROVISION IS OTHERWISE MADE IN WRITING.

13. REASONABLE ACCESS: Seller will provide reasonable access to Buyer or Buyer's representatives for the purposes of appraisal, inspection, and/or evaluation. Buyer may conduct a walk-through inspection of the Property prior to closing.

14. CLOSING: Closing shall be defined as the date and time of recording of the deed. All parties agree to execute any and all documents and papers necessary in connection with closing and transfer of title on or before ~~December 31, 1999~~ 1-31-2000, at a place designated by Buyer. The deed is to be made to MAURICIO REYNA

15. POSSESSION: Unless otherwise provided herein, possession shall be delivered at closing. In the event possession is NOT to be delivered at closing: ☐ a buyer possession before closing agreement is attached. OR, ☐ a seller possession after closing agreement is attached.

16. OTHER PROVISIONS AND CONDITIONS: (ITEMIZE ALL ADDENDA TO THIS CONTRACT AND ATTACH HERETO. SEE LIST OF STANDARD FORM ADDENDA AVAILABLE.)

~~Buyer Retains Option To Cancel Contract And Have Earnest Money Returned If Closing Cannot Be Completed By December 31, 1999.~~ CONTRACT CONDITIONAL UPON APPROVAL BY MECKLENBURG COUNTY FOR A SEPTIC PERC TEST.

17. RISK OF LOSS: The risk of loss or damage by fire or other casualty prior to closing shall be upon Seller. If the improvements on the Property are destroyed or materially damaged prior to closing, Buyer may terminate this contract by written notice delivered to Seller or Seller's agent and all deposits shall be returned to Buyer. In the event Buyer does NOT elect to terminate this contract, Buyer shall be entitled to receive, in addition to the Property, any of the Seller's insurance proceeds payable on account of the damage or destruction applicable to the Property being purchased.

18. ASSIGNMENTS: This contract may not be assigned without the written consent of all parties, but if assigned by agreement, then this contract shall be binding on the assignee and his heirs and successors.

19. PARTIES: This contract shall be binding upon and shall inure to the benefit of the parties i.e., Buyer and Seller and their heirs, successors and assigns. As used herein, words in the singular include the plural and the masculine includes the feminine and neuter genders, as appropriate.

20. SURVIVAL: If any provision herein contained which by its nature and effect is required to be observed, kept or performed after the closing, it shall survive the closing and remain binding upon and for the benefit of the parties hereto until fully observed, kept or performed.

21. ENTIRE AGREEMENT: This contract contains the entire agreement of the parties and there are no representations, inducements or other provisions other than those expressed herein. All changes, additions or deletions hereto must be in writing and signed by all parties. Nothing contained herein shall alter any agreement between a REALTOR® or broker and Seller or Buyer as contained in any listing agreement, buyer agency agreement, or any other agency agreement between them.

22. EXECUTION: This offer shall become a binding contract when signed by both Buyer and Seller. This contract is executed under seal in signed multiple originals, all of which together constitute one and the same instrument, with a signed original being retained by each party and each REALTOR® or broker hereto, and the parties adopt the word "SEAL" beside their signatures below.

IF YOU DO NOT UNDERSTAND THIS OFFER TO PURCHASE AND CONTRACT OR FEEL THAT IT DOES NOT PROVIDE FOR YOUR LEGAL NEEDS, YOU SHOULD CONSULT A NORTH CAROLINA REAL ESTATE ATTORNEY BEFORE YOU SIGN IT.

Buyer acknowledges having made an on-site personal examination of the Property prior to the making of this offer.

Buyer MAURICIO REYNA. (SEAL) Seller _____ (SEAL)
SS/Tax ID# _____ SS/Tax ID# _____

Buyer _____ (SEAL) Seller _____ (SEAL)
SS/Tax ID# _____ SS/Tax ID# _____
Date: 12-21-99 Date: 12-22-99

I hereby acknowledge receipt of the earnest money herein set forth and agree to hold and disburse the same in accordance with the terms hereof.

Date: 12-21-99 Firm: _____
By: _____

Selling Agent/Firm/Phone JEFF SMCOT / JEFFREY S. SMCOT BROKER / 567-8979 ☒ Buyer's Agent ☐ Seller's (sub)agent Acting as ☐ Dual Agent

Listing Agent/Firm/Phone JANE CONNORS / ALLEN TATE / 882-8106 ☐ Seller's (sub)agent Acting as ☐ Dual Agent


FILE # 4274A

COMMENTS 100% Repair

LANDSCAPE POSITION	GROUP	TEXTURE	.1955 LTAR
R-RIDGE	I	S-SAND	1.2-0.8
S-SHOULDER SLOPE		LS-LOAMY SAND	
L-LINEAR SLOPE			
FS-FOOT SLOPE	II	SL-SANDY LOAM	0.8-0.6
N-NOSE SLOPE		L-LOAM	
H-HEAD SLOPE			
CC-CONCLAVE SLOPE	III	SI-SILT	0.6-0.3
CV-CONVEX SLOPE		SICL-SILTY CLAY LOAM	
T-TERRACE		CL-CLAY LOAM	
FP-FLOOD PLAIN		SCL-SANDY CLAY LOAM	
	IV	SC-SANDY CLAY	0.4-0.1
		SIC-SILTY CLAY	
		O-ORGANIC	

CONSISTENCE MOIST	CONSISTENCE WET
VFR-VERY FRIABLE	NS-NON-STICKY
FR-FRIABLE	SS-SLIGHTLYSTICKY
FI-FIRM	S-STICKY
VFI-VERY FIRM	VS-VERY STICKY
EFI-EXTREMELY FIRM	NP-NON-PLASTIC
	SP-SLIGHTLYSTICKY
	P-PLASTIC
	VP-VERY PLASTIC

STRUCTURE	MINERALOGY
SG-SINGLE GRAIN	SLIGHTLY EXPANSIVE
M-MASSIVE	
CR-CRUMB	EXPANSIVE
GR-GRANULAR	
SBK-SUBANGULAR BLOCKY	
ABK-ANGULAR BLOCKY	
PL-PLATY	
PR-PRISMATIC	

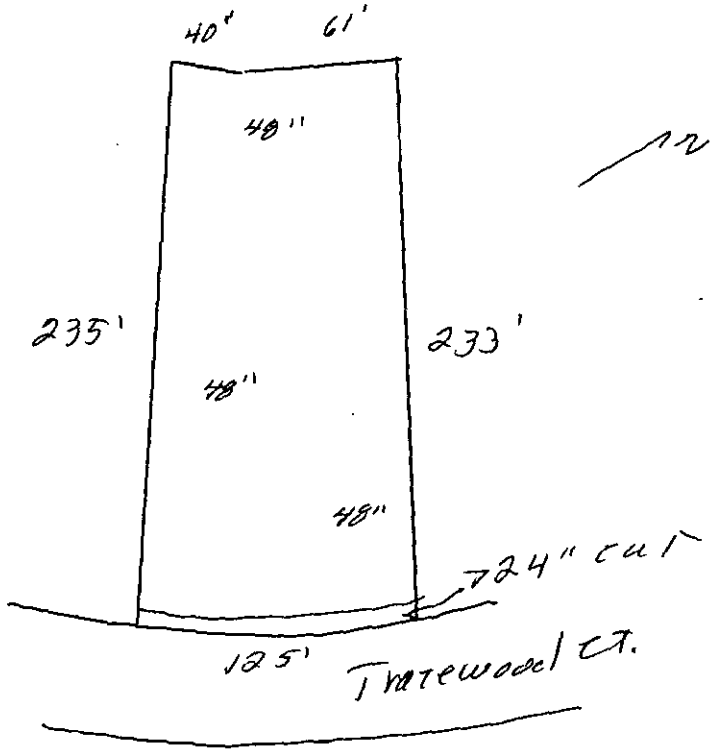

Mecklenburg County
Health Department

Basil G. Velta, M.D., M.P.H.
Health Director

September 15th, 1988

Northlake Development Group, Inc.
3345 Mintwood Drive
Charlotte, NC 28212

RE: Property located at 4710 Tracewood Court 63-2
FILE: 4274A
PARCEL: 11109116 PO

Dear Sir:

At your request, a field investigation was conducted on the property designated above for the purpose of determining site suitability for the installation of a ground absorption sewage disposal system. The property was found to contain a limited area of soils which were classified as provisionally suitable for such an installation. A copy of the Site Evaluation Report (Serial Number 14942) is enclosed for your information.

Should you desire to file for permission to install a ground absorption sewage disposal system, please submit an Application For An Improvement Permit with an ACCURATELY dimensioned plot plan detailing the location of current and/or proposed buildings, wells and sewage disposal systems to this office. The plan will be reviewed and if it is found that the area of provisionally suitable soils is adequate for the proposed construction, an Improvement Permit will be issued by this Department.

If I may be of assistance, please do not hesitate to contact me.

Very truly yours,

Sylvia D. Daniel, R.S., Supervisor
On Premises Waste Disposal & Water Supply

Enclosure

Environmental Health Division
1200 Blythe Boulevard • Charlotte, North Carolina 28203 • (704) 376-4603

MECKLENBURG COUNTY ENVIRONMENTAL HEALTH
SITE EVALUATION REPORT
SERIAL NUMBER 14942

File: 4274A Action 1

Parcel: 11109116 PO ☐ PC

Location: 4710 Tracewood Court

Subdivision:


Lot: 63-2 Block: Acres: .58

Owner: Northlake Development Group, Inc.
Address: 3345 Mintwood Drive
Charlotte, NC 28212

Comments: Soils reviewed 3-4-96 - soils 46" + deep WA M. 3-5-96

Described by: William B. Marlin

Date: 9-14-88

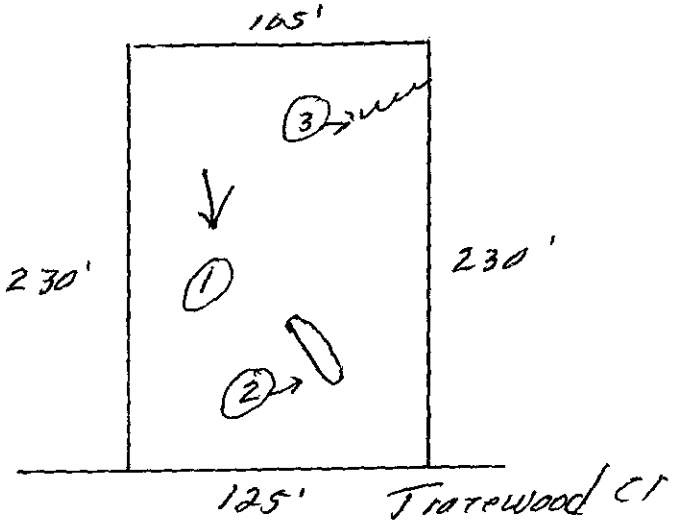

*** EVALUATION KEY ***
S = Suitable U = Unsuitable
PS = Provisionally Suitable
The "Area Classification" below indicates the suitability of areas in the diagram.

FACTORS	AREA 1	AREA 2	AREA 3	AREA 4	AREA 5	AREA 6
Topography	(S) PS U 2-8%	S PS (U) Depression	S PS (U) complex slopes	S PS U	S PS U	S PS U
Texture	S (PS) U Clay	S PS U —	S PS U —	S PS U	S PS U	S PS U
Structure	S (PS) U Blocky	S PS U —	S PS U —	S PS U	S PS U	S PS U
Drainage	S (PS) U 736" to water	S PS U —	S PS U —	S PS U	S PS U	S PS U
Depth	S (PS) U >36"	S PS U —	S PS U —	S PS U	S PS U	S PS U
Restrictive Horizons	S (PS) U >36"	S PS U —	S PS U —	S PS U	S PS U	S PS U
Available Space	S (PS) U limited	S PS U —	S PS U —	S PS U	S PS U	S PS U
Other (specify)	S PS U	S PS U	S PS U	S PS U	S PS U	S PS U
Soil Group/Series	IuA Cecil-Lilo	Depression	complex slopes			
Area Classification	S (PS) U	S PS (U)	S PS (U)	S PS U	S PS U	S PS U

FEE: _____ **AUTHORIZATION FOR WASTEWATER SYSTEM CONSTRUCTION**
DATE: _____ **VOID SIXTY (60) MONTHS FROM DATE OF ISSUANCE**

DATE: _____ PERMIT NO: _____
PARCEL NO: _____

JOB LOCATION ADDRESS: _____
PROPERTY OWNER: Al Shuford
BUILDING CONTRACTOR: _____
SUBDIVISION NAME: Northlake
AUTHORIZATION ISSUED BY: _____ DATE: _____
DEHNR AUTHORIZED AGENT

AUTHORIZATION CONDITIONS

1. WASTEWATER SYSTEM CONSTRUCTION AND INSTALLATION MUST MEET ALL CONDITIONS AND SPECIFICATIONS AS SET FORTH IN IMPROVEMENT PERMIT NO. _____, AND THE ATTACHED SITE PLAN WITH SYSTEM DETAILS. CONSTRUCTION AND INSTALLATION MUST ALSO MEET ALL REQUIREMENTS SET FORTH IN THE RULES GOVERNING SANITARY SEWAGE COLLECTION, TREATMENT, AND DISPOSAL AND ANY OTHER APPLICABLE RULES AND LAWS.

2. AN INSTALLATION, CONSTRUCTION, ALTERATION AND/OR REPAIR APPROVAL MUST BE SECURED **PRIOR** TO INSTALLATION OF THE SEPTIC TANK SYSTEM. THE INSTALLER OF THE SYSTEM SHALL BE A REGISTERED SEPTIC TANK CONTRACTOR WITH MECKLENBURG COUNTY HEALTH DEPARTMENT.

3. ANY ALTERATION IN SITE OR SOIL CONDITIONS (INCLUDING LOCATION OF STRUCTURES AND APPURTENANCES) OR MODIFICATION IN USE, DESIGN WASTEWATER FLOW, OR WASTEWATER CHARACTERISTICS AS SPECIFIED IN THE ASSOCIATED IMPROVEMENT PERMIT AND APPLICATION, MAY SUBJECT THIS AUTHORIZATION AND ASSOCIATED PERMIT(S) TO REVOCATION.

4. OTHER CONDITIONS: Need copy of new survey of plat showing both lots 62 & 63 combined on file

OWNER CERTIFICATION

I CERTIFY THAT THERE HAVE BEEN NO ALTERATIONS IN SITE OR SOIL CONDITIONS OR MODIFICATIONS TO FACILITY, WASTEWATER FLOW, OR WASTEWATER CHARACTERISTICS FROM THOSE SPECIFIED IN THE ORIGINAL APPLICATION OR ASSOCIATED IMPROVEMENT PERMIT UNLESS AUTHORIZED IN WRITING BY THE MECKLENBURG COUNTY HEALTH DEPARTMENT. I ALSO UNDERSTAND THAT ANY SUCH ALTERATIONS, MODIFICATIONS, OR FALSE INFORMATION ARE GROUNDS FOR REVOCATION OF PERMITS AND AUTHORIZATION TO CONSTRUCT.

Alfred B. Shuford — 3-11-96
SIGNATURE OF OWNER/OWNER'S REPRESENTATIVE — DATE

CONDITIONS OF IMPROVEMENT PERMIT

Permit Number: _____ Tax Number: _____

- The IMPROVEMENT PERMIT is subject to revocation if site plans or the intended use change. There is to be NO grading, filling or disturbance of the soil in the area of the septic tank system or repair area.
- CONSTRUCTION AUTHORIZATION must be obtained prior to receiving a Building Permit. The Construction Authorization is NOT transferable. Do not clear, grade, fill or disturb soil prior to obtaining a Construction Authorization.
- Domestic-type wastewater only. No industrial process wastewater may be discharged into the system.

Basement	✓ Yes	___ No	___ Partial Basement	
Type Primary Wastewater System Type (circle one): I (II) III IV V VI	✓ Conventional ___ Prefabricated, permeable block panel system ___ Shallow Placed Conventional	___ Low Pressure Pipe ___ Large Diameter Pipe ___ Fill ___ Other	___ Innovative or Experimental: ___ IWWS-93-1 ___ IWWS-93-2 ___ IWWS-94-1	
.3 Long-term acceptance rate	360 Max gallons/day wastewater flow	1200 Absorption Area (sq ft)	9' Trench spacing (min. on centers)	
yes Serviced by private well	1500 Gallon septic tank	400' Total trench length (ft)	24" Maximum trench depth (At least 12" of provisionally suitable soil must remain between trench bottom and unsuitable soil conditions)	
3 Bedrooms in residence	N/A Gallon pump tank	12 Depth of stone		

Any surface waters present: NO Type: Minimum separation distance:

Site modifications required:

Additional Conditions: Approval based on lots 62 & 63 combined with survey on file

Repair Area System Type Type (circle one): I (II) III IV V VI	✓ Conventional ___ Prefabricated, permeable block panel system ___ Shallow Placed Conventional	___ Low Pressure Pipe ___ Large Diameter Pipe ___ Fill ___ Other	___ Innovative or Experimental: ___ IWWS-93-1 ___ IWWS-93-2 ___ IWWS-94-1	
1200 Absorption Area (Sq ft) 400' Total Trench Length (Ft)	12" Depth of Stone Trench	9' Trench spacing (min. on centers)	12" Maximum Trench Depth	

For existing system, enter the year originally installed:

The undersigned, an authorized agent of the MECKLENBURG COUNTY HEALTH DEPARTMENT, certifies that the Department has approved the Request for t Job Location contained in this document. This approval is granted in accordance with the provisions of Laws and Rules For Sewage, Treatment and Disposal in effe at the time of issuance of the permit and is subject to the following provisions:

- No work shall be conducted on the septic tank system until an Installation, Construction, Alteration and/or Repair Approval is granted by this Departme
- This Improvement permit is transferable.

Phila S. Walker R.S. 3/11/96
DEHNR Authorized Agent Date

Owner/Agent Signature Date 3-11-96

MECKLENBURG COUNTY
HEALTH DEPARTMENT
ENVIRONMENTAL HEALTH DIVISION
c/o HAL MARSHALL CTR.
SUITE 211
700 N. TRYON ST.
CHARLOTTE, N.C. 28202.
(704) 336-5102

NORTH CAROLINA DEPARTMENT OF
ENVIRONMENTAL, HEALTH,
AND NATURAL RESOURCES
DIVISION OF ENVIRONMENTAL HEALTH
ON-SITE WASTEWATER SECTION

IWWS:100195

PROPOSED PLOT PLAN


HEALTH DEPARTMENT
ENVIRONMENTAL HEALTH DIVISION
700 NORTH TRYON STREET
CHARLOTTE, NC 28202
PHONE (704) 336-5102

FILE: 4273A & 4274A

TC: _____

Draw in and name all roads adjoining the property. Draw in and accurately dimension the lot concerned. Accurately indicate property boundaries proposed and/or existing structures and driveways, underground utilities, and wells and springs within 100 feet of the proposed building or drainfield.

Lot 62 & 63 combine

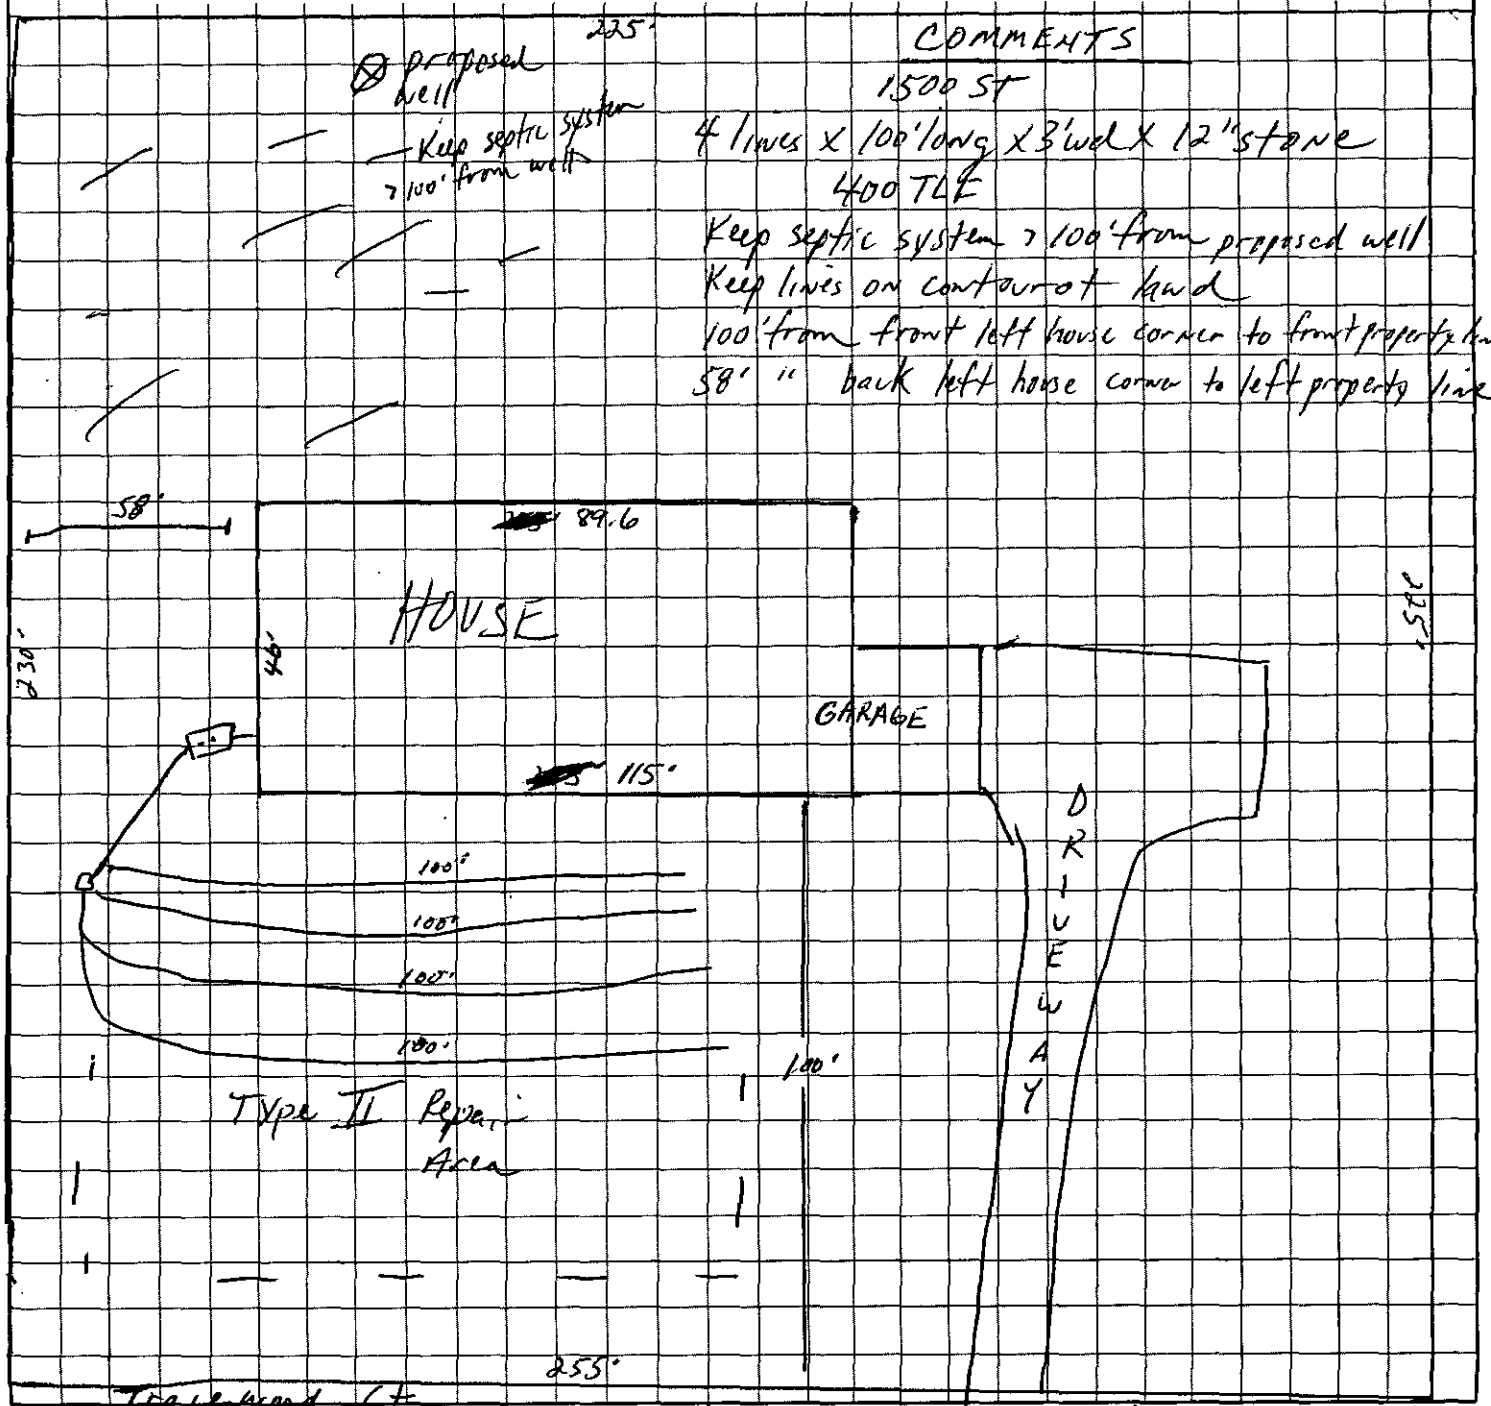

COMMENTS

1500 SF

4 lines x 100' long x 3' wide x 12" stone

400 TLF

Keep septic system > 100' from proposed well

Keep lines on contour of land

100' from front left house corner to front property line

58' " back left house corner to left property line


Alfred B Shuford 3-11-96

OWNER/AGENT SIGNATURE

DATE

APPROVAL DATE PJW 3/11/96

White - Health Department's Copy Canary - E.H.S. Copy Pink - Owner's Copy

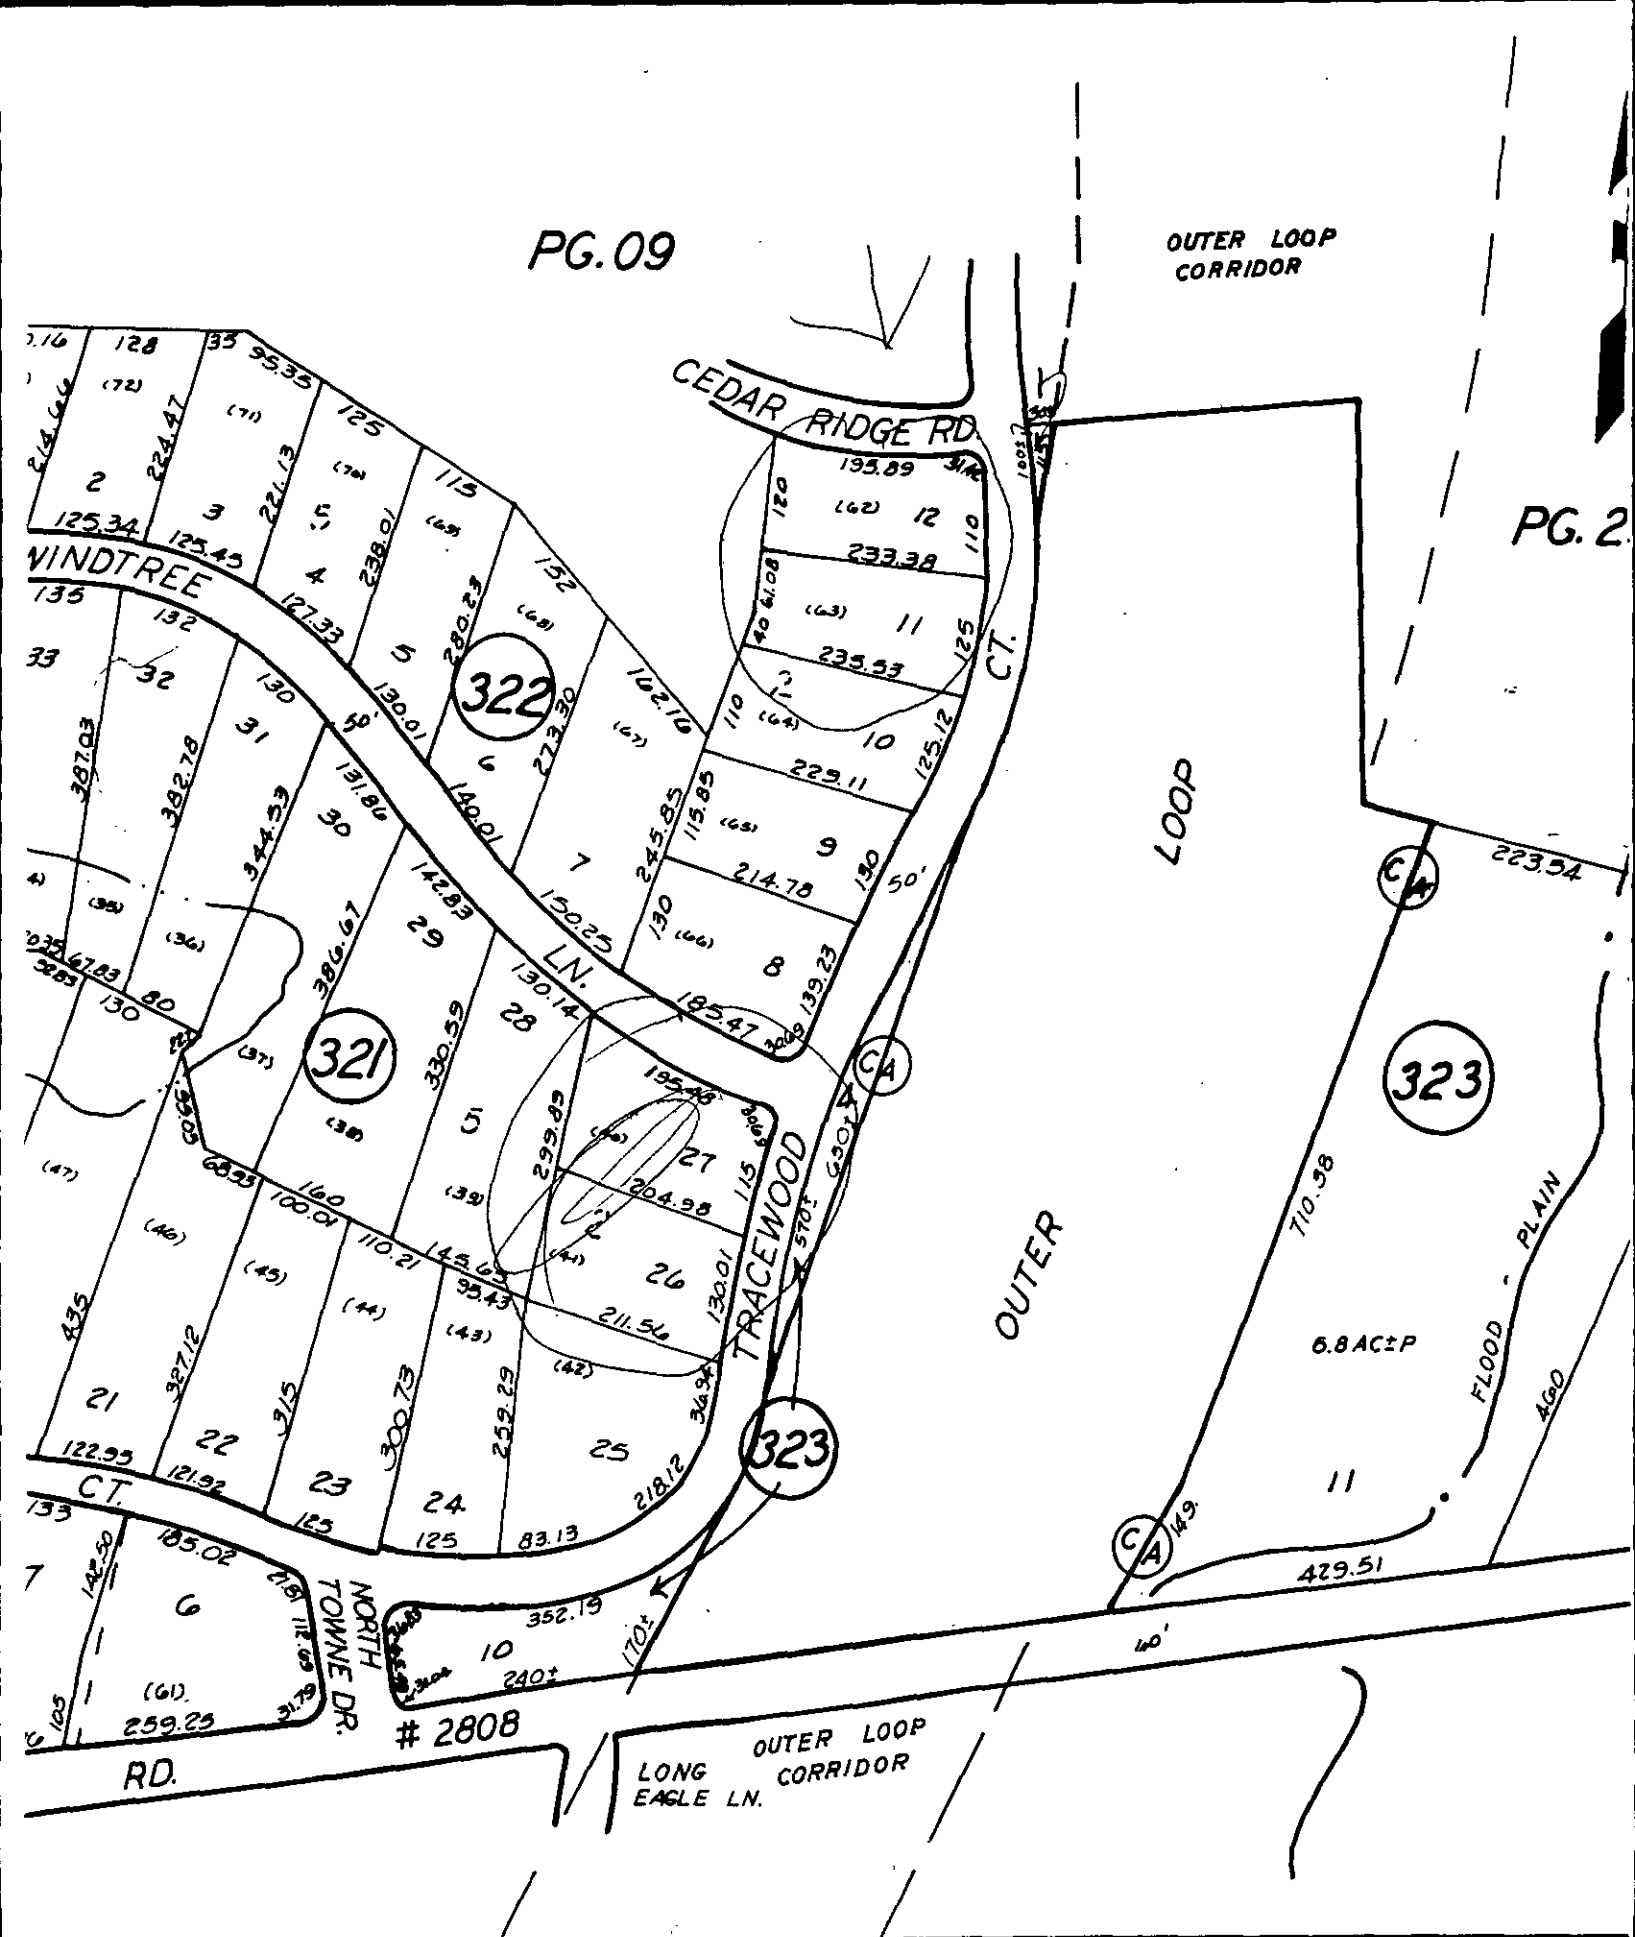

TAX LINE MAP	BOOK 111 PAGE
MECKLENBURG COUNTY, NORTH CAROL	
REVISED 4-8-94	SCALE 1" = 200

APPLICATION FOR SOIL INVESTIGATION

MECKLENBURG COUNTY · ENVIRONMENTAL HEALTH

pd 300.00 ck#142 DN

1200 BLYTHE BOULEVARD
CHARLOTTE, NC 28203
PHONE (704) 376-4603

(OFFICE USE ONLY)

FILE: 4274A

TC: _____

☐ PC ☐ REPT

JOB LOCATION

① ADDRESS: 4710 Dacewood Court

② SUBDIVISION: Northlake ③ LOT: 163 ④ BLOCK: 2

⑤ PARCEL REFERENCE: BOOK NO.: 111 PAGE NO.: 09 PARCEL NO.: 16

⑥ DEED REFERENCE: BOOK NO.: — PAGE NO.: —

OWNER


⑦ NAME: Northlake Development Group Inc.
(FIRST) (MIDDLE) (LAST)

⑧ MAILING ADDRESS: 3345 Mistwood Drive

⑨ CITY: Charlotte ⑩ STATE: NC ⑪ ZIP: 28212

⑫ PHONE: (WORK) 537-5576 (HOME) 545-9599

⑬ Accurately diagram and dimension lot.

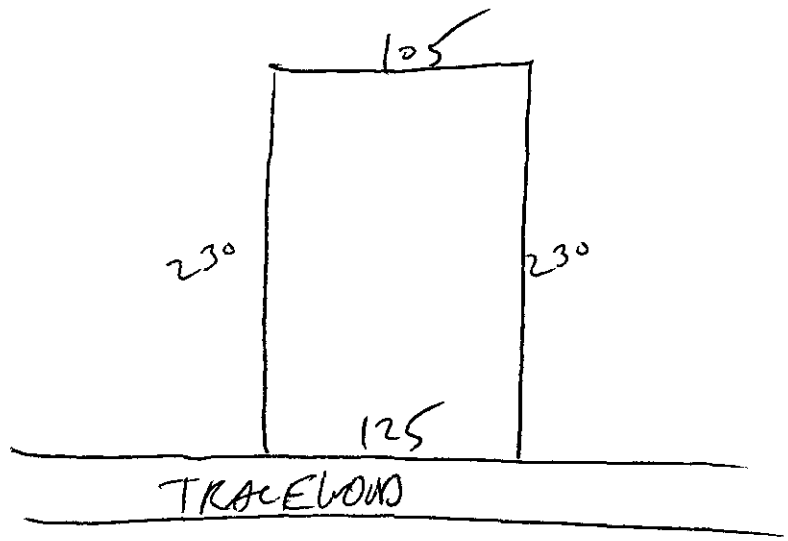

⑭ The undersigned, owner of the property described above as the "JOB LOCATION" has read the foregoing application, acknowledges that the contents of same are true, and authorizes agents of the MECKLENBURG COUNTY DEPARTMENT OF ENVIRONMENTAL HEALTH to enter onto the property for the purpose of processing this request.

Signed: _____

Mecklenburg County services are available without regard to ethnic origin, sex, or disability.

Date: 12/10/09

WHITE - ENVIRONMENTAL HEALTH DEPARTMENT'S COPY ● CANARY - ENVIRONMENTALIST'S COPY ● PINK - OWNER'S COPY