

9801 VIXEN LN

00912221

5/22/2007

duponbj

Groundwater and Wastewater Services File Imaging Project
May 2007
Barcode Font = IDAutomationHC39M

CERTIFICATE OF COMPLETION/OPERATION PERMIT

1200 BLYTHE BOULEVARD
CHARLOTTE, NC 28203
PHONE (704) 376-4603

FILE: 4703A DATE: 11/10/88

TC: 0091220PO ☐ L ☐ CRT

SERIAL № 11560

Name of Owner The Howey Co, Inc Juris.:

Address of Property 9801 Vixen Ln

Inspection Data:

Tank Material PCC

Total Length of Drainfield 540'

Number of Lines 6 @ 90'

Cover Depth 18"

Water Supply Source CMUD


Distance to Water Source —

Excavation Inspected 11/10/88

Tank(s) Inspected 11/10/88

Wash Line Inspected —

High Water Alarm Inspected —

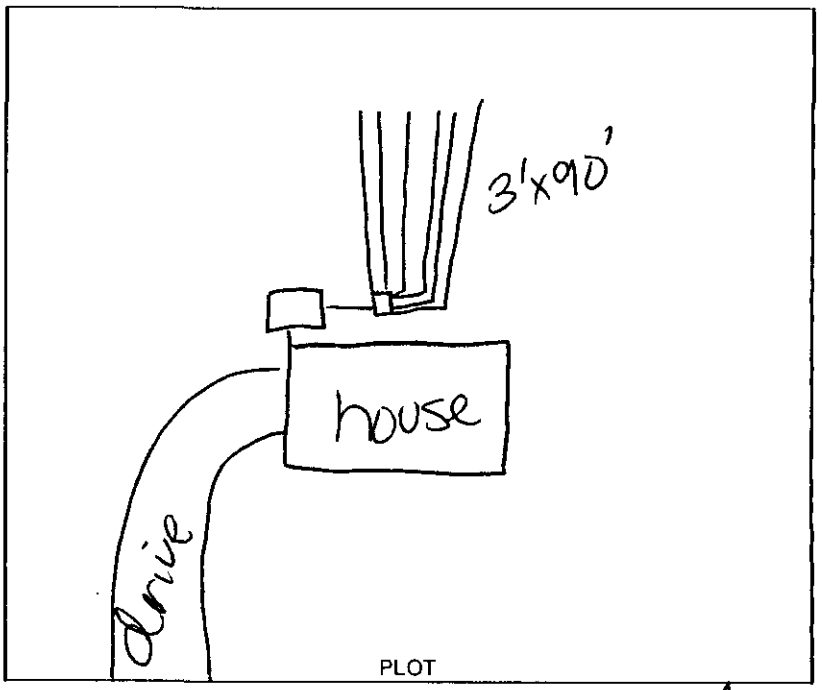

Design: 1988, 1500ST, CON, 1620 SFT, 126, Cecil CTR# 74

The undersigned has inspected the Septic Tank System described above, and certifies it has been

☐ installed or constructed ☐ altered or repaired

☐ in accordance with the permit issued ☐ as detailed in the plot above

and meets the provisions of 10 NCAC 10A .1900, "Laws And Rules For Sanitary Sewage Collection, Treatment, And Disposal" in effect on the date of issuance of the permit. The issuance of this

☐ Certificate of Completion ☐ Operation Permit

does not in any way guarantee that the system will operate properly or relieve any person now or hereafter owning, controlling, or using such system from any liability resulting from the failure of the system to operate properly. This document is issued subject to those restrictions and conditions shown on the permit(s) and the provisions of 10 NCAC 10A .1900 in addition to those listed below under "COMMENTS." This document shall be null and void if any information contained in the application is untrue or if any additions are made to the property which would increase the requirements for said system.

COMMENTS: System installed for a 4 bedroom house

Paula W. Johnson, RS.
Environmentalist

Mecklenburg County services are available without regard to ethnic origin, sex, or disability.

INSTALLATION, CONSTRUCTION, ALTERATION, AND/OR REPAIR PERMIT


1200 BLYTHE BOULEVARD
CHARLOTTE, NC 28203
PHONE (704) 376-4603

FILE: 4703A DATE: 10/31/88

TC: 0091220 PO ☐ L

SERIAL Nº 12324

Permission is hereby given to ✓ ~~Install or Construct,~~ ____ Alter or Repair the individual septic tank wastewater treatment system with subsurface, soil absorption, effluent discharge as specified herein at the described location. This permit is granted based upon the information supplied in the application dated 7/14/88. All work shall be completed on or before 11/31/88, after which date this permit shall be null and void. The system shall meet all of the construction requirements of 10 NCAC 10A .1900 which are in effect on the date of the granting of this permit. A Certificate of Completion or an Operation Permit must be obtained from the Mecklenburg County Department of Environmental Health before any system can be covered up or placed into service. The issuance of this permit does not in any way guarantee that the system anticipated to be constructed will operate properly, or relieve any person now or hereafter owning, controlling or using such system from any liability resulting from the failure of the system to operate properly.

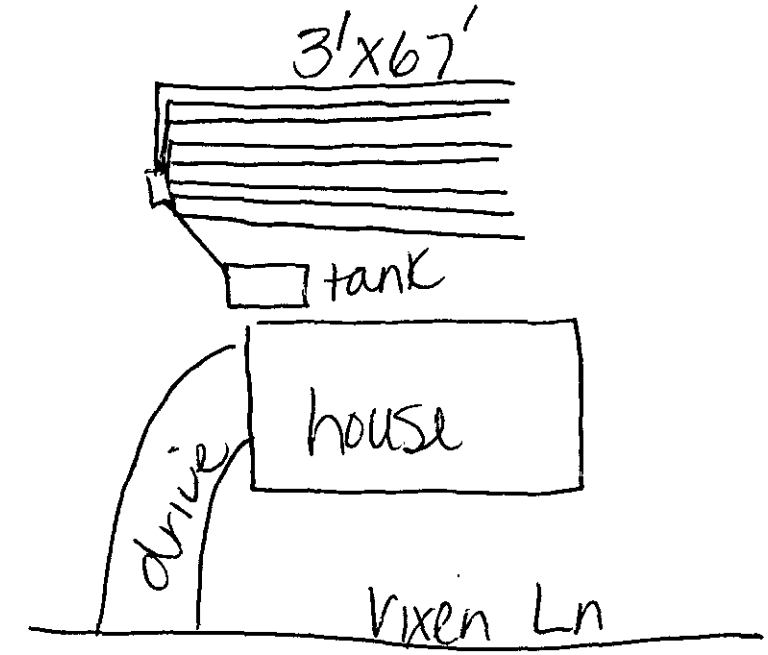

PLOT OF SYSTEM

Liquid Capacity of Septic Tank 1500 gallons

Liquid Capacity of Dosing Tank — gallons

Tank Construction PCC

Absorption and/or Nitrification Lines:

Trench Width 3 feet

Total Line Length 536 feet

Number of Lines 8

Depth of Stone 12 inches

Distance from House >5 feet

Distance from Property Line >10 feet

Distance from Well CMUD feet

NAME OF OWNER The Howey Co, Inc

LOCATION OF PROPERTY 9801 Vixen Ln

Comments: install 8 trenches 3'x67'x12" stone; straw cover

Division or Section Head

Environmentalist

* If this permit is for the installation or construction of a new system, it must be signed by the division or a section head of the Department of Environmental Health in order to be valid. Only the signature of the Environmentalist is required where an existing system is being altered or repaired.

WHITE - ENVIRONMENTAL HEALTH DEPARTMENT'S COPY ● CANARY - ENVIRONMENTALIST'S COPY ● PINK - OWNER OR AGENTS COPY

APPLICATION FOR AN IMPROVEMENT PERMIT

MECKLENBURG COUNTY
HEALTH DEPARTMENT
ENVIRONMENTAL HEALTH DIVISION
PAID
JUL 14 1988
ck#026928 #150.00

HEALTH DEPARTMENT
ENVIRONMENTAL HEALTH DIVISION
1200 BLYTHE BOULEVARD
CHARLOTTE, NC 28203
PHONE (704) 376-4603

Mecklenburg County services are available without regard to ethnic origin, sex, or disability.

(OFFICE USE ONLY)
FILE: 4703A
TC:
SERIAL: No. 16125
☐ L ☑ CRT

JOB LOCATION

① ADDRESS: 9801 VIXEN LANE 4703A (STREET NO. / STREET) ② FILE: 4703A

③ JURISDICTION: ④ TAX PARCEL NO.: 00912207 PO

⑤ SUBDIVISION: GREENFARM II ⑥ LOT: 15 ⑦ BLOCK:

OWNER

⑧ NAME: THE HOWEY CO. INC. (FIRST / MIDDLE / LAST)

⑨ MAILING ADDRESS: 6805-C FAIRVIEW ROAD

⑩ CITY: CHARLOTTE ⑪ STATE: N.C. ⑫ ZIP: 28210

⑬ PHONE: (WORK) 892-5817 ⑭ (HOME) 892-7438

REQUEST

This request is for a(n):

⑮ ☑ New permit

⑯ ☐ Repair or alteration permit

⑰ ☐ Authorization for mobile home exchange

⑱ ☐ Other (specify)

DESIGN CRITERIA

System will serve:

⑲ ☒ Residence ⑳ ☐ Mobile home

㉑ ☐ Business or place of public assembly

㉒ Number of bedrooms? 4

㉕ Type?

㉓ Maximum occupancy? 8

㉖ Maximum number of employees?

㉔ Basement? ☐ yes ☒ no X

㉗ Maximum number of seats?

WATER SUPPLY

㉘ Water supply from (present or proposed):

A ☐ Individual well

B ☒ Municipal system

C ☐ Community well

D ☐ Community system

㉙ The undersigned, owner of the property described above as the "JOB LOCATION" has read the foregoing application, acknowledges that the contents of same are true, and authorizes agents of the MECKLENBURG COUNTY HEALTH DEPARTMENT to enter onto the property for the purpose of processing this request.

Signed: Bonney E. Howey

Date: 7-14-88

IMPROVEMENT PERMIT

The undersigned, an authorized agent of the MECKLENBURG COUNTY HEALTH DEPARTMENT, certifies that the Department has approved the Request for the Job Location contained in this document. This approval is granted in accordance with the provisions of Laws And Rules For Sanitary Sewage Collection, Treatment And Disposal in effect at the time of issuance of the permit and is subject to the following provisions:

... No work shall be conducted on the septic tank system until an Installation, Construction, Alteration and/or Repair permit is issued by this Department.

... This permit is not transferable, and shall become null and void 36 months from the date of issuance.

Environmentalist — Date 7/19/88

Director or Authorized Section Head — Date 7/14/88

*This permit must be signed by the Director of Mecklenburg County Health Department or an authorized section head in order to be valid.


PROPOSED PLOT PLAN

MECKLENBURG COUNTY ENVIRONMENTAL HEALTH
1200 BLYTHE BOULEVARD
CHARLOTTE, NC 28203
PHONE (704) 376-4603

FILE: 4703 A

TC: 0091220 7 PO

Draw in and name all roads adjoining the property. Draw in and accurately dimension the lot concerned. Accurately indicate property boundaries, proposed and/or existing structures and driveways, underground utilities, and wells and springs within 100 feet of the proposed building or drainfield.

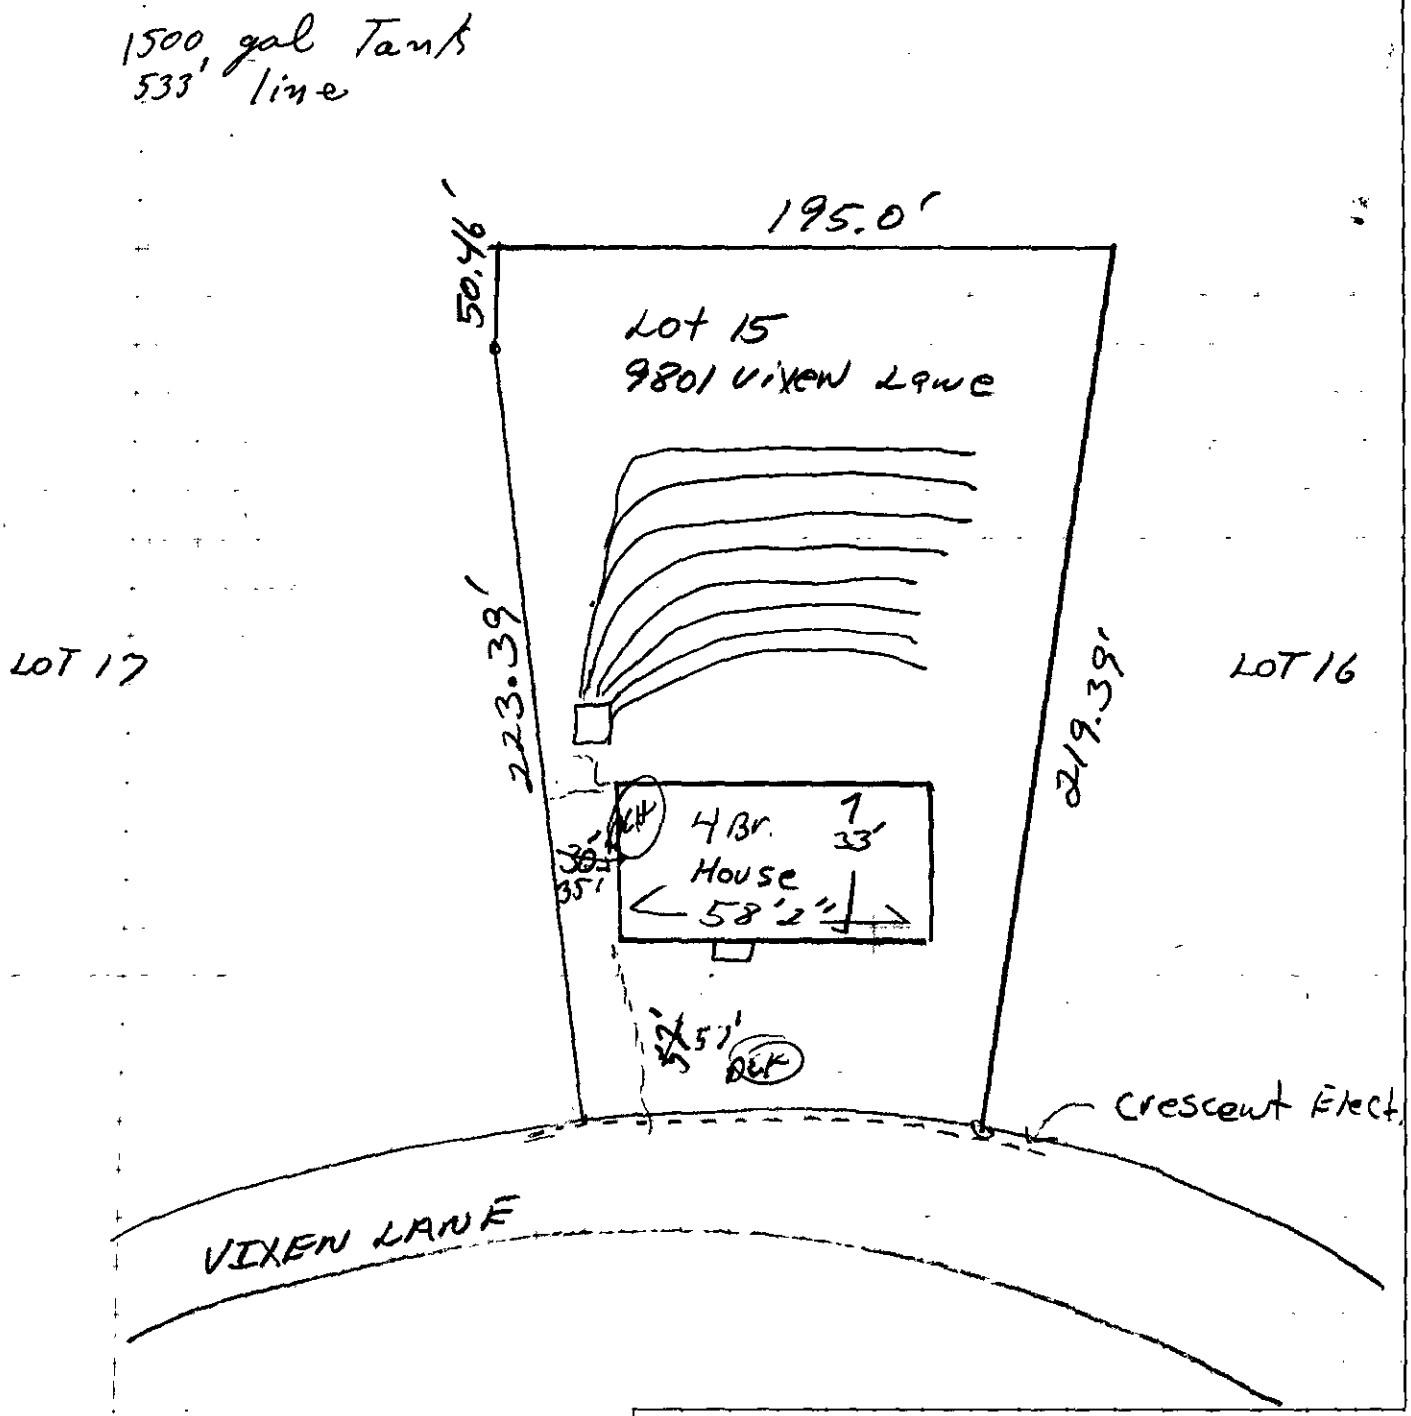

Signed: Dewey E Haney

Date: 7/14/88

Mecklenburg County
Health Department

Basil G. Delta, M.D., M.P.H.
Health Director

July 8th, 1988

The Howey Company, Inc.
6805-C Fairview Road
Charlotte, NC 28210

RE: Property located at 9801 Vixen Lane 15
FILE: 4703A
PARCEL: 00912207 PO

Dear Sir:

At your request, a field investigation was conducted on the property designated above for the purpose of determining site suitability for the installation of a ground absorption sewage disposal system. Results of the investigation revealed that the lot contains soils which have been classified as PROVISIONALLY SUITABLE in accordance with the provisions of 10 NCAC 10A .1900. A copy of the Site Evaluation Report (Serial Number 15348) deliniating the soil types and their respective classifications is enclosed.

While this classification indicates the site is acceptable for the installation of a septic tank system, no specific system or plans have been approved. The area available for such an installation may impose limitations on the size and/or type construction permitted on the lot. Specific plan approval will be provided upon submission of an Application For An Improvement Permit with an ACCURATELY dimensioned plot plan detailing the location of current and/or proposed buildings, wells and sewage disposal systems and determination that the area is adequate to accomodate the proposed construction.

Please note that this classification may be revoked if any filling, grading or construction (including the drilling of a well) is performed on the lot which in the opinion of this Department renders any area previously designated suitable for system installation, unsuitable. Futhermore, this approval may be revoked should any changes occur in the regulations under which it was granted, if such changes would have prevented its approval had they been in effect on the date of issuance.

If there are any questions concerning this matter, do not hesitate to contact me.

Sincerely,

Sylvia D. Daniel, R.S.
Environmental Health Supervisor
Environmental Resources Division

enclosure

MECKLENBURG COUNTY ENVIRONMENTAL HEALTH
SITE EVALUATION REPORT
SERIAL NUMBER 15348

File: 4703A Action 4

Parcel: 00912207 PO ☐ PC

Location: 9801 Vixen Lane

Subdivision:


Lot: 15 Block: Acres: 1A

Owner: The Howey Company, Inc.
Address: 6805-C Fairview Road
Charlotte, NC 28210

Comments: _____

Described by: W. B. Ramsey

Date: 7-7-88

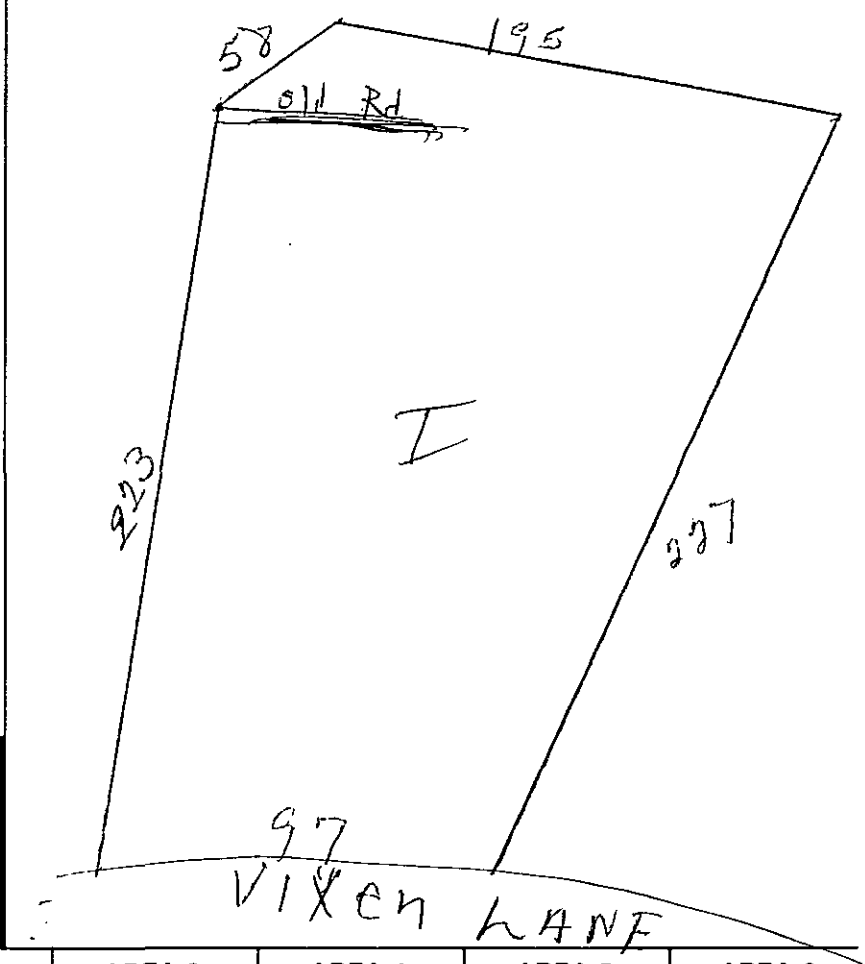

*** EVALUATION KEY ***

S = Suitable U = Unsuitable
PS = Provisionally Suitable
The "Area Classification" below indicates the suitability of areas in the diagram.

FACTORS	AREA 1	AREA 2	AREA 3	AREA 4	AREA 5	AREA 6
Topography	S (PS) U 12-8	S PS U	S PS U	S PS U	S PS U	S PS U
Texture	S (PS) U	S PS U	S PS U	S PS U	S PS U	S PS U
Structure	S (PS) U	S PS U	S PS U	S PS U	S PS U	S PS U
Drainage	S (PS) U	S PS U	S PS U	S PS U	S PS U	S PS U
Depth	S (PS) U 36-44	S PS U	S PS U	S PS U	S PS U	S PS U
Restrictive Horizons	S (PS) U	S PS U	S PS U	S PS U	S PS U	S PS U
Available Space	S (PS) U	S PS U	S PS U	S PS U	S PS U	S PS U
Other (specify)	S PS U	S PS U	S PS U	S PS U	S PS U	S PS U
Soil Group/Series	IVe Cecil					
Area Classification	S (PS) U	S PS U	S PS U	S PS U	S PS U	S PS U

6/23/89 RA
Cash 26763 $30.00
EJ

APPLICATION FOR SOIL INVESTIGATION

MECKLENBURG COUNTY · ENVIRONMENTAL HEALTH

1200 BLYTHE BOULEVARD
CHARLOTTE, NC 28203
PHONE (704) 376-4603

(OFFICE USE ONLY)

FILE: 4703A

TC: _____

☐ PC ☐ REPT

JOB LOCATION

① ADDRESS: Lot 15 - Phase II - 9801 Vixen Lane - Off Sam Furr Between Hwy 21 & Hwy 115

② SUBDIVISION: Greenfarms ③ LOT: 15 ④ BLOCK: Phase II

⑤ PARCEL REFERENCE: BOOK NO.: 009 PAGE NO.: 122 PARCEL NO.: 07-PO

⑥ DEED REFERENCE: BOOK NO.: 4999 PAGE NO.: 0165

OWNER


⑦ NAME: The Howey Co., Inc.
(FIRST) (MIDDLE) (LAST)

⑧ MAILING ADDRESS: 6805-C Fairview Road

⑨ CITY: Charlotte ⑩ STATE: N.C. ⑪ ZIP: 28210

⑫ PHONE: (WORK) 365-6805 (HOME) 892-5817

⑬ Accurately diagram and dimension lot.

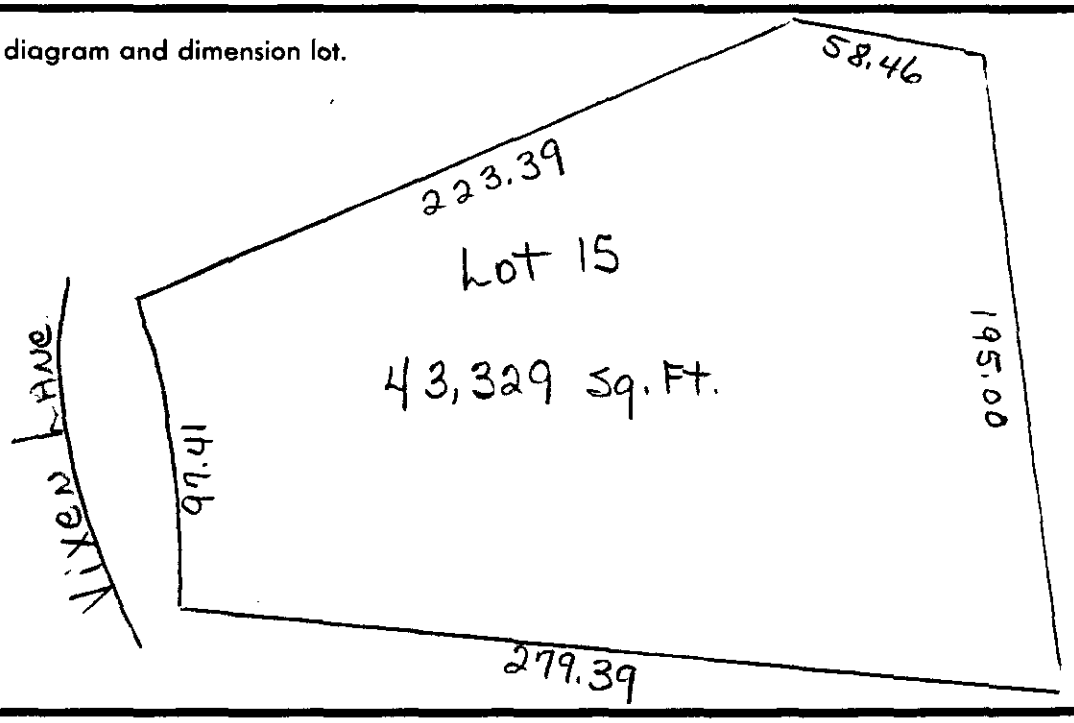

SCALE 1" = 60'
SEE MAP ATTACHED

⑭ The undersigned, owner of the property described above as the "JOB LOCATION" has read the foregoing application, acknowledges that the contents of same are true, and authorizes agents of the MECKLENBURG COUNTY DEPARTMENT OF ENVIRONMENTAL HEALTH to enter onto the property for the purpose of processing this request.

Signed: Howey E. Howey


Date: 6-23-89

Mecklenburg County services are available without regard to ethnic origin, sex, or disability.

WHITE - ENVIRONMENTAL HEALTH DEPARTMENT'S COPY ● CANARY - ENVIRONMENTALIST'S COPY ● PINK - OWNER'S COPY

THESE NOTIFICATIONS FROM THE DEPARTMENT

RIP RAP CHECK DAM

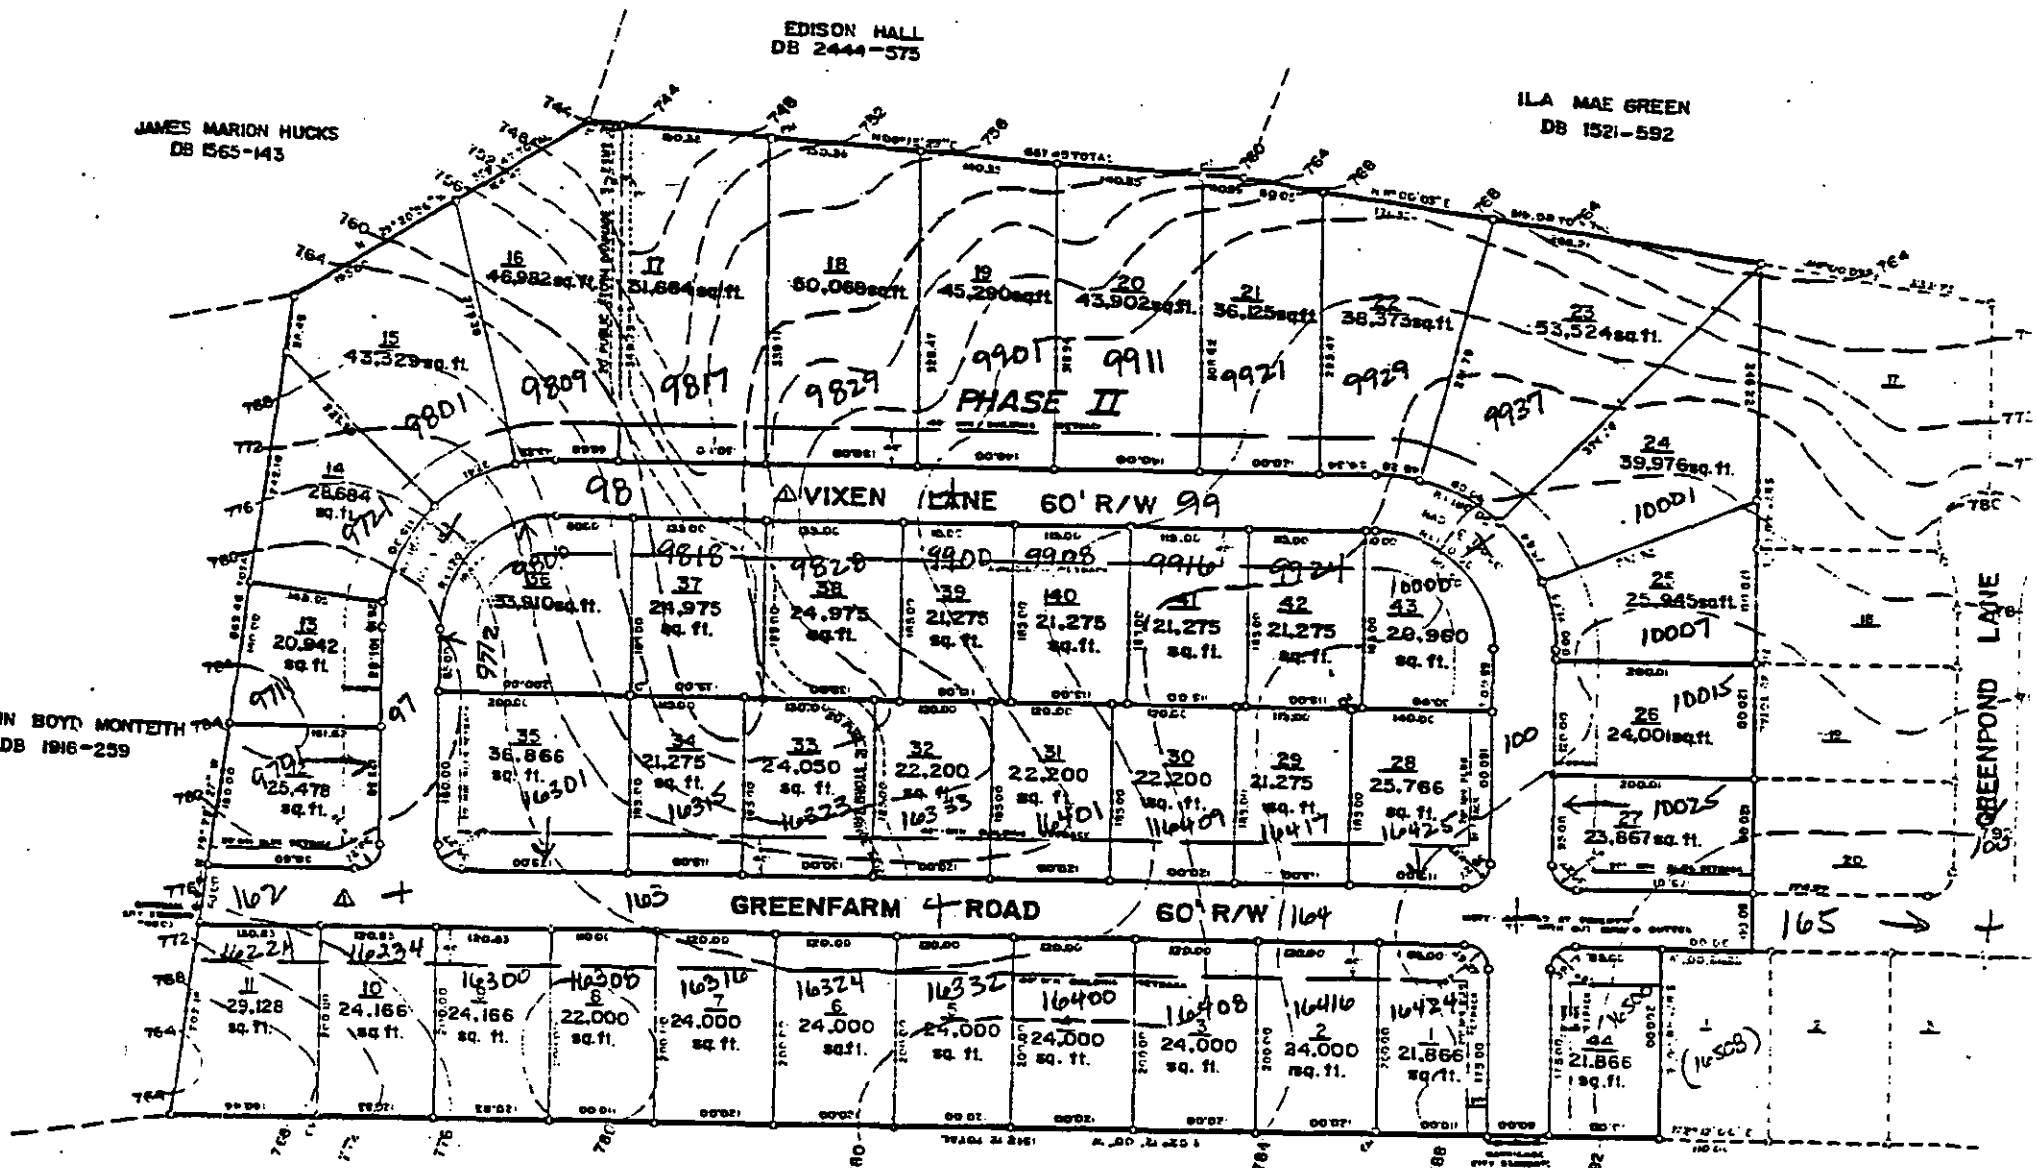

ROADWAY NOTES:

1. BASE COURSE SHALL BE PLACED ON ST... CONSOLIDATED FILL COMPACTED TO 9...
2. ALL WORK SHALL CONFORM TO THE STA... OF NC DOT.