

4107 HUBBARD RD

04316204

12/27/2007

duponbj

Groundwater and Wastewater Services File Imaging Project

May 2007

Barcode Font = IDAutomationHC39M

Pd. 100.00
CK #1370
VW
6-11-98

CERTIFICATE OF COMPLETION/OPERATION PERMIT

HEALTH DEPARTMENT
ENVIRONMENTAL HEALTH DIVISION
700 NORTH TRYON ST., SUITE 211
CHARLOTTE, NC 28202
PHONE (704) 336-5102

FILE: 2241B DATE: 5/14/98

TC: 043 162 04 ☐ L ☐ CRT

SERIAL Nº 17306

Name of Owner Janet & Charles Dubose Juris.:

Address of Property 4107 Hubbard Rd

Inspection Data:

Tank Material PCC

Total Length of Drainfield 400

Number of Lines 4 @ 100'

Cover Depth 12"

Water Supply Source Municipal


Distance to Water Source >10'

Excavation Inspected 5/14/98

Tank(s) Inspected 5/14/98

Wash Line Inspected Plumb to tank

High Water Alarm Inspected NA

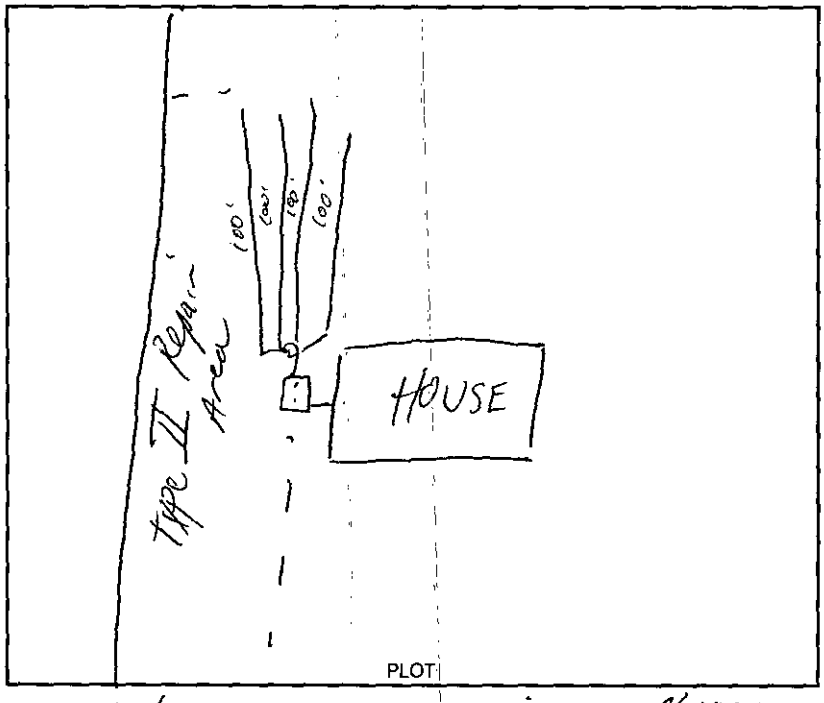

Design 1998, 1500ST, CON, 1200 SFT, 12" stone Cecil CTR# Norman Roach

The undersigned has inspected the Septic Tank System described above, and certifies it has been

☒ installed or constructed ☐ altered or repaired

☐ in accordance with the permit issued ☒ as detailed in the plot above

and meets the provisions of 15A NCAC 18A. 1900, "Laws And Rules For Sewage Treatment and Disposal Systems" in effect on the date of issuance of the permit. This issuance of this

☐ Certificate of Completion ☒ Operation Permit

does not in any way guarantee that the system will operate properly or relieve any person now or hereafter owning, controlling, or using such system from any liability resulting from the failure of the system to operate properly. This document is issued subject to those restrictions and conditions shown on the permit(s) and the provisions of 15A NCAC 18A. 1990 in addition to those listed below under "COMMENTS." This document shall be null and void if any information contained in the application is untrue or if any additions are made to the property which would increase the requirements for said system.

Notice: Disturbance of the designated repair area may result in the suspension/revocation of this permit.

COMMENTS: Septic system designed for 3 Bedroom residence

Type II

Philo A. Walker R.S.

Environmental Health Specialist

Mecklenburg County services are available without regard to ethnic origin, sex, or disability.

INSTALLATION, CONSTRUCTION, ALTERATION, AND/OR REPAIR APPROVAL


HEALTH DEPARTMENT
ENVIRONMENTAL HEALTH DIVISION
700 NORTH TRYON ST., SUITE 211
CHARLOTTE, NC 28202
PHONE (704) 336-5102

FILE: 2241B DATE: 4/7/98

TC: 043 1620 4 ☐ L

SERIAL Nº 17221

Permission is hereby given to ✓ Install or Construct, _____ Alter or Repair the individual septic tank wastewater treatment system with subsurface, soil absorption, effluent discharge as specified herein at the described location. This permit is granted based upon the information supplied in the application dated 9/16/97. All work shall be completed on or before 5/7/98, after which date this permit shall be null and void. The system shall meet all of the construction requirements of 15A NCAC 18A. 1900 which are in effect on the date of the granting of this permit. A Certificate of Completion or an Operation Permit must be obtained from the Mecklenburg County Health Department before any system can be covered up or placed into service. The issuance of this permit does not in any way guarantee that the system anticipated to be constructed will operate properly, or relieve any person now or hereafter owning, controlling or using such system from any liability resulting from the failure of the system to operate properly.

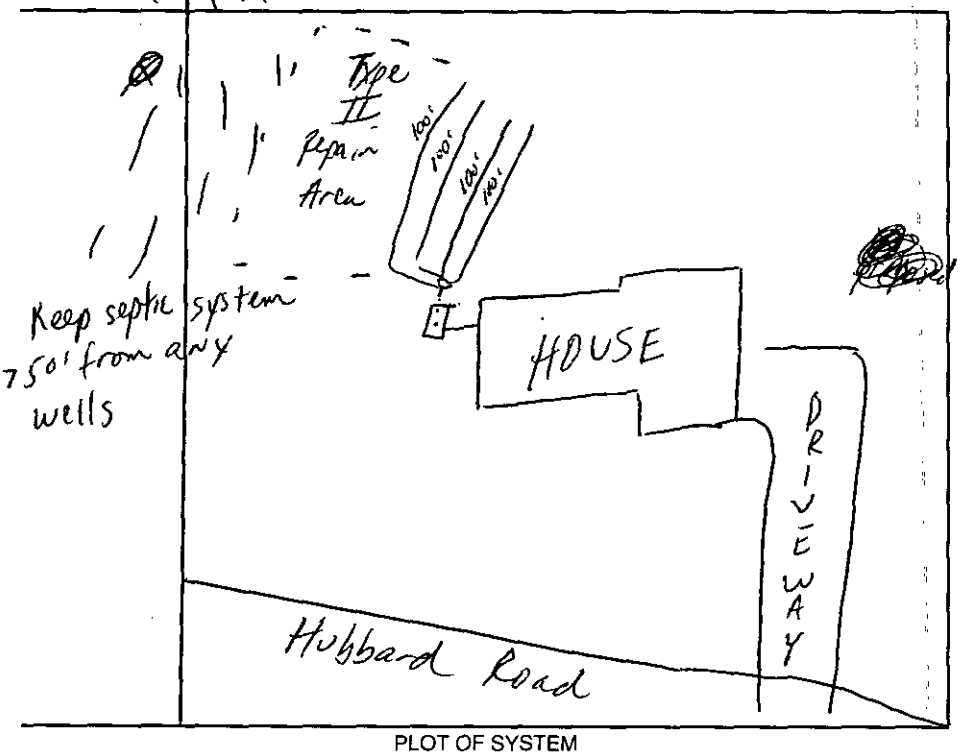

PLOT OF SYSTEM

Liquid Capacity of Septic Tank 1500 gallons

Liquid Capacity of Dosing Tank NA gallons

Tank Construction PCC

Trench Depth 24"

Absorption and/or Nitrification Lines:

Trench Width 3' feet

Trench Walls Scored and Porous yes

Total Line Length 400' feet

Number of Lines 4 (100')

Depth of Stone 12" inches

Distance from House 5' feet

Distance from Property Line 10' feet

Distance from Well > 50' feet

NOTICE: This system shall not be installed while soils are in a wet condition.

NAME OF OWNER Janette & Charles Dubose

LOCATION OF PROPERTY 4107 Hubbard Rd

Comments: Keep septic system > 50' from any wells; Plot plan change due to house site change; 4 lines x 100' long x 3' wd x 12" stone CMUD water;

Philo S. Walker R.S.
Environmental Health Specialist

WHITE - HEALTH DEPARTMENT's COPY • CANARY - E.H.S. COPY • PINK - OWNER OR AGENT's COPY

Permit Number 2241B

CONDITIONS OF IMPROVEMENT PERMIT

Tax Number: 043 162 04

- The IMPROVEMENT PERMIT is subject to revocation if site plans or the intended use change. There is to be NO grading, filling or disturbance of the soil in the area of the septic tank system or repair area.
- CONSTRUCTION AUTHORIZATION must be obtained prior to receiving a Building Permit. The Construction Authorization is NOT transferable. Do not clear, grade, fill or disturb soil prior to obtaining a Construction Authorization.
- Domestic-type wastewater only. No industrial process wastewater may be discharged into the system.

Basement	___ Yes	✓ No	___ Partial Basement
Type Primary Wastewater System Type (circle one): I (II) III IV V VI	✓ Conventional ___ Prefabricated, permeable block panel system ___ Shallow Placed Conventional	___ Low Pressure Pipe ___ Large Diameter Pipe ___ Fill ___ Other	___ Innovative or Experimental: ___ IWWS-93-1 ___ IWWS-93-2 ___ IWWS-94-1

.3 Long-term acceptance rate	360 Max gallons/day wastewater flow	1200 Absorption Area (sq ft)	9' Trench spacing (min. on centers)
Yes Serviced by private well	1500 Gallon septic tank	400' Total trench length (ft)	24" Maximum trench depth (At least 12" of provisionally suitable soil must remain between trench bottom and unsuitable soil conditions)
3 Bedrooms in residence	NA Gallon pump tank	12" Depth of stone	

Any surface waters present: NO Type: Minimum separation distance:

Site modifications required:

Additional Conditions:

Repair Area System Type Type (circle one): I (II) III IV V VI	✓ Conventional ___ Prefabricated, permeable block panel system ___ Shallow Placed Conventional	___ Low Pressure Pipe ___ Large Diameter Pipe ___ Fill ___ Other	___ Innovative or Experimental: ___ IWWS-93-1 ___ IWWS-93-2 ___ IWWS-94-1

~~400'~~ 1200' Absorption Area (Sq ft) ~~400'~~ Total Trench Length (Ft)	12 Depth of Stone Trench	9' Trench spacing (min. on centers)	24" Maximum Trench Depth

For existing system, enter the year originally installed:

The undersigned, an authorized agent of the MECKLENBURG COUNTY HEALTH DEPARTMENT, certifies that the Department has approved the Request for the Job Location contained in this document. This approval is granted in accordance with the provisions of Laws and Rules For Sewage, Treatment and Disposal in effect at the time of issuance of the permit and is subject to the following provisions:

- No work shall be conducted on the septic tank system until an Installation, Construction, Alteration and/or Repair Approval is granted by this Department
- This Improvement permit is transferable.

Philip S. Walker P.I. 10/20/97
DEHNR Authorized Agent Date

× Clyde W. Dalton 10-20-97
Owner/Agent Signature Date

MECKLENBURG COUNTY
HEALTH DEPARTMENT
ENVIRONMENTAL HEALTH DIVISION
c/o HAL MARSHALL CTR.
SUITE 211
700 N. TRYON ST.
CHARLOTTE, N.C. 28202.
(704) 336-5102

NORTH CAROLINA DEPARTMENT OF
ENVIRONMENTAL, HEALTH,
AND NATURAL RESOURCES
DIVISION OF ENVIRONMENTAL HEALTH
ON-SITE WASTEWATER SECTION

chk # 167

FEE: 110.00 **AUTHORIZATION FOR WASTEWATER SYSTEM CONSTRUCTION**
DATE: 10/22/97 SC **VOID SIXTY (60) MONTHS FROM DATE OF ISSUANCE**

DATE: 10/20/97. PERMIT NO: 2241 B
PARCEL NO: 043 162 04

JOB LOCATION ADDRESS: 4107 Hobard Rd
PROPERTY OWNER: Jeanette & Charles W. Dubose
BUILDING CONTRACTOR: _____
SUBDIVISION NAME: _____
AUTHORIZATION ISSUED BY: Phila S. Walker R.S. DATE: 10/20/97
DEHNR AUTHORIZED AGENT

AUTHORIZATION CONDITIONS

1. WASTEWATER SYSTEM CONSTRUCTION AND INSTALLATION MUST MEET ALL CONDITIONS AND SPECIFICATIONS AS SET FORTH IN IMPROVEMENT PERMIT NO. 2241B, AND THE ATTACHED SITE PLAN WITH SYSTEM DETAILS. CONSTRUCTION AND INSTALLATION MUST ALSO MEET ALL REQUIREMENTS SET FORTH IN THE RULES GOVERNING SANITARY SEWAGE COLLECTION, TREATMENT, AND DISPOSAL AND ANY OTHER APPLICABLE RULES AND LAWS.

2. AN INSTALLATION, CONSTRUCTION, ALTERATION AND/OR REPAIR APPROVAL MUST BE SECURED **PRIOR** TO INSTALLATION OF THE SEPTIC TANK SYSTEM. THE INSTALLER OF THE SYSTEM SHALL BE A REGISTERED SEPTIC TANK CONTRACTOR WITH MECKLENBURG COUNTY HEALTH DEPARTMENT.

3. ANY ALTERATION IN SITE OR SOIL CONDITIONS (INCLUDING LOCATION OF STRUCTURES AND APPURTENANCES) OR MODIFICATION IN USE, DESIGN WASTEWATER FLOW, OR WASTEWATER CHARACTERISTICS AS SPECIFIED IN THE ASSOCIATED IMPROVEMENT PERMIT AND APPLICATION, MAY SUBJECT THIS AUTHORIZATION AND ASSOCIATED PERMIT(S) TO REVOCATION.

4. OTHER CONDITIONS: _____

OWNER CERTIFICATION

I CERTIFY THAT THERE HAVE BEEN NO ALTERATIONS IN SITE OR SOIL CONDITIONS OR MODIFICATIONS TO FACILITY, WASTEWATER FLOW, OR WASTEWATER CHARACTERISTICS FROM THOSE SPECIFIED IN THE ORIGINAL APPLICATION OR ASSOCIATED IMPROVEMENT PERMIT UNLESS AUTHORIZED IN WRITING BY THE MECKLENBURG COUNTY HEALTH DEPARTMENT. I ALSO UNDERSTAND THAT ANY SUCH ALTERATIONS, MODIFICATIONS, OR FALSE INFORMATION ARE GROUNDS FOR REVOCATION OF PERMITS AND AUTHORIZATION TO CONSTRUCT.

Charles W. Dubose 10-20-97
SIGNATURE OF OWNER/OWNER'S REPRESENTATIVE DATE


2241B

THIS IS TO CERTIFY THAT ON THE 19TH DAY OF AUGUST, 19[illegible], I SURVEYED THE PROPERTY SHOWN ON THIS PLAT, AND THAT THE TITLE LINES, EASEMENTS, AND THE IMPROVEMENTS IF ANY ARE SHOWN HEREON.

Jack R. Christian

SIGNED
REGISTERED SURVEYOR
JACK R. CHRISTIAN & ASSOCIATES
811 CENTRAL AVENUE, #6, CHARLOTTE, N.C.
PHONE 704-332-4767

FB "HUBBARD"

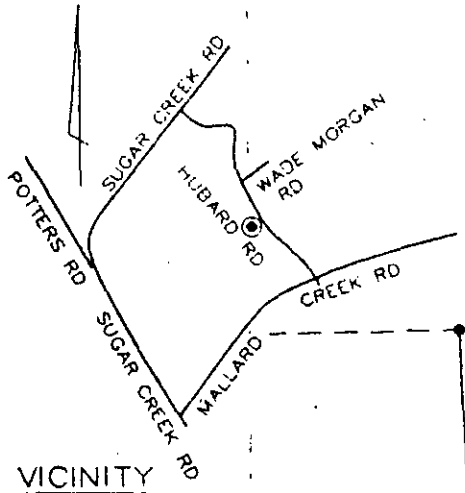

VICINITY MAP

UNITED HOUSE OF PRAYER
DEED 4003 P.61

E.I.P. N 11°32'48" W 200.05' E.I.P.

MICHAEL S. GODWIN
THERESA B. GODWIN
DEED 8389 P.0027

SHED

NORTH CAROLINA REGISTERED SEAL L-2624 LAND SURVEYOR JACK R. CHRISTIAN

101,386 sq. ft.
2.327 Acres

S 76°34'03" W 397.57'

N 76°35'02" E 541.08'

474'

Proposed well

14'x12' DECK

BRICK WALL (ENCROACHES)

135'

HOUSE

45'

21'x19'

37.4'

62°

MATTHEW WALLACE &
VIRGINIA K. WALLACE
DEED 3762 P.0662

TERRY W. GODWIN
& LYNN S. GODWIN
DEED 4524 P.0807

435.78'

578.75'

COMMENTS

1500 ST
4 lines x 100 long x 3' wd x 12" stone
400 TLF
135' from left front house corner to to left property line
100' from front property line to right front house corner.
Keep septic system 100' from proposed well

Type II Repair Area


DRIVEWAY

E.I.P. 38.21' S 05°49'04" E 528.81' TO CENTERLINE INTERS. OF WADE MORGAN RD. & HUBBARD RD.

HUBB

10-20-97

DB 3644 P.937

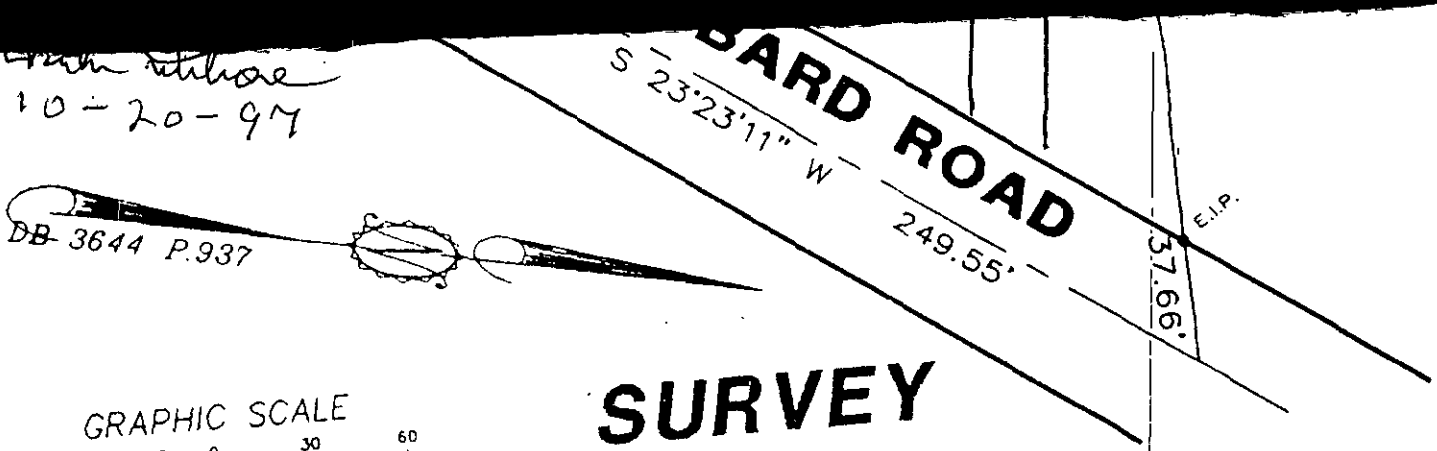

GRAPHIC SCALE

60 0 30 60

SURVEY

OF

PROPERTY AS SHOWN

(UNRECORDED MAP)

CITY OF CHARLOTTE, MECKLENBURG COUNTY, NORTH CAROLINA

SCALE 1"=60'

THE PROPERTY OF JANET M. DUBOSE & CHARLES W. DUBOSE

AS RECORDED IN BOOK AT PAGE DEED RECORDED IN BOOK 3644 PAGE 937

DATE Oct 22, 97

TO: CHARLOTTE-MECKLENBURG BUILDING STANDARDS
PERMIT ISSUING SECTION

FROM: MECKLENBURG COUNTY ENGINEERING

JURISDICTION Unc.

043-162-04
PARCEL NUMBER

4107 Hubbard Rd
ASSIGNED STREET ADDRESS (ADDRESS OF RECORD)

EXISTING STREET ADDRESS (IF DIFFERENT FROM ASSIGNED)

N/A
PROJECT NAME (IF APPLICABLE)

THE ABOVE DESCRIBED LOCATION HAS BEEN CHECKED CONCERNING:

1. SUBDIVISION REGULATIONS	____APPROVED	____NOT APPROVED
2. FLOODWAY REGULATIONS	____APPROVED	____NOT APPROVED
3. WATERSHED PROTECTION	____APPROVED	____NOT APPROVED
4. COMMERCIAL DRAINAGE PLAN	____APPROVED	____NOT APPROVED
5. PUBLIC UTILITY EASEMENT	____PRESENT	____NOT PRESENT
6. PROPERTY FRONTS ON THOROUGHFARE	____YES	____NO
7. DRIVEWAY PERMIT REQUIRED	____YES	____NO
8. DOES PROJECT CONFLICT WITH ROAD PROJECT?	____YES	____NO

REMARKS: S.F. Home / For Info.

NOTE: THIS FORM MUST BE TURNED IN AT THE CASHIERS OFFICE WHEN PAYING PERMIT FEE. CERTIFICATE OF OCCUPANCY WILL NOT BE GRANTED UNTIL TRANSPORTATION DIVISION GRANTS FINAL APPROVAL ON DRIVEWAY(S).

ALL OTHER FORMS OBSOLETE

☐ NEW ADDRESS

SIGNED: Jack W. Hyde


REVISED 1/91

2241B

THIS IS TO CERTIFY THAT ON THE 19TH DAY OF AUGUST, 19[illegible] I SURVEYED THE PROPERTY SHOWN ON THIS PLAT AND THAT THE TITLE LINES, EASEMENTS, AND THE IMPROVEMENTS IF ANY ARE SHOWN HEREON

SIGNED: Jack R. Christian
REGISTERED SURVEYOR
CHRISTIAN & ASSOCIATES
811 CENTRAL AVENUE, #6, CHARLOTTE, N.C.
PHONE 704-332-4762

FB "HUBBARD"

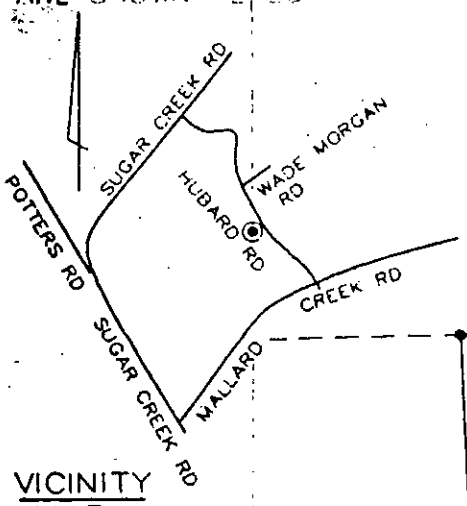

VICINITY MAP

UNITED HOUSE OF PRAYER
DEED 4003 P.61

E.I.P.

N 11°32'48" W 200.05'

E.I.P.

MICHAEL S. GODWIN
THERESA B. GODWIN
DEED 8389 P.0027

SHED

101,386 sq. ft.
2.327 Acres

N 76°35'02"

S 76°3[illegible]

397

Proposed

NORTH CAROLINA
REGISTERED
SEAL
L-2624
LAND SURVEYOR
JACK R. CHRISTIAN

FEE: 100.00 MD

DATE: 9/19/97 SC

APPLICATION FOR IMPROVEMENT PERMIT FOR RESIDENTIAL SITE INDIVIDUAL WATER AND WASTEWATER SYSTEMS PROGRAM

[ ] CRT

TYPE APPLICATION: [✓] NEW SYSTEM [ ] EXPANSION/ ALTERATION OF EXISTING SYSTEM [ ] REPAIR OF EXISTING SYSTEM

NORTH CAROLINA
DEPARTMENT OF ENVIRONMENT,
HEALTH, AND NATURAL RESOURCES
DIVISION OF ENVIRONMENTAL HEALTH
ON-SITE WASTEWATER SECTION

FILE #: 22418

PROPERTY INFORMATION (FROM ENGINEERING FORM) FOR JOB LOCATION:

TAX/PARCEL NUMBER: 043-162-04

STREET ADDRESS: HUBBARD ROAD

SUBDIVISION OR MOBILE HOME PARK NAME:

LOT NUMBER:

TOWNSHIP (CHECK ONE):

[ ] 0 MECKLENBURG
[✓] 1 CHARLOTTE
[ ] 2 DAVIDSON
[ ] 3 CORNELIUS
[ ] 4 PINEVILLE
[ ] 5 MATTHEWS
[ ] 6 HUNTERSVILLE
[ ] 7 MINT HILL

CLOSING DATE_____

TYPE OF BUILDING (CHECK ONE):

[ ] SINGLE MOBILE HOME(S)
[ ] DOUBLE WIDE (D)
[✓] HOUSE (H)
[ ] MODULAR HOME (M)
[ ] MULTIPLE FAMILY (U)
[ ] OTHER (O)

HEATED SQUARE FOOTAGE: 1798 SQ. FT.

NUMBER OF BEDROOMS: 3 NUMBER OF OCCUPANTS: 2

FOUNDATION FOR RESIDENCE:

[ ] WITHOUT BASEMENT
[ ] ON SLAB
[✓] CRAWL SPACE
[ ] WITH BASEMENT /PLUMBING
[ ] WITH BASEMENT /NO PLUMBING

IF EXPANSION/ALTERATION OF EXISTING SYSTEM, DESCRIBE THE PROPOSED BUILDING ADDITION:

WILL THERE BE A HOME BUSINESS IN THE RESIDENCE: [ ] YES [✓] NO TYPE: _____

WATER SUPPLY (CHECK ONE):

[ ] COMMUNITY (C)
[✓] MUNICIPAL (M)
[ ] PRIVATE WELL (P)
[ ] SHARED WELL (S)
[ ] OTHER 'SPRINGS' (O)

IF ANY OF THE FOLLOWING ARE LOCATED ON THE PROPERTY, PLEASE SHOW LOCATION ON PLAT:

BURIED CABLES, LANDFILLS, STUMPHOLES [ ] YES [✓] NO
EXISTING WASTEWATER SYSTEMS [ ] YES [✓] NO
EASTMENTS OR RIGHT-OF-WAYS [ ] YES [ ] NO
WELL, SPRINGS OR WATERLINES [ ] YES [✓] NO
DESIGNATED WETLANDS [ ] YES [✓] NO

PROPERTY OWNER:

NAME: (LAST) DUBOSE (FIRST) JANETTE (MI) M / CHARLES W

ADDRESS: 3706 Clendon Ct

CITY: Charlotte STATE: NC 28216 ZIP:

DAYTIME PHONE: (704 WIFE-WORK) 347-0033 / 394-9170-H

LEGAL AGENT FOR PROPERTY OWNER, IF APPLICABLE:

NAME: (LAST) (FIRST) (MI)


DAYTIME PHONE: ( ) -

WHAT DATE WAS THE PROPERTY ORIGINALLY DEEDED AND RECORDED? _____

An Improvement Permit is subject to suspension or revocation if site plans or the intended use change or if information submitted in this application is falsified or changed. The undersigned, owner, or legal agent for the owner, of the property described above as the "Job Location" has read the foregoing application, acknowledges that the contents of same are true, and authorizes agents of the Mecklenburg County Health Department to enter onto the property for the purpose of processing this request.


SIGNED: Charles W. Dubose DATE: 9-16-97

MECKLENBURG COUNTY HEALTH DEPARTMENT
ENVIRONMENTAL HEALTH DIVISION
c/o HAL MARSHALL CTR., SUITE 211, 700 N. TRYON ST., CHARLOTTE, N.C. 28202., (704) 336-5102

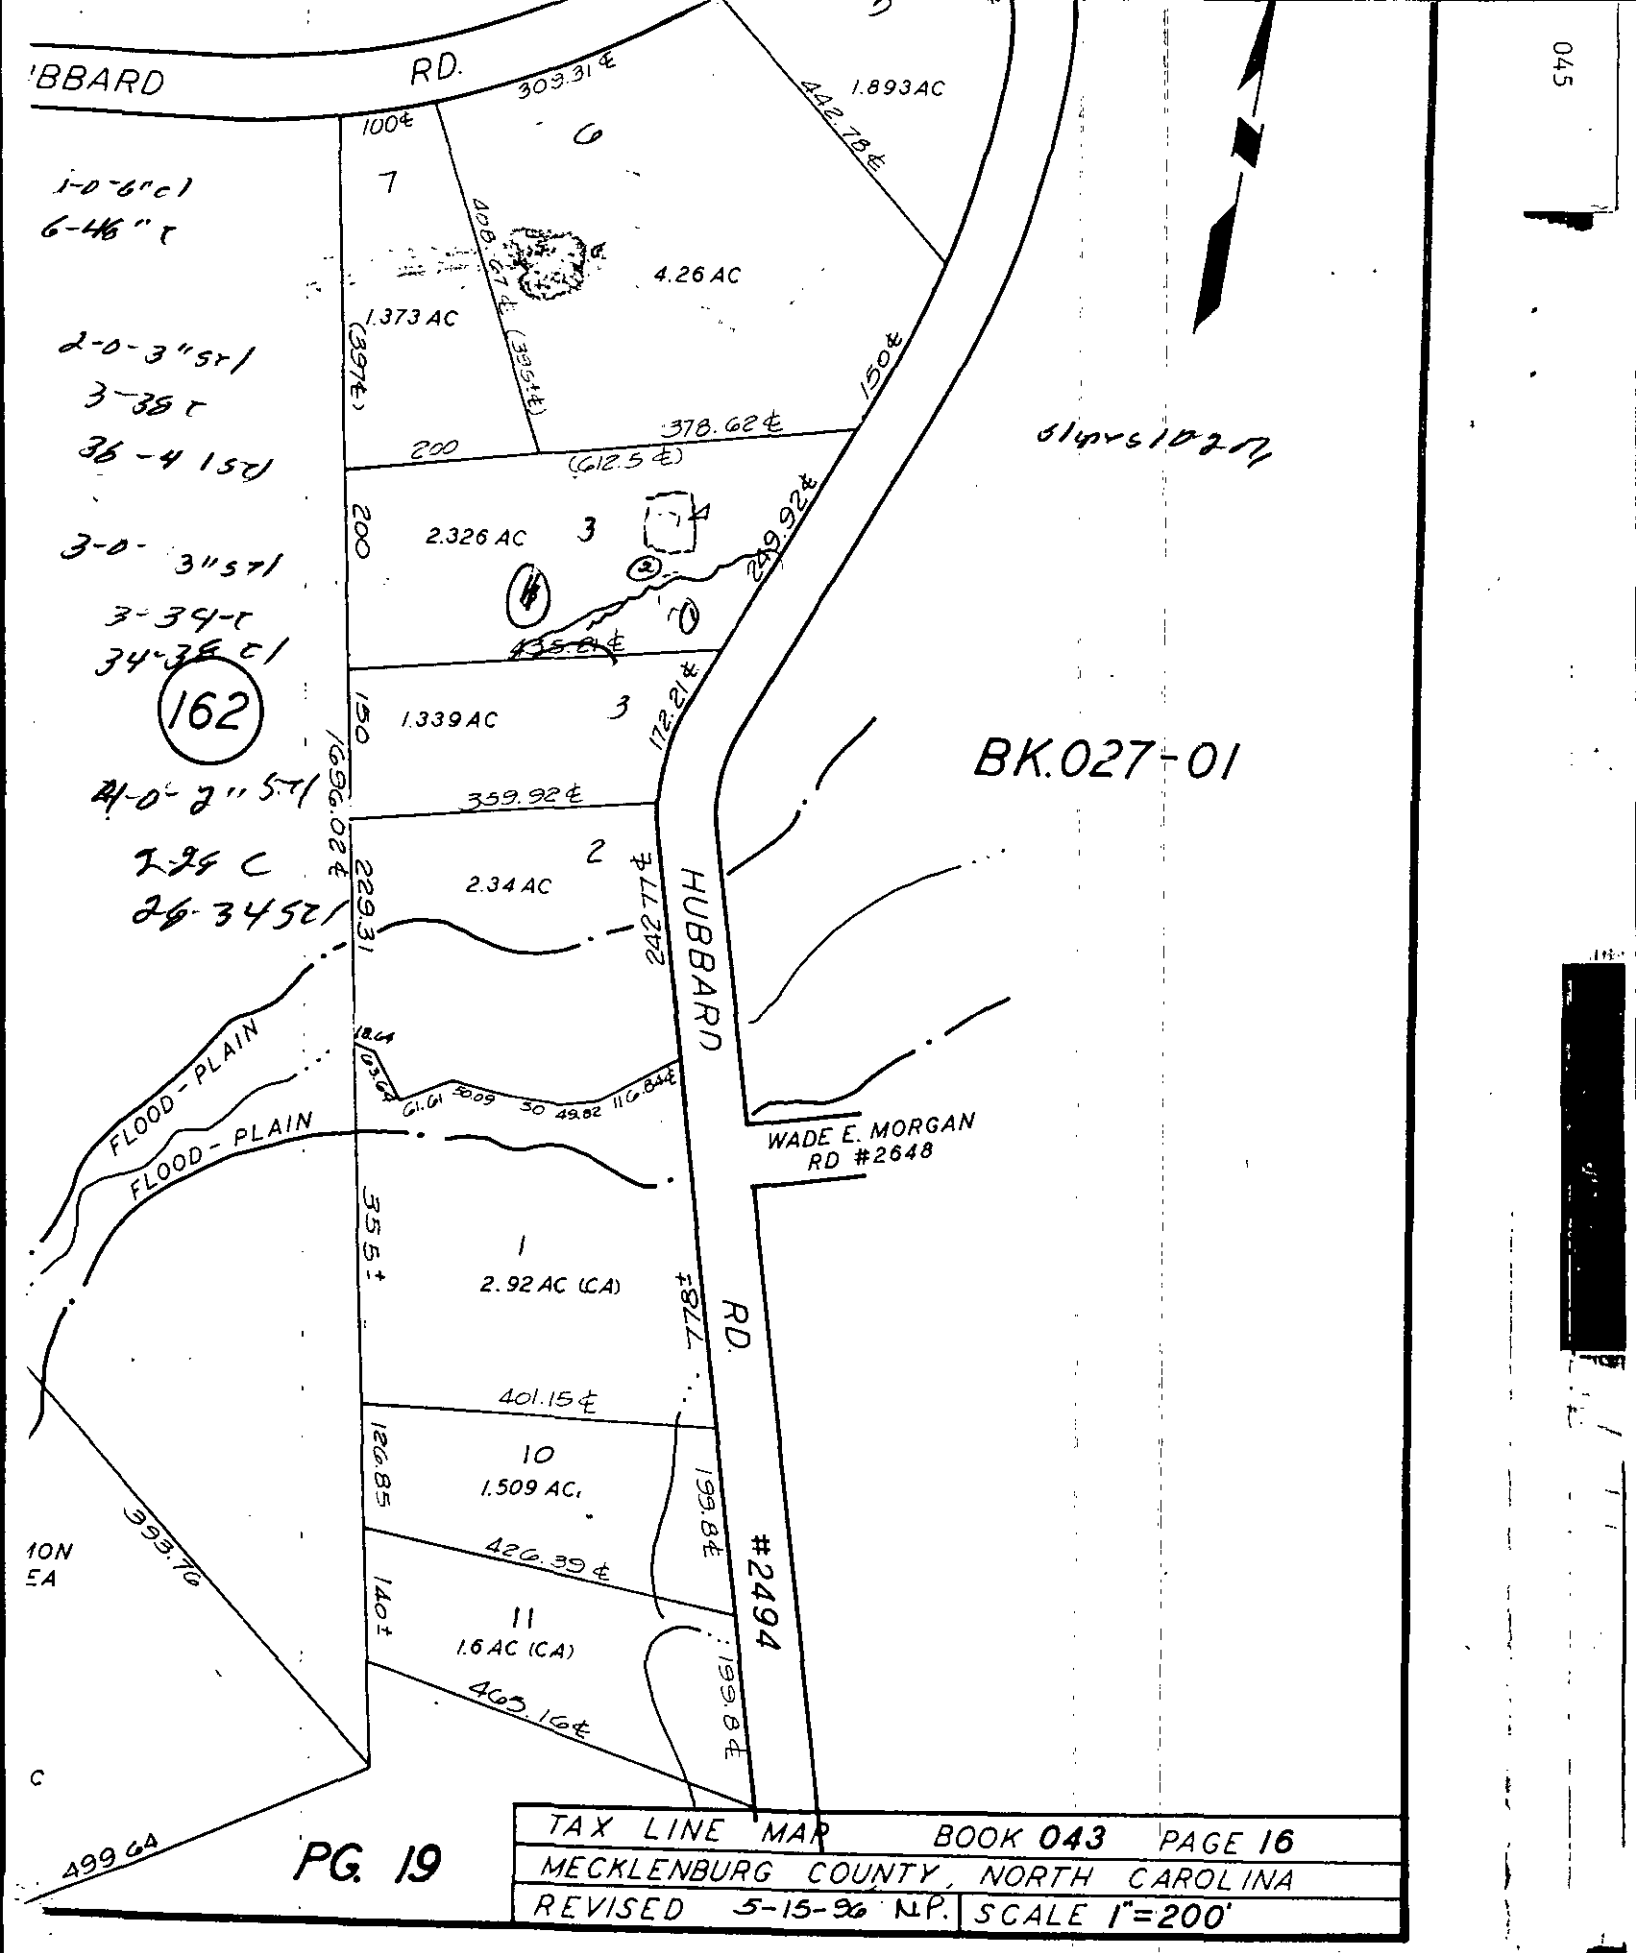

PG. 19

TAX LINE MAP	BOOK 043	PAGE 16
MECKLENBURG COUNTY, NORTH CAROLINA		
REVISED 5-15-96 N.P.	SCALE 1"=200'	

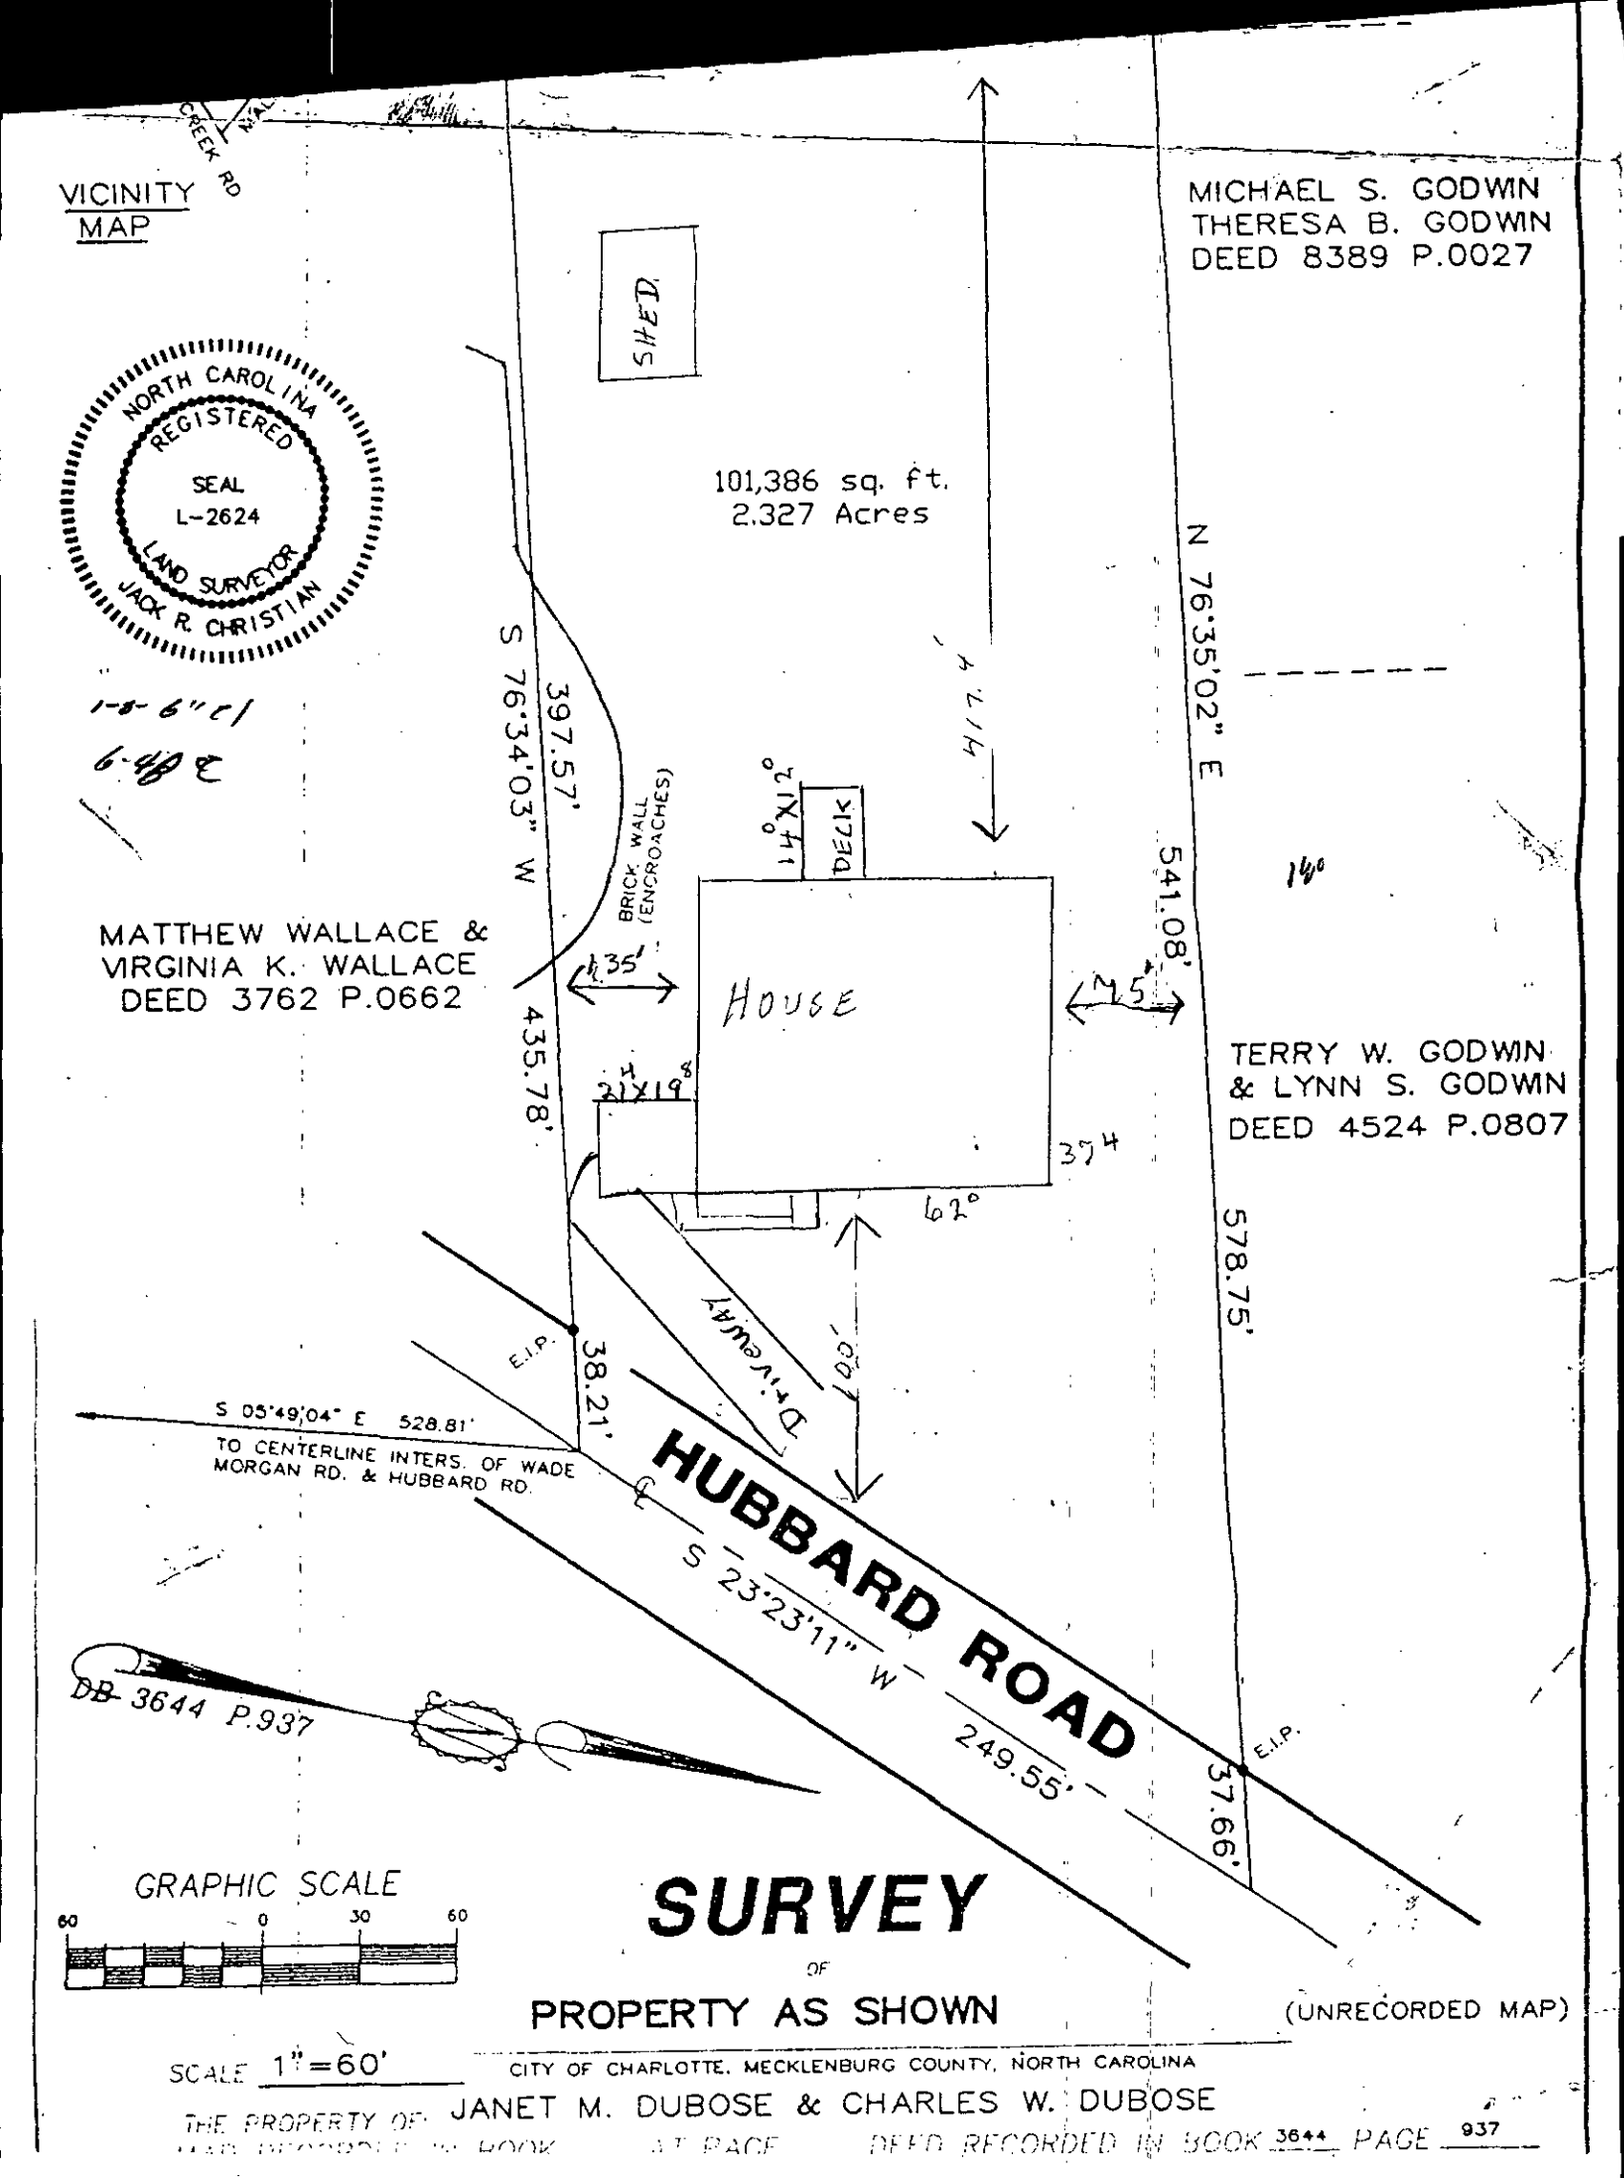
VICINITY MAP
CREEK RD
NORTH CAROLINA REGISTERED SEAL L-2624 LAND SURVEYOR JACK R. CHRISTIAN
MICHAEL S. GODWIN
THERESA B. GODWIN
DEED 8389 P.0027
SHED
101,386 sq. ft.
2.327 Acres
N 76°35'02" E
541.08'
S 76°34'03" W
397.57'
435.78'
BRICK WALL (ENCROACHES)
DECK
14'X12'
HOUSE
21'X19'
MATTHEW WALLACE & VIRGINIA K. WALLACE
DEED 3762 P.0662
TERRY W. GODWIN & LYNN S. GODWIN
DEED 4524 P.0807
578.75'
E.I.P.
38.21'
Driveway
S 05°49'04" E 528.81'
TO CENTERLINE INTERS. OF WADE MORGAN RD. & HUBBARD RD.
HUBBARD ROAD
S 23°23'11" W
249.55'
37.66'
E.I.P.
DB 3644 P.937
GRAPHIC SCALE
60 0 30 60
SURVEY
OF
PROPERTY AS SHOWN
(UNRECORDED MAP)
SCALE 1"=60'
CITY OF CHARLOTTE, MECKLENBURG COUNTY, NORTH CAROLINA
THE PROPERTY OF JANET M. DUBOSE & CHARLES W. DUBOSE
DEED RECORDED IN BOOK 3644 PAGE 937

PROPOSED PLOT PLAN

HEALTH DEPARTMENT
ENVIRONMENTAL HEALTH DIVISION
700 NORTH TRYON STREET
CHARLOTTE, NC 28202
PHONE (704) 336-5102

FILE: 2241B

TC: 043-162-04

Draw in and name all roads adjoining the property. Draw in and accurately dimension the lot concerned. Accurately indicate property boundaries proposed and/or existing structures and driveways, underground utilities, and wells and springs within 100 feet of the proposed building or drainfield.

SEE ATTACHED

Charles W. Mulligan
OWNER/AGENT SIGNATURE

DATE 9-16-97

APPROVAL DATE _____

White - Health Department's Copy Canary - E.H.S. Copy Pink - Owner's Copy

ON-SITE WASTEWATER SECTION

COUNTY: _____

SOIL/SITE EVALUATION
for ON-SITE WASTEWATER SYSTEM

#1 22418
043-162-04

OWNER: Charles & Janelle Dubose
ADDRESS: 3706 Tevelon Ct. Charlotte
PROPOSED FACILITY: residence
LOCATION OF SITE: Hubbard Rose

APPLICANT: _____
APPLICATION DATE: _____
PROPOSED DESIGN FLOW (.1949): 360gpd
DATE EVALUATED: _____
PROPERTY SIZE: .5 ac.
PROPERTY RECORDED: _____

WATER SUPPLY: ☑ Private ☐ Public ☐ Well ☐ Spring ☐ Other _____

EVALUATION METHOD: ☑ Auger Boring ☐ Pit ☐ Cut

TYPE OF WASTEWATER: ☑ Sewage ☐ Industrial Process ☐ Mixed

PROFILE #	SLOPES 10-20% .1940 LANDSCAPE POSITION/ SLOPE %	HORIZON DEPTH (IN.)	SOIL MORPHOLOGY (.1941) .1941 STRUCTURE/ TEXTURE	.1941 CONSISTENCE/ MINERALOGY	OTHER PROFILE FACTORS .1942 SOIL WETNESS/ COLOR	.1943 SOIL DEPTH	.1956 SAPRO CLASS	.1944 RESTR HORIZ	PROFILE CLASS & LTAR
1	LS	0-6"	gr/scl	Fr/SEXP/SS/SP	>46" TO SOIL WETNESS	46"	N/A	None	PS .3g/ft² IV
		6-48"	SBK/C	Fi/SEXP/SP					
2	LS	0-3"	gr/scl	Fr/SEXP/SS/SP	>41" TO SOIL WETNESS	41"	N/A	None	PS .3g/ft² IV
		3-38"	SBK/C	Fi/SEXP/SP					
		38-41"	SBK/scl	Fr/SEXP/SS/SP					
3	LS	0-3"	gr/scl	Fr/SEXP/SS/SP	>38" TO SOIL WETNESS	38"	N/A	None	PS .3g/ft² IV
		3-34"	SBK/C	Fi/SEXP/SP					
		34-38"	SBK/scl	Fr/SEXP/SS/SP					
4	LS	0-2"	gr/scl	Fr/SEXP/SS/SP	>34" TO SOIL WETNESS	34"	N/A	None	LS .3g/ft² IV
		2-26"	SBK/C	Fi/SEXP/SP					
		26-34"	SBK/scl	Fr/SEXP/SS/SP					

DESCRIPTION	INITIAL SYSTEM	REPAIR SYSTEM
Available Space (.1945)	PS	PS
System Type(s)		
Site LTAR		

OTHER FACTORS (.1946): _____
SITE CLASSIFICATION (.1948): Provisionally suitable

EVALUATED BY: W. R. Marlin 10-7-97
OTHER(S) PRESENT: L.S.S.

COMMENTS: Does not appear to be WOTUS

LEGEND

use the following standard abbreviations

LANDSCAPE POSITION	GROUP	SOIL TEXTURE	CONVENTIONAL 1955 LTAR	LPP 1957 LTAR	MINERALOGY/ CONSISTENCE	STRUCTURE
C (Concave Slope) V (Convex Slope) I (Drainage Way) S (Debris Slump) P (Flood Plain) S (Foot Slope) I (Head Slope) (Linear Slope) (Nose Slope) (Ridge) (Shoulder Slope) (Terrace)	I	S (Sand) LS (Loamy Sand)	1.2 - 0.8	0.6 - 0.4	NEXP (Non-expansive) SEXP (Slightly Expansive) EXP (Expansive)	G (Single Grain) M (Massive) CR (Crumb) GR (Granular) SBK (Subangular Blocky ABK (Angular Blocky) PL (Platy) PR (Prismatic)
	II	SL (Sandy Loam) L (Loam)	0.8 - 0.6	0.4 - 0.3		
	III	SI (Silt) SICL (Silty Clay Loam) CL (Clay Loam) SCL (Sandy Clay Loam) SLC (Silt Loam Clay)	0.6 - 0.3	0.3 - 0.15		
	IV	SC (Sandy Clay) SIC (Silty Clay)	0.4 - 0.1	0.2 - 0.05	MOIST VFR (Very Friable) FR (Friable) FI (Firm) VFI (Very Firm v. Very Sticky) EFI (Extremely Firm)	WET NS (Non-sticky) SS (Slightly Sticky) S (Sticky) VS (Very Sticky) NP (Non-plastic) SP (Slightly Plastic) P (Plastic) VP (Very Plastic)
		O (Organic)	None			


NOTES

HORIZON DEPTH	In inches below natural soil surface
DEPTH OF FILL	In inches from land surface
RESTRICTIVE HORIZON	Thickness and depth from land surface
SAPROLITE	S(suitable) or U(unsuitable)
SOIL WETNESS	Inches from land surface to free water or inches from land surface to soil colors with chroma 2 or less - record Munsell color chip designatio
CLASSIFICATION	S (Suitable), PS (Provisionally Suitable), or U (Unsuitable)

Evaluation of saprolite shall be by pits.

Long-term Acceptance Rate (LTAR): gal/day/ft²

Show profile locations and other site features (dimensions, reference or benchmark, and North).

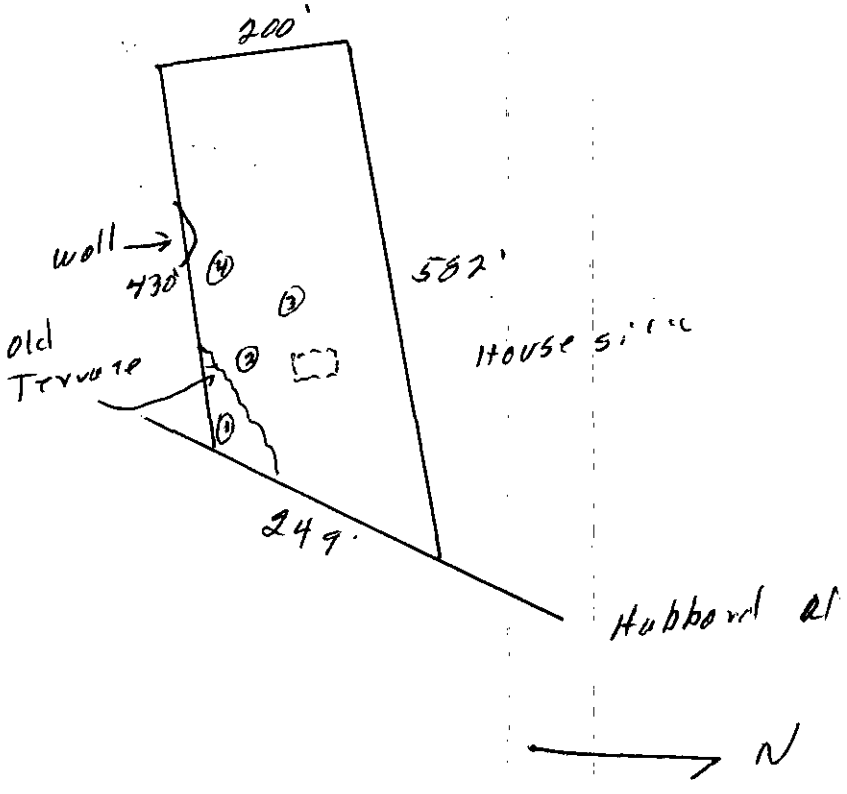

Mecklenburg County
Health Department

TELECOPIER TRANSMITTAL COVER SHEET

NOTICE

THE INFORMATION CONTAINED IN THIS TELECOPY MAY BE PRIVILEGED AND/OR CONFIDENTIAL AND IS INTENDED ONLY FOR THE USE OF THE PERSON TO WHOM IT IS ADDRESSED. IF THE READER OF THIS MESSAGE IS NOT THE INTENDED RECIPIENT (OR SUCH RECIPIENT'S EMPLOYEE OR AGENT), YOU ARE HEREBY NOTIFIED NOT TO READ, DISTRIBUTE OR COPY THE MATERIALS ATTACHED HERETO WITHOUT THE PRIOR WRITTEN CONSENT OF THE SENDER. IF YOU HAVE RECEIVED THIS TELECOPY IN ERROR, PLEASE NOTIFY THE SENDER BY TELEPHONE CALL AND RETURN THE ORIGINAL TELECOPY TO US BY MAIL AND WE WILL REIMBURSE YOU FOR THE REQUIRED POSTAGE. THANK YOU.

TO: Danny Honeycutt TELECOPIER # 598-5700

FROM: Val Watters DATE 3-18-98
Environmental Health

NUMBER OF PAGES TRANSMITTED: 3 (including cover sheet)

COMMENTS: Attached you will find the improvement permit and the survey.

If you do not receive all pages, please call us as soon as possible at the following number: (704)336-5102.

☐ Original will not follow ☐ Original will follow via:

☐ U.S. Mail ☐ Hand Delivery ☐ ____

Environmental Health Division
700 North Tryon Street • Suite 211 • Charlotte, North Carolina 28202-2236