

1529 LAKE DR

03147207

1/9/2008

duponbj

Groundwater and Wastewater Services File Imaging Project
May 2007
Barcode Font = IDAutomationHC39M

FEE: N C flooded area
DATE:
CRT ☐ CD 1/26/05

APPLICATION FOR APPROVAL TO USE AN EXISTING ON-SITE WASTEWATER TREATMENT & DISPOSAL SYSTEM
MECKLENBURG COUNTY - GROUNDWATER & WASTEWATER SERVICES
700 N. Tryon St., Suite 211 Charlotte, NC 28202
Phone: (704) 336-5103 Fax: (704) 336-6894

GWS – UES.APP 01/05

FILE #: 5820B

TYPE APPLCATION:

- ☐ ADDITION - INCREASE ROOMS/OCCUPANCY/MOBILE HOME SIZE (A / M)
- ☑ ADDITION - RENOVATION OR GARAGE WITH NO MAJOR CHANGES (X)
- ☐ EXCHANGE MOBILE HOME - SAME # BEDROOMS (Y)
- ☐ COMMERCIAL OR INDUSTRIAL (N)

PERSON FILING APPLICATION:

NAME: Jeri Wofford
ADDRESS: 1529 LAKE DR.
CITY: Charlotte
STATE: NC ZIP: 28214
PHONE: 3935253
ALTERNATE PHONE:

PROPERTY OWNER:

NAME: Jeri Wofford
ADDRESS: 1529 Lake Dr.
CITY: Charlotte
STATE: NC ZIP: 28214
PHONE: 393.5253
ALTERNATE PHONE:

JOB LOCATION INFORMATION

TAX/PARCEL #: 031-472-07
STREET ADDRESS: 1529 Lake DR
CITY: Charlotte
STATE: NC ZIP: 28214
SUBDIVISION OR MOBILE HOME PARK NAME:
LOT #:

TOWNSHIP:

- ☑ 0-MECKLENBURG
- ☐ 1-CHARLOTTE
- ☐ 2-DAVIDSON
- ☐ 3-CORNELIUS
- ☐ 4-PINEVILLE
- ☐ 5-MATTHEWS
- ☐ 6-HUNTERSVILLE
- ☐ 7-MINT HILL

Built 1971 Prev 031-161-27

WATER SUPPLY:

- ☐ MUNICIPAL (M)
- ☐ COMMUNITY (C)
- ☑ PRIVATE WELL (P)
- ☐ SHARED WELL (S)
- ☐ OTHER 'SPRINGS' (O)

RESIDENTIAL PROPERTY TYPE:

- ☑ HOUSE (H)
- ☐ MODULAR HOME (M)
- ☐ MULTIPLE FAMILY (U)
- ☐ SINGLE MOBILE HOME (S)
- ☐ DOUBLE WIDE (D)
- ☐ OTHER (O)

NUMBER OF BEDROOMS: 2
NUMBER OF OCCUPANTS: 2

COMMERCIAL / INDUSTRIAL PROPERTY TYPE:

TYPE OF BUSINESS:
EMPLOYEES PER SHIFT:
OF SHIFTS:

INDUSTRIAL WASTES? ☐ YES ☐ NO
UNDERGROUND STORAGE TANKS? ☐ YES ☐ NO

ADDITION TYPE ATTACHED TO EXISTING STRUCTURE:

- ☐ BEDROOM
- ☐ BATHROOM
- ☐ KITCHEN
- ☐ DINING ROOM
- ☐ LIVING ROOM
- ☐ DEN
- ☐ GARAGE
- ☐ SUNROOM
- ☐ PORCH
- ☐ DECK
- ☑ OTHER ENTRY

ADDITION TYPE DETACHED FROM EXISTING STRUCTURE:

- ☐ DETACHED GARAGE
- ☐ DETACHED GARAGE WITH PLUMBING
- ☐ POOL HOUSE
- ☐ SHOP
- ☐ BARN
- ☐ STORAGE SHED
- ☐ DETACHED PORCH / DECK
- ☐ OTHER

*The undersigned, owner, or legal agent for the owner, of the property described above as the "Job Location" has read the foregoing application, acknowledges that the contents of same are true, and authorizes the Mecklenburg County Health Department to enter onto the property for the purpose of processing this request.

Owner's/Agent's Signature — 1/25/2005 Date

*The undersigned, an authorized agent of the Mecklenburg County Health Department, certifies that the Department has approved the Request for the Job Location contained in this document. This approval is granted in accordance with the provisions of Laws and Rules for Sanitary Sewage Collection, Treatment and Disposal in effect at the time of issuance of the permit and is subject to the following provisions:

- No work shall be conducted on the septic tank system until an installation, construction, alteration and/or repair approval is granted y this Department.
- This permit is not transferable.

☑ ADDITION / RENOVATION APPROVAL - VALID 1 YEAR FROM ISSUANCE
☐ MOBILE HOME EXCHANGE APPROVAL - VALID 6 MONTHS FROM ISSUANCE

BS 1/26/05
ADDITION Approved.

EHS Signature — Date


THIS IS TO CERTIFY THAT ON THE 19th DAY OF June 19 86 I SURVEYED THE PROPERTY SHOWN ON THIS PLAT, AND THAT THE TITLE LINES AND THE WALLS OF THE BUILDINGS IF ANY, ARE AS SHOWN HEREON.

SIGNED John D. Campbell
REGISTERED SURVEYOR

File # 5820B

COPY

NORTH CAROLINA REGISTERED L-1390 LAND SURVEYOR JOHN D. CAMPBELL

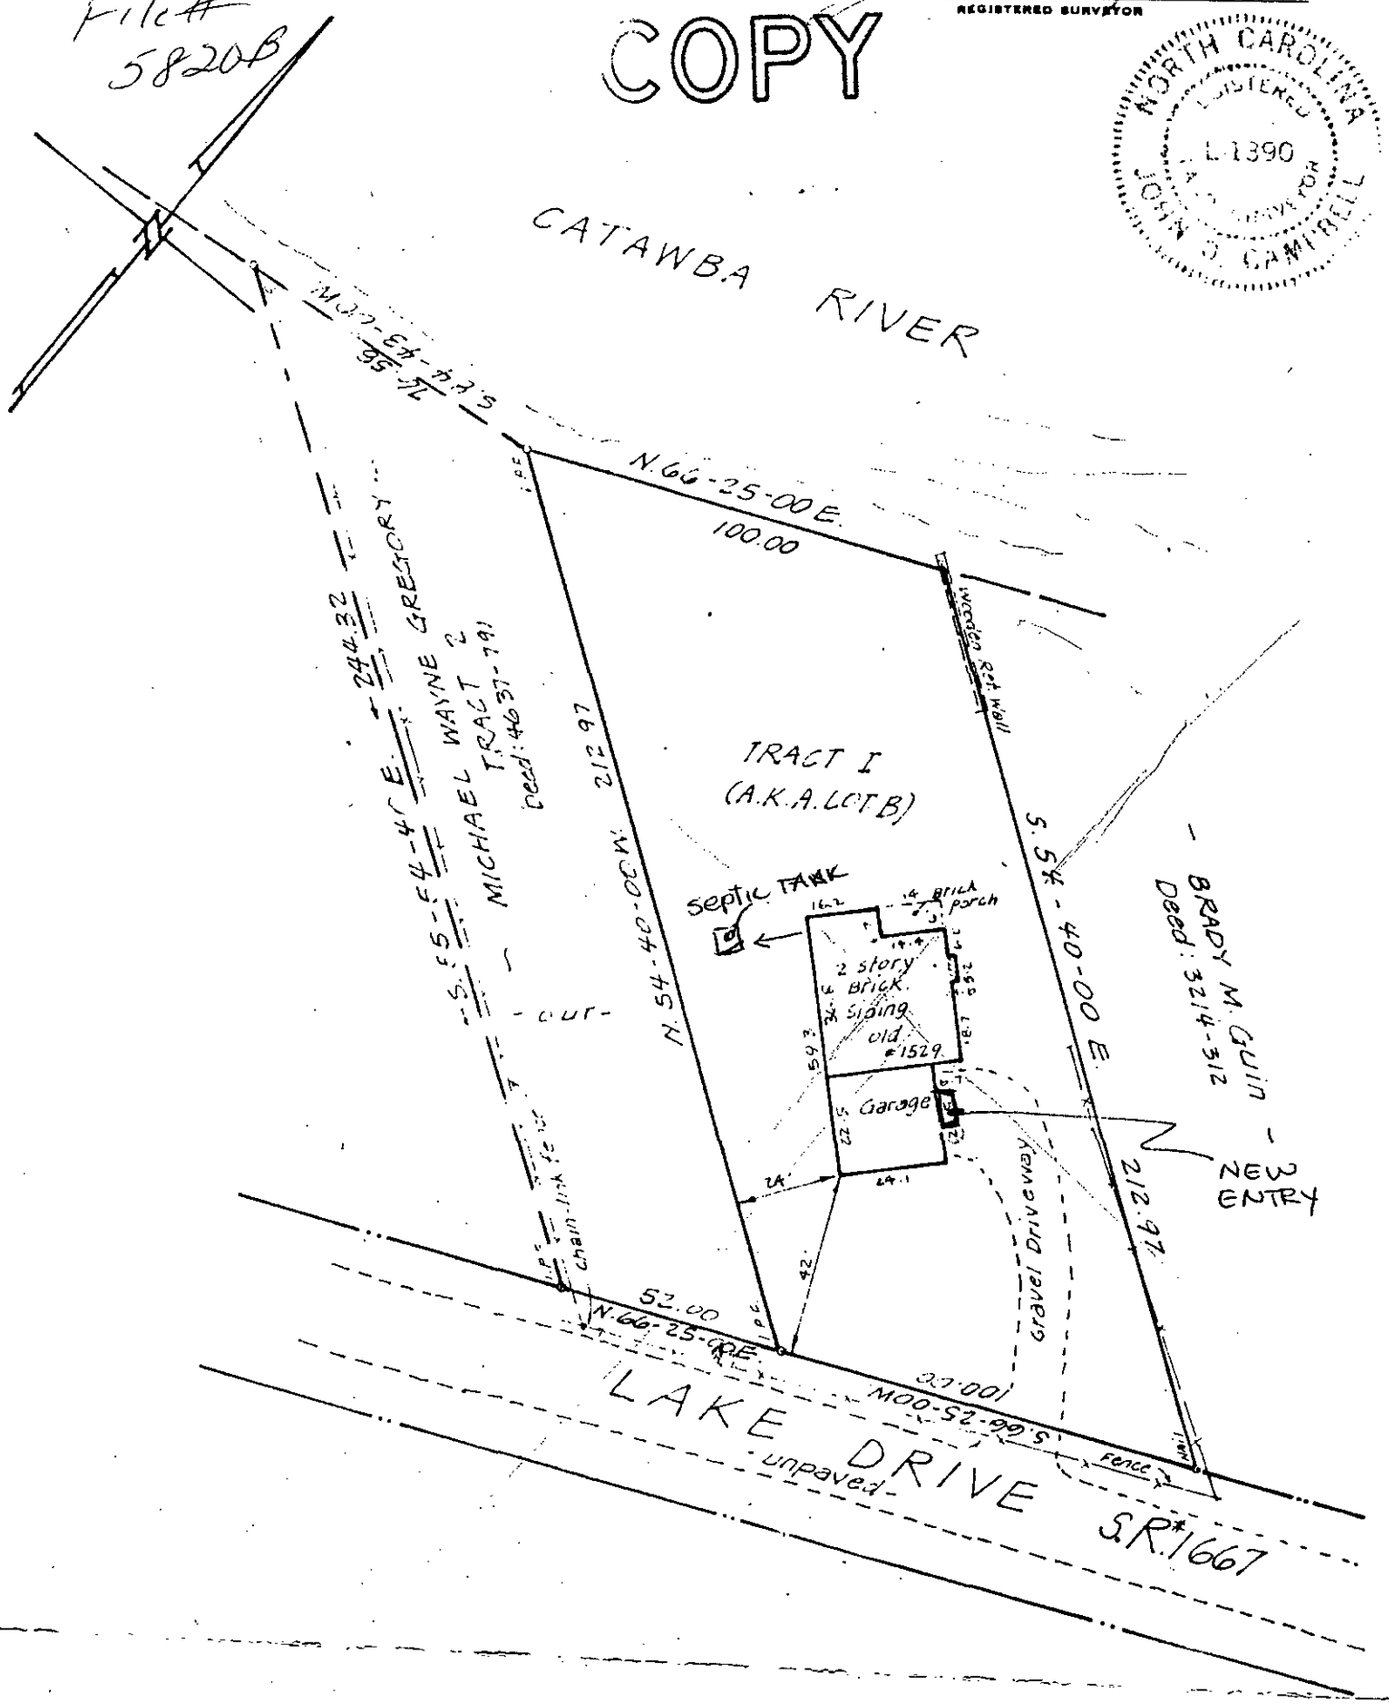

Physical SURVEY
OF

Tract I, (A.K.A. Lot B), T.A. Belk et al, Unrecorded Map

Paw Creek TOWNSHIP, MECKLENBURG COUNTY, N.C.

SURVEY FOR Jeri Laizure Woodward

MAP RECORDED IN BOOK 5 AT PAGE 8 DEED RECORDED IN BOOK ____ PAGE ____

SCALE 1"=40' DRAWN BY J.P.C. FIELD WORK R.B., J.P. RR FIELD BOOK # W.O. 185

PARCEL I.D. NO. 031-161-27 I.R.F. = IRON PIN FOUND I.P.S. = IRON PIN SET