

10013 ARLINGTON OAKS DR

13928125

1/7/2008

duponbj

Groundwater and Wastewater Services File Imaging Project
May 2007
Barcode Font = IDAutomationHC39M

CERTIFICATE OF COMPLETION/OPERATION PERMIT

HEALTH DEPARTMENT
ENVIRONMENTAL HEALTH DIVISION
700 NORTH TRYON ST., SUITE 211
CHARLOTTE, NC 28202
PHONE (704) 336-5102

FILE: 4619 B DATE: ~~2/4/03~~ 4-11-03 Jwurch

TC: 13928125 ☒ L ☒ CRT

SERIAL 19145

Name of Owner BARRY AND SANDRA FERGUSON Juris.: _____

Address of Property 10013 ARLINGTON OAKS DRIVE

Inspection Data:

Tank Material PCC 1500 ST, 1000 DT

Total Length of Drainfield 533'

Number of Lines 5 @ 107'

Cover Depth 12"

Water Supply Source WELL


Distance to Water Source 165'

Excavation Inspected 2/4/03

Tank(s) Inspected 2/4/03

Wash Line Inspected _____

High Water Alarm Inspected 4-11-03

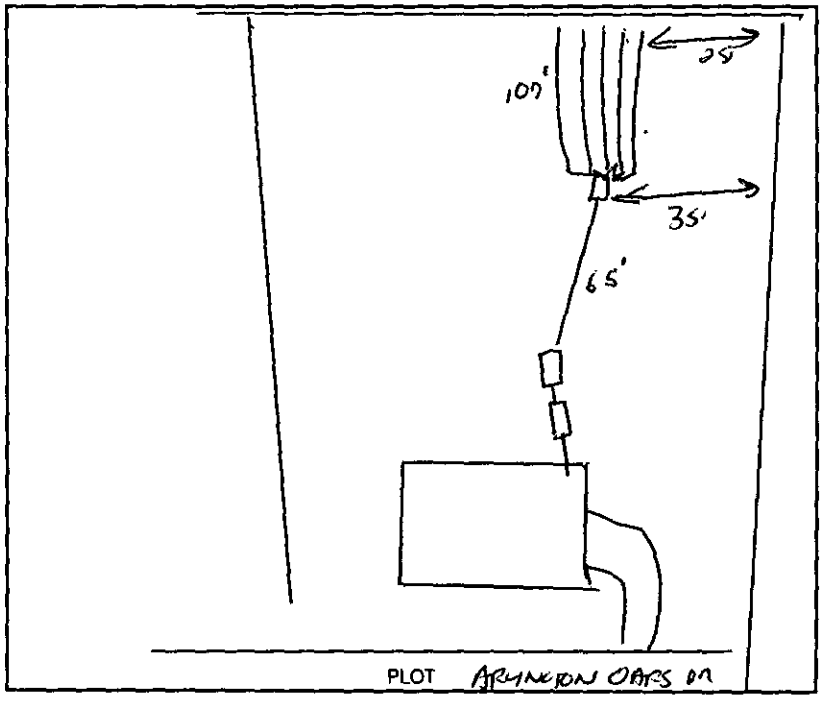

Design 1500 ST 1000 DT 1600 SFT CONV. 12" PRESSURE MANIFOLD CTR# ROBERT LANEY

The undersigned has inspected the Septic Tank System described above, and certifies it has been

☒ ~~Installed or constructed~~ ☐ altered or repaired

☐ in accordance with the permit issued ☒ ~~as~~ detailed in the plot above

and meets the provisions of I5A NCAC 18A. 1900, "Laws And Rules For Sewage Treatment and Disposal Systems" in effect on the date of issuance of the permit. This issuance of this

☐ Certificate of Completion ☐ ~~Operation~~ Permit

does not in any way guarantee that the system will operate properly or relieve any person now or hereafter owning, controlling, or using such system from any liability resulting from the failure of the system to operate properly. This document is issued subject to those restrictions and conditions shown on the permit(s) and the provisions of I5A NCAC 18A. 1990 in addition to those listed below under "COMMENTS." This document shall be null and void if any information contained in the application is untrue or if any additions are made to the property which would increase the requirements for said system.

Notice: Disturbance of the designated repair area may result in the suspension/revocation of this permit.

COMMENTS: TYPE II - B

PUMP IS ZOELLER 98 ~~200~~ 20 TDH, 25 GPM

Environmental Health Specialist

Mecklenburg County services are available without regard to ethnic origin, sex, or disability.

INSTALLATION, CONSTRUCTION, ALTERATION, AND/OR REPAIR APPROVAL

HEALTH DEPARTMENT
ENVIRONMENTAL HEALTH DIVISION
700 NORTH TRYON ST., SUITE 211
CHARLOTTE, NC 28202
PHONE (704) 336-5102

FILE: 4619B DATE: 2/3/03

TC: 139-281-25 ☑L

SERIAL 19278

Permission is hereby given to _____ Install or Construct, _____ Alter or Repair the individual septic tank wastewater treatment system with subsurface, soil absorption, effluent discharge as specified herein at the described location. This permit is granted based upon the information supplied in the application dated 5-2-01. All work shall be completed on or before _____, after which date this permit shall be null and void. The system shall meet all of the construction requirements of 15A NCAC 18A. 1900 which are in effect on the date of the granting of this permit. A Certificate of Completion or an Operation Permit must be obtained from the Mecklenburg County Health Department before any system can be covered up or placed into service. The issuance of this permit does not in any way guarantee that the system anticipated to be constructed will operate properly, or relieve any person now or hereafter owning, controlling or using such system from any liability resulting from the failure of the system to operate properly.

SEE IMPROVEMENT PERMIT

PLOT OF SYSTEM

Liquid Capacity of Septic Tank 1500 gallons

Liquid Capacity of Dosing Tank 1000 gallons

Tank Construction PCC

Trench Depth 30"

Absorption and/or Nitrification Lines:

Trench Width 3 feet

Trench Walls Scored and Porous YES

Total Line Length 107' feet

Number of Lines 5

Depth of Stone 12" inches

Distance from House 5' feet

Distance from Property Line 10' feet

Distance from Well >50' feet

NOTICE: This system shall not be installed while soils are in a wet condition.

NAME OF OWNER BARRY FERGUSON

LOCATION OF PROPERTY 10013 ARLINGTON OAKS DRIVE

Comments: TYPE III-B, PRESSURE MANIFOLD,

(1) LANDSCAPE AROUND TANKS TO CHANNEL ANY RAIN WATER TO LOW AREA AWAY FROM TANK.

Environmental Health Specialist

WHITE - HEALTH DEPARTMENT's COPY • CANARY - E.H.S. COPY • PINK - OWNER OR AGENT's COPY

Joel Carriker Construction

FEE: 300 **AUTHORIZATION FOR WASTEWATER SYSTEM CONSTRUCTION** Ags Land X
DATE: 9/24/02 **VOID SIXTY (60) MONTHS FROM DATE OF ISSUANCE**

DATE: 9-24-02 PERMIT NO: 4619B
PARCEL NO: ~~139-281-29~~ 139.281.25

JOB LOCATION ADDRESS: 10013 ARLINGTON OAKS DR.
PROPERTY OWNER: BARRY FERGUSON
BUILDING CONTRACTOR: JOEL CARRIKER
SUBDIVISION NAME: ARLINGTON OAKS LOT 23
AUTHORIZATION ISSUED BY: [signature] DATE: 9-24-02
DEHNR AUTHORIZED AGENT

AUTHORIZATION CONDITIONS

1. WASTEWATER SYSTEM CONSTRUCTION AND INSTALLATION MUST MEET ALL CONDITIONS AND SPECIFICATIONS AS SET FORTH IN IMPROVEMENT PERMIT NO. 4619B, AND THE ATTACHED SITE PLAN WITH SYSTEM DETAILS. CONSTRUCTION AND INSTALLATION MUST ALSO MEET ALL REQUIREMENTS SET FORTH IN THE RULES GOVERNING SANITARY SEWAGE COLLECTION, TREATMENT, AND DISPOSAL AND ANY OTHER APPLICABLE RULES AND LAWS.

2. AN INSTALLATION, CONSTRUCTION, ALTERATION AND/OR REPAIR APPROVAL MUST BE SECURED **PRIOR** TO INSTALLATION OF THE SEPTIC TANK SYSTEM. THE INSTALLER OF THE SYSTEM SHALL BE A REGISTERED SEPTIC TANK CONTRACTOR WITH MECKLENBURG COUNTY HEALTH DEPARTMENT.

3. ANY ALTERATION IN SITE OR SOIL CONDITIONS (INCLUDING LOCATION OF STRUCTURES AND APPURTENANCES) OR MODIFICATION IN USE, DESIGN WASTEWATER FLOW, OR WASTEWATER CHARACTERISTICS AS SPECIFIED IN THE ASSOCIATED IMPROVEMENT PERMIT AND APPLICATION, MAY SUBJECT THIS AUTHORIZATION AND ASSOCIATED PERMIT(S) TO REVOCATION.

4. OTHER CONDITIONS: _____

OWNER CERTIFICATION

I CERTIFY THAT THERE HAVE BEEN NO ALTERATIONS IN SITE OR SOIL CONDITIONS OR MODIFICATIONS TO FACILITY, WASTEWATER FLOW, OR WASTEWATER CHARACTERISTICS FROM THOSE SPECIFIED IN THE ORIGINAL APPLICATION OR ASSOCIATED IMPROVEMENT PERMIT UNLESS AUTHORIZED IN WRITING BY THE MECKLENBURG COUNTY HEALTH DEPARTMENT. I ALSO UNDERSTAND THAT ANY SUCH ALTERATIONS, MODIFICATIONS, OR FALSE INFORMATION ARE GROUNDS FOR REVOCATION OF PERMITS AND AUTHORIZATION TO CONSTRUCT.

Joel W Carriker X 9-23-02
SIGNATURE OF OWNER/OWNER'S REPRESENTATIVE DATE

DATE: 9/23/2002

TO: CHARLOTTE-MECKLENBURG BUILDING STANDARDS
PERMIT ISSUING SECTION

FROM: MECKLENBURG COUNTY ENGINEERING

JURISDICTION: MECK

139-281-25

PARCEL NUMBER

10013 ARLINGTON OAKS DR

ASSIGNED STREET ADDRESS (ADDRESS OF RECORD)

LOT 23

EXISTING STREET ADDRESS (IF DIFFERENT FROM ASSIGNED)

N/A

PROJECT NAME (IF APPLICABLE)

THE ABOVE DESCRIBED LOCATION HAS BEEN CHECKED CONCERNING:

1. SUBDIVISION REGULATIONS	_____ APPROVED	____NOT APPROVED
2. FLOODWAY REGULATIONS	_____ APPROVED	____NOT APPROVED
3. WATERSHED PROTECTION	_____ APPROVED	____NOT APPROVED
4. COMERCIAL DRAINAGE PLAN	_____ APPROVED	____NOT APPROVED
5. PUBLIC UTILITY EASEMENT	_____ PRESENT	____NOT PRESENT
6. PROPERTY FRONTS ON THOROUGHFARE	_____ YES	____NO
7. DRIVEWAY PERMIT REQUIRED	_____ YES	____NO
8. DOES PROJECT CONFLICT WITH ROAD PROJECT?	_____ YES	____NO

Remarks:

ADDRESS VERIFICATION

NOTE: THIS FORM MUST BE TURNED IN AT THE CASHIERS OFFICE WHEN PAYING PERMIT FEE. CERTIFICATE OF OCCUPANCY WILL NOT BE GRANTED UNTIL TRANSPORTATION DIVISION GRANTS FINAL APPROVAL ON DRIVEWAY(S).

ALL OTHER FORMAS OBSOLETE
NEW ADDRESS
REVISED 1/91

SIGNED: _____

FEE: _____

DATE: _____

APPLICATION FOR IMPROVEMENT PERMIT
FOR RESIDENTIAL SITE
INDIVIDUAL WATER AND WASTEWATER
SYSTEMS PROGRAM

paid 5/07/01 ck #862
200 Rd

[ ] CRT

TYPE APPLICATION: ___ NEW SYSTEM __ EXPANSION/ ALTERATION OF EXISTING SYSTEM ___ REPAIR OF EXISTING SYSTEM

NORTH CAROLINA
DEPARTMENT OF ENVIRONMENT,
HEALTH, AND NATURAL RESOURCES
DIVISION OF ENVIRONMENTAL HEALTH
ON-SITE WASTEWATER SECTION

FILE #: 46193

PROPERTY INFORMATION (FROM ENGINEERING FORM) FOR JOB LOCATION:

TAX/PARCEL NUMBER: out of 139-281-09

STREET ADDRESS: not assigned yet

SUBDIVISION OR MOBILE HOME PARK NAME: Arlington Oaks

LOT NUMBER: 23

TOWNSHIP (CHECK ONE):

___ 0 MECKLENBURG
___ 1 CHARLOTTE
___ 2 DAVIDSON
___ 3 CORNELIUS
___ 4 PINEVILLE
___ 5 MATTHEWS
___ 6 HUNTERSVILLE
X 7 MINT HILL

CLOSING DATE After evaluation

TYPE OF BUILDING (CHECK ONE):

___ SINGLE MOBILE HOME(S)
___ DOUBLE WIDE (D)
X HOUSE (H)
___ MODULAR HOME (M)
___ MULTIPLE FAMILY (U)
___ OTHER (O)

HEATED SQUARE FOOTAGE: Approx. 2400

NUMBER OF BEDROOMS: 3

NUMBER OF OCCUPANTS:

FOUNDATION FOR RESIDENCE:

___ WITHOUT BASEMENT
___ ON SLAB
X CRAWL SPACE
___ WITH BASEMENT /PLUMBING
___ WITH BASEMENT /NO PLUMBING

IF EXPANSION/ALTERATION OF EXISTING SYSTEM, DESCRIBE THE PROPOSED BUILDING ADDITION:

WILL THERE BE A HOME BUSINESS IN THE RESIDENCE: ___ YES X NO TYPE: _____

WATER SUPPLY (CHECK ONE):

___ COMMUNITY (C)
___ MUNICIPAL (M)
X PRIVATE WELL (P)
___ SHARED WELL (S)
___ OTHER 'SPRINGS' (O)

IF ANY OF THE FOLLOWING ARE LOCATED ON THE PROPERTY, PLEASE SHOW LOCATION ON PLAT:

BURIED CABLES, LANDFILLS, STUMPHOLES ___ YES X NO
EXISTING WASTEWATER SYSTEMS ___ YES X NO
EASTMENTS OR RIGHT-OF-WAYS X YES ___ NO
WELL, SPRINGS OR WATERLINES ___ YES X NO
DESIGNATED WETLANDS ___ YES X NO

PROPERTY OWNER:

NAME: Medlin Farms, Inc.
(LAST) (FIRST) (MI)

ADDRESS: 5201 Monroe Road

CITY: Charlotte STATE: NC ZIP: 28205

DAYTIME PHONE: (704 567 — 9820

LEGAL AGENT FOR PROPERTY OWNER, IF APPLICABLE:

NAME:
(LAST) (FIRST) (MI)

DAYTIME PHONE: ( ) —

WHAT DATE WAS THE PROPERTY ORIGINALLY DEEDED AND RECORDED? To be deeded after evaluation

An Improvement Permit is subject to suspension or revocation if site plans or the intended use change or if information submitted in this application is falsified or changed. The undersigned, owner, or legal agent for the owner, of the property described above as the "Job Location" has read the foregoing application, acknowledges that the contents of same are true, and authorizes agents of the Mecklenburg County Health Department to enter onto the property for the purpose of processing this request.

SIGNED: Jeff Casey agent DATE: 5-7-01

MECKLENBURG COUNTY HEALTH DEPARTMENT
ENVIRONMENTAL HEALTH DIVISION
c/o HAL MARSHALL CTR., SUITE 211, 700 N. TRYON ST., CHARLOTTE, N.C. 28202., (704) 336-5102

Permit Number: 4619B

Tax Number: 39-281-09

The IMPROVEMENT PERMIT is subject to revocation if site plans or the intended use change. There is to be NO grading, filling or disturbance of the soil in the area of the septic tank system or repair area.

CONSTRUCTION AUTHORIZATION must be obtained prior to receiving a Building Permit. The Construction Authorization is NOT transferable. Do not clear, grade, fill or disturb soil prior to obtaining a Construction Authorization.

Domestic-type wastewater only. No industrial process wastewater may be discharged into the system.

Basement	___ Yes	X No	___ Partial Basement
Type Primary Wastewater System Type (circle one): I II (III) IV V VI	X Conventional ___ Prefabricated, permeable block panel system ___ Shallow Placed Conventional	___ Low Pressure Pipe ___ Large Diameter Pipe ___ Fill ___ Other	___ Innovative or Experimental: ___ IWWS-93-1 ___ IWWS-93-2 ___ IWWS-94-1
3 Long-term acceptance rate	480 Max gallons/day wastewater flow	1600 Absorption Area (sq ft)	9' Trench spacing (min. on centers)
YES Serviced by private well	1500 Gallon septic tank	533' Total trench length (ft)	30" Maximum trench depth (At least 12" of provisionally suitable soil must remain between trench bottom and unsuitable soil conditions)
4 Bedrooms in residence	1000 Gallon pump tank	___ Depth of stone	
Any surface waters present:	Type:	Minimum separation distance:	
Site modifications required:			
Additional Conditions: REQUIRES INSPECTION ONCE EVERY 5 YEARS.			
Repair Area System Type Type (circle one): I II (III) IV V VI	X Conventional ___ Prefabricated, permeable block panel system ___ Shallow Placed Conventional	___ Low Pressure Pipe ___ Large Diameter Pipe ___ Fill ___ Other	___ Innovative or Experimental: ___ IWWS-93-1 ___ IWWS-93-2 ___ IWWS-94-1
1600 Absorption Area (Sq ft) 533 Total Trench Length (Ft)	12" Depth of Stone Trench	9' Trench spacing (min. on centers)	30" Maximum Trench Depth
For existing system, enter the year originally installed:			

The undersigned, an authorized agent of the MECKLENBURG COUNTY HEALTH DEPARTMENT, certifies that the Department has approved the Request for the Job Location contained in this document. This approval is granted in accordance with the provisions of Laws and Rules For Sewage, Treatment and Disposal in effect at the time of issuance of the permit and is subject to the following provisions:

- No work shall be conducted on the septic tank system until an Installation, Construction, Alteration and/or Repair Approval is granted by this Department
- This Improvement permit is transferable.

DEHNR Authorized Agent — Date 10/22/01

Owner/Agent Signature — Date 12-14-01

MECKLENBURG COUNTY
HEALTH DEPARTMENT
ENVIRONMENTAL HEALTH DIVISION
c/o HAL MARSHALL CTR.
SUITE 211
700 N. TRYON ST.
CHARLOTTE, N.C. 28202.
(704) 336-5102

NORTH CAROLINA DEPARTMENT OF
ENVIRONMENTAL, HEALTH,
AND NATURAL RESOURCES
DIVISION OF ENVIRONMENTAL HEALTH
ON-SITE WASTEWATER SECTION

Department of Environment, Health, and Natural Resources
Division of Environmental Health
On-Site Wastewater Section

Sheet: 1
Property ID: PO 139-281-09
Lot #: 23
File #: 4619B
Code: 1

ACJ

SOIL/SITE EVALUATION for ON-SITE WASTEWATER SYSTEM

Owner: Medlin Farms, Inc.
Applicant:
Address: 5201 Monroe Road, Charlotte, N. C. 28205
Date Evaluated: 7/25/01
Proposed Facility: residence
Design Flow (.1949): 360gpd
Property Size: 1
Location of Site: off Hough Road
Property Recorded:
Water Supply: [ ] Public [x] Individual [x] Well [ ] Spring [ ] Other
Evaluation Method: [ ] Augur Boring [x] Pit [ ] Cut
Type of Wastewater: [x] Sewage [ ] Industrial Process [ ] Mixed

PROFILE #	.1940 Landscape Position/ Slope%	Horizon Depth (IN.)	SOIL MORPHOLOGY .1941 .1941 Structure/ Texture	.1941 Consistence Mineralogy	OTHER PROFILE FACTORS 1942 Soil Wetness/ Color	1943 Soil Depth (In.)	.1956 Sapro Class	.1944 Restr Horiz	Profile Class & LTAR
1	LS, 8	0-8	GR/SL	VFR/SEXP/NS/NP	>48" TO SOIL WETNESS	48	N/A	NONE	PS, IV .275GAL/FT^{2}DAY
		8-28	ABK/C	FI/SEXP/S/P					
		28-48	SBK/CL	FR/SEXP/SS/SP					
2	LS, 8	0-9	GR/SL	VFR/SEXP/NS/NP	>51" TO SOIL WETNESS	51	N/A	NONE	PS, IV .275GAL/FT^{2}DAY
		9-24	ABK/C	FI/SEXP/S/P					
		24-38	SBK/SCL	FR/SEXP/SS/SP					
		8-51	M/SCL	FR/SEXP/SS/SP					
3	LS, 8	0-3	GR/SCL	FR/SEXP/SS/SP	>52" TO SOIL WETNESS	52	N/A	NONE	PS, IV .3GAL/FT^{2}DAY
		3-17	SBK/C	FI/SEXP/S/P					
		I7-52	M/SL	FR/SEXP/NS/NP					
4	LS, 8	0-2	GR/SCL	FR/SEXP/SS/SP	>39 " TO SOIL WETNESS	39	N/A	NONE	PS, IV .3GAL/FT^2
		2-22	SBK/C	FI/SEXP/S/P					
		22-39	SBK/CL	FR/SEXP/SS/SP					
5	LS, 8	0-2	GR/CL	FR/SEXP/SS/SP	>38" TO SOIL WETNESS	38	N/A	NONE	PS, IV .3GAL/FT^{2}DAY
		2-29	SBK/C	FI/SEXP/S/P					
		29-38	SBK/CL	FR/SEXP/SS/SP					

Description	Initial System	Repair System
Available Space (.1945)	PS	PS
System Type(s)		
Site LTAR	.3G/FT^{2}DAY	.3GAI/FT^{2}DAY

Other Factors (.1946): _____
Site Classification (.1948): PROVISIONALLY SUITABLE
Evaluated By: W. R.MARLIN, LSS, 7/26/01 W. R. Marlin
Others Present: J. CASEY

FILE # 46198

COMMENTS 100% Repair

LANDSCAPE POSITION	GROUP	TEXTURE	.1955 LTAR
R-RIDGE	I	S-SAND	1.2-0.8
S-SHOULDER SLOPE		LS-LOAMY SAND	
L-LINEAR SLOPE			
FS-FOOT SLOPE	II	SL-SANDY LOAM	0.8-0.6
N-NOSE SLOPE		L-LOAM	
H-HEAD SLOPE			
CC-CONCLAVE SLOPE	III	SI-SILT	0.6-0.3
CV-CONVEX SLOPE		SICL-SILTY CLAY LOAM	
T-TERRACE		CL-CLAY LOAM	
FP-FLOOD PLAIN		SCL-SANDY CLAY LOAM	
	IV	SC-SANDY CLAY	0.4-0.1
		SIC-SILTY CLAY	
		O-ORGANIC	

CONSISTENCE MOIST	WET
VFR-VERY FRIABLE	NS-NON-STICKY
FR-FRIABLE	SS-SLIGHTLYSTICKY
FI-FIRM	S-STICKY
VFI-VERY FIRM	VS-VERY STICKY
EFI-EXTREMELY FIRM	NP-NON-PLASTIC
	SP-SLIGHTLYSTICKY
	P-PLASTIC
	VP-VERY PLASTIC


STRUCTURE

SG-SINGLE GRAIN
M-MASSIVE
CR-CRUMB
GR-GRANULAR
SBK-SUBANGULAR BLOCKY
ABK-ANGULAR BLOCKY
PL-PLATY
PR-PRISMATIC

MINERALOGY

SLIGHTLY EXPANSIVE

EXPANSIVE

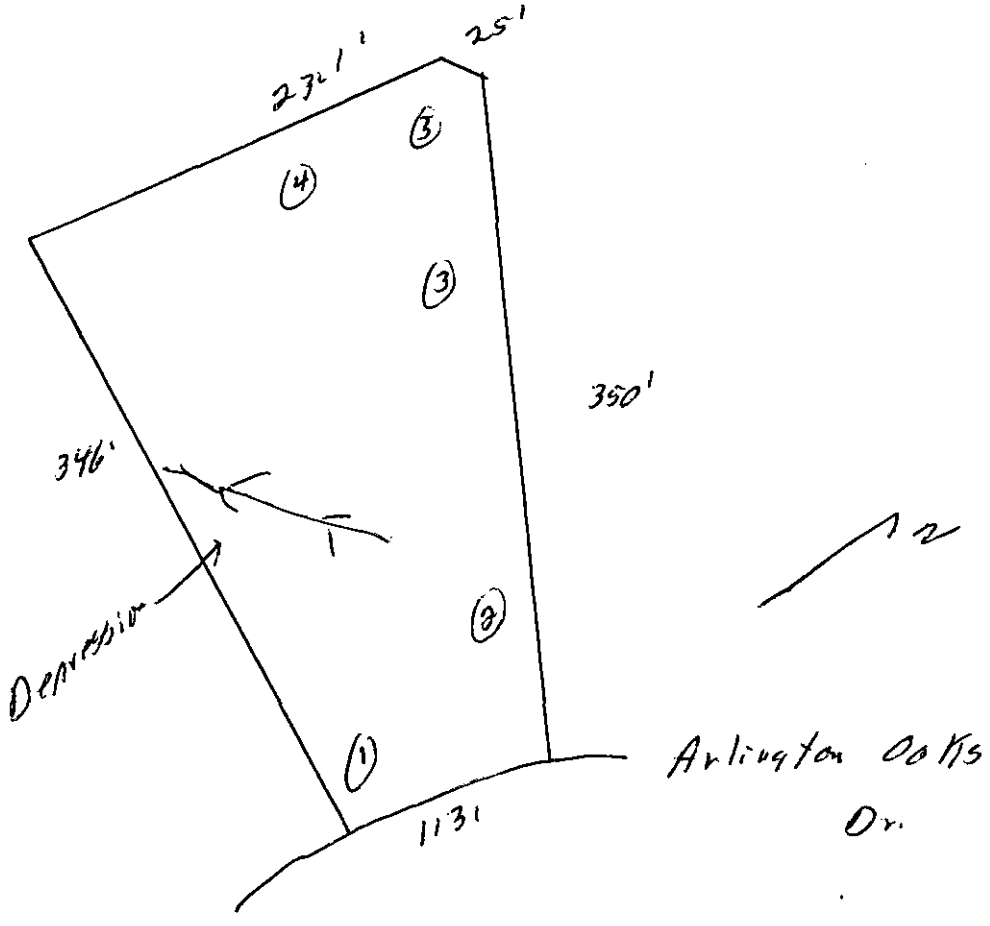


PROPOSED PLOT PLAN

HEALTH DEPARTMENT
ENVIRONMENTAL HEALTH DIVISION
700 NORTH TRYON STREET
CHARLOTTE, NC 28202
PHONE (704) 336-5102

FILE: 4619B

TC: 139-281-04

Draw in and name all roads adjoining the property. Draw in and accurately dimension the lot concerned. Accurately indicate property boundaries, proposed and/or existing structures and driveways, underground utilities, and wells and springs within 100 feet of the proposed building or drainfield.

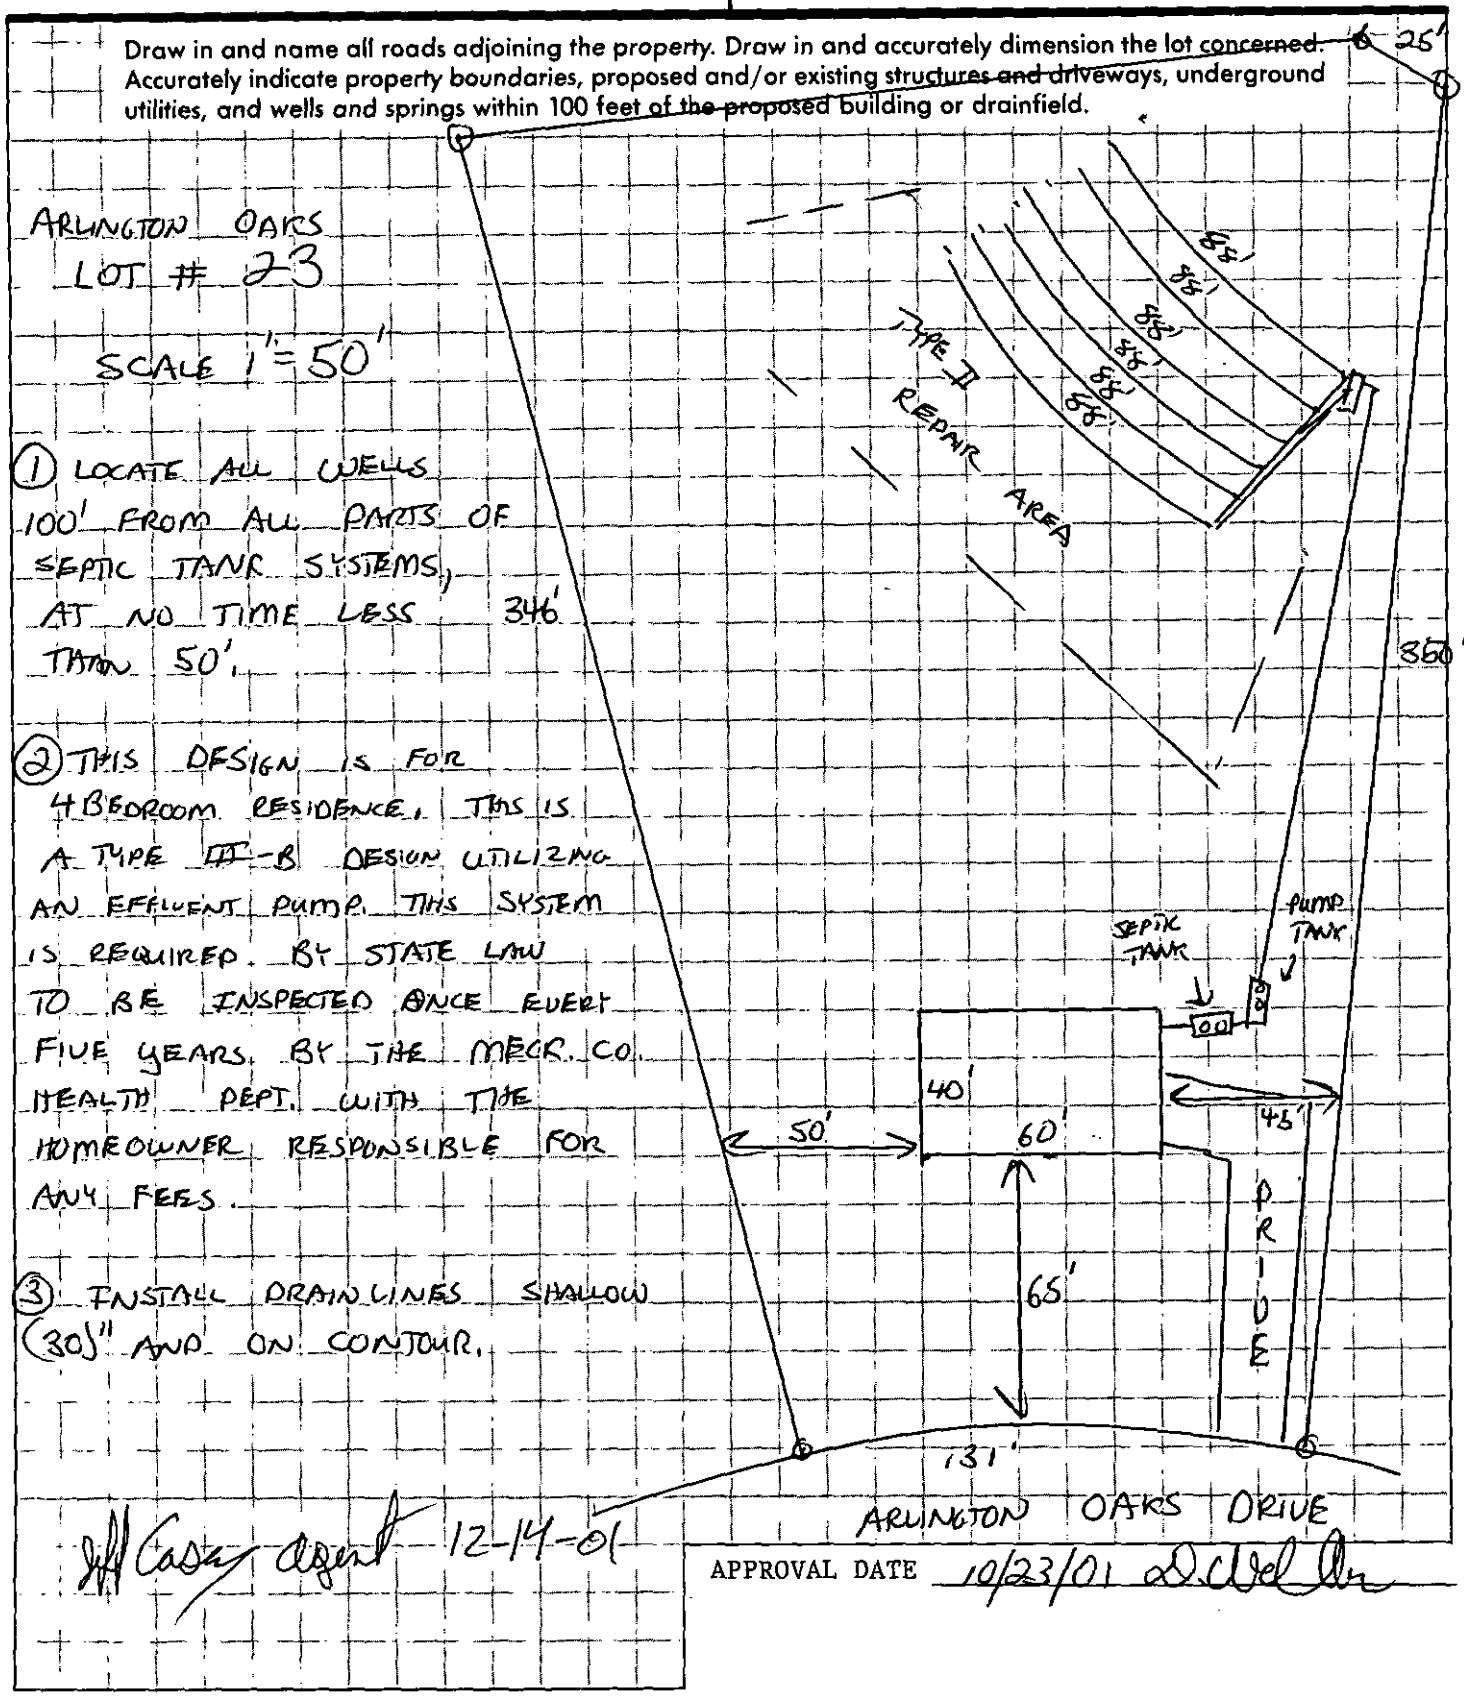

Jeff Casey Agent 12-14-01

APPROVAL DATE 10/23/01 D. Del Ann

White - Health Department's Copy Canary - Environmentalist's Copy Pink - Owner's Copy

PROPOSED PLOT PLAN

HEALTH DEPARTMENT
ENVIRONMENTAL HEALTH DIVISION
700 NORTH TRYON STREET
CHARLOTTE, NC 28202
PHONE (704) 336-5102

FILE: 4619B

TC: 139-281-09

Draw in and name all roads adjoining the property. Draw in and accurately dimension the lot concerned. Accurately indicate property boundaries, proposed and/or existing structures and driveways, underground utilities, and wells and springs within 100 feet of the proposed building or drainfield.


ARLINGTON OAKS
LOT # 23

SCALE 1"=50'

(1) LOCATE ALL WELLS 100' FROM ALL PARTS OF SEPTIC TANK SYSTEMS, AT NO TIME LESS THAN 50'.

(2) THIS DESIGN IS FOR 4 BEDROOM RESIDENCE. THIS IS A TYPE III-B DESIGN UTILIZING AN EFFLUENT PUMP. THIS SYSTEM IS REQUIRED BY STATE LAW TO BE INSPECTED ONCE EVERY FIVE YEARS BY THE MECK. CO. HEALTH DEPT. WITH THE HOMEOWNER RESPONSIBLE FOR ANY FEES.

(3) INSTALL DRAINLINES SHALLOW (30") AND ON CONTOUR.

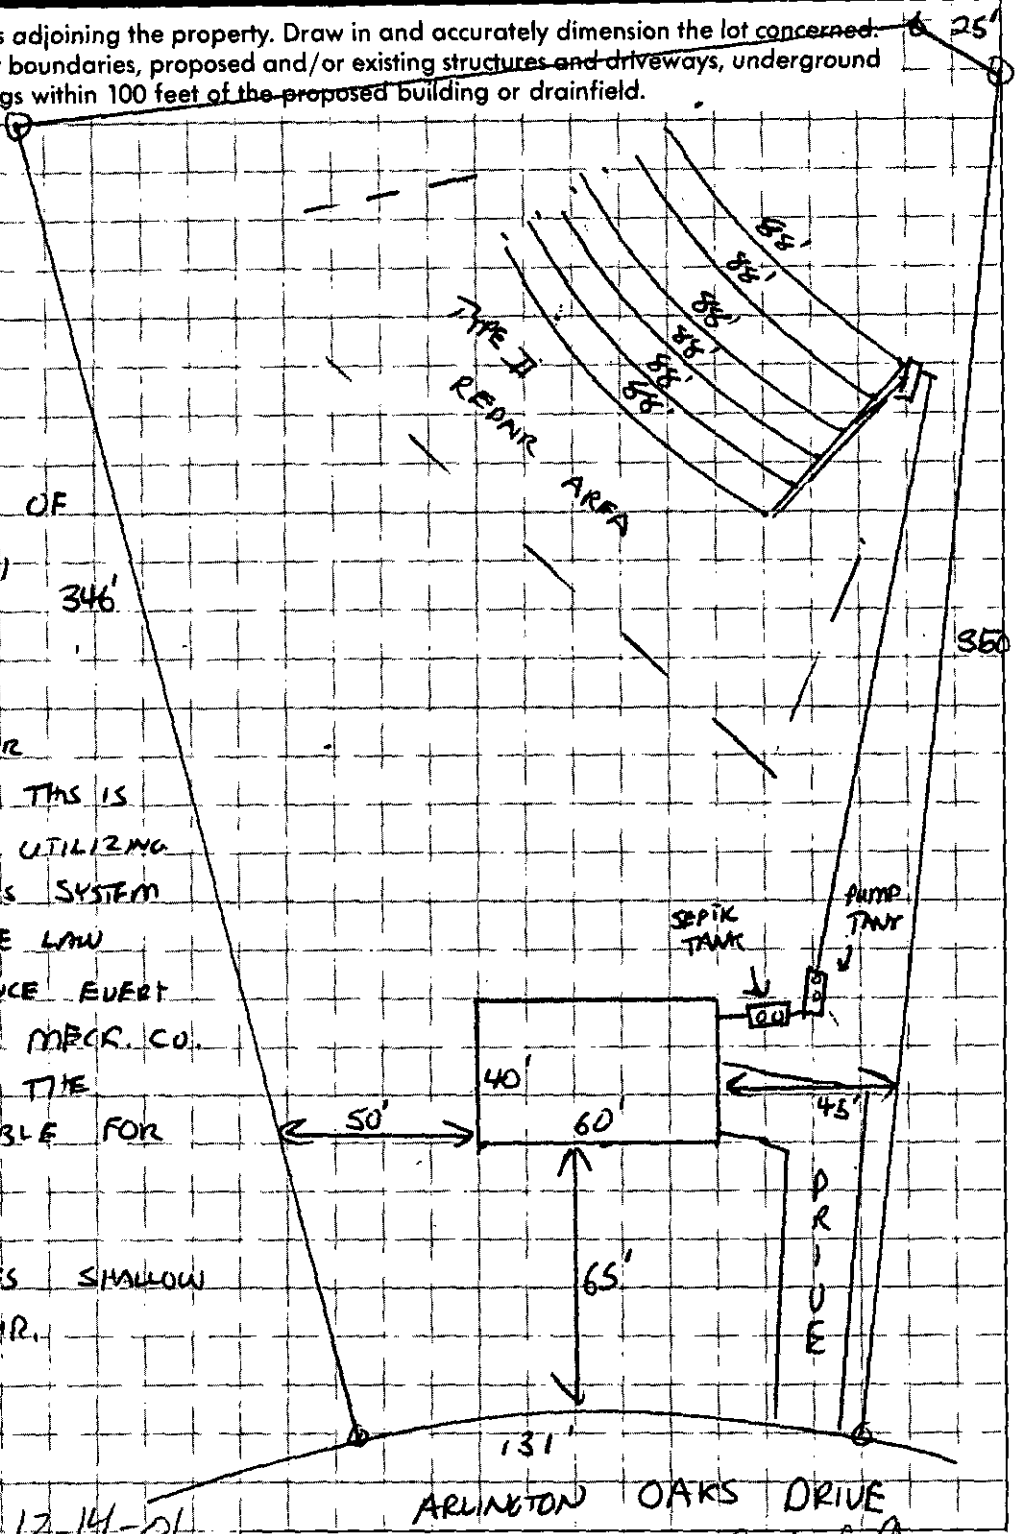

Jeff Casey Agent 12-14-01

APPROVAL DATE 10/23/01 D. Wellborn

White - Health Department's Copy Canary - Environmentalist's Copy Pink - Owner's Copy

MECKLENBURG COUNTY
LAND USE AND ENVIRONMENTAL SERVICES
Payment Receipt

Receipt Information

Date: 09/24/02
Receipt #: 10602
Check / Auth #: CHARGE
Received By: FOSTERV

Amount: 300.00
Tendered: 0.00
Returned: 0.00

Account Information

Account #: B30190
Contractor: CARRIKER CONST CO, JOEL
Attn:
Address: P O BOX 23419
Address:
City/State/Zip: CHARLOTTE, NC 28212

Item	Description	Permit#	Quantity	Unit Price	Total Price
0734	Auth for Waste Wtr Sys Constr 10013 Arlington Oaks,Dr.		1	150.00	150.00
0703	Installation/Final Approval		1	150.00	150.00

Outstanding Balances

Month-To-Date	Prior Month	30 Days	60 Days	90 Days	Balance
416.92					


PROPOSED PLOT PLAN

HEALTH DEPARTMENT
ENVIRONMENTAL HEALTH DIVISION
700 NORTH TRYON STREET
CHARLOTTE, NC 28202
PHONE (704) 336-5102

FILE: _____

TC: _____

Draw in and name all roads adjoining the property. Draw in and accurately dimension the lot concerned. Accurately indicate property boundaries proposed and/or existing structures and driveways, underground utilities, and wells and springs within 100 feet of the proposed building or drainfield.

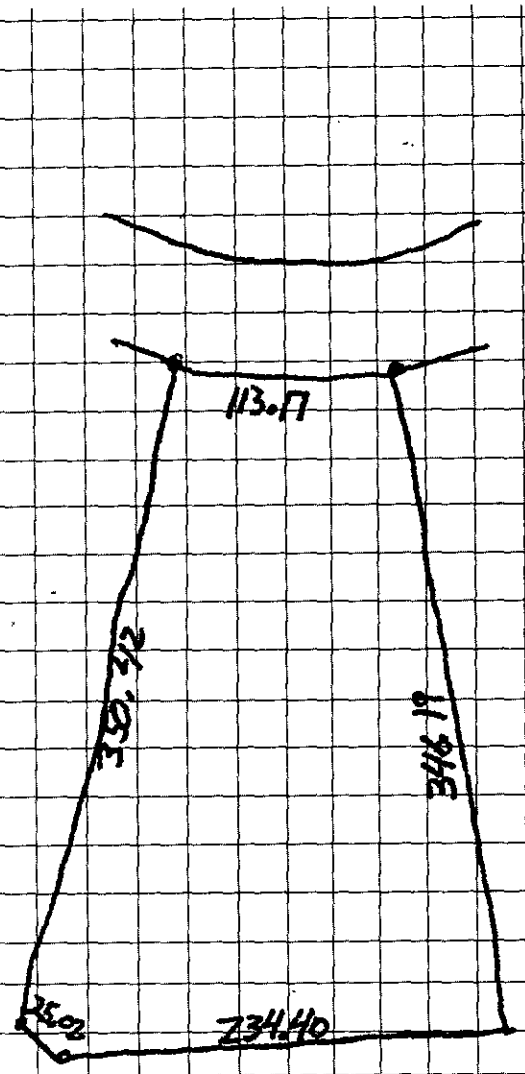

Jeff Cox agent
OWNER/AGENT SIGNATURE

DATE 5-7-01

APPROVAL DATE _____

White - Health Department's Copy Canary - E.H.S. Copy Pink - Owner's Copy