SUPERVISOR/ADMINISTRATIVE PROFESSIONAL CHECKLIST

☐ NEW SEPTIC ☐ REPAIR ☑ USE EXISTING ☐ MODIFIED PLOT PLAN ☐ ALTERATION
☐ A2 ☐ EOP/AOWE

File #: 12363B - Troy Kling	Accela Project #: ES26-014
☐ IP $250.00:	**EOP/AOWE**
☐ IP Commercial $450.00:	☐ $35 Fee Paid
☐ CA & OP $400.00:	**A2**
☐ Alteration $300:	☐ IP/CA COMBO $180:
☐ Modified Plot Plan $100.00:	☐ IP/CA COMBO OP $200:
☑ Use Existing $100.00: Sm 9/3/26	☐ IP ONLY $250:
☐ Use Existing Approved ☐ Use Existing Denied	☐ CA & OP $400:
	☐ A2 IP/CA Modified Plot Plan $40:
	☐ A2 Alteration $120:
	☐ IP/CA COMBO Commercial $260:
	☐ IP/CA COMBO Commercial OP $200:
☐ Send IP permit for signature:	☐ Signature received:
☐ Release Permit Hold & Add Occupancy Hold:	☐ This septic system requires a certified operation contract before final hold is released
☐ Certified operator contract is on file	☐ Septic file complete:
☐ Release final hold in Accela:	☐ Scanned To OnBase:

Comments:

MECKLENBURG COUNTY
North Carolina
Public Health

Mecklenburg County Public Health

Kimberly Scott, DrPH, MPH
Health Director

Completed Application Report
ES26-014

Record Type

Existing Well and/or Septic Permit

Site Address

9501 FERGUSON RD

MECKLENBURG, NC 28227

Parcel

13924127

Application Contacts

Applicant	Property Owner's Legal Representative
SANDRA CHRISTINE CARTER	SANDRA CHRISTINE CARTER
4601 CRICKLEWOOD LN CHARLOTTE, NC 28212-8525	4601 CRICKLEWOOD LN CHARLOTTE, NC 28212-8525
Email: rhett.duckworth@gmail.com	Email: rhett.duckworth@gmail.com

Approved! Troy King

Date: 9/16/26

Wastewater Strength: : Domestic

Water Supply : Private Well

Certification

Date of Certification : 9/3/2026

Property Owner

CARTER SANDRA CHRISTINE

4601 CRICKLEWOOD LN

CHARLOTTE, NC NC

Custom Fields

Application Type : Well and Septic

Are there any dogs at the property : No

Are you the owner of this property : Yes

Barn : UNCHECKED

Bathroom : UNCHECKED

Bedroom : UNCHECKED

Building Type : Modular Home

By checking this box, I agree to the above certification : CHECKED

Deck : CHECKED

Den : UNCHECKED

Detached Garage : UNCHECKED

Detached Garage with Plumbing : UNCHECKED

Detached Porch or Deck : UNCHECKED

Dining Room : UNCHECKED

Enter Full Name : Clayton Homes

Garage : UNCHECKED

Is there a coded gate : No

Kitchen : UNCHECKED

Living Room : UNCHECKED

Number of Bedrooms : 4

Number of Occupants : 2

Other : UNCHECKED

Pool House : UNCHECKED

Porch : UNCHECKED

Property Type : Residential

Request Type : Site modification (e.g., storage shed, pool)

Shop : UNCHECKED

Storage Shed : UNCHECKED


Sunroom : UNCHECKED

Trust Account Available : No

Type of Work : Addition or renovation with no occupancy increase

Underground Storage Tanks : No

SHEET	SHEET TITLE:	PROJECT NAME:			SCALE	FIELD WORK	DRAWN BY	PROJECT MGR.	PROJECT NO.
SHEET 1 OF 1	SEPTIC SYSTEM LAYOUT SKETCH MAP	DUCKWORTH FERGUSON RD MECKLENBURG COUNTY SEPTEMBER 2025	SOIL & FORESTRY SERVICES OF THE CAROLINAS, PA	Soil & Forestry Services of the Carolinas, PA 813 Davidson Dr NW Concord NC 28025 usablesoil@gmail.com 980-439-5007 soilandforestryservices.com	1" = 40'	WO	WO	WO	25-1103

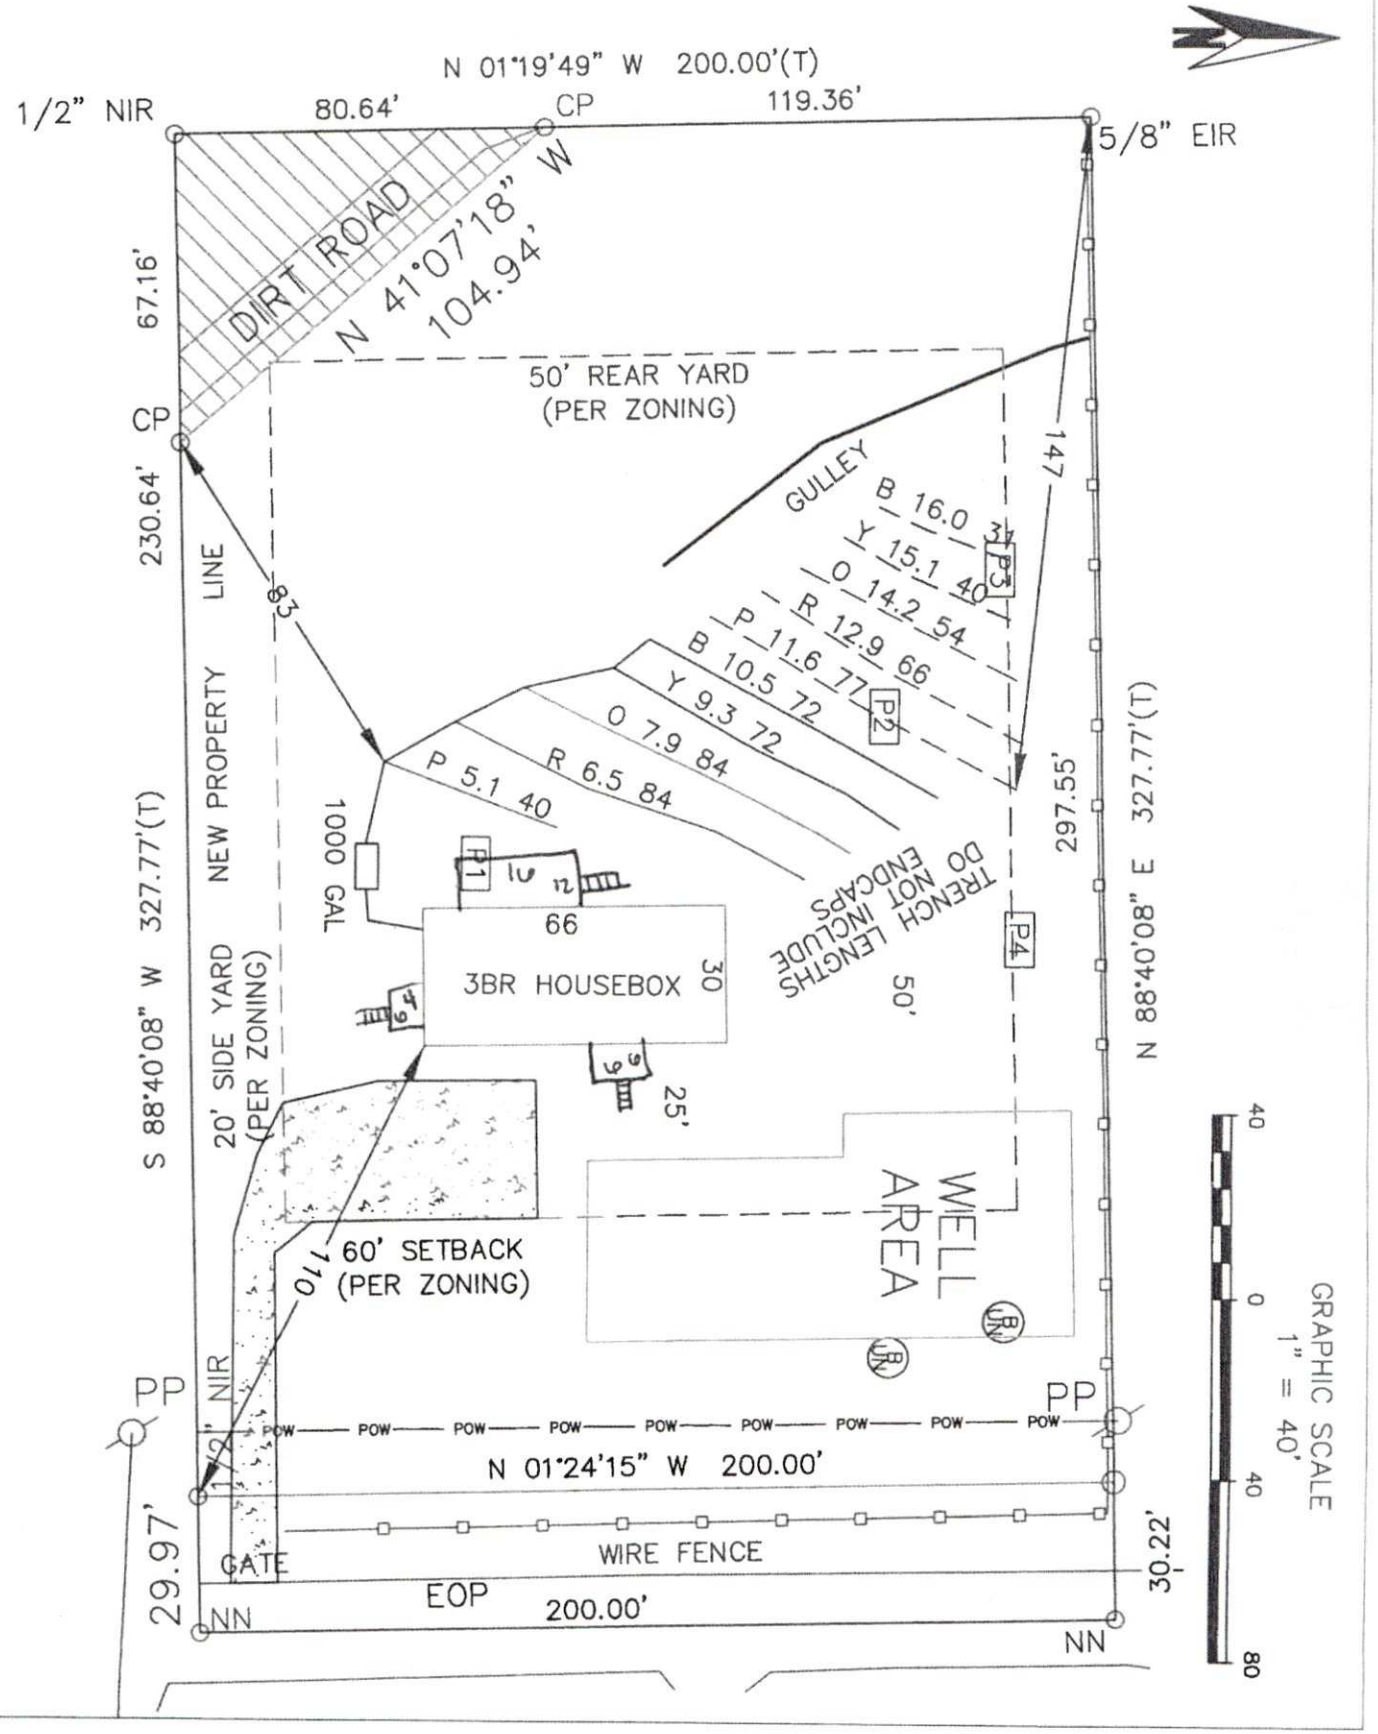

MECKLENBURG COUNTY
LAND USE AND ENVIRONMENTAL SERVICES
Payment Receipt

Receipt Information

Date: 09/03/26
Receipt #: 163235
Check / Auth #: VISA 07282D
Received By: MOORES

Amount: 100.00
Tendered: 100.00
Returned: 0.00

Account Information

Account #: 200000
Contractor: SARAH SMITH
Attn:
Address:
Address:
City/State/Zip: ,

Item	Description	Quantity	Unit Price	Total Price
0705	Use Existing System 9501 FERGUSON	1	100.00	100.00

Permit#

----------Outstanding Balances----------

Month-To-Date	Prior Month	30 Days	60 Days	90 Days	Balance