Serial No. 5974

SIR No. 21641

Date Issued 12-6-84

T. C. No. PO 105-041-04

Map Date L


MECKLENBURG COUNTY
DEPARTMENT OF ENVIRONMENTAL HEALTH
SOIL INVESTIGATION REPORT

NAME OF OWNER Lambert, Howard Houston
LAST FIRST MIDDLE

ADDRESS OF OWNER Rt. 10, Box 463 L, Charlotte, N. C. ZIP 28213

LOCATION OF PROPERTY Back Creek Church Road
STREET OR COUNTY ROAD

SUBDIVISION LOT NO BLOCK NO.

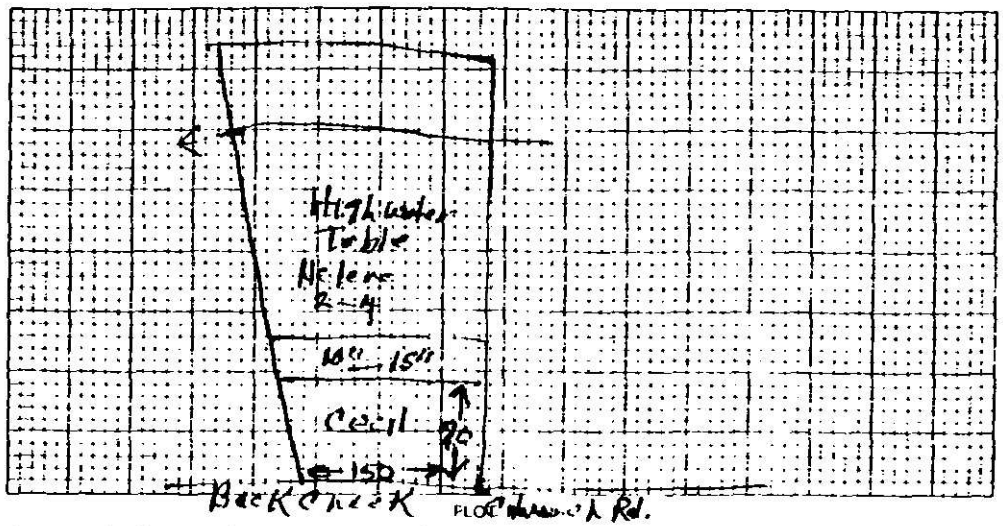

This is to certify that a soil investigation and on-site inspection was made by the Mecklenburg County Department of Environmental Health on the lot described above. The soil investigation was conducted on that portion of the lot as indicated on the above plot. The said lot is approved **provisionally suitable** The permeability rate determined by the investigation was for the installation of an individual septic tank and [illegible] treatment system with subsurface soil absorption effluent discharge [illegible]

1. [illegible]
2. [illegible]
3. [illegible]

This approval is granted based on the laws of the State of North Carolina and the rules and regulations of the North Carolina Department of Human Resources, Division of Health Services and the Mecklenburg County Health Commission which were in effect on the date of issuance and is void if at any time in the future, prior to completion of the system, these laws, rules and regulations are changed such that this approval would not have been granted had the new or revised laws, rules, and regulations been in effect on the issue date.

W. B. Ramsey

W. B. Ramsey, Soil Scientist

Environmental Health Director or Authorized Section Head

EHD-5-76

Environmental Health Department's Copy

DEPARTMENT OF ENVIRONMENTAL HEALTH
MECKLENBURG COUNTY,
NORTH CAROLINA

SITE EVALUATION

S.I.R. NO. 21641

T.C. NO. P.O. 105-041-04

(Ground Absorption Sewage Disposal)

OWNER: HOWARD LAMBERT
ADDRESS: R-10 BOX 463L CHARLOTTE 28213
LOCATION OF SITE: BACK CREEK Church Rd

PLAT NO:
LOT SIZE: 1.56A

FACTORS	AREA 1	AREA 2	AREA 3	AREA 4
1. SLOPE (%)	S (PS) U — 2-6	S (PS) U — 2-4	S PS U	S PS U
2. SOIL TEXTURE (12-36 inches) Sandy, Loamy, Clayey (Note 2-1 Clay)	S (PS) U — Clayey	S PS (U) — mixed clay	S PS U	S PS U
3. SOIL STRUCTURE (12-36 inches)	S (PS) U — Blocky	S PS (U) — Weak Blocky	S PS U	S PS U
4. SOIL DEPTH (inches)	S (PS) U — 36-40+	S (PS) U — 36-40	S PS U	S PS U
5. RESTRICTIVE HORIZONS (Inches) (Impervious strata, Rock)	S (PS) U — NONE	S (PS) U — NONE	S PS U	S PS U
6. SOIL DRAINAGE/GROUNDWATER (external and internal)	S (PS) U — Adequate	S PS (U) — Slow	S PS U	S PS U
7. OTHER (Specify)	S PS U	S PS U	S PS U	S PS U
8. SOIL GROUP	IVa	IVa+B		
9. SITE CLASSIFICATION	P. Suitable	Unsuitable		
10. SOIL SERIES	Cecil	Helena + undefined Cecil		


S - Suitable PS - Provisionally Suitable U - Unsuitable


**See Diagram on Back (includes soil areas, property lines, roads, streams, gullies, wet areas, fill areas, wells, water bodies, slopes)


Recommendations/Comments:

Described by: W. B. Ramsey
Title: Soil Scientist

Date: 12-4-84

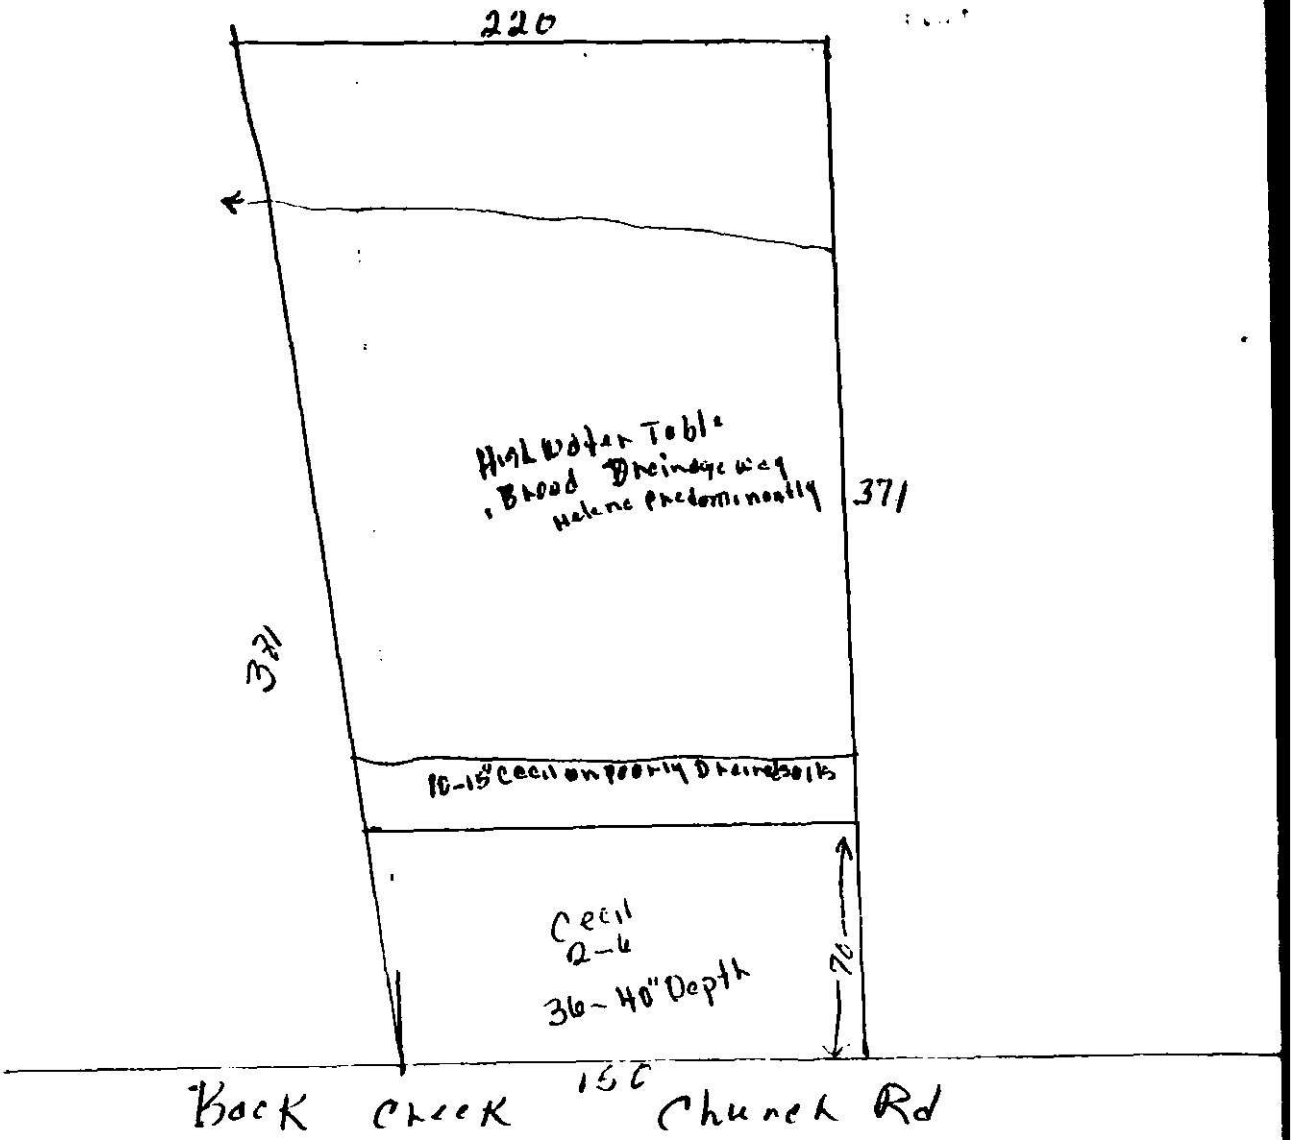
220
High Water Table
, Broad Drainage way
Helene predominantly
371
371
10-15" Cecil on Poorly Drained soils
Cecil
2-6
36-40" Depth
70
Back Creek
150
Church Rd

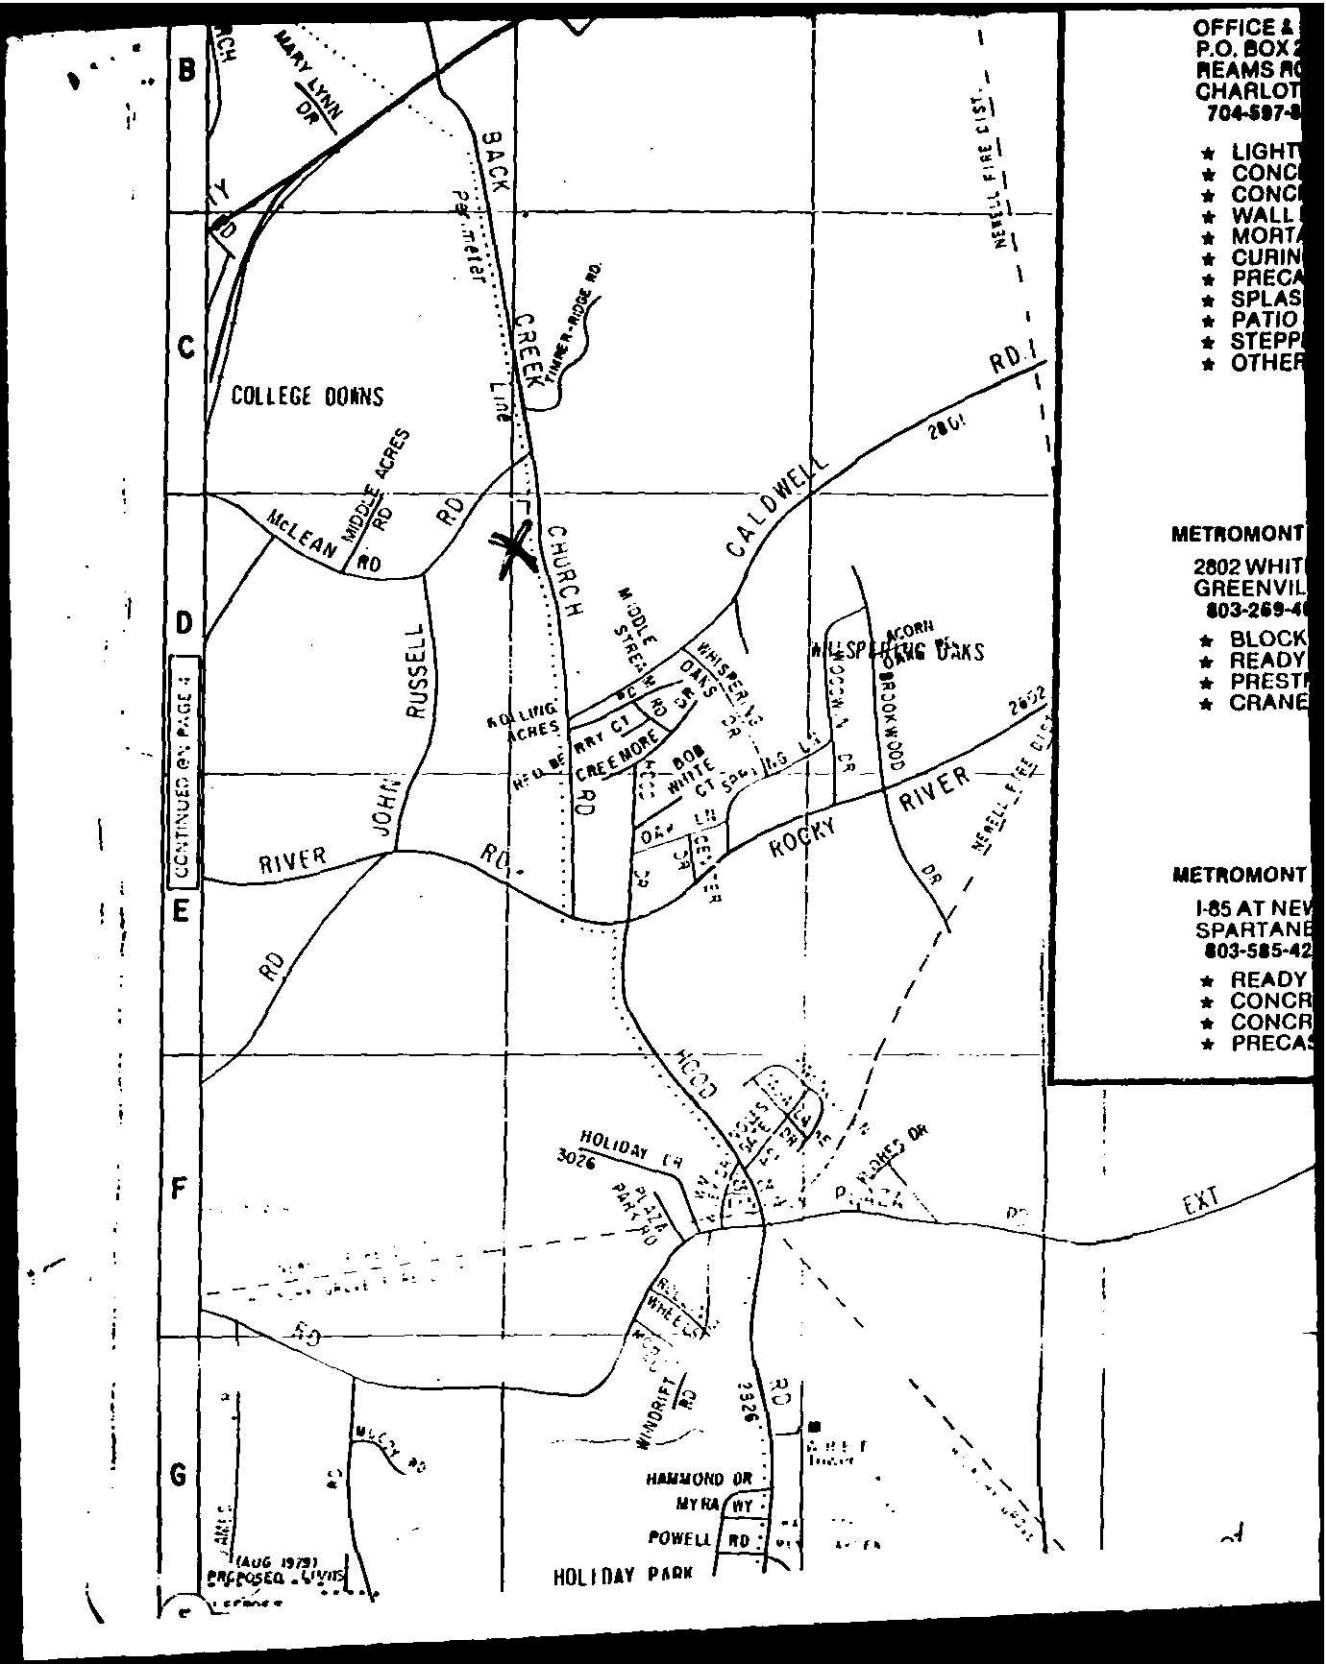
B
C
D
E
F
G
MARY LYNN DR
BACK CREEK
Perimeter Line
TIMBER RIDGE RD
COLLEGE DOWNS
MIDDLE ACRES RD
McLEAN RD
CHURCH RD
CALDWELL RD
RUSSELL RD
JOHN ROCKY RIVER RD
CONTINUED ON PAGE 4
ROLLING ACRES
CREEMORE
BOB WHITE CT
OAKS
WHISPERING OAKS DR
ACORN BROOKWOOD
HOLIDAY CR
3026
PLAZA PARK RD
HOOD
WINDRIFT RD
2326
HAMMOND DR
MYRA WY
POWELL RD
HOLIDAY PARK
(AUG 1979) PROPOSED LIVING
OFFICE &
P.O. BOX
REAMS RO
CHARLOT
704-597-
★ LIGHT
★ CONC
★ CONC
★ WALL
★ MORTA
★ CURIN
★ PRECA
★ SPLAS
★ PATIO
★ STEPP
★ OTHER
METROMONT
2802 WHIT
GREENVIL
803-269-4
★ BLOCK
★ READY
★ PREST
★ CRANE
METROMONT
I-85 AT NEW
SPARTANB
803-585-42
★ READY
★ CONCR
★ CONCR
★ PRECA

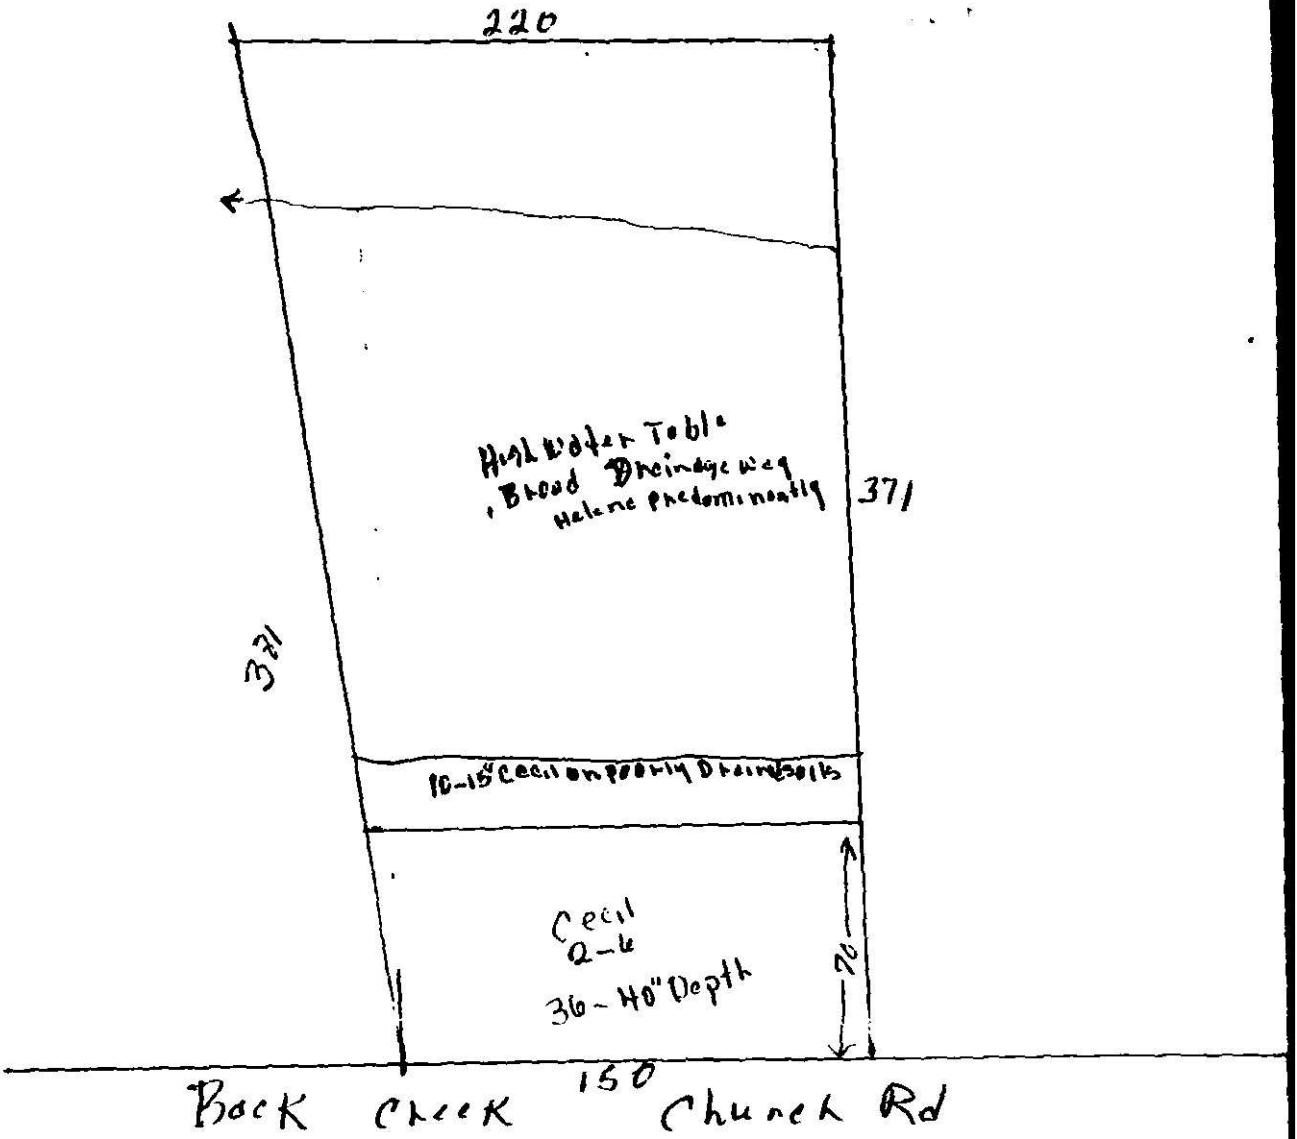

220
High Water Table
, Broad Drainage Way
Helene predominantly
371
371
10-15" Cecil on Porous Drainage Soils
Cecil
2-6
36-40" Depth
70
150
Back Creek
Church Rd

THIS IS TO CERTIFY THAT ON THE 16th DAY OF April 1979. I SURVEYED THE PROPERTY SHOWN ON THIS PLAT, AND THAT THE PROPERTY LINES, WALLS, AND BUILDINGS ARE AS SHOWN HEREON: THAT THE BUILDINGS LOCATED ON SAID LOT DO NOT ENCROACH OR PROJECT ON ADJACENT STREETS OR PROPERTY: AND THAT NO ADJACENT BUILDINGS OR WALLS ENCROACH OR PROJECT ON SAID PREMISES.

ROBERT EARL STEPHENSON

SIGNED: Robert Earl Stephenson

N. C. REG. LAND SURVEYOR L742

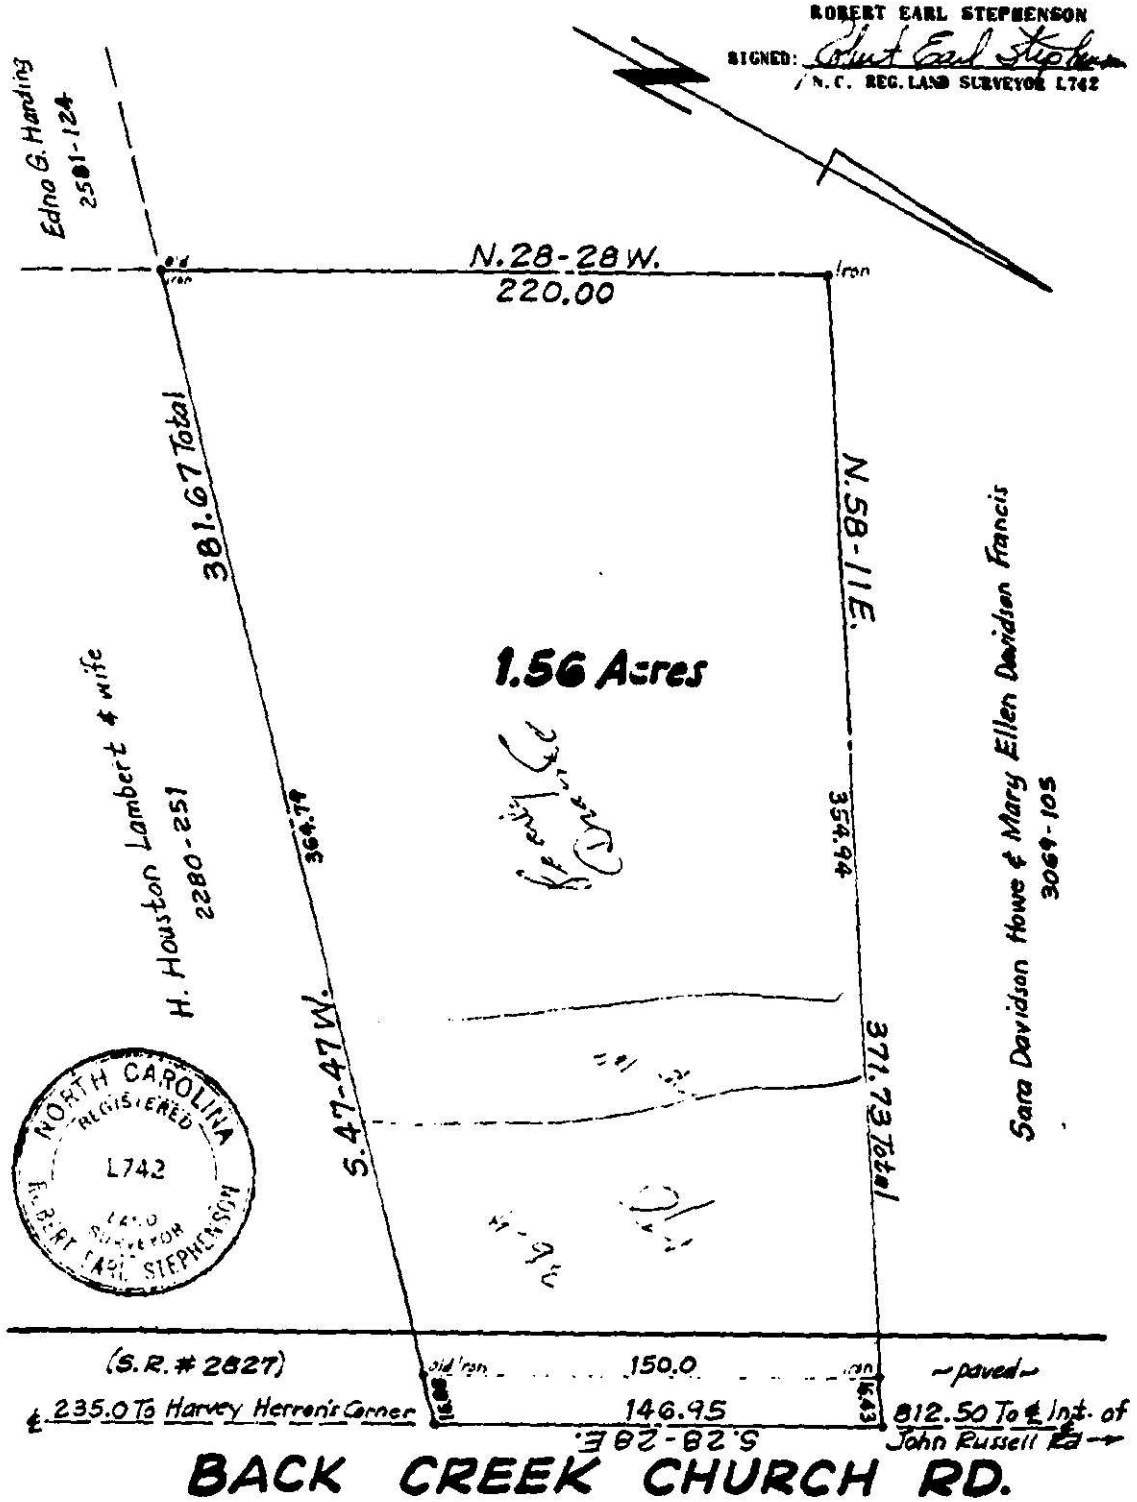

PHYSICAL SURVEY

OF

1.56 Acre Tract, Crab Orchard Twnsp., Mecklenburg Co., N.C.

Near CHARLOTTE, MECKLENBURG COUNTY, NORTH CAROLINA

PROPERTY OF

Howard Houston Lambert & wife, Shirley C. Lambert

SCALE: 1" = 50'

DEED BOOK: _____ PAGE: _____ MAP BOOK: _____ PAGE: _____

Date Received 11-26-84

RECEIVED
NOV 26 1984
Environmental Health

SIR No. 21641
P.E. No. 105-041-04
Map Date L

MECKLENBURG COUNTY
DEPARTMENT OF ENVIRONMENTAL HEALTH

APPLICATION FOR SOIL INVESTIGATION

1) NAME OF OWNER Lambert (LAST) Howard (FIRST) Houston (MIDDLE)

2) ADDRESS OF OWNER Rt #10 Box 4662 Charlotte ZIP 28213

3) PHONE NO. Home 596 2568 Office 332-1224


4) LOCATION OF PROPERTY Bob Creek Church (STREET OR COUNTY ROAD) Rd

5) SUBDIVISION — LOT NO. — BLOCK NO. —

MAP BOOK NO — PAGE NO.

6) DEED REFERENCE DEED BOOK 4225 PAGE NO 0921

Application is hereby made to the Mecklenburg County Department of Environmental Health for the conduct of a soil investigation and an on site inspection of the lot hereinabove described for the purpose of determining if the lot is suitable for the installation of an individual septic tank wastewater treatment system with subsurface, soil absorption, effluent discharge

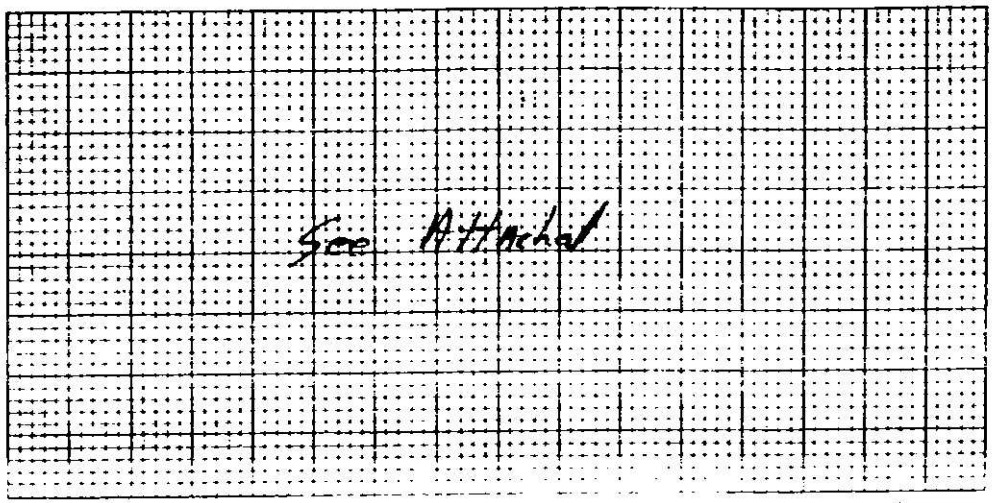

7) ACCURATELY DIAGRAM & DIMENSION LOT

Howard Houston Lambert
OWNER

EHD-5-76

Environmental Health Department's Copy