MECKLENBURG COUNTY
HEALTH DEPARTMENT

9585D
#8531

29 SEP '16 AM10:19

APPLICATION FOR APPROVAL TO USE AN EXISTING
ON-SITE WASTEWATER TREATMENT & DISPOSAL SYSTEM / WATER SUPPLY WELL

APPLICATION TYPE: ○ SEPTIC ONLY ○ WELL ONLY ◉ SEPTIC & WELL
○ ADDITION OR RENOVATION WITH OCCUPANCY INCREASE ○ EXCHANGE MOBILE HOME (SAME # BEDROOMS)
◉ ADDITION OR RENOVATION WITH NO OCCUPANCY INCREASE ○ COMMERCIAL OR INDUSTRIAL

PERSON FILING APPLICATION:
NAME: Keith Midwinter
ADDRESS: 3413 Keith Dr
CITY: Charlotte
STATE: NC ZIP: 28269
PHONE: (704) 516-9042
ALTERNATE PHONE:
E-MAIL: kmidwinter@exoendo.com

PROPERTY OWNER: ☑ SAME AS PERSON FILING APPLICATION
NAME:
ADDRESS:
CITY:
STATE: ZIP:
PHONE:
ALTERNATE PHONE:
E-MAIL:

JOB LOCATION INFORMATION
TAX PARCEL #: 04543126
STREET ADDRESS: 3413 Keith Dr
CITY: Charlotte
STATE: NC ZIP: 28269

SUBDIVISION OR MOBILE HOME PARK NAME:
LOT #:

WATER SUPPLY:
○ MUNICIPAL ◉ PRIVATE WELL ○ PUBLIC WELL ○ SHARED WELL ○ OTHER

RESIDENTIAL PROPERTY TYPE: ○ N/A
◉ HOUSE ○ MODULAR HOME ○ MULTIPLE FAMILY
○ SINGLE MOBILE HOME ○ DOUBLE WIDE
○ OTHER

OCCUPANCY (both fields are required):
NUMBER OF BEDROOMS: 3
NUMBER OF OCCUPANTS: 2

COMMERCIAL / INDUSTRIAL PROPERTY TYPE: ☑ N/A
TYPE OF BUSINESS:
EMPLOYEES PER SHIFT:
OF SHIFTS:
INDUSTRIAL WASTES? ○ YES ○ NO
UNDERGROUND STORAGE TANKS? ○ YES ○ NO

ADDITION/RENOVATION TYPE ATTACHED TO EXISTING STRUCTURE:
☐ BEDROOM ☐ BATHROOM ☐ KITCHEN ☐ DINING ROOM ☐ LIVING ROOM ☐ DEN
☐ GARAGE ☐ SUNROOM ☐ PORCH ☐ DECK ☐ OTHER

ADDITION/RENOVATION TYPE DETACHED FROM EXISTING STRUCTURE:
☒ DETACHED GARAGE ☐ DETACHED GARAGE WITH PLUMBING ☐ POOL HOUSE ☐ SHOP ☐ BARN
☐ STORAGE SHED ☐ DETACHED PORCH / DECK ☐ OTHER

*The undersigned, owner, or legal agent for the owner, of the property described above as the "Job Location" has read the foregoing application, acknowledges that the contents of same are true, and authorizes the Mecklenburg County Health Department to enter onto the property for the purpose of processing this request.

Owner's/Agent's Signature

9/25/16
Date

A PROPOSED PLOT PLAN (see page 2) is required to be submitted with each application.

MECKLENBURG COUNTY – GROUNDWATER & WASTEWATER SERVICES
700 N. TRYON ST. SUITE 211 CHARLOTTE, NC 28202, OFFICE: 704-336-5103, FAX: 704-336-6894


Revised on: 01/03/11

File #: _____

PROPOSED PLOT PLAN

A drawing showing the locations of the following items is required: existing and proposed property lines with dimensions, easements or right-of-ways, proposed building pad(s) or existing building footprint(s), all appurtenances (garage, driveway, deck, pool, etc.), location of existing or proposed well(s), location of existing or proposed sewer lines and sewage disposal systems, surface water bodies, and any aboveground or underground storage tanks. Provide names for all roads that adjoin the property.

Street Address: 3413 Keith Dr Tax Parcel #: 04543126

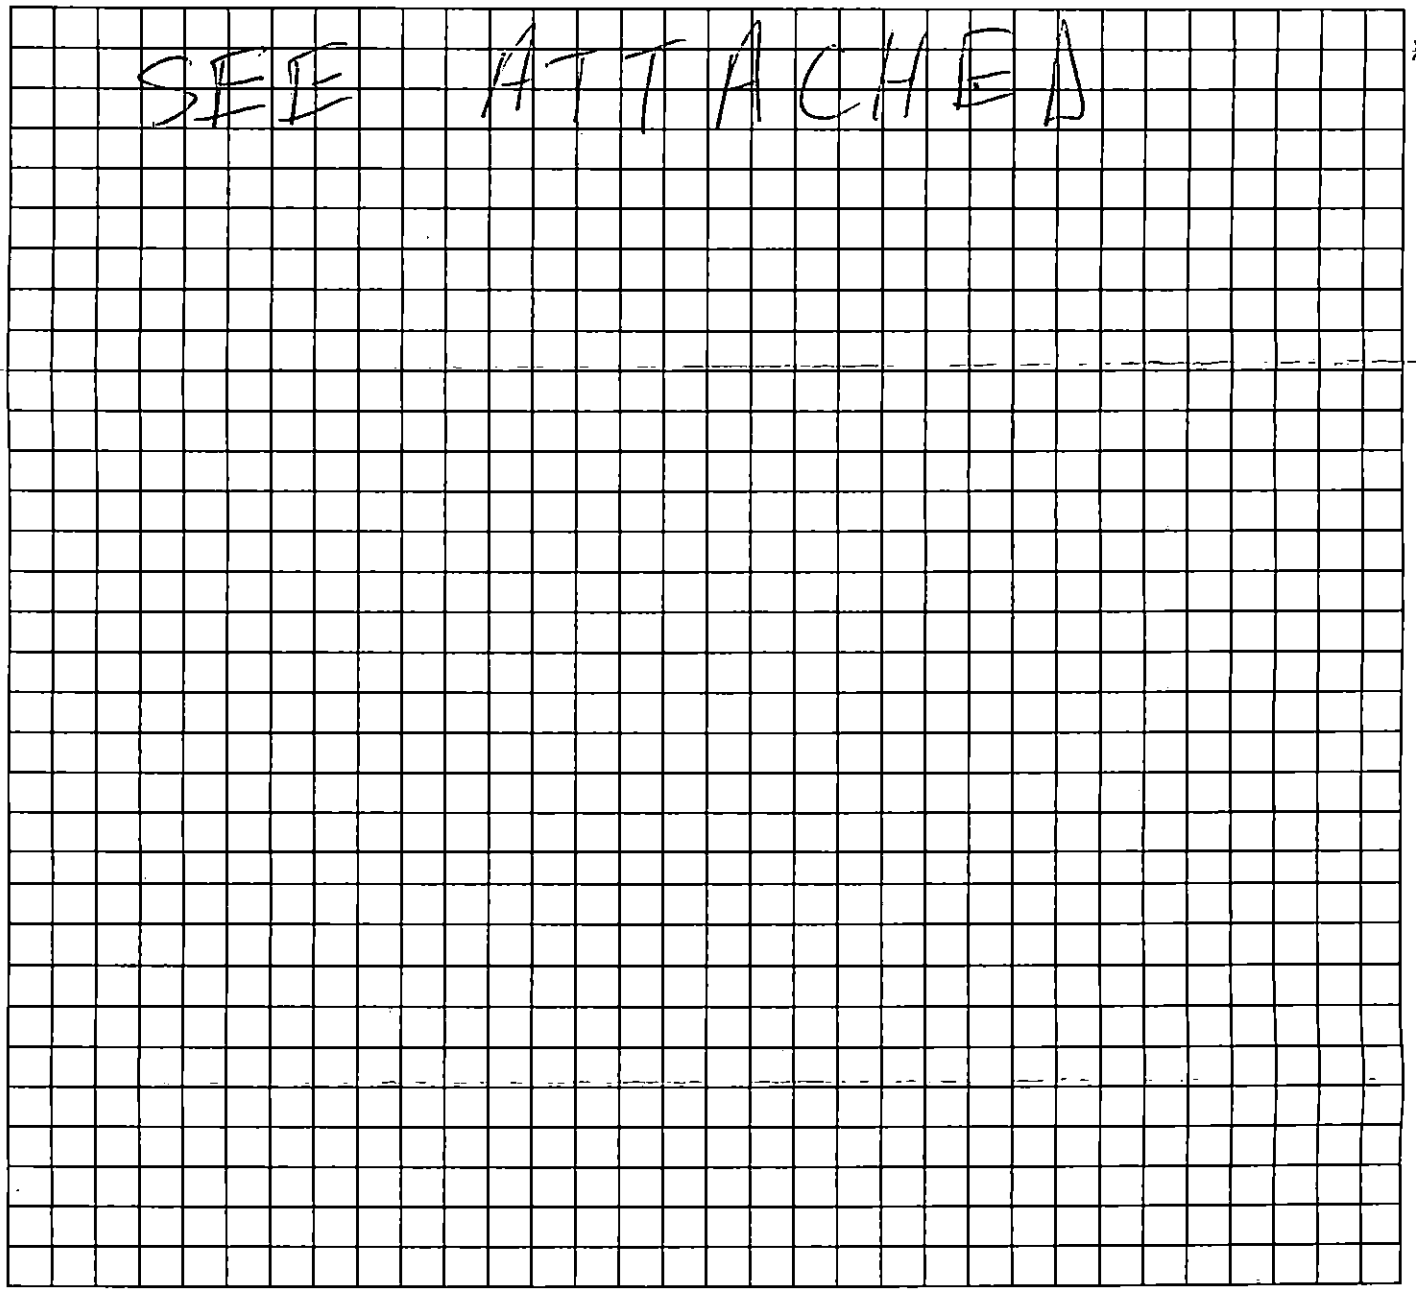


*The undersigned, an authorized agent of the Mecklenburg County Health Department, certifies that the Department has approved the Request for the "Job Location" contained in this document. This approval is granted in accordance with the provisions of Laws and Rules for Sanitary Sewage Collection, Treatment, and Disposal and Water Supply Wells in effect at the time of issuance of the permit and is subject to the following provisions:

- No work shall be conducted on the septic tank system until an installation, construction, alteration and/or repair approval is granted by this Department.
- This permit is not transferable.
- Addition/Renovation approval valid 1 year from issuance date
- Mobile home exchange approval valid 6 months from issuance date

Proposed project meets
setbacks of well & septic - Approved
Kim Marett 10/7/16
REHS Signature Date

MECKLENBURG COUNTY – GROUNDWATER & WASTEWATER SERVICES
700 N. TRYON ST. SUITE 211 CHARLOTTE, NC 28202, OFFICE: 704-336-5103, FAX: 704-336-6894

Revised on: 01/03/11

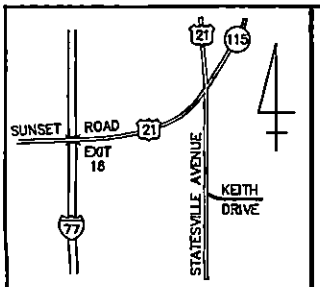

VICINITY MAP
NOT TO SCALE


I, ROBERT C. RHYNE, CERTIFY THAT THIS PLAT WAS DRAWN FROM AN ACTUAL SURVEY MADE UNDER MY SUPERVISION ON THE 10th DAY OF MAY 2015; THAT THE RATIO OF PRECISION OF THE UNADJUSTED SURVEY IS 1:10,000 AND THAT THIS SURVEY AND PLAT COMPLIES WITH THE STANDARDS OF PRACTICE FOR LAND SURVEYING IN THE STATE OF NORTH CAROLINA (21 NCAC 56.1600)

PRELIMINARY MAP
NOT FOR CONSTRUCTION
CONVEYANCE OR SALES

ROBERT C. RHYNE L-4191

THIS DOCUMENT ORIGINALLY ISSUED AND SEALED BY ROBERT C. RHYNE L-4191, ON MAY 10, 2015. THIS MEDIUM SHALL NOT BE CONSIDERED A CERTIFIED DOCUMENT.

LEGEND:
RBF – REBAR FOUND
N.T.S. – NOT TO SCALE
Ⓢ – MANHOLE
RCP – REINFORCED CONCRETE PIPE
– UTILITY POLE
IPF – IRON PIPE FOUND
DB PG – DEED BOOK AND PAGE
O PROPERTY CORNER
——— LINES SURVEYED BY US
— — LINES NOT SURVEYED BY US

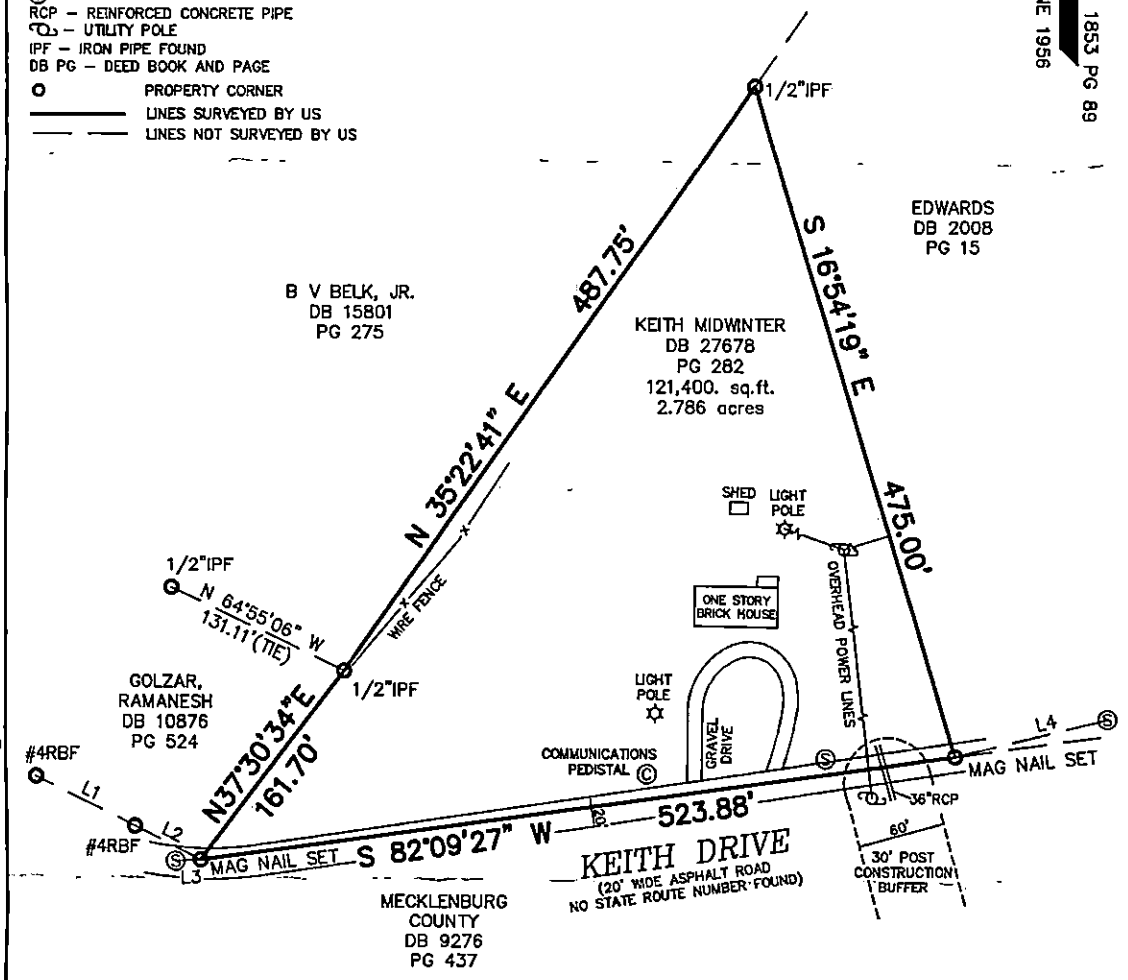

TIE LINE TABLE		
LINE	LENGTH	BEARING
L1	76.11	N64°05'41"W
L2	50.49	N63°25'11"W
L3	17.33	S86°51'25"W
L4	75.20	S76°11'37"W

NOTES:
1) NO RECOVERABLE NCGS MONUMENTS WITHIN 2000' OF SITE.
2) THIS PROPERTY IS DESIGNATED TAX PARCEL #045-431-26.
3) SUBJECT PROPERTY IS CURRENTLY ZONED R-3.
4) ONLY THE IMPROVEMENTS AND UTILITIES SHOWN WERE LOCATED BY US, OTHERS MAY EXIST.
5) PARCEL SHOWN IS SUBJECT TO EASEMENTS RESTRICTIONS OF RECORD.
6) #4 REBARS AT ALL CORNERS UNLESS OTHERWISE NOTED.


100 0 100 200
BAR SCALE

BOUNDARY AND PHYSICAL SURVEY OF
3413 KEITH DRIVE
AS DESCRIBED IN DEED RECORDED IN DB 28768 AT PAGE 282
CITY OF CHARLOTTE
MECKLENBURG COUNTY, NORTH CAROLINA

PREPARED FOR:

KEITH MIDWINTER

SURVEY DATE:	SCALE: 1" = 100'	ROBERT C. RHYNE, PLS
MAY 10, 2015		7023 STREAMSIDE DRIVE CHARLOTTE, NC 28212 PHONE (704) 333-0169

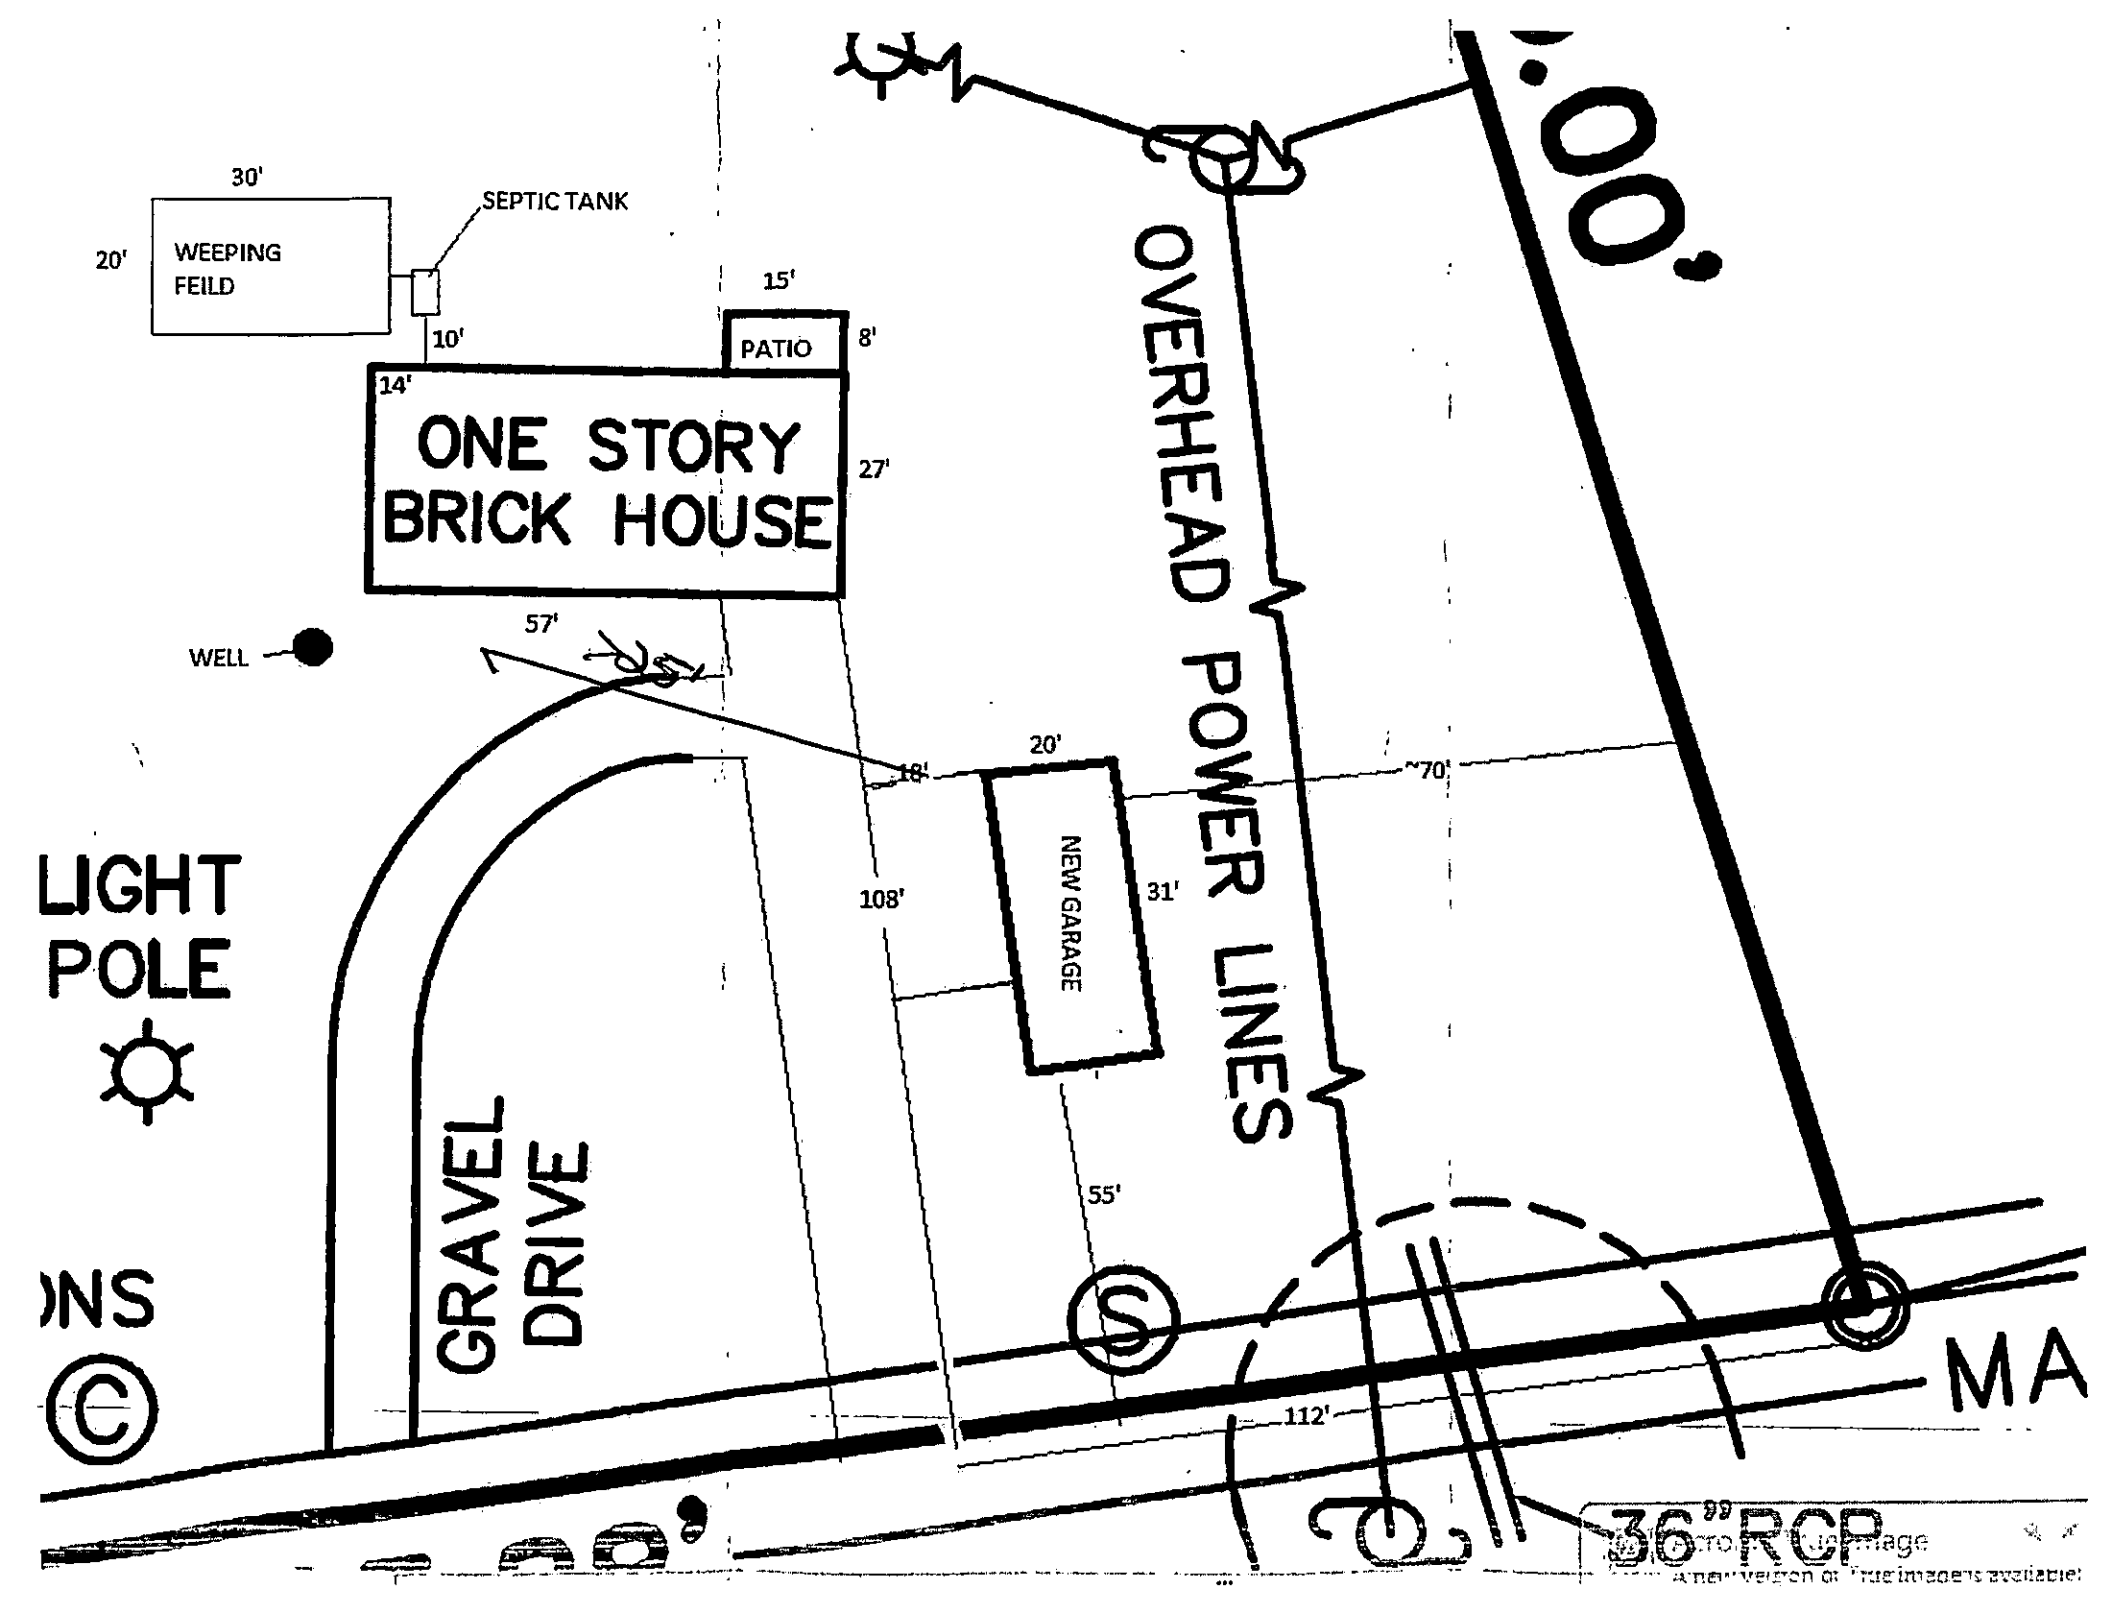
30'
SEPTIC TANK
20'
WEEPING
FEILD
15'
10'
PATIO
8'
14'
ONE STORY
BRICK HOUSE
27'
WELL
57'
18'
20'
70'
NEW GARAGE
31'
108'
LIGHT
POLE
GRAVEL
DRIVE
55'
112'
OVERHEAD POWER LINES
36"RCP

Payment Receipt

Mecklenburg County POS

Environmental Health
700 N. Tryon Street
Charlotte, NC 28202
Phone: 704-336-5100

Enter Account # or Customer Name Here: KEITH MIDWINTER

Bill To:

KEITH MIDWINTER
3413 KEITH DR

Charlotte, NC 28269

Single Payment

Transaction Date: 09/29/2016 9:21 AM Pacific Time
Pay Method: VISA **********6139
Approval #: 04649C
Trace Number: f575531c-3e69-4c2a-a208-84b61082e4ec
Amount: $100.00

Payment Amount: $100.00

Total: $100.00

Thank you for your payment.

MECKLENBURG COUNTY
LAND USE AND ENVIRONMENTAL SERVICES
Payment Receipt

Receipt Information

Date:	09/29/16	**Amount:**	100.00
Receipt #:	101961	**Tendered:**	100.00
Check / Auth #:	VISA 04649C	**Returned:**	0.00
Received By:	ELLISLW		

Account Information

Account #:	200000
Contractor:	MIDWINTER,KEITH
Attn:	
Address:	3413 KEITH DR
Address:	
City/State/Zip:	CHARLOTTE, NC 28269

Item	Description	Permit#	Quantity	Unit Price	Total Price
0705	Use Existing System 3413 KEITH DR		1	100.00	100.00

----------Outstanding Balances----------

Month-To-Date	Prior Month	30 Days	60 Days	90 Days	Balance

Supervisor/Administrative Professional Checklist

New Septic ☐ New Well ☐ Use Existing X Alteration ☐ Modified Plot Plan ☐

New Septic Fees Paid:

IP ($250.00) _____ Initials/Date

CA ($200.00) _____ Initials/Date

OP ($200.00) _____ Initials/Date

(CA and OP fees need to be paid before a building permit can be issued)

New Well Fee Paid: $550.00 _____ Initials/Date

Use Existing Fee Paid: $100.00 CC LE 10/4/16 Initials/Date

Alteration Fee Paid: $300.00 (Total) $200 (If use existing was paid) _____ Initials/Date

Modified Plot Plan Fee Paid: $100.00 _____ Initials/Date

Floor plans need to be submitted and reviewed before CA can be issued. ☐ Reviewed ☐ _____

This site is served by septic and well. Verify each is complete before final hold is released. ☐

Septic file completed. ☐ _____ Well file completed. ☐ _____

Send permit for signature. ☐ Signature received. ☐ _____

This septic system requires a certified operator contract before final hold is released. ☐

Certified operator contract is on file. ☐ _____