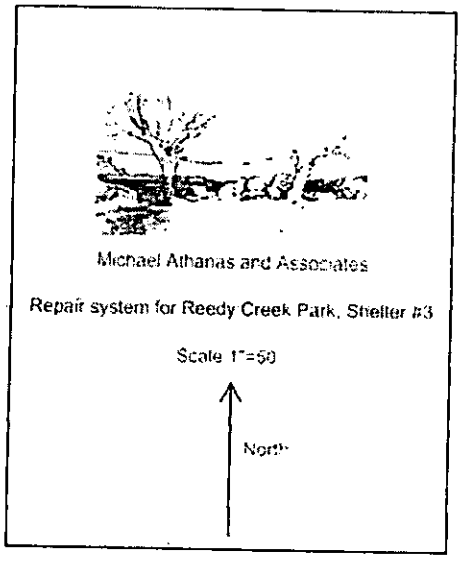
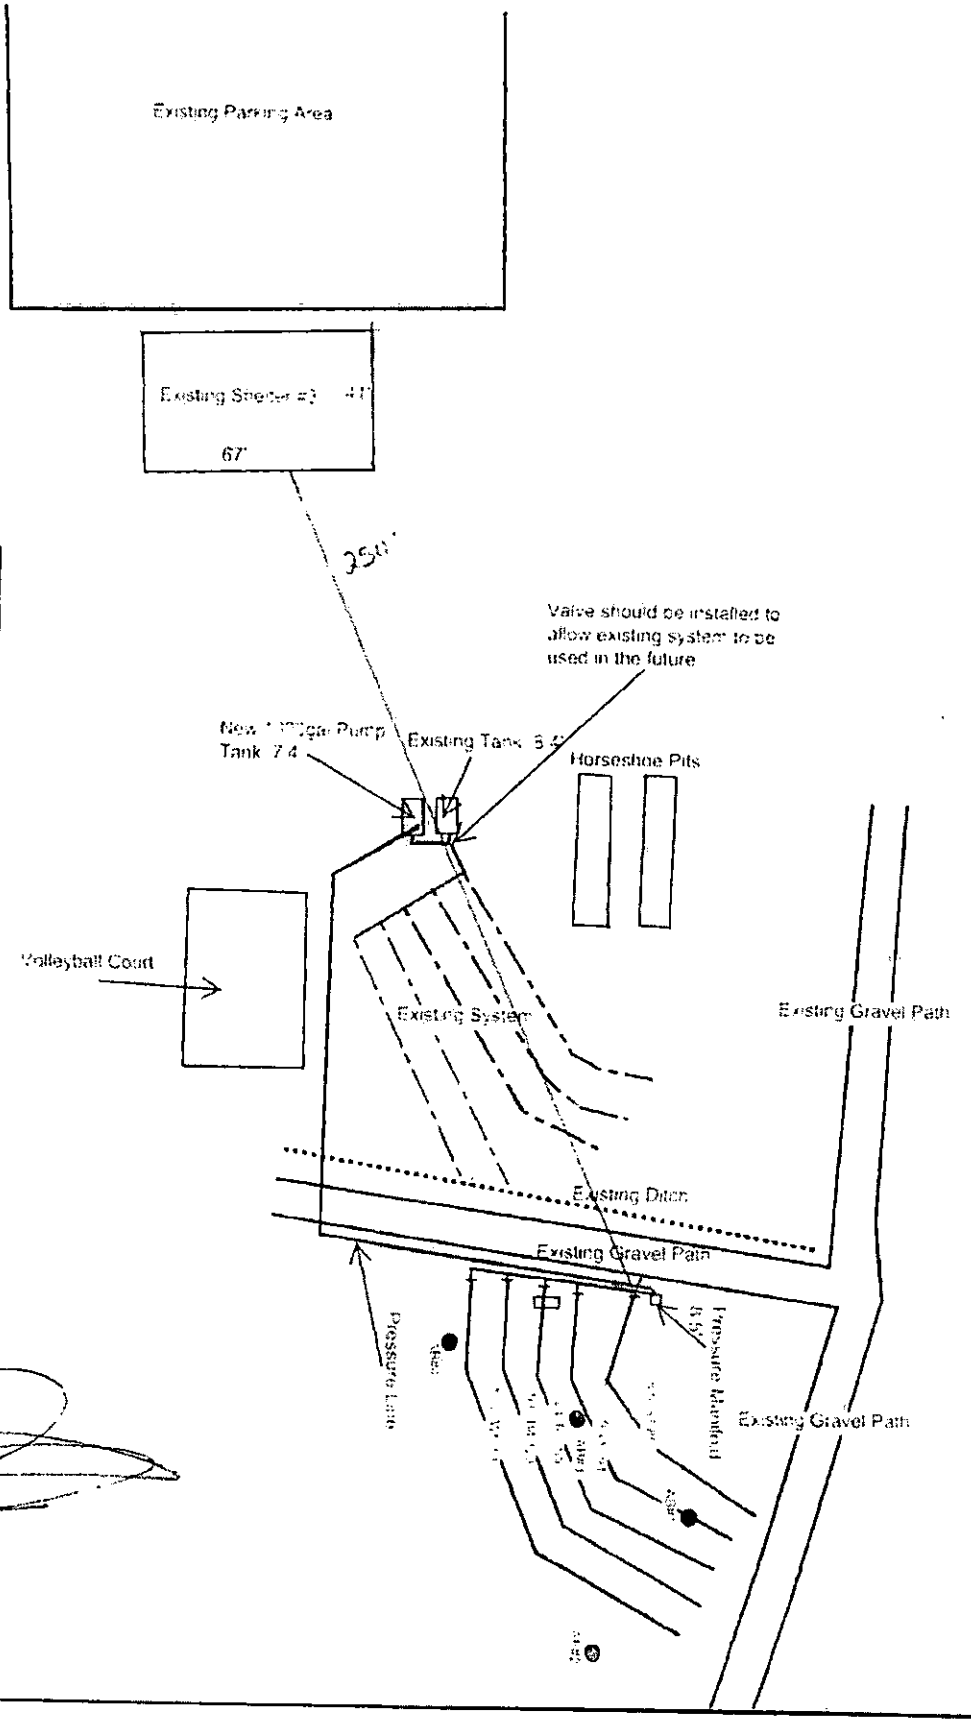

Michael Athanas and Associates
Repair system for Reedy Creek Park, Shelter #3
Scale 1"=50
North


Existing Parking Area
Existing Shelter #3
67'
25'
Valve should be installed to allow existing system to be used in the future
Existing Tank
Horseshoe Pits
Volleyball Court
Existing System
Existing Gravel Path
Existing Ditch
Existing Gravel Path
Pressure Manifold
Existing Gravel Path

Signature