

13600 ALEXANDER LN

01708249

1/4/2008

duponbj

Groundwater and Wastewater Services File Imaging Project
May 2007
Barcode Font = IDAutomationHC39M

INDIVIDUAL WATER AND WASTEWATER SYSTEMS PROGRAM
APPLICATION FOR SERVICES

[X] CRT

Mecklenburg County Health Dept.
Environmental Health Division
c/o Hal Marshall Ctr., Suite 211
700 N. Tryon St.
Charlotte, NC 28202

(704)336-5102 4/10/98

Date:

PERSON FILING APPLICATION:
NAME: LOPEZ (last) PERRY (first) L (mi)
ADDRESS: 13600 ALEXANDER LN PHONE: (704) 948 7331
CITY: HUNTERSVILLE STATE: NC ZIPCODE: 28078

PROPERTY OWNER:
NAME: LOPEZ (last) PERRY (first) L (mi)
ADDRESS: 13600 ALEXANDER LN PHONE: (704) 948 7331
CITY: HUNTERSVILLE STATE: NC ZIPCODE: 28078

PROPERTY INFORMATION (FROM ENGINEERING FORM):
TAX/PARCEL NUMBER: 017-082-49
STREET ADDRESS: 13600 Alexander Lane
ZONING:

SUBDIVISION OR MOBILE HOME PARK NAME:

Township (check one):
[] 0 Mecklenburg County [] 2 Davidson [] 4 Pineville [X] 6 Huntersville
[] 1 Charlotte [] 3 Cornelius [] 5 Matthews [] 7 Mint Hill

LOT NUMBER: LOT SIZE (In acres):

TYPE APPLICATION (check one):

[redacted] 1964

[redacted]
[] EXCHANGE MOBILE HOME - SAME # BEDROOMS (Y)
[] ADDITION - INCREASE ROOMS/OCCUPANCY/MOBILE HOME SIZE (A or M)
[] COMMERCIAL OR INDUSTRIAL (N)

[redacted]
[X] ADDITION - GARAGE OR RENOVATION/NO MAJOR CHANGES (X) expand storage bldg
[redacted]

RESIDENTIAL PROPERTY (Type Building, check one):
[] SINGLE MOBILE HOME (S) [] HOUSE (H) [] MULTIPLE FAMILY (U)
[] DOUBLE WIDE (D) [] MODULAR HOME (M) [] OTHER STORAGE/OFFICE

NUMBER BEDROOMS: 4 NUMBER OCCUPANTS:
SYSTEM CLASSIFICATION:

COMMERCIAL/INDUSTRIAL PROPERTY:
Type Business _____ # Employees ___ Per Shift ___ ___ ___
Industrial Wastes (Y/N) ___
Underground Storage Tanks On Property (Y/N) ___ Type _____

WATER SUPPLY (check one):
[] Community (C) [] Shared Well (S)
[X] Municipal (M) [] Other 'spring' (O)
[] Private Well (P)

FUTURE ADDITIONS - ALL PLANNED ADDITIONS MUST BE ENTERED (check all that apply):
[] Swimming Pool [] Jacuzzi [] Stable/Barn [] Workshop [] None
[] Garage [] Storage Building [] Deck/Patio [] Bedrooms [] Other

The undersigned, owner, or legal agent for the owner, of the property described above as the "JOB LOCATION" has read the foregoing application, acknowledges that the contents of same are true, and authorizes agents of the MECKLENBURG COUNTY HEALTH DEPARTMENT to enter onto the property for the purpose of processing this request.

Signed: [signature] Date: 10-11-98

NOTICE:

The undersigned, an authorized agent of the MECKLENBURG COUNTY HEALTH DEPARTMENT, certifies that the Department has approved the Request for the Job Location contained in this document. This approval is granted in accordance with the provisions of Laws And Rules For Sanitary Sewage Collection, Treatment And Disposal in effect at the time of issuance of the permit and is subject to the following provisions:

...No work shall be conducted on the septic tank system until an installation, Construction, Alteration and/or Repair approval is granted by this Department.

...This permit is not transferable.

... Use existing system for storage building expansion.


[] IMPROVEMENT PERMIT - VALID 60 MONTHS FROM ISSUANCE
[] MOBILE HOME EXCHANGE APPROVAL - VALID 6 MONTHS FROM ISSUANCE
[X] ADDITION/RENOVATION APPROVAL - VALID 1 YEAR FROM ISSUANCE

Jenny P. Nichols 10/25/99
Environmentalist Date

WATER : 122791

COPY

File # 4109B tax parcel # 017-082-49

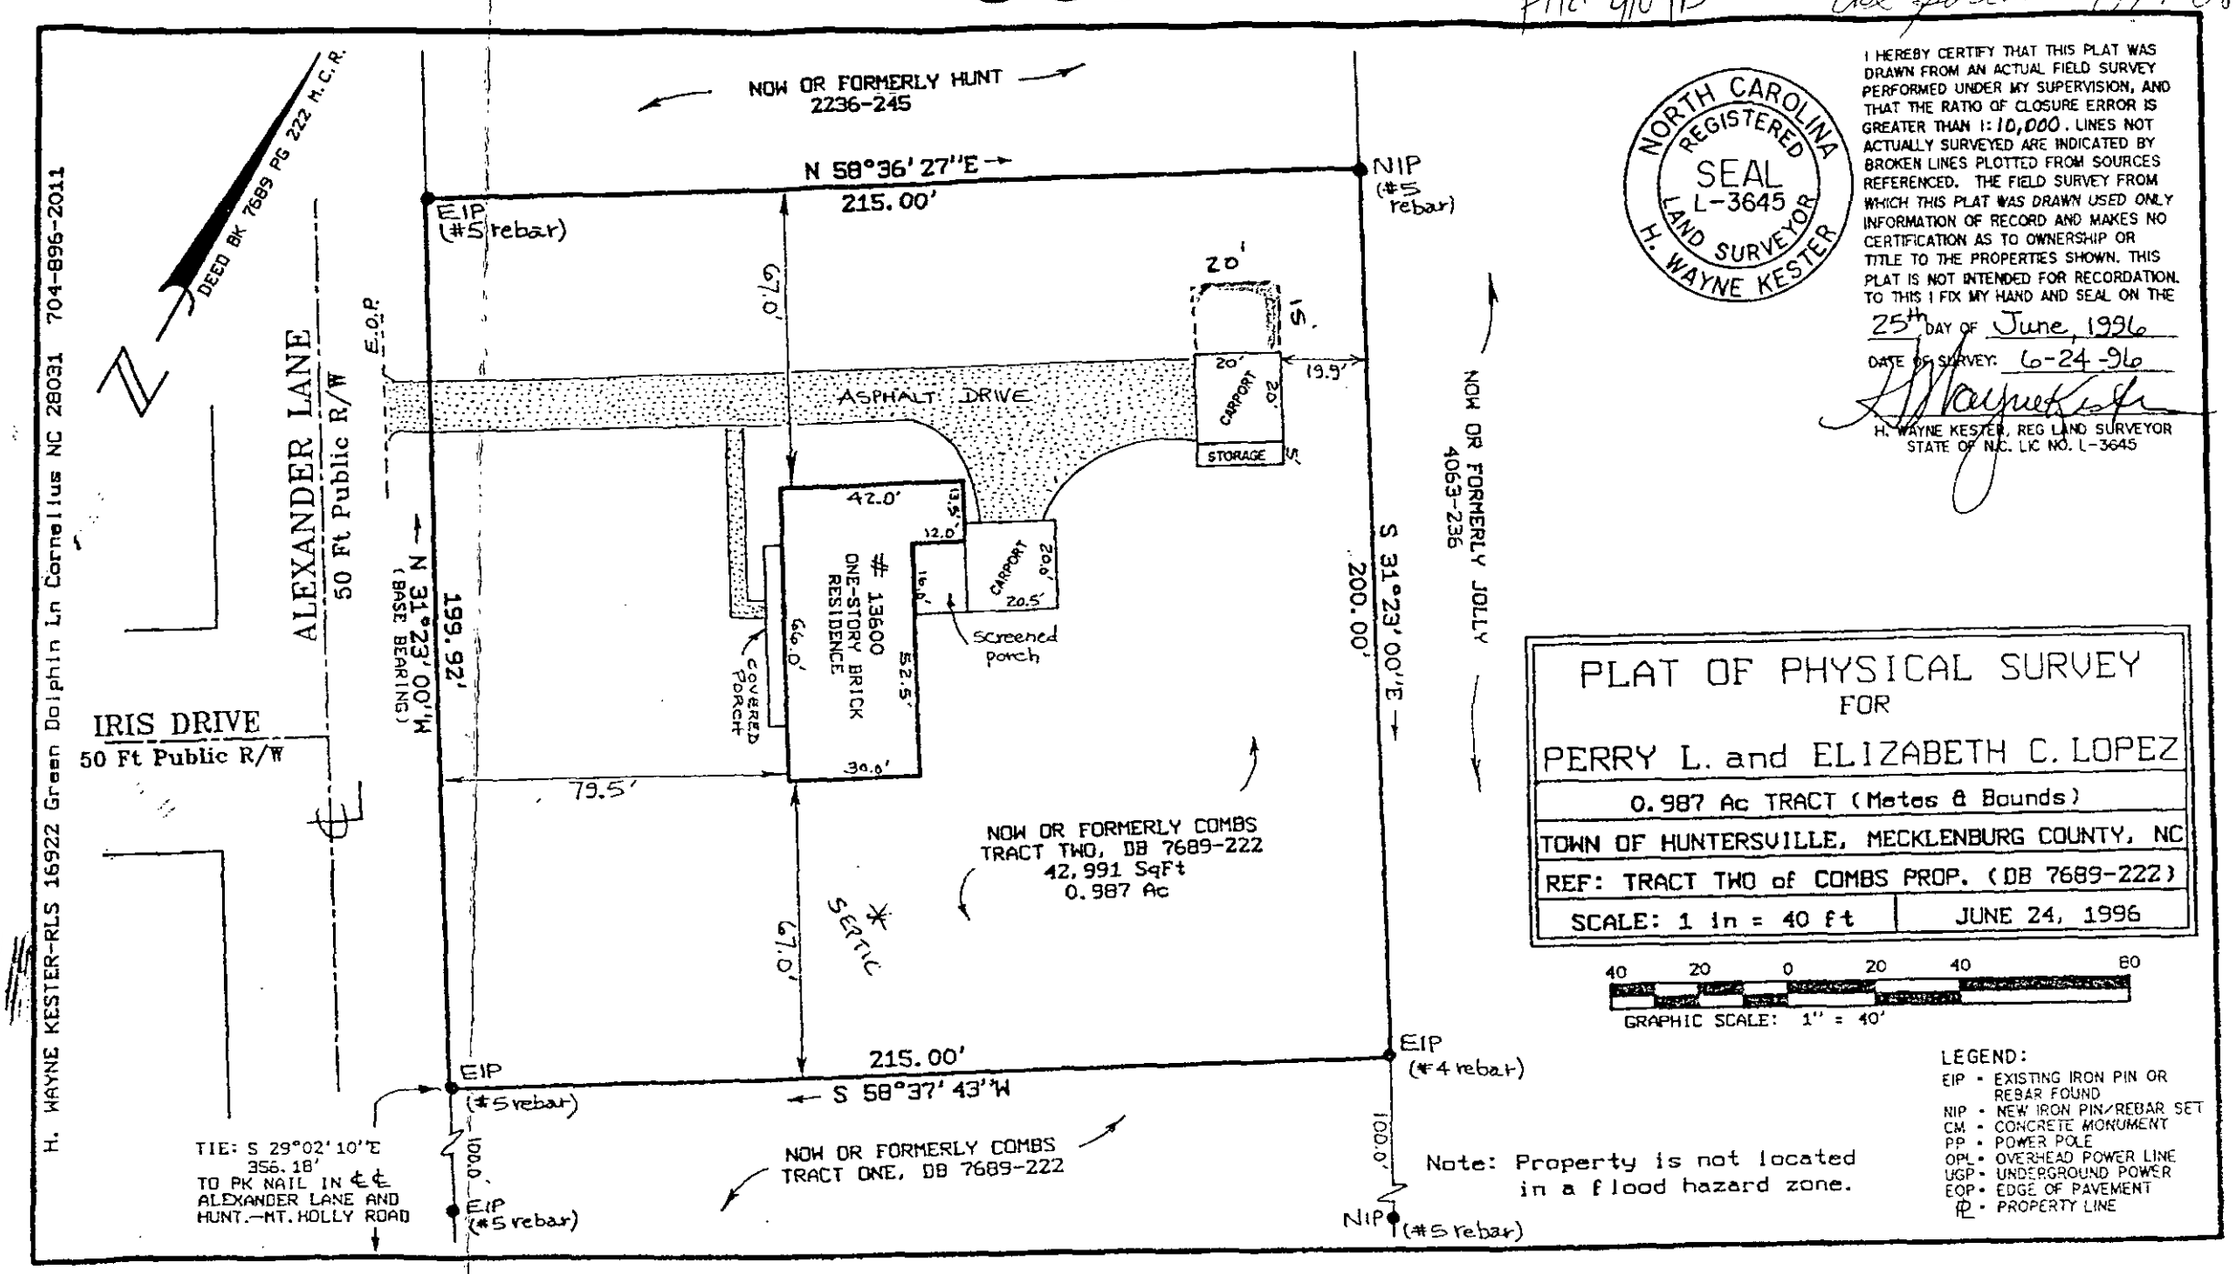

NORTH CAROLINA REGISTERED SEAL L-3645 LAND SURVEYOR H. WAYNE KESTER

I HEREBY CERTIFY THAT THIS PLAT WAS DRAWN FROM AN ACTUAL FIELD SURVEY PERFORMED UNDER MY SUPERVISION, AND THAT THE RATIO OF CLOSURE ERROR IS GREATER THAN 1:10,000. LINES NOT ACTUALLY SURVEYED ARE INDICATED BY BROKEN LINES PLOTTED FROM SOURCES REFERENCED. THE FIELD SURVEY FROM WHICH THIS PLAT WAS DRAWN USED ONLY INFORMATION OF RECORD AND MAKES NO CERTIFICATION AS TO OWNERSHIP OR TITLE TO THE PROPERTIES SHOWN. THIS PLAT IS NOT INTENDED FOR RECORDATION. TO THIS I FIX MY HAND AND SEAL ON THE

25th DAY OF June, 1996

DATE OF SURVEY: 6-24-96

H. Wayne Kester

H. WAYNE KESTER, REG LAND SURVEYOR
STATE OF N.C. LIC NO. L-3645

PLAT OF PHYSICAL SURVEY
FOR
PERRY L. and ELIZABETH C. LOPEZ

0.987 Ac TRACT (Metes & Bounds)

TOWN OF HUNTERSVILLE, MECKLENBURG COUNTY, NC

REF: TRACT TWO of COMBS PROP. (DB 7689-222)

SCALE: 1 in = 40 ft | JUNE 24, 1996

40 20 0 20 40 80
GRAPHIC SCALE: 1" = 40'

LEGEND:
EIP - EXISTING IRON PIN OR REBAR FOUND
NIP - NEW IRON PIN/REBAR SET
CM - CONCRETE MONUMENT
PP - POWER POLE
OPL - OVERHEAD POWER LINE
UGP - UNDERGROUND POWER
EOP - EDGE OF PAVEMENT
℄ - PROPERTY LINE

Note: Property is not located in a flood hazard zone.