


11100 PINE GROVE AV

13709405

12/31/2007

duponbj

Groundwater and Wastewater Services File Imaging Project
May 2007
*Barcode Font = IDAutomationHC39M*

Pd 100 w CK Acct dep D133 76 6/13/01

# INDIVIDUAL WATER AND WASTEWATER SYSTEMS PROGRAM
## APPLICATION FOR SERVICES

ACS

[ ] CRT

Mecklenburg County Health Dept.
Environmental Health Division
c/o Hal Marshall Ctr., Suite 214
700 N. Tryon St.
Charlotte, NC 28202

(704)336-5102 25993

PERSON FILING APPLICATION:

NAME: Griffin, Jr., William F.
(last) (first) (mi)

ADDRESS: 11100 Pine Grove Ave PHONE: (704) 361-0970

CITY: Charlotte, STATE: NC ZIPCODE: 28227

Date:

PROPERTY OWNER: SAME AS ABOVE

NAME: _____
(last) (first) (mi)

ADDRESS: _____ PHONE: (___) _____

CITY: STATE: ZIPCODE:

PROPERTY INFORMATION (FROM ENGINEERING FORM):

TAX/PARCEL NUMBER: 137-094-05

STREET ADDRESS: 11100 Pine Grove Ave

ZONING: _____

Township (check one):
[X] 0 Mecklenburg County [ ] 2 Davidson [ ] 4 Pineville [ ] 6 Huntersville
[ ] 1 Charlotte [ ] 3 Cornelius [ ] 5 Matthews [ ] 7 Mint Hill

SUBDIVISION OR MOBILE HOME PARK NAME:

LOT NUMBER: LOT SIZE (in acres):

TYPE APPLICATION (check one):

[ ] EXCHANGE MOBILE HOME - SAME # BEDROOMS (Y)
[ ] ADDITION - INCREASE ROOMS/OCCUPANCY/MOBILE HOME SIZE (A or M)
[ ] COMMERCIAL OR INDUSTRIAL (N)

[X] ADDITION - GARAGE OR RENOVATION/NO MAJOR CHANGES (X)
Detached Carport

RESIDENTIAL PROPERTY (Type Building, check one):
[ ] SINGLE MOBILE HOME (S) [ ] HOUSE (H) [ ] MULTIPLE FAMILY (U)
[ ] DOUBLE WIDE (D) [ ] MODULAR HOME (M) [ ] OTHER _____ (O)

NUMBER BEDROOMS: NUMBER OCCUPANTS:

SYSTEM CLASSIFICATION:

COMMERCIAL/INDUSTRIAL PROPERTY:
Type Business _____ # Employees ___ Per Shift ___ ___ ___
Industrial Wastes (Y/N) ___
Underground Storage Tanks On Property (Y/N) ___ Type _____

WATER SUPPLY (check one):
[ ] Community (C) [ ] Shared Well (S)
[ ] Municipal (M) [ ] Other 'spring' (O)
[X] Private Well (P)

FUTURE ADDITIONS - ALL PLANNED ADDITIONS MUST BE ENTERED (check all that apply):
[ ] Swimming Pool [ ] Jacuzzi [ ] Stable/Barn [ ] Workshop [ ] None
[ ] Garage [ ] Storage Building [ ] Deck/Patio [ ] Bedrooms [ ] Other

The undersigned, owner, or legal agent for the owner, of the property described above as the "JOB LOCATION" has read the foregoing application, acknowledges that the contents of same are true, and authorizes agents of the MECKLENBURG COUNTY HEALTH DEPARTMENT to enter onto the property for the purpose of processing this request.

Signed: Melanie M. Sinclair Date: 6/13/01

NOTICE:

The undersigned, an authorized agent of the MECKLENBURG COUNTY HEALTH DEPARTMENT, certifies that the Department has approved the the Request for the Job Location contained in this document. This approval is granted in accordance with the provisions of Laws And Rules For Sanitary Sewage Collection, Treatment And Disposal in effect at the time of issuance of the permit and is subject to the following provisions:

...No work shall be conducted on the septic tank system until an installation, Construction, Alteration and/or Repair approval is granted by this Department.

...This permit is not transferable.

...6-15-01 USE EXISTING SYSTEM

[ ] IMPROVEMENT PERMIT - VALID 60 MONTHS FROM ISSUANCE
[ ] MOBILE HOME EXCHANGE APPROVAL - VALID 6 MONTHS FROM ISSUANCE
[ ] ADDITION/RENOVATION APPROVAL - VALID 1 YEAR FROM ISSUANCE

Environmentalist Date

WATER : 122791

COPY


# PROPOSED PLOT PLAN

HEALTH DEPARTMENT
ENVIRONMENTAL HEALTH DIVISION
700 NORTH TRYON STREET
CHARLOTTE, NC 28202
PHONE (704) 336-5102

FILE: 2599B

TC: 132-054-05

Draw in and name all roads adjoining the property. Draw in and accurately dimension the lot concerned. Accurately indicate property boundaries, proposed and/or existing structures and driveways, underground utilities, and wells and springs within 100 feet of the proposed building or drainfield.

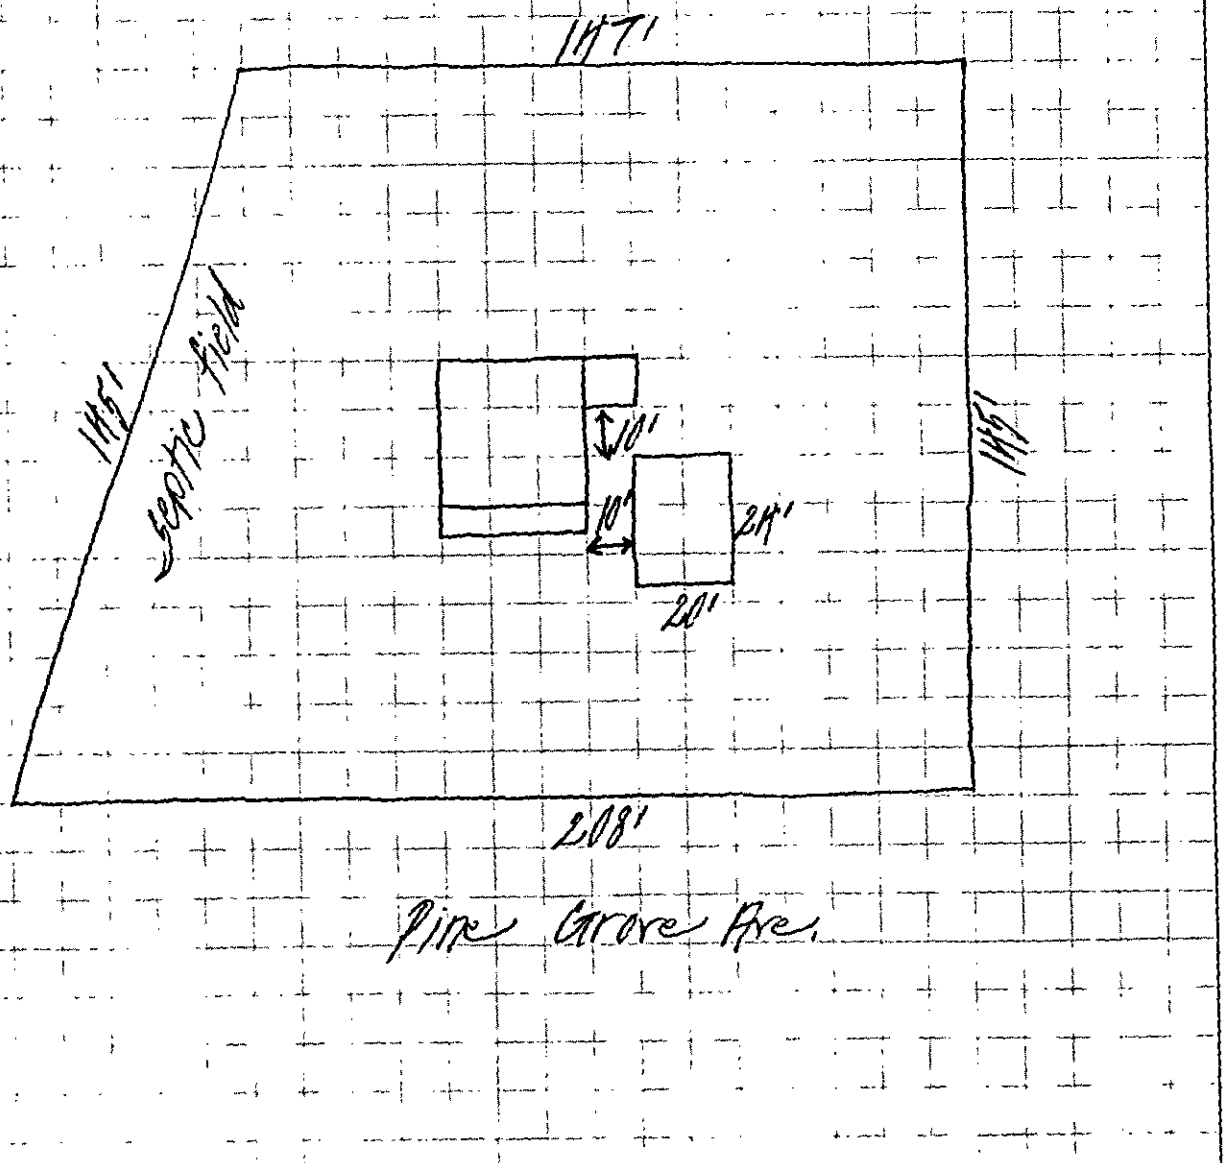


APPROVAL DATE _____

White - Health Department's Copy  Canary - Environmentalist's Copy  Pink - Owner's Copy

# CERTIFICATE OF COMPLETION/OPERATION PERMIT

HEALTH DEPARTMENT
ENVIRONMENTAL HEALTH DIVISION
700 NORTH TRYON ST., SUITE 211
CHARLOTTE, NC 28202
PHONE (704) 336-5102

FILE: 2599 B DATE: 8-27-99

TC: 137-094-05 ☐ L ☒ CRT

SERIAL Nº 18109

Name of Owner WILLIAM FRANK GRIFFIN Juris.:

Address of Property 11100 PINE GROVE ~~ROAD~~ AVE

**Inspection Data:**

Tank Material PCC 1500

Total Length of Drainfield 300'

Number of Lines 3 @ 100

Cover Depth 12"

Water Supply Source WELL

Distance to Water Source NOT INSTALLED

Excavation Inspected 8-27-99

Tank(s) Inspected 8-27-99

Wash Line Inspected —

High Water Alarm Inspected 8-27-99

SEE PLOT PLAN

PLOT

Design 1500 ST 1000 PT 900 SFT CON CTR# RCS

The undersigned has inspected the Septic Tank System described above, and certifies it has been

☐ installed or constructed ☐ altered or repaired

☐ in accordance with the permit issued ☐ as detailed in the plot above

and meets the provisions of I5A NCAC 18A. 1900, "Laws And Rules For Sewage Treatment and Disposal Systems" in effect on the date of issuance of the permit. This issuance of this

☐ Certificate of Completion ☒ Operation Permit

*does not in any way guarantee that the system will operate properly or relieve any person now or hereafter owning,* controlling, or using such system from any liability resulting from the failure of the system to operate properly. This document is issued subject to those restrictions and conditions shown on the permit(s) and the provisions of I5A NCAC 18A. 1990 in addition to those listed below under "COMMENTS." This document shall be null and void if any information contained in the application is untrue or if any additions are made to the property which would increase the requirements for said system.

**Notice:** Disturbance of the designated repair area may result in the suspension/revocation of this permit.

COMMENTS: TYPE II-B

6/30/01 SYSTEM DESIGN IS 2 BEDROOM

Environmental Health Specialist

Mecklenburg County services are available without regard to ethnic origin, sex, or disability.

# INSTALLATION, CONSTRUCTION, ALTERATION, AND/OR REPAIR APPROVAL


HEALTH DEPARTMENT
ENVIRONMENTAL HEALTH DIVISION
700 NORTH TRYON ST., SUITE 211
CHARLOTTE, NC 28202
PHONE (704) 336-5102

FILE: 2599 B DATE: 8-5-99

TC: 132-094-05 ☒ L

SERIAL Nº 17724

Permission is hereby given to _____ Install or Construct, _____ Alter or Repair the individual septic tank wastewater treatment system with subsurface, soil absorption, effluent discharge as specified herein at the described location. This permit is granted based upon the information supplied in the application dated JULY 14, 1998. All work shall be completed on or before 10-5-99, after which date this permit shall be null and void. The system shall meet all of the construction requirements of 15A NCAC 18A. 1900 which are in effect on the date of the granting of this permit. A Certificate of Completion or an Operation Permit must be obtained from the Mecklenburg County Health Department before any system can be covered up or placed into service. The issuance of this permit does not in any way guarantee that the system anticipated to be constructed will operate properly, or relieve any person now or hereafter owning, controlling or using such system from any liability resulting from the failure of the system to operate properly.

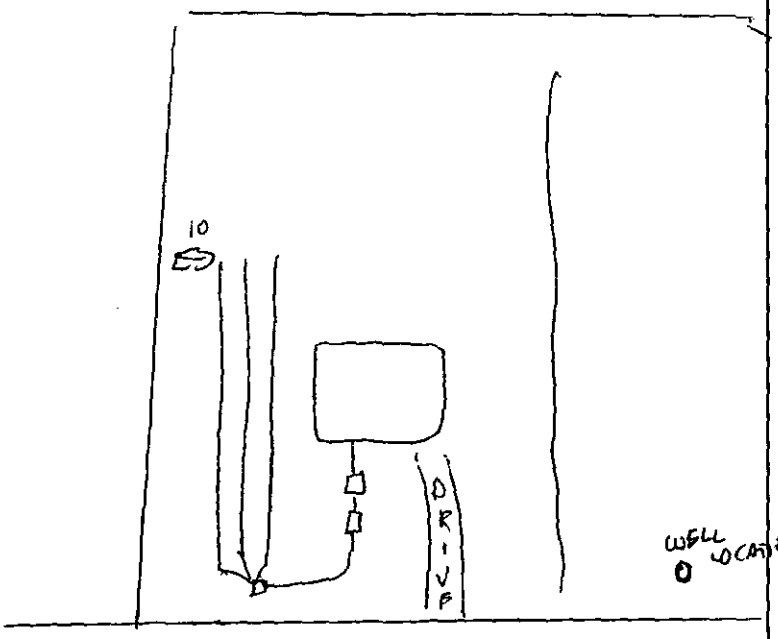


PLOT OF SYSTEM

Liquid Capacity of Septic Tank 1500 gallons

Liquid Capacity of Dosing Tank 1000 gallons

Tank Construction PCC

Trench Depth 24"

Absorption and/or Nitrification Lines:

Trench Width 3 feet

Trench Walls Scored and Porous YES

Total Line Length 300 feet

Number of Lines 3

Depth of Stone 12" inches

Distance from House 10' feet

Distance from Property Line 10' feet

Distance from Well 256 feet

NOTICE: This system shall not be installed while soils are in a wet condition.

NAME OF OWNER WILLIAM FRANK GRIFFIN

LOCATION OF PROPERTY 11100 PINE GROVE ROAD

Comments: (1) USE GATE VALVE BETWEEN PUMP & TOP OF RISER
(2) SYSTEM DESIGN IS 2BRM

Environmental Health Specialist

WHITE - HEALTH DEPARTMENT's COPY • CANARY - E.H.S. COPY • PINK - OWNER OR AGENT's COPY

HW ck#1676

FEE: 100.00 **AUTHORIZATION FOR WASTEWATER SYSTEM CONSTRUCTION** HO
DATE: 8-7-98 **VOID SIXTY (60) MONTHS FROM DATE OF ISSUANCE**

DATE: 7-24-98 PERMIT NO: 2599 B
PARCEL NO: 137-094-05

JOB LOCATION ADDRESS: 11100 PINE GROVE AVE.
PROPERTY OWNER: WILLIAM FRANK GRIFFIN
BUILDING CONTRACTOR: _____
SUBDIVISION NAME: _____
AUTHORIZATION ISSUED BY: Jackson Andrew Weeks DATE: 7-24-98
DEHNR AUTHORIZED AGENT

## AUTHORIZATION CONDITIONS

1. WASTEWATER SYSTEM CONSTRUCTION AND INSTALLATION MUST MEET ALL CONDITIONS AND SPECIFICATIONS AS SET FORTH IN IMPROVEMENT PERMIT NO. 2599 B, AND THE ATTACHED SITE PLAN WITH SYSTEM DETAILS. CONSTRUCTION AND INSTALLATION MUST ALSO MEET ALL REQUIREMENTS SET FORTH IN THE RULES GOVERNING SANITARY SEWAGE COLLECTION, TREATMENT, AND DISPOSAL AND ANY OTHER APPLICABLE RULES AND LAWS.

2. AN INSTALLATION, CONSTRUCTION, ALTERATION AND/OR REPAIR APPROVAL MUST BE SECURED PRIOR TO INSTALLATION OF THE SEPTIC TANK SYSTEM. THE INSTALLER OF THE SYSTEM SHALL BE A REGISTERED SEPTIC TANK CONTRACTOR WITH MECKLENBURG COUNTY HEALTH DEPARTMENT.

3. ANY ALTERATION IN SITE OR SOIL CONDITIONS (INCLUDING LOCATION OF STRUCTURES AND APPURTENANCES) OR MODIFICATION IN USE, DESIGN WASTEWATER FLOW, OR WASTEWATER CHARACTERISTICS AS SPECIFIED IN THE ASSOCIATED IMPROVEMENT PERMIT AND APPLICATION, MAY SUBJECT THIS AUTHORIZATION AND ASSOCIATED PERMIT(S) TO REVOCATION.

4. OTHER CONDITIONS: _____

## OWNER CERTIFICATION

I CERTIFY THAT THERE HAVE BEEN NO ALTERATIONS IN SITE OR SOIL CONDITIONS OR MODIFICATIONS TO FACILITY, WASTEWATER FLOW, OR WASTEWATER CHARACTERISTICS FROM THOSE SPECIFIED IN THE ORIGINAL APPLICATION OR ASSOCIATED IMPROVEMENT PERMIT UNLESS AUTHORIZED IN WRITING BY THE MECKLENBURG COUNTY HEALTH DEPARTMENT. I ALSO UNDERSTAND THAT ANY SUCH ALTERATIONS, MODIFICATIONS, OR FALSE INFORMATION ARE GROUNDS FOR REVOCATION OF PERMITS AND AUTHORIZATION TO CONSTRUCT.

William F. Griffin Jr. 02 Aug 98
SIGNATURE OF OWNER/OWNER'S REPRESENTATIVE DATE

Permit Number: 2599B

Tax Number: 137-094-05

The IMPROVEMENT PERMIT is subject to revocation if site plans or the intended use change. There is to be NO grading, filling or disturbance of the soil in the area of the septic tank system or repair area.

CONSTRUCTION AUTHORIZATION must be obtained prior to receiving a Building Permit. The Construction Authorization is NOT transferable. Do not clear, grade, fill or disturb soil prior to obtaining a Construction Authorization.

Domestic-type wastewater only. No industrial process wastewater may be discharged into the system.

| | | | | |
|---|---|---|---|---|
| Basement | ___ Yes | X No | ___ Partial Basement | |
| Type Primary Wastewater System<br>Type (circle one):<br>I II (III) IV V VI | ___ Conventional<br>___ Prefabricated, permeable<br>___ block panel system<br>X Shallow Placed Conventional | ___ Low Pressure Pipe<br>___ Large Diameter Pipe<br>___ Fill<br>___ Other | ___ Innovative or Experimental:<br>___ IWWS-93-1<br>___ IWWS-93-2<br>___ IWWS-94-1 | |
| .27 Long-term acceptance rate | 240 Max gallons/day wastewater flow | 960 Absorption Area (sq ft) | 9' Trench spacing (min. on centers) | |
| YES Serviced by private well | 1500 Gallon septic tank | 300 Total trench length (ft) | 24" Maximum trench depth (At least 12" of provisionally suitable soil must remain between trench bottom and unsuitable soil conditions) | |
| 2 Bedrooms in residence | 1000 Gallon pump tank | 12" Depth of stone | | |

Any surface waters present: Type: STREAM / DRAINAGE DITCH Minimum separation distance: 50'

Site modifications required:

Additional Conditions:
1. LOCATE ALL PARTS OF SEPTIC TANK SYSTEM 50' FROM DRAINAGE DITCH / STREAM.
2. USE A NEMA 4X BOX @ PUMP TANK
3. USE SPEED LEVELS IN D-BOX

| | | | | |
|---|---|---|---|---|
| Repair Area System Type<br>Type (circle one):<br>I II (III) IV V VI | ___ Conventional<br>___ Prefabricated, permeable<br>___ block panel system<br>X Shallow Placed Conventional | ___ Low Pressure Pipe<br>___ Large Diameter Pipe<br>___ Fill<br>___ Other | ___ Innovative or Experimental:<br>___ IWWS-93-1<br>___ IWWS-93-2<br>___ IWWS-94-1 | |
| 900 Absorption Area (Sq ft)<br>300 Total Trench Length (Ft) | 12" Depth of Stone Trench | 9' Trench spacing (min. on centers) | 24" Maximum Trench Depth | |

For existing system, enter the year originally installed:

The undersigned, an authorized agent of the MECKLENBURG COUNTY HEALTH DEPARTMENT, certifies that the Department has approved the Request for th Job Location contained in this document. This approval is granted in accordance with the provisions of Laws and Rules For Sewage, Treatment and Disposal in effe at the time of issuance of the permit and is subject to the following provisions:

- No work shall be conducted on the septic tank system until an Installation, Construction, Alteration and/or Repair Approval is granted by this Departme
- This Improvement permit is transferable.

Andrew Walk 7-24-98
DEHNR Authorized Agent Date

William F. Griffin Jr. 07Aug98
Owner/Agent Signature Date

MECKLENBURG COUNTY
HEALTH DEPARTMENT
ENVIRONMENTAL HEALTH DIVISION
c/o HAL MARSHALL CTR.
SUITE 211
700 N. TRYON ST.
CHARLOTTE, N.C. 28202.
(704) 336-5102

NORTH CAROLINA DEPARTMENT OF
ENVIRONMENTAL, HEALTH,
AND NATURAL RESOURCES
DIVISION OF ENVIRONMENTAL HEALTH
ON-SITE WASTEWATER SECTION

DEPARTMENT OF ENVIRONMENT, HEALTH, AND NATURAL RESOURCES
DIVISION OF ENVIRONMENTAL HEALTH
ON-SITE WASTEWATER SECTION

(400) #2

Sheet ____
PROPERTY ID #: 132-094-05
Lot # : ____
File # : 2599B

# SOIL/SITE EVALUATION *for* ON-SITE WASTEWATER SYSTEM

OWNER: Mary Waterman APPLICANT: William F. Duffy
ADDRESS: 3266 Indian Dam Dr. Raleigh Forge Tenn DATE EVALUATED: 7-1-99
PROPOSED FACILITY: residence PROPOSED DESIGN FLOW (.1949): 360 PROPERTY SIZE: .56
LOCATION OF SITE: 4100 Pine Drive Ave PROPERTY RECORDED: ____
WATER SUPPLY: ☒ Private ☐ Public ☐ Well ☐ Spring ☐ Other no gw
EVALUATION METHOD: ☒ Auger Boring ☐ Pit ☐ Cut
TYPE OF WASTEWATER: ☒ Sewage ☐ Industrial Process ☐ Mixed

| PROFILE # | 3-10% .1940 LANDSCAPE POSITION/ SLOPE % | HORIZON DEPTH (IN.) | SOIL MORPHOLOGY (.1941) STRUCTURE/ TEXTURE | SOIL MORPHOLOGY (.1941) CONSISTENCE/ MINERALOGY | OTHER PROFILE FACTORS .1942 SOIL WETNESS/ COLOR | .1943 SOIL DEPTH | .1956 SAPRO CLASS | .1944 RESTR HORIZ | PROFILE CLASS & LTAR |
|---|---|---|---|---|---|---|---|---|---|
| 1 | LS | 0-6" | gr/cl | Fr/SEXP/SS/SP | ~~>24"~~ 42" TO soil wetness | ~~39"~~ 42" | N/A | None | .2 3/ft² IV PS |
| | | 6-~~39~~ 36" | ABK/c | F/SEXP/SS/P | | | | | |
| | | ~~39-42~~ 36-42" | ABK/c | vF/M/VS/VP | | | | | |
| | | | | | | | | | |
| | | | | | | | | | |
| 2 | LS | 0-7" | gr/cl | Fr/SEXP/SS/P | 38" TO soil wetness | 36" | N/A | None | .2 3/ft² IV PS |
| | | 7-36" | sbk c | Fi/SEXP/SS/P | | | | | |
| | | | ABK | | | | | | |
| | | | | | | | | | |
| | | | | | | | | | |
| 3 | LS | 0-8" | gr/cl | Fr/SEXP/SS/SP | 33" TO soil wetness | 33" | N/A | None | .2 3/ft² IV PS |
| | | 8-33" | sabk/c | Fi/SEXP/SS/P | | | | | |
| | | | ABK/c | | | | | | |
| | | | | | | | | | |
| | | | | | | | | | |
| DESCRIPTION | INITIAL SYSTEM | REPAIR SYSTEM |
|---|---|---|
| Available Space (.1945) | US | |
| System Type(s) | | |
| Site LTAR | | |


OTHER FACTORS (.1946): ____
SITE CLASSIFICATION (.1948): recommendable
EVALUATED BY: W. R. Wallin 7-1-99
OTHER(S) PRESENT: LSS

FILE # 25713

**COMMENTS** Does not need 1107 repair. would need pump, diversion of surface water

| LANDSCAPE POSITION | GROUP | TEXTURE | .1955 LTAR | CONSISTENCE MOIST | CONSISTENCE WET |
|---|---|---|---|---|---|
| R-RIDGE | I | S-SAND | 1.2-0.8 | | |
| S-SHOULDER SLOPE | | LS-LOAMY SAND | | VFR-VERY FRIABLE | NS-NON-STICKY |
| L-LINEAR SLOPE | | | | FR-FRIABLE | SS-SLIGHTLYSTICKY |
| FS-FOOT SLOPE | II | SL-SANDY LOAM | 0.8-0.6 | FI-FIRM | S-STICKY |
| N-NOSE SLOPE | | L-LOAM | | VFI-VERY FIRM | VS-VERY STICKY |
| H-HEAD SLOPE | | | | EFI-EXTREMELY FIRM | NP-NON-PLASTIC |
| CC-CONCLAVE SLOPE | III | SI-SILT | 0.6-0.3 | | SP-SLIGHTLYSTICKY |
| CV-CONVEX SLOPE | | SICL-SILTY CLAY LOAM | | | P-PLASTIC |
| T-TERRACE | | CL-CLAY LOAM | | | VP-VERY PLASTIC |
| FP-FLOOD PLAIN | | SCL-SANDY CLAY LOAM | | | |
| | IV | SC-SANDY CLAY | 0.4-0.1 | | |
| | | SIC-SILTY CLAY | | | |
| | | O-ORGANIC | | | |

| STRUCTURE | MINERALOGY |
|---|---|
| SG-SINGLE GRAIN | SLIGHTLY EXPANSIVE |
| M-MASSIVE | |
| CR-CRUMB | EXPANSIVE |
| GR-GRANULAR | |
| SBK-SUBANGULAR BLOCKY | |
| ABK-ANGULAR BLOCKY | |
| PL-PLATY | |
| PR-PRISMATIC | |

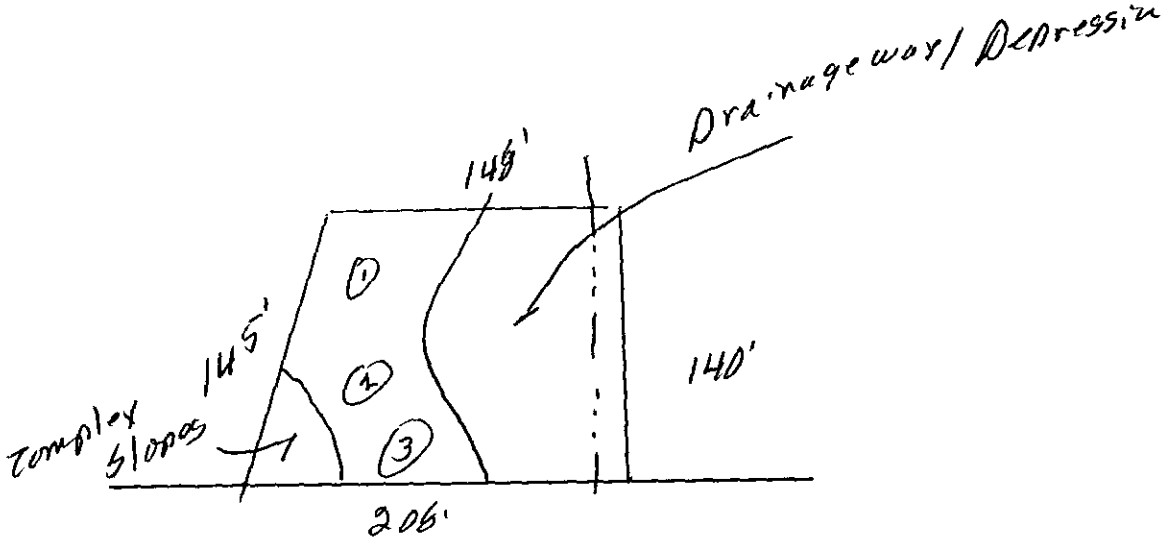


N

# PROPOSED PLOT PLAN

HEALTH DEPARTMENT
ENVIRONMENTAL HEALTH DIVISION
700 NORTH TRYON STREET
CHARLOTTE, NC 28202
PHONE (704) 336-5102


FILE: 2599B

TC: 137-094-05

Draw in and name all roads adjoining the property. Draw in and accurately dimension the lot concerned. Accurately indicate property boundaries proposed and/or existing structures and driveways, underground utilities, and wells and springs within 100 feet of the proposed building or drainfield.

SCALE 1" = 50'

1. LOCATE ALL WELLS 100' FROM ALL PARTS OF SEPTIC TANK SYSTEM.
2. INSTALL ALL PARTS OF SEPTIC TANK SYSTEM 50' FROM STREAM/DRAINAGE DITCH.
3. THIS DOES NOT REQUIRE 100% REPAIR AREA.
4. USE A NEMA 4X CONTROL BOX @ PUMP TANK TO OPERATE PUMP & FLOW SWITCHES
5. USE SPEED LEVELS IN P-BOX

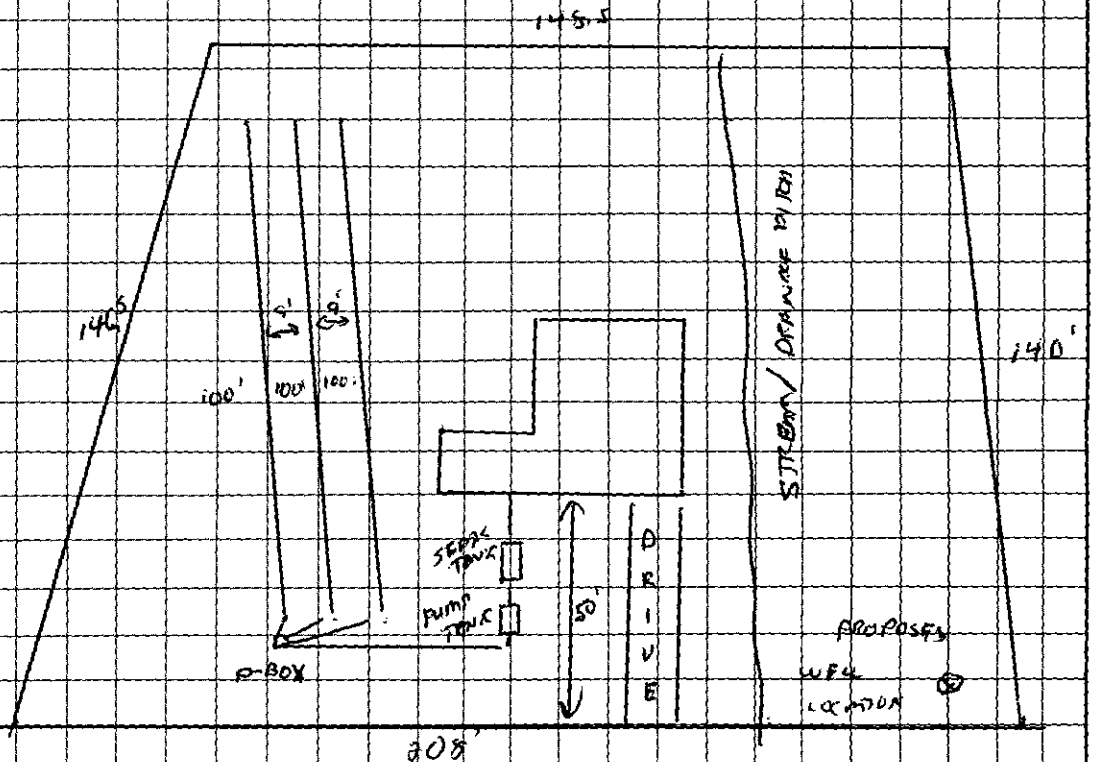


William T. Griffin Jr
OWNER/AGENT SIGNATURE

DATE 07 Aug. 98

APPROVAL DATE 7-24-98

White - Health Department's Copy  Canary - E.H.S. Copy  Pink - Owner's Copy

FEE: 100.00 CHK
DATE: 7/14/98 SC

**APPLICATION FOR IMPROVEMENT PERMIT FOR RESIDENTIAL SITE INDIVIDUAL WATER AND WASTEWATER SYSTEMS PROGRAM**

[ ] CRT

TYPE APPLICATION: __ NEW SYSTEM __ EXPANSION/ ALTERATION OF EXISTING SYSTEM __ REPAIR OF EXISTING SYSTEM

NORTH CAROLINA
DEPARTMENT OF ENVIRONMENT,
HEALTH, AND NATURAL RESOURCES
DIVISION OF ENVIRONMENTAL HEALTH
ON-SITE WASTEWATER SECTION

FILE #: 25996

PROPERTY INFORMATION (FROM ENGINEERING FORM) FOR JOB LOCATION:

TAX/PARCEL NUMBER: 137-094-05-001

STREET ADDRESS: 11100 Pine Grove Av.

SUBDIVISION OR MOBILE HOME PARK NAME:

LOT NUMBER: 8-10

TYPE OF BUILDING (CHECK ONE):

__ SINGLE MOBILE HOME(S)
__ DOUBLE WIDE (D)
X HOUSE (H)
__ MODULAR HOME (M)
__ MULTIPLE FAMILY (U)
__ OTHER (O)

TOWNSHIP (CHECK ONE):

__ 0 MECKLENBURG
__ 1 CHARLOTTE
__ 2 DAVIDSON
__ 3 CORNELIUS
__ 4 PINEVILLE
__ 5 MATTHEWS
__ 6 HUNTERSVILLE
X 7 MINT HILL

HEATED SQUARE FOOTAGE: 1080

NUMBER OF BEDROOMS: 3 NUMBER OF OCCUPANTS: 2

CLOSING DATE 21 July 98'

FOUNDATION FOR RESIDENCE:

__ WITHOUT BASEMENT ON SLAB
X CRAWL SPACE
__ WITH BASEMENT /PLUMBING
__ WITH BASEMENT /NO PLUMBING

IF EXPANSION/ALTERATION OF EXISTING SYSTEM, DESCRIBE THE PROPOSED BUILDING ADDITION:

WILL THERE BE A HOME BUSINESS IN THE RESIDENCE: __ YES X NO TYPE: _____

WATER SUPPLY (CHECK ONE):

__ COMMUNITY (C)
__ MUNICIPAL (M)
✓ PRIVATE WELL (P)
__ SHARED WELL (S)
__ OTHER 'SPRINGS' (O)

IF ANY OF THE FOLLOWING ARE LOCATED ON THE PROPERTY, PLEASE SHOW LOCATION ON PLAT:

BURIED CABLES, LANDFILLS, STUMPHOLES __ YES X NO
EXISTING WASTEWATER SYSTEMS __ YES X NO
EASTMENTS OR RIGHT-OF-WAYS __ YES X NO
WELL, SPRINGS OR WATERLINES __ YES X NO
DESIGNATED WETLANDS __ YES X NO

PROPERTY OWNER:

NAME: (LAST) VROOMAN (FIRST) Mary (MI)

ADDRESS: 3268 Gold Dust Dr.

CITY: Pigeon Forge STATE: Tenn. ZIP: 37863

DAYTIME PHONE: ( ) —

LEGAL AGENT FOR PROPERTY OWNER, IF APPLICABLE:

NAME: (LAST) Griffin (FIRST) William (MI) Frank

DAYTIME PHONE: (704) 545-8538

Voicemail 1-800-811-4018 Pin# Bill Griffin

Pager # 505-1411

WHAT DATE WAS THE PROPERTY ORIGINALLY DEEDED AND RECORDED? _____

An Improvement Permit is subject to suspension or revocation if site plans or the intended use change or if information submitted in this application is falsified or changed. The undersigned, owner, or legal agent for the owner, of the property described above as the "Job Location" has read the foregoing application, acknowledges that the contents of same are true, and authorizes agents of the Mecklenburg County Health Department to enter onto the property for the purpose of processing this request.

SIGNED: William F. Griffin Jr. DATE: 14 July 98'

MECKLENBURG COUNTY HEALTH DEPARTMENT
ENVIRONMENTAL HEALTH DIVISION
c/o HAL MARSHALL CTR., SUITE 211, 700 N. TRYON ST., CHARLOTTE, N.C. 28202., (704) 336-5102


# PROPOSED PLOT PLAN

HEALTH DEPARTMENT
ENVIRONMENTAL HEALTH DIVISION
700 NORTH TRYON STREET
CHARLOTTE, NC 28202
PHONE (704) 336-5102

FILE: 2599B

TC: 137-094-05

Draw in and name all roads adjoining the property. Draw in and accurately dimension the lot concerned. Accurately indicate property boundaries proposed and/or existing structures and driveways, underground utilities, and wells and springs within 100 feet of the proposed building or drainfield.

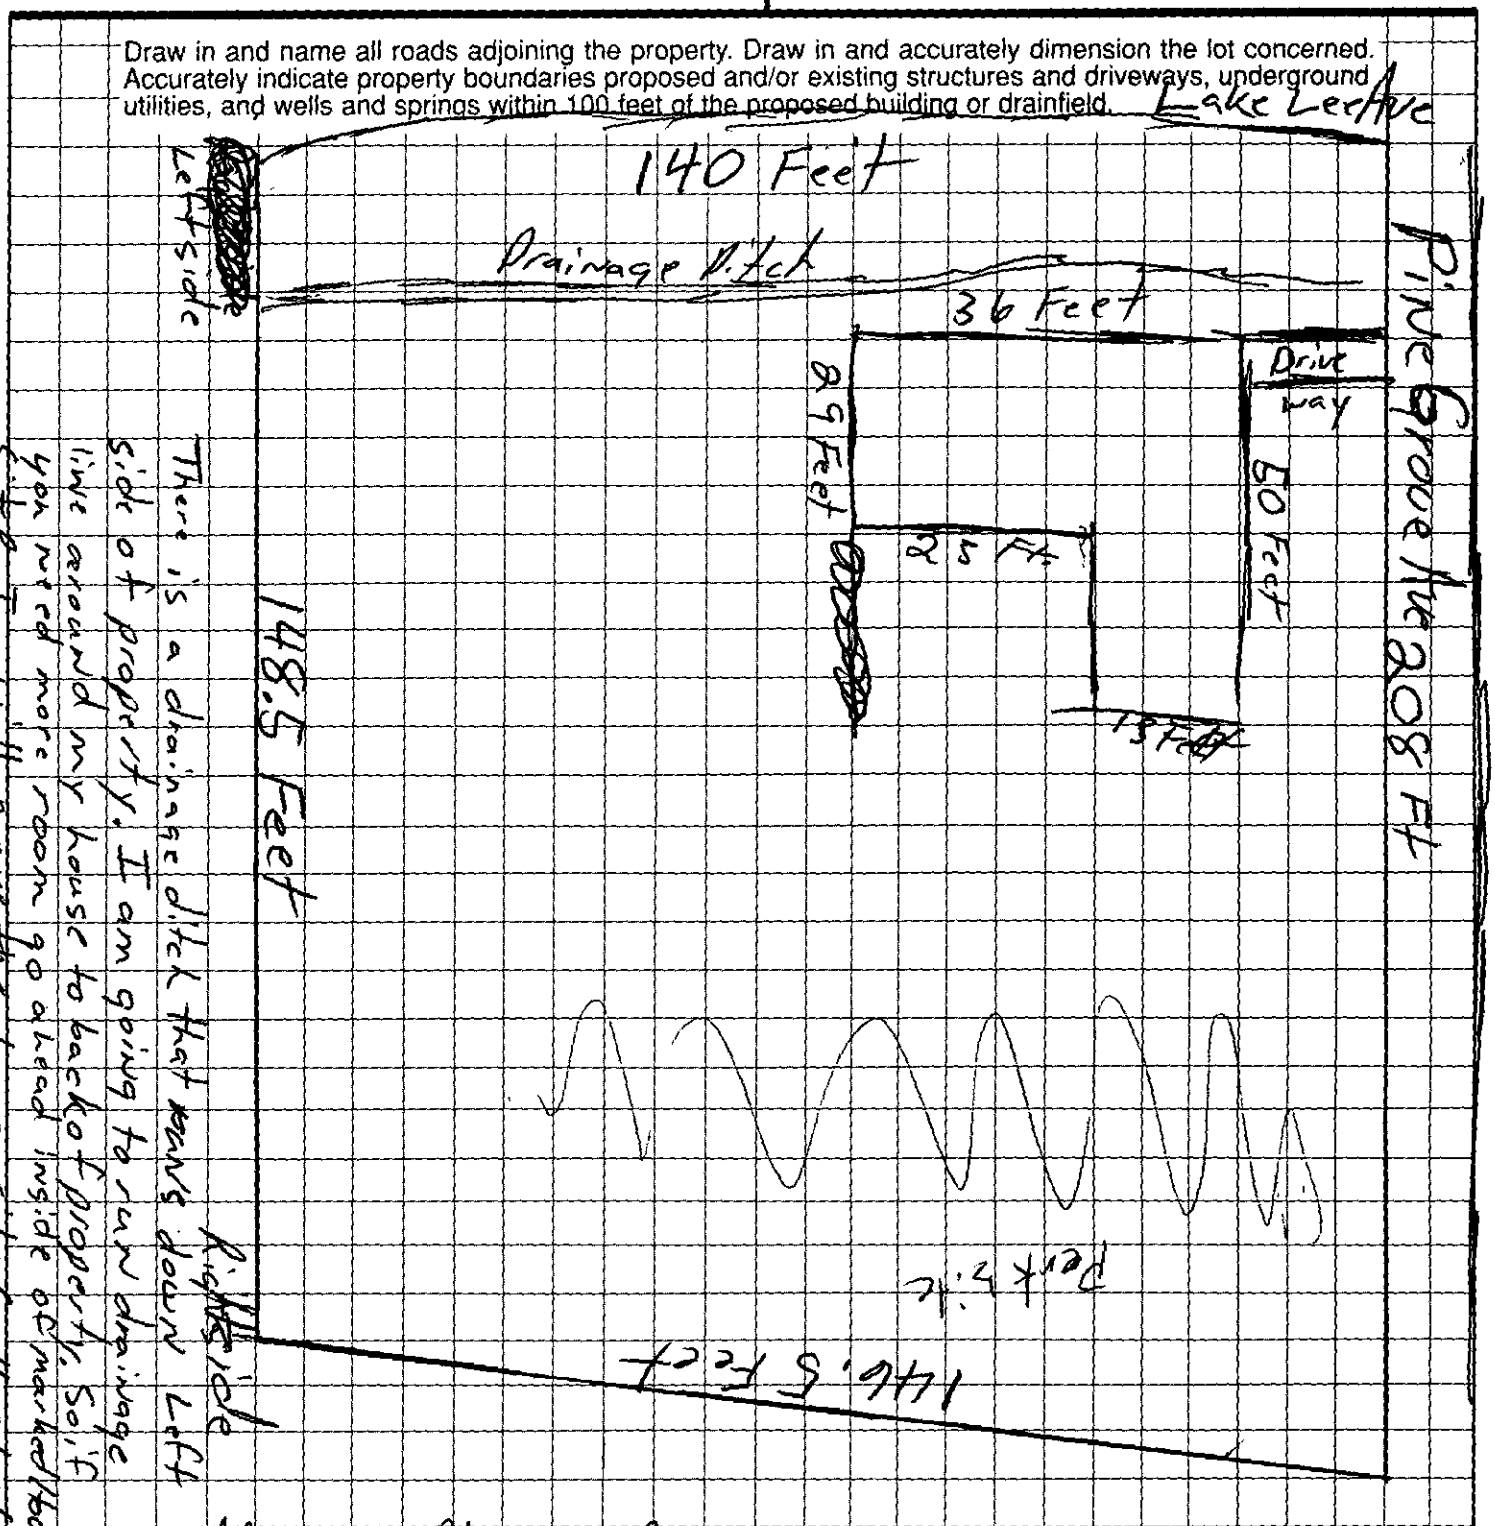


There is a drainage ditch that runs down Left side of property. I am going to run drainage line around my house to back of property. So if you need more room go ahead inside of marked/base

I will move the house site further left. Please site drainage. Thank you. I call if any questions

OWNER/AGENT SIGNATURE: William F. Griffin Jr

DATE

APPROVAL DATE

White - Health Department's Copy  Canary - E.H.S. Copy  Pink - Owner's Copy

25998

# OFFER TO PURCHASE AND CONTRACT

Bill Griffin, as Buyer, hereby offers to purchase and Mary Vrooman, as Seller, upon acceptance of said offer, agrees to sell and convey, all of that plot, piece or parcel of land described below, together with all improvements located thereon and such fixtures and personal property as are listed below (collectively referred to as "the Property"), upon the following terms and conditions:

1. **REAL PROPERTY:** Located in the City of Mint Hill, County of Mecklenburg, State of North Carolina, being known as and more particularly described as: Street Address 11100 Pine Grove Zip 28227
Legal Description: L8-10 BE M6-395
(☒ All ☐ A portion of the property in Deed Reference: Book _____, Page No. _____, Mecklenburg County.)
**NOTE:** Prior to signing the Offer to Purchase and Contract, Buyer is advised to review Restrictive Covenants, if any, which may limit the use of the Property, and to read the Declaration of Restrictive Covenants, By-Laws, Articles of Incorporation, Rules and Regulations, and other governing documents of the owners' association and/or the subdivision, if applicable.

2. **FIXTURES:** The following items, if any, are included in the purchase price free of liens: any built-in appliances, light fixtures, ceiling fans, attached floor coverings, blinds and shades including window hardware, window and door screens, storm windows, combination doors, awnings, antennas, satellite dishes and receivers, burglar/fire/smoke alarms, pool and spa equipment, solar energy systems, attached fireplace screens, gas logs, fireplace inserts, electric garage door openers with controls, outdoor plants and trees (other than in movable containers), basketball goals, storage sheds, mailboxes, wall and/or door mirrors, and any items attached or affixed to the Property, EXCEPT the following items: NONE

3. **PERSONAL PROPERTY:** The following personal property is included in the purchase price: N/A

4. **PURCHASE PRICE:** The purchase price is $ 7200.00 and shall be paid as follows:
(a) $ 100.00 EARNEST MONEY DEPOSIT by ☐ cash ☒ personal check ☐ bank check ☐ certified check ☐ other _____ to be deposited and held in escrow by Coldwell Banker Flowhorse Realtors as escrow agent, until the sale is closed, at which time it will be credited to Buyer, or until this contract is otherwise terminated. In the event: (1) this offer is not accepted; or (2) any of the conditions hereto are not satisfied, then all earnest monies shall be returned to Buyer. In the event of breach of this contract by Seller, upon Buyer's request, all earnest monies shall be returned to Buyer, but such return shall not affect any other remedies available to Buyer for such breach. In the event this offer is accepted and Buyer breaches this contract, then all earnest monies shall be forfeited upon Seller's request, but receipt of such forfeited earnest monies shall not affect any other remedies available to Seller for such breach.
NOTE: In the event of a dispute between Seller and Buyer over the return or forfeiture of earnest money held in escrow by a broker, the broker is required by state law to retain said earnest money in the broker's trust or escrow account until a written release from the parties consenting to its disposition has been obtained or until disbursement is ordered by a court of competent jurisdiction.
(b) $ N/A, ADDITIONAL EARNEST MONEY DEPOSIT to be paid to escrow agent no later than N/A.
(c) $ N/A, BY ASSUMPTION of the unpaid principal balance and all obligations of Seller on the existing loan(s) secured by a deed of trust on the Property in accordance with the attached Loan Assumption Addendum.
(d) $ N/A, BY SELLER FINANCING in accordance with the attached Seller Financing Addendum.
(e) $ 7,100.00, BALANCE of the purchase price in cash at closing.

5. **CONDITIONS:** (State N/A in each blank that is not a condition to this contract.)
(a) The Buyer must be able to obtain a loan commitment on or before July 21, 1998, effective through the date of closing, for a ☐ FHA ☐ VA (attach FHA/VA Financing Addendum) ☒ Conventional ☐ Other _____ loan at a ☒ Fixed Rate ☐ Adjustable Rate ☐ Other: _____ in the principal amount of $ 7,200.00 for a term of 30 year(s), at an interest rate not to exceed 8.5 % per annum, with mortgage loan discount points not to exceed 0 % of the loan amount. Buyer agrees to use his best efforts to secure such commitment. Buyer shall be responsible for all costs with respect to any loan obtained by Buyer, except if Seller is to pay any of the Buyer's loan closing costs including discount points, those costs are as follows: NONE
In the event Buyer fails to provide Seller with written evidence of the loan commitment within five days after receipt of a written request from Seller (but such request may not be made before the loan commitment date listed above), then Seller may terminate this contract unless Buyer waives the loan commitment condition.
(b) There must be no restriction, easement, zoning or other governmental regulation that would prevent the reasonable use of the real property for single family residential purposes.
(c) The Property must be in substantially the same or better condition at closing as on the date of this offer, reasonable wear and tear excepted.
(d) All deeds of trust, liens and other charges against the Property, not assumed by Buyer, must be paid and satisfied by Seller prior to or at closing such that cancellation may be promptly obtained following closing. Seller shall remain obligated to obtain any such cancellations following closing.
(e) Title must be delivered at closing by GENERAL WARRANTY DEED unless otherwise stated herein, and must be fee simple marketable title, free of all encumbrances except: ad valorem taxes for the current year (prorated through the date of closing); utility easements and unviolated restrictive covenants that do not materially affect the value of the Property; and such other encumbrances as may be assumed or specifically approved by Buyer. The Property must have legal access to a public right of way.

6. **SPECIAL ASSESSMENTS:** Seller warrants that there are no governmental special assessments, either pending or confirmed, for sidewalk, paving, water, sewer, or other improvements on or adjoining the Property, and no owners' association special assessments, except as follows: NONE
(Insert "None" or the identification of such assessments, if any.) Seller shall pay all confirmed owners' association assessments and all confirmed governmental assessments, if any, and Buyer shall take title subject to all pending assessments, if any, unless otherwise agreed as follows: N/A

7. **PRORATIONS AND ADJUSTMENTS:** Unless otherwise provided, the following items shall be prorated and either adjusted between the parties or paid at closing: (a) Ad valorem taxes on real property shall be prorated on a calendar year basis through the date of closing; (b) Ad valorem taxes on personal property for the entire year shall be paid by the Seller unless the personal property is conveyed to the Buyer, in which case, the personal property taxes shall be prorated on a calendar year basis through the date of closing. (c) All late listing penalties, if any, shall be paid by Seller. (d) Rents, if any, for the Property shall be prorated through the date of closing. (e) Owners' association dues, and other like charges shall be prorated through the date of closing. Seller represents that the regular owners' association dues, if any, are $ 0 per 0.

8. **CLOSING EXPENSES:** Seller shall pay for preparation of a deed and all other documents necessary to perform Seller's obligations under this agreement, and for excise tax (revenue stamps) required by law. Buyer shall pay for recording the deed and for preparation and recording of all instruments required to secure the balance of the purchase price unpaid at closing.

9. **FUEL:** Buyer agrees to purchase from Seller the fuel, if any, situated in any tank on the Property at the prevailing rate with the cost of measurement thereof, if any, being paid by Seller.

10. **EVIDENCE OF TITLE:** Seller agrees to use his best efforts to deliver to Buyer as soon as reasonably possible after the acceptance of this offer, copies of all title information in possession of or available to Seller, including but not limited to: title insurance policies, attorney's opinions on title, surveys, covenants, deeds, notes and deeds of trust and easements relating to the Property.

11. **LABOR AND MATERIAL:** Seller shall furnish at closing an affidavit and indemnification agreement in form satisfactory to Buyer showing that all labor and materials, if any, furnished to the Property within 120 days prior to the date of closing have been paid for and agreeing to indemnify Buyer against all loss from any cause or claim arising therefrom.

**12. PROPERTY DISCLOSURE AND INSPECTIONS:**

**(a) Property Disclosure:**

☐ Buyer has received a signed copy of the Residential Property Disclosure Statement prior to the signing of this Offer to Purchase and Contract.

☐ Buyer has NOT received a signed copy of the Residential Property Disclosure Statement prior to the signing of this Offer to Purchase and Contract and shall have the right to terminate or withdraw this contract without penalty upon receipt of the Residential Property Disclosure Statement provided such termination or withdrawal notice is hand delivered or mailed to Seller or Seller's Agent within three days following receipt of same.

☒ Exempt from Residential Property Disclosure Statement because (SEE GUIDELINES)_____

☐ The Property is residential and was built prior to 1978 (Attach Lead-Based Paint or Lead-Based Paint Hazards Disclosure Addendum.)

**(b) Property Inspection:** Unless otherwise stated herein, or as otherwise provided on an inspection addendum attached hereto, Buyer shall have the option of inspecting or, obtaining at Buyer's expense, inspections to determine the condition of the Property. Unless otherwise stated herein, it is a condition of this contract that: (i) the built-in appliances, electrical system, plumbing system, heating and cooling systems, roof coverings (including flashing and gutters), doors and windows, exterior surfaces, structural components (including foundations, columns, chimneys, floors, walls, ceilings and roofs), porches and decks, fireplaces and flues, crawl space and attic ventilation systems (if any), water and sewer systems (public and private), shall be performing the function for which intended and shall not be in need of immediate repair; (ii) there shall be no unusual drainage conditions or evidence of excessive moisture adversely affecting the structure(s); and (iii) there shall be no friable asbestos or existing environmental contamination. Inspections must be completed on or before July 21, 1998. Buyer is advised to have any inspections made prior to incurring expenses for closing and in sufficient time to permit any required repairs to be completed by closing.

**(c) Wood-Destroying Insects:** Unless otherwise stated herein, Buyer shall have the option of obtaining, at Buyer's expense, a report from a licensed pest control operator on a standard form in accordance with the regulations of the North Carolina Structural Pest Control Committee, stating that there was no visible evidence of wood-destroying insects and containing no indication of visible damage therefrom. The report must be obtained in sufficient time so as to permit treatment, if any, and repairs, if any, to be completed prior to closing. All treatment required shall be paid for by Seller and completed prior to closing, unless otherwise agreed upon in writing by the parties. The Buyer is advised that the inspection report described in this paragraph may not always reveal either structural damage or damage caused by agents or organisms other than wood-destroying insects. If new construction, Seller shall provide a standard warranty of termite soil treatment.

**(d) Repairs:** Pursuant to any inspections in (b) and/or (c) above, if any repairs are necessary, Seller shall have the option of (i) completing them, (ii) providing for their completion, or (iii) refusing to complete them. If Seller elects not to complete or provide for the completion of the repairs, then Buyer shall have the option of (iv) accepting the Property in its present condition, or (v) terminating this contract, in which case all earnest monies shall be refunded. Unless otherwise stated herein, or as otherwise provided on an inspection addendum attached hereto, any items not covered by (b)(i), b (ii), b (iii) and (c) above are excluded from repair negotiations under this contract.

**(e) Acceptance:** CLOSING SHALL CONSTITUTE ACCEPTANCE OF EACH OF THE SYSTEMS, ITEMS AND CONDITIONS LISTED ABOVE IN ITS THEN EXISTING CONDITION UNLESS PROVISION IS OTHERWISE MADE IN WRITING.

**13. REASONABLE ACCESS:** Seller will provide reasonable access to Buyer or Buyer's representatives for the purposes of appraisal, inspection, and/or evaluation. Buyer may conduct a walk-through inspection of the Property prior to closing.

**14. CLOSING:** Closing shall be defined as the date and time of recording of the deed. All parties agree to execute any and all documents and papers necessary in connection with closing and transfer of title on or before July 31, 1998, at a place designated by Buyer. The deed is to be made to William Frank Griffin Jr.

**15. POSSESSION:** Unless otherwise provided herein, possession shall be delivered at closing. In the event possession is NOT to be delivered at closing: ☐ a buyer possession before closing agreement is attached. OR, ☐ a seller possession after closing agreement is attached.

**16. OTHER PROVISIONS AND CONDITIONS:** (ITEMIZE ALL ADDENDA TO THIS CONTRACT AND ATTACH HERETO. SEE LIST OF STANDARD FORM ADDENDA AVAILABLE.) See Additional Provisions Addendum

**17. RISK OF LOSS:** The risk of loss or damage by fire or other casualty prior to closing shall be upon Seller. If the improvements on the Property are destroyed or materially damaged prior to closing, Buyer may terminate this contract by written notice delivered to Seller or Seller's agent and all deposits shall be returned to Buyer. In the event Buyer does NOT elect to terminate this contract, Buyer shall be entitled to receive, in addition to the Property, any of the Seller's insurance proceeds payable on account of the damage or destruction applicable to the Property being purchased.

**18. ASSIGNMENTS:** This contract may not be assigned without the written consent of all parties, but if assigned by agreement, then this contract shall be binding on the assignee and his heirs and successors.

**19. PARTIES:** This contract shall be binding upon and shall inure to the benefit of the parties i.e., Buyer and Seller and their heirs, successors and assigns. As used herein, words in the singular include the plural and the masculine includes the feminine and neuter genders, as appropriate.

**20. SURVIVAL:** If any provision herein contained which by its nature and effect is required to be observed, kept or performed after the closing, it shall survive the closing and remain binding upon and for the benefit of the parties hereto until fully observed, kept or performed.

**21. ENTIRE AGREEMENT:** This contract contains the entire agreement of the parties and there are no representations, inducements or other provisions other than those expressed herein. All changes, additions or deletions hereto must be in writing and signed by all parties. Nothing contained herein shall alter any agreement between a REALTOR® or broker and Seller or Buyer as contained in any listing agreement, buyer agency agreement, or any other agency agreement between them.

**22. EXECUTION:** This offer shall become a binding contract when signed by both Buyer and Seller. This contract is executed under seal in signed multiple originals, all of which together constitute one and the same instrument, with a signed original being retained by each party and each REALTOR® or broker hereto, and the parties adopt the word "SEAL" beside their signatures below.

IF YOU DO NOT UNDERSTAND THIS OFFER TO PURCHASE AND CONTRACT OR FEEL THAT IT DOES NOT PROVIDE FOR YOUR LEGAL NEEDS, YOU SHOULD CONSULT A NORTH CAROLINA REAL ESTATE ATTORNEY BEFORE YOU SIGN IT.

**Buyer acknowledges having made an on-site personal examination of the Property prior to the making of this offer.**

Buyer William F. Griffin Jr. (SEAL) Seller _____ (SEAL)
SS/Tax ID# 246-45-2125 SS/Tax ID# _____

Buyer _____ (SEAL) Seller _____ (SEAL)
SS/Tax ID# _____ SS/Tax ID# _____
Date: 13 July 98 Date: _____

**I hereby acknowledge receipt of the earnest money herein set forth and agree to hold and disburse the same in accordance with the terms hereof.**

Date July 13, 1998 Firm: Coldwell Banker Flowhouse Realtors
By: John Burdos

Selling Agent/Firm/Phone John Burdos/Coldwell Banker Flowhouse 515-7190 Acting as ☒ Buyer's Agent ☐ Seller's (sub)agent ☐ Dual Agent

Listing Agent/Firm/Phone Carol Jenkins/Coldwell Banker Flowhouse Acting as ☐ Seller's (sub)agent ☐ Dual Agent

# ADDITIONAL PROVISIONS ADDENDUM

NOTE: All of the following provisions which are marked with an "X" shall apply to the attached Offer to Purchase and Contract. Those provisions marked "N/A" shall not apply.

1. X **EXPIRATION OF OFFER:** This offer shall expire unless acceptance is delivered to Buyer or to ~~[illegible]~~ Agent, on or before 6 ☐AM ☒PM, on July 14, 1998, or until withdrawn by the Buyer, whichever occurs first.

2. N/A **INTEREST BEARING TRUST ACCOUNT: Any earnest monies deposited by Buyer may be placed in the interest bearing trust account of the escrow agent named in the Offer to Purchase and Contract. Any interest earned thereon shall belong to the escrow agent in consideration of the expenses incurred by maintaining such account and records associated therewith.**

3. X **SEPTIC TESTS:** This contract is contingent upon Buyer obtaining an Improvement Permit from the County Health Department, that the Property is "SUITABLE" for a conventional ground absorption sewage system for a 2 or 3 bedroom home, or N/A. All costs and expenses of such soil tests shall be borne by Buyer. If the Property is not suitable for the proposed development, at the option of the Buyer, this contract may be terminated and all earnest monies shall be refunded to Buyer. Buyer shall complete said tests or waive this condition in writing on or before midnight of July 21, 1998.

4. X **SITE EVALUATION:** This contract is contingent upon Buyer obtaining a written site evaluation that the soil is suitable for a minimum of 2 Bedroom, 2 Bath single family home. All costs and expenses of such soil tests shall be borne by Buyer. If the Property is not suitable for the proposed development, at the option of the Buyer, this contract may be terminated and all earnest monies shall be refunded to Buyer. Buyer shall complete said tests or waive this condition in writing on or before midnight of July 21, 1998.

5. N/A **FLOOD HAZARD ZONE:** Buyer has been advised that the property is located in an area which the Secretary of HUD has found to have special flood hazards and that it will be necessary to purchase flood insurance in order to obtain any loan secured by the property from any federally regulated financial institution or a loan insured or guaranteed by an agency of the U.S. Government.

6. N/A **APPRAISAL:** The Property must appraise at a value equal to or exceeding the purchase price or, at the option of the Buyer, this contract may be terminated and all earnest monies shall be refunded to Buyer. In the event this contract is not subject to a financing contingency requiring an appraisal, Buyer shall arrange to have the appraisal completed no later than midnight of _____. In any event, the cost of the appraisal shall be borne by the Buyer.

7. N/A **CLOSING OF EXISTING CONTRACT CONTINGENCY:** This contract is contingent upon closing of an existing contract on the Buyer's real property located at: _____ on or before _____. Seller agrees not to continue to market the Property which is the subject of this Offer to Purchase and Contract and will not solicit for secondary offers. If this contingency is not removed on or before midnight of _____, Seller may terminate this contract and all earnest monies shall be returned to Buyer.

8. N/A **RENTAL/INCOME/INVESTMENT PROPERTY:** The Property is subject to existing leases and/or rights of tenants in possession under month-to-month tenancies. Seller agrees to deliver to Buyer on or before _____, true and complete copies of all existing leases, rental agreements, outstanding tenant notices, written statements of all oral tenant agreements, statement of all tenant's deposits, uncured defaults by Seller or tenants, and claims made by or to tenants, if any. This contract is contingent upon Buyer's approval of said documents. Buyer shall be deemed to have approved said documents unless written notice to the contrary is delivered to the Seller or Seller's agent within seven (7) days of receipt of same. If Buyer does not approve said documents and delivers written notice of rejection within the seven day period, this contract shall be terminated and all earnest monies shall be returned to Buyer.

9. N/A **COST OF REPAIR CONTINGENCY:** If the reasonable estimate of the cost of repairs required by the home inspection report as described in Paragraph 12 (b) and the wood destroying insect report as described in Paragraph 12 (c) of the Offer to Purchase and Contract equals or exceeds $_____ Buyer shall have the option to terminate this contract and all earnest monies shall be returned to Buyer.

IN THE EVENT OF A CONFLICT BETWEEN THIS ADDENDUM AND THE OFFER TO PURCHASE AND CONTRACT, THIS ADDENDUM SHALL CONTROL.

Buyer: X William T. Griffin Jr. (SEAL) Date 13 July '98

Buyer: _____ (SEAL) Date _____

Seller: _____ (SEAL) Date _____

Seller: _____ (SEAL) Date _____


Copyright © 8/98