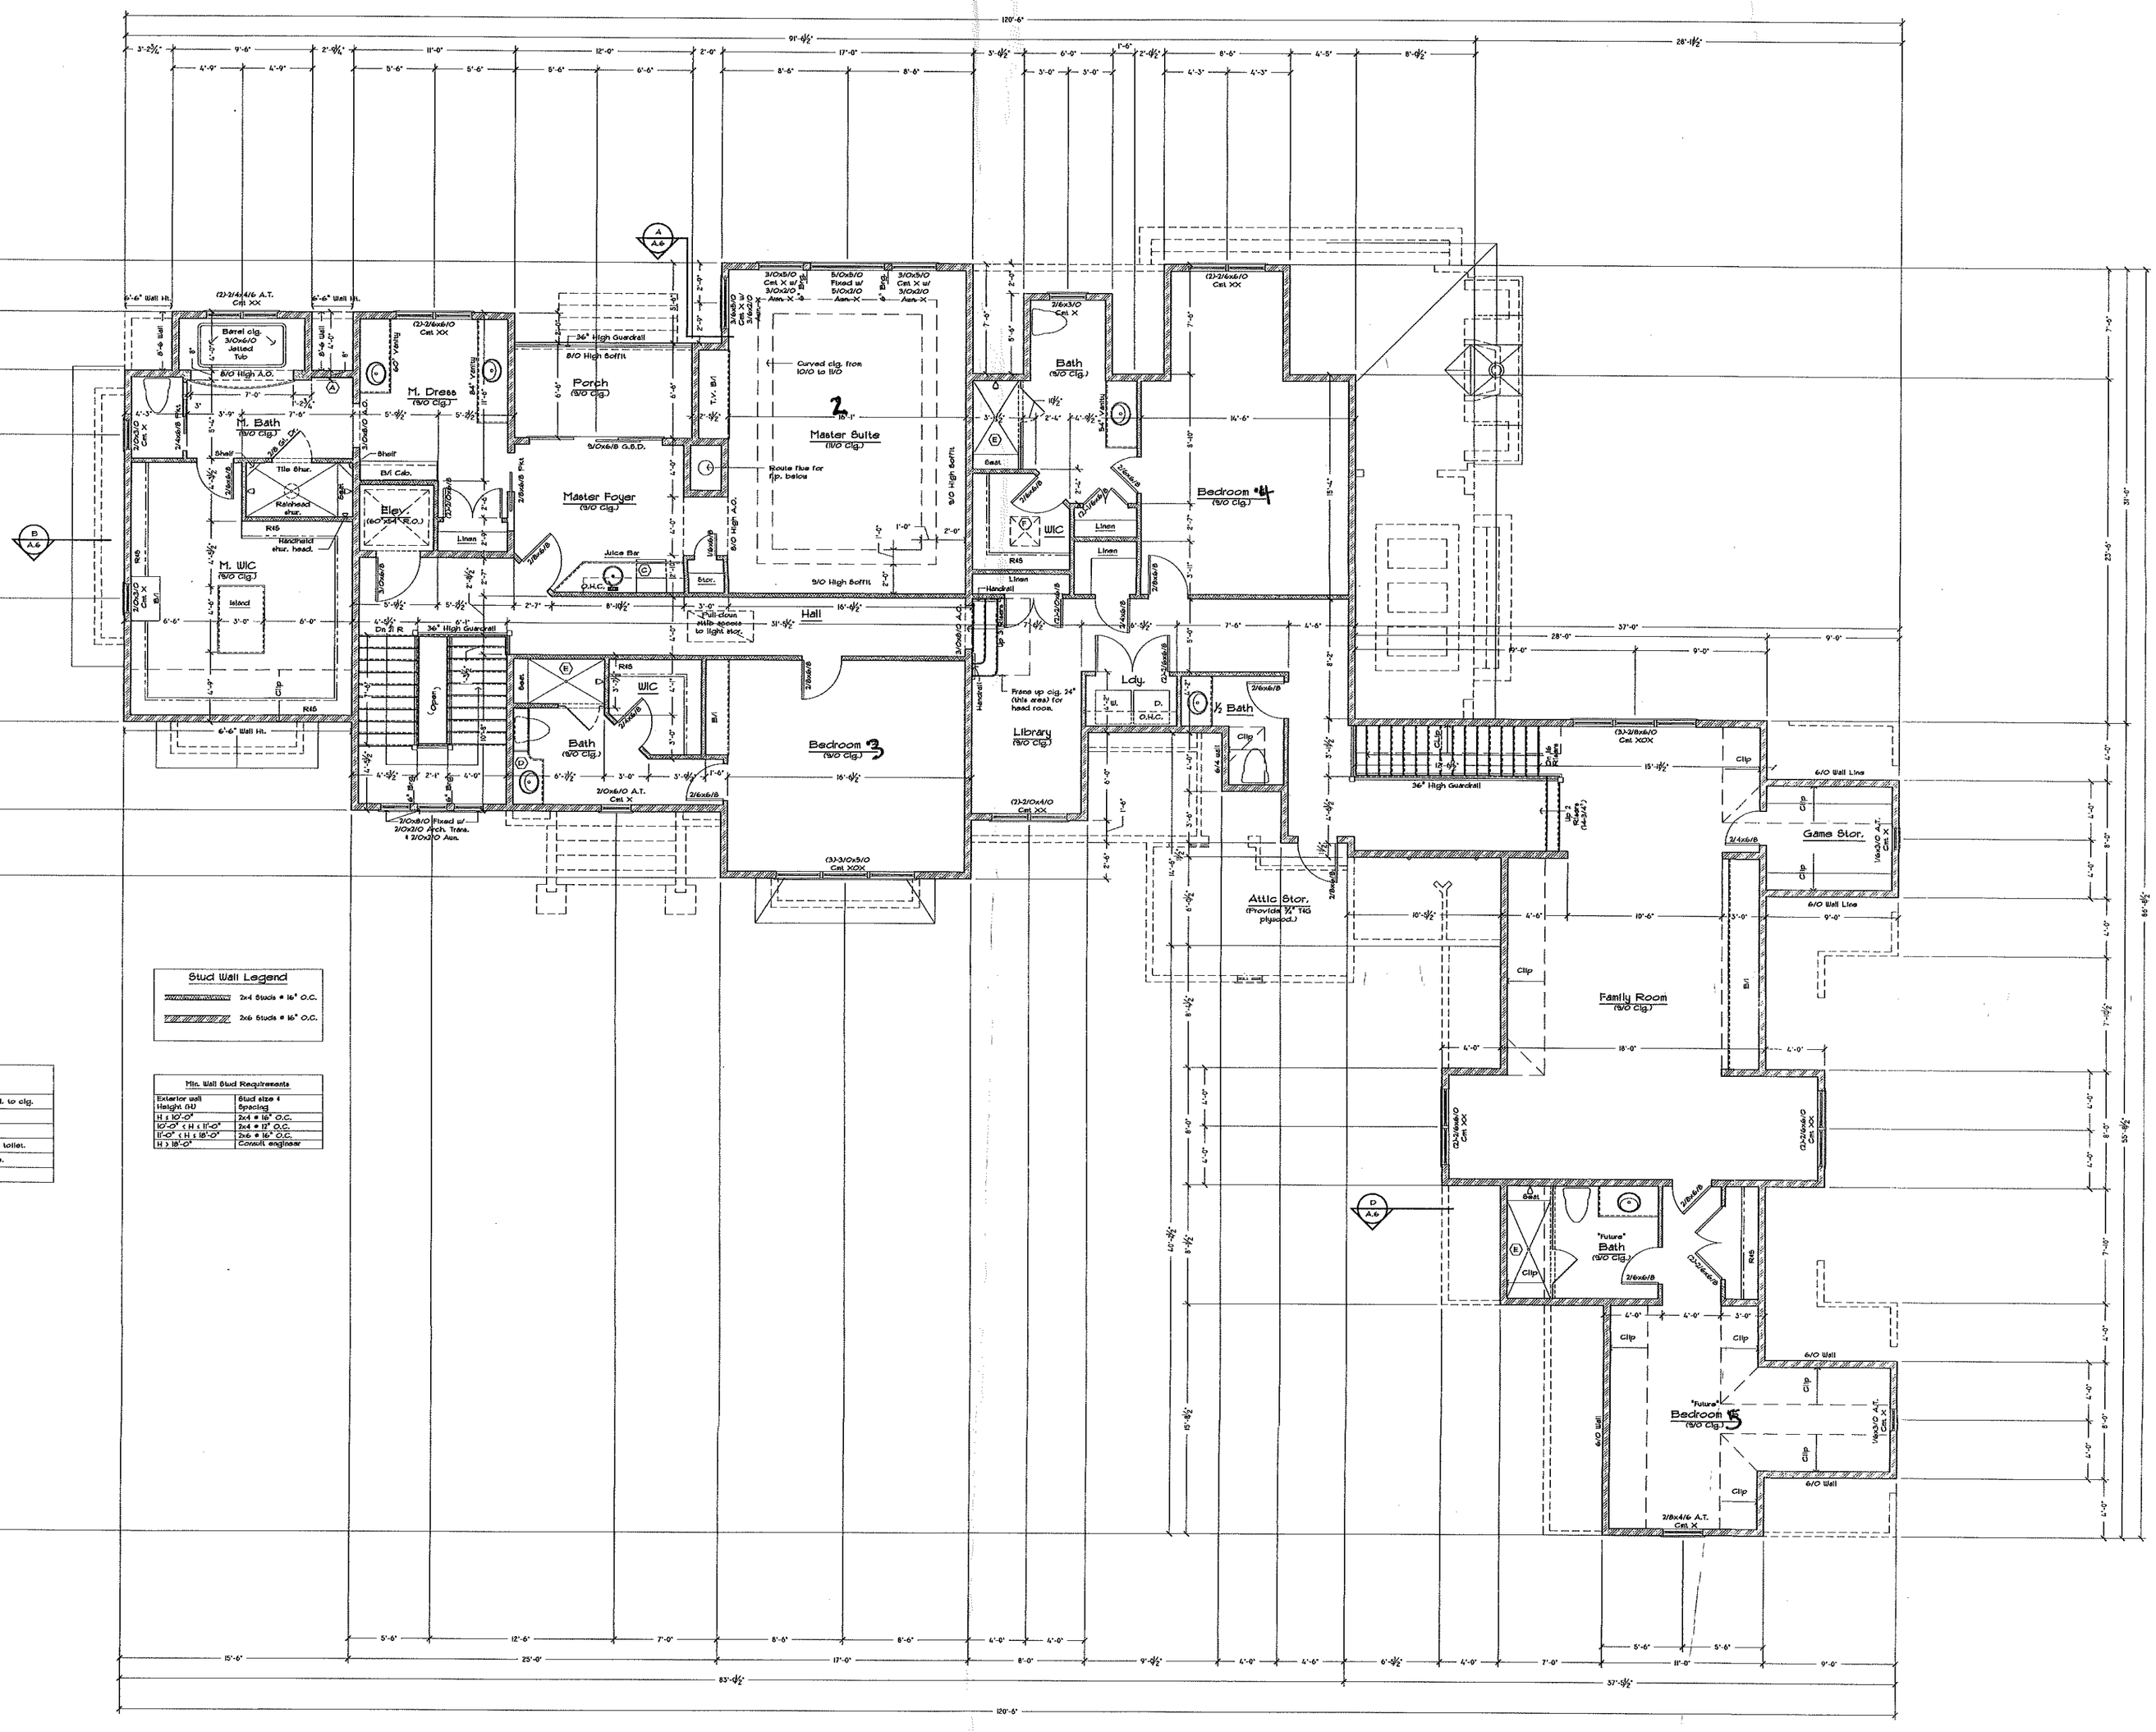


David O'Bryan - Design
102 Yacht Harbor Drive, # 471
Palm Coast, FL 32137
(704) 796-5747
www.davidobryan.com

The Coffey Family
Lot 4 - Holly Trail Lane
Davidson, North Carolina
Mecklenburg County

Upper Level Plan

Revision Date:
1.
2.
3.
4.
5.

4/24/13
1208016
Scale: 1/4" = 1'-0"

A.3