

9518 BRIEF RD

19719111

5/8/07

duponbj

Groundwater and Wastewater Services File Imaging Project
May 2007
Barcode Font = IDAutomationHC39M

APPLICATION FOR AN IMPROVEMENT PERMIT

1200 BLYTHE BOULEVARD
CHARLOTTE, NC 28203
PHONE (704) 376-4603

Mecklenburg County services are available without regard to ethnic origin, sex, or disability.

(OFFICE USE ONLY)

FILE: 3589A

TC: _____

SERIAL: № 13808 ☒ L ☐ CRT

JOB LOCATION

① ADDRESS: 9518 BRIEF ROAD (STREET NO. / STREET) ② FILE: _____

③ JURISDICTION: MECKLENBURG ④ TAX PARCEL NO.: 197-131-10

⑤ SUBDIVISION: _____ ⑥ LOT: _____ ⑦ BLOCK: _____

OWNER

⑧ NAME: DONALD (FIRST) GENE (MIDDLE) MULLIS (LAST)

⑨ MAILING ADDRESS: P.O. BOX 23386

⑩ CITY: CHARLOTTE ⑪ STATE: N.C. ⑫ ZIP: 28212

⑬ PHONE: (WORK) 933-1221 x2738 ⑭ (HOME) 545-3575

REQUEST

This request is for a(n):

⑮ ☐ New permit

⑯ ☒ Repair or alteration permit

⑰ ☐ Authorization for mobile home exchange

⑱ ☒ Other (specify) ADD GARAGE

DESIGN CRITERIA

System will serve:

⑲ ☒ Residence ⑳ ☐ Mobile home

㉑ ☐ Business or place of public assembly

㉒ Number of bedrooms? 3

㉕ Type? _____

㉓ Maximum occupancy? 4

㉖ Maximum number of employees? _____

㉔ Basement? ☑ yes ☐ no

㉗ Maximum number of seats? _____

WATER SUPPLY

㉘ Water supply from (present or proposed):

A ☒ Individual well

B ☐ Municipal system

C ☐ Community well

D ☐ Community system

㉙ The undersigned, owner of the property described above as the "JOB LOCATION" has read the foregoing application, acknowledges that the contents of same are true, and authorizes agents of the MECKLENBURG COUNTY DEPARTMENT OF ENVIRONMENTAL HEALTH to enter onto the property for the purpose of processing this request.

Signed: Donald Gene Mullis

Date: June 18, 1987

IMPROVEMENT PERMIT

The undersigned, an authorized agent of the MECKLENBURG COUNTY DEPARTMENT OF ENVIRONMENTAL HEALTH, certifies that the Department has approved the Request for the Job Location contained in this document. This approval is granted in accordance with the provisions of Laws And Rules For Sanitary Sewage Collection, Treatment And Disposal in effect at the time of issuance of the permit and is subject to the following provisions:

. . . No work shall be conducted on the septic tank system until an Installation, Construction, Alteration and/or Repair permit is issued by this Department.

. . . *This permit is not transferable, and shall become null and void 36 months from the date of issuance.*

"Use existing system"

Environmentalist — 6-23-87 Date

Director or Authorized Section Head — 6-24-87 Date

*This permit must be signed by the Director of Environmental Health or an authorized section head in order to be valid.


PROPOSED PLOT PLAN

MECKLENBURG COUNTY ENVIRONMENTAL HEALTH
1200 BLYTHE BOULEVARD
CHARLOTTE, NC 28203
PHONE (704) 376-4603

FILE: 3589A

TC: _____

Draw in and name all roads adjoining the property. Draw in and accurately dimension the lot concerned. Accurately indicate property boundaries, proposed and/or existing structures and driveways, underground utilities, and wells and springs within 100 feet of the proposed building or drainfield.

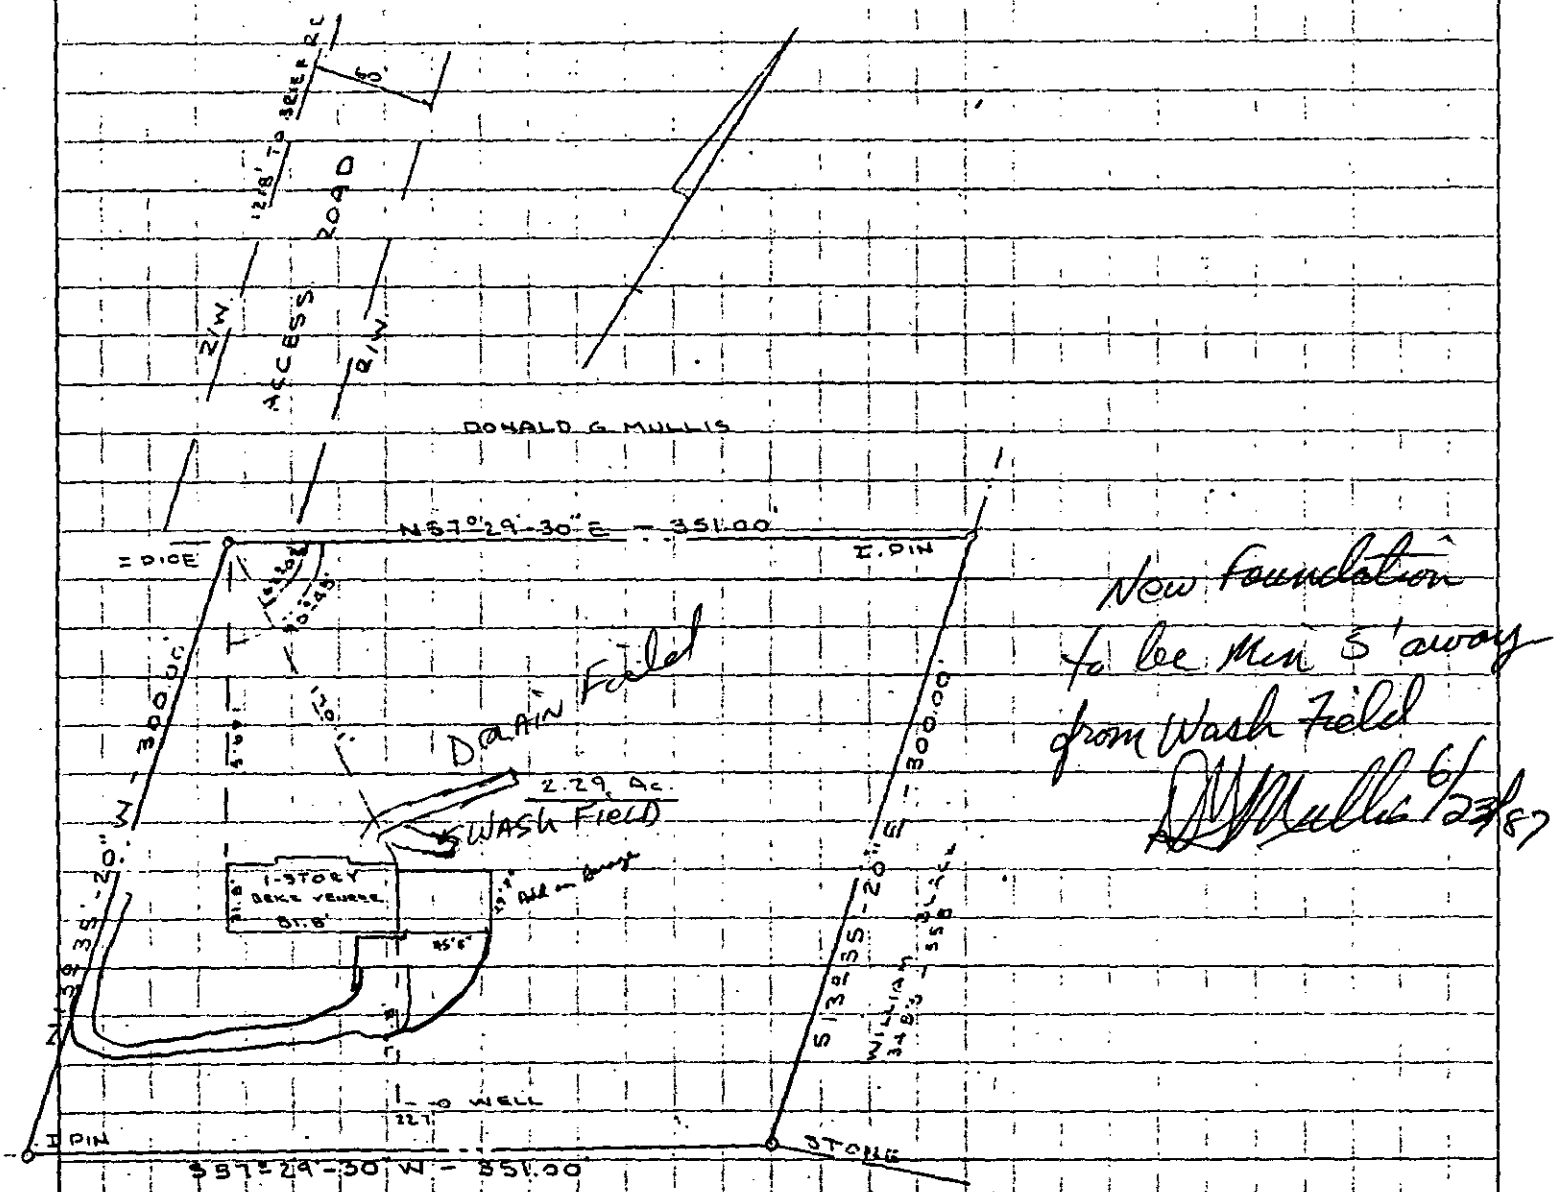


Now foundation to be min 5' away from Wash field

Donald G Mullis 6/23/87

PHYSICAL SURVEY
FOR
DONALD GENE MULLIS
CLEAR CREEK TWSP. MECKLENBURG CO. N.C.
SCALE 1"=60' DECEMBER 15, 1977
SURVEYED BY ROBERT C. LOWERY L-926

Signed: Donald Gene Mullis

Date: June 18, 1987

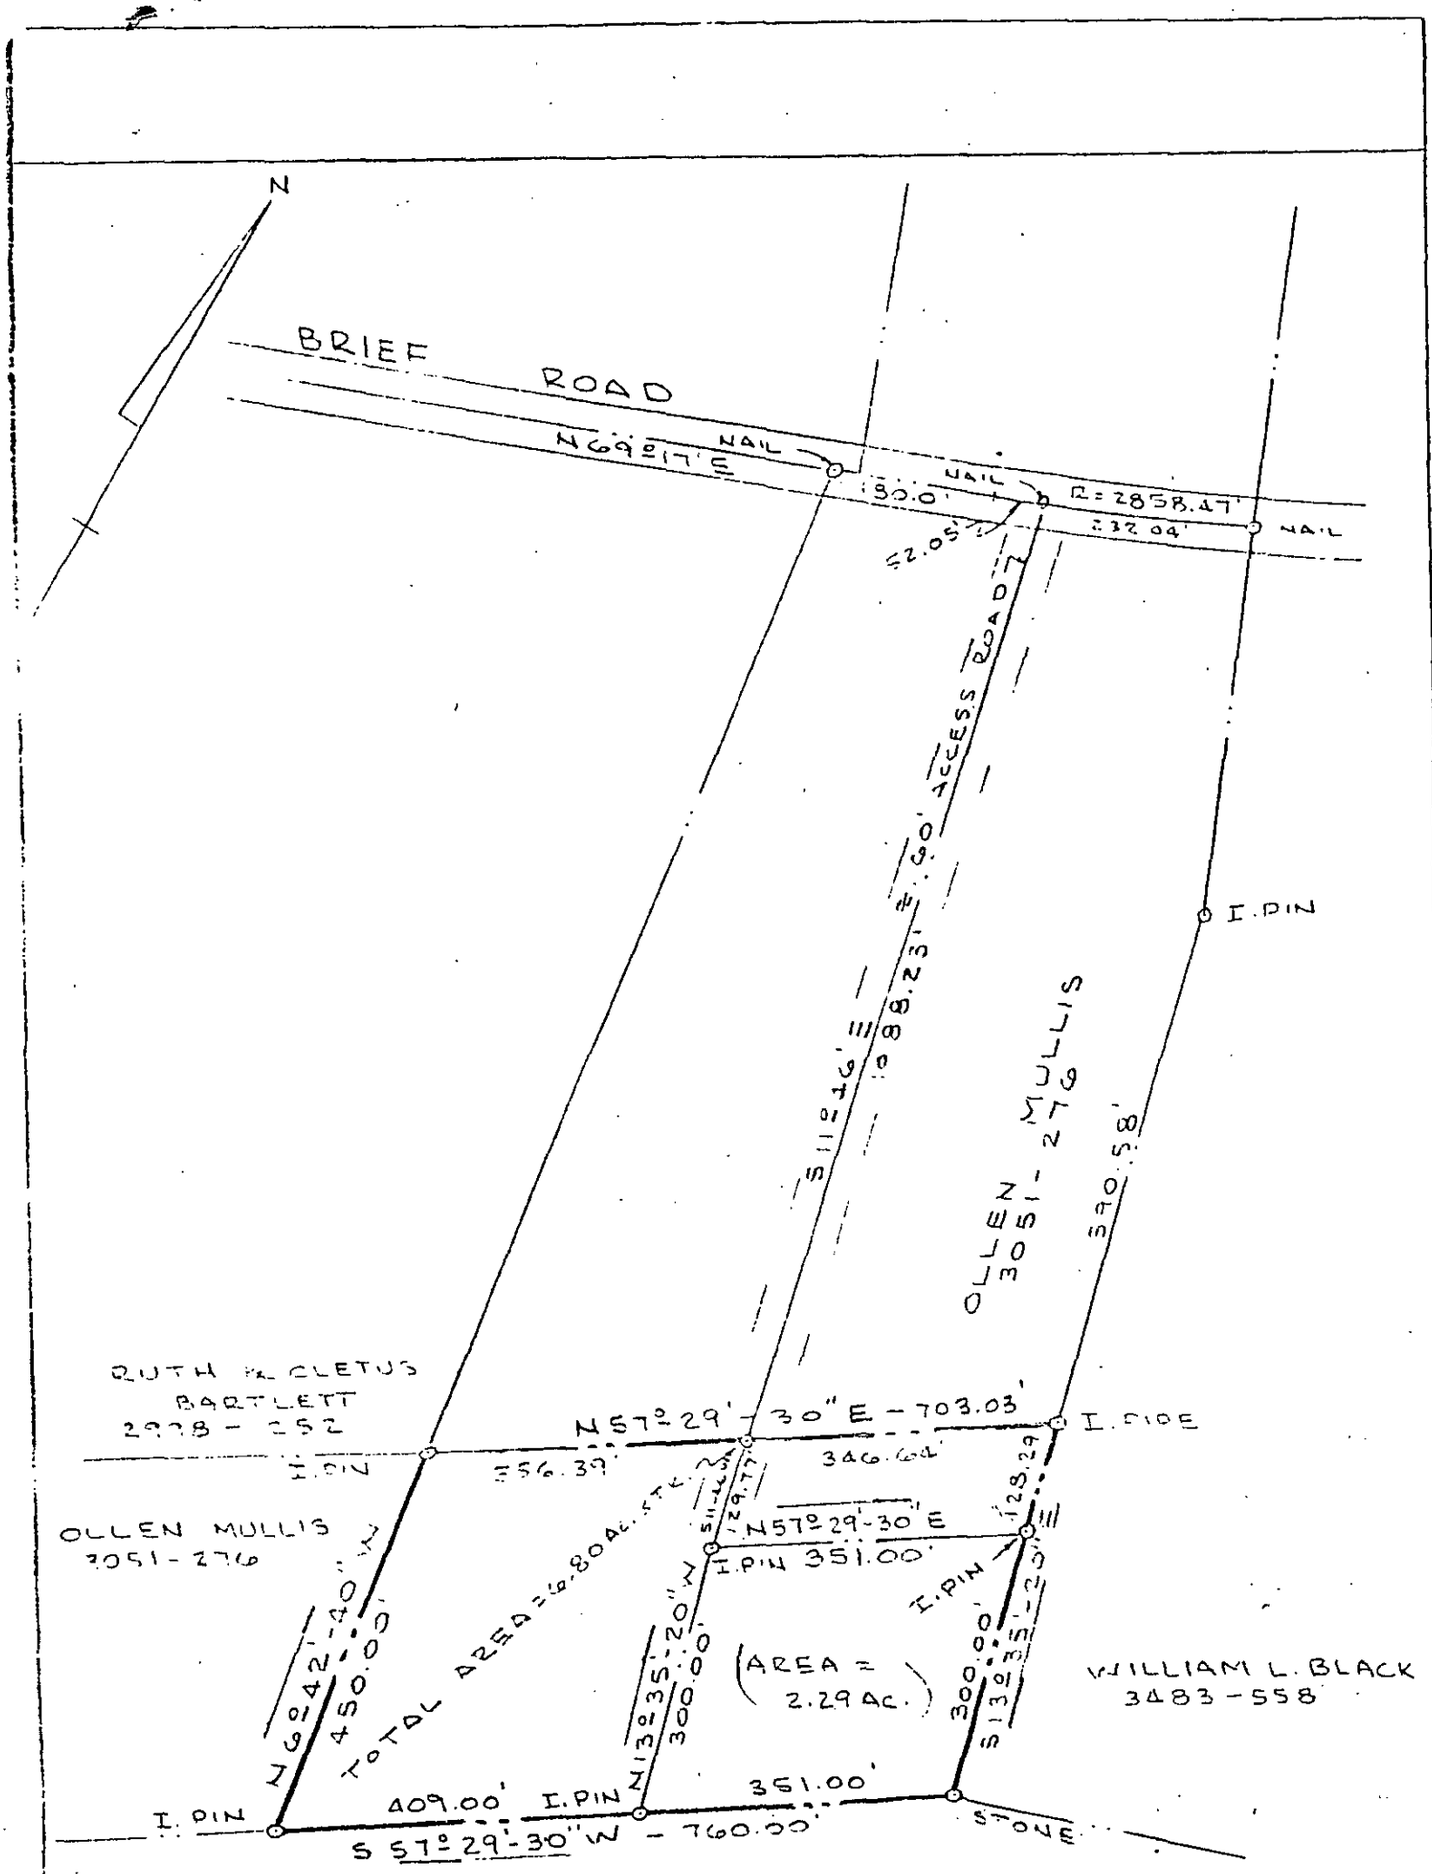

BOUNDARY SURVEY
FOR
DONALD GENE MULLIS
ACQUIRED FROM
OLLEN MULLIS

CLEAR CREEK TWSP. MECKLENBURG CO. N.C.

SCALE 1" = 200' MAY 12, 1977

SURVEYED BY ROBERT C. LOWERY L-926