
NOTE

SEE SHEET 2 OF 5 FOR COMPLETE PLOT PLAN & CERTIFICATION.

SEE SHEET 3 OF 5 FOR PROPOSED HOUSE DETAIL, NOTES, ABBREVIATIONS AND VICINITY MAP.

SEE SHEET 4 OF 5 FOR SEPTIC LAYOUT

SEE SHEET 5 OF 5 FOR REPAIR AREA EASEMENT

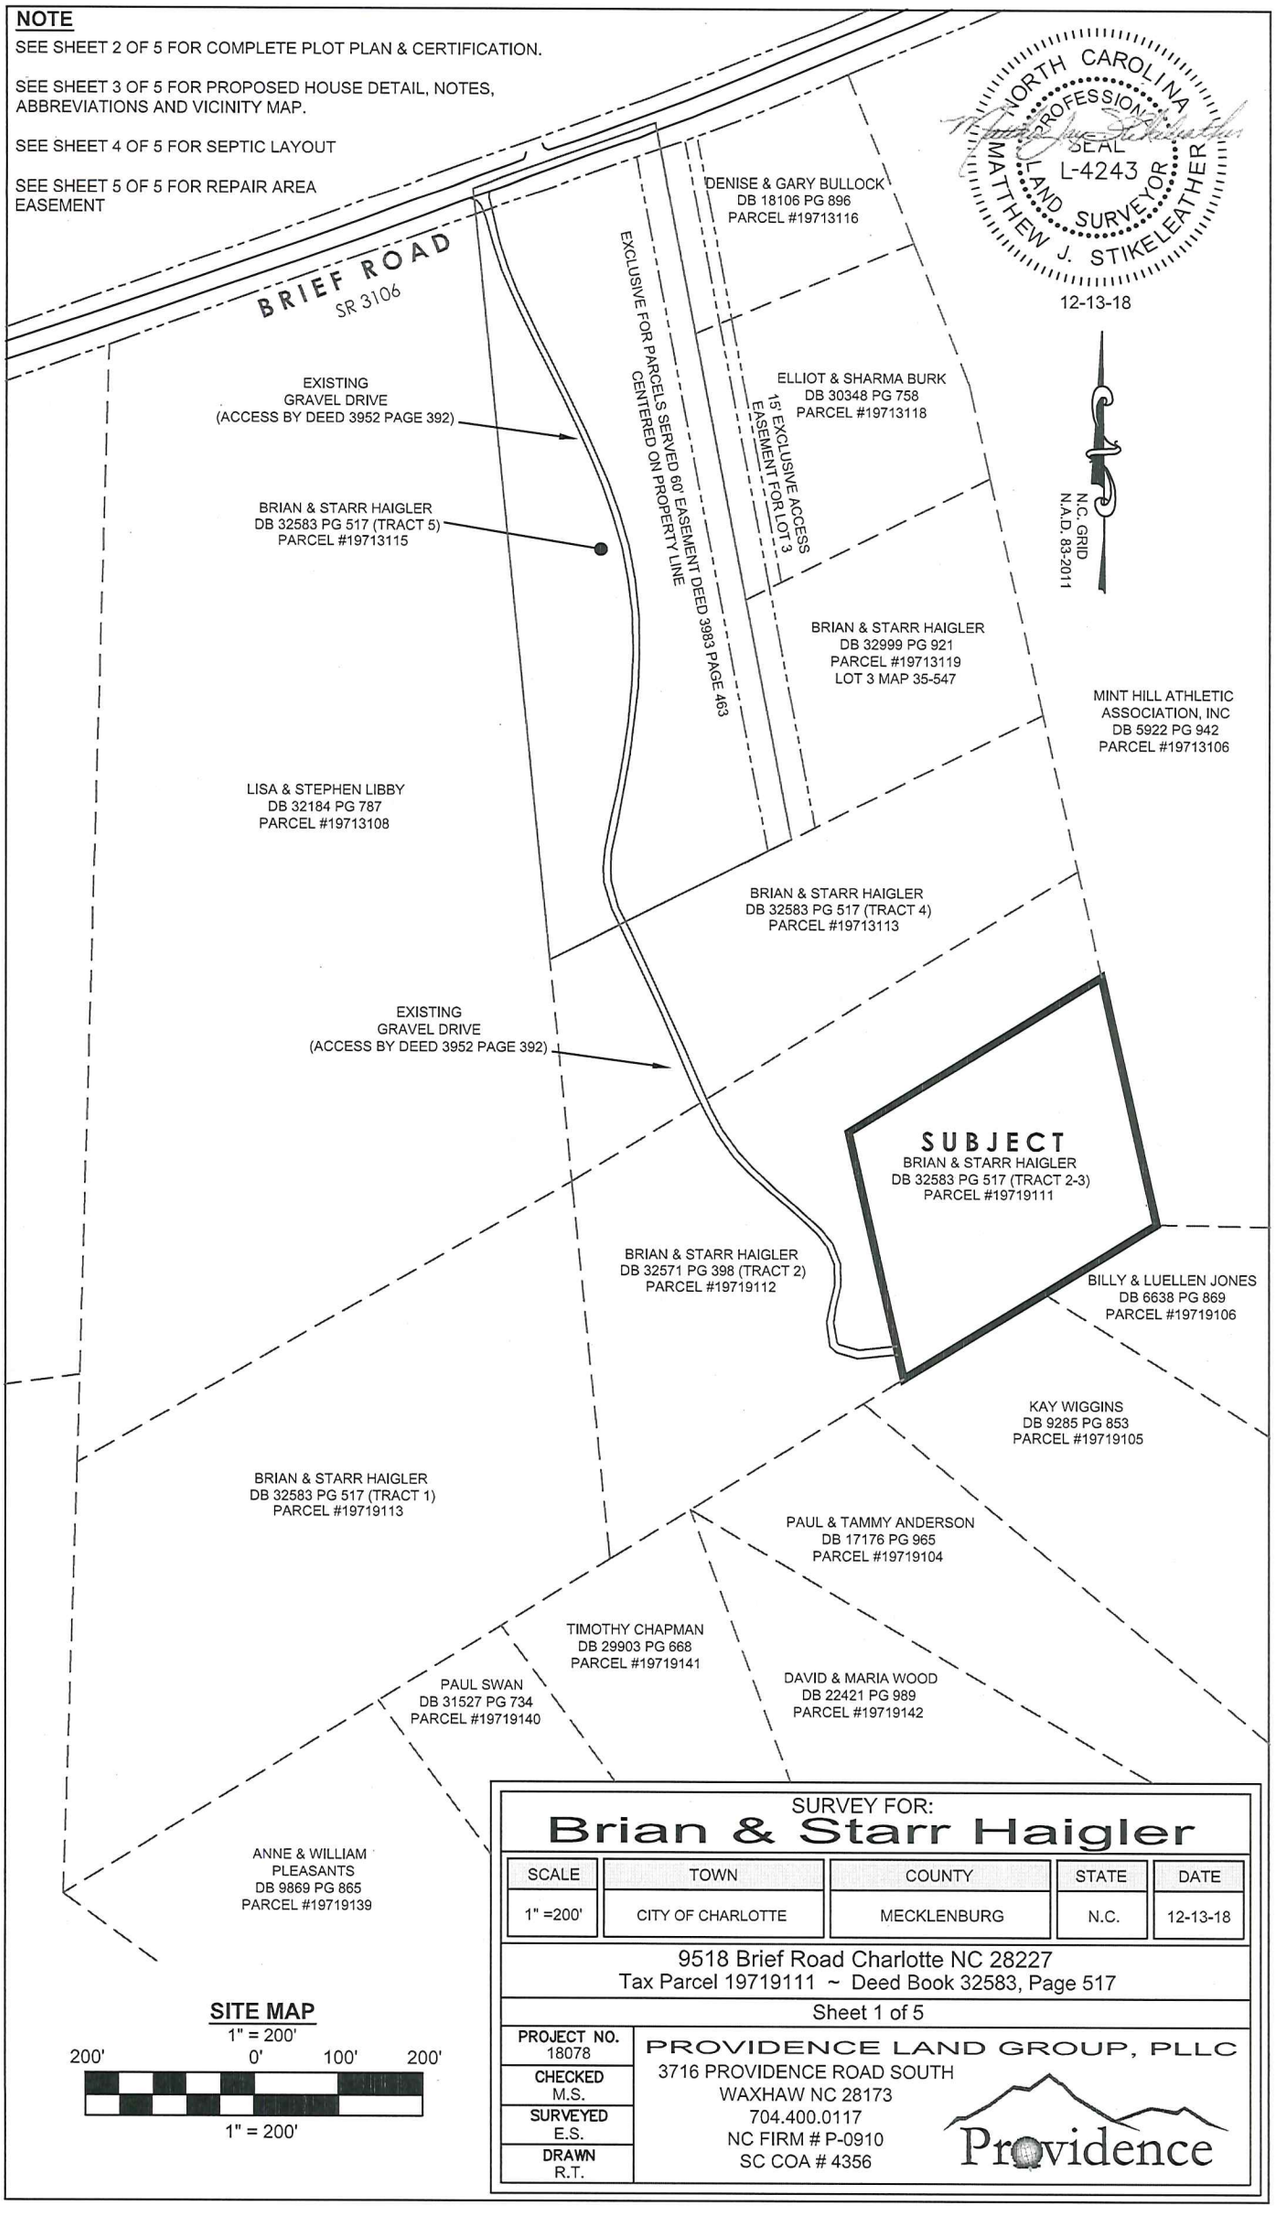

NORTH CAROLINA PROFESSIONAL SEAL L-4243 LAND SURVEYOR MATTHEW J. STIKELEATHER

12-13-18

SITE MAP

1" = 200'

200' 0' 100' 200'

1" = 200'

SURVEY FOR:

Brian & Starr Haigler

SCALE	TOWN	COUNTY	STATE	DATE
1" =200'	CITY OF CHARLOTTE	MECKLENBURG	N.C.	12-13-18

9518 Brief Road Charlotte NC 28227
Tax Parcel 19719111 ~ Deed Book 32583, Page 517

Sheet 1 of 5

PROJECT NO. 18078	PROVIDENCE LAND GROUP, PLLC
CHECKED M.S.	3716 PROVIDENCE ROAD SOUTH
SURVEYED E.S.	WAXHAW NC 28173
DRAWN R.T.	704.400.0117
	NC FIRM # P-0910
	SC COA # 4356

Providence

File 3589A

CERTIFICATION

I, MATTHEW J. STIKELEATHER, CERTIFY THAT THIS SURVEY WAS COMPLETED UNDER MY SUPERVISION FROM AN ACTUAL SURVEY MADE UNDER MY SUPERVISION (DESCRIPTION FROM D.B. 32583 PG. 517); THAT THE BOUNDARIES NOT SURVEYED ARE CLEARLY INDICATED; THAT THE RATIO OF PRECISION EXCEEDS 1:10,000; AND THAT THIS SURVEY MEETS OR EXCEEDS NORTH CAROLINA STANDARDS OF PRACTICE FOR PROFESSIONAL LAND SURVEYING AS SET FORTH IN TITLE 21-56.1606 OF THE NORTH CAROLINA ADMINISTRATIVE CODE.

MATTHEW J. STIKELEATHER, NC PLS L-4243


NORTH CAROLINA PROFESSIONAL SEAL L-4243 LAND SURVEYOR MATTHEW J. STIKELEATHER

12-13-18

NOTE

SEE SHEET 3 OF 5 FOR NOTES, HOUSE DETAIL, ABBREVIATIONS AND VICINITY MAP.

N.C. GRID N.A.D. 83-2011

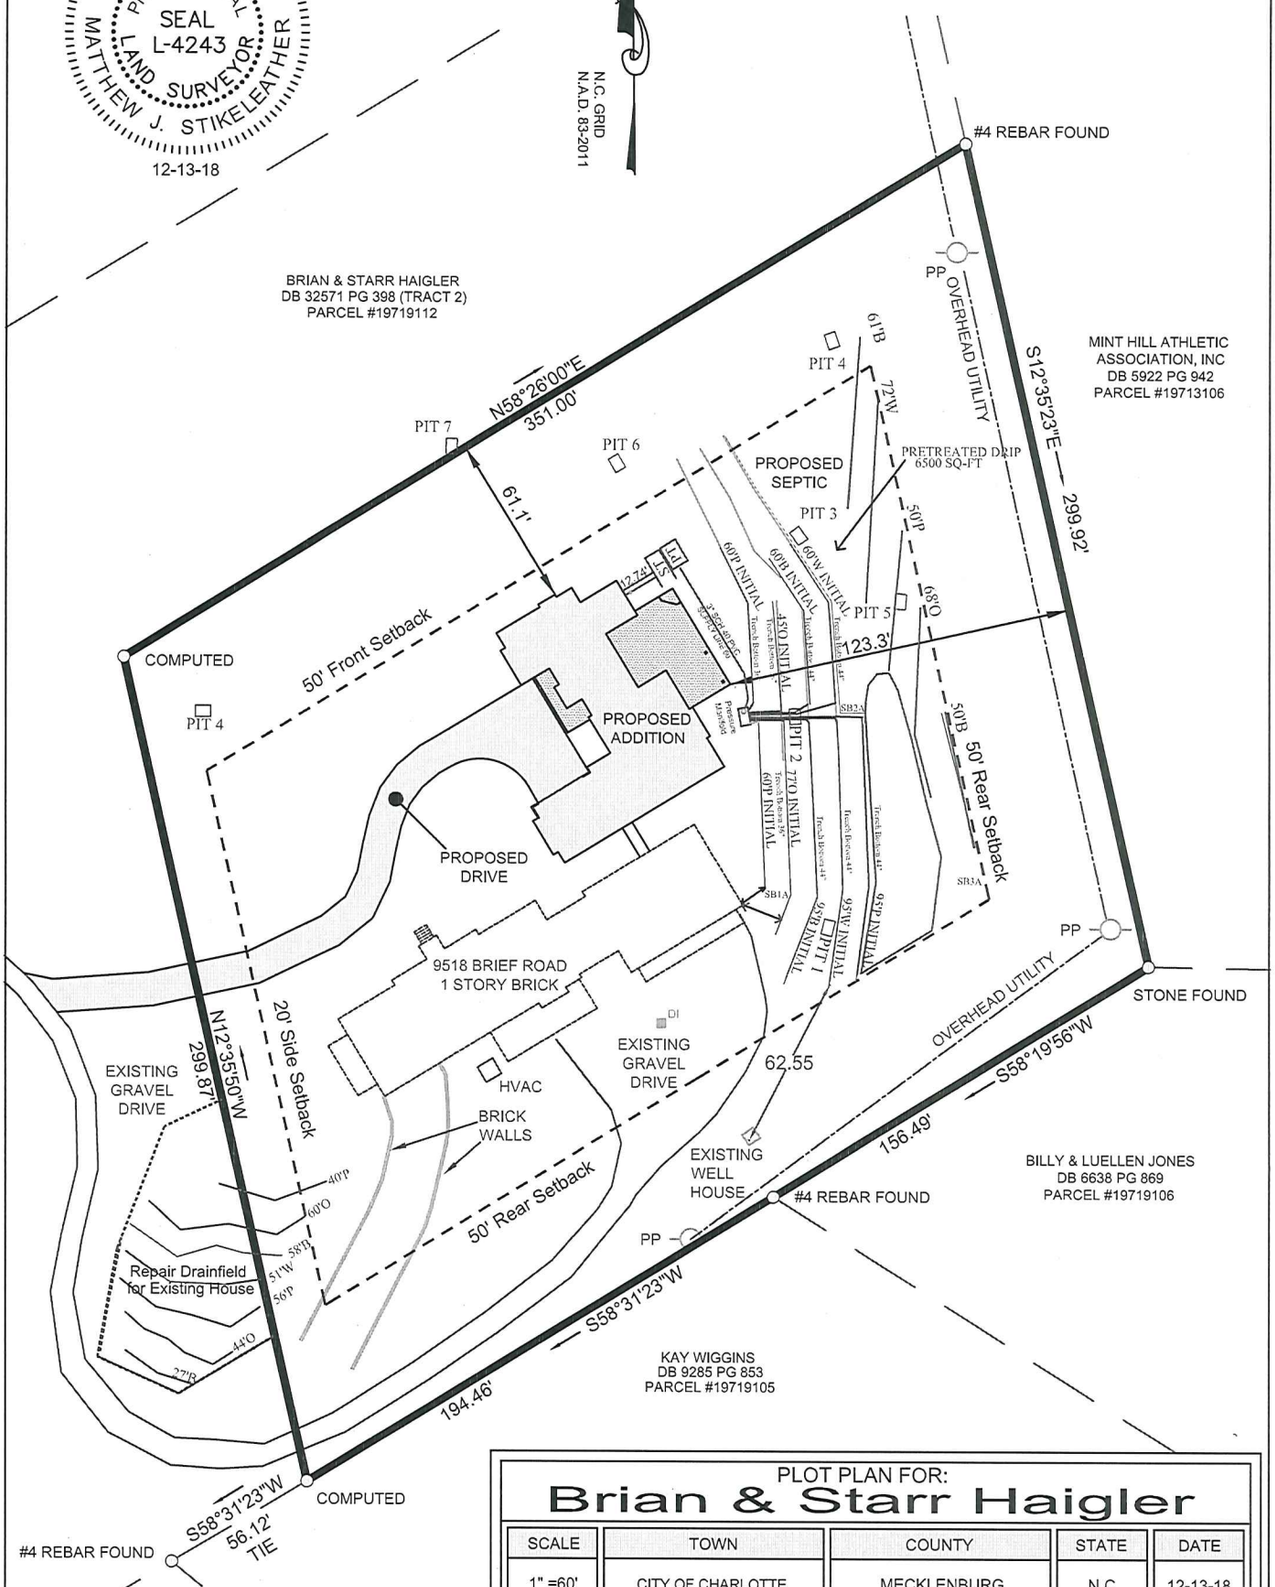

GRAPHIC SCALE

1" = 60'

60' 0' 30' 60'

1" = 60'

PLOT PLAN FOR:

Brian & Starr Haigler


SCALE	TOWN	COUNTY	STATE	DATE
1" =60'	CITY OF CHARLOTTE	MECKLENBURG	N.C.	12-13-18

9518 Brief Road Charlotte NC 28227
Tax Parcel 19719111 ~ Deed Book 32583, Page 517

Sheet 2 of 5

PROJECT NO. 18078	PROVIDENCE LAND GROUP, PLLC
CHECKED M.S.	3716 PROVIDENCE ROAD SOUTH
SURVEYED E.S.	WAXHAW NC 28173
DRAWN R.T.	704.400.0117
	NC FIRM # P-0910
	SC COA # 4356


Providence

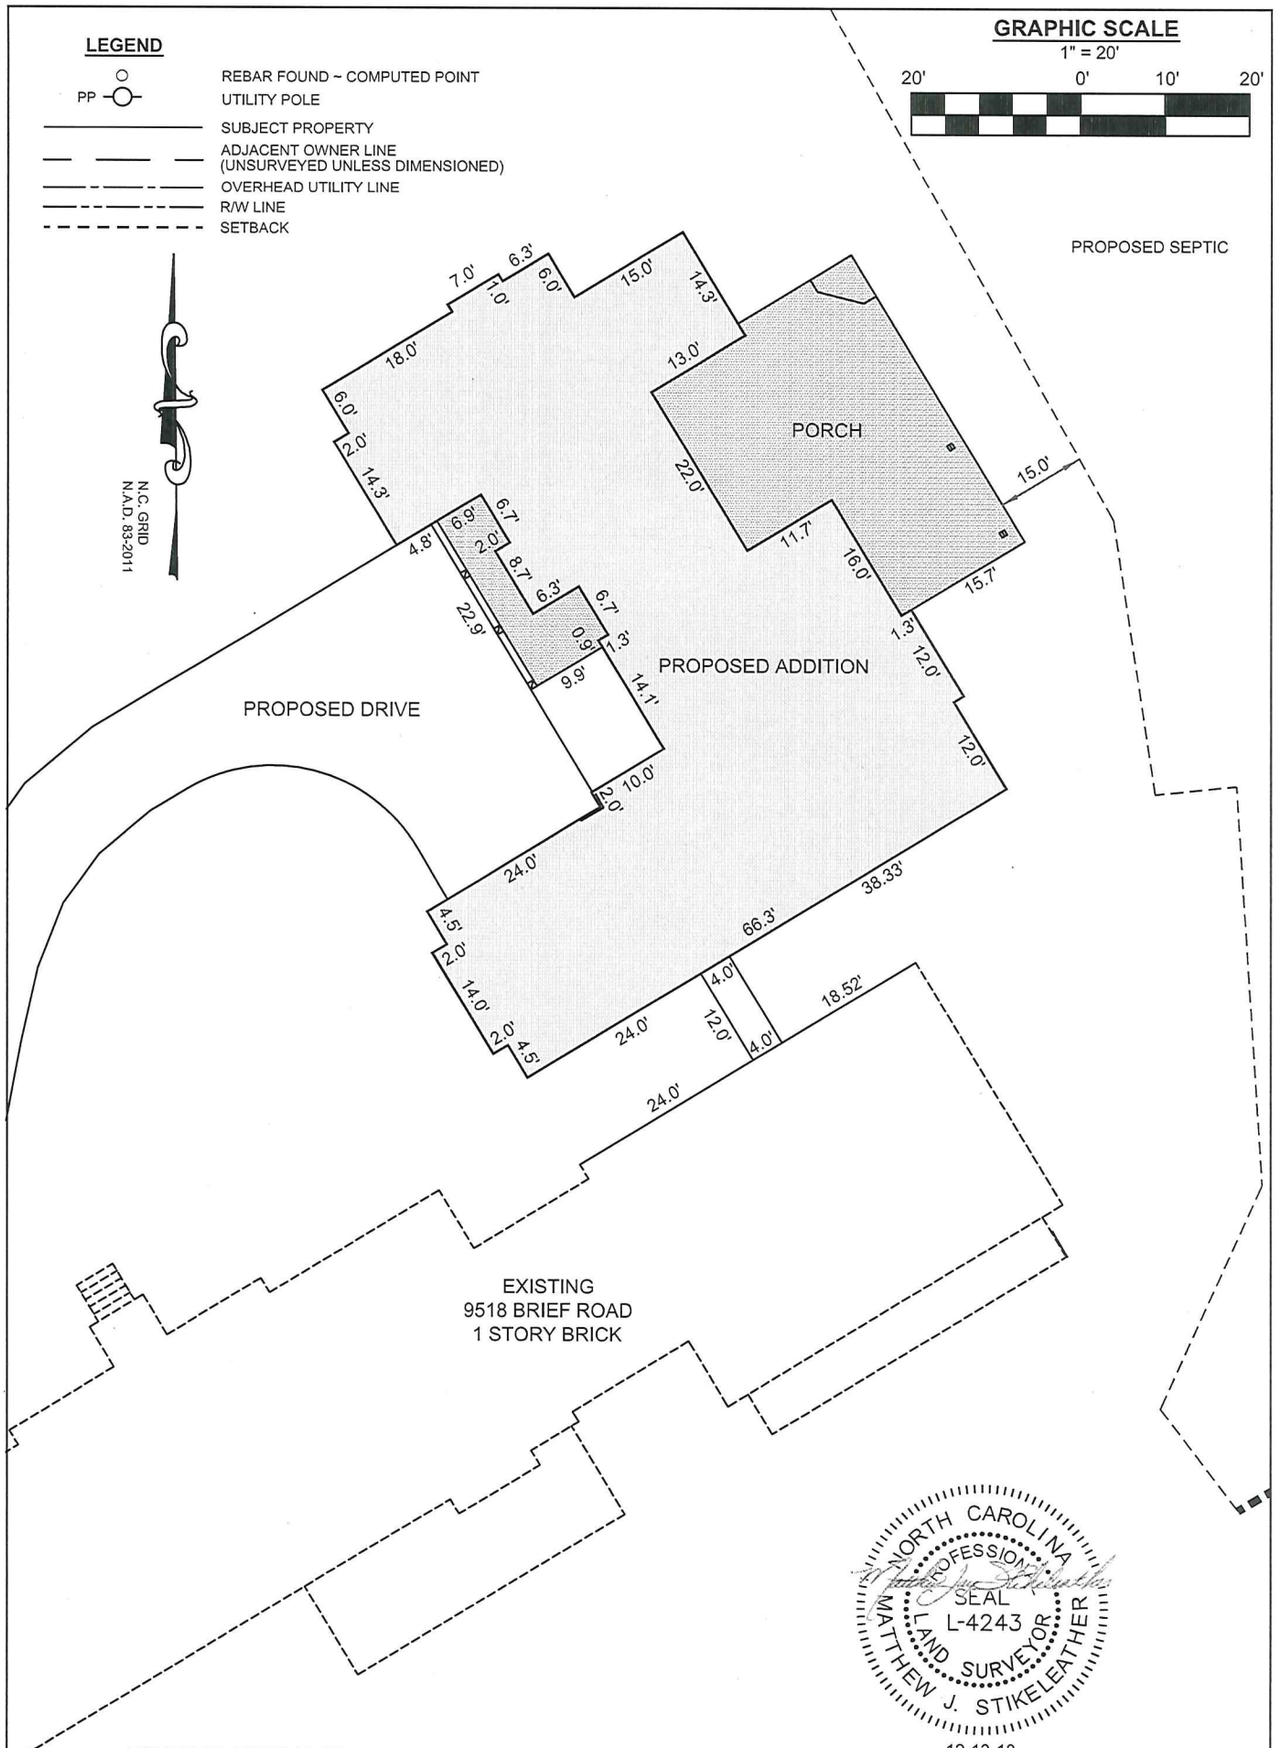

NORTH CAROLINA PROFESSIONAL SEAL L-4243 LAND SURVEYOR MATTHEW J. STIKELEATHER

12-13-18

VICINITY MAP - NOT TO SCALE

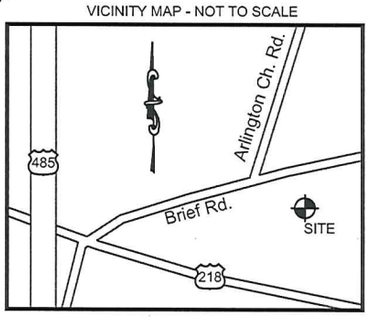

NOTES

THIS IS NOT A BOUNDARY SURVEY. THIS IS TO BE USED FOR PERMITTING PURPOSES ONLY.

THIS PROPERTY IS SUBJECT TO ALL DECLARATIONS, COVENANTS, RESTRICTIONS, EASEMENTS, AND OTHER MATTERS OF TITLE.

PLOT PLAN FOR:

Brian & Starr Haigler


SCALE	TOWN	COUNTY	STATE	DATE
1" =20'	CITY OF CHARLOTTE	MECKLENBURG	N.C.	12-13-18


9518 Brief Road Charlotte NC 28227
Tax Parcel 19719111 ~ Deed Book 32583, Page 517

Sheet 3 of 5

PROJECT NO. 18078	PROVIDENCE LAND GROUP, PLLC
CHECKED M.S.	3716 PROVIDENCE ROAD SOUTH
SURVEYED E.S.	WAXHAW NC 28173
DRAWN R.T.	704.400.0117
	NC FIRM # P-0910
	SC COA # 4356

Providence

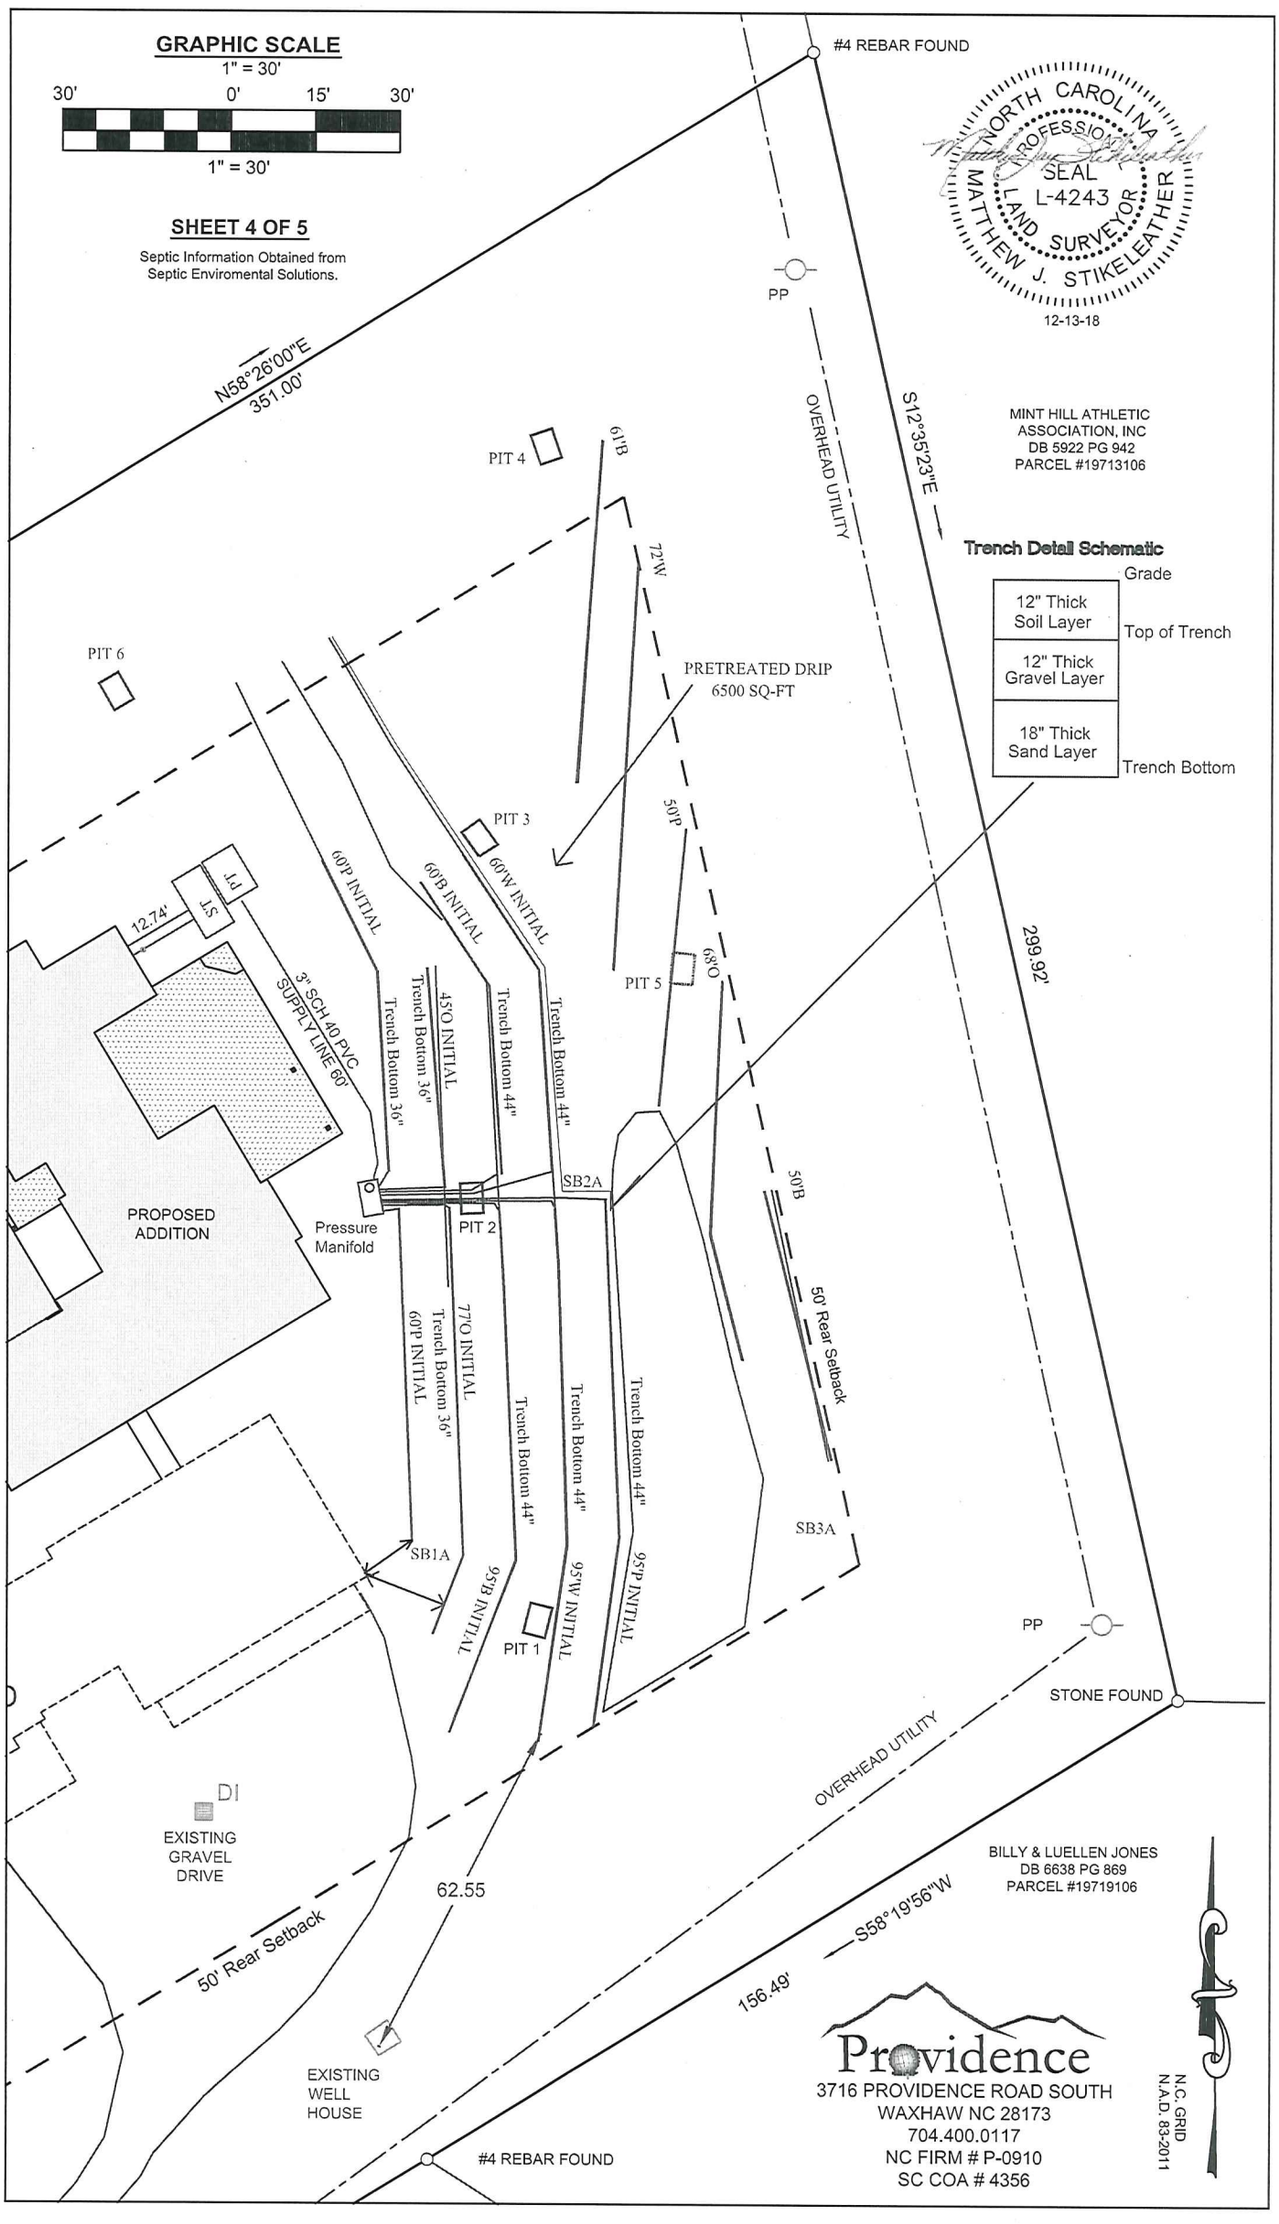
GRAPHIC SCALE
1" = 30'
30' 0' 15' 30'
1" = 30'
SHEET 4 OF 5
Septic Information Obtained from Septic Enviromental Solutions.
#4 REBAR FOUND
NORTH CAROLINA PROFESSIONAL SEAL L-4243 LAND SURVEYOR MATTHEW J. STIKELEATHER
12-13-18
PP
N58°26'00"E 351.00'
OVERHEAD UTILITY
S12°35'23"E
MINT HILL ATHLETIC ASSOCIATION, INC DB 5922 PG 942 PARCEL #19713106
Trench Detail Schematic
Grade
12" Thick Soil Layer
Top of Trench
12" Thick Gravel Layer
18" Thick Sand Layer
Trench Bottom
PIT 4
61'B
72'W
PIT 6
PRETREATED DRIP 6500 SQ-FT
PIT 3
50'P
PIT 5
68'O
299.92'
60'P INITIAL
60'B INITIAL
60'W INITIAL
45'O INITIAL
Trench Bottom 36"
Trench Bottom 36"
Trench Bottom 44"
Trench Bottom 44"
PT
ST
12.74'
3" SCH 40 PVC SUPPLY LINE 60'
PROPOSED ADDITION
Pressure Manifold
PIT 2
SB2A
50'B
50' Rear Setback
SB3A
77'O INITIAL
60'P INITIAL
Trench Bottom 36"
Trench Bottom 44"
Trench Bottom 44"
Trench Bottom 44"
SB1A
95'B INITIAL
95'W INITIAL
95'P INITIAL
PIT 1
PP
STONE FOUND
OVERHEAD UTILITY
DI
EXISTING GRAVEL DRIVE
62.55
50' Rear Setback
BILLY & LUELLEN JONES DB 6638 PG 869 PARCEL #19719106
S58°19'56"W
156.49'
EXISTING WELL HOUSE
#4 REBAR FOUND
Providence
3716 PROVIDENCE ROAD SOUTH
WAXHAW NC 28173
704.400.0117
NC FIRM # P-0910
SC COA # 4356
N.C. GRID
N.A.D. 83-2011

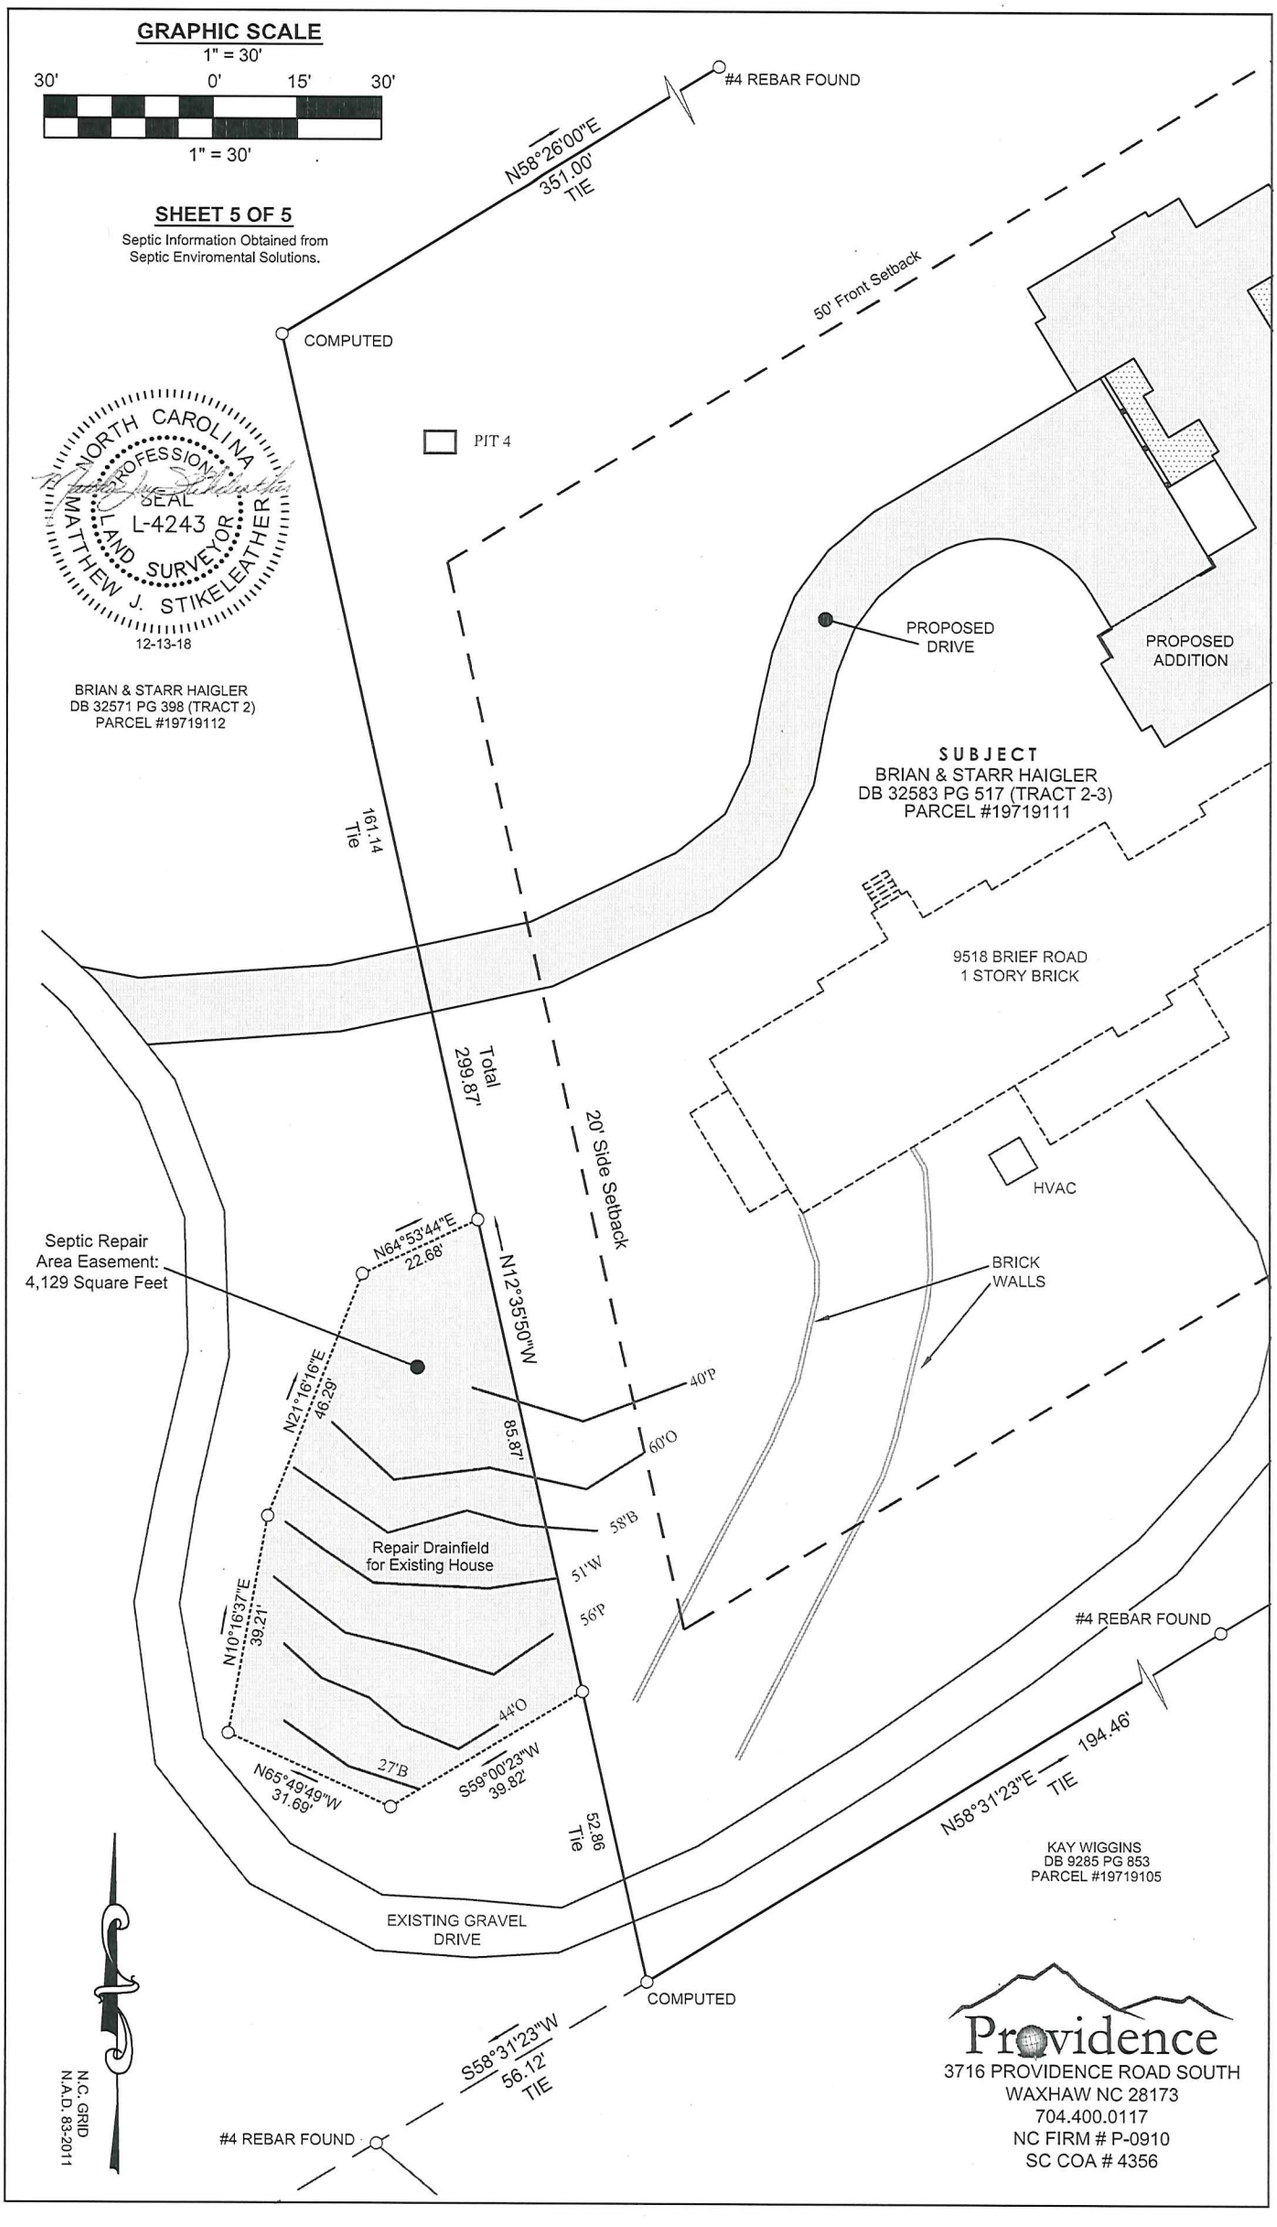
GRAPHIC SCALE
1" = 30'
30' 0' 15' 30'
1" = 30'
SHEET 5 OF 5
Septic Information Obtained from Septic Enviromental Solutions.
#4 REBAR FOUND
N58°26'00"E
351.00'
TIE
COMPUTED
50' Front Setback
PIT 4
NORTH CAROLINA PROFESSIONAL SEAL L-4243 LAND SURVEYOR MATTHEW J. STIKELEATHER
12-13-18
PROPOSED DRIVE
PROPOSED ADDITION
BRIAN & STARR HAIGLER
DB 32571 PG 398 (TRACT 2)
PARCEL #19719112
SUBJECT
BRIAN & STARR HAIGLER
DB 32583 PG 517 (TRACT 2-3)
PARCEL #19719111
161.14
Tie
9518 BRIEF ROAD
1 STORY BRICK
Total
299.87'
20' Side Setback
HVAC
Septic Repair Area Easement: 4,129 Square Feet
N64°53'44"E
22.68'
N12°35'50"W
BRICK WALLS
N21°16'16"E
46.29'
40'P
85.87'
60'O
58'B
Repair Drainfield for Existing House
51'W
56'P
N10°16'37"E
39.21'
#4 REBAR FOUND
44'O
27'B
N65°49'49"W
31.69'
S59°00'23"W
39.82'
52.86
Tie
N58°31'23"E
194.46'
TIE
KAY WIGGINS
DB 9285 PG 853
PARCEL #19719105
EXISTING GRAVEL DRIVE
COMPUTED
S58°31'23"W
56.12'
TIE
#4 REBAR FOUND
N.C. GRID
N.A.D. 83-2011
Providence
3716 PROVIDENCE ROAD SOUTH
WAXHAW NC 28173
704.400.0117
NC FIRM # P-0910
SC COA # 4356