

4417 BROOKWOOD RD

10518215

6/6/08

marliwr

Groundwater and Wastewater Services File Imaging Project
May 2007
Barcode Font = IDAutomationHC39M

Filed 9542

NORTH CAROLINA
FIVE YEAR LIMITED WARRANTY

Approved Effective April 24, 2002

Ring Industrial Group ("Ring") hereby extends, for a period of FIVE (5) YEARS, the following Limited Warranty to the system owner who acquires through an authorized EZflow Brand drain field system installer a new EZflow Brand drain field system located in the State of North Carolina. The drain field system is warranted to be free from defective materials and workmanship and to perform in accordance with the state performance requirements (15A NCAC 18A Section .1900) in effect on the date of installation. This Limited Warranty applies only to those EZflow Brand drain field systems whose trench length modification has greater than a 25% reduction as compared to the sizing standard for a conventional gravel trench as permitted by the State of North Carolina. This Limited Warranty is subject to the terms and conditions stated below.

I. WARRANTY ELIGIBILITY:

The system owner is eligible for this Limited Warranty provided all of the terms and conditions of this Limited Warranty are strictly followed. The terms of this warranty shall transfer from the original system owner to subsequent system owners for the duration of this Limited Warranty. This Limited Warranty covers only the performance of the EZflow Brand drain field system as manufactured and installed in accordance with the manufacturer's design specifications and current state regulatory approval.

II. CONDITIONS OF LIMITED WARRANTY:

This Limited Warranty shall only apply if the EZflow Brand drain field system is installed for use with domestic strength effluent and located in the State of North Carolina and all of the following terms and conditions are satisfied:

(i) The design and installation of the EZflow Brand drain field system is according to all applicable plumbing and building codes, ordinances, requirements and regulations.

(ii) The design and installation of the EZflow Brand drain field system is strictly according to the rules and regulations of the North Carolina state agency or state-authorized agency that is responsible for inspection and approval.

(iii) The design and installation of the EZflow Brand drain field system is strictly according to all applicable permitting procedures for the EZflow Branddrain field systems adopted by the North Carolina state agency or state-authorized agency that is responsible for inspection and approval.

(iv) The EZflow Brand drain field system is subject to use permitted by the applicable North Carolina rules and regulations for on-site systems.

(v) Only an authorized EZflow Brand drain field system installer shall perform the installation of the EZflow Brand drain field system.

III. WHAT IS WARRANTED AND FOR HOW LONG:

The EZflow Brand prefabricated nitrification drain field system is warranted for FIVE (5) YEARS from the date of issuance of the Certificate of Occupancy, or the date of issuance of the Operation Permit, which ever is later.

If the EZflow Brand drain field system fails within the five (5) year period of this Limited Warranty and all of the terms, conditions and requirements of this Limited Warranty have been met, Ring shall provide all materials and labor that may be necessary to provide a fully functional wastewater system at no cost to the system owner. This section shall not be construed to require that a manufacturer warrant an innovative wastewater system that is not properly sized to meet the design load required for a particular use, that is improperly installed, or that is improperly operated and maintained, in accordance with 15A NCAC 18A .1900 et. seq. Warranty repairs such as full replacement of the nitrification system, extension of the nitrification system or other repairs shall be completed pursuant to a repair Authorization to Construct to be issued by the local health department in accordance with 15A NCAC 18A .1900 et. seq. Rule .1961(1).

A system failure is defined by North Carolina 15A NCAC 18A .1900 rules.

IV. WHAT IS NOT COVERED BY THIS LIMITED WARRANTY:

1. The septic tank and all septic tank filters, unless required to make the system fully functional.
2. Effluent distribution box(es) and headers, unless required to make the system fully functional.
3. Improper installation.
4. Plastic pipe not authorized by Ring to be used with the EZflow Brand drain field system.
5. Failure due to excessive use or improper use as defined by state rules for on-site wastewater systems, including, but not limited to, excessive water usage, improper grease disposal, or failure to remove septic tank solids (digested sludge).
6. Landscaping costs other than those specified by rule.
7. Failure due to improper sizing as defined by state rules.
8. Repair work performed prior to a claim or which is done without Ring authorization.
9. This Limited Warranty does not extend to incidental, consequential, special, indirect or punitive damages.
10. Drain fields repaired or modified by an unauthorized EZflow installer.

V. RING OBLIGATIONS:

No representative of the company has the authority to change this warranty in any manner whatsoever, or to extend this warranty. No warranty applies to any party other than the original system owner or subsequent system owner.

VI. OWNER'S OBLIGATION:

1. Must have a signed and dated Operation Permit from the duly authorized representative of the North Carolina state agency or state-authorized agency that is responsible for EZflow Brand drain field system inspection and approval.
2. Must have a Warranty Certificate from an authorized EZflow Brand drain field system installer.
3. The system owner must notify the company in writing at its corporate headquarters within 90 days of being notified by an authorized agent of the state that the system has failed. Notice shall be sent to Ring Industrial Group, 65 Industrial Park Road, Oakland, TN 38060.
4. The system owner must have the septic tank solids (digested sludge) properly removed in accordance with state rules for on-site systems.

VII. DISCLAIMER AND LIMITATION ON IMPLIED WARRANTIES:

ALL WARRANTIES AND REMEDIES CONTAINED HEREIN ARE EXCLUSIVE AND THERE ARE NO OTHER WARRANTIES. ANY IMPLIED WARRANTIES OF MERCHANTABILITY AND OF FITNESS FOR A PARTICULAR PURPOSE, IMPOSED ON THE SALE OF EZFLOW BRAND DRAIN FIELD SYSTEM TO THE NORTH CAROLINA SYSTEM OWNER, ARE, BY LAW, LIMITED TO FIVE (5) YEAR DURATION FOR THE EZFLOW BRAND DRAIN FIELD SYSTEM AND ITS CONSTITUENT PARTS, AND ARE SUBJECT TO THE TERMS AND CONDITIONS OF THIS LIMITED WARRANTY. THIS WARRANTY DOES NOT EXTEND TO INCIDENTAL, CONSEQUENTIAL, SPECIAL, DIRECT OR INDIRECT DAMAGES, WHETHER ARISING IN CONTRACT OR TORT. THE COMPANY SHALL NOT BE LIABLE FOR LOSS OR DAMAGE TO PERSONAL PROPERTY, PENALTIES OR LIQUIDATED DAMAGES, LOSS OF PRODUCTION AND PROFITS, OVERHEAD COSTS, OR OTHER LOSS OR EXPENSE. SPECIFICALLY EXCLUDED ARE DAMAGE DUE TO WATER DAMAGE, ORDINARY WEAR AND TEAR, ALTERATION, ACCIDENT, MISUSE, ABUSE, OR NEGLECT; THE UNITS BE SUBJECTED TO STRESSES OR VEHICULAR TRAFFIC GREATER THAN THOSE PRESCRIBED IN THE INSTALLATION INSTRUCTIONS OR OPERATION INSTRUCTIONS; FAILURE TO MAINTAIN THE MINIMUM GROUND COVERS SET FORTH IN THE OPERATION INSTRUCTIONS; THE SYSTEM FAILURES DETERMINED TO BE DUE TO NON-COMPLIANCE WITH THE ON-SITE WASTEWATER LAW OR RULES (130A-133, et. seq.; 15A NCAC 18A Section .1900) INCLUDING BUT NOT LIMITED TO IMPROPER SITING, EXCESSIVE WATER USAGE, IMPROPER GREASE DISPOSAL, PLACEMENT OF IMPROPER MATERIALS INTO THE SYSTEM, IMPROPER OPERATION OR IMPROPER MAINTENANCE; OR ANY OTHER EVENT NOT CAUSED BY THE COMPANY. THIS PERMIT SHALL BE VOID IF THE SYSTEM OWNER FAILS TO COMPLY WITH ALL OF THE TERMS SET FORTH IN SECTION II AND IV OF THIS WARRANTY.

FURTHERMORE, IN NO EVENT SHALL THE COMPANY BE RESPONSIBLE FOR ANY LOSS OR DAMAGE TO THE ORIGINAL OR SUBSEQUENT SYSTEM OWNER(S), THE DRAIN FIELD SYSTEM, OR ANY THIRD PARTY RESULTING FROM SHIPMENT OF THE DRAIN FIELD SYSTEM, OR FROM ANY PRODUCT LIABILITY CLAIMS OF THE ORIGINAL OR SUBSEQUENT SYSTEM OWNER(S) OR ANY THIRD PARTY.

THIS LIMITED WARRANTY GIVES YOU SPECIFIC LEGAL RIGHTS. NORTH CAROLINA LAW MAY GIVE YOU CERTAIN SPECIFIC OTHER RIGHTS WHICH ARE NOT MENTIONED HEREIN.

VIII. TRANSFER OF WARRANTY

This warranty extends to the original system owner and to each subsequent owner of the system during the term of this Limited Warranty.

"I acknowledge to the company and the system owner that the wastewater system and the EZflow Brand drain field system have been installed in accordance with the installation instructions of the company, state wastewater laws and rules, the innovative wastewater system approval, the improvement permit and authorization to construct, and any conditions on the permit or authorization to construct, and other applicable laws and rules."

IX. INSTALLER CERTIFICATION

Autry Concrete Products Inc. — Business Name of Installer

STEVE Autry — Name of Person signing (Print)

Date 2-12-03 INSTALLED AT: 4417 BROOKWOOD DRIVE CHARLOTTE NC

This warranty is provided in triplicate. One copy shall go to Ring Industrial Group, one to the local health department, and one to the system owner.

Write: Ring Industrial Group
65 Industrial Park Road
Oakland, TN 38060
Toll Free Phone: (800) 280-6333

105-182-15

File # 9548

NORTH CAROLINA
FIVE YEAR LIMITED WARRANTY
Approved Effective April 24, 2002

Ring Industrial Group ("Ring") hereby extends, for a period of FIVE (5) YEARS, the following Limited Warranty to the system owner who acquires through an authorized EZflow Brand drain field system installer a new EZflow Brand drain field system located in the State of North Carolina. The drain field system is warranted to be free from defective materials and workmanship and to perform in accordance with the state performance requirements (15A NCAC 18A Section .1900) in effect on the date of installation. This Limited Warranty applies only to those EZflow Brand drain field systems whose trench length modification has greater than a 25% reduction as compared to the sizing standard for a conventional gravel trench as permitted by the State of North Carolina. This Limited Warranty is subject to the terms and conditions stated below.

I. WARRANTY ELIGIBILITY:

The system owner is eligible for this Limited Warranty provided all of the terms and conditions of this Limited Warranty are strictly followed. The terms of this warranty shall transfer from the original system owner to subsequent system owners for the duration of this Limited Warranty. This Limited Warranty covers only the performance of the EZflow Brand drain field system as manufactured and installed in accordance with the manufacturer's design specifications and current state regulatory approval.

II. CONDITIONS OF LIMITED WARRANTY:

This Limited Warranty shall only apply if the EZflow Brand drain field system is installed for use with domestic strength effluent and located in the State of North Carolina and all of the following terms and conditions are satisfied:

(i) The design and installation of the EZflow Brand drain field system is according to all applicable plumbing and building codes, ordinances, requirements and regulations.

(ii) The design and installation of the EZflow Brand drain field system is strictly according to the rules and regulations of the North Carolina state agency or state-authorized agency that is responsible for inspection and approval.

(iii) The design and installation of the EZflow Brand drain field system is strictly according to all applicable permitting procedures for the EZflow Branddrain field systems adopted by the North Carolina state agency or state-authorized agency that is responsible for inspection and approval.

(iv) The EZflow Brand drain field system is subject to use permitted by the applicable North Carolina rules and regulations for on-site systems.

(v) Only an authorized EZflow Brand drain field system installer shall perform the installation of the EZflow Brand drain field system.

III. WHAT IS WARRANTED AND FOR HOW LONG:

The EZflow Brand prefabricated nitrification drain field system is warranted for FIVE (5) YEARS from the date of issuance of the Certificate of Occupancy, or the date of issuance of the Operation Permit, which ever is later.

If the EZflow Brand drain field system fails within the five (5) year period of this Limited Warranty and all of the terms, conditions and requirements of this Limited Warranty have been met, Ring shall provide all materials and labor that may be necessary to provide a fully functional wastewater system at no cost to the system owner. This section shall not be construed to require that a manufacturer warrant an innovative wastewater system that is not properly sized to meet the design load required for a particular use, that is improperly installed, or that is improperly operated and maintained, in accordance with 15A NCAC 1 SA . 1900 et. seq. Warranty repairs such as full replacement of the nitrification system, extension of the nitrification system or other repairs shall be completed pursuant to a repair Authorization to Construct to be issued by the local health department in accordance with 15A NCAC 18A .1900 et. seq. Rule .1961(1).

A system failure is defined by North Carolina 15A NCAC 18A .1900 rules.

IV. WHAT IS NOT COVERED BY THIS LIMITED WARRANTY:

1. The septic tank and all septic tank filters, unless required to make the system fully functional.
2. Effluent distribution box(es) and headers, unless required to make the system fully functional.
3. Improper installation.
4. Plastic pipe not authorized by Ring to be used with the EZflow Brand drain field system.
5. Failure due to excessive use or improper use as defined by state rules for on-site wastewater systems, including, but not limited to, excessive water usage, improper grease disposal, or failure to remove septic tank solids (digested sludge).
6. Landscaping costs other than those specified by rule.
7. Failure due to improper sizing as defined by state rules.
8. Repair work performed prior to a claim or which is done without Ring authorization.
9. This Limited Warranty does not extend to incidental, consequential, special, indirect or punitive damages.
10. Drain fields repaired or modified by an unauthorized EZflow installer.

V. RING OBLIGATIONS:

No representative of the company has the authority to change this warranty in any manner whatsoever, or to extend this warranty. No warranty applies to any party other than the original system owner or subsequent system owner.

VI. OWNER'S OBLIGATION:

1. Must have a signed and dated Operation Permit from the duly authorized representative of the North Carolina state agency or state-authorized agency that is responsible for EZflow Brand drain field system inspection and approval.
2. Must have a Warranty Certificate from an authorized EZflow Brand drain field system installer.
3. The system owner must notify the company in writing at its corporate headquarters within 90 days of being notified by an authorized agent of the state that the system has failed. Notice shall be sent to Ring Industrial Group, 65 Industrial Park Road, Oakland, TN 38060.
4. The system owner must have the septic tank solids (digested sludge) properly removed in accordance with state rules for on-site systems.

VII. DISCLAIMER AND LIMITATION ON IMPLIED WARRANTIES:

ALL WARRANTIES AND REMEDIES CONTAINED HEREIN ARE EXCLUSIVE AND THERE ARE NO OTHER WARRANTIES. ANY IMPLIED WARRANTIES OF MERCHANTABILITY AND OF FITNESS FOR A PARTICULAR PURPOSE, IMPOSED ON THE SALE OF EZFLOW BRAND DRAIN FIELD SYSTEM TO THE NORTH CAROLINA SYSTEM OWNER, ARE, BY LAW, LIMITED TO FIVE (5) YEAR DURATION FOR THE EZFLOW BRAND DRAIN FIELD SYSTEM AND ITS CONSTITUENT PARTS, AND ARE SUBJECT TO THE TERMS AND CONDITIONS OF THIS LIMITED WARRANTY. THIS WARRANTY DOES NOT EXTEND TO INCIDENTAL, CONSEQUENTIAL, SPECIAL, DIRECT OR INDIRECT DAMAGES, WHETHER ARISING IN CONTRACT OR TORT. THE COMPANY SHALL NOT BE LIABLE FOR LOSS OR DAMAGE TO PERSONAL PROPERTY, PENALTIES OR LIQUIDATED DAMAGES, LOSS OF PRODUCTION AND PROFITS, OVERHEAD COSTS, OR OTHER LOSS OR EXPENSE. SPECIFICALLY EXCLUDED ARE DAMAGE DUE TO WATER DAMAGE, ORDINARY WEAR AND TEAR, ALTERATION, ACCIDENT, MISUSE, ABUSE, OR NEGLECT; THE UNITS BE SUBJECTED TO STRESSES OR VEHICULAR TRAFFIC GREATER THAN THOSE PRESCRIBED IN THE INSTALLATION INSTRUCTIONS OR OPERATION INSTRUCTIONS; FAILURE TO MAINTAIN THE MINIMUM GROUND COVERS SET FORTH IN THE OPERATION INSTRUCTIONS; THE SYSTEM FAILURES DETERMINED TO BE DUE TO NON-COMPLIANCE WITH THE ON-SITE WASTEWATER LAW OR RULES (130A-133, et. seq.; 15A NCAC 18A Section .1900) INCLUDING BUT NOT LIMITED TO IMPROPER SITING, EXCESSIVE WATER USAGE, IMPROPER GREASE DISPOSAL, PLACEMENT OF IMPROPER MATERIALS INTO THE SYSTEM, IMPROPER OPERATION OR IMPROPER MAINTENANCE; OR ANY OTHER EVENT NOT CAUSED BY THE COMPANY. THIS PERMIT SHALL BE VOID IF THE SYSTEM OWNER FAILS TO COMPLY WITH ALL OF THE TERMS SET FORTH IN SECTION II AND IV OF THIS WARRANTY.

FURTHERMORE, IN NO EVENT SHALL THE COMPANY BE RESPONSIBLE FOR ANY LOSS OR DAMAGE TO THE ORIGINAL OR SUBSEQUENT SYSTEM OWNER(S), THE DRAIN FIELD SYSTEM, OR ANY THIRD PARTY RESULTING FROM SHIPMENT OF THE DRAIN FIELD SYSTEM, OR FROM ANY PRODUCT LIABILITY CLAIMS OF THE ORIGINAL OR SUBSEQUENT SYSTEM OWNER(S) OR ANY THIRD PARTY.

THIS LIMITED WARRANTY GIVES YOU SPECIFIC LEGAL RIGHTS. NORTH CAROLINA LAW MAY GIVE YOU CERTAIN SPECIFIC OTHER RIGHTS WHICH ARE NOT MENTIONED HEREIN.

VIII. TRANSFER OF WARRANTY:

This warranty extends to the original system owner and to each subsequent owner of the system during the term of this Limited Warranty.

"I acknowledge to the company and the system owner that the wastewater system and the EZflow Brand drain field system have been installed in accordance with the installation instructions of the company, state wastewater laws and rules, the innovative wastewater system approval, the improvement permit and authorization to construct, and any conditions on the permit or authorization to construct, and other applicable laws and rules."

IX. INSTALLER CERTIFICATION

Autry Concrete Products Inc. — STEVE AUTRY

Business Name of Installer — Name of Person signing (Print)

Date 2-12-03 INSTALLED AT: 4417 BROOKWOOD DRIVE CHARLOTTE NC

This warranty is provided in triplicate. One copy shall go to Ring Industrial Group, one to the local health department, and one to the system owner.

Write: Ring Industrial Group
65 Industrial Park Road
Oakland, TN 38060
Toll Free Phone: (800) 280-6333

105-162-15

NORTH CAROLINA
FIVE YEAR LIMITED WARRANTY

Approved Effective April 24, 2002

Ring Industrial Group ("Ring") hereby extends, for a period of FIVE (5) YEARS, the following Limited Warranty to the system owner who acquires through an authorized EZflow Brand drain field system installer a new EZflow Brand drain field system located in the State of North Carolina. The drain field system is warranted to be free from defective materials and workmanship and to perform in accordance with the state performance requirements (15A NCAC 18A Section .1900) in effect on the date of installation. This Limited Warranty applies only to those EZflow Brand drain field systems whose trench length modification has greater than a 25% reduction as compared to the sizing standard for a conventional gravel trench as permitted by the State of North Carolina. This Limited Warranty is subject to the terms and conditions stated below.

I. WARRANTY ELIGIBILITY:

The system owner is eligible for this Limited Warranty provided all of the terms and conditions of this Limited Warranty are strictly followed. The terms of this warranty shall transfer from the original system owner to subsequent system owners for the duration of this Limited Warranty. This Limited Warranty covers only the performance of the EZflow Brand drain field system as manufactured and installed in accordance with the manufacturer's design specifications and current state regulatory approval.

II. CONDITIONS OF LIMITED WARRANTY:

This Limited Warranty shall only apply if the EZflow Brand drain field system is installed for use with domestic strength effluent and located in the State of North Carolina and all of the following terms and conditions are satisfied:

(i) The design and installation of the EZflow Brand drain field system is according to all applicable plumbing and building codes, ordinances, requirements and regulations.

(ii) The design and installation of the EZflow Brand drain field system is strictly according to the rules and regulations of the North Carolina state agency or state-authorized agency that is responsible for inspection and approval.

(iii) The design and installation of the EZflow Brand drain field system is strictly according to all applicable permitting procedures for the EZflow Branddrain field systems adopted by the North Carolina state agency or state-authorized agency that is responsible for inspection and approval.

(iv) The EZflow Brand drain field system is subject to use permitted by the applicable North Carolina rules and regulations for on-site systems.

(v) Only an authorized EZflow Brand drain field system installer shall perform the installation of the EZflow Brand drain field system.

III. WHAT IS WARRANTED AND FOR HOW LONG:

The EZflow Brand prefabricated nitrification drain field system is warranted for FIVE (5) YEARS from the date of issuance of the Certificate of Occupancy, or the date of issuance of the Operation Permit, which ever is later.

If the EZflow Brand drain field system fails within the five (5) year period of this Limited Warranty and all of the terms, conditions and requirements of this Limited Warranty have been met, Ring shall provide all materials and labor that may be necessary to provide a fully functional wastewater system at no cost to the system owner. This section shall not be construed to require that a manufacturer warrant an innovative wastewater system that is not properly sized to meet the design load required for a particular use, that is improperly installed, or that is improperly operated and maintained, in accordance with 15A NCAC 1 SA . 1900 et. seq. Warranty repairs such as full replacement of the nitrification system, extension of the nitrification system or other repairs shall be completed pursuant to a repair Authorization to Construct to be issued by the local health department in accordance with 15A NCAC 18A .1900 et. seq. Rule .1961(1).

A system failure is defined by North Carolina 15A NCAC 18A .1900 rules.

IV. WHAT IS NOT COVERED BY THIS LIMITED WARRANTY:

1. The septic tank and all septic tank filters, unless required to make the system fully functional.
2. Effluent distribution box(es) and headers, unless required to make the system fully functional.
3. Improper installation.
4. Plastic pipe not authorized by Ring to be used with the EZflow Brand drain field system.
5. Failure due to excessive use or improper use as defined by state rules for on-site wastewater systems, including, but not limited to, excessive water usage, improper grease disposal, or failure to remove septic tank solids (digested sludge).
6. Landscaping costs other than those specified by rule.
7. Failure due to improper sizing as defined by state rules.
8. Repair work performed prior to a claim or which is done without Ring authorization.
9. This Limited Warranty does not extend to incidental, consequential, special, indirect or punitive damages.
10. Drain fields repaired or modified by an unauthorized EZflow installer.

V. RING OBLIGATIONS:

No representative of the company has the authority to change this warranty in any manner whatsoever, or to extend this warranty. No warranty applies to any party other than the original system owner or subsequent system owner.

VI. OWNER'S OBLIGATION:

1. Must have a signed and dated Operation Permit from the duly authorized representative of the North Carolina state agency or state-authorized agency that is responsible for EZflow Brand drain field system inspection and approval.
2. Must have a Warranty Certificate from an authorized EZflow Brand drain field system installer.
3. The system owner must notify the company in writing at its corporate headquarters within 90 days of being notified by an authorized agent of the state that the system has failed. Notice shall be sent to Ring Industrial Group, 65 Industrial Park Road, Oakland, TN 38060.
4. The system owner must have the septic tank solids (digested sludge) properly removed in accordance with state rules for on-site systems.

VII. DISCLAIMER AND LIMITATION ON IMPLIED WARRANTIES:

ALL WARRANTIES AND REMEDIES CONTAINED HEREIN ARE EXCLUSIVE AND THERE ARE NO OTHER WARRANTIES. ANY IMPLIED WARRANTIES OF MERCHANTABILITY AND OF FITNESS FOR A PARTICULAR PURPOSE, IMPOSED ON THE SALE OF EZFLOW BRAND DRAIN FIELD SYSTEM TO THE NORTH CAROLINA SYSTEM OWNER, ARE, BY LAW, LIMITED TO FIVE (5) YEAR DURATION FOR THE EZFLOW BRAND DRAIN FIELD SYSTEM AND ITS CONSTITUENT PARTS, AND ARE SUBJECT TO THE TERMS AND CONDITIONS OF THIS LIMITED WARRANTY. THIS WARRANTY DOES NOT EXTEND TO INCIDENTAL, CONSEQUENTIAL, SPECIAL, DIRECT OR INDIRECT DAMAGES, WHETHER ARISING IN CONTRACT OR TORT. THE COMPANY SHALL NOT BE LIABLE FOR LOSS OR DAMAGE TO PERSONAL PROPERTY, PENALTIES OR LIQUIDATED DAMAGES, LOSS OF PRODUCTION AND PROFITS, OVERHEAD COSTS, OR OTHER LOSS OR EXPENSE. SPECIFICALLY EXCLUDED ARE DAMAGE DUE TO WATER DAMAGE, ORDINARY WEAR AND TEAR, ALTERATION, ACCIDENT, MISUSE, ABUSE, OR NEGLECT; THE UNITS BE SUBJECTED TO STRESSES OR VEHICULAR TRAFFIC GREATER THAN THOSE PRESCRIBED IN THE INSTALLATION INSTRUCTIONS OR OPERATION INSTRUCTIONS; FAILURE TO MAINTAIN THE MINIMUM GROUND COVERS SET FORTH IN THE OPERATION INSTRUCTIONS; THE SYSTEM FAILURES DETERMINED TO BE DUE TO NON-COMPLIANCE WITH THE ON-SITE WASTEWATER LAW OR RULES (130A-133, et. seq.; 15A NCAC 18A Section .1900) INCLUDING BUT NOT LIMITED TO IMPROPER SITING, EXCESSIVE WATER USAGE, IMPROPER GREASE DISPOSAL, PLACEMENT OF IMPROPER MATERIALS INTO THE SYSTEM, IMPROPER OPERATION OR IMPROPER MAINTENANCE; OR ANY OTHER EVENT NOT CAUSED BY THE COMPANY. THIS PERMIT SHALL BE VOID IF THE SYSTEM OWNER FAILS TO COMPLY WITH ALL OF THE TERMS SET FORTH IN SECTION II AND IV OF THIS WARRANTY.

FURTHERMORE, IN NO EVENT SHALL THE COMPANY BE RESPONSIBLE FOR ANY LOSS OR DAMAGE TO THE ORIGINAL OR SUBSEQUENT SYSTEM OWNER(S), THE DRAIN FIELD SYSTEM, OR ANY THIRD PARTY RESULTING FROM SHIPMENT OF THE DRAIN FIELD SYSTEM, OR FROM ANY PRODUCT LIABILITY CLAIMS OF THE ORIGINAL OR SUBSEQUENT SYSTEM OWNER(S) OR ANY THIRD PARTY.

THIS LIMITED WARRANTY GIVES YOU SPECIFIC LEGAL RIGHTS. NORTH CAROLINA LAW MAY GIVE YOU CERTAIN SPECIFIC OTHER RIGHTS WHICH ARE NOT MENTIONED HEREIN.

VIII. TRANSFER OF WARRANTY

This warranty extends to the original system owner and to each subsequent owner of the system during the term of this Limited Warranty.

"I acknowledge to the company and the system owner that the wastewater system and the EZflow Brand drain field system have been installed in accordance with the installation instructions of the company, state wastewater laws and rules, the innovative wastewater system approval, the improvement permit and authorization to construct, and any conditions on the permit or authorization to construct, and other applicable laws and rules."

IX. INSTALLER CERTIFICATION

Autry Concrete Products Inc. — Business Name of Installer

Steve Autry — Name of Person signing (Print)

Date 2-12-03 Installed At: 4417 Brookwood Drive Charlotte NC

This warranty is provided in triplicate. One copy shall go to Ring Industrial Group, one to the local health department, and one to the system owner.

Write: Ring Industrial Group
65 Industrial Park Road
Oakland, TN 38060
Toll Free Phone: (800) 280-6333

105-102-15

CERTIFICATE OF COMPLETION/OPERATION PERMIT

HEALTH DEPARTMENT
ENVIRONMENTAL HEALTH DIVISION
700 NORTH TRYON ST., SUITE 211
CHARLOTTE, NC 28202
PHONE (704) 336-5102

FILE: 9542 DATE: 2/12/03

TC: 105-182-16 ☒ L ☒ CRT

SERIAL 19143

Name of Owner GEORGE HEDGEPETH Juris.:

Address of Property 4417 BROOKWOOD DRIVE

Inspection Data:

Tank Material DOSING TANK PCL 1000

Total Length of Drainfield 270

Number of Lines 3 @ 90

Cover Depth 12"

Water Supply Source WELL


Distance to Water Source >100

Excavation Inspected 2/12/03

Tank(s) Inspected 2/12/03

Wash Line Inspected —

High Water Alarm Inspected 2/12/03

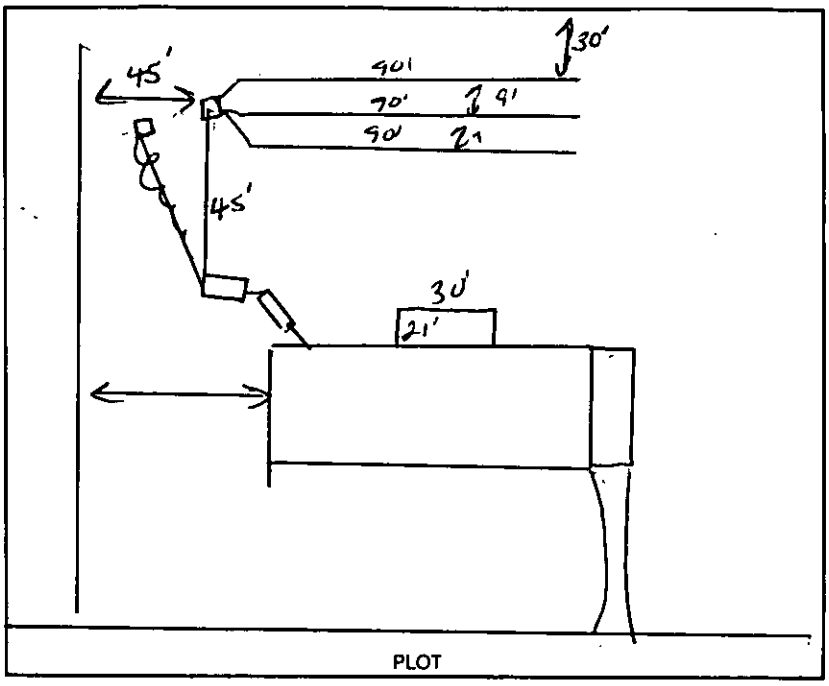

Design (EXISTING) 1500, 1000 PT 1200 SFT INNOVATIVE, EFF 222 FLOW CTR# STEVE AUTRY

The undersigned has inspected the Septic Tank System described above, and certifies it has been

☒ installed or constructed ☒ altered or repaired

☐ in accordance with the permit issued ☐ as detailed in the plot above

and meets the provisions of 15A NCAC 18A. 1900, "Laws And Rules For Sewage Treatment and Disposal Systems" in effect on the date of issuance of the permit. This issuance of this

☐ Certificate of Completion ☒ Operation Permit

does not in any way guarantee that the system will operate properly or relieve any person now or hereafter owning, controlling, or using such system from any liability resulting from the failure of the system to operate properly. This document is issued subject to those restrictions and conditions shown on the permit(s) and the provisions of 15A NCAC 18A. 1990 in addition to those listed below under "COMMENTS." This document shall be null and void if any information contained in the application is untrue or if any additions are made to the property which would increase the requirements for said system.

Notice: Disturbance of the designated repair area may result in the suspension/revocation of this permit.

COMMENTS: TYPE III B, G

PUMP IS A ZOELLER CHOKE

Environmental Health Specialist

Mecklenburg County services are available without regard to ethnic origin, sex, or disability.

INSTALLATION, CONSTRUCTION, ALTERATION, AND/OR REPAIR APPROVAL

HEALTH DEPARTMENT
ENVIRONMENTAL HEALTH DIVISION
700 NORTH TRYON ST., SUITE 211
CHARLOTTE, NC 28202
PHONE (704) 336-5102

FILE: 9542 DATE: 2/5/03

TC: 105-152-16 ☐ L

SERIAL 19312

Permission is hereby given to _____ (Install) or Construct, _____ (Alter) or Repair the individual septic tank wastewater treatment system with subsurface, soil absorption, effluent discharge as specified herein at the described location. This permit is granted based upon the information supplied in the application dated 1-5-03. All work shall be completed on or before _____, after which date this permit shall be null and void. The system shall meet all of the construction requirements of 15A NCAC 18A. 1900 which are in effect on the date of the granting of this permit. A Certificate of Completion or an Operation Permit must be obtained from the Mecklenburg County Health Department before any system can be covered up or placed into service. The issuance of this permit does not in any way guarantee that the system anticipated to be constructed will operate properly, or relieve any person now or hereafter owning, controlling or using such system from any liability resulting from the failure of the system to operate properly.

SBR IP –

PLOT OF SYSTEM

Liquid Capacity of Septic Tank EXISTING gallons

Liquid Capacity of Dosing Tank 1000- gallons

Tank Construction PCC

Trench Depth 36" +

Absorption and/or Nitrification Lines:

Trench Width 3 feet

Trench Walls Scored and Porous yes

Total Line Length 270 feet

Number of Lines 3

Depth of Stone NA inches

Distance from House 5' feet

Distance from Property Line 10' feet

Distance from Well >50 feet

NOTICE: This system shall not be installed while soils are in a wet condition.

NAME OF OWNER GEORGE HODGE JR

LOCATION OF PROPERTY 4417 BROOKWOOD DRIVE

Comments: ① PER IMPROVEMENT PERMIT - INSTALL 3 TYPE III G INNOVATIVE LINES 50' LONG - DOSE W/ D-BOX, INSTALL PUMP TANK, NEMA 4X BOX, AND ANY OTHER PROVISIONS ON IP.

Environmental Health Specialist

WHITE - HEALTH DEPARTMENT's COPY • CANARY - E.H.S. COPY • PINK - OWNER OR AGENT's COPY

PROPOSED PLOT PLAN

HEALTH DEPARTMENT
ENVIRONMENTAL HEALTH DIVISION
700 NORTH TRYON STREET
CHARLOTTE, NC 28202
PHONE (704) 336-5102

FILE: 9542

TC: 105-182-15

Draw in and name all roads adjoining the property. Draw in and accurately dimension the lot concerned. Accurately indicate property boundaries proposed and/or existing structures and driveways, underground utilities, and wells and springs within 100 feet of the proposed building or drainfield.

ALTERATION PERMIT FOR


4417 BROOKWOOD DRIVE

SCALE 1" = 40'

(1) THIS IS A TYPE III-B,C INNOVATIVE INSTALLATION THAT ALLOWS FOR A 35% REDUCTION IN TOTAL LINEAR FEET.

(2) A WARRANTY IS REQUIRED FROM DRAINFIELD MANUFACTURER

(3) INSTALL A 1000 GAL DOSE TANK, NEMA 4X ELECTRICAL CONTROL PANEL AND ALARM, AND D-BOX.

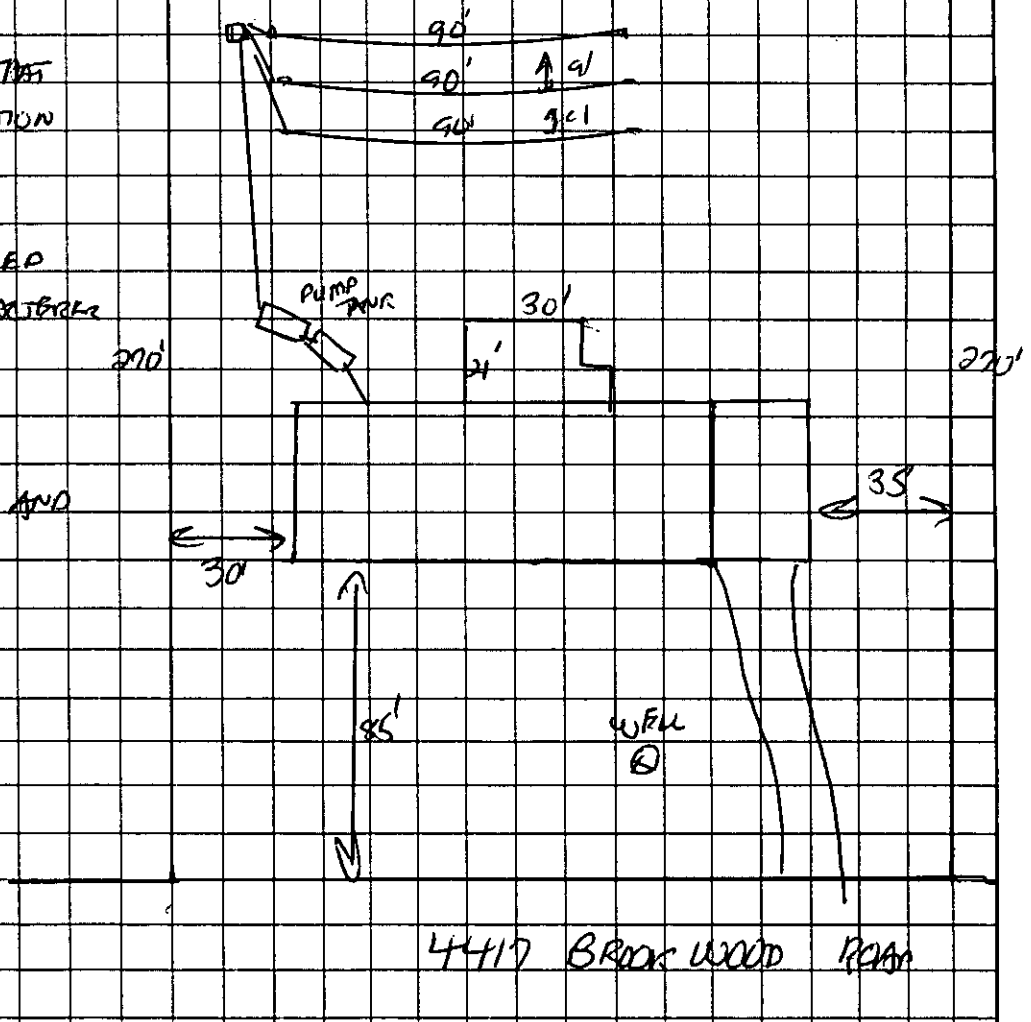

X Patsy McKoy
OWNER/AGENT SIGNATURE

DATE X 1-16 2003

APPROVAL DATE 1-16-03

White - Health Department's Copy Canary - E.H.S. Copy Pink - Owner's Copy

PROPOSED PLOT PLAN

5

HEALTH DEPARTMENT
ENVIRONMENTAL HEALTH DIVISION
700 NORTH TRYON STREET
CHARLOTTE, NC 28202
PHONE (704) 336-5102

FILE: X 9548

TC: 105-182.15

Draw in and name all roads adjoining the property. Draw in and accurately dimension the lot concerned. Accurately indicate property boundaries proposed and/or existing structures and driveways, underground utilities, and wells and springs within 100 feet of the proposed building or drainfield.

ALTERATION PERMIT FOR


4417 BROOKWOOD DRIVE

SCALE 1" = 40'

(1) THIS IS A TYPE III-B,C INNOVATIVE INSTALLATION THAT ALLOWS FOR A 35% REDUCTION IN TOTAL LINEAR FEET

(2) A WARRANTY IS REQUIRED FROM DRAINFIELD MANUFACTURER

(3) INSTALL A 1000 GAL DOSE TANK, MEMS 4X ELECTRICAL CONTROL PANEL AND ALARM, AND D-BOX.

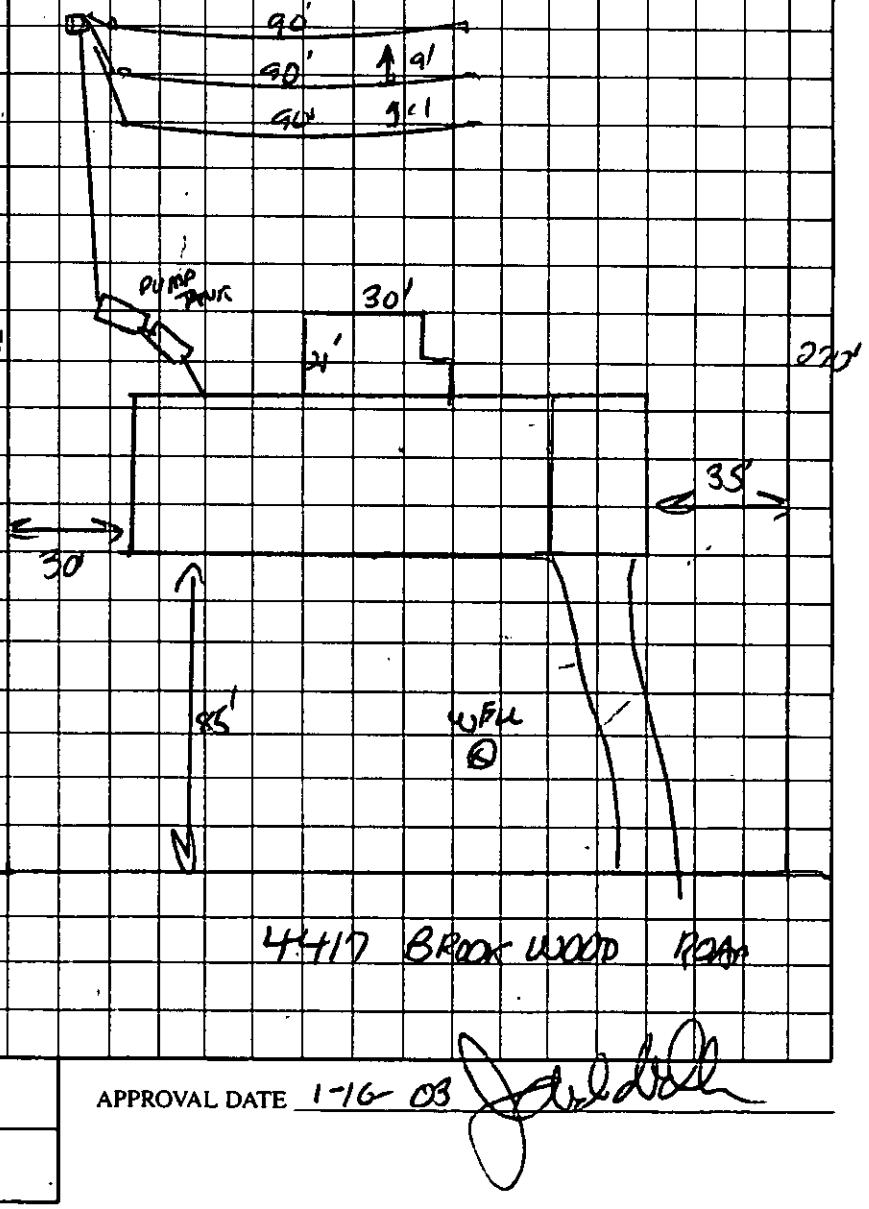

X Patsy DeHaye
OWNER/AGENT SIGNATURE

DATE X 1-16 2003

APPROVAL DATE 1-16-03

White - Health Department's Copy Canary - E.H.S. Copy Pink - Owner's Copy

FEE: 200 AUTHORIZATION FOR WASTEWATER SYSTEM CONSTRUCTION
DATE: 1/16/03 VOID SIXTY (60) MONTHS FROM DATE OF ISSUANCE

DATE: 1-16-03 PERMIT NO: 9542

PARCEL NO: 105-182-15

JOB LOCATION ADDRESS: 4417 BROOKWOOD ROAD

PROPERTY OWNER: GEORGE HEDGPETH

BUILDING CONTRACTOR:

SUBDIVISION NAME:

AUTHORIZATION ISSUED BY: _____ DATE: 1-16-03

DEHNR AUTHORIZED AGENT

AUTHORIZATION CONDITIONS

1. WASTEWATER SYSTEM CONSTRUCTION AND INSTALLATION MUST MEET ALL CONDITIONS AND SPECIFICATIONS AS SET FORTH IN IMPROVEMENT PERMIT NO. 9542, AND THE ATTACHED SITE PLAN WITH SYSTEM DETAILS. CONSTRUCTION AND INSTALLATION MUST ALSO MEET ALL REQUIREMENTS SET FORTH IN THE RULES GOVERNING SANITARY SEWAGE COLLECTION, TREATMENT, AND DISPOSAL AND ANY OTHER APPLICABLE RULES AND LAWS.

2. AN INSTALLATION, CONSTRUCTION, ALTERATION AND/OR REPAIR APPROVAL MUST BE SECURED PRIOR TO INSTALLATION OF THE SEPTIC TANK SYSTEM. THE INSTALLER OF THE SYSTEM SHALL BE A REGISTERED SEPTIC TANK CONTRACTOR WITH MECKLENBURG COUNTY HEALTH DEPARTMENT.

3. ANY ALTERATION IN SITE OR SOIL CONDITIONS (INCLUDING LOCATION OF STRUCTURES AND APPURTENANCES) OR MODIFICATION IN USE, DESIGN WASTEWATER FLOW, OR WASTEWATER CHARACTERISTICS AS SPECIFIED IN THE ASSOCIATED IMPROVEMENT PERMIT AND APPLICATION, MAY SUBJECT THIS AUTHORIZATION AND ASSOCIATED PERMIT(S) TO REVOCATION.

4. OTHER CONDITIONS: _____

OWNER CERTIFICATION

I CERTIFY THAT THERE HAVE BEEN NO ALTERATIONS IN SITE OR SOIL CONDITIONS OR MODIFICATIONS TO FACILITY, WASTEWATER FLOW, OR WASTEWATER CHARACTERISTICS FROM THOSE SPECIFIED IN THE ORIGINAL APPLICATION OR ASSOCIATED IMPROVEMENT PERMIT UNLESS AUTHORIZED IN WRITING BY THE MECKLENBURG COUNTY HEALTH DEPARTMENT. I ALSO UNDERSTAND THAT ANY SUCH ALTERATIONS, MODIFICATIONS, OR FALSE INFORMATION ARE GROUNDS FOR REVOCATION OF PERMITS AND AUTHORIZATION TO CONSTRUCT.

X _____ X 1-16-2003

SIGNATURE OF OWNER/OWNER'S REPRESENTATIVE DATE

P# 25142

Permit Number: 9542

Tax Number: 105-18-75

The IMPROVEMENT PERMIT is subject to revocation if site plans or the intended use change. There is to be NO grading, filling or disturbance of the soil in the area of the septic tank system or repair area.

CONSTRUCTION AUTHORIZATION must be obtained prior to receiving a Building Permit. The Construction Authorization is NOT transferable. Do not clear, grade, fill or disturb soil prior to obtaining a Construction Authorization.

Domestic-type wastewater only. No industrial process wastewater may be discharged into the system.

Basement	___ Yes	___ No	___ Partial Basement	
Type Primary Wastewater System Type (circle one): I II (III) IV V VI	___ Conventional ___ Prefabricated, permeable block panel system ___ Shallow Placed Conventional	___ Low Pressure Pipe ___ Large Diameter Pipe ___ Fill ___ Other	X Innovative or Experimental: ___ IWWS-93-1 ___ IWWS-93-2 ___ IWWS-94-1	
3 Long-term acceptance rate	360 Max gallons/day wastewater flow	1000 Absorption Area (sq ft)	9' Trench spacing (min. on centers)	
___ Serviced by private well	EXISTING Gallon septic tank	220 Total trench length (ft)	30" Maximum trench depth (At least 12" of provisionally suitable soil must remain between trench bottom and unsuitable soil conditions)	
3 Bedrooms in residence	1000 Gallon pump tank	___ Depth of stone		
Any surface waters present:	Type:	Minimum separation distance:		
Site modifications required:				
Additional Conditions:				
Repair Area System Type Type (circle one): I II (III) IV V VI	___ Conventional ___ Prefabricated, permeable block panel system ___ Shallow Placed Conventional	___ Low Pressure Pipe ___ Large Diameter Pipe ___ Fill ___ Other	X Innovative or Experimental: ___ IWWS-93-1 ___ IWWS-93-2 ___ IWWS-94-1	
400 Absorption Area (Sq ft) 220 Total Trench Length (Ft)	___ Depth of Stone Trench	9' Trench spacing (min. on centers)	30" Maximum Trench Depth	
For existing system, enter the year originally installed:				

The undersigned, an authorized agent of the MECKLENBURG COUNTY HEALTH DEPARTMENT, certifies that the Department has approved the Request for th Job Location contained in this document. This approval is granted in accordance with the provisions of Laws and Rules For Sewage, Treatment and Disposal in effe at the time of issuance of the permit and is subject to the following provisions:

... No work shall be conducted on the septic tank system until an Installation, Construction, Alteration and/or Repair Approval is granted by this Departme

... This Improvement permit is transferable.

DEHNR Authorized Agent — Date 1-16-03

Owner/Agent Signature — Date 1/16/2002

MECKLENBURG COUNTY
HEALTH DEPARTMENT
ENVIRONMENTAL HEALTH DIVISION
c/o HAL MARSHALL CTR.
SUITE 211
700 N. TRYON ST.
CHARLOTTE, N.C. 28202.
(704) 336-5102

NORTH CAROLINA DEPARTMENT OF
ENVIRONMENTAL, HEALTH,
AND NATURAL RESOURCES
DIVISION OF ENVIRONMENTAL HEALTH
ON-SITE WASTEWATER SECTION

PAT 704-902-1657

INDIVIDUAL WATER AND WASTEWATER SYSTEMS PROGRAM
APPLICATION FOR SERVICES

Pd $110 CK 4007 1/9/03 CRT

9542

Mecklenburg County Health Dept.
Environmental Health Division
c/o Hal Marshall Ctr., Suite 211
700 N. Tryon St.
Charlotte, NC 28202

(704)336-5102

PERSON FILING APPLICATION:
NAME: HEDGPETH (last) GEORGE (first) W (mi)
ADDRESS: 4417 BROOKWOOD RD PHONE: (704) 596-4968
CITY: CHARLOTTE STATE: NC ZIPCODE: 28215

Date: JAN 9 2003

PROPERTY OWNER:
NAME: HEDGPETH (last) GEORGE (first) W (mi)
ADDRESS: 4417 BROOKWOOD RD PHONE: (704) 596-4968
CITY: CHARLOTTE STATE: NC ZIPCODE: 28215

PROPERTY INFORMATION (FROM ENGINEERING FORM):
TAX/PARCEL NUMBER: 105-182 75
STREET ADDRESS: 4417 Brookwood Rd
ZONING:

Township (check one):
[X] 0 Mecklenburg County [ ] 2 Davidson [ ] 4 Pineville [ ] 6 Huntersville
[ ] 1 Charlotte [ ] 3 Cornelius [ ] 5 Matthews [ ] 7 Mint Hill

SUBDIVISION OR MOBILE HOME PARK NAME:

LOT NUMBER: LOT SIZE (in acres):

TYPE APPLICATION (check one):

[ ] EXCHANGE MOBILE HOME - SAME # BEDROOMS (Y)
[ ] ADDITION - INCREASE ROOMS/OCCUPANCY/MOBILE HOME SIZE (A or M)
[ ] COMMERCIAL OR INDUSTRIAL (N)
[X] ADDITION - GARAGE OR RENOVATION/NO MAJOR CHANGES (X) Family Room, Florida Rm

NUMBER BEDROOMS: 3 NUMBER OCCUPANTS: 4

RESIDENTIAL PROPERTY (Type Building, check one):
[ ] SINGLE MOBILE HOME (S) [X] HOUSE (H) [ ] MULTIPLE FAMILY (U)
[ ] DOUBLE WIDE (D) [ ] MODULAR HOME (M) [ ] OTHER _____ (O)

SYSTEM CLASSIFICATION:

COMMERCIAL/INDUSTRIAL PROPERTY:
Type Business _____ # Employees ___ Per Shift ___ ___ ___
Industrial Wastes (Y/N) ___
Underground Storage Tanks On Property (Y/N) ___ Type _____

WATER SUPPLY (check one):
[ ] Community (C) [ ] Shared Well (S)
[ ] Municipal (M) [ ] Other 'spring' (O)
[X] Private Well (P)

FUTURE ADDITIONS - ALL PLANNED ADDITIONS MUST BE ENTERED (check all that apply):
[ ] Swimming Pool [ ] Jacuzzi [ ] Stable/Barn [ ] Workshop [ ] None
[ ] Garage [ ] Storage Building [ ] Deck/Patio [ ] Bedrooms [X] Other Florida Room Family Room

The undersigned, owner, or legal agent for the owner, of the property described above as the "JOB LOCATION" has read the foregoing application, acknowledges that the contents of same are true, and authorizes agents of the MECKLENBURG COUNTY HEALTH DEPARTMENT to enter onto the property for the purpose of processing this request.

Signed: HW Hedgpeth Date: JAN 903

NOTICE:

The undersigned, an authorized agent of the MECKLENBURG COUNTY HEALTH DEPARTMENT, certifies that the Department has approved the Request for the Job Location contained in this document. This approval is granted in accordance with the provisions of Laws And Rules For Sanitary Sewage Collection, Treatment And Disposal in effect at the time of issuance of the permit and is subject to the following provisions:

...No work shall be conducted on the septic tank system until an installation, Construction, Alteration and/or Repair approval is granted by this Department.

...This permit is not transferable.

...

[ ] IMPROVEMENT PERMIT - VALID 60 MONTHS FROM ISSUANCE
[ ] MOBILE HOME EXCHANGE APPROVAL - VALID 6 MONTHS FROM ISSUANCE
[ ] ADDITION/RENOVATION APPROVAL - VALID 1 YEAR FROM ISSUANCE

Environmentalist Date

WATER : 122791

PROPOSED PLOT PLAN


COPY

HEALTH DEPARTMENT
ENVIRONMENTAL HEALTH DIVISION
700 NORTH TRYON STREET
CHARLOTTE, NC 28202
PHONE (704) 336-5102

FILE: 9542

TC: 105-162-45

Draw in and name all roads adjoining the property. Draw in and accurately dimension the lot concerned. Accurately indicate property boundaries proposed and/or existing structures and driveways, underground utilities, and wells and springs within 100 feet of the proposed building or drainfield.

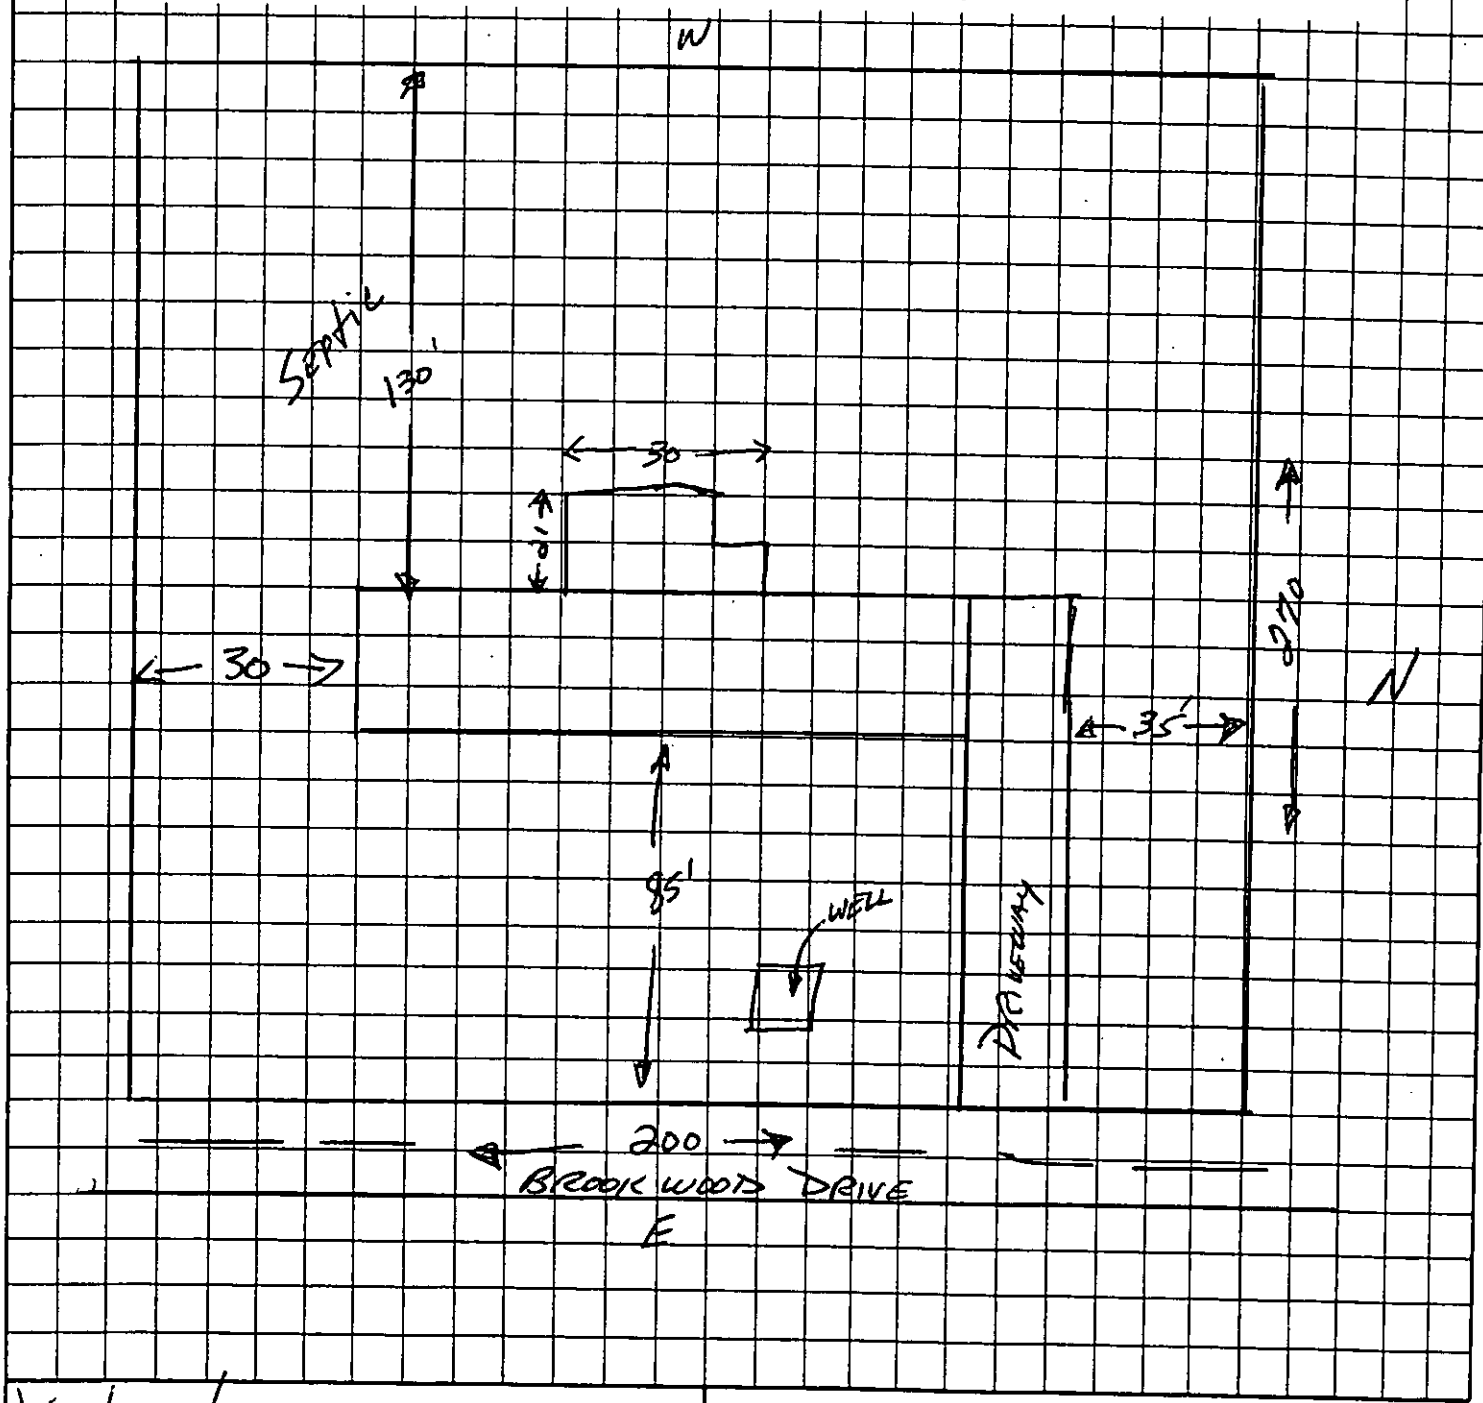

X [signature]
OWNER/AGENT SIGNATURE

DATE X JAN 9 2003

APPROVAL DATE _____

White - Health Department's Copy

Canary - E.H.S. Copy

Pink - Owner's Copy