

20501 SHEARER RD

00310105

9/4/08

marliwr

Groundwater and Wastewater Services File Imaging Project
May 2007
Barcode Font = IDAutomationHC39M

LD # 277793

LD WHSPS

FEE: 100.00
DATE: 5/21/08
CRT: 1

APPLICATION FOR APPROVAL TO USE AN EXISTING ON-SITE WASTEWATER TREATMENT & DISPOSAL SYSTEM
MECKLENBURG COUNTY - GROUNDWATER & WASTEWATER SERVICES
700 N. Tryon St., Suite 211 Charlotte, NC 28202
Phone: (704) 336-5103 Fax: (704) 336-6894

GWS - USE APP W

FILE #: 2113

FW 3534

TYPE APPLICATION:

- ☐ ADDITION - INCREASE ROOMS/OCCUPANCY/MOBILE HOME SIZE (A / M)
- ☑ ADDITION - RENOVATION OR GARAGE WITH NO MAJOR CHANGES (X)
- ☐ EXCHANGE MOBILE HOME - SAME # BEDROOMS (Y)
- ☐ COMMERCIAL OR INDUSTRIAL (N)

PERSON FILING APPLICATION:

NAME: ALAN GRUNSKY
ADDRESS: 20501 SHEARER RD
CITY: DAVIDSON
STATE: NC ZIP: 28036
PHONE: 704-892-8501
ALTERNATE PHONE: 704-609-4951 (cell) (Sue Grunsky)

JOB LOCATION INFORMATION

TAX/PARCEL #: 00310105
STREET ADDRESS: SAME AS ABOVE
CITY:
STATE: NC ZIP:
SUBDIVISION OR MOBILE HOME PARK NAME:
LOT #:

PROPERTY OWNER:

NAME: SAME
ADDRESS:
CITY:
STATE: ZIP:
PHONE:
ALTERNATE PHONE:

TOWNSHIP:

- ☐ 0-MECKLENBURG
- ☐ 1-CHARLOTTE
- ☑ 2-DAVIDSON
- ☐ 3-CORNELIUS
- ☐ 4-PINEVILLE
- ☐ 5-MATTHEWS
- ☐ 6-HUNTERSVILLE
- ☐ 7-MINT HILL

1988

WATER SUPPLY:

- ☐ MUNICIPAL (M)
- ☐ COMMUNITY (C)
- ☑ PRIVATE WELL (P)
- ☐ SHARED WELL (S)
- ☐ OTHER SPRINGS (O)

RESIDENTIAL PROPERTY TYPE:

- ☐ HOUSE (H)
- ☐ MODULAR HOME (M)
- ☐ MULTIPLE FAMILY (U)
- ☐ SINGLE MOBILE HOME (S)
- ☐ DOUBLE WIDE (D)
- ☑ OTHER (O)

OCCUPANCY (both fields are required):

NUMBER OF BEDROOMS: 4
NUMBER OF OCCUPANTS: 2

COMMERCIAL / INDUSTRIAL PROPERTY TYPE:

TYPE OF BUSINESS:
EMPLOYEES PER SHIFT:
OF SHIFTS:
INDUSTRIAL WASTES? ☐ YES ☐ NO
UNDERGROUND STORAGE TANKS? ☐ YES ☐ NO

ADDITION TYPE ATTACHED TO EXISTING STRUCTURE:

- ☐ BEDROOM
- ☐ BATHROOM
- ☐ KITCHEN
- ☐ DINING ROOM
- ☐ LIVING ROOM
- ☐ DEN
- ☐ GARAGE
- ☐ SUNROOM
- ☐ PORCH
- ☐ DECK
- ☑ OTHER FARM EQUIPMENT STORAGE BLDG

ADDITION TYPE DETACHED FROM EXISTING STRUCTURE:

- ☑ DETACHED GARAGE FARM EQUIPMENT STORAGE
- ☐ DETACHED GARAGE WITH PLUMBING
- ☐ POOL HOUSE
- ☐ SHOP
- ☐ BARN
- ☐ STORAGE SHED
- ☐ DETACHED PORCH / DECK
- ☐ OTHER

*The undersigned, owner, or legal agent for the owner, of the property described above as the "Job Location" has read the foregoing application, acknowledges that the contents of same are true, and authorizes the Mecklenburg County Health Department to enter onto the property for the purpose of processing this request.

Alan Grunsky
Owner's/Agent's Signature

5/21/08
Date

*The undersigned, an authorized agent of the Mecklenburg County Health Department, certifies that the Department has approved the Request for the Job Location contained in this document. This approval is granted in accordance with the provisions of Laws and Rules for Sanitary Sewage Collection Treatment and Disposal in effect at the time of issuance of the permit and is subject to the following provisions:

- No work shall be conducted on the septic tank system until an installation, construction, alteration and/or repair approval is granted by this Department.
- This permit is not transferable.

☐ ADDITION / RENOVATION APPROVAL - VALID 1 YEAR FROM ISSUANCE
☐ MOBILE HOME EXCHANGE APPROVAL - VALID 6 MONTHS FROM ISSUANCE

Approval granted for storage bldg
Use existing system
Phillip S. Walker RS 5/27/08

EHS Signature


Date

Mecklenburg County
Land Use & Environmental Service Agency
Groundwater & Wastewater Services
700 N. Tryon St., Suite 211
Charlotte, NC 28202
Phone: (704) 336-5103
Fax: (704) 336-6894

File # 2113
Date _____

PROPOSED PLOT PLAN


A map showing existing and proposed property lines and easements with dimensions, the location of the single family residence, non-single family residence, or other facility, and appurtenances, the site for the proposed well, and the location of existing or proposed sewer lines and/or sewage disposal systems, surface water bodies, aboveground or underground storage tanks

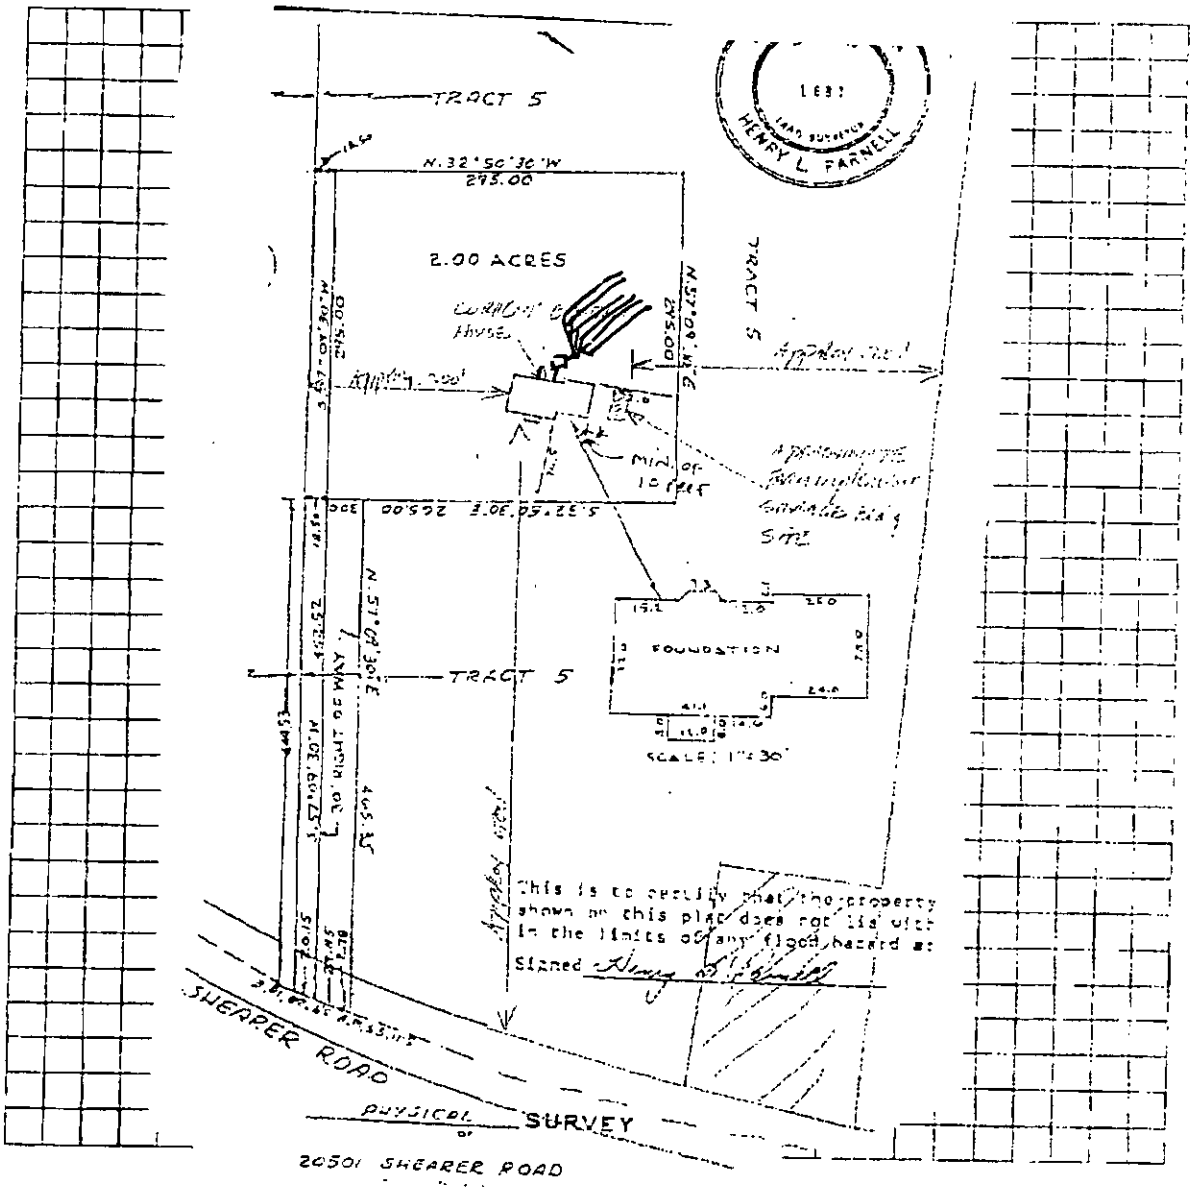

Owner/Agent: Signature Jane Grundy
Date 5/21/08

LBC 12/15/04

Note: Not To Scale

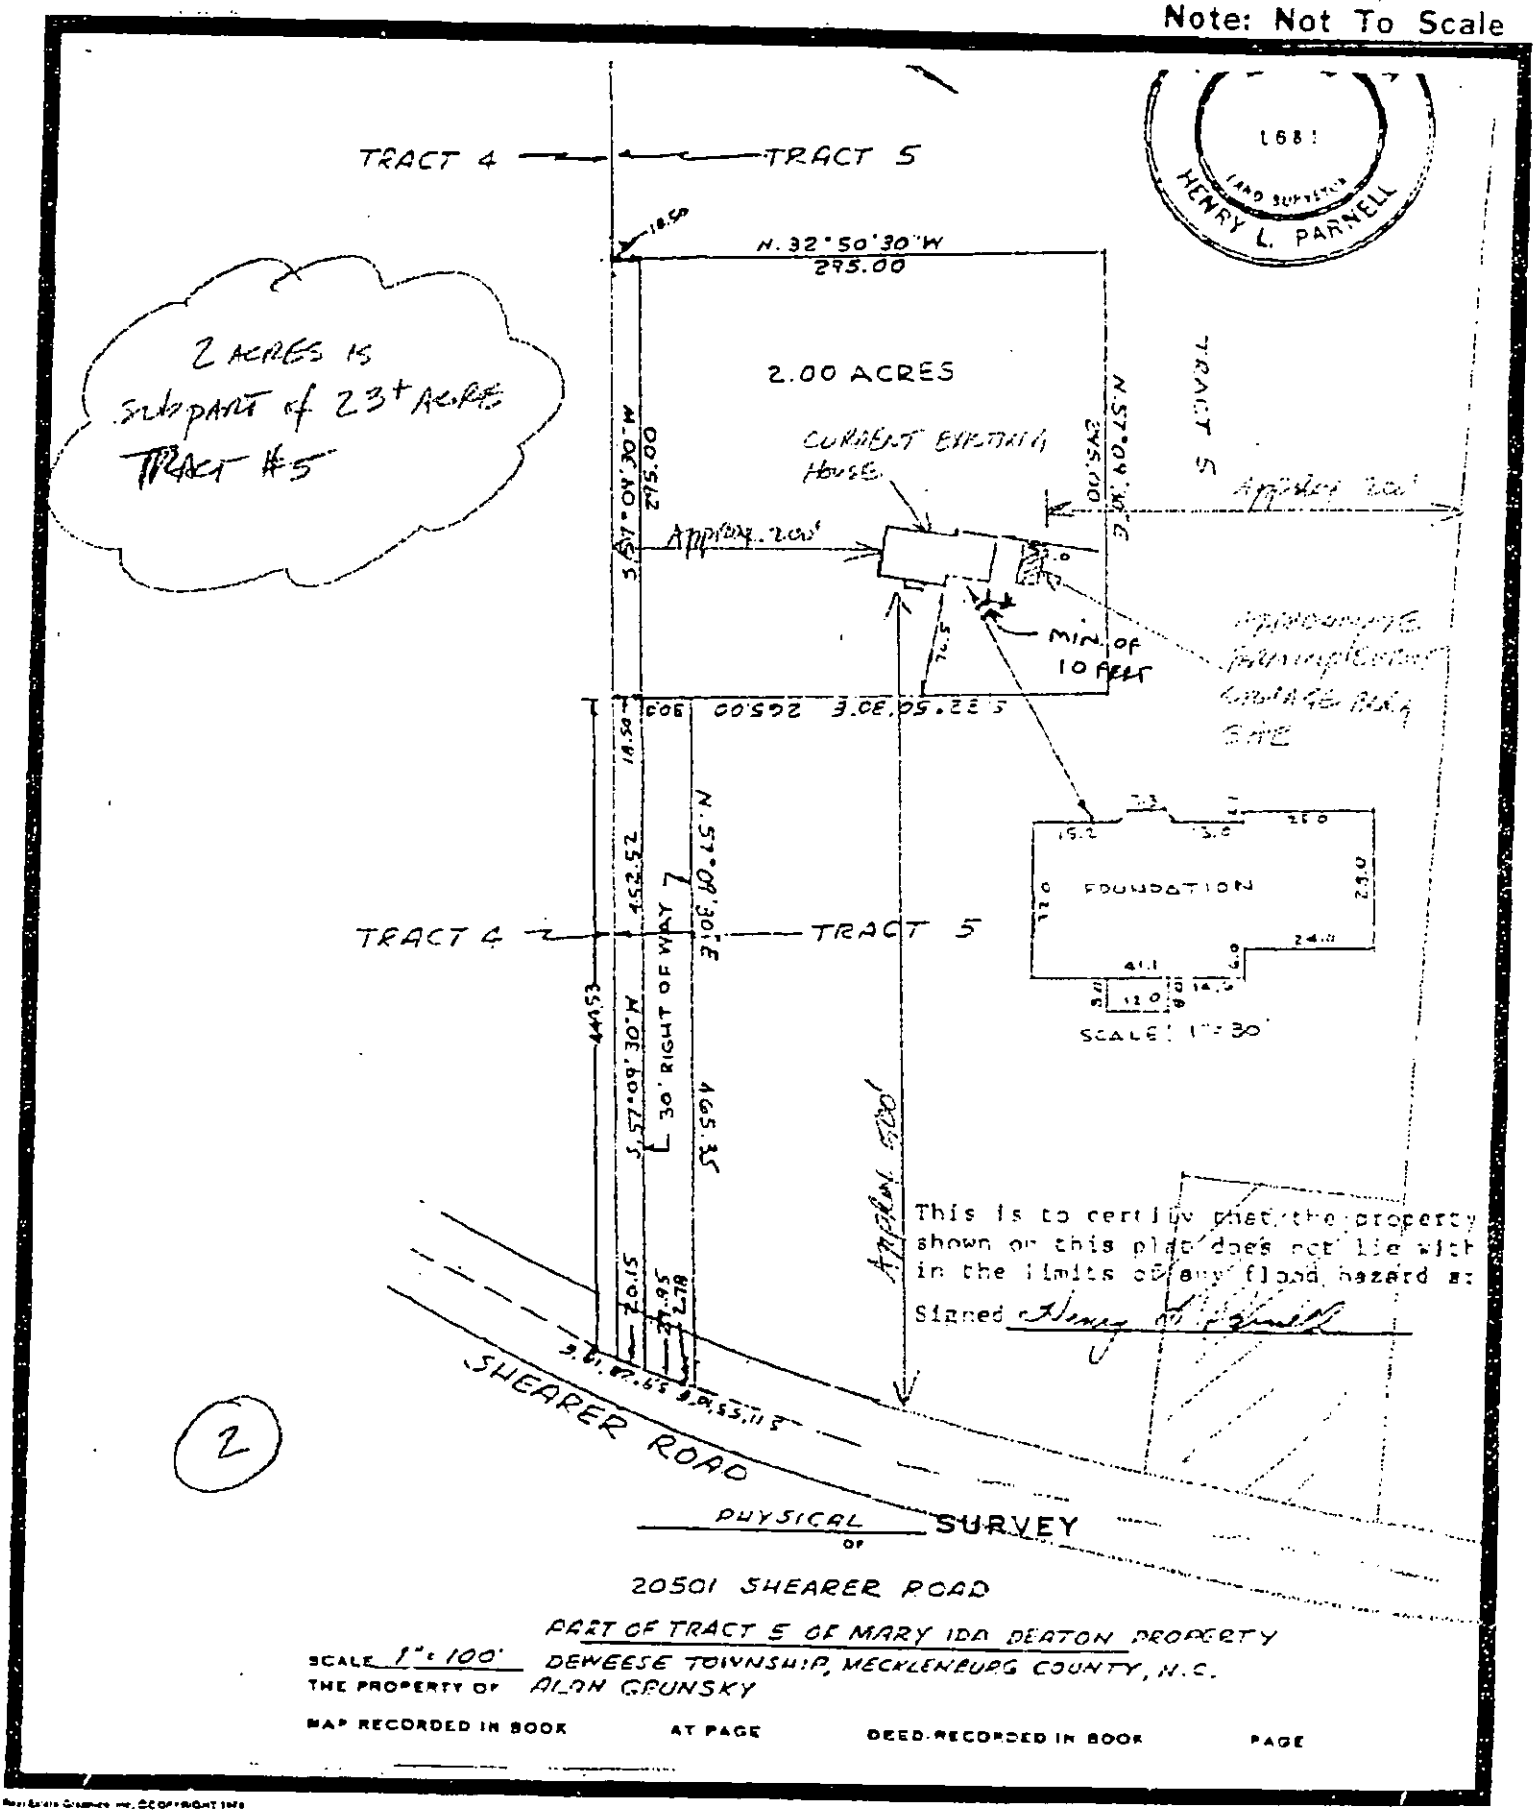

Survey

MECKLENBURG COUNTY
LAND USE AND ENVIRONMENTAL SERVICES
Payment Receipt


Receipt Information

Date:	05/21/08	**Amount:**	100.00
Receipt #:	57437	**Tendered:**	100.00
Check / Auth #:	CHECK 5083	**Returned:**	100.00
Received By:	MULLIVR		

Account Information

Account #: 200000
Contractor: GRUNSKY ALAN
Attn:
Address: 20501 SHEARER RD
Address:
City/State/Zip: DAVIDSON, NC 28036

Item	Description	Permit#	Quantity	Unit Price	Total Price
0705	MH Exc/Add/Repl w/o System Mod PN 00310105/20501 SHEARER RD		1	100.00	100.00

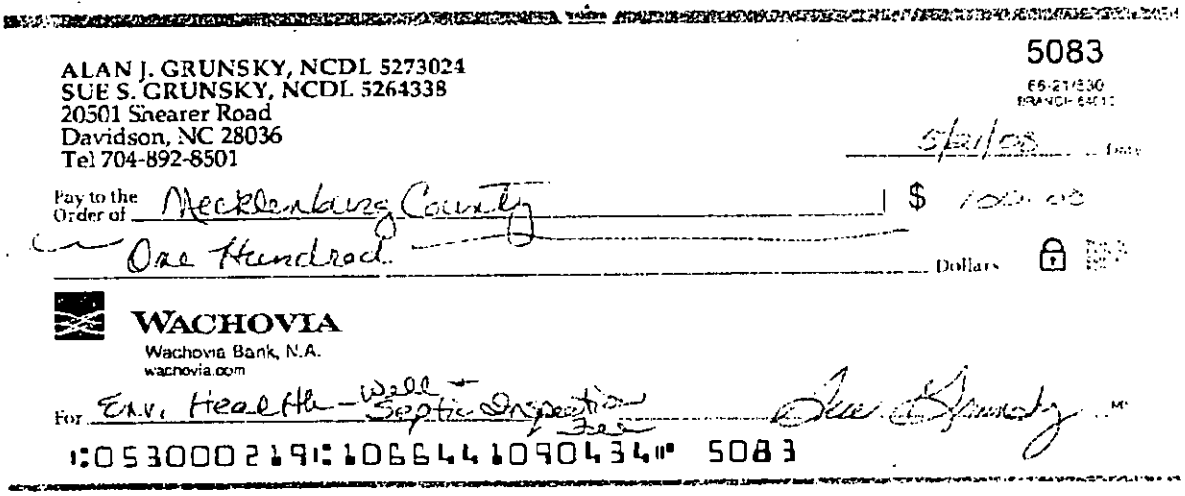

ALAN J. GRUNSKY, NCDL 5273024
SUE S. GRUNSKY, NCDL 5264338
20501 Shearer Road
Davidson, NC 28036
Tel 704-892-8501

5083

5/21/08

Pay to the Order of Mecklenburg County $ 100.00

One Hundred Dollars

WACHOVIA
Wachovia Bank, N.A.
wachovia.com


For Env. Health - Well & Septic Inspection Fee

Sue S. Grunsky

1:053000219:106644109043411 5083

---------- Outstanding Balances ----------

Month-To-Date	Prior Month	30 Days	60 Days	90 Days	Balance
600.00					

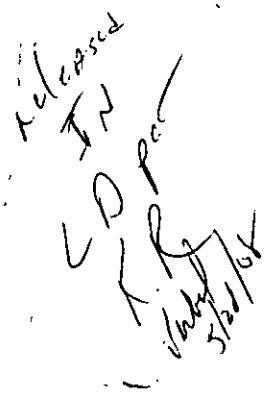
Released
IN
LDP
3/2/18