

19609 CALLAWAY HILLS LN

00308157

12/19/2007

duponbj

Groundwater and Wastewater Services File Imaging Project
May 2007
Barcode Font = IDAutomationHC39M

CERTIFICATE OF COMPLETION/OPERATION PERMIT

HEALTH DEPARTMENT
ENVIRONMENTAL HEALTH DIVISION
700 NORTH TRYON ST., SUITE 211
CHARLOTTE, NC 28202
PHONE (704) 336-5102

FILE: 850B DATE: 6/19/02

TC: 003-081-57 ☒ L ☐ CRT

SERIAL 19026

Name of Owner Scott Wilborn Juris.:

Address of Property 19609 Calloway Hills Lane

Inspection Data:

Tank Material PCC

Total Length of Drainfield 400'

Number of Lines 5 @ 80'

Cover Depth 16"

Water Supply Source well


Distance to Water Source >100'

Excavation Inspected 6/19/02

Tank(s) Inspected 6/18/02

Wash Line Inspected N/A

High Water Alarm Inspected N/A

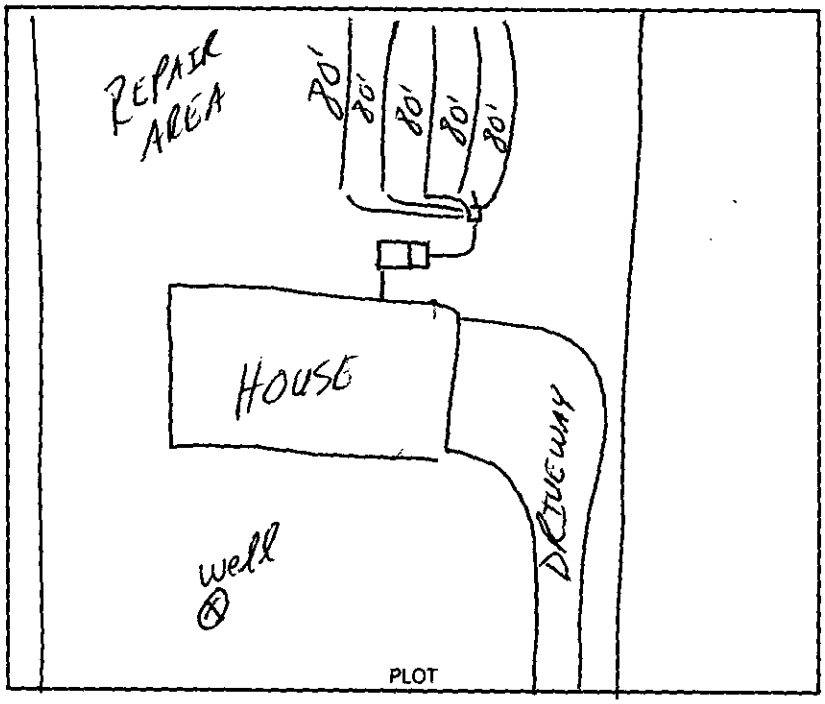

Design 1500ST, 1200SFT, INV, E-2 FLOW CTR# BCS

The undersigned has inspected the Septic Tank System described above, and certifies it has been

☒ installed or constructed ☐ altered or repaired

☐ in accordance with the permit issued ☒ as detailed in the plot above

and meets the provisions of 15A NCAC 18A. 1900, "Laws And Rules For Sewage Treatment and Disposal Systems" in effect on the date of issuance of the permit. This issuance of this

☐ Certificate of Completion ☒ Operation Permit

does not in any way guarantee that the system will operate properly or relieve any person now or hereafter owning, controlling, or using such system from any liability resulting from the failure of the system to operate properly. This document is issued subject to those restrictions and conditions shown on the permit(s) and the provisions of 15A NCAC 18A. 1990 in addition to those listed below under "COMMENTS." This document shall be null and void if any information contained in the application is untrue or if any additions are made to the property which would increase the requirements for said system.

Notice: Disturbance of the designated repair area may result in the suspension/revocation of this permit.

COMMENTS: Four Bedroom Residence

5 lines x 80' x 3' E-2 Flow

Type IIIg Innovative System

Terry P. Mickler R.S.

Environmental Health Specialist

Mecklenburg County services are available without regard to ethnic origin, sex, or disability.

INSTALLATION, CONSTRUCTION, ALTERATION, AND/OR REPAIR APPROVAL


HEALTH DEPARTMENT
ENVIRONMENTAL HEALTH DIVISION
700 NORTH TRYON ST., SUITE 211
CHARLOTTE, NC 28202
PHONE (704) 336-5102

FILE: 850B DATE: 6/18/02

TC: 003-081-57 ☐ L

SERIAL 19092

Permission is hereby given to _____ (Install) or Construct, _____ Alter or Repair the individual septic tank wastewater treatment system with subsurface, soil absorption, effluent discharge as specified herein at the described location. This permit is granted based upon the information supplied in the application dated 9/20/01. All work shall be completed on or before 7/18/02, after which date this permit shall be null and void. The system shall meet all of the construction requirements of 15A NCAC 18A. 1900 which are in effect on the date of the granting of this permit. A Certificate of Completion or an Operation Permit must be obtained from the Mecklenburg County Health Department before any system can be covered up or placed into service. The issuance of this permit does not in any way guarantee that the system anticipated to be constructed will operate properly, or relieve any person now or hereafter owning, controlling or using such system from any liability resulting from the failure of the system to operate properly.

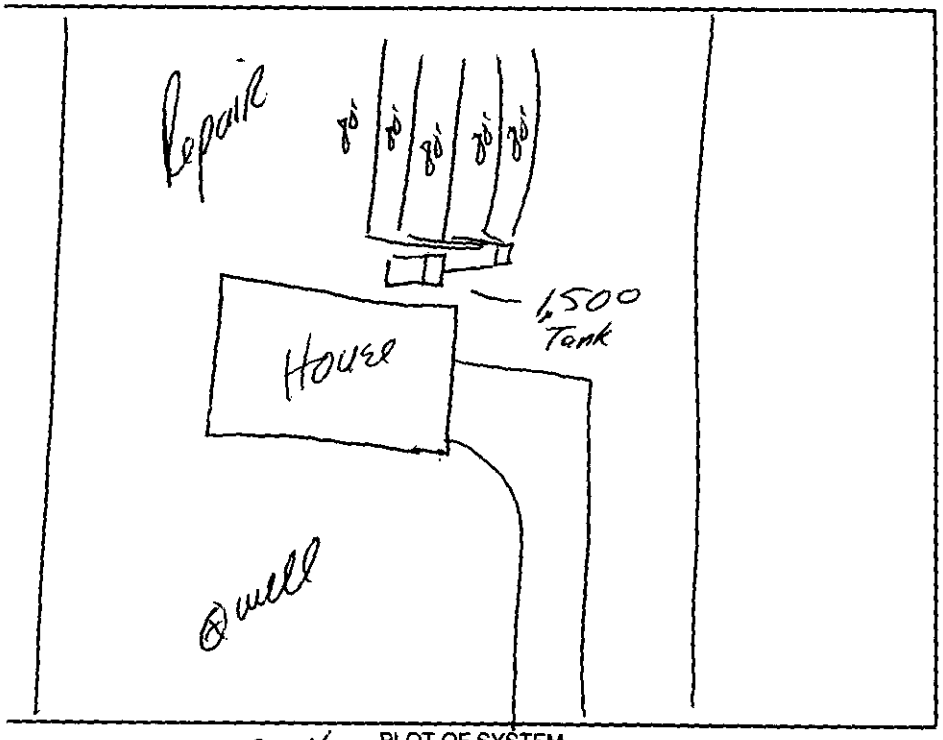

PLOT OF SYSTEM

Callaway Hills

Liquid Capacity of Septic Tank 1500 gallons

Liquid Capacity of Dosing Tank N/A gallons

Tank Construction RC

Trench Depth 24"

Absorption and/or Nitrification Lines:

Trench Width 3' feet

Trench Walls Scored and Porous yes

Total Line Length 700' feet

Number of Lines 5 x 80'

Depth of Stone N/A inches

Distance from House >5' feet

Distance from Property Line >10' feet

Distance from Well >100' feet

NOTICE: This system shall not be installed while soils are in a wet condition.

NAME OF OWNER Scott Wilborn

LOCATION OF PROPERTY 19609 Calloway Hills Lane

Comments: Four Bedroom Residence

Install 5 lines x 80' x 3'

Type IIIg Innovative System

Tommy L. Hicks R.S.
Environmental Health Specialist

WHITE - HEALTH DEPARTMENT's COPY • CANARY - E.H.S. COPY • PINK - OWNER OR AGENT's COPY

FEE: 300 **AUTHORIZATION FOR WASTEWATER SYSTEM CONSTRUCTION** NOC
DATE: 5/10/02 **VOID SIXTY (60) MONTHS FROM DATE OF ISSUANCE**

DATE: _____ PERMIT NO: 850-B

PARCEL NO: 005-087-57

JOB LOCATION ADDRESS: 19609 Calloway Hills Lane

PROPERTY OWNER: Scott Wilborn

BUILDING CONTRACTOR: _____

SUBDIVISION NAME: Cannemere

AUTHORIZATION ISSUED BY: Jimmy L. Nicholson R.S. DATE: 9/24/01

~~DEHNR~~ AUTHORIZED AGENT

AUTHORIZATION CONDITIONS

1. WASTEWATER SYSTEM CONSTRUCTION AND INSTALLATION MUST MEET ALL CONDITIONS AND SPECIFICATIONS AS SET FORTH IN IMPROVEMENT PERMIT NO. _____, AND THE ATTACHED SITE PLAN WITH SYSTEM DETAILS. CONSTRUCTION AND INSTALLATION MUST ALSO MEET ALL REQUIREMENTS SET FORTH IN THE RULES GOVERNING SANITARY SEWAGE COLLECTION, TREATMENT, AND DISPOSAL AND ANY OTHER APPLICABLE RULES AND LAWS.

2. AN INSTALLATION, CONSTRUCTION, ALTERATION AND/OR REPAIR APPROVAL MUST BE SECURED **PRIOR** TO INSTALLATION OF THE SEPTIC TANK SYSTEM. THE INSTALLER OF THE SYSTEM SHALL BE A REGISTERED SEPTIC TANK CONTRACTOR WITH MECKLENBURG COUNTY HEALTH DEPARTMENT.

3. ANY ALTERATION IN SITE OR SOIL CONDITIONS (INCLUDING LOCATION OF STRUCTURES AND APPURTENANCES) OR MODIFICATION IN USE, DESIGN WASTEWATER FLOW, OR WASTEWATER CHARACTERISTICS AS SPECIFIED IN THE ASSOCIATED IMPROVEMENT PERMIT AND APPLICATION, MAY SUBJECT THIS AUTHORIZATION AND ASSOCIATED PERMIT(S) TO REVOCATION.

4. OTHER CONDITIONS: System designed for four (4) Bedroom House
- Install 5 Lines x 80'x3 (400 TLF)
- Type IIIg Innovative System

OWNER CERTIFICATION

I CERTIFY THAT THERE HAVE BEEN NO ALTERATIONS IN SITE OR SOIL CONDITIONS OR MODIFICATIONS TO FACILITY, WASTEWATER FLOW, OR WASTEWATER CHARACTERISTICS FROM THOSE SPECIFIED IN THE ORIGINAL APPLICATION OR ASSOCIATED IMPROVEMENT PERMIT UNLESS AUTHORIZED IN WRITING BY THE MECKLENBURG COUNTY HEALTH DEPARTMENT. I ALSO UNDERSTAND THAT ANY SUCH ALTERATIONS, MODIFICATIONS, OR FALSE INFORMATION ARE GROUNDS FOR REVOCATION OF PERMITS AND AUTHORIZATION TO CONSTRUCT.

Scott St. Wilborn 5-10-02

SIGNATURE OF OWNER/OWNER'S REPRESENTATIVE DATE

CONDITIONS OF IMPROVEMENT PERMIT

Permit Number: 850-B

Tax Number: 003-081-57

- The IMPROVEMENT PERMIT is subject to revocation if site plans or the intended use change. There is to be NO grading, filling or disturbance of the soil in the area of the septic tank system or repair area.
- CONSTRUCTION AUTHORIZATION must be obtained prior to receiving a Building Permit. The Construction Authorization is NOT transferable. Do not clear, grade, fill or disturb soil prior to obtaining a Construction Authorization.
- Domestic-type wastewater only. No industrial process wastewater may be discharged into the system.

(10)

Basement	___ Yes	X No	___ Partial Basement
Type Primary Wastewater System Type (circle one): I II (III) IV V VI	___ Conventional ___ Prefabricated, permeable block panel system ___ Shallow Placed Conventional	___ Low Pressure Pipe ___ Large Diameter Pipe ___ Fill ___ Other	X Innovative or Experimental: ___ IWWS-93-1 ___ IWWS-93-2 ___ IWWS-94-1

.3 Long-term acceptance rate	480 Max gallons/day wastewater flow	1200 Absorption Area (sq ft)	9' Trench spacing (min. on centers)
Yes Serviced by private well	1500 Gallon septic tank	400 Total trench length (ft)	24" Maximum trench depth (At least 12" of provisionally suitable soil must remain between trench bottom and unsuitable soil conditions)
4 Bedrooms in residence	N/A Gallon pump tank	N/A Depth of stone	

Any surface waters present: No Type: Minimum separation distance:

Site modifications required: No

Additional Conditions: 1) See plot plan. 2) A riser should be placed over the outlet end of the septic tank to facilitate filter maintenance. 3) Agreement forms must be completed and recorded prior to installation approval.

Repair Area System Type Type (circle one): I II (III) IV V VI	___ Conventional ___ Prefabricated, permeable block panel system ___ Shallow Placed Conventional	___ Low Pressure Pipe ___ Large Diameter Pipe ___ Fill ___ Other	X Innovative or Experimental: ___ IWWS-93-1 ___ IWWS-93-2 ___ IWWS-94-1

1200 Absorption Area (Sq ft) 400 Total Trench Length (Ft)	N/A Depth of Stone Trench	9' Trench spacing (min. on centers)	24" Maximum Trench Depth

For existing system, enter the year originally installed:

The undersigned, an authorized agent of the MECKLENBURG COUNTY HEALTH DEPARTMENT, certifies that the Department has approved the Request for the Job Location contained in this document. This approval is granted in accordance with the provisions of Laws and Rules For Sewage, Treatment and Disposal in effect at the time of issuance of the permit and is subject to the following provisions:

- No work shall be conducted on the septic tank system until an Installation, Construction, Alteration and/or Repair Approval is granted by this Department.
- This Improvement permit is transferable.

J. A. Knight 10/22/99
DEHNR Authorized Agent Date

Lou Ann Blanks 6-14-00
Owner/Agent Signature Date

MECKLENBURG COUNTY
HEALTH DEPARTMENT
ENVIRONMENTAL HEALTH DIVISION
c/o HAL MARSHALL CTR.
SUITE 211
700 N. TRYON ST.
CHARLOTTE, N.C. 28202.
(704) 336-5102

NORTH CAROLINA DEPARTMENT OF
ENVIRONMENTAL, HEALTH,
AND NATURAL RESOURCES
DIVISION OF ENVIRONMENTAL HEALTH
ON-SITE WASTEWATER SECTION


PROPOSED PLOT PLAN

HEALTH DEPARTMENT
ENVIRONMENTAL HEALTH DIVISION
700 NORTH TRYON STREET
CHARLOTTE, NC 28202
PHONE (704) 336-5102

FILE: 850-B

TC: 003-081-57

Draw in and name all roads adjoining the property. Draw in and accurately dimension the lot concerned. Accurately indicate property boundaries, proposed and/or existing structures and driveways, underground utilities, and wells and springs within 100 feet of the proposed building or drainfield.

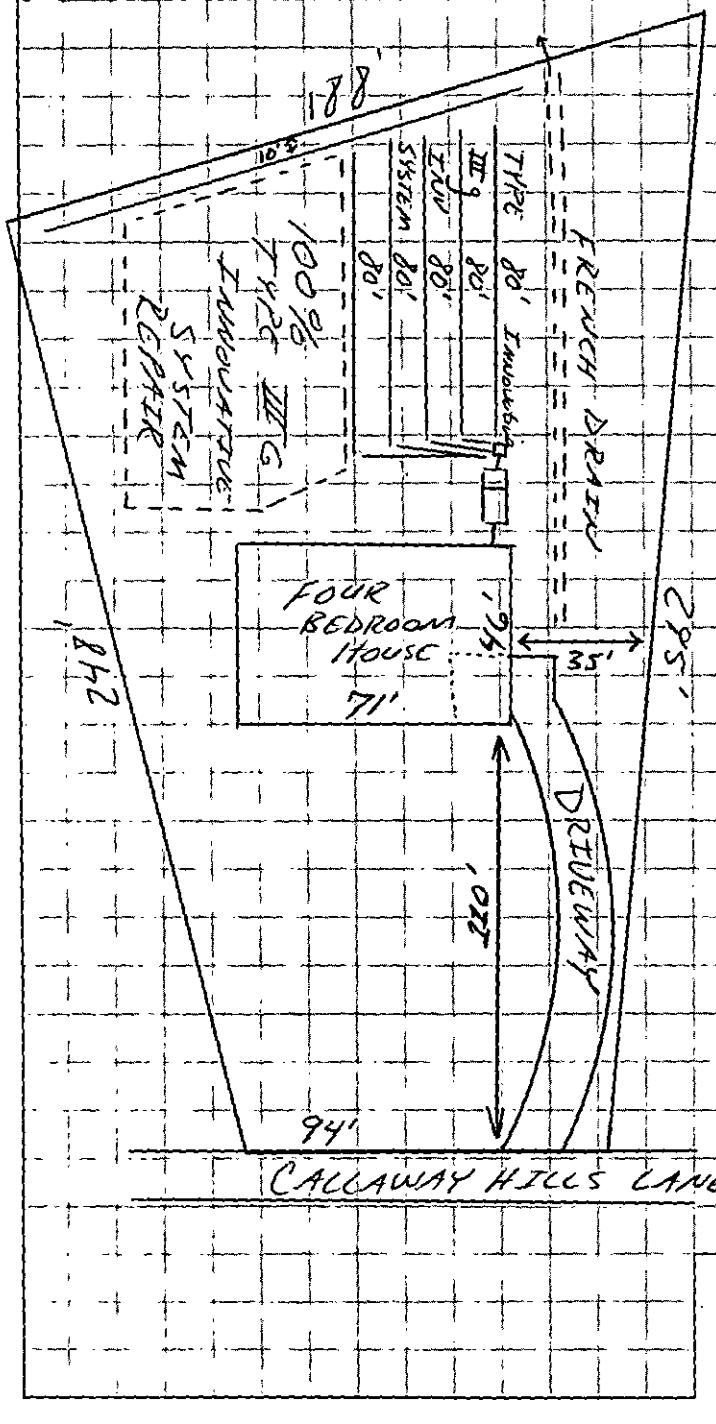

COMMENTS

→ SCALE = 1" = 50'
→ FOUR Bedroom Residence (480 GPD)
→ Keep trenches shallow (24" MAX)
→ Install 5 lines x 80' x 3'
→ Type III g Innovative System
→ Innovative System Repair Area
→ House location changed 9/24/01
→ Install 5 lines x 80' x 3'

APPROVAL DATE Jimmy P. Nicholson R.S. 9/24/01
Scott H. Williams 5/14/02

White - Health Department's Copy Canary - Environmentalist's Copy Pink - Owner's Copy

Mecklenburg County

Health Department

Betty S. Snow, R.N., M.A.
Health Director

February 16, 1993

Monica Investment
801 Pressley Road #102
Charlotte, NC 28217

Re: Property located at 19609 Callaway Hills Lane
File: 850B/8721A
Parcel: 003-081-57

Dear Sir:

At your request, a field investigation was conducted on the property designated above for the purpose of determining site suitability for the installation of a ground absorption sewage disposal system. The results of this investigation showed the property to be classified **UNSUITABLE** for the installation of such a system. A copy of the site evaluation report (Serial No. 19250) is enclosed for your information.

State regulations provide that sites originally classified unsuitable may be utilized for the installation of alternate or modified sewage disposal systems provided the requirements of 15A NCAC 18A .1957 (c) are met. A reprint of this section is enclosed for your information.

Should you desire to file for permission to install an alternate or modified sewage treatment system on the property, please submit an Application for an Improvement Permit with an accurately dimensioned plot plan detailing the location of current and/or proposed buildings, wells and sewage disposal systems to this office. They will be reviewed, and if it is determined that the proposed system may reasonably be expected to function satisfactorily, an Improvement Permit will be issued by the Department upon completion by you, of a formal request for lot reclassification.

If you need any assistance, please feel free to call Mr. Bill Marlin at 336-5574.

Sincerely,

Kelly Randall, R.S.,Soil Scientist
Individual Water & Wastewater Systems

KR:lw
Enclosure (2)

MECKLENBURG COUNTY HEALTH DEPARTMENT
SITE EVALUATION REPORT
SERIAL NUMBER 19250 (4740)

File: 8509/8721A Action 2

Parcel: 003-081-57 ☐ PC

Location: 19609 Calloway Hills Lane

Subdivision: Runneymede


Lot: 7 Block: 1 Acres: .821

Owner: Monica Investment
Address: 801 Pressley Rd #102
Charlotte, N.C. 28217

Comments: 100% Repair, 3gal/ft²/day LTAR - Area 4 appeared in '93 to be coming from water breaking over old terrace. Make sure runoff is diverted from drainfield.

Described by: William R. Marlin WRM 7-12-93

Date: 2-16-93

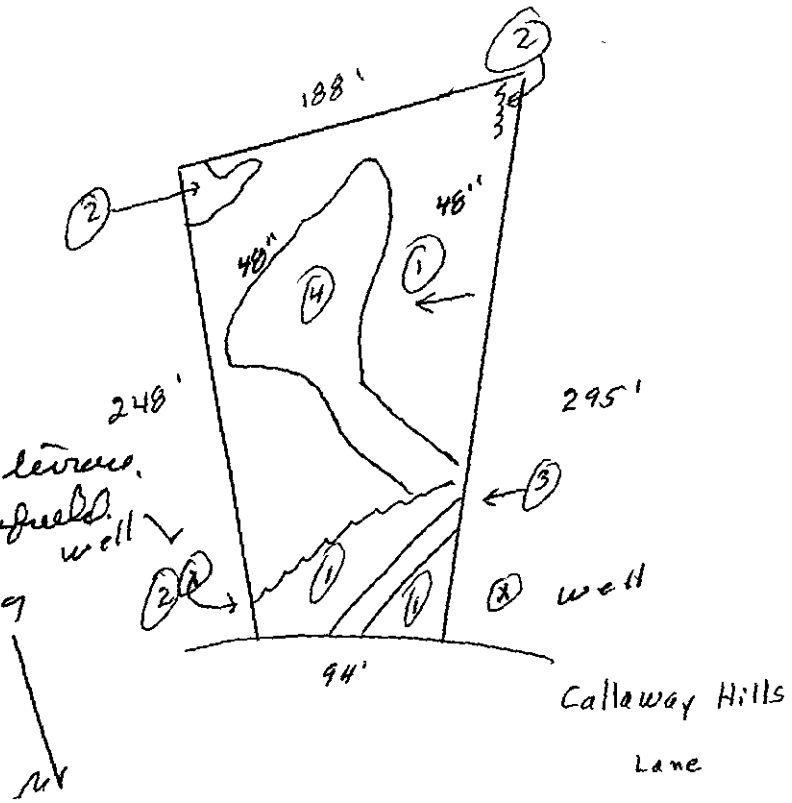

***** EVALUATION KEY *****

S = Suitable U = Unsuitable
PS = Provisionally Suitable
The "Area Classification" below indicates the suitability of areas in the diagram.

FACTORS	AREA 1	AREA 2	AREA 3	AREA 4	AREA 5	AREA 6
Topography	(S) PS U 2-8%	S PS (U) complex slopes	S PS (U) Drainageway Ditch	S PS (U) surface water flow Area	S PS U	S PS U
Texture	S (PS) U slightly Expansive clay	S PS U —	S PS U —	S PS U	S PS U	S PS U
Structure	S (PS) U sub-Blocky	S PS U —	S PS U —	S PS U	S PS U	S PS U
Drainage	S (PS) U 40" to 40" water	S PS U —	S PS U —	S PS U	S PS U	S PS U
Depth	S (PS) U 40"+	S PS U —	S PS U —	S PS U	S PS U	S PS U
Restrictive Horizons	S (PS) U 40"+	S PS U —	S PS U —	S PS U	S PS U	S PS U
Available Space	S PS (U) Restrictive	S PS U —	S PS U —	S PS U	S PS U	S PS U
Other (specify)	S PS U	S PS U	S PS U	S PS U	S PS U	S PS U
Soil Group/Series	IV Cecil-Hiko	complex slopes	Drainageway Ditch	surface flow water area		
Area Classification	S PS (U)	S PS (U)	S PS (U)	S PS (U)	S PS U	S PS U

MECKLENBURG COUNTY HEALTH DEPARTMENT
SITE EVALUATION REPORT
SERIAL NUMBER 19250 4740

File: Action _____

Parcel: ☐ PC

Location:

Subdivision:

Lot: Block: Acres:

Owner:
Address:

Comments: _____

Described by: _____

Date: _____



***** EVALUATION KEY *****

S = Suitable U = Unsuitable
PS = Provisionally Suitable
The "Area Classification" below indicates the suitability of areas in the diagram.

FACTORS	AREA 1	AREA 2	AREA 3	AREA 4	AREA 5	AREA 6
Topography	S PS U	S PS U	S PS U	S PS U	S PS U	S PS U
Texture	S PS U	S PS U	S PS U	S PS U	S PS U	S PS U
Structure	S PS U	S PS U	S PS U	S PS U	S PS U	S PS U
Drainage	S PS U	S PS U	S PS U	S PS U	S PS U	S PS U
Depth	S PS U	S PS U	S PS U	S PS U	S PS U	S PS U
Restrictive Horizons	S PS U	S PS U	S PS U	S PS U	S PS U	S PS U
Available Space	S PS U	S PS U	S PS U	S PS U	S PS U	S PS U
Other (specify)	S PS U	S PS U	S PS U	S PS U	S PS U	S PS U
Soil Group/Series						
Area Classification	S PS U	S PS U	S PS U	S PS U	S PS U	S PS U

850 B
~~2K 850B~~ 8721A

INDIVIDUAL WATER AND WASTEWATER SYSTEMS PROGRAM
APPLICATION FOR SERVICES

30.00 2-12-93
Cash 0414 CK
[] CRT

Mecklenburg County Health Dept.
Environmental Health Division
c/o Hal Marshall Ctr., Suite 211
700 N. Tryon St.
Charlotte, NC 28202

(704)336-5102

COPY

PERSON FILING APPLICATION:
NAME: RANSENBERG DAVID B (last) (first) (mi)
ADDRESS: 801 PRESSLEY #102 PHONE: (__) 525-2214
CITY: CHARLOTTE STATE: NC ZIPCODE: 28217

Date: 2-12-93

PROPERTY OWNER:
NAME: MONICA INVESTMENT (last) (first) (mi)
ADDRESS: 801 PRESSLEY #102 PHONE: (__) 525-2214
CITY: CHARLOTTE STATE: NC ZIPCODE: 28217

PROPERTY INFORMATION (FROM ENGINEERING FORM):
TAX/PARCEL NUMBER: 003-081-57
STREET ADDRESS: 19609 CALLOWAY HILLS
ZONING: DAVIDSON NC 28236

Township (check one):
[X] 0 Mecklenburg County [] 2 Davidson [] 4 Pineville [] 6 Huntersville
[] 1 Charlotte [] 3 Cornelius [] 5 Matthews [] 7 Mint Hill

SUBDIVISION OR MOBILE HOME PARK NAME: RUNNEMEDE

LOT NUMBER: B1 L7 LOT SIZE (in acres): .84

TYPE APPLICATION (check one):
[] SOIL TEST - INDIVIDUAL LOT (D)
[X] NEW CONSTRUCTION ON VACANT LOT - 4 BEDROOMS OR LESS (N)
[] EXCHANGE MOBILE HOME - SAME # BEDROOMS (Y)
[] ADDITION - INCREASE ROOMS/OCCUPANCY/MOBILE HOME SIZE (A or M)
[] COMMERCIAL OR INDUSTRIAL (N)
[] SOIL TEST DEVELOPMENT (P)
[] ADDITION - GARAGE OR RENOVATION/NO MAJOR CHANGES (X)
[] MODIFIED /ALTERNATIVE/ OR RESIDENCE > 4 BEDROOMS (Z)
[] REPAIR TO SYSTEM (R)

RESIDENTIAL PROPERTY (Type Building, check one):
[] SINGLE MOBILE HOME (S) [X] HOUSE (H) [] MULTIPLE FAMILY (U)
[] DOUBLE WIDE (D) [] MODULAR HOME (M) [] OTHER _____ (O)

NUMBER BEDROOMS: 3 NUMBER OCCUPANTS:
SYSTEM CLASSIFICATION:

COMMERCIAL/INDUSTRIAL PROPERTY:
Type Business _____ # Employees ___ Per Shift ___ ___ ___
Industrial Wastes (Y/N) ___
Underground Storage Tanks On Property (Y/N) ___ Type _____

WATER SUPPLY (check one):
[] Community (C) [] Shared Well (S)
[] Municipal (M) [] Other 'spring' (O)
[X] Private Well (P)

FUTURE ADDITIONS - ALL PLANNED ADDITIONS MUST BE ENTERED (check all that apply):
[] Swimming Pool [] Jacuzzi [] Stable/Barn [] Workshop [] None
[] Garage [] Storage Building [] Deck/Patio [] Bedrooms [] Other

The undersigned, owner, or legal agent for the owner, of the property described above as the "JOB LOCATION" has read the foregoing application, acknowledges that the contents of same are true, and authorizes agents of the MECKLENBURG COUNTY HEALTH DEPARTMENT to enter onto the property for the purpose of processing this request.

Signed: [signature] Date: 2-12-93

NOTICE:

The undersigned, an authorized agent of the MECKLENBURG COUNTY HEALTH DEPARTMENT, certifies that the Department has approved the the Request for the Job Location contained in this document. This approval is granted in accordance with the provisions of Laws And Rules For Sanitary Sewage Collection, Treatment And Disposal in effect at the time of issuance of the permit and is subject to the following provisions:

...No work shall be conducted on the septic tank system until an installation, Construction, Alteration and/or Repair approval is granted by this Department.

...This permit is not transferable.

...

[] IMPROVEMENT PERMIT - VALID 60 MONTHS FROM ISSUANCE
[] MOBILE HOME EXCHANGE APPROVAL - VALID 6 MONTHS FROM ISSUANCE
[] ADDITION/RENOVATION APPROVAL - VALID 1 YEAR FROM ISSUANCE

Environmentalist Date

Director or Authorized Section Head Date

WWATER : 122791


PROPOSED PLOT PLAN

HEALTH DEPARTMENT
ENVIRONMENTAL HEALTH DIVISION
700 NORTH TRYON STREET
CHARLOTTE, NC 28202
PHONE (704) 336-5102

FILE: 95-150B-8721A

TC: _____

Draw in and name all roads adjoining the property. Draw in and accurately dimension the lot concerned. Accurately indicate property boundaries, proposed and/or existing structures and driveways, underground utilities, and wells and springs within 100 feet of the proposed building or drainfield.

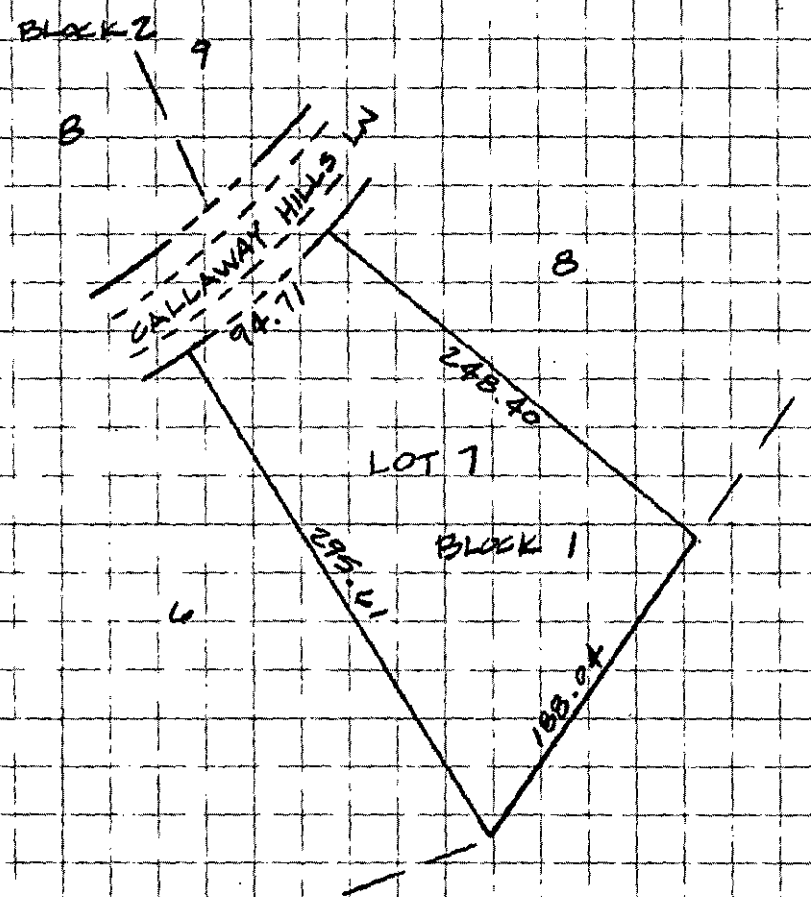

APPROVAL DATE _____

White - Health Department's Copy Canary - Environmentalist's Copy Pink - Owner's Copy

FEE: _____

DATE: _____

APPLICATION FOR IMPROVEMENT PERMIT
FOR RESIDENTIAL SITE
INDIVIDUAL WATER AND WASTEWATER
SYSTEMS PROGRAM

$10 DUP CK D55977 9/20/01 SC 1 CRT

TYPE APPLICATION: ___ NEW SYSTEM __ EXPANSION/ ALTERATION OF EXISTING SYSTEM ___ REPAIR OF EXISTING SYSTEM

NORTH CAROLINA
DEPARTMENT OF ENVIRONMENT,
HEALTH, AND NATURAL RESOURCES
DIVISION OF ENVIRONMENTAL HEALTH
ON-SITE WASTEWATER SECTION

Additional Site w/ New Owner

FILE #: 850-B

PROPERTY INFORMATION (FROM ENGINEERING FORM) FOR JOB LOCATION:

TAX/PARCEL NUMBER: 03-087-57

STREET ADDRESS: 19609 CALAWAY HILLS LN.

SUBDIVISION OR MOBILE HOME PARK NAME: RUNNEYMEDE

LOT NUMBER: 7

TYPE OF BUILDING (CHECK ONE):

___ SINGLE MOBILE HOME(S)
___ DOUBLE WIDE (D)
X HOUSE (H)
___ MODULAR HOME (M)
___ MULTIPLE FAMILY (U)
___ OTHER (O)

TOWNSHIP (CHECK ONE):

✓ 0 MECKLENBURG
___ 1 CHARLOTTE
___ 2 DAVIDSON
___ 3 CORNELIUS
___ 4 PINEVILLE
___ 5 MATTHEWS
___ 6 HUNTERSVILLE
___ 7 MINT HILL

HEATED SQUARE FOOTAGE: 2,980

NUMBER OF BEDROOMS: 3

NUMBER OF OCCUPANTS: 1

CLOSING DATE _____

FOUNDATION FOR RESIDENCE:

___ WITHOUT BASEMENT
___ ON SLAB
X CRAWL SPACE
___ WITH BASEMENT /PLUMBING
___ WITH BASEMENT /NO PLUMBING

IF EXPANSION/ALTERATION OF EXISTING SYSTEM, DESCRIBE THE PROPOSED BUILDING ADDITION:

N/A

WILL THERE BE A HOME BUSINESS IN THE RESIDENCE: ___ YES X NO TYPE: _____

WATER SUPPLY (CHECK ONE):

___ COMMUNITY (C)
___ MUNICIPAL (M)
X PRIVATE WELL (P)
___ SHARED WELL (S)
___ OTHER 'SPRINGS' (O)

IF ANY OF THE FOLLOWING ARE LOCATED ON THE PROPERTY, PLEASE SHOW LOCATION ON PLAT:

BURIED CABLES, LANDFILLS, STUMPHOLES ___ YES X NO
EXISTING WASTEWATER SYSTEMS ___ YES X NO
EASTMENTS OR RIGHT-OF-WAYS ___ YES X NO
WELL, SPRINGS OR WATERLINES ___ YES X NO
DESIGNATED WETLANDS ___ YES X NO

PROPERTY OWNER:

NAME: WILBORN, SCOTT HARKINS
(LAST) (FIRST) (MI)

ADDRESS: 8515 STREAMVIEW DR, APT. A

CITY: HUNTERSVILLE STATE: NC ZIP: 28078

DAYTIME PHONE: (704) 540-3771

LEGAL AGENT FOR PROPERTY OWNER, IF APPLICABLE:

NAME:
(LAST) (FIRST) (MI)

DAYTIME PHONE: ( ) —

WHAT DATE WAS THE PROPERTY ORIGINALLY DEEDED AND RECORDED? _____

An Improvement Permit is subject to suspension or revocation if site plans or the intended use change or if information submitted in this application is falsified or changed. The undersigned, owner, or legal agent for the owner, of the property described above as the "Job Location" has read the foregoing application, acknowledges that the contents of same are true, and authorizes agents of the Mecklenburg County Health Department to enter onto the property for the purpose of processing this request.

SIGNED: Scott H. Wilborn DATE: 9-20-01

MECKLENBURG COUNTY HEALTH DEPARTMENT
ENVIRONMENTAL HEALTH DIVISION
c/o HAL MARSHALL CTR., SUITE 211, 700 N. TRYON ST., CHARLOTTE, N.C. 28202., (704) 336-5102


PROPOSED PLOT PLAN

HEALTH DEPARTMENT
ENVIRONMENTAL HEALTH DIVISION
700 NORTH TRYON STREET
CHARLOTTE, NC 28202
PHONE (704) 336-5102

FILE: 850-B

TC: 003-081-57

Draw in and name all roads adjoining the property. Draw in and accurately dimension the lot concerned. Accurately indicate property boundaries, proposed and/or existing structures and driveways, underground utilities, and wells and springs within 100 feet of the proposed building or drainfield.

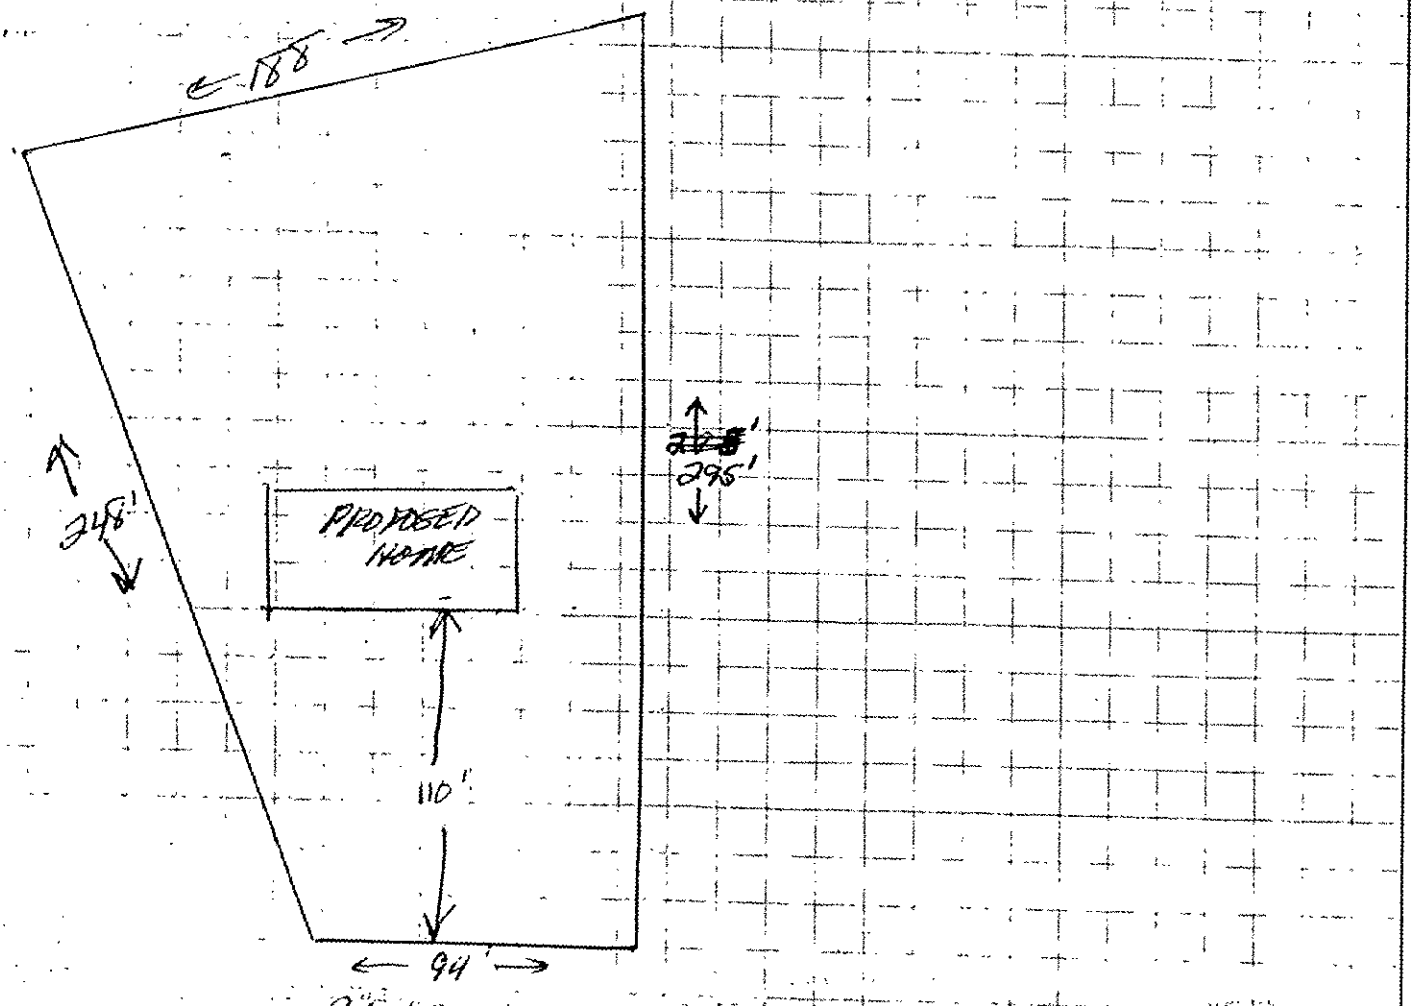

APPROVAL DATE

Scott H. Wilbur 9-20-01

White - Health Department's Copy

FOR REGISTRATION JUDITH A. GIBSON
REGISTER OF DEEDS
MECKLENBURG COUNTY, NC
2001 JUN 14 04:22 PM
BOOK 12337 PAGE: 618-621 FEE: $12 00
INSTRUMENT # 2001097069

STATE OF NORTH CAROLINA

COUNTY OF MECKLENBURG

WASTEWATER TREATMENT AND DISPOSAL SYSTEM DESIGN AGREEMENT: 15A NCAC 18A .1948 AND ANY OF THE FOLLOWING RULES: .1956; .1957(a); .1957(b); or .1957(c); OR .1969

FILE # 850-B
PARCEL # 003-081-57

The undersigned, Scott Wilborn, owner of property located at 19609 Callaway Hills Lane, (the "site") and described in an instrument recorded in Book 12337 at Page 615, Mecklenburg Public Registry, hereby acknowledges that the undersigned applied to the Mecklenburg County Health Department (the "Department") for a permit to install a septic tank sewage disposal system on the site; that the Department evaluated the site for suitability for such a system in accordance with the regulations promulgated by the North Carolina Commission for Health Services as 15A NCAC 18A .1900 et seq.; that the Department originally classified the site as "unsuitable" pursuant to the standards set forth in the regulations; that the undersigned requested that the Department reclassify the site as "provisionally suitable" in light of the particular septic tank system proposed by the undersigned; that the Department considered various studies, data, and other information which indicate to the Department that the septic tank system proposed by the undersigned is allowed by the rules; and that the Department therefore reclassified the site as "provisionally suitable" and issued an appropriate permit for such proposed septic tank system.

The undersigned further acknowledges that the proper design, construction, operation and maintenance of such septic tank system is the responsibility of the designer, owner, developer, installer, or user of the system, as applicable, and that neither the Department nor its officials, employees, or agents warrant or guarantee that the said system installed pursuant to the permit issued by the Department will function in a satisfactory manner for any given period of time or that the Department, its officials, employees or agents assume any liability for any damages of any kind which are caused, or which may be caused, by a malfunction of such system.

The undersigned further acknowledges that the following conditions will apply to the site:

- Any changes on the property may make the Improvement Permit Null and void and may make the Improvement Permit subject to revocation.

This instrument was prepared by: Dana K. Phillips, Attorney
Mail after recording to: 101 N. McDowell St. STE 114
Charlotte, NC 28204

- Do not grade, cut, fill, pave, construct a building or deck, dig a well, install a swimming pool or otherwise cover or disturb the soil (except for planting and maintaining grass or other ground covers) in a manner which will adversely affect the repair area or area where the septic tank system is located.

- When a private certified operator is required, no improvement permit for the designated repair shall be issued unless there is a private certified operator to carry out this management program in the service area where the proposed system is to be located. (Refer to Rule .1961, "Maintenance of Sewage Systems," for further information.)

- Additional fees will be required according to the Mecklenburg County user fee schedule applicable at the time for the issuance of a repair permit for any subsequent repairs to the sewage treatment and disposal system or for installation of a replacement system.

- At the time repairs to the sewage treatment and disposal system are to be made or a replacement system installed, the regulations in effect at that time will govern the repairs or installation of a replacement system.

The undersigned further agrees for himself, his heirs and assigns that he shall indemnify and hold harmless the Department, its employees, and officials, as well as Mecklenburg County and its employees and officials, for any damages or other claims of any person or persons whatsoever arising out of the installation, operation, or failure of said septic tank system.

Use of the singular masculine pronoun forms herein shall be deemed to also include the plural and feminine forms as the context may require.

This document shall be placed on the public records of the Register of Deeds of Mecklenburg County and indexed therein under the Grantor Index in the name or names of the undersigned, and the foregoing acknowledgements shall henceforth be binding on all persons claiming any right, title, or interest in the site.

IN WITNESS WHEREOF, the undersigned has hereunto set his hand and seal, or if corporate, has caused this instrument to be signed in its corporate name by its duly authorized officers and its seal to be hereunto affixed by authority of its Board of Directors, this _____ day of _____, 199__.

_____ Scott H. Wilborn (SEAL)
(Corporate Name)

_____ (SEAL)

By: _____ _____ (SEAL)

_____ President _____ (SEAL)

ATTEST:

_____

_____ Secretary

(Corporate Seal)

STATE OF NORTH CAROLINA
COUNTY OF Mecklenburg

I, Dana K. Phillips, a Notary Public for said County and State, do hereby certify that Scott H. Wilborn personally appeared before me this date and acknowledged the due execution of the foregoing instrument.

WITNESS my hand and notarial seal, this 14 day of June, 2004.

Dana K. Phillips
Notary Public

My Commission Expires:
10-9-05

"OFFICIAL SEAL"
Notary Public, North Carolina
County of Iredell
Dana K. Phillips
My Commission Expires 10/9/2005

JUDITH A. GIBSON
REGISTER OF DEEDS , MECKLENBURG COUNTY
COUNTY & COURTS OFFICE BUILDING
720 EAST FOURTH STREET
CHARLOTTE NC 28202

****

Filed For Registration: 06/14/2001 04:22 PM

Book: RE 12337 Page: 618-621

Document No.: 2001097069

PRMIT 4 PGS $12.00

Recorder: REBECCA MCGOWAN

****

State of North Carolina, County of Mecklenburg

The foregoing certificate of DANA K. PHILLIPS Notary is certified to be correct. This 14TH of June 2001

JUDITH A. GIBSON, REGISTER OF DEEDS By: _____
Deputy/Assistant Register of Deeds

****

2001097069

FEE: _____ **AUTHORIZATION FOR WASTEWATER SYSTEM CONSTRUCTION**
DATE: _____ **VOID SIXTY (60) MONTHS FROM DATE OF ISSUANCE**

DATE: _____ **PERMIT NO:** 850-B
PARCEL NO: 003-081-57

JOB LOCATION ADDRESS: 19609 Callaway Hills Ln.
PROPERTY OWNER: Monica Investments
BUILDING CONTRACTOR: _____
SUBDIVISION NAME: Runneymede
AUTHORIZATION ISSUED BY: Jeff A. Knight **DATE:** 10/22/99
DEHNR AUTHORIZED AGENT

AUTHORIZATION CONDITIONS

1. WASTEWATER SYSTEM CONSTRUCTION AND INSTALLATION MUST MEET ALL CONDITIONS AND SPECIFICATIONS AS SET FORTH IN IMPROVEMENT PERMIT NO. 850-B, AND THE ATTACHED SITE PLAN WITH SYSTEM DETAILS. CONSTRUCTION AND INSTALLATION MUST ALSO MEET ALL REQUIREMENTS SET FORTH IN THE RULES GOVERNING SANITARY SEWAGE COLLECTION, TREATMENT, AND DISPOSAL AND ANY OTHER APPLICABLE RULES AND LAWS.

2. AN INSTALLATION, CONSTRUCTION, ALTERATION AND/OR REPAIR APPROVAL MUST BE SECURED PRIOR TO INSTALLATION OF THE SEPTIC TANK SYSTEM. THE INSTALLER OF THE SYSTEM SHALL BE A REGISTERED SEPTIC TANK CONTRACTOR WITH MECKLENBURG COUNTY HEALTH DEPARTMENT.

3. ANY ALTERATION IN SITE OR SOIL CONDITIONS (INCLUDING LOCATION OF STRUCTURES AND APPURTENANCES) OR MODIFICATION IN USE, DESIGN WASTEWATER FLOW, OR WASTEWATER CHARACTERISTICS AS SPECIFIED IN THE ASSOCIATED IMPROVEMENT PERMIT AND APPLICATION, MAY SUBJECT THIS AUTHORIZATION AND ASSOCIATED PERMIT(S) TO REVOCATION.

4. OTHER CONDITIONS: See plot plan and Improvement Permit

OWNER CERTIFICATION

I CERTIFY THAT THERE HAVE BEEN NO ALTERATIONS IN SITE OR SOIL CONDITIONS OR MODIFICATIONS TO FACILITY, WASTEWATER FLOW, OR WASTEWATER CHARACTERISTICS FROM THOSE SPECIFIED IN THE ORIGINAL APPLICATION OR ASSOCIATED IMPROVEMENT PERMIT UNLESS AUTHORIZED IN WRITING BY THE MECKLENBURG COUNTY HEALTH DEPARTMENT. I ALSO UNDERSTAND THAT ANY SUCH ALTERATIONS, MODIFICATIONS, OR FALSE INFORMATION ARE GROUNDS FOR REVOCATION OF PERMITS AND AUTHORIZATION TO CONSTRUCT.

Ann Blair 6-14-00
SIGNATURE OF OWNER/OWNER'S REPRESENTATIVE DATE


PROPOSED PLOT PLAN

HEALTH DEPARTMENT
ENVIRONMENTAL HEALTH DIVISION
700 NORTH TRYON STREET
CHARLOTTE, NC 28202
PHONE (704) 336-5102

FILE: 850 - B

TC: 003 - 081 - 57

Draw in and name all roads adjoining the property. Draw in and accurately dimension the lot concerned. Accurately indicate property boundaries, proposed and/or existing structures and driveways, underground utilities, and wells and springs within 100 feet of the proposed building or drainfield.

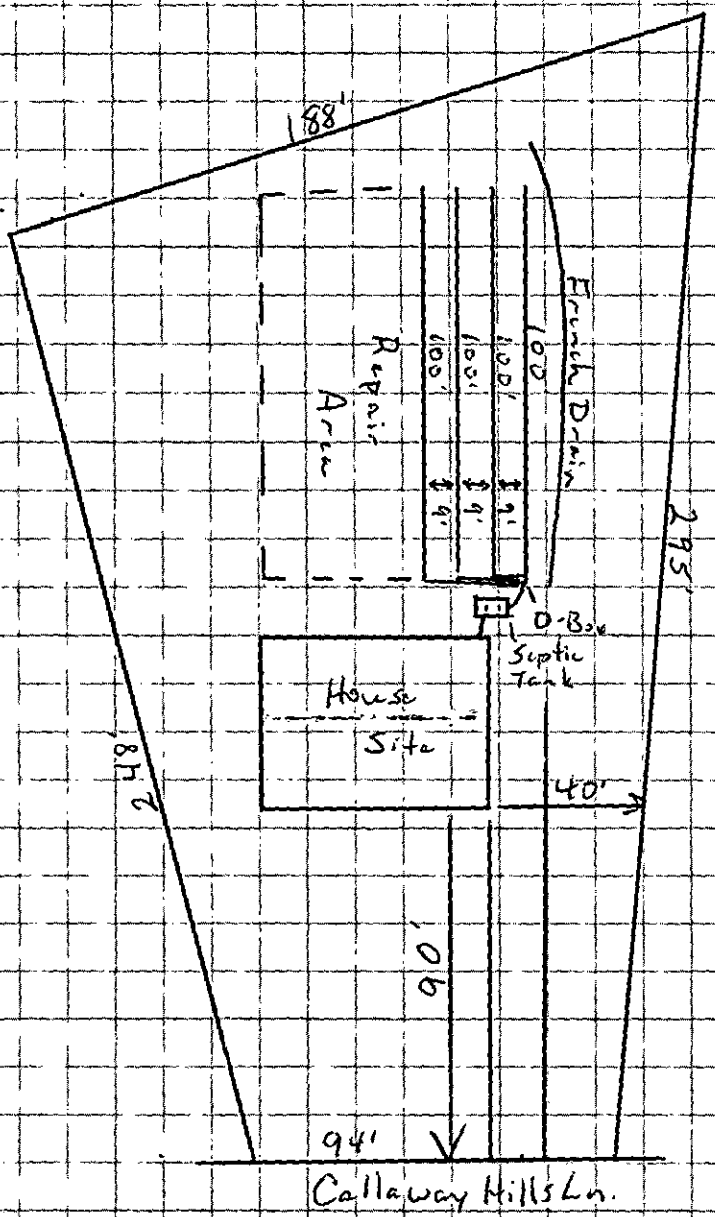

Comments

1) Scale 1" = 40'
2) Keep lines level and on contour of land
3) Keep trenches shallow - 26" maximum
4) Keep all parts of septic system the minimum distance from the following:
   A) Well - 100 ft
   B) Property Line - 10 ft
   C) Building Foundation - 5 ft.
5) Type III g - Innovative System.

Lou Ann Blazo
6-14-00

APPROVAL DATE _____

White - Health Department's Copy Canary - Environmentalist's Copy Pink - Owner's Copy

CK # 1504

FEE: 400

DATE: 5/10/99 C

APPLICATION FOR IMPROVEMENT PERMIT FOR RESIDENTIAL SITE INDIVIDUAL WATER AND WASTEWATER SYSTEMS PROGRAM

[ ] CRT

TYPE APPLICATION: ✓ NEW SYSTEM __ EXPANSION/ ALTERATION OF EXISTING SYSTEM __ REPAIR OF EXISTING SYSTEM

NORTH CAROLINA
DEPARTMENT OF ENVIRONMENT,
HEALTH, AND NATURAL RESOURCES
DIVISION OF ENVIRONMENTAL HEALTH
ON-SITE WASTEWATER SECTION

FILE #: 950B

PROPERTY INFORMATION (FROM ENGINEERING FORM) FOR JOB LOCATION:

TAX/PARCEL NUMBER: 003-081-57

STREET ADDRESS: 19609 Callaway Hills Ln

SUBDIVISION OR MOBILE HOME PARK NAME: Runneymede

LOT NUMBER: 7A

TYPE OF BUILDING (CHECK ONE):

__ SINGLE MOBILE HOME(S)
__ DOUBLE WIDE (D)
__ HOUSE (H)
__ MODULAR HOME (M)
__ MULTIPLE FAMILY (U)
__ OTHER (O)

HEATED SQUARE FOOTAGE: 3000

NUMBER OF BEDROOMS: 4 NUMBER OF OCCUPANTS:

FOUNDATION FOR RESIDENCE:

__ WITHOUT BASEMENT
__ ON SLAB
✓ CRAWL SPACE
__ WITH BASEMENT /PLUMBING
__ WITH BASEMENT /NO PLUMBING

TOWNSHIP (CHECK ONE):

__ 0 MECKLENBURG
__ 1 CHARLOTTE
✓ 2 DAVIDSON
__ 3 CORNELIUS
__ 4 PINEVILLE
__ 5 MATTHEWS
__ 6 HUNTERSVILLE
__ 7 MINT HILL

CLOSING DATE

Lot checked 7-12-99 - no change in status of report - note addition made to sheet - WAM 7-12-99

IF EXPANSION/ALTERATION OF EXISTING SYSTEM, DESCRIBE THE PROPOSED BUILDING ADDITION:

WILL THERE BE A HOME BUSINESS IN THE RESIDENCE: __ YES ✓ NO TYPE:

WATER SUPPLY (CHECK ONE):
__ COMMUNITY (C)
__ MUNICIPAL (M)
✓ PRIVATE WELL (P)
__ SHARED WELL (S)
__ OTHER 'SPRINGS' (O)

IF ANY OF THE FOLLOWING ARE LOCATED ON THE PROPERTY, PLEASE SHOW LOCATION ON PLAT:

BURIED CABLES, LANDFILLS, STUMPHOLES __ YES ✓ NO
EXISTING WASTEWATER SYSTEMS __ YES ✓ NO
EASTMENTS OR RIGHT-OF-WAYS __ YES ✓ NO
WELL, SPRINGS OR WATERLINES __ YES ✓ NO
DESIGNATED WETLANDS __ YES ✓ NO

PROPERTY OWNER:

NAME: Monica Investment Co.
(LAST) (FIRST) (MI)

ADDRESS: 7523 Little Ave Suite 210

CITY: Charlotte STATE: NC ZIP: 28226

DAYTIME PHONE: ( ) 544-5520

LEGAL AGENT FOR PROPERTY OWNER, IF APPLICABLE:

NAME: Blankenship, Lou Ann
(LAST) (FIRST) (MI)

DAYTIME PHONE: ( ) 892-3324

WHAT DATE WAS THE PROPERTY ORIGINALLY DEEDED AND RECORDED?

An Improvement Permit is subject to suspension or revocation if site plans or the intended use change or if information submitted in this application is falsified or changed. The undersigned, owner, or legal agent for the owner, of the property described above as the "Job Location" has read the foregoing application, acknowledges that the contents of same are true, and authorizes agents of the Mecklenburg County Health Department to enter onto the property for the purpose of processing this request.

SIGNED: Lou Ann Blankenship DATE: 4-23-99

MECKLENBURG COUNTY HEALTH DEPARTMENT
ENVIRONMENTAL HEALTH DIVISION
c/o HAL MARSHALL CTR., SUITE 211, 700 N. TRYON ST., CHARLOTTE, N.C. 28202., (704) 336-5102

[illegible]BURG COUNTY HEALTH DEPARTMENT

EVALUATION REPORT

SERIAL NUMBER 19250 4/40

File: 850B/8721A Action 2

Parcel: 003-081-57 ☐ PC

Location: 19609 Calloway Hills Lane

Subdivision: Runneymede

Lot: 7 Block: 1 Acres: .841


Owner: Monica Investment

Address: 801 Pressley Rd #102
Charlotte, N.C. 28217

Comments: 100% Repair, 3gal/ft²/day LTAR - Area 4 appeared in '93 to be coming from water breaking over old terrace. Make sure runoff is diverted from drainfield.

Described by: William R. Marlin WRM 7-12-94

Date: 2-16-93

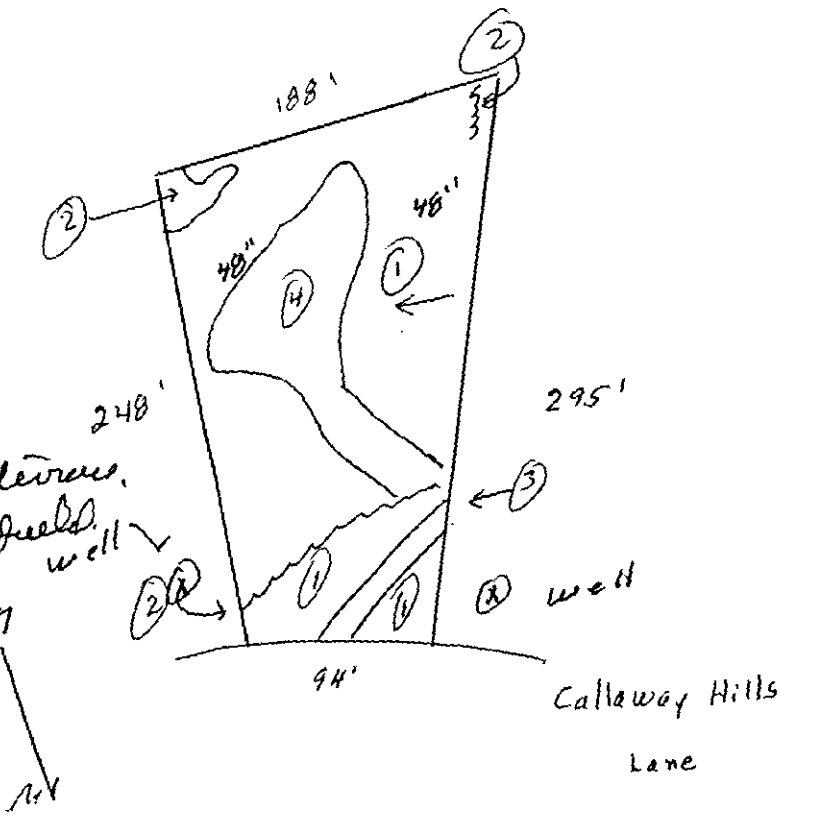

***** EVALUATION KEY *****

S = Suitable U = Unsuitable

PS = Provisionally Suitable

The "Area Classification" below indicates the suitability of areas in the diagram.

FACTORS	AREA 1	AREA 2	AREA 3	AREA 4	AREA 5	AREA 6
Topography	(S) PS U 2-8%	S PS (U) complex slopes	S PS (U) Drainageway Ditch	S PS (U) surface water flow area	S PS U	S PS U
Texture	S (PS) U slightly Expansive clay	S PS U	S PS U	S PS U	S PS U	S PS U
Structure	S (PS) U Sub-Blocky	S PS U	S PS U	S PS U	S PS U	S PS U
Drainage	S (PS) U 40" to 48" water	S PS U	S PS U	S PS U	S PS U	S PS U
Depth	S (PS) U 40"+	S PS U	S PS U	S PS U	S PS U	S PS U
Restrictive Horizons	S (PS) U 40"+	S PS U	S PS U	S PS U	S PS U	S PS U
Available Space	S PS (U) Restricted	S PS U	S PS U	S PS U	S PS U	S PS U
Other (specify)	S PS U	S PS U	S PS U	S PS U	S PS U	S PS U
Soil Group/Series	IV Cecil-Like	complex slopes	Drainageway Ditch	surface flow water area		
Area Classification	S PS (U)	S PS (U)	S PS (U)	S PS (U)	S PS U	S PS U

CHK # 1504

FEE: ~~400~~ 500

DATE: 5/10/99 C

APPLICATION FOR IMPROVEMENT PERMIT FOR RESIDENTIAL SITE INDIVIDUAL WATER AND WASTEWATER SYSTEMS PROGRAM

#2

I CRT

TYPE APPLICATION: ✓ NEW SYSTEM __ EXPANSION/ ALTERATION OF EXISTING SYSTEM __ REPAIR OF EXISTING SYSTEM

NORTH CAROLINA
DEPARTMENT OF ENVIRONMENT,
HEALTH, AND NATURAL RESOURCES
DIVISION OF ENVIRONMENTAL HEALTH
ON-SITE WASTEWATER SECTION

FILE #: 850B

PROPERTY INFORMATION (FROM ENGINEERING FORM) FOR JOB LOCATION:

TAX/PARCEL NUMBER: 003-081-~~58~~ 57

STREET ADDRESS: 19609 Callaway Hills Ln.

SUBDIVISION OR MOBILE HOME PARK NAME: Runneymede

LOT NUMBER: 7A

TYPE OF BUILDING (CHECK ONE):

__ SINGLE MOBILE HOME(S)
__ DOUBLE WIDE (D)
__ HOUSE (H)
__ MODULAR HOME (M)
__ MULTIPLE FAMILY (U)
__ OTHER (O)

TOWNSHIP (CHECK ONE):

__ 0 MECKLENBURG
__ 1 CHARLOTTE
✓ 2 DAVIDSON
__ 3 CORNELIUS
__ 4 PINEVILLE
__ 5 MATTHEWS
__ 6 HUNTERSVILLE
__ 7 MINT HILL

HEATED SQUARE FOOTAGE: 3000

NUMBER OF BEDROOMS: 4 | NUMBER OF OCCUPANTS:

CLOSING DATE _____

Lot checked 7-12-99 - no change in status of report - note addition made to sketch - WRM 7-12-99

FOUNDATION FOR RESIDENCE:

__ WITHOUT BASEMENT
__ ON SLAB
✓ CRAWL SPACE
__ WITH BASEMENT /PLUMBING
__ WITH BASEMENT /NO PLUMBING

IF EXPANSION/ALTERATION OF EXISTING SYSTEM, DESCRIBE THE PROPOSED BUILDING ADDITION:

WILL THERE BE A HOME BUSINESS IN THE RESIDENCE: __ YES ✓ NO TYPE: _____

WATER SUPPLY (CHECK ONE): __ COMMUNITY (C) __ MUNICIPAL (M) ✓ PRIVATE WELL (P) __ SHARED WELL (S) __ OTHER 'SPRINGS' (O)

IF ANY OF THE FOLLOWING ARE LOCATED ON THE PROPERTY, PLEASE SHOW LOCATION ON PLAT:

BURIED CABLES, LANDFILLS, STUMPHOLES	__ YES ✓ NO	WELL, SPRINGS OR WATERLINES	__ YES ✓ NO
EXISTING WASTEWATER SYSTEMS	__ YES ✓ NO	DESIGNATED WETLANDS	__ YES ✓ NO
EASTMENTS OR RIGHT-OF-WAYS	__ YES ✓ NO		

PROPERTY OWNER:	LEGAL AGENT FOR PROPERTY OWNER, IF APPLICABLE:
NAME: Monica Investment Co. (LAST) (FIRST) (MI)	NAME: Blankenship, Lou Ann (LAST) (FIRST) (MI)
ADDRESS: 7523 Little Ave Suite 210	DAYTIME PHONE: ( ) 892-3321
CITY: Charlotte STATE: NC ZIP: 28226	
DAYTIME PHONE: ( ) 544-5520	

WHAT DATE WAS THE PROPERTY ORIGINALLY DEEDED AND RECORDED? _____

An Improvement Permit is subject to suspension or revocation if site plans or the intended use change or if information submitted in this application is falsified or changed. The undersigned, owner, or legal agent for the owner, of the property described above as the "Job Location" has read the foregoing application, acknowledges that the contents of same are true, and authorizes agents of the Mecklenburg County Health Department to enter onto the property for the purpose of processing this request.

SIGNED: Lou Ann Blankenship DATE: 4-23-99

MECKLENBURG COUNTY HEALTH DEPARTMENT
ENVIRONMENTAL HEALTH DIVISION
c/o HAL MARSHALL CTR., SUITE 214, 700 N. TRYON ST., CHARLOTTE, N.C. 28202 (704) 336-5102

chk # 1504

FEE: 100.00
DATE: 5/10/99C

APPLICATION FOR IMPROVEMENT PERMIT
FOR RESIDENTIAL SITE
INDIVIDUAL WATER AND WASTEWATER
SYSTEMS PROGRAM

[ ] CRT

TYPE APPLICATION: ✓ NEW SYSTEM __ EXPANSION/ ALTERATION OF EXISTING SYSTEM __ REPAIR OF EXISTING SYSTEM

NORTH CAROLINA
DEPARTMENT OF ENVIRONMENT,
HEALTH, AND NATURAL RESOURCES
DIVISION OF ENVIRONMENTAL HEALTH
ON-SITE WASTEWATER SECTION

FILE #: 350B

PROPERTY INFORMATION (FROM ENGINEERING FORM) FOR JOB LOCATION:

TAX/PARCEL NUMBER: 003-081-[redacted]47

STREET ADDRESS: 19609 Callaway Hills Ln.

SUBDIVISION OR MOBILE HOME PARK NAME: Runneymede

LOT NUMBER: 7A

TYPE OF BUILDING (CHECK ONE):

__ SINGLE MOBILE HOME(S)
__ DOUBLE WIDE (D)
__ HOUSE (H)
__ MODULAR HOME (M)
__ MULTIPLE FAMILY (U)
__ OTHER (O)

TOWNSHIP (CHECK ONE):

__ 0 MECKLENBURG
__ 1 CHARLOTTE
✓ 2 DAVIDSON
__ 3 CORNELIUS
__ 4 PINEVILLE
__ 5 MATTHEWS
__ 6 HUNTERSVILLE
__ 7 MINT HILL

HEATED SQUARE FOOTAGE: 3000

NUMBER OF BEDROOMS: 4 | NUMBER OF OCCUPANTS:

FOUNDATION FOR RESIDENCE:

__ WITHOUT BASEMENT
__ ON SLAB
✓ CRAWL SPACE
__ WITH BASEMENT /PLUMBING
__ WITH BASEMENT /NO PLUMBING

CLOSING DATE _____

Lot checked 7-12-99 - no change in status of report - note additions made to sheet - WRM 7-12-99

IF EXPANSION/ALTERATION OF EXISTING SYSTEM, DESCRIBE THE PROPOSED BUILDING ADDITION:

WILL THERE BE A HOME BUSINESS IN THE RESIDENCE: __ YES ✓ NO TYPE: _____

WATER SUPPLY (CHECK ONE):

__ COMMUNITY (C)
__ MUNICIPAL (M)
✓ PRIVATE WELL (P)
__ SHARED WELL (S)
__ OTHER 'SPRINGS' (O)

IF ANY OF THE FOLLOWING ARE LOCATED ON THE PROPERTY, PLEASE SHOW LOCATION ON PLAT:

BURIED CABLES, LANDFILLS, STUMPHOLES	__ YES ✓ NO	WELL, SPRINGS OR WATERLINES	__ YES ✓ NO
EXISTING WASTEWATER SYSTEMS	__ YES ✓ NO	DESIGNATED WETLANDS	__ YES ✓ NO
EASTMENTS OR RIGHT-OF-WAYS	__ YES ✓ NO		

PROPERTY OWNER:	LEGAL AGENT FOR PROPERTY OWNER, IF APPLICABLE:
NAME: Monica Investment Co. (LAST) (FIRST) (MI)	NAME: Blankenship, Lou Ann (LAST) (FIRST) (MI)
ADDRESS: 7523 Little Ave Suite 210	DAYTIME PHONE: ( ) 892-3324
CITY: Charlotte STATE: NC ZIP: 28226	
DAYTIME PHONE: ( ) 544-5520	

WHAT DATE WAS THE PROPERTY ORIGINALLY DEEDED AND RECORDED? _____

An Improvement Permit is subject to suspension or revocation if site plans or the intended use change or if information submitted in this application is falsified or changed. The undersigned, owner, or legal agent for the owner, of the property described above as the "Job Location" has read the foregoing application, acknowledges that the contents of same are true, and authorizes agents of the Mecklenburg County Health Department to enter onto the property for the purpose of processing this request.

SIGNED: Lou Ann Blankenship DATE: 4-23-99

MECKLENBURG COUNTY HEALTH DEPARTMENT
ENVIRONMENTAL HEALTH DIVISION
c/o HAL MARSHALL CTR., SUITE 211, 700 N. TRYON ST., CHARLOTTE, N.C. 28202., (704) 336-5102

PROPOSED PLOT PLAN

Lot 7A


850 B

HEALTH DEPARTMENT
ENVIRONMENTAL HEALTH DIVISION
700 NORTH TRYON STREET
CHARLOTTE, NC 28202
PHONE (704) 336-5102

FILE: ~~003-081-47~~

TC: ~~7A~~ 003-081-47

Draw in and name all roads adjoining the property. Draw in and accurately dimension the lot concerned. Accurately indicate property boundaries proposed and/or existing structures and driveways, underground utilities, and wells and springs within 100 feet of the proposed building or drainfield.

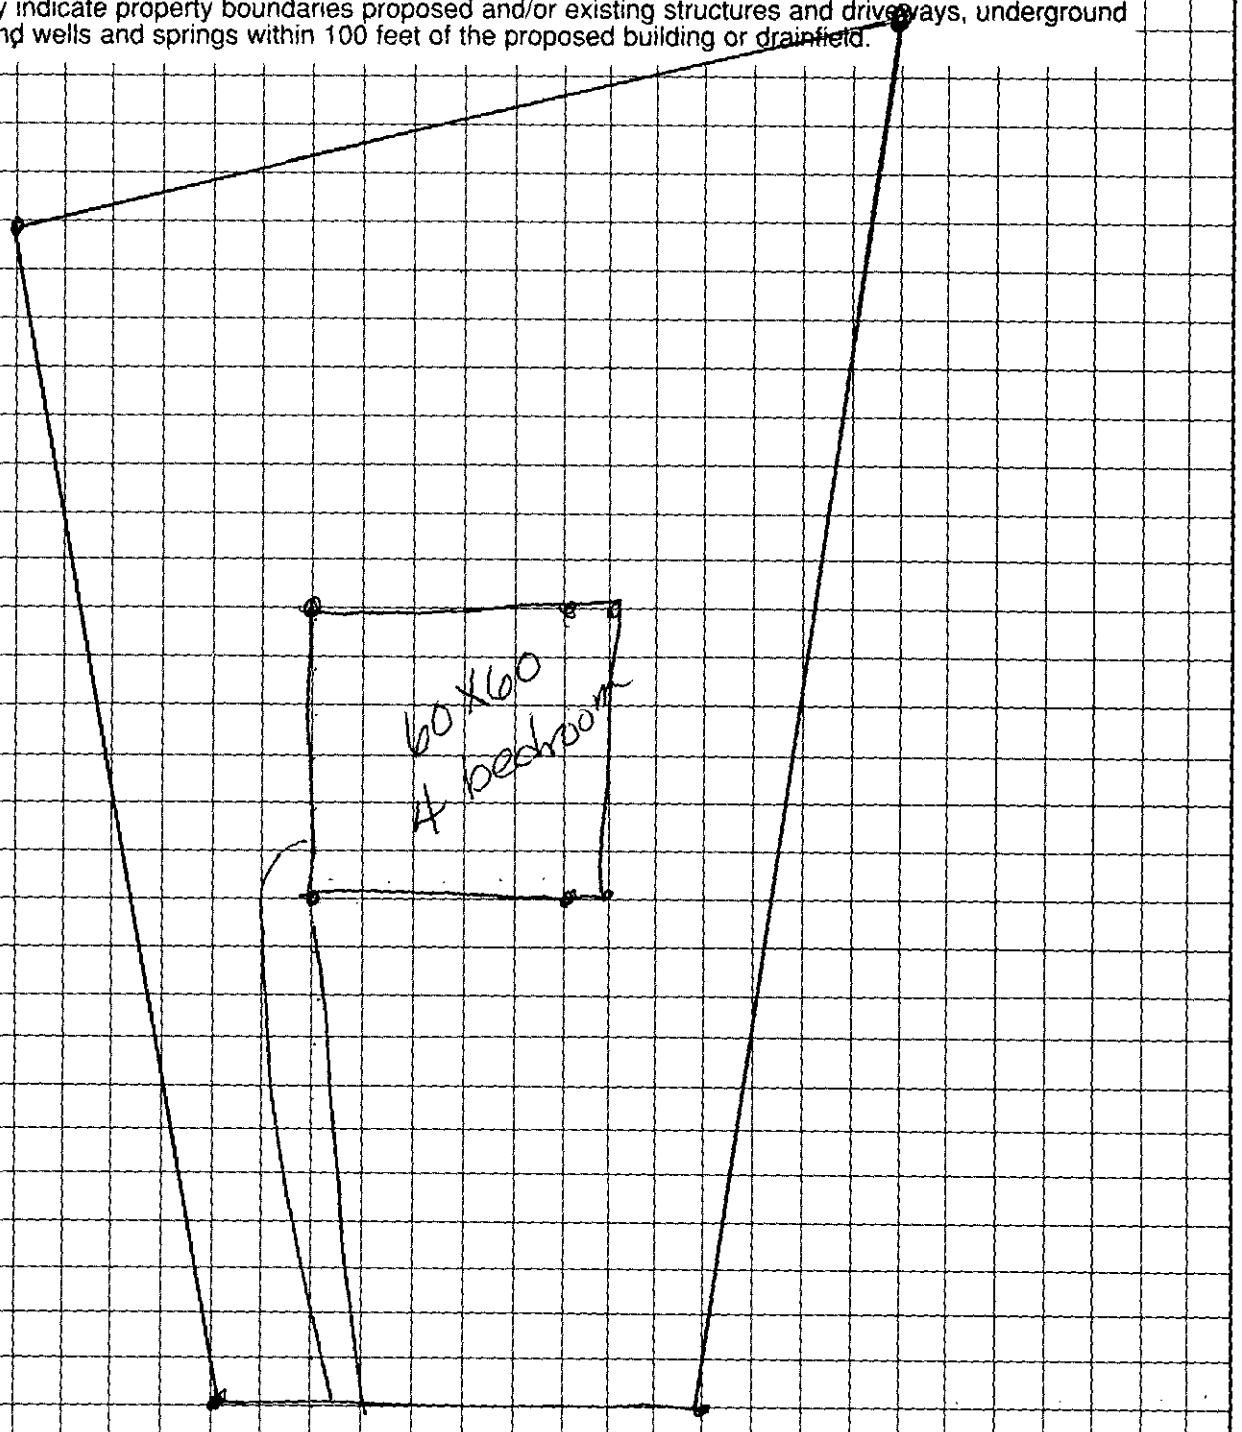

DeAnn Blankenship
OWNER/AGENT SIGNATURE

DATE 4-30-99

APPROVAL DATE _____

White - Health Department's Copy

Canary - E.H.S. Copy

Pink - Owner's Copy

MECKLENBURG COUNTY HEALTH DEPARTMENT
SITE EVALUATION REPORT
SERIAL NUMBER 19250

File: 8501/8721A Action 2

Parcel: 003-081-57 ☐ PC

Location: 19609 Calloway Hills Lane

Subdivision: Runneymeade


Lot: 7 Block: 1 Acres: .841

Owner: Monica Investment
Address: 801 Pressley Rd #102
Charlotte, N.C. 28217

Comments: 100% Repair, 3gal/ft/d
Avg LTAR -

Described by: William R. Marlin

Date: 2-16-93

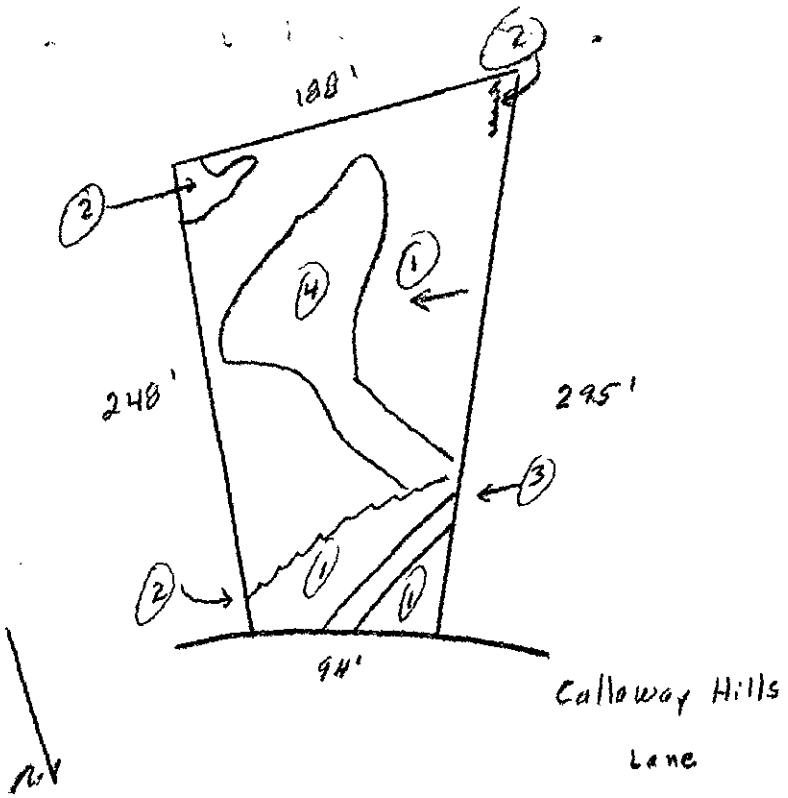

*** EVALUATION KEY ***

S = Suitable U = Unsuitable
PS = Provisionally Suitable
The "Area Classification" below indicates the suitability of areas in the diagram.

FACTORS	AREA 1	AREA 2	AREA 3	AREA 4	AREA 5	AREA 6
Topography	(S) PS U 2-8%	S PS (U) complex slopes	S PS (U) Drainageway Ditch	S PS (U) surface water Flow Area	S PS U	S PS U
Texture	S (PS) U Slightly Expansive clay	S PS U	S PS U	S PS U	S PS U	S PS U
Structure	S (PS) U sub-Blocky	S PS U	S PS U	S PS U	S PS U	S PS U
Drainage	S (PS) U 7-40" water	S PS U	S PS U	S PS U	S PS U	S PS U
Depth	S (PS) U 40"+	S PS U	S PS U	S PS U	S PS U	S PS U
Restrictive Horizons	S (PS) U 40"+	S PS U	S PS U	S PS U	S PS U	S PS U
Available Space	S PS (U) Agricultural	S PS U	S PS U	S PS U	S PS U	S PS U
Other (specify)	S PS U	S PS U	S PS U	S PS U	S PS U	S PS U
Soil Group/Series	IV Cecil Hills	complex slopes	Drainageway Ditch	surface Flow water area		
Area Classification	S PS (U)	S PS (U)	S PS (U)	S PS (U)	S PS U	S PS U

Mecklenburg County

Health Department

Betty S. Snow, R.N., M.A.
Health Director

February 16, 1993

Monica Investment
801 Pressley Road #102
Charlotte, NC 28217

Re: Property located at 19525 Callaway Hills Lane L9/B1
File: 852B/8723A
Parcel: 003-081-55

Dear Sir:

At your request, a field investigation was conducted on the property designated above for the purpose of determining site suitability for the installation of a ground absorption sewage disposal system. The results of this investigation showed the property to be classified **UNSUITABLE** for the installation of such a system. A copy of the site evaluation report (Serial No. 19243) is enclosed for your information.

State regulations provide that sites originally classified unsuitable may be utilized for the installation of alternate or modified sewage disposal systems provided the requirements of 15A NCAC 18A .1957 (c) are met. A reprint of this section is enclosed for your information.

Should you desire to file for permission to install an alternate or modified sewage treatment system on the property, please submit an Application for an Improvement Permit with an accurately dimensioned plot plan detailing the location of current and/or proposed buildings, wells and sewage disposal systems to this office. They will be reviewed, and if it is determined that the proposed system may reasonably be expected to function satisfactorily, an Improvement Permit will be issued by the Department upon completion by you, of a formal request for lot reclassification.

If you need any assistance, please feel free to call Mr. Bill Marlin at 336-5574.

Sincerely,

Kelly Randall, R.S.,Soil Scientist
Individual Water & Wastewater Systems

KR:lw
Enclosure (2)

MECKLENBURG COUNTY HEALTH DEPARTMENT
SITE EVALUATION REPORT
SERIAL NUMBER 19243

File: 8520/8723A Action 2

Parcel: 003-081-55 ☐ PC

Location: 19525 Calloway Wells Ln.

Subdivision: Runneymede


Lot: 9 Block: #1 Acres: .79

Owner: Monica Investment
Address: 801 Beasley Road #102
Charlotte, N.C. 28217

Comments: 100% Repair, .3 gal/ft²/day/LTAR

Described by: William A. Marks

Date: 2-16-93

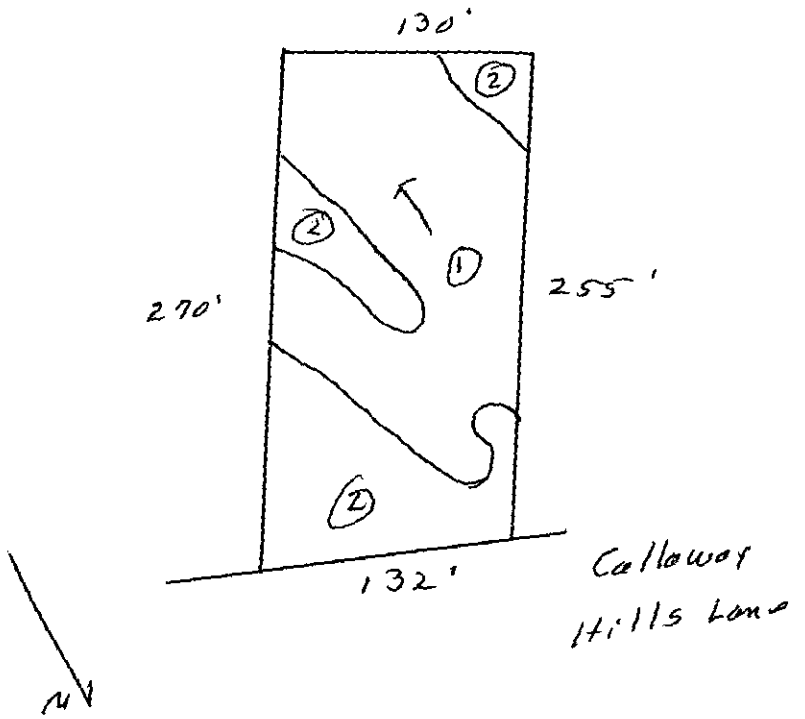

*** EVALUATION KEY ***
S = Suitable U = Unsuitable
PS = Provisionally Suitable
The "Area Classification" below indicates the suitability of areas in the diagram.

FACTORS	AREA 1	AREA 2	AREA 3	AREA 4	AREA 5	AREA 6
Topography	(S) PS U 2-10%	S PS (U) complex slopes	S PS U	S PS U	S PS U	S PS U
Texture	S (PS) U slightly clay Expansive	S PS U	S PS U	S PS U	S PS U	S PS U
Structure	S (PS) U sub & Blocky	S PS U	S PS U	S PS U	S PS U	S PS U
Drainage	S (PS) U 7-40" to water	S PS U	S PS U	S PS U	S PS U	S PS U
Depth	S (PS) U 40"+	S PS U	S PS U	S PS U	S PS U	S PS U
Restrictive Horizons	S (PS) U 40"+	S PS U	S PS U	S PS U	S PS U	S PS U
Available Space	S PS (U) Restricted	S PS U	S PS U	S PS U	S PS U	S PS U
Other (specify)	S PS U	S PS U	S PS U	S PS U	S PS U	S PS U
Soil Group/Series	TV Cecil-Lloyd	Complex Slopes				
Area Classification	S PS (U)	S PS (U)	S PS U	S PS U	S PS U	S PS U

MECKLENBURG COUNTY HEALTH DEPARTMENT
SITE EVALUATION REPORT
SERIAL NUMBER 19243 9400

File: Action

Parcel: ☐ PC

Location:

Subdivision:

Lot: Block: Acres:

Owner:
Address:

Comments: _____


_____

_____

_____

Described by: _____

Date: _____

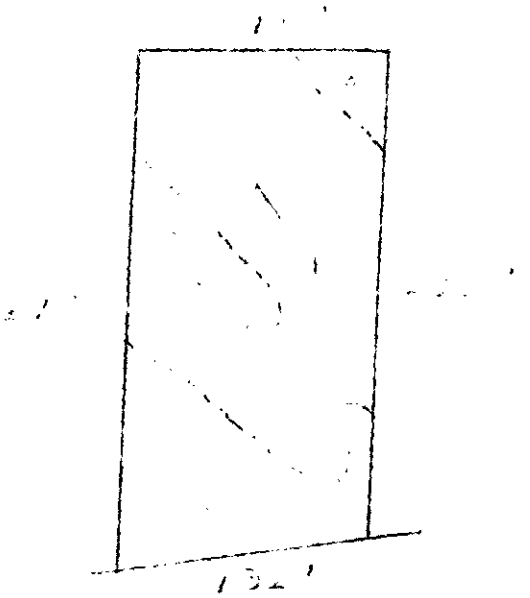

***** EVALUATION KEY *****

S = Suitable U = Unsuitable
PS = Provisionally Suitable
The "Area Classification" below indicates the suitability of areas in the diagram.

FACTORS	AREA 1	AREA 2	AREA 3	AREA 4	AREA 5	AREA 6
Topography	S PS U	S PS U	S PS U	S PS U	S PS U	S PS U
Texture	S PS U	S PS U	S PS U	S PS U	S PS U	S PS U
Structure	S PS U	S PS U	S PS U	S PS U	S PS U	S PS U
Drainage	S PS U	S PS U	S PS U	S PS U	S PS U	S PS U
Depth	S PS U	S PS U	S PS U	S PS U	S PS U	S PS U
Restrictive Horizons	S PS U	S PS U	S PS U	S PS U	S PS U	S PS U
Available Space	S PS U	S PS U	S PS U	S PS U	S PS U	S PS U
Other (specify)	S PS U	S PS U	S PS U	S PS U	S PS U	S PS U
Soil Group/Series						
Area Classification	S PS U	S PS U	S PS U	S PS U	S PS U	S PS U

$50.00 CK#04414 2-12-93

INDIVIDUAL WATER AND WASTEWATER SYSTEMS PROGRAM
APPLICATION FOR SERVICES

852B/8723H

[] CRT

Mecklenburg County Health Dept.
Environmental Health Division
c/o Hal Marshall Ctr., Suite 211
700 N. Tryon St.
Charlotte, NC 28202
(704)336-5102

COPY

PERSON FILING APPLICATION:

NAME: RANSENBERG DAVID B
(last) (first) (mi)

ADDRESS: 801 PRESSLEY #102 PHONE: (__) 525-2214

CITY: CHARLOTTE STATE: NC ZIPCODE: 28217

Date: 2-12-93

PROPERTY OWNER:

NAME: MONICA INVESTMENT
(last) (first) (mi)

ADDRESS: 801 PRESSLEY #102 PHONE: (__) 525-2214

CITY: CHARLOTTE STATE: NC ZIPCODE: 28217

PROPERTY INFORMATION (FROM ENGINEERING FORM):

TAX/PARCEL NUMBER: 503-081-55

STREET ADDRESS: 19525 CALLAWAY HILLS

ZONING: DAVIDSON NC 28036

SUBDIVISION OR MOBILE HOME PARK NAME: RUNNEYMEDE

Township (check one):
[X] 0 Mecklenburg County [] 2 Davidson [] 4 Pineville [] 6 Huntersville
[] 1 Charlotte [] 3 Cornelius [] 5 Matthews [] 7 Mint Hill

TYPE APPLICATION (check one):

LOT NUMBER: B1 L9 LOT SIZE (in acres): .79

[] SOIL TEST - INDIVIDUAL LOT (D)
[X] NEW CONSTRUCTION ON VACANT LOT - 4 BEDROOMS OR LESS (N)
[] EXCHANGE MOBILE HOME - SAME # BEDROOMS (Y)
[] ADDITION - INCREASE ROOMS/OCCUPANCY/MOBILE HOME SIZE (A or M)
[] COMMERCIAL OR INDUSTRIAL (N)
[] SOIL TEST DEVELOPMENT (P)
[] ADDITION - GARAGE OR RENOVATION/NO MAJOR CHANGES (X)
[] MODIFIED /ALTERNATIVE/ OR RESIDENCE > 4 BEDROOMS (Z)
[] REPAIR TO SYSTEM (R)

RESIDENTIAL PROPERTY (Type Building, check one):
[] SINGLE MOBILE HOME (S) [X] HOUSE (H) [] MULTIPLE FAMILY (U)
[] DOUBLE WIDE (O) [] MODULAR HOME (M) [] OTHER _____ (O)

NUMBER BEDROOMS: 3 NUMBER OCCUPANTS:

SYSTEM CLASSIFICATION:

COMMERCIAL/INDUSTRIAL PROPERTY:
Type Business _____ # Employees ____ Per Shift ___ ___ ___
Industrial Wastes (Y/N) ___
Underground Storage Tanks On Property (Y/N) ___ Type _____

WATER SUPPLY (check one):
[] Community (C) [] Shared Well (S)
[] Municipal (M) [] Other 'spring' (O)
[X] Private Well (P)

FUTURE ADDITIONS - ALL PLANNED ADDITIONS MUST BE ENTERED (check all that apply):
[] Swimming Pool [] Jacuzzi [] Stable/Barn [] Workshop [] None
[] Garage [] Storage Building [] Deck/Patio [] Bedrooms [] Other

The undersigned, owner, or legal agent for the owner, of the property described above as the "JOB LOCATION" has read the foregoing application, acknowledges that the contents of same are true, and authorizes agents of the MECKLENBURG COUNTY HEALTH DEPARTMENT to enter onto the property for the purpose of processing this request.

Signed: _____ Date: 2-12-93

NOTICE:

The undersigned, an authorized agent of the MECKLENBURG COUNTY HEALTH DEPARTMENT, certifies that the Department has approved the the Request for the Job Location contained in this document. This approval is granted in accordance with the provisions of Laws And Rules for Sanitary Sewage Collection, Treatment And Disposal in effect at the time of issuance of the permit and is subject to the following provisions:

...No work shall be conducted on the septic tank system until an installation, Construction, Alteration and/or Repair approval is granted by this Department.

...This permit is not transferable.

...

[] IMPROVEMENT PERMIT - VALID 60 MONTHS FROM ISSUANCE
[] MOBILE HOME EXCHANGE APPROVAL - VALID 6 MONTHS FROM ISSUANCE
[] ADDITION/RENOVATION APPROVAL - VALID 1 YEAR FROM ISSUANCE

_____
Environmentalist Date

_____
Director or Authorized Section Head Date

WATER : 122791

[redacted] Environmentalist's Copy Pink - Owner's Copy

~~850 B~~ ~~8K 108B~~ | 8721A

INDIVIDUAL WATER AND WASTEWATER SYSTEMS PROGRAM
APPLICATION FOR SERVICES

30.00 2-12-93 CK# 0414 [] CRT

Mecklenburg County Health Dept.
Environmental Health Division
c/o Hal Marshall Ctr., Suite 211
700 N. Tryon St.
Charlotte, NC 28202

(704)336-5102

Date: 2-12-93

PERSON FILING APPLICATION:
NAME: RANSENBERG (last) DAVID (first) B (mi)
ADDRESS: 801 PRESSLEY #102 PHONE: (__) 525-2214
CITY: CHARLOTTE STATE: NC ZIPCODE: 28217

PROPERTY INFORMATION (FROM ENGINEERING FORM):
TAX/PARCEL NUMBER: 003-081-57
STREET ADDRESS: 19609 CALLAWAY HILLS
ZONING: DAVIDSON NC 28036

PROPERTY OWNER:
NAME: MONICA INVESTMENT (last) (first) (mi)
ADDRESS: 801 PRESSLEY #102 PHONE: (__) 525-2214
CITY: CHARLOTTE STATE: NC ZIPCODE: 28217

SUBDIVISION OR MOBILE HOME PARK NAME: RUNNYMEDE

Township (check one):
[X] 0 Mecklenburg County [] 2 Davidson [] 4 Pineville [] 6 Huntersville
[] 1 Charlotte [] 3 Cornelius [] 5 Matthews [] 7 Mint Hill

LOT NUMBER: B1 L7 LOT SIZE (in acres): .84

TYPE APPLICATION (check one):
[X] SOIL TEST - INDIVIDUAL LOT (D)
[X] NEW CONSTRUCTION ON VACANT LOT - 4 BEDROOMS OR LESS (N)
[] EXCHANGE MOBILE HOME - SAME # BEDROOMS (Y)
[] ADDITION - INCREASE ROOMS/OCCUPANCY/MOBILE HOME SIZE (A or M)
[] COMMERCIAL OR INDUSTRIAL (N)
[] SOIL TEST DEVELOPMENT (P)
[] ADDITION - GARAGE OR RENOVATION/NO MAJOR CHANGES (X)
[] MODIFIED /ALTERNATIVE/ OR RESIDENCE > 4 BEDROOMS (Z)
[] REPAIR TO SYSTEM (R)

RESIDENTIAL PROPERTY (Type Building, check one):
[] SINGLE MOBILE HOME (S) [X] HOUSE (H) [] MULTIPLE FAMILY (U)
[] DOUBLE WIDE (D) [] MODULAR HOME (M) [] OTHER _____ (O)

NUMBER BEDROOMS: 3 NUMBER OCCUPANTS:
SYSTEM CLASSIFICATION:

COMMERCIAL/INDUSTRIAL PROPERTY:
Type Business _____ # Employees ___ Per Shift ___ ___ ___
Industrial Wastes (Y/N) ___
Underground Storage Tanks On Property (Y/N) ___ Type _____

WATER SUPPLY (check one):
[] Community (C) [] Shared Well (S)
[] Municipal (M) [] Other 'spring' (O)
[X] Private Well (P)

FUTURE ADDITIONS - ALL PLANNED ADDITIONS MUST BE ENTERED (check all that apply):
[] Swimming Pool [] Jacuzzi [] Stable/Barn [] Workshop [] None
[] Garage [] Storage Building [] Deck/Patio [] Bedrooms [] Other

The undersigned, owner, or legal agent for the owner, of the property described above as the "JOB LOCATION" has read the foregoing application, acknowledges that the contents of same are true, and authorizes agents of the MECKLENBURG COUNTY HEALTH DEPARTMENT to enter onto the property for the purpose of procesaing this request.

Signed: [signature] Date: 2-12-93

NOTICE:

The undersigned, an authorized agent of the MECKLENBURG COUNTY HEALTH DEPARTMENT, certifies that the Department has approved the the Request for the Job Location contained in this document. This approval is granted in accordance with the provisions of Laws And Rules for Sanitary Sewage Collection, Treatment And Disposal in effect at the time of issuance of the permit and is subject to the following provisions:

...No work shall be conducted on the septic tank system until an installation, Construction, Alteration and/or Repair approval is granted by this Department.

...This permit is not transferable.

...

[] IMPROVEMENT PERMIT - VALID 60 MONTHS FROM ISSUANCE
[] MOBILE HOME EXCHANGE APPROVAL - VALID 6 MONTHS FROM ISSUANCE
[] ADDITION/RENOVATION APPROVAL - VALID 1 YEAR FROM ISSUANCE

Environmentalist Date

Director or Authorized Section Head Date

WWATER : 122791


PROPOSED PLOT PLAN

HEALTH DEPARTMENT
ENVIRONMENTAL HEALTH DIVISION
700 NORTH TRYON STREET
CHARLOTTE, NC 28202
PHONE (704) 336-5102

FILE: 850B/87A21A

TC: _____

Draw in and name all roads adjoining the property. Draw in and accurately dimension the lot concerned. Accurately indicate property boundaries, proposed and/or existing structures and driveways, underground utilities, and wells and springs within 100 feet of the proposed building or drainfield.

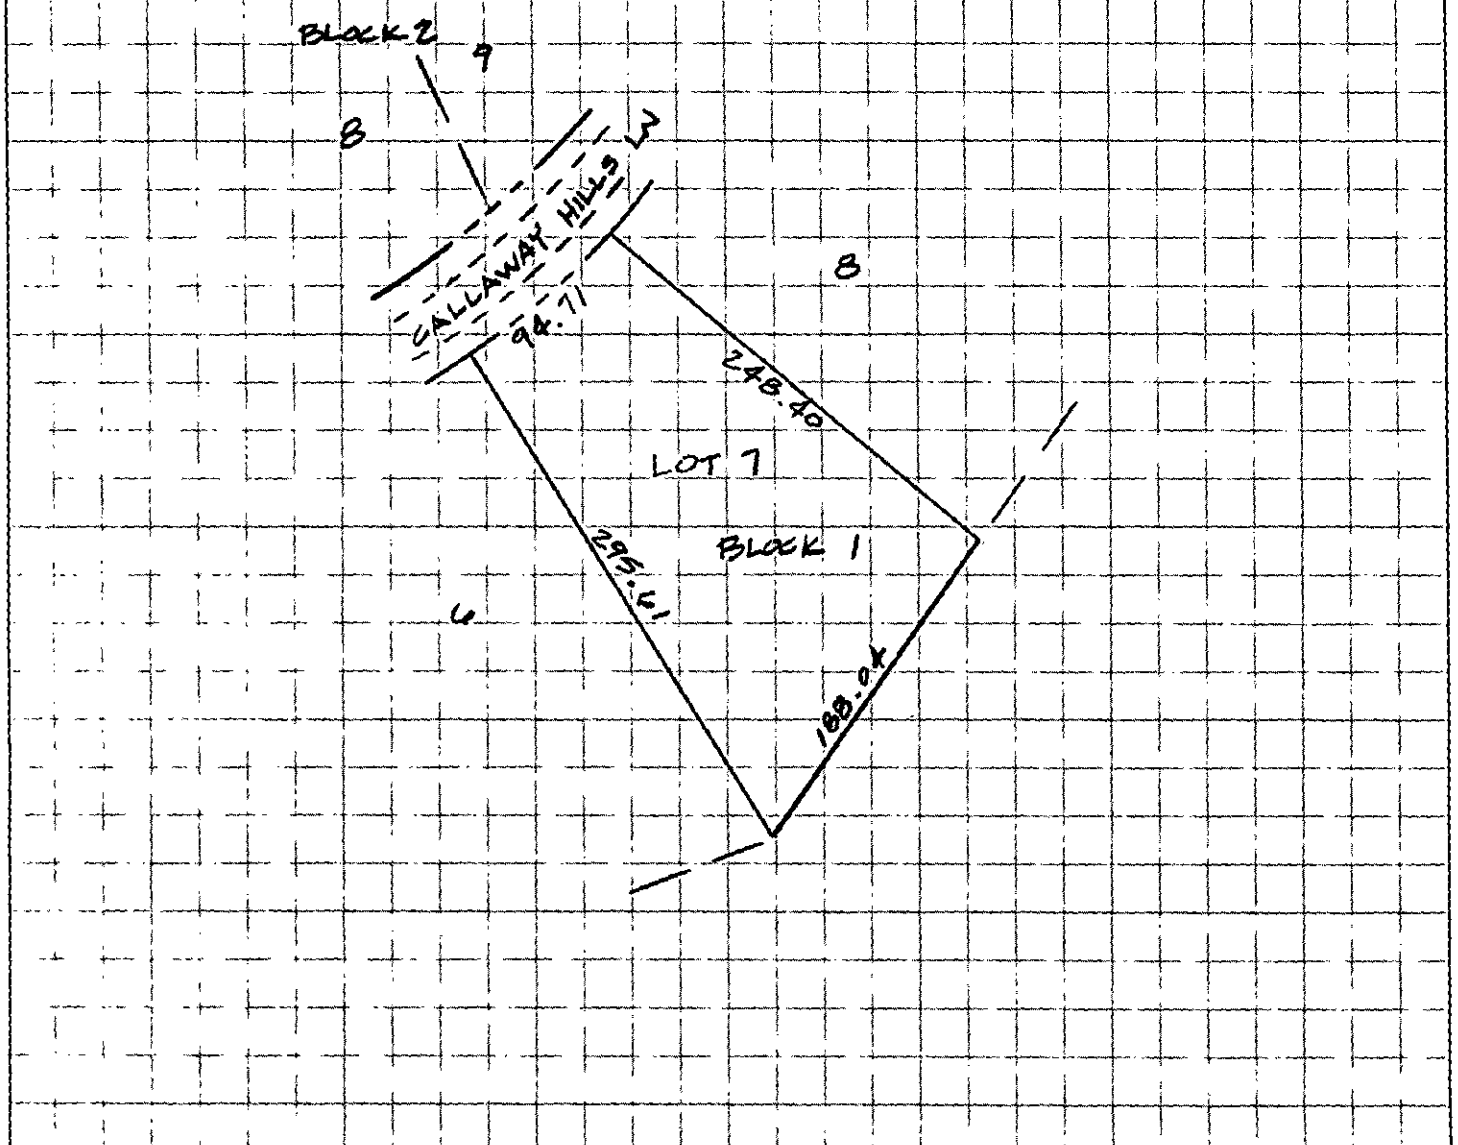

APPROVAL DATE _____

White - Health Department's Copy Canary - Environmentalist's Copy Pink - Owner's Copy