

10901 MONTECARLO DR

01518613

7/1/08

marliwr

Groundwater and Wastewater Services File Imaging Project
May 2007
Barcode Font = IDAutomationHC39M

DEPARTMENT OF ENVIRONMENT, HEALTH, AND NATURAL RESOURCES
DIVISION OF ENVIRONMENTAL HEALTH
ON-SITE WASTEWATER SECTION

Sheet: _____
Property ID: 015 - 186 - 12, 22, 13
Lot #: 1-5
File #: 12496

400 #7

SOIL/SITE EVALUATION
for ON-SITE WASTEWATER SYSTEM

OWNER: Edward Crosby
APPLICANT: Gwendolyn Roberts
ADDRESS: Rt. 1, Box 36-R, Carlyle, SC
DATE EVALUATED: 3-5-99
PROPOSED FACILITY: residence PROPOSED DESIGN FLOW (.1949) 440gpd PROPERTY SIZE: .82
LOCATION OF SITE: Monte Carlo Dr PROPERTY RECORDED: _____
WATER SUPPLY: ☑Private ☐Public ☑Well ☐Spring ☐Other _____
EVALUATION METHOD: ☐Augur Boring ☑Pit ☐Cut
TYPE OF WASTEWATER: ☑Sewage ☐Industrial Process ☐Mixed

PROFILE #	2-5% slopes .1940 Landscape Position/ Slope %	Horizon Depth (IN.)	SOIL MORPHOLOGY (.1941) .1941 STRUCTURE/ TEXTURE	.1941 CONSISTENCE MINERALOGY	OTHER PROFILE FACTORS .1942 SOIL WETNESS/ COLOR	.1943 SOIL DEPTH	.1956 SAPRO CLASS	.1944 RESTR HORIZ	PROFILE CLASS &LTAR
1	LS	0-9"	gr/sl	Fr/SE xP/ss/sp	7 48" To 50:1 wetness	31"	US	None	US
		9-31"	sbk/l c	vF:/Mixed/ /us/up					
		31-49"	m/ c-c/	F:-vF:/Mixed/ /us/up					
2	LS	0-9"	gr/sl	Fr/SE xP/ ss/sp	7 30" To 50:1 wetness	50"	US	None	US
		9-29"	sbk/c	vF:/ Mixed / us/up					
		29-50"	m/ cl	Fr/ Mixed/ / us/up					
3	LS	0-5"	gr/cl	Fr/ SE xP/ ss/sp	7 44" To 50:1 wetness	44"	US	None	US
		5-20"	sbk/c	vF:/Mixed/ / us/up					
		20-44"	m/ c	vF:/Mixed/ / us/up					
4	LS	0-6"	gr/cl	Fr/SE xP/ ss/sp	7 48" To 50:1 wetness	48"	US	None	US
		6-20"	~~m/ c~~ sbk/c	vF:/ Mixed/ /us/up					
		20-48"	m/ cl	Fi-vF:/Mixed/ /us/up					

DESCRIPTION	INITIAL SYSTEM	REPAIR SYSTEM
Available Space (.1945)	US	US
System Type(s)		
Site LTAR		

OTHER FACTORS (.1946): _____
SITE CLASSIFICATION (.1948): Unsuitable
EVALUATED BY: W.R. Marlin 3-9-99
OTHER(S) PRESENT: LSS


FILE # 12490

COMMENTS 100% Repair - both units need to be combined

LANDSCAPE POSITION	GROUP	TEXTURE	.1955 LTAR
R-RIDGE	I	S-SAND	1.2-0.8
S-SHOULDER SLOPE		LS-LOAMY SAND	
L-LINEAR SLOPE			
FS-FOOT SLOPE	II	SL-SANDY LOAM	0.8-0.6
N-NOSE SLOPE		L-LOAM	
H-HEAD SLOPE			
CC-CONCLAVE SLOPE	III	SI-SILT	0.6-0.3
CV-CONVEX SLOPE		SICL-SILTY CLAY LOAM	
T-TERRACE		CL-CLAY LOAM	
FP-FLOOD PLAIN		SCL-SANDY CLAY LOAM	
	IV	SC-SANDY CLAY	0.4-0.1
		SIC-SILTY CLAY	
		O-ORGANIC	

CONSISTENCE MOIST	WET
VFR-VERY FRIABLE	NS-NON-STICKY
FR-FRIABLE	SS-SLIGHTLYSTICKY
FI-FIRM	S-STICKY
VFI-VERY FIRM	VS-VERY STICKY
EFI-EXTREMELY FIRM	NP-NON-PLASTIC
	SP-SLIGHTLYSTICKY
	P-PLASTIC
	VP-VERY PLASTIC

STRUCTURE	MINERALOGY
SG-SINGLE GRAIN	SLIGHTLY EXPANSIVE
M-MASSIVE	
CR-CRUMB	EXPANSIVE
GR-GRANULAR	
SBK-SUBANGULAR BLOCKY	
ABK-ANGULAR BLOCKY	
PL-PLATY	
PR-PRISMATIC	

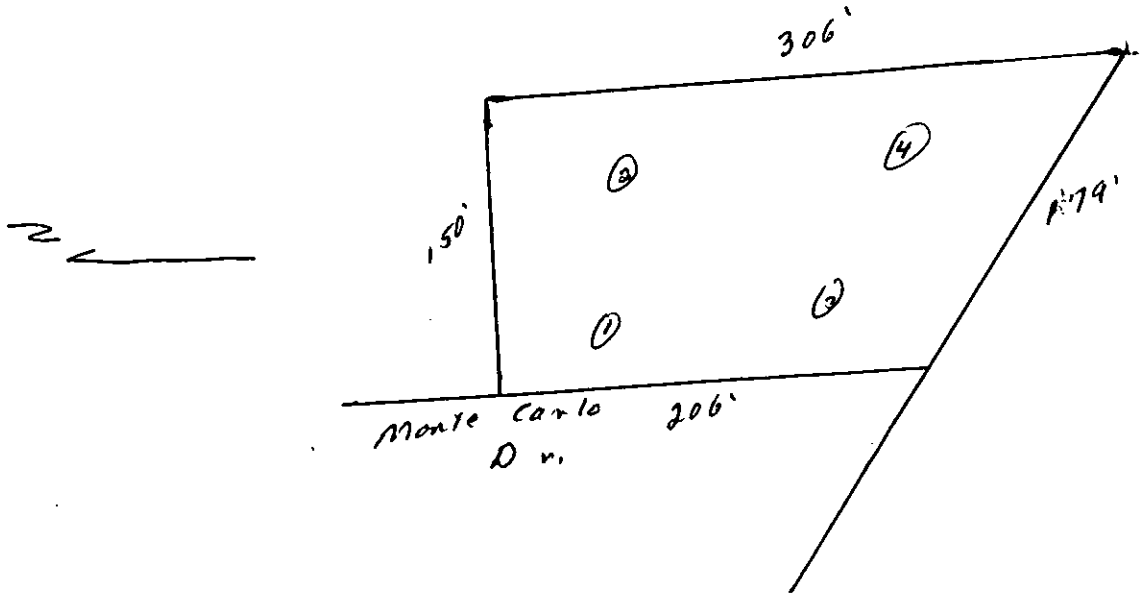

Mecklenburg County
Health Department

March 16, 1999

Edward Crosby
Route 1 Box 36-R
Carlisle, SC 29031

Re: Monte Carlo Drive
File: 12490
Parcel: 015-186-12,13,22

Dear Mr. Crosby:

Receipt of your Application for Improvement Permit for the above referenced property is acknowledged. A soil evaluation and a site visit have been conducted. The results of the evaluation indicated that the site is **UNSUITABLE** under Rules .1941 **SOIL CHARACTERISTICS (MORPHOLOGY),** .1942 **SOIL WETNESS CONDITIONS,** .1943 **SOIL DEPTH,** and .1945 **AVAILABLE SPACE.** For these reasons your Application for Improvement Permit is denied. A possible way to develop the site exists under Rule .1948(d), which reads as follows:

> A site classified as **UNSUITABLE** may be used for a ground absorption sewage treatment and disposal system specifically identified in Rules .1955, .1956, or .1957 of this Section or a system approved under Rule .1969 if written documentation including engineering, hydrogeologic, geologic or soil studies, indicates to the local health department that the proposed system can be expected to function satisfactorily. Such sites shall be reclassified as **PROVISIONALLY SUITABLE** if the local health department determines that the substantiating data indicate that:
>
> (1) a ground absorption system can be installed so that the effluent will be non-pathogenic, non-infectious, non-toxic, and non-hazardous;
> (2) the effluent will not contaminate ground or surface water; and
> (3) the effluent will be exposed on the ground surface or be discharged to surface waters where it could come in contact with people, animals, or vectors.

The State shall review the substantiating date if requested by the local health department.

Please be advised that you have the right to an informal review by this department. You also have the right to appeal under G.S. 130A-24, and to have the appeal held in Mecklenburg County

If you have any questions regarding this matter, please call me at 336-5575.

Sincerely,

Kelly Randall

Kelly Randall, R.S.
Individual Water and Wastewater Systems

Mecklenburg County
Health Department

Edward Crosby
Rt 1 Box 36-R
Carlisle, SC 29031
Cur type South Carolina

Re: Monte Carlo Dr
File: 12490
Parcel: 015-186-12-13-22

Dear Mr. Crosby

Receipt of your Application for Improvement Permit for the above referenced property is acknowledged. A soil evaluation and a site visit have been conducted. The results of the evaluation indicated that the site is UNSUITABLE under Rules .1941, .1943, .1945

For these reasons your Application for Improvement Permit is denied. A possible way to develop the site exists under Rule .1948(d) which reads as follows:

> A site classified as UNSUITABLE may be used for a ground absorption sewage treatment and disposal system specifically identified in Rules .1955, .1956, and or .1957 of this Section or a system approved under Rule .1969 if written documentation, including engineering, hydrogeologic, geologic or soil studies, indicates to the local health department that the proposed system can be expected to function satisfactorily. Such sites shall be reclassified a PROVISIONALLY SUITABLE if the local health department determines that the substantiating data indicate that:
>
> (1) a ground absorption system can be installed so that the effluent will be non-pathogenic, non-infectious, non-toxic, and non-hazardous;
> (2) the effluent will not contaminate ground or surface water; and
> (3) the effluent will not be exposed on the ground surface or be discharged to surface waters where it could come in contact with people, animals, or vectors.
>
> The State shall review the substantiating data if requested by the local health department.

Please be advised that you have the right to an informal review by this department. You also have the right to appeal under G.S. 130A-24, and to have the appeal held in Mecklenburg County.

If you have any questions regarding this matter, please call me at 336-5568.

Sincerely,

, R.S.
Environmental Health Specialist
Individual Water and Wastewater Systems

FEE: 100.00 CK# 396

DATE: 12-10-98

APPLICATION FOR IMPROVEMENT PERMIT FOR RESIDENTIAL SITE INDIVIDUAL WATER AND WASTEWATER SYSTEMS PROGRAM

Pd. 75.00 CK#554 2nd Site Visit 2-13-99 I J CRT

TYPE APPLICATION: ✓ NEW SYSTEM __ EXPANSION/ ALTERATION OF EXISTING SYSTEM __ REPAIR OF EXISTING SYSTEM

NORTH CAROLINA
DEPARTMENT OF ENVIRONMENT,
HEALTH, AND NATURAL RESOURCES
DIVISION OF ENVIRONMENTAL HEALTH
ON-SITE WASTEWATER SECTION

FILE #: 12490

PROPERTY INFORMATION (FROM ENGINEERING FORM) FOR JOB LOCATION:

TAX/PARCEL NUMBER: 015-186-12-13-22

STREET ADDRESS: Monte Carlo Dr.

SUBDIVISION OR MOBILE HOME PARK NAME: Norman Woods

LOT NUMBER: 12, 22, 13

TYPE OF BUILDING (CHECK ONE):

__ SINGLE MOBILE HOME(S) __ MODULAR HOME (M)
__ DOUBLE WIDE (D) __ MULTIPLE FAMILY (U)
✓ HOUSE (H) __ OTHER (O)

TOWNSHIP (CHECK ONE):

✓ 0 MECKLENBURG __ 4 PINEVILLE
__ 1 CHARLOTTE __ 5 MATTHEWS
__ 2 DAVIDSON ✓ 6 HUNTERSVILLE
__ 3 CORNELIUS __ 7 MINT HILL

HEATED SQUARE FOOTAGE: 3000 SF

NUMBER OF BEDROOMS: 4 NUMBER OF OCCUPANTS: 2

CLOSING DATE: December 29, 1998

FOUNDATION FOR RESIDENCE:

__ WITHOUT BASEMENT __ WITH BASEMENT /PLUMBING
__ ON SLAB
✓ CRAWL SPACE __ WITH BASEMENT /NO PLUMBING

IF EXPANSION/ALTERATION OF EXISTING SYSTEM, DESCRIBE THE PROPOSED BUILDING ADDITION:

WILL THERE BE A HOME BUSINESS IN THE RESIDENCE: __ YES ✓ NO TYPE: Residential

WATER SUPPLY (CHECK ONE):

__ COMMUNITY (C) __ MUNICIPAL (M) ✓ PRIVATE WELL (P)
__ SHARED WELL (S) __ OTHER 'SPRINGS' (O)

IF ANY OF THE FOLLOWING ARE LOCATED ON THE PROPERTY, PLEASE SHOW LOCATION ON PLAT:

BURIED CABLES, LANDFILLS, STUMPHOLES __ YES ✓ NO
EXISTING WASTEWATER SYSTEMS __ YES ✓ NO
EASTMENTS OR RIGHT-OF-WAYS __ YES __ NO
WELL, SPRINGS OR WATERLINES ✓ YES __ NO
DESIGNATED WETLANDS __ YES ✓ NO

PROPERTY OWNER:

NAME: Crosby Edward
(LAST) (FIRST) (MI)

ADDRESS: Route 1, Box 36-L

CITY: Carlyle STATE: South Carolina ZIP:

DAYTIME PHONE: ( ) —

LEGAL AGENT FOR PROPERTY OWNER, IF APPLICABLE:

NAME: Roberts, Gwendolyn L
(LAST) (FIRST) (MI)

DAYTIME PHONE: 704 948 - 9919

WHAT DATE WAS THE PROPERTY ORIGINALLY DEEDED AND RECORDED? _____

An Improvement Permit is subject to suspension or revocation if site plans or the intended use change or if information submitted in this application is falsified or changed. The undersigned, owner, or legal agent for the owner, of the property described above as the "Job Location" has read the foregoing application, acknowledges that the contents of same are true, and authorizes agents of the Mecklenburg County Health Department to enter onto the property for the purpose of processing this request.

SIGNED: Gwendolyn L Roberts 948-9919 DATE: 12-10-98

MECKLENBURG COUNTY HEALTH DEPARTMENT
ENVIRONMENTAL HEALTH DIVISION
c/o HAL MARSHALL CTR., SUITE 211, 700 N. TRYON ST., CHARLOTTE, N.C. 28202., (704) 336-5102

FEE: 100.00 CK #396 | DATE: 12-10-98

APPLICATION FOR IMPROVEMENT PERMIT FOR RESIDENTIAL SITE INDIVIDUAL WATER AND WASTEWATER SYSTEMS PROGRAM

Pd. 75.00 CK #554 2nd Site evaluation 2-23-99 I J CRT

TYPE APPLICATION: ✓ NEW SYSTEM __ EXPANSION/ ALTERATION OF EXISTING SYSTEM __ REPAIR OF EXISTING SYSTEM

NORTH CAROLINA
DEPARTMENT OF ENVIRONMENT,
HEALTH, AND NATURAL RESOURCES
DIVISION OF ENVIRONMENTAL HEALTH
ON-SITE WASTEWATER SECTION

FILE #: 12490

PROPERTY INFORMATION (FROM ENGINEERING FORM) FOR JOB LOCATION:

TAX/PARCEL NUMBER: 015-186-12-13-22

STREET ADDRESS: Monte Carlo Dr.

SUBDIVISION OR MOBILE HOME PARK NAME: Norman Woods

LOT NUMBER: 12, 22, 13

TYPE OF BUILDING (CHECK ONE):

__ SINGLE MOBILE HOME(S) __ MODULAR HOME (M)
__ DOUBLE WIDE (D) __ MULTIPLE FAMILY (U)
✓ HOUSE (H) __ OTHER (O)

TOWNSHIP (CHECK ONE):

✓ 0 MECKLENBURG __ 4 PINEVILLE
__ 1 CHARLOTTE __ 5 MATTHEWS
__ 2 DAVIDSON ✓ 6 HUNTERSVILLE
__ 3 CORNELIUS __ 7 MINT HILL

HEATED SQUARE FOOTAGE: 3000 SF

NUMBER OF BEDROOMS: 4 NUMBER OF OCCUPANTS: 2

CLOSING DATE: December 29, 1998

FOUNDATION FOR RESIDENCE:

__ WITHOUT BASEMENT __ WITH BASEMENT /PLUMBING
__ ON SLAB
✓ CRAWL SPACE __ WITH BASEMENT /NO PLUMBING

IF EXPANSION/ALTERATION OF EXISTING SYSTEM, DESCRIBE THE PROPOSED BUILDING ADDITION:

WILL THERE BE A HOME BUSINESS IN THE RESIDENCE: __ YES ✓ NO TYPE: Residential

WATER SUPPLY (CHECK ONE):

__ COMMUNITY (C) __ MUNICIPAL (M) ✓ PRIVATE WELL (P)
__ SHARED WELL (S) __ OTHER 'SPRINGS' (O)

IF ANY OF THE FOLLOWING ARE LOCATED ON THE PROPERTY, PLEASE SHOW LOCATION ON PLAT:

BURIED CABLES, LANDFILLS, STUMPHOLES __ YES ✓ NO
EXISTING WASTEWATER SYSTEMS __ YES ✓ NO
EASTMENTS OR RIGHT-OF-WAYS __ YES __ NO
WELL, SPRINGS OR WATERLINES ✓ YES __ NO
DESIGNATED WETLANDS __ YES ✓ NO

PROPERTY OWNER:	LEGAL AGENT FOR PROPERTY OWNER, IF APPLICABLE:
NAME: (LAST) Crosby (FIRST) Edward (MI)	NAME: (LAST) Roberts, (FIRST) Gwendolyn (MI) L
ADDRESS: Route 1, Box 36-L	DAYTIME PHONE: (704) 948-9919
CITY: Carlyle STATE: South Carolina ZIP:	
DAYTIME PHONE: ( ) -	

WHAT DATE WAS THE PROPERTY ORIGINALLY DEEDED AND RECORDED? _____

An Improvement Permit is subject to suspension or revocation if site plans or the intended use change or if information submitted in this application is falsified or changed. The undersigned, owner, or legal agent for the owner, of the property described above as the "Job Location" has read the foregoing application, acknowledges that the contents of same are true, and authorizes agents of the Mecklenburg County Health Department to enter onto the property for the purpose of processing this request.

SIGNED: Gwendolyn L Roberts 948-9919 DATE: 12-10-98

MECKLENBURG COUNTY HEALTH DEPARTMENT
ENVIRONMENTAL HEALTH DIVISION
c/o HAL MARSHALL CTR., SUITE 211, 700 N. TRYON ST., CHARLOTTE, N.C. 28202., (704) 336-5102

DATE	DESCRIPTION	FEE	PAYMENT	ADJUST-MENT	BALANCE	PREVIOUS BALANCE	NAME
12/10	TWWS	100 00	100 00	Ø	Ø	Ø	Peggy I Johnson

This is your RECEIPT for this amount

This is a STATEMENT of your account to date

11555

MECKLENBURG COUNTY HEALTH DEPARTMENT
ENVIRONMENTAL HEALTH OFFICE
700 NORTH TRYON STREET
CHARLOTTE, NORTH CAROLINA 28202
TELEPHONE: (704) 336-5102

Thank you

CHARGE

Check # 396

MECKLENBURG COUNTY HEALTH DEPARTMENT
ENVIRONMENTAL HEALTH DIVISION

Charge Slip

Date: 12/10/98

Name/Company: Peggy Johnson

Sanitation _____

Vector Control _____

IWWS ✓

Service: Imp. Perint
File 12490
Montecarlo Dr.
Lots 13, 12, 22

Fee: $ 100.00

NOTICE:

A processing fee of $20.00 will be charged for all returned checks in accordance with N.C. General Statute 25-3-512.

Completed by

Collected by

12-10-98


PROPOSED PLOT PLAN

HEALTH DEPARTMENT
ENVIRONMENTAL HEALTH DIVISION
700 NORTH TRYON STREET
CHARLOTTE, NC 28202
PHONE (704) 336-5102

FILE: 12490

TC: 015-186-12-13-22

Draw in and name all roads adjoining the property. Draw in and accurately dimension the lot concerned. Accurately indicate property boundaries proposed and/or existing structures and driveways, underground utilities, and wells and springs within 100 feet of the proposed building or drainfield.

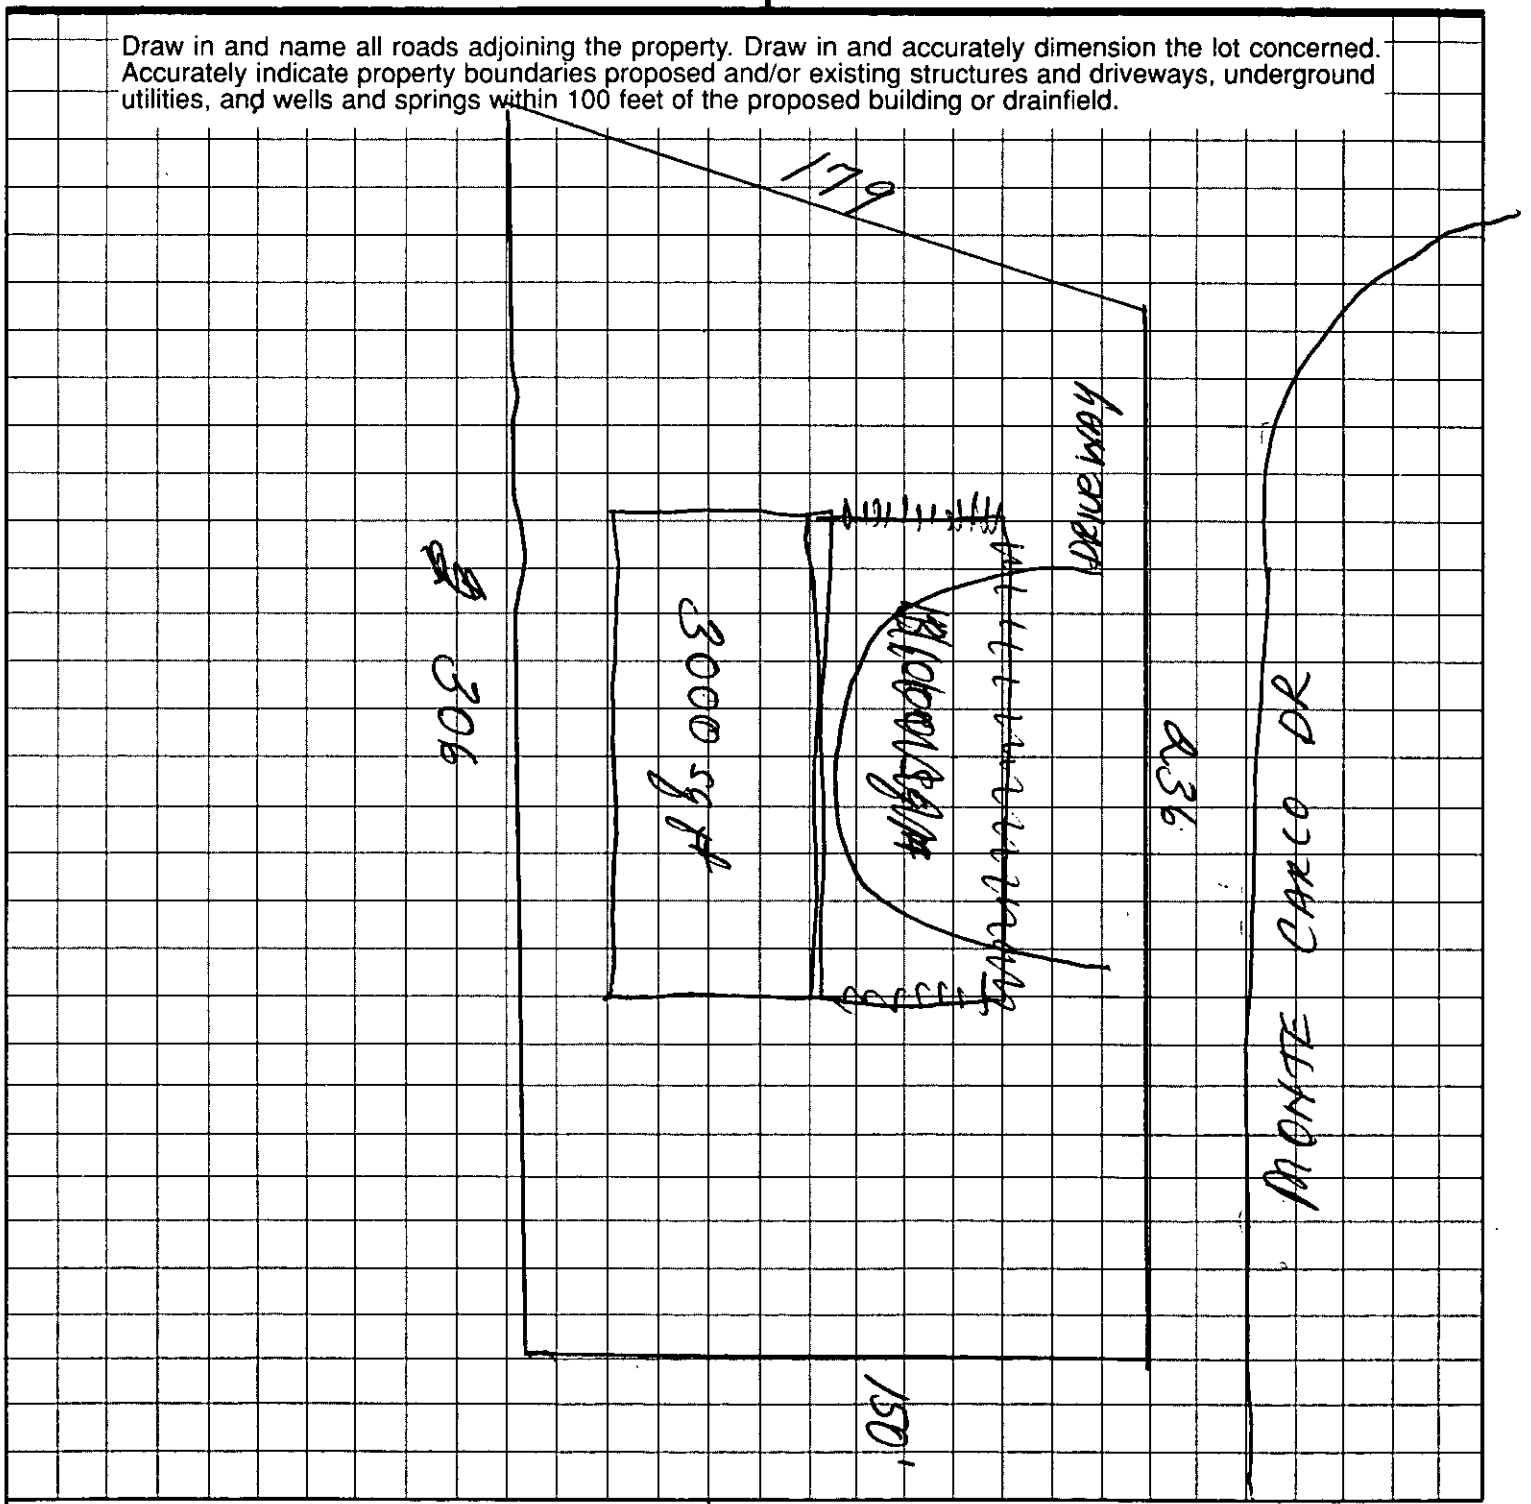

APPROVAL DATE _____

OWNER/AGENT SIGNATURE

DATE

White - Health Department's Copy Canary - E.H.S. Copy Pink - Owner's Copy


PROPOSED PLOT PLAN

HEALTH DEPARTMENT
ENVIRONMENTAL HEALTH DIVISION
700 NORTH TRYON STREET
CHARLOTTE, NC 28202
PHONE (704) 336-5102

FILE: 12470

TC: 015-186-12-13.22

Draw in and name all roads adjoining the property. Draw in and accurately dimension the lot concerned. Accurately indicate property boundaries proposed and/or existing structures and driveways, underground utilities, and wells and springs within 100 feet of the proposed building or drainfield.

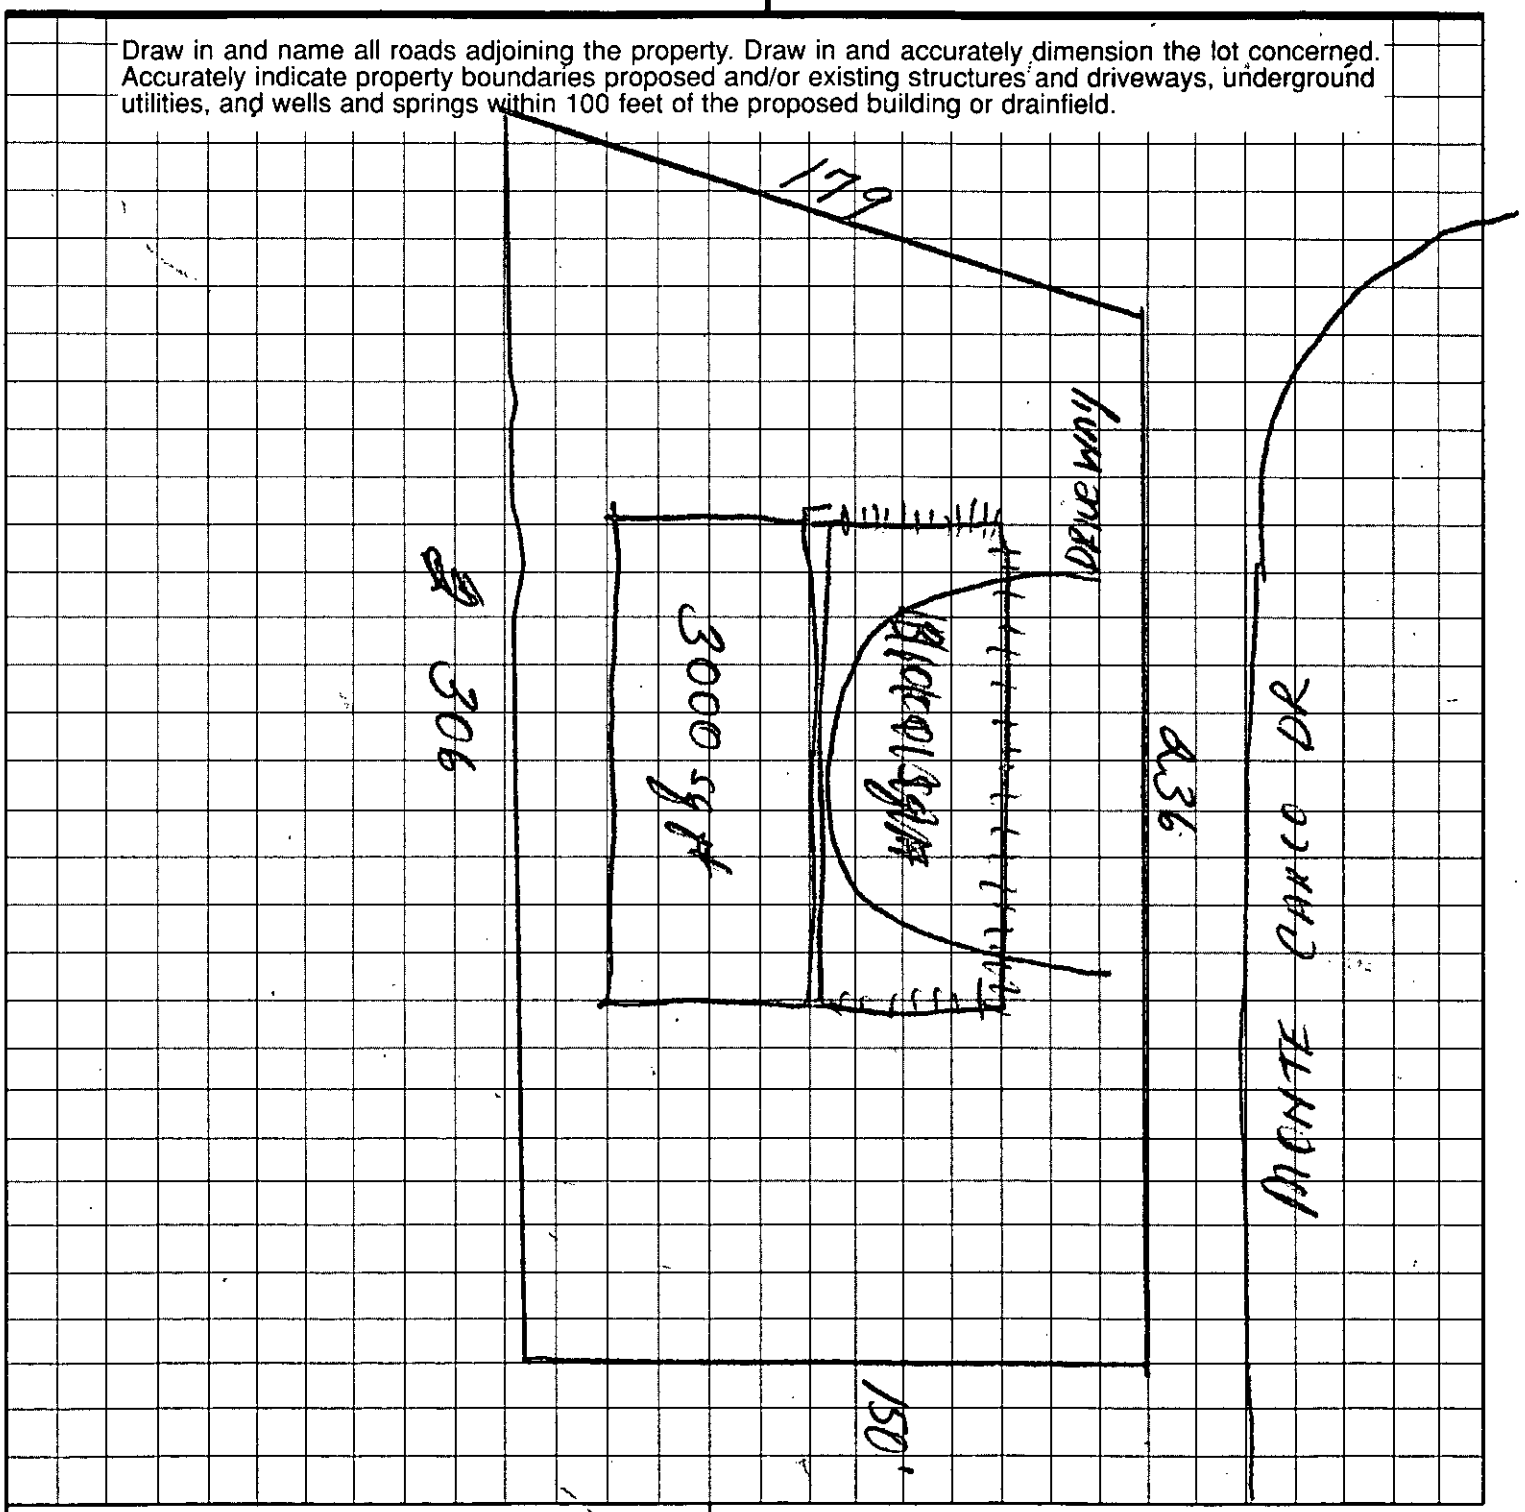

APPROVAL DATE _____

OWNER/AGENT SIGNATURE

DATE

White - Health Department's Copy Canary - E.H.S. Copy Pink - Owner's Copy


PROPOSED PLOT PLAN

HEALTH DEPARTMENT
ENVIRONMENTAL HEALTH DIVISION
700 NORTH TRYON STREET
CHARLOTTE, NC 28202
PHONE (704) 336-5102

FILE: 12490 1

TC: 015-186-12-13.22

Draw in and name all roads adjoining the property. Draw in and accurately dimension the lot concerned. Accurately indicate property boundaries proposed and/or existing structures and driveways, underground utilities, and wells and springs within 100 feet of the proposed building or drainfield.

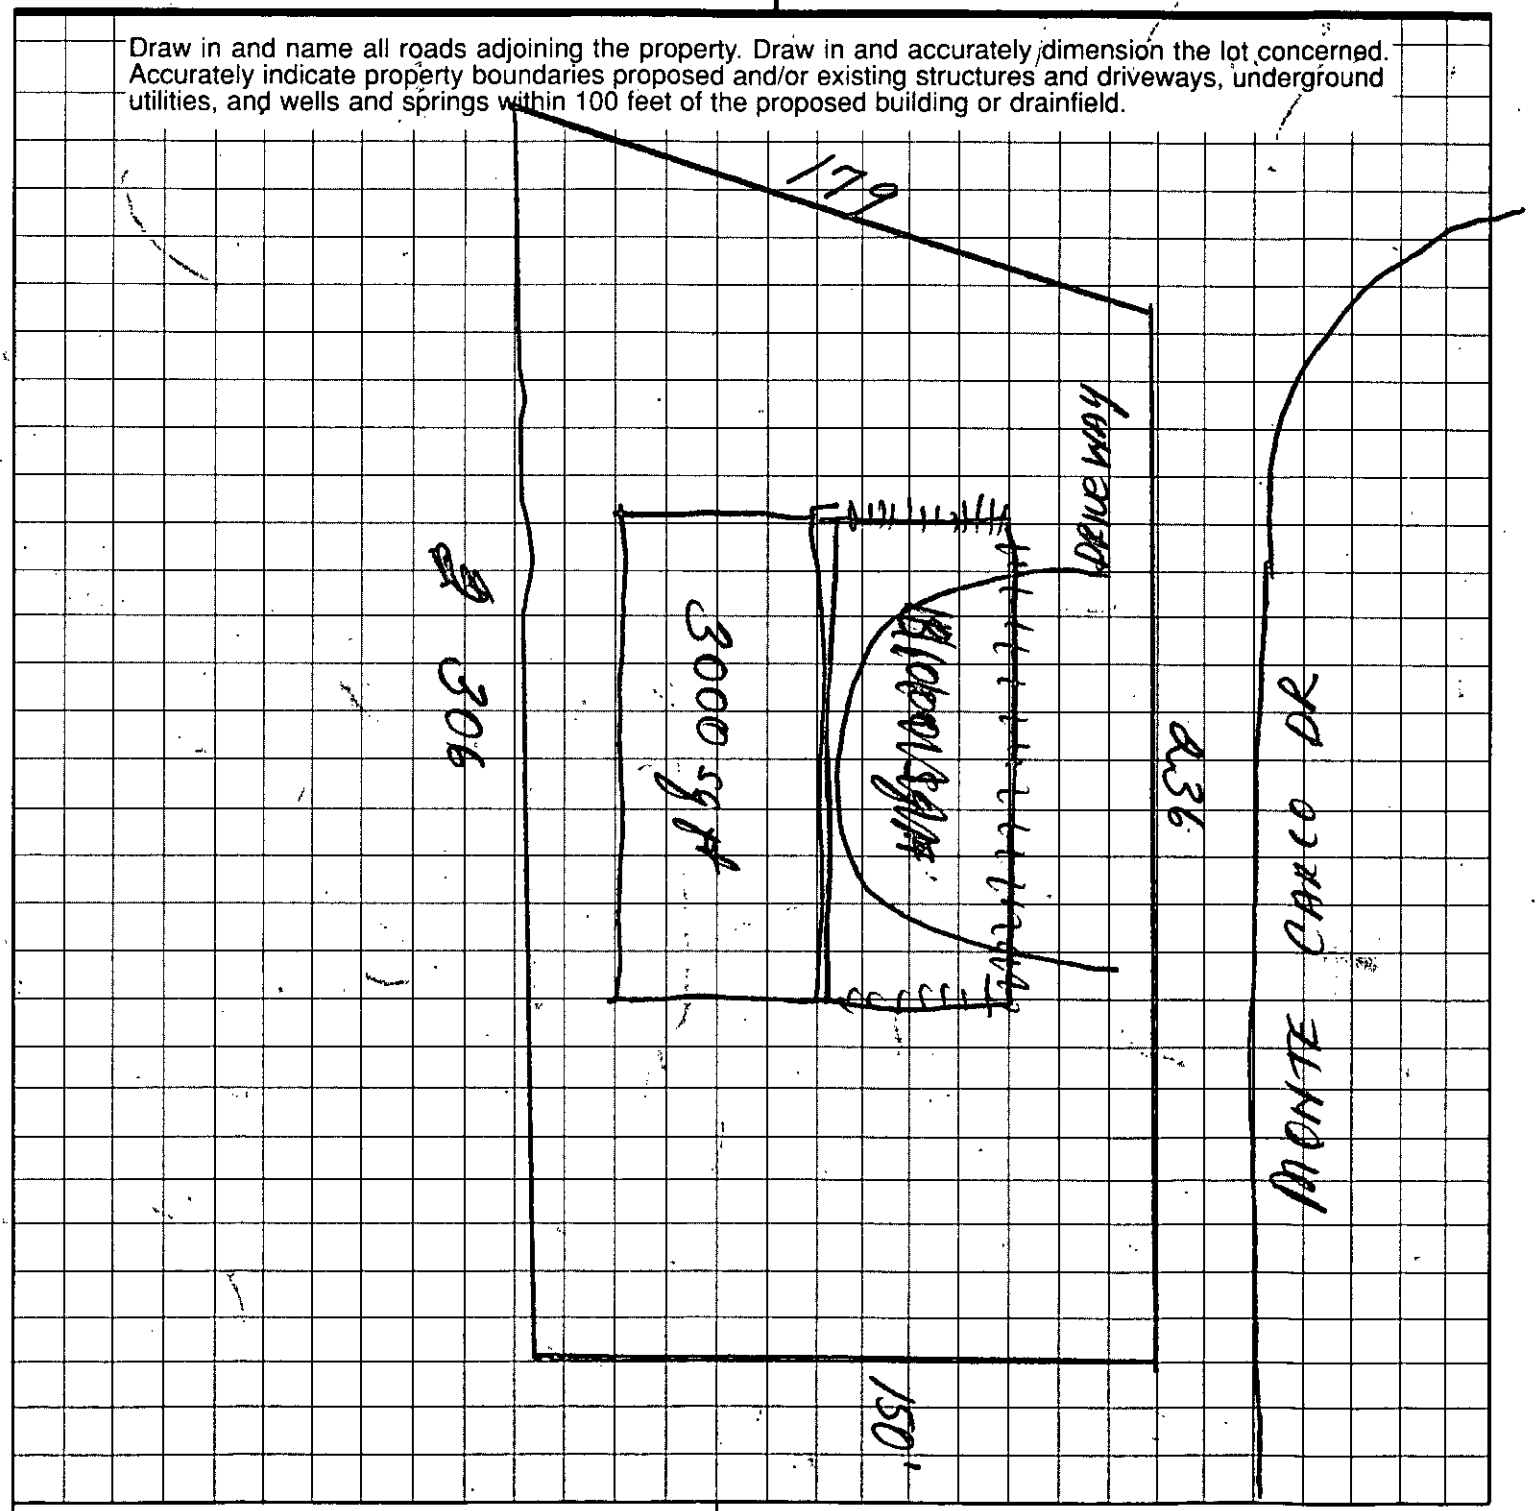

APPROVAL DATE _____

OWNER/AGENT SIGNATURE

DATE

White - Health Department's Copy Canary - E.H.S. Copy Pink - Owner's Copy

Mecklenburg County
Health Department

January 11, 1999

Mr. Edward Crosby
Rt. 1, Box 36-R
Carlyle, SC 29031

Re: Monte Carlo Drive
File: 12490
Parcel: 015-186-12,13,22

Dear Mr. Crosby:

Receipt of your Application for Improvement Permit for the above referenced property is acknowledged. A soil evaluation and a site visit have been conducted. The results of the evaluation indicated that the site is **UNSUITABLE** under Rules .1941 **SOIL CHARACTERISTICS (MORPHOLOGY)**, .1943 **SOIL DEPTH** and .1945 **AVAILABLE SPACE**. For these reasons your Application for Improvement Permit is denied. A possible way to develop the site exists under Rule .1948(d) which reads as follows:

> A site classified as **UNSUITABLE** may be used for a ground absorption sewage treatment and disposal system specifically identified in Rules .1955, .1956, or .1957 of this Section or a system approved under Rule .1969 if written documentation, including engineering, hydrogeologic, geologic or soil studies, indicates to the local health department that the proposed system can be expected to function satisfactorily. Such sites shall be reclassified as **PROVISIONALLY SUITABLE** if the local health department determines that the substantiating data indicate that:
> (1) a ground absorption system can be installed so that the effluent will be non-pathogenic, non-infectious, non-toxic, and non-hazardous;
> (2) the effluent will not contaminate ground or surface water; and
> (3) the effluent will not be exposed on the ground surface or be discharged to surface waters where it could come in contact with people, animals, or vectors.

The State shall review the substantiating data if requested by the local health department.

Please be advised that you have the right to an informal review by this department. You also have the right to appeal under G.S. 130A-24, and to have the appeal held in Mecklenburg County.

If you have any questions regarding this matter, please call me at 336-5575.

Sincerely,

Kelly Randall

Kelly Randall, R.S., Soil Scientist
Individual Water and Wastewater Systems

Mecklenburg County
Health Department

Edward Crosby
Rt 1 Box 36 R
Carlyle South Carolina 29031

Re: Monte Carlo Dr
File: 12490
Parcel: 015-186-12-13-22

Receipt of your Application for Improvement Permit for the above referenced property is acknowledged. A soil evaluation and a site visit have been conducted. The results of the evaluation indicated that the site is UNSUITABLE under Rules

For these reasons your Application for Improvement Permit is denied. A possible way to develop the site exists under Rule .1948(d) which reads as follows:

> A site classified as UNSUITABLE may be used for a ground absorption sewage treatment and disposal system specifically identified in Rules .1955, .1956, and or .1957 of this Section or a system approved under Rule .1969 if written documentation, including engineering, hydrogeologic, geologic or soil studies, indicates to the local health department that the proposed system can be expected to function satisfactorily. Such sites shall be reclassified a PROVISIONALLY SUITABLE if the local health department determines that the substantiating data indicate that:
>
> (1) a ground absorption system can be installed so that the effluent will be non-pathogenic, non-infectious, non-toxic, and non-hazardous;
> (2) the effluent will not contaminate ground or surface water; and
> (3) the effluent will not be exposed on the ground surface or be discharged to surface waters where it could come in contact with people, animals, or vectors.

The State shall review the substantiating data if requested by the local health department.

Please be advised that you have the right to an informal review by this department. You also have the right to appeal under G.S. 130A-24, and to have the appeal held in Mecklenburg County.

If you have any questions regarding this matter, please call me at 336-5568.

Sincerely,

Larry B. Thompson, Jr., R.S.
Environmental Health Specialist
Individual Water and Wastewater Systems

FEE: 1c
DATE: 12-10-98

APPLICATION FOR IMPROVEMENT PERMIT FOR RESIDENTIAL SITE INDIVIDUAL WATER AND WASTEWATER SYSTEMS PROGRAM

[ ] CRT

TYPE APPLICATION: ✓ NEW SYSTEM __ EXPANSION/ ALTERATION OF EXISTING SYSTEM __ REPAIR OF EXISTING SYSTEM

NORTH CAROLINA
DEPARTMENT OF ENVIRONMENT,
HEALTH, AND NATURAL RESOURCES
DIVISION OF ENVIRONMENTAL HEALTH
ON-SITE WASTEWATER SECTION

COPY

FILE #: 12470

PROPERTY INFORMATION (FROM ENGINEERING FORM) FOR JOB LOCATION:

TAX/PARCEL NUMBER: 015-186-12-13-22

STREET ADDRESS: Monte Carlo Dr.

SUBDIVISION OR MOBILE HOME PARK NAME: Norman Woods

LOT NUMBER: 12, 22, 13

TYPE OF BUILDING (CHECK ONE):

__ SINGLE MOBILE HOME(S) __ MODULAR HOME (M)
__ DOUBLE WIDE (D) __ MULTIPLE FAMILY (U)
✓ HOUSE (H) __ OTHER (O)

TOWNSHIP (CHECK ONE):

✓ 0 MECKLENBURG __ 4 PINEVILLE
__ 1 CHARLOTTE __ 5 MATTHEWS
__ 2 DAVIDSON ✓ 6 HUNTERSVILLE
__ 3 CORNELIUS __ 7 MINT HILL

HEATED SQUARE FOOTAGE: 3000 SF

NUMBER OF BEDROOMS: 4 NUMBER OF OCCUPANTS: 2

CLOSING DATE December 29, 1998

Prospective owner
Peggy Johnson 343-9866

FOUNDATION FOR RESIDENCE:

__ WITHOUT BASEMENT __ WITH BASEMENT /PLUMBING
__ ON SLAB
✓ CRAWL SPACE __ WITH BASEMENT /NO PLUMBING

IF EXPANSION/ALTERATION OF EXISTING SYSTEM, DESCRIBE THE PROPOSED BUILDING ADDITION:

WILL THERE BE A HOME BUSINESS IN THE RESIDENCE: __ YES ✓ NO TYPE: Residential

WATER SUPPLY (CHECK ONE):

__ COMMUNITY (C) __ MUNICIPAL (M) ✓ PRIVATE WELL (P)
__ SHARED WELL (S) __ OTHER 'SPRINGS' (O)

IF ANY OF THE FOLLOWING ARE LOCATED ON THE PROPERTY, PLEASE SHOW LOCATION ON PLAT:

BURIED CABLES, LANDFILLS, STUMPHOLES __ YES ✓ NO
EXISTING WASTEWATER SYSTEMS __ YES ✓ NO
EASTMENTS OR RIGHT-OF-WAYS __ YES __ NO
WELL, SPRINGS OR WATERLINES ✓ YES __ NO
DESIGNATED WETLANDS __ YES ✓ NO

PROPERTY OWNER:

NAME: Crosby Edward
(LAST) (FIRST) (MI)

ADDRESS: Route 1, Box 36-L

CITY: Carlyle STATE: South Carolina ZIP: 29031

DAYTIME PHONE: ( ) —

LEGAL AGENT FOR PROPERTY OWNER, IF APPLICABLE:

NAME: Roberts, Gwendolyn N
(LAST) (FIRST) (MI)

DAYTIME PHONE: 704 948 - 9919

WHAT DATE WAS THE PROPERTY ORIGINALLY DEEDED AND RECORDED? _____

An Improvement Permit is subject to suspension or revocation if site plans or the intended use change or if information submitted in this application is falsified or changed. The undersigned, owner, or legal agent for the owner, of the property described above as the "Job Location" has read the foregoing application, acknowledges that the contents of same are true, and authorizes agents of the Mecklenburg County Health Department to enter onto the property for the purpose of processing this request.

SIGNED: Gwendolyn L Roberts 948-9919 DATE: 12-10-98

MECKLENBURG COUNTY HEALTH DEPARTMENT
ENVIRONMENTAL HEALTH DIVISION
c/o HAL MARSHALL CTR., SUITE 211, 700 N. TRYON ST., CHARLOTTE, N.C. 28202., (704) 336-5102


PROPOSED PLOT PLAN

HEALTH DEPARTMENT
ENVIRONMENTAL HEALTH DIVISION
700 NORTH TRYON STREET
CHARLOTTE, NC 28202
PHONE (704) 336-5102

FILE: 12490

TC: 015-186-12-13.22

Draw in and name all roads adjoining the property. Draw in and accurately dimension the lot concerned. Accurately indicate property boundaries proposed and/or existing structures and driveways, underground utilities, and wells and springs within 100 feet of the proposed building or drainfield.

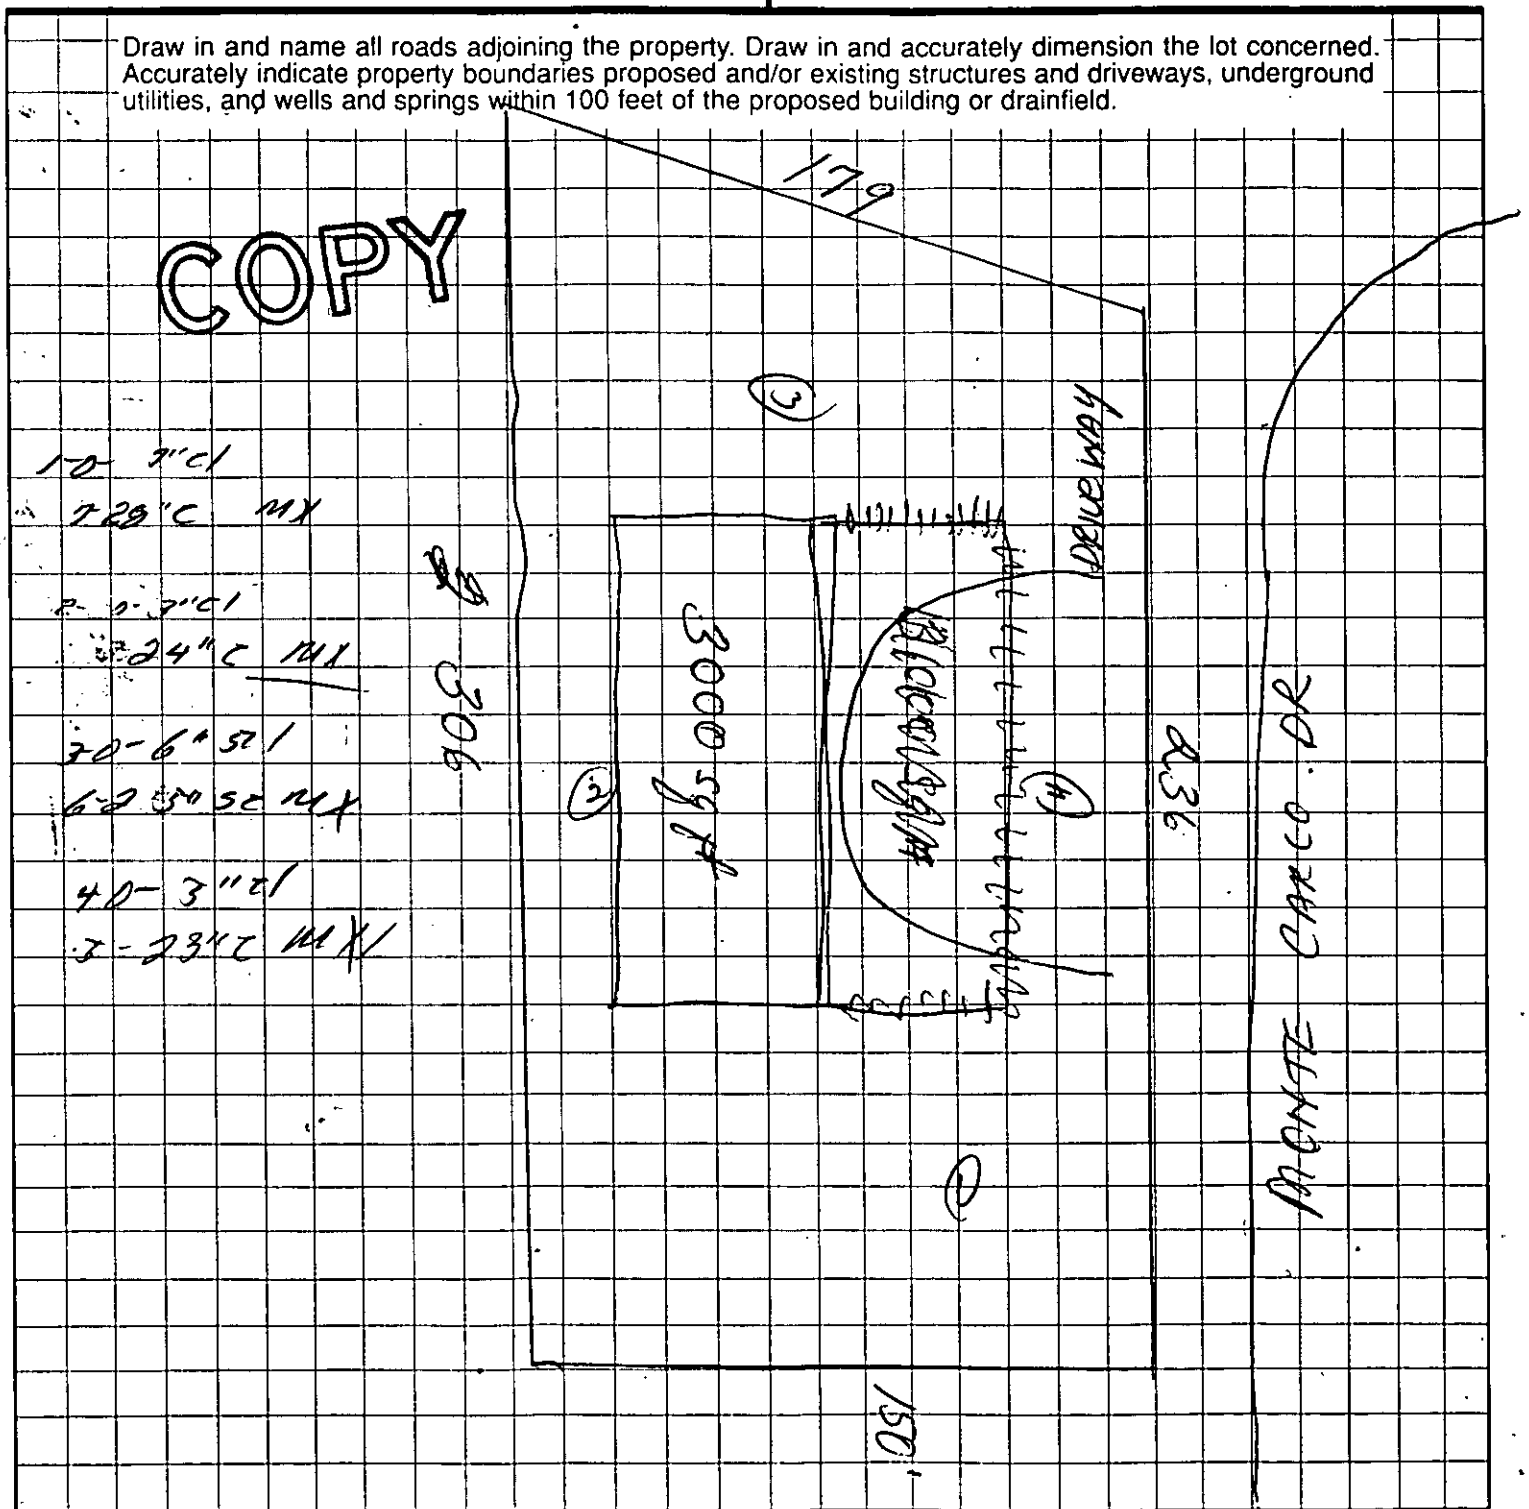

APPROVAL DATE _____

OWNER/AGENT SIGNATURE

DATE

White - Health Department's Copy Canary - E.H.S. Copy Pink - Owner's Copy

PG. 19

PG. 14

PG. 15

PG. 16

PG. 17

PG. 19

Coleman Lee Glover
6000 Spillwood Dr
Charlotte N.C. 28215
015-181-15

Nelson Brandon Glover - 347-3973
2854 Mayflower rd
Charlotte
015-181-14

File 2480

MONTECARLO

#2117

TITAN AVE

HAMBRIGHT RD.

MONACO DR.

CAPRI DR.

MILAN DR.

OK DR.

MONTECARLO

F 2.33 AC ±

Wm & Betty McKnight
1417 Plumstead

MARY E. JENKINS
248 W 62nd St #2-6
New York, NY 10023
$6,000

ANNIE & LUTHER JENKINS
$3,000

Pesula Wingate Faulkner — .172 - 3,000
Connie Oliphant
Benjamine Ferguson - 3508 Sargent Dr - .331 - $2,800
Mack Ferguson - .344 - $9,000
Mary Hawkins - .413 - 6,000
Rosie Lee Campbell - .172 - 3,000
John & Birdie Howell - .344 - 6,000
James Gibson - .344 - 6,000
Roberts - Land - $9,000 - .517 Ac
House $78,920 = 87,920
Horace Sharpshire - 3,000
Howard Daniels - 6,000
Donald & Christopher Barnet - $6,000 - .344
Willie & Doris Clinton
2800 East Ave - Long Beach, Cal - $9,000 - .654 Ac
Percell Bowsen - .344 - 6,000
Connie Oliphant - $6,000 - .344
Crosby - .344 - 6,000
Crosby - .172 - 3,000
Connie - 3,000
Connie - 3,000
Edward Crosby - .310 ac - 6,000
Henry Poe - .344 - 6,000
Leroy & Marlene McDowell
7622 Gayenlee - $3,000 - .172 Ac
Joseph Sumler - $3,000 - .172 Ac
5300 Heavy Equipmt School Rd
$3,000 (27)
Scott Gorelick
5811 Laurium Ct - Char. - .344 - $6,000
Benita Barringer 875-2692

Jerrod Blanton
.331 - 6,000

Nelson Brandon Glover .172 Ac $3,000

Coleman Lee Glover $3,000

Scott Gorelick $3,000

Dewitt Reid
6,000 - 7,000

Millie McCain
6,000 - Land
94,860 - 6th

TAX LINE MAP BOOK 15 PAGE 18
MECKLENBURG COUNTY, NORTH CAROLINA
REVISED SCALE 1" = 200'

FOR TAX PURPOSES ONLY

DEPARTMENT OF ENVIRONMENT, HEALTH, AND NATURAL RESOURCES
DIVISION OF ENVIRONMENTAL HEALTH
ON-SITE WASTEWATER SECTION

400 #3

PROPERTY ID #: 015-186-12,13,32
Lot # : 1-5
File # : 12490

SOIL/SITE EVALUATION
for ON-SITE WASTEWATER SYSTEM

OWNER: Edward Crosby
APPLICANT: Gwendolyn Roberts
ADDRESS: Rt. 4, Box 26-A, Carlyle, S.C.
DATE EVALUATED: 12-22-96
PROPOSED FACILITY: residence
PROPOSED DESIGN FLOW (.1949): 480gpd
PROPERTY SIZE: .91
LOCATION OF SITE: Monte Carlo Dr.
PROPERTY RECORDED:
WATER SUPPLY: ☑ Private ☐ Public ☑ Well ☐ Spring ☐ Other
EVALUATION METHOD: ☑ Auger Boring ☐ Pit ☐ Cut
TYPE OF WASTEWATER: ☑ Sewage ☐ Industrial Process ☐ Mixed

PROFILE #	Slopes 2-6% .1940 LANDSCAPE POSITION/ SLOPE %	HORIZON DEPTH (IN.)	SOIL MORPHOLOGY (.1941) .1941 STRUCTURE/ TEXTURE	.1941 CONSISTENCE/ MINERALOGY	OTHER PROFILE FACTORS .1942 SOIL WETNESS/ COLOR	.1943 SOIL DEPTH	.1956 SAPRO CLASS	.1944 RESTR HORIZ	PROFILE CLASS & LTAR
1	LS	0-7"	gr/c/	Fv/SExPl SS/SP	>28" to soil wetness	28"	N/A	None	US
		7-28"	ABK/C	vFi/Mixed/US/UP					
2	LS	0-3"	gr/c/	Fv/SExPl SS/SP	>24" to soil wetness	24"	N/A	None	US
		3-24"	ABK/C	vFi/Mixed/US/UP					
3	LS	0-6"	gr/c/	Fv/SExPl SS/SP	>25" to soil wetness	25"	N/A	None	US
		6-25"	ABK/	vFi/Mixed/US/UP					
4	LS	0-5"	gr/c/	Fv/SExPl SS/SP	>23" to soil wetness	23"	N/A	None	US
		5-23"	ABK/C	vFi/Mixed/US/UP					

DESCRIPTION	INITIAL SYSTEM	REPAIR SYSTEM
Available Space (.1945)	US	US
System Type(s)		
Site LTAR		

OTHER FACTORS (.1946):
SITE CLASSIFICATION (.1948): Serviceable
EVALUATED BY: W. R. Marlin 12-23-96
OTHER(S) PRESENT: ~~US~~ LSS

12490

COMMENTS 100% Repair

LANDSCAPE POSITION	GROUP	TEXTURE	.1955 LTAR
R-RIDGE	I	S-SAND	1.2-0.8
S-SHOULDER SLOPE		LS-LOAMY SAND	
L-LINEAR SLOPE			
FS-FOOT SLOPE	II	SL-SANDY LOAM	0.8-0.6
N-NOSE SLOPE		L-LOAM	
H-HEAD SLOPE			
CC-CONCLAVE SLOPE	III	SI-SILT	0.6-0.3
CV-CONVEX SLOPE		SICL-SILTY CLAY LOAM	
T-TERRACE		CL-CLAY LOAM	
FP-FLOOD PLAIN		SCL-SANDY CLAY LOAM	
	IV	SC-SANDY CLAY	0.4-0.1
		SIC-SILTY CLAY	
		O-ORGANIC	

CONSISTENCE	
MOIST	WET
VFR-VERY FRIABLE	NS-NON-STICKY
FR-FRIABLE	SS-SLIGHTLYSTICKY
FI-FIRM	S-STICKY
VFI-VERY FIRM	VS-VERY STICKY
EFI-EXTREMELY FIRM	NP-NON-PLASTIC
	SP-SLIGHTLYSTICKY
	P-PLASTIC
	VP-VERY PLASTIC

STRUCTURE	MINERALOGY
SG-SINGLE GRAIN	SLIGHTLY EXPANSIVE
M-MASSIVE	
CR-CRUMB	EXPANSIVE
GR-GRANULAR	
SBK-SUBANGULAR BLOCKY	
ABK-ANGULAR BLOCKY	
PL-PLATY	
PR-PRISMATIC	

