

7/11/2007

duponbj

Groundwater and Wastewater Services File Imaging Project
May 2007
Barcode Font = IDAutomationHC39M

APPLICATION FOR SOIL INVESTIGATION

Pd. 50.00
Cash
Rec # 3850
8-23-91
HB

HEALTH DEPARTMENT
ENVIRONMENTAL HEALTH DIVISION
1200 BLYTHE BOULEVARD
CHARLOTTE, NC 28203
PHONE (704) 376-4603

(OFFICE USE ONLY)

FILE: 7701 A

TC:

☑ PC ☐ REPT

JOB LOCATION

① ADDRESS: 3.07AC HWY 16 Relocation Ellis

② SUBDIVISION: N/A ③ LOT: N/A ④ BLOCK: N/A

⑤ PARCEL REFERENCE: BOOK NO.: 035 PAGE NO.: 178 PARCEL NO.: 23

⑥ DEED REFERENCE: BOOK NO.: 5194 PAGE NO.: 343

OWNER

⑦ NAME: Chuck (FIRST) E. (MIDDLE) BURNS (LAST)

⑧ MAILING ADDRESS: 106 WENDOVER DR.


⑨ CITY: LINCOLNTON, N.C. ⑩ STATE: N.C. ⑪ ZIP: 28092

⑫ PHONE: (WORK) 704-378-0443 (HOME) 704-827-2954

⑬ Accurately diagram and dimension lot.

1"=50'

PHONE:
WORK: 378-0443
HOME: 827-2954
PAGER: 800-412-2362

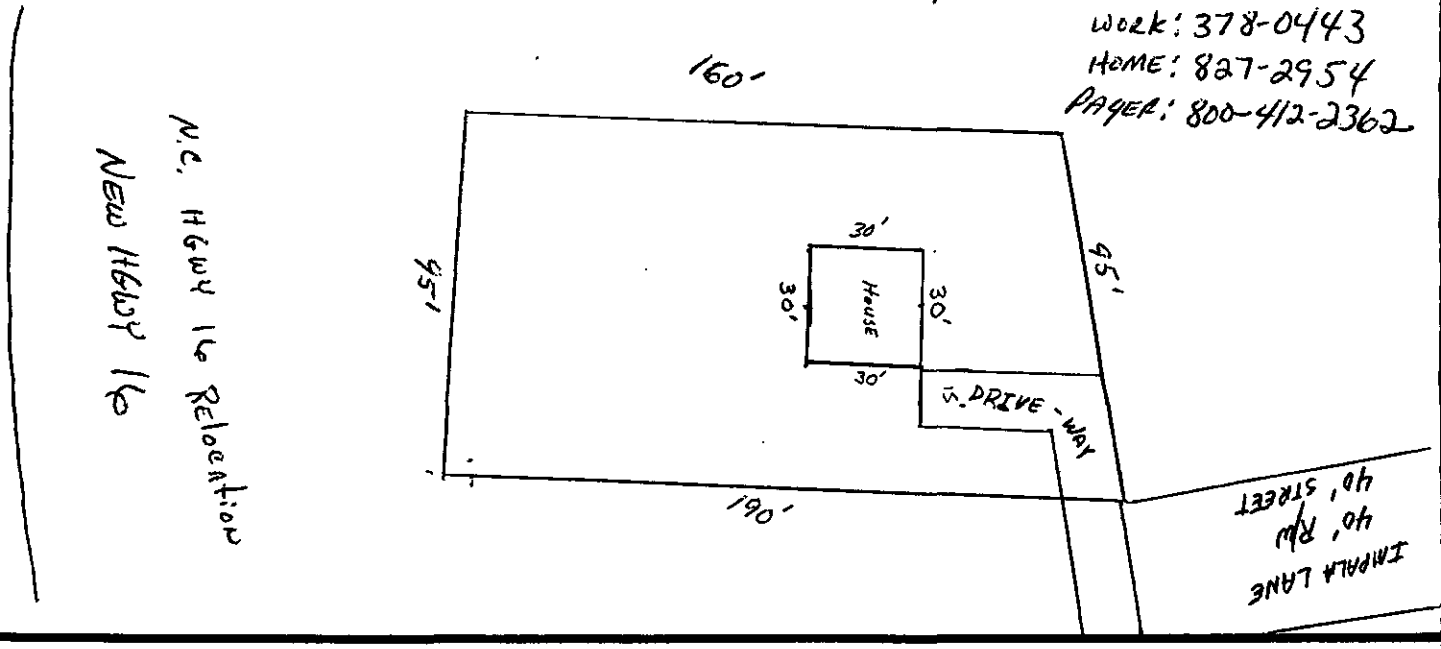

⑭ The undersigned, owner of the property described above as the "JOB LOCATION" has read the foregoing application, acknowledges that the contents of same are true, and authorizes agents of the MECKLENBURG COUNTY HEALTH DEPARTMENT to enter onto the property for the purpose of processing this request.

Signed: Chuck E. Burns

Mecklenburg County services are available without regard to ethnic origin, sex, or disability.

Date: 8/22/91

WHITE - HEALTH DEPARTMENT'S COPY • CANARY - ENVIRONMENTALIST'S COPY • PINK - OWNER'S COPY

Mecklenburg County
Health Department

August 30th, 1991

Chuck E. Burns
106 Wendover Dr
Lincolnton, NC 28092

RE: Property located at Hwy 16, Relocation Ellis
FILE: 7701A
PARCEL: 035-178-23

Dear Sir:

At your request a soils investigation was conducted on the property designated above. Results of this investigation showed the site to be classified as UNSUITABLE under criteria as set forth in Section .1900 of the North Carolina Administrative Code, Title 10, Department of Human Resources, Chapter 10, Division of Health Services; Sanitary Engineering Section, Subchapter 10A, Sanitation. A copy of the Site Evaluation Report (Serial Number 19739) is enclosed.

The soil on this property is not suitable for use with any conventional, modified or alternative system of which I am aware. If you wish to exercise your right of appeal concerning the interpretation and enforcement of these rules you may do so in accordance with G.S. 150B and 10 NCAC 1B.

If I can be of assistance, please do not hesitate to call.

Very truly yours,

Gene Vaughan, R.S., Supervisor
Individual Water and Wastewater Systems

Enclosure

Environmental Health Division
1200 Blythe Boulevard • Charlotte, North Carolina 28203 • (704) 376-4603

MECKLENBURG COUNTY HEALTH DEPARTMENT
SITE EVALUATION REPORT
SERIAL NUMBER 19739

File: 7701A
Parcel: 035-178-23

Action 3
☑ PC


Location:
Hwy 16, Relocation Ellis
Subdivision:

Lot: Block: Acres: 1.0

Owner:
Address: Chuck E. Burns
106 Wendover Dr
Lincolnton, NC 28092

Comments: _____

Described by: William R. Marlin
Date: 8-27-91

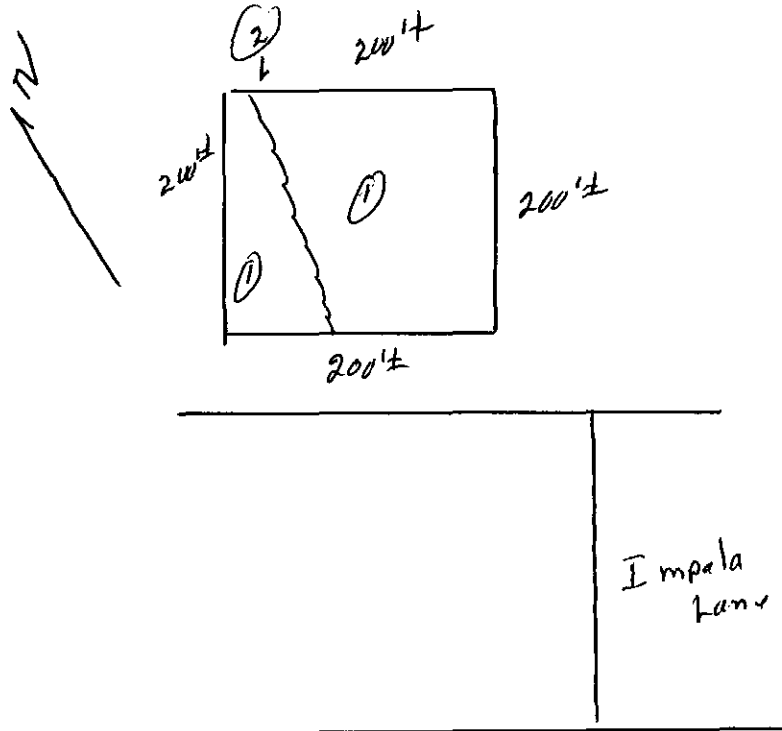

***** EVALUATION KEY *****
S = Suitable U = Unsuitable
PS = Provisionally Suitable
The "Area Classification" below indicates the suitability of areas in the diagram.

FACTORS	AREA 1	AREA 2	AREA 3	AREA 4	AREA 5	AREA 6
Topography	(S) PS U 2-8%	S PS (U) Terrace	S PS U	S PS U	S PS U	S PS U
Texture	S PS (U) 2-1 clay	S PS U —	S PS U	S PS U	S PS U	S PS U
Structure	S (PS) U Blocky	S PS U —	S PS U	S PS U	S PS U	S PS U
Drainage	S PS (U) perched water 24"	S PS U —	S PS U	S PS U	S PS U	S PS U
Depth	S PS (U) 24-36"	S PS U —	S PS U	S PS U	S PS U	S PS U
Restrictive Horizons	S (PS) U 7 36"	S PS U —	S PS U	S PS U	S PS U	S PS U
Available Space	S (PS) U	S PS U	S PS U	S PS U	S PS U	S PS U
Other (specify)	S PS U	S PS U	S PS U	S PS U	S PS U	S PS U
Soil Group/Series	Helena 2-4%	Terrace				
Area Classification	S PS (U)	S PS (U)	S PS U	S PS U	S PS U	S PS U

MECKLENBURG COUNTY HEALTH DEPARTMENT
SITE EVALUATION REPORT
SERIAL NUMBER 19739

File: 7701A

Parcel: 035-178-23

Action 3

☑ PC

Location: Hwy 16, Relocation Ellis

Subdivision:


Lot: Block: Acres: 1.0

Owner: Chuck E. Burns
Address: 106 Wendover Dr
Lincolnton, NC 28092

Comments: _____

Described by: William R. Martin

Date: 8-27-91

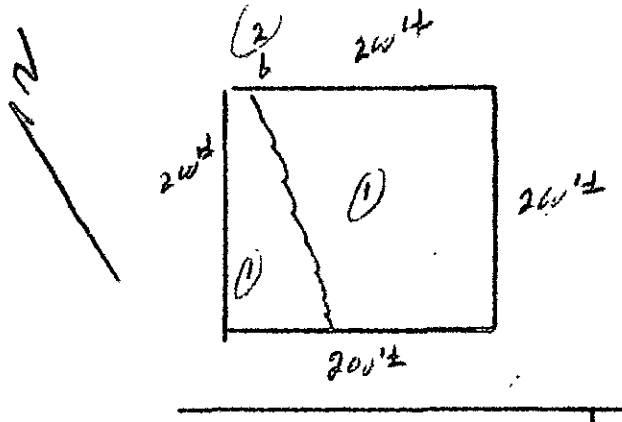


Impala Lane

***** EVALUATION KEY *****

S = Suitable U = Unsuitable
PS = Provisionally Suitable
The "Area Classification" below indicates the suitability of areas in the diagram.

FACTORS	AREA 1	AREA 2	AREA 3	AREA 4	AREA 5	AREA 6
Topography	(S) PS U 2-8%	S PS (U) Terrace	S PS U	S PS U	S PS U	S PS U
Texture	S PS (U) 2-clay	S PS U —	S PS U	S PS U	S PS U	S PS U
Structure	S (PS) U Blocky	S PS U —	S PS U	S PS U	S PS U	S PS U
Drainage	S PS (U) Perennial water 24"	S PS U —	S PS U	S PS U	S PS U	S PS U
Depth	S PS (U) 24-36"	S PS U —	S PS U	S PS U	S PS U	S PS U
Restrictive Horizons	S (PS) U >36"	S PS U —	S PS U	S PS U	S PS U	S PS U
Available Space	S (PS) U	S PS U —	S PS U	S PS U	S PS U	S PS U
Other (specify)	S PS U	S PS U	S PS U	S PS U	S PS U	S PS U
Soil Group/Series	Helena & Ue	Terrace				
Area Classification	S PS (U)	S PS (U)	S PS U	S PS U	S PS U	S PS U

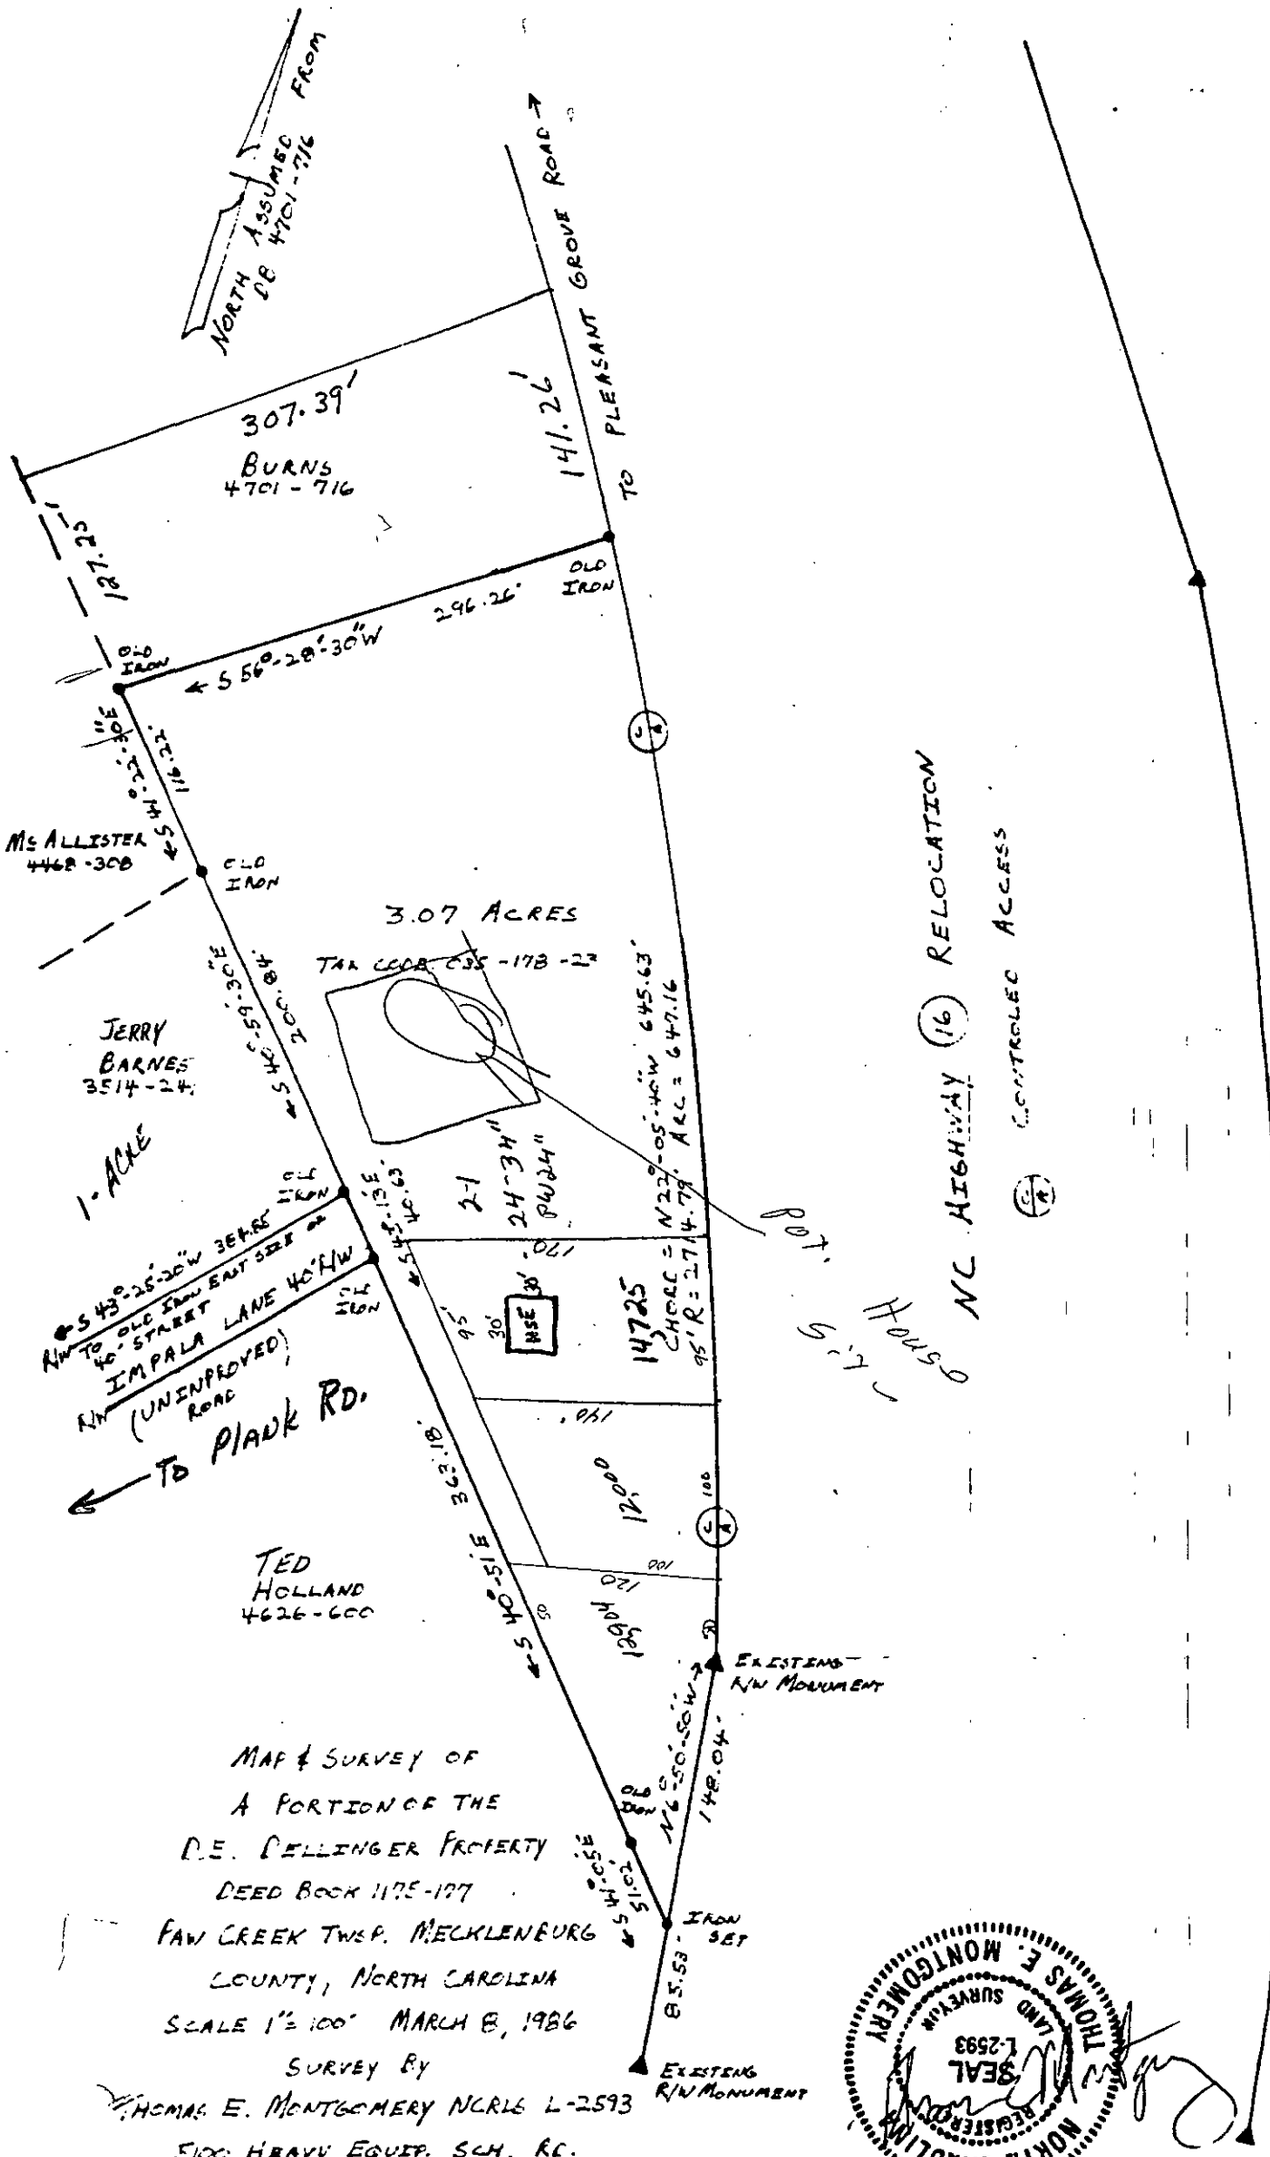

MAP & SURVEY OF
A PORTION OF THE
D.E. DELLINGER PROPERTY
DEED BOOK 1175-107
PAW CREEK TWSP. MECKLENBURG
COUNTY, NORTH CAROLINA
SCALE 1" = 100' MARCH 8, 1986
SURVEY BY
THOMAS E. MONTGOMERY NCRLS L-2593
5100 HEAVY EQUIP. SCH. RD.
CHARLOTTE, N.C. 28206

NORTH CAROLINA REGISTERED LAND SURVEYOR SEAL L-2593 THOMAS E. MONTGOMERY