

NORTH LAKE LOT 42

5/17/07

duponbj

Groundwater and Wastewater Services File Imaging Project
May 2007
Barcode Font = IDAutomationHC39M

CERTIFICATE OF COMPLETION/OPERATION PERMIT

HEALTH DEPARTMENT
ENVIRONMENTAL HEALTH DIVISION
700 NORTH TRYON ST., SUITE 211
CHARLOTTE, NC 28202
PHONE (704) 336-5102

FILE: 4271A DATE: 6-11-03

TC: 111-321-25 ☒ L ☐ CRT

SERIAL 19200

Name of Owner GARY PARKS Juris.:

Address of Property 4980 TRACEWOOD CT

Inspection Data:

Tank Material 1500 PCC, 1000 DT

Total Length of Drainfield 360

Number of Lines 5 @ 60

Cover Depth 12"

Water Supply Source CMEU


Distance to Water Source 2000'

Excavation Inspected 5-29-03

Tank(s) Inspected 6-4-03

Wash Line Inspected

High Water Alarm Inspected 6-11-03

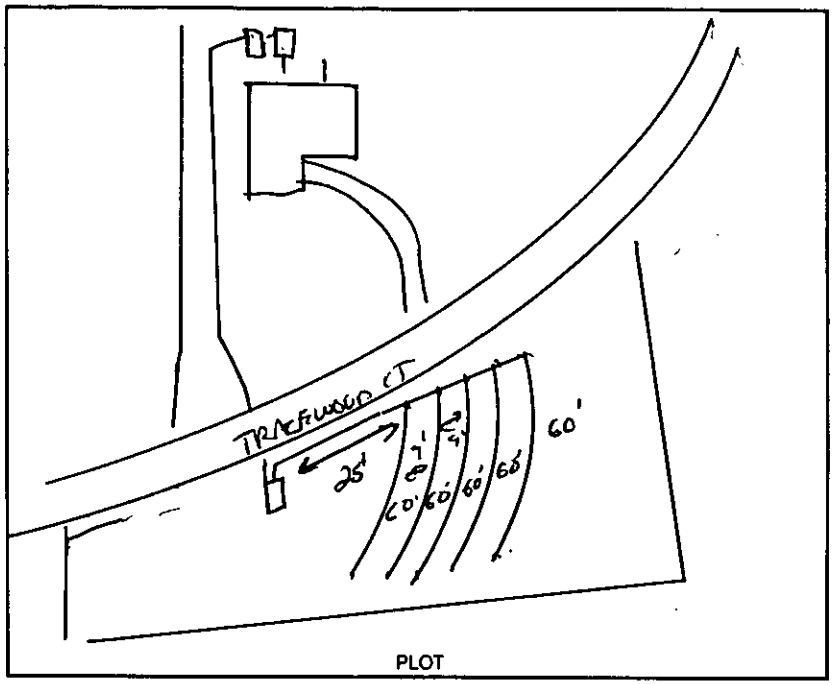

PLOT

Design 1500ST 1000 DT 1200 SFT ANNULATOR B2 FILL CTR# PGS

The undersigned has inspected the Septic Tank System described above, and certifies it has been

☒ installed or constructed ☐ altered or repaired

☐ in accordance with the permit issued ☒ as detailed in the plot above

and meets the provisions of 15A NCAC 18A. 1900, "Laws And Rules For Sewage Treatment and Disposal Systems" in effect on the date of issuance of the permit. This issuance of this

☐ Certificate of Completion ☒ Operation Permit

does not in any way guarantee that the system will operate properly or relieve any person now or hereafter owning, controlling, or using such system from any liability resulting from the failure of the system to operate properly. This document is issued subject to those restrictions and conditions shown on the permit(s) and the provisions of 15A NCAC 18A. 1990 in addition to those listed below under "COMMENTS." This document shall be null and void if any information contained in the application is untrue or if any additions are made to the property which would increase the requirements for said system.

Notice: Disturbance of the designated repair area may result in the suspension/revocation of this permit.

COMMENTS: T4OR 7E-R,6

5/29/03 I INSPECTED DRAINFIELD AND PRESSURE MANIFOLD

6-11-03 INSPECTED 2" LINE & NEMA 4

Environmental Health Specialist

Mecklenburg County services are available without regard to ethnic origin, sex, or disability.

CERTIFICATE OF COMPLETION/OPERATION PERMIT

HEALTH DEPARTMENT
ENVIRONMENTAL HEALTH DIVISION
700 NORTH TRYON ST., SUITE 211
CHARLOTTE, NC 28202
PHONE (704) 336-5102

FILE: 4271A DATE: 6-1-03

TC: 111-321-25 ☒ L ☐ CRT

SERIAL 19200

Name of Owner GARY PARKS Juris.:

Address of Property 4980 TRACEWOOD CT

Inspection Data:

Tank Material 1600 pcc, 1000 DT

Total Length of Drainfield 360

Number of Lines 5 @ 60

Cover Depth 12"

Water Supply Source CWSU


Distance to Water Source >100'

Excavation Inspected 5-29-03

Tank(s) Inspected 6-4-03

Wash Line Inspected

High Water Alarm Inspected 6-11-03

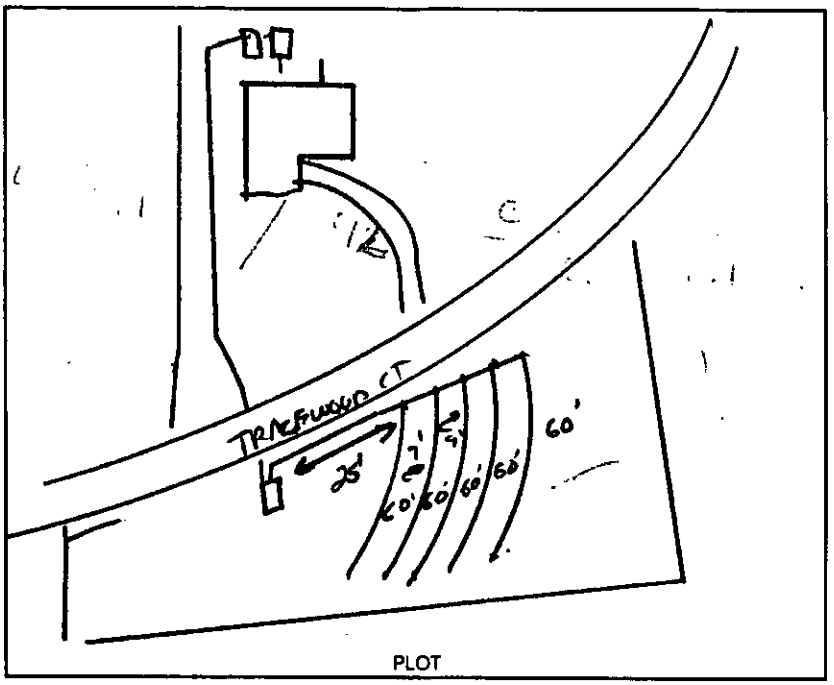

PLOT

Design 1500ST 1000 DT 1200 SFT FNNDUMTUB B2 MOLD CTR# RGS

The undersigned has inspected the Septic Tank System described above, and certifies it has been

☒ installed or constructed ☐ altered or repaired

☐ in accordance with the permit issued ☒ as detailed in the plot above

and meets the provisions of 15A NCAC 18A. 1900, "Laws And Rules For Sewage Treatment and Disposal Systems" in effect on the date of issuance of the permit. This issuance of this

☐ Certificate of Completion ☒ Operation Permit

does not in any way guarantee that the system will operate properly or relieve any person now or hereafter owning, controlling, or using such system from any liability resulting from the failure of the system to operate properly. This document is issued subject to those restrictions and conditions shown on the permit(s) and the provisions of 15A NCAC 18A. 1990 in addition to those listed below under "COMMENTS." This document shall be null and void if any information contained in the application is untrue or if any additions are made to the property which would increase the requirements for said system.

Notice: Disturbance of the designated repair area may result in the suspension/revocation of this permit.

COMMENTS: T4OR 7E - R,G

5/29/03 I INSPECTED DRAINFIELD AND PRESSURE MANIFOLD

6-11-03 INSPECTED 2" LINE & NEMA 4

Environmental Health Specialist

Mecklenburg County services are available without regard to ethnic origin, sex, or disability.

INSTALLATION, CONSTRUCTION, ALTERATION, AND/OR REPAIR APPROVAL


HEALTH DEPARTMENT
ENVIRONMENTAL HEALTH DIVISION
700 NORTH TRYON ST., SUITE 211
CHARLOTTE, NC 28202
PHONE (704) 336-5102

FILE: 4221A DATE: 2-11-03

TC: 111-321-25 CL

SERIAL 19320

Permission is hereby given to _____ Install or Construct, _____ Alter or Repair the individual septic tank wastewater treatment system with subsurface, soil absorption, effluent discharge as specified herein at the described location. This permit is granted based upon the information supplied in the application dated _____. All work shall be completed on or before _____, after which date this permit shall be null and void. The system shall meet all of the construction requirements of I5A NCAC 18A. 1900 which are in effect on the date of the granting of this permit. A Certificate of Completion or an Operation Permit must be obtained from the Mecklenburg County Health Department before any system can be covered up or placed into service. The issuance of this permit does not in any way guarantee that the system anticipated to be constructed will operate properly, or relieve any person now or hereafter owning, controlling or using such system from any liability resulting from the failure of the system to operate properly.

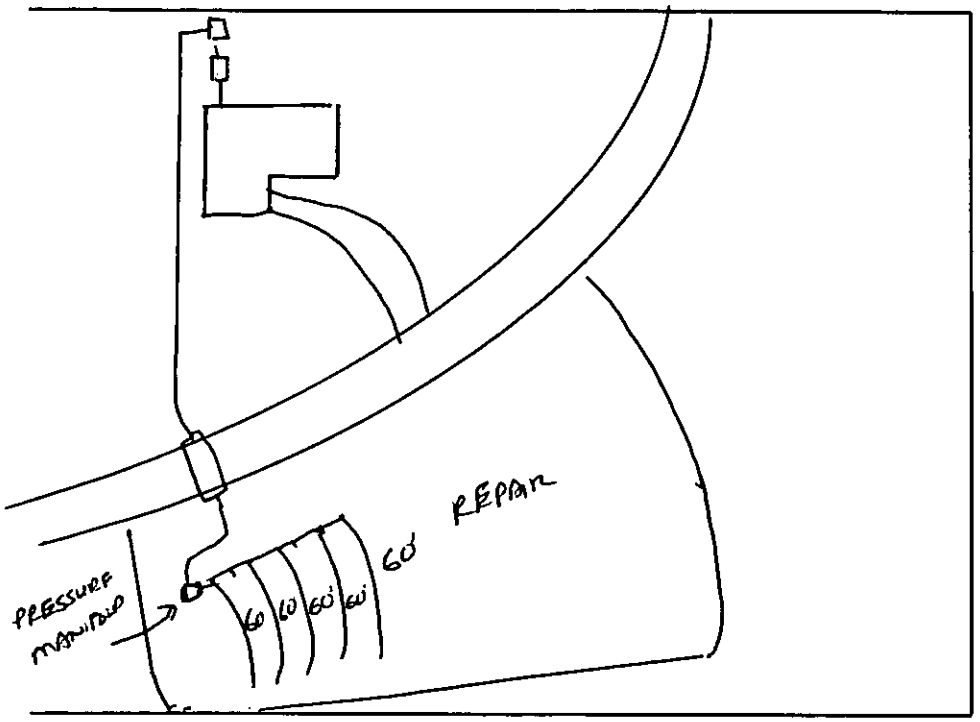

PLOT OF SYSTEM

Liquid Capacity of Septic Tank 1500 gallons

Liquid Capacity of Dosing Tank 1000 gallons

Tank Construction PCC

Trench Depth 30"

Absorption and/or Nitrification Lines:

Trench Width 3 feet

Trench Walls Scored and Porous YES

Total Line Length 300 feet

Number of Lines 5 X 60'

Depth of Stone NA inches

Distance from House 10' feet

Distance from Property Line 10' feet

Distance from Well >50' feet

NOTICE: This system shall not be installed while soils are in a wet condition.

NAME OF OWNER GARY PARKS

LOCATION OF PROPERTY 4920 TRACEWOOD COURT

Comments: TYPE III - B, G INNOVATIVE SYSTEM

(1) DESIGN IS FOR A 3 BEDROOM RESIDENCE, 5 INNOVATIVE LINES, 60' LONG, UTILIZING A PRESSURE MANIFOLD. TO BE SLEEVED >30" UNDER ROAD W/ 3" TO 4" SCH. 40 PVC

* 3BRM - SEE NEW APPLICATION —

Environmental Health Specialist

WHITE - HEALTH DEPARTMENT's COPY • CANARY - E.H.S. COPY • PINK - OWNER OR AGENT's COPY

FOR REGISTRATION JUDITH A. GIBSON
REGISTER OF DEEDS
MECKLENBURG COUNTY, NC
2003 JUN 04 11:36 AM
BK:15458 PG:682-685 FEE:$20.00

INSTRUMENT # 2003123013

2003123013

STATE OF NORTH CAROLINA

COUNTY OF MECKLENBURG

WASTEWATER TREATMENT AND DISPOSAL SYSTEM DESIGN AGREEMENT: 15A NCAC 18A .1948 AND ANY OF THE FOLLOWING RULES: .1956; .1957(a); .1957(b); or .1957(c); OR .1969

FILE # 4271A
PARCEL # 113-321-25

The undersigned, GARY PARKS, owner of property located at 4920 Treecwood CT. (the "site") and described in an instrument recorded in Book _____ at Page _____, Mecklenburg Public Registry, hereby acknowledges that the undersigned applied to the Mecklenburg County Health Department (the "Department") for a permit to install a septic tank sewage disposal system on the site; that the Department evaluated the site for suitability for such a system in accordance with the regulations promulgated by the North Carolina Commission for Health Services as 15A NCAC 18A .1900 et seq.; that the Department originally classified the site as "unsuitable" pursuant to the standards set forth in the regulations; that the undersigned requested that the Department reclassify the site as "provisionally suitable" in light of the particular septic tank system proposed by the undersigned; that the Department considered various studies, data, and other information which indicate to the Department that the septic tank system proposed by the undersigned is allowed by the rules; and that the Department therefore reclassified the site as "provisionally suitable" and issued an appropriate permit for such proposed septic tank system.

The undersigned further acknowledges that the proper design, construction, operation and maintenance of such septic tank system is the responsibility of the designer, owner, developer, installer, or user of the system, as applicable, and that neither the Department nor its officials, employees, or agents warrant or guarantee that the said system installed pursuant to the permit issued by the Department will function in a satisfactory manner for any given period of time or that the Department, its officials, employees or agents assume any liability for any damages of any kind which are caused, or which may be caused, by a malfunction of such system.

The undersigned further acknowledges that the following conditions will apply to the site:

This instrument was prepared by: GARY PARKS
Mail after recording to: GARY PARKS
2117 SANDY RUN LANE, WAXHAW NC 28173

- Any changes on the property may make the Improvement Permit null and void and may make the Improvement Permit subject to revocation.

- Do not grade, cut, fill, pave, construct a building or deck, dig a well, install a swimming pool or otherwise cover or disturb the soil (except for planting and maintaining grass or other ground covers) in a manner which will adversely affect the repair area or area where the septic tank system is located.

- When a private certified operator is required, no improvement permit for the designated repair shall be issued unless there is a private certified operator to carry out this management program in the service area where the proposed system is to be located. (Refer to Rule .1961, "Maintenance of Sewage Systems," for further information.)

- Additional fees will be required according to the Mecklenburg County user fee schedule applicable at the time for the issuance of a repair permit for any subsequent repairs to the sewage treatment and disposal system or for installation of a replacement system.

- At the time repairs to the sewage treatment and disposal system are to be made or a replacement system installed, the regulations in effect at that time will govern the repairs or installation of a replacement system.

The undersigned further agrees for himself, his heirs and assigns that he shall indemnify and hold harmless theDepartment, its employees, and officials, as well as Mecklenburg County and its employees and officials, for any damages or other claims of any person or persons whatsoever arising out of the installation, operation, or failure of said septic tank system.

Use of the singular masculine pronoun forms herein shall be deemed to also include the plural and feminine forms as the context may require.

This document shall be placed on the public records of the Register of Deeds of Mecklenburg County and indexed therein under the Grantor Index in the name or names of the undersigned, and the foregoing acknowledgements shall henceforth be binding on all persons claiming any right, title, or interest in the site.

IN WITNESS WHEREOF, the undersigned has hereunto set his hand and seal, or if corporate, has caused this instrument to be signed in its corporate name by its duly authorized officers and its seal to be hereunto affixed by authority of its Board of Directors, this 7 day of June, 2007.

The Williams Co.
(Corporate Name)

By: _____

Vice President

_____ (SEAL)

_____ (SEAL)

_____ (SEAL)

_____ (SEAL)

ATTEST:
Dana C. Matthews
Asst. Secretary

(Corporate Seal)

STATE OF NORTH CAROLINA
COUNTY OF UNION

I, LORIE A. HELMS, a Notary Public for said County and State, do hereby certify that GARY PARKS personally appeared before me this date and acknowledged the due execution of the foregoing instrument.

WITNESS my hand and notarial seal, this 4th day of JUNE, 2003.

Lorie A. Helms
Notary Public

LORIE A. HELMS NOTARY PUBLIC UNION CO., N.C.

My Commission Expires: 9/19/2004 9-19-04

STATE OF NORTH CAROLINA
COUNTY OF _____

I, _____, a Notary Public for said County and State, do hereby certify that _____ personally came before me this day and acknowledged that he is _____ Secretary of _____, a North Carolina corporation, and that by authority duly given and as the act and deed of said corporation, the foregoing instrument was signed in its name by its _____ President, sealed with its corporate seal, and attested by _____ as its _____ Secretary.

WITNESS my hand and notarial seal, this _____ day of _____, 20____.

_____
Notary Public

My Commission Expires:

_____

REVISED 8-13-02

JUDITH A. GIBSON
REGISTER OF DEEDS, MECKLENBURG
COUNTY & COURTS OFFICE BUILDING
720 EAST FOURTH STREET
CHARLOTTE, NC 28202

****

Filed For Registration:	**06/04/2003 11:36 AM**
Book:	**RE 15458 Page: 682-685**
Document No.:	**2003123013**
	PRMIT 4 PGS $20.00
Recorder:	**MARILYN SMITH**

****

State of North Carolina, County of Mecklenburg

The foregoing certificate of LORIE A HELMS Notary is certified to be correct. This 4TH of June 2003

JUDITH A. GIBSON, REGISTER OF DEEDS By: _____
Deputy/Assistant Register of Deeds

****



2003123013

THE WILLIAMS COMPANY

1801 TOWER INDUSTRIAL DRIVE
MONROE, NORTH CAROLINA 28110

TELEPHONE: (704) 282-7668
FAX (704) 282-0790

FAX COVER SHEET

DATE: 12-19-02

TO: DREW Walker

COMPANY:

FAX #: 336-5573 336-6894

FROM: Gary Parks

TOTAL PAGES (INCLUDING THIS COVER SHEET):

☐ URGENT ☐ PLEASE REVIEW ☐ REPLY ASAP ☐ FOR YOUR INFORMATION

COMMENTS:

Info Lot 42 North Lake

Septic System.

Please call if I need to fax

anything else.

Thanks
Gary

m- 363-3055

The information contained in the facsimile may be privileged and/or confidential and is intended only for the use of the person to whom it is addressed. If the reader of this message is not the intended recipient (or such recipient's employee or agent), you are hereby notified not to read, distribute or copy the materials attached hereto without the prior written consent of the sender. Please notify the sender if you have received this facsimile in error.

STATE OF NORTH CAROLINA
DEPARTMENT OF TRANSPORTATION
DIVISION OF HIGHWAYS

DEC 0 2 2002

MICHAEL F. EASLEY
GOVERNOR

LYNDO TIPPETT
SECRETARY

Division 10

Mr. Gary Parks
The Williams Company
1801 Tower Industrial Drive
Monroe, North Carolina 28110

SUBJECT: ENCROACHMENT CONTRACT – THE WILLIAMS COMPANY PROPOSED INSTALLATION OF A 2-INCH SEWER LINE TO CROSS SR 5051 (TRACEWOOD COURT) BY BORE IN MECKLENBURG COUNTY.

ENCROACHMENT NUMBER: 02-404-N

Dear Mr. Parks:

Enclosed is an executed copy of the subject encroachment contract. This encroachment is approved subject to the attached special provisions.

Very truly yours.

Benton G. Payne III

BENTON G. PAYNE, P. E.
DIVISION ENGINEER

BGP/JHE/ell
Enclosure
cc: Mr. John B. Williamson, Manager of Right of Way
Mr. Louis L. Mitchell, P. E., District Engineer
Mr. Rick A. Mason, County Maintenance Engineer – (**copy of letter only**)
File

ROUTE SR 5051 PROJECT _____ COUNTY OF Mecklenburg STATE OF NORTH CAROLINA

DEPARTMENT OF TRANSPORTATION

-AND-

Gary Parks
The Williams Co.

RIGHT OF WAY ENCROACHMENT AGREEMENT
PRIMARY AND SECONDARY HIGHWAYS

THIS AGREEMENT, made and entered into this 2nd day of December 20 02 by and between the Department the
of Transportation, party of the first part; and Gary Parks The Williams Co.
1801 Tower Industrial Dr. Monroe 28110 party of the second part,

WITNESSETH

THAT WHEREAS, the party of the second part desires to encroach on the right of way of the public road designated as
Route(s) SR 5051, located Northlake Subdivision
4920 Trace Wood Ct Charlotte N.C. 28215
with the construction and/or erection
of: underground Bore 2" for a
Sewer line.

WHEREAS, it is to the material advantage of the party of the second part to effect this encroachment, and the party of the first part in the exercise of authority conferred upon it by statute, is willing to permit the encroachment within the limits of the right of way as indicated, subject to the conditions of this agreement;

NOW, THEREFORE, IT IS AGREED that the party of the first part hereby grants to the party of the second part the right and privilege to make this encroachment as shown on attached plan sheet(s), specifications and special provisions which are made a part hereof upon the following conditions, to wit:

That the installation, operation, and maintenance of the above described facility will be accomplished in accordance with the party of the first part's latest POLICIES AND PROCEDURES FOR ACCOMMODATING UTILITIES ON HIGHWAY RIGHTS-OF-WAY, and such revisions and amendments thereto as may be in effect at the date of this agreement. Information as to these policies and procedures may be obtained from the Division Engineer or State Utility Agent of the party of the first part.

That the said party of the second part binds and obligates himself to install and maintain the encroaching facility in such safe and proper condition that it will not interfere with or endanger travel upon said highway, nor obstruct nor interfere with the proper maintenance thereof, to reimburse the party of the first part for the cost incurred for any repairs or maintenance to its roadways and structures necessary due to the installation and existence of the facilities of the party of the second part, and if at any time the party of the first part shall require the removal of or changes in the location of the said facilities, that the said party of the second part binds himself, his successors and assigns, to promptly remove or alter the said facilities, in order to conform to the said requirement, without any cost to the party of the first part.

That the party of the second part agrees to provide during construction and any subsequent maintenance proper signs, signal lights, flagmen and other warning devices for the protection of traffic in conformance with the latest Manual on Uniform Traffic Control Devices for Streets and Highways and Amendments or Supplements thereto. Information as to the above rules and regulations may be obtained from the Division Engineer of the party of the first part.

That the party of the second part hereby agrees to indemnify and save harmless the party of the first part from all damages and claims for damage that may arise by reason of the installation and maintenance of this encroachment.

That the party of the second part agrees to restore all areas disturbed during installation and maintenance to the satisfaction of the Division Engineer of the party of the first part. The party of the second part agrees to exercise every reasonable precaution during construction and maintenance to prevent eroding of soil; silting or pollution of rivers, streams, lakes, reservoirs, other water impoundments, ground surfaces or other property; or pollution of the air. There shall be compliance with applicable rules and regulations of the North Carolina Division of Environmental Management, North Carolina Sedimentation Control Commission, and with ordinances and regulations of various counties, municipalities and other official agencies relating to pollution prevention and control. When any installation or maintenance operation disturbs the ground surface and existing ground cover, the party of the second part agrees to remove and replace the sod or otherwise reestablish the grass cover to meet the satisfaction of the Division Engineer of the party of the first part.

That the party of the second part agrees to assume the actual cost of any inspection of the work considered to be necessary by the Division Engineer of the party of the first part.

That the party of the second part agrees to have available at the construction site, at all times during construction, a copy of this agreement showing evidence of approval by the party of the first part. The party of the first part reserves the right to stop all work unless evidence of approval can be shown.

Provided the work contained in this agreement is being performed on a completed highway open to traffic; the party of the second part agrees to give written notice to the Division Engineer of the party of the first part when all work contained herein has been completed. Unless specifically requested by the party of the first part, written notice of completion of work on highway projects under construction will not be required.

That in the case of noncompliance with the terms of this agreement by the party of the second part, the party of the first part reserves the right to stop all work until the facility has been brought into compliance or removed from the right of way at no cost to the party of the first part.

That it is agreed by both parties that this agreement shall become void if actual construction of the work contemplated herein is not begun within one (1) year from the date of authorization by the party of the first part unless written waiver is secured by the party of the second part from the party of the first part.

During the performance of this contract, the second party, for itself, its assignees and successors in interest (hereinafter referred to as the "contractor"), agrees as follows:

a. Compliance with Regulations: The contractor shall comply with the Regulations relative to nondiscrimination in Federally-assisted programs of the U. S. Department of Transportation, Title 49, Code of Federal Regulations, Part 21, as they may be amended from time to time, (hereinafter referred to as the Regulations), which are herein incorporated by reference and made a part of this contract.

b. Nondiscrimination: The contractor, with regard to the work performed by it during the contract, shall not discriminate on the grounds of race, color, or national origin in the selection and retention of subcontractors, including procurements of materials and

21.5 of the Regulations, including employment practices when the contract covers a program set forth in Appendix B of the Regulations.

c. Solicitations for Subcontracts, Including Procurements of Materials and Equipment: In all solicitations either by competitive bidding or negotiation made by the contractor for work to be performed under a subcontract, including procurements of materials or leases of equipment, each potential subcontractor or supplier shall be notified by the contractor of the contractor's obligations under this contract and the Regulations relative to nondiscrimination on the grounds of race, color, or national origin.

d. Information and Reports: The contractor shall provide all information and reports required by the Regulations, or directives issued pursuant thereto, and shall permit access to its books, records, accounts, other sources of information, and its facilities as may be determined by the Department of Transportation or the Federal Highway Administration to be pertinent to ascertain compliance with such Regulations or directives. Where any information required of a contractor is in the exclusive possession of another who fails or refuses to furnish this information, the contractor shall so certify to the Department of Transportation, or the Federal Highway Administration as appropriate, and shall set forth what efforts it has made to obtain the information.

e. Sanctions for Noncompliance: In the event of the contractor's noncompliance with the nondiscrimination provisions of this contract, the Department of Transportation shall impose such contract sanctions as it or the Federal Highway Administration may determine to be appropriate, including, but not limited to,

(1) withholding of payments to the contractor under the contract until the contractor complies, and/or
(2) cancellation, termination or suspension of the contract, in whole or in part.

f. Incorporation of Provisions: The contractor shall include the provisions of paragraphs "a" through "f" in every subcontract, including procurements of materials and leases of equipment, unless exempt by the Regulations, or directives issued pursuant thereto. The contractor shall take such action with respect to any subcontract or procurement as the Department of Transportation or the Federal Highway Administration may direct as a means of enforcing such provisions including sanctions for noncompliance: Provided, however, that, in the event a contractor becomes involved in, or is threatened with, litigation with a subcontractor or supplier as a result of such direction, the contractor may request the Department of Transportation to enter into such litigation to protect the interests of the State, and, in addition, the contractor may request the United States to enter into such litigation to protect the interests of the United States.

R/W (161) : Party of the Second Part certifies that this agreement is true and accurate copy of the form R/W (181) incorporating all revisions to date.

IN WITNESS WHEREOF, each of the parties to this agreement has caused the same to be executed the day and year first above written.

DEPARTMENT OF TRANSPORTATION

BY: _____
DIVISION ENGINEER

ATTEST OR WITNESS:

Dana C. Matthews

_____

_____

_____

_____

GARY PARKS

VICE PRESIDENT

Second Party

INSTRUCTIONS

When the applicant is a corporation or a municipality, this agreement must have the corporate seal and be attested by the corporation secretary or by the empowered city official, unless a waiver of corporate seal and attestation by the secretary or by the empowered City official is on file in the Raleigh office of the Manager of Right of Way. In the space provided in this agreement for execution, the name of the corporation or municipality shall be typed above the name, and title of all persons signing the agreement should be typed directly below their signature.

When the applicant is not a corporation, then his signature must be witnessed by one person. The address should be included in this agreement and the names of all persons signing the agreement should be typed directly below their signature.

This agreement must be accompanied, in the form of an attachment, by plans or drawings showing the following applicable information:


1. All roadways and ramps.
2. Right of way lines and where applicable, the control of access lines.
3. Location of the existing and/or proposed encroachment.
4. Length, size and type of encroachment.
5. Method of installation.
6. Dimensions showing the distance from the encroachment to edge of pavement, shoulders, etc.
7. Location by highway survey station number. If station number cannot be obtained, location should be shown by distance from some identifiable point, such as a bridge, road, intersection, etc. (To assist in preparation of the encroachment plan, the Department's roadway plans may be seen at the various Highway Division Offices, or at the Raleigh office.)
8. Drainage structures or bridges if affected by encroachment (show vertical and horizontal dimensions from encroachment to nearest part of structure).
9. Method of attachment to drainage structures or bridges.
10. Manhole design.
11. On underground utilities, the depth of bury under all traveled lanes, shoulders, ditches, sidewalks, etc.
12. Length, size and type of encasement where required.
13. On underground crossings, notation as to method of crossing - boring and jacking, open cut, etc.
14. Location of vents.


GENERAL REQUIREMENTS

1. Any attachment to a bridge or other drainage structure must be approved by the Head of Structure Design in Raleigh prior to submission of encroachment agreement to the Division Engineer.
2. All crossings should be as near as possible normal to the centerline of the highway.
3. Minimum vertical clearances of overhead wires and cables above all roadways must conform to clearances set out in the National Electric Safety Code.
4. Encasements shall extend from ditch line to ditch line in cut sections and 5' beyond toe of slopes in fill sections
5. All vents should be extended to the right of way line or as otherwise required by the Department.
6. All pipe encasements as to material and strength shall meet the standards and specifications of the Department.
7. Any special provisions or specifications as to the performance of the work or the method of construction that may be required by the Department must be shown on a separate sheet attached to encroachment agreement provided that such information cannot be shown on plans or drawings.
8. The Department's Division Engineer should be given notice by the applicant prior to actual starting of installation included in this agreement.

HIGHWAY ENCROACHMENT MAP
4920 TRACEWOOD CT
CHARLOTTE, NC 28215

RD DAVIS CONSULTING ENGINEERS
323 N INDIAN TRAIL ROAD
INDIAN TRAIL NC 280769

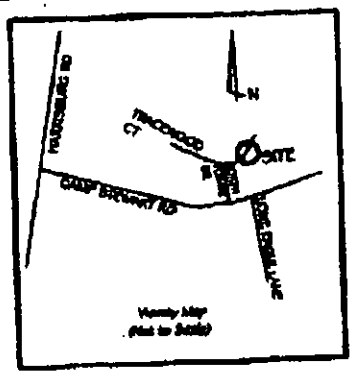

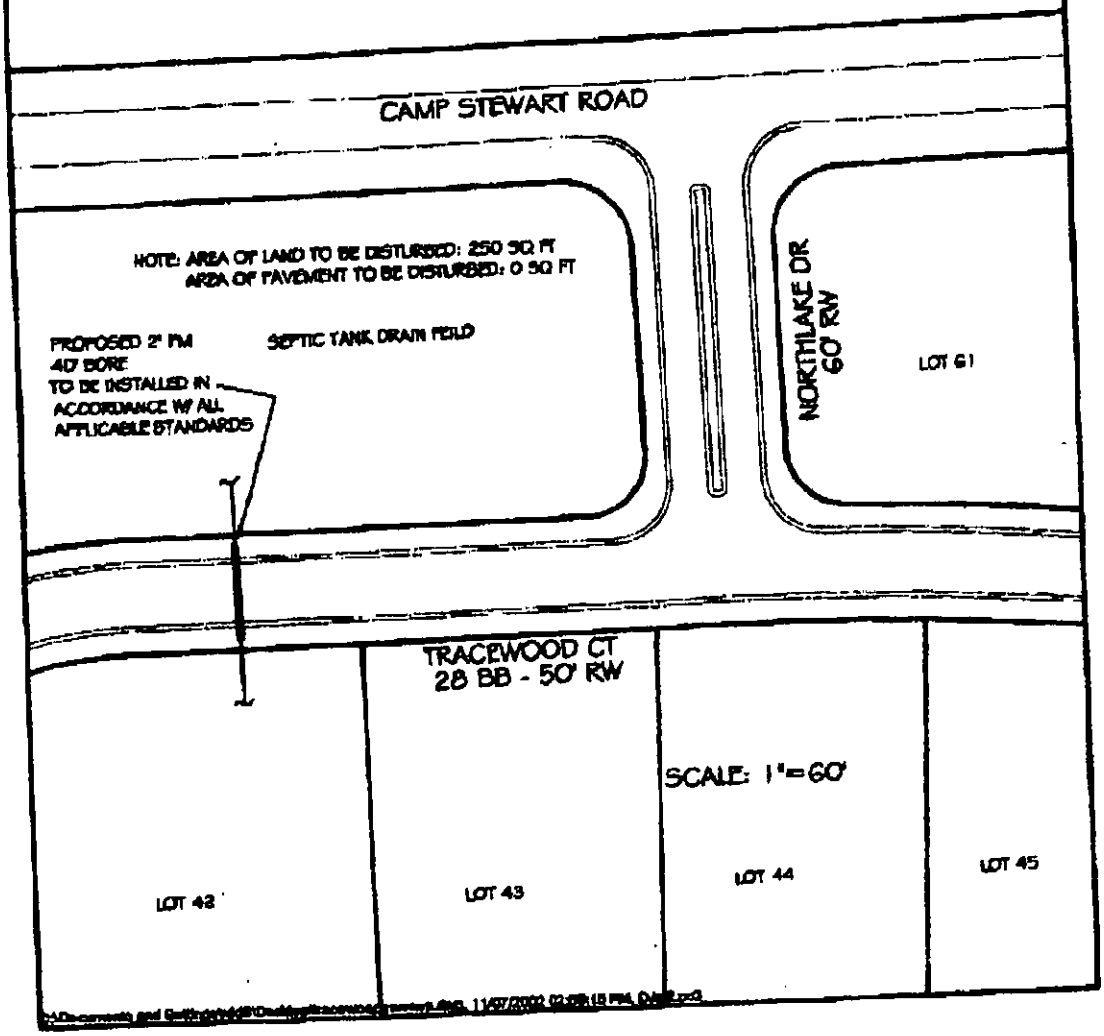

FEE: _____
DATE: _____

APPLICATION FOR IMPROVEMENT PERMIT FOR RESIDENTIAL SITE INDIVIDUAL WATER AND WASTEWATER SYSTEMS PROGRAM

[ ] CRT

TYPE APPLICATION: __ NEW SYSTEM __ EXPANSION/ ALTERATION OF EXISTING SYSTEM __ REPAIR OF EXISTING SYSTEM

NORTH CAROLINA
DEPARTMENT OF ENVIRONMENT,
HEALTH, AND NATURAL RESOURCES
DIVISION OF ENVIRONMENTAL HEALTH
ON-SITE WASTEWATER SECTION

FILE #:

PROPERTY INFORMATION (FROM ENGINEERING FORM) FOR JOB LOCATION:

TAX/PARCEL NUMBER: 111 321-25

STREET ADDRESS: 4920 TIMBERWOOD CT

SUBDIVISION OR MOBILE HOME PARK NAME: NORTH LAKE

LOT NUMBER: 42

TYPE OF BUILDING (CHECK ONE):

__ SINGLE MOBILE HOME(S) __ MODULAR HOME (M)
__ DOUBLE WIDE (D) __ MULTIPLE FAMILY (U)
✓ HOUSE (H) __ OTHER (O)

TOWNSHIP (CHECK ONE):

✓ 0 MECKLENBURG __ 4 PINEVILLE
__ 1 CHARLOTTE __ 5 MATTHEWS
__ 2 DAVIDSON __ 6 HUNTERSVILLE
__ 3 CORNELIUS __ 7 MINT HILL

HEATED SQUARE FOOTAGE: 2516

NUMBER OF BEDROOMS: 3 NUMBER OF OCCUPANTS: 3

CLOSING DATE: _____

FOUNDATION FOR RESIDENCE:

__ WITHOUT BASEMENT
__ ON SLAB
__ CRAWL SPACE
✓ WITH BASEMENT /PLUMBING
__ WITH BASEMENT /NO PLUMBING

IF EXPANSION/ALTERATION OF EXISTING SYSTEM, DESCRIBE THE PROPOSED BUILDING ADDITION:

WILL THERE BE A HOME BUSINESS IN THE RESIDENCE: __ YES ✓ NO TYPE: _____

WATER SUPPLY (CHECK ONE):

__ COMMUNITY (C) __ MUNICIPAL (M) ✓ PRIVATE WELL (P)
__ SHARED WELL (S) __ OTHER 'SPRINGS' (O)

IF ANY OF THE FOLLOWING ARE LOCATED ON THE PROPERTY, PLEASE SHOW LOCATION ON PLAT:

BURIED CABLES, LANDFILLS, STUMPHOLES __ YES ✓ NO
EXISTING WASTEWATER SYSTEMS __ YES ✓ NO
EASTMENTS OR RIGHT-OF-WAYS __ YES ✓ NO
WELL, SPRINGS OR WATERLINES __ YES ✓ NO
DESIGNATED WETLANDS __ YES ✓ NO

PROPERTY OWNER:

NAME: (LAST) PARKS (FIRST) GARY (MI) ALAN

ADDRESS: 801 TOWER IND DR.

CITY: MONROE STATE: NC ZIP: 2811

DAYTIME PHONE: (704) 283-7663

LEGAL AGENT FOR PROPERTY OWNER, IF APPLICABLE:

NAME: (LAST) (FIRST) (MI)

DAYTIME PHONE: ( ) —

WHAT DATE WAS THE PROPERTY ORIGINALLY DEEDED AND RECORDED? Aug 87

An Improvement Permit is subject to suspension or revocation if site plans or the intended use change or if information submitted in this application is falsified or changed. The undersigned, owner, or legal agent for the owner, of the property described above as the "Job Location" has read the foregoing application, acknowledges that the contents of same are true, and authorizes agents of the Mecklenburg County Health Department to enter onto the property for the purpose of processing this request.

SIGNED: _____ DATE: 12-18-02

MECKLENBURG COUNTY HEALTH DEPARTMENT
ENVIRONMENTAL HEALTH DIVISION
c/o HAL MARSHALL CTR., SUITE 211, 700 N. TRYON ST., CHARLOTTE, N.C. 28202., (704) 336-5102


PROPOSED PLOT PLAN

HEALTH DEPARTMENT
ENVIRONMENTAL HEALTH DIVISION
700 NORTH TRYON STREET
CHARLOTTE, NC 28202
PHONE (704) 336-5102

FILE: 4271-A

TC: _____

Draw in and name all roads adjoining the property. Draw in and accurately dimension the lot concerned. Accurately indicate property boundaries proposed and/or existing structures and driveways, underground utilities, and wells and springs within 100 feet of the proposed building or drainfield.

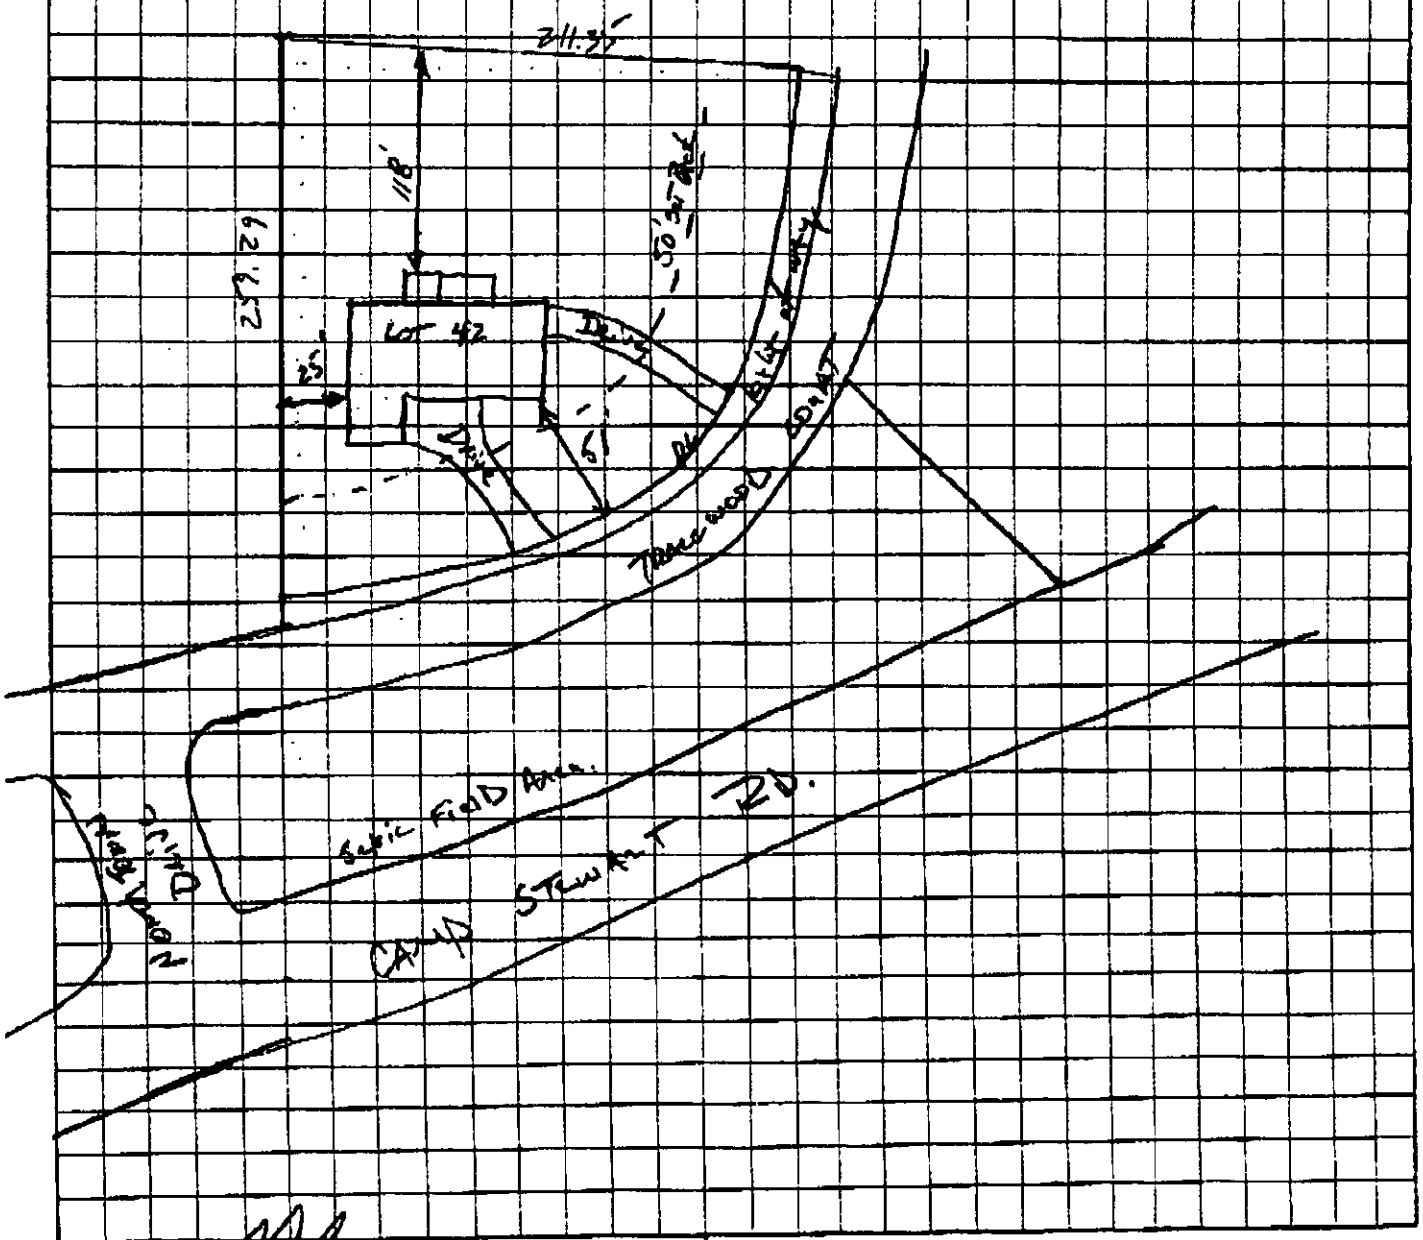

OWNER/AGENT SIGNATURE

DATE 12-19-02

APPROVAL DATE _____

White - Health Department's Copy Canary - E.H.S. Copy Pink - Owner's Copy

ck # 1005

FEE: 300 **AUTHORIZATION FOR WASTEWATER SYSTEM CONSTRUCTION**
DATE: 1/17/03 **VOID SIXTY (60) MONTHS FROM DATE OF ISSUANCE**

DATE: 1-14-03 PERMIT NO: 421A
PARCEL NO: 111-321-25

JOB LOCATION ADDRESS: 4920 TRACEWOOD CT
PROPERTY OWNER: GARY PARKS
BUILDING CONTRACTOR: OWNER
SUBDIVISION NAME: NORTH LAKE
AUTHORIZATION ISSUED BY: _____ DATE: 1-14-03
DEHNR AUTHORIZED AGENT

AUTHORIZATION CONDITIONS

1. WASTEWATER SYSTEM CONSTRUCTION AND INSTALLATION MUST MEET ALL CONDITIONS AND SPECIFICATIONS AS SET FORTH IN IMPROVEMENT PERMIT NO. 421A, AND THE ATTACHED SITE PLAN WITH SYSTEM DETAILS. CONSTRUCTION AND INSTALLATION MUST ALSO MEET ALL REQUIREMENTS SET FORTH IN THE RULES GOVERNING SANITARY SEWAGE COLLECTION, TREATMENT, AND DISPOSAL AND ANY OTHER APPLICABLE RULES AND LAWS.

2. AN INSTALLATION, CONSTRUCTION, ALTERATION AND/OR REPAIR APPROVAL MUST BE SECURED **PRIOR** TO INSTALLATION OF THE SEPTIC TANK SYSTEM. THE INSTALLER OF THE SYSTEM SHALL BE A REGISTERED SEPTIC TANK CONTRACTOR WITH MECKLENBURG COUNTY HEALTH DEPARTMENT.

3. ANY ALTERATION IN SITE OR SOIL CONDITIONS (INCLUDING LOCATION OF STRUCTURES AND APPURTENANCES) OR MODIFICATION IN USE, DESIGN WASTEWATER FLOW, OR WASTEWATER CHARACTERISTICS AS SPECIFIED IN THE ASSOCIATED IMPROVEMENT PERMIT AND APPLICATION, MAY SUBJECT THIS AUTHORIZATION AND ASSOCIATED PERMIT(S) TO REVOCATION.

4. OTHER CONDITIONS: ① REQUIRES ACCESSMENT FORMS,
② EASEMENT SHOWING ACCESS UNDER ROAD REQUIRED

OWNER CERTIFICATION

I CERTIFY THAT THERE HAVE BEEN NO ALTERATIONS IN SITE OR SOIL CONDITIONS OR MODIFICATIONS TO FACILITY, WASTEWATER FLOW, OR WASTEWATER CHARACTERISTICS FROM THOSE SPECIFIED IN THE ORIGINAL APPLICATION OR ASSOCIATED IMPROVEMENT PERMIT UNLESS AUTHORIZED IN WRITING BY THE MECKLENBURG COUNTY HEALTH DEPARTMENT. I ALSO UNDERSTAND THAT ANY SUCH ALTERATIONS, MODIFICATIONS, OR FALSE INFORMATION ARE GROUNDS FOR REVOCATION OF PERMITS AND AUTHORIZATION TO CONSTRUCT.

X _____ 1-17-03
SIGNATURE OF OWNER/OWNER'S REPRESENTATIVE DATE

PH 25537

CONDITIONS OF IMPROVEMENT PERMIT

Tax Number: 111-323-10

Permit Number: 4271B

The IMPROVEMENT PERMIT is subject to revocation if site plans or the intended use change. There is to be NO grading, filling or disturbance of the soil in the area of the septic tank system or repair area.

CONSTRUCTION AUTHORIZATION must be obtained prior to receiving a Building Permit. The Construction Authorization is NOT transferable. Do not clear, grade, fill or disturb soil prior to obtaining a Construction Authorization.

Domestic-type wastewater only. No industrial process wastewater may be discharged into the system.

Basement	X Yes	___ No	___ Partial Basement	
Type Primary Wastewater System Type (circle one): I II (III) IV V VI	___ Conventional ___ Prefabricated, permeable block panel system ___ Shallow Placed Conventional	___ Low Pressure Pipe ___ Large Diameter Pipe ___ Fill ___ Other	X Innovative or Experimental: ___ IWWS-93-1 ___ IWWS-93-2 ___ IWWS-94-1	
.3 Long-term acceptance rate	480 Max gallons/day wastewater flow	1600 Absorption Area (sq ft)	9' Trench spacing (min. on centers)	
___ Serviced by private well	1500 Gallon septic tank	480 Total trench length (ft)	90" Maximum trench depth (At least 12" of provisionally suitable soil must remain between trench bottom and unsuitable soil conditions)	
4 Bedrooms in residence	1000 Gallon pump tank	NA Depth of stone		
Any surface waters present:	Type:	Minimum separation distance:		
Site modifications required:				
Additional Conditions: (1) REQUIRES AGREEMENT FORMS. (2) REQUIRES PRESSURE MANIFOLD (3) REQUIRES EASEMENT ALLOWING ACCESS UNDER ROAD,				
Repair Area System Type Type (circle one): I II (III) IV V VI	___ Conventional ___ Prefabricated, permeable block panel system ___ Shallow Placed Conventional	___ Low Pressure Pipe ___ Large Diameter Pipe ___ Fill ___ Other	X Innovative or Experimental: ___ IWWS-93-1 ___ IWWS-93-2 ___ IWWS-94-1	
1606 Absorption Area (Sq ft) 420 Total Trench Length (Ft)	NA Depth of Stone Trench	9' Trench spacing (min. on centers)	30" Maximum Trench Depth	
For existing system, enter the year originally installed:				

The undersigned, an authorized agent of the MECKLENBURG COUNTY HEALTH DEPARTMENT, certifies that the Department has approved the Request for th Job Location contained in this document. This approval is granted in accordance with the provisions of Laws and Rules For Sewage, Treatment and Disposal in effe at the time of issuance of the permit and is subject to the following provisions:

- No work shall be conducted on the septic tank system until an Installation, Construction, Alteration and/or Repair Approval is granted by this Departme
- This Improvement permit is transferable.

DEHNR Authorized Agent — Date: 1-14-03

X — Owner/Agent Signature — Date: 1-17-03

MECKLENBURG COUNTY
HEALTH DEPARTMENT
ENVIRONMENTAL HEALTH DIVISION
c/o HAL MARSHALL CTR.
SUITE 211
700 N. TRYON ST.
CHARLOTTE, N.C. 28202.
(704) 336-5102

NORTH CAROLINA DEPARTMENT OF
ENVIRONMENTAL, HEALTH,
AND NATURAL RESOURCES
DIVISION OF ENVIRONMENTAL HEALTH
ON-SITE WASTEWATER SECTION

PROPOSED PLOT PLAN

HEALTH DEPARTMENT
ENVIRONMENTAL HEALTH DIVISION
700 NORTH TRYON STREET
CHARLOTTE, NC 28202
PHONE (704) 336-5102

FILE: 4271 B

TC: 1113231 0

Draw in and name all roads adjoining the property. Draw in and accurately dimension the lot concerned. Accurately indicate property boundaries proposed and/or existing structures and driveways, underground utilities, and wells and springs within 100 feet of the proposed building or drainfield.

SCALE 1" = 60'

(1) THIS IS A TYPE III-B SYSTEM THAT IS REQUIRED BY STATE LAW TO BE INSPECTED AT LEAST ONCE EVERY 5 YEARS BY THE LOCAL HEALTH DEPT. WITH THE OWNER RESPONSIBLE FOR ANY FEES.

(2) THIS IS A TYPE III-C INNOVATIVE INSTALLATION THAT ALLOWS FOR A 25% REDUCTION IN TOTAL LINEAR DRAINLINE.


(3) REQUIRES AGREEMENT FORMS.

(4) LOCATE ALL PARTS OF DRAINFIELD AT LEAST 50' FROM ALL CUTFILLS.

(5) LINE UNDER ROAD TO BE SLEEVED W 3" SCHEDULE 40 >30" DEEP

(6) INSTALL A PRESSURE MANIFOLD AS A DISTRIBUTION DEVICE

(7) EASEMENT SHOWING ACCESS UNDER ROAD REQUIRED

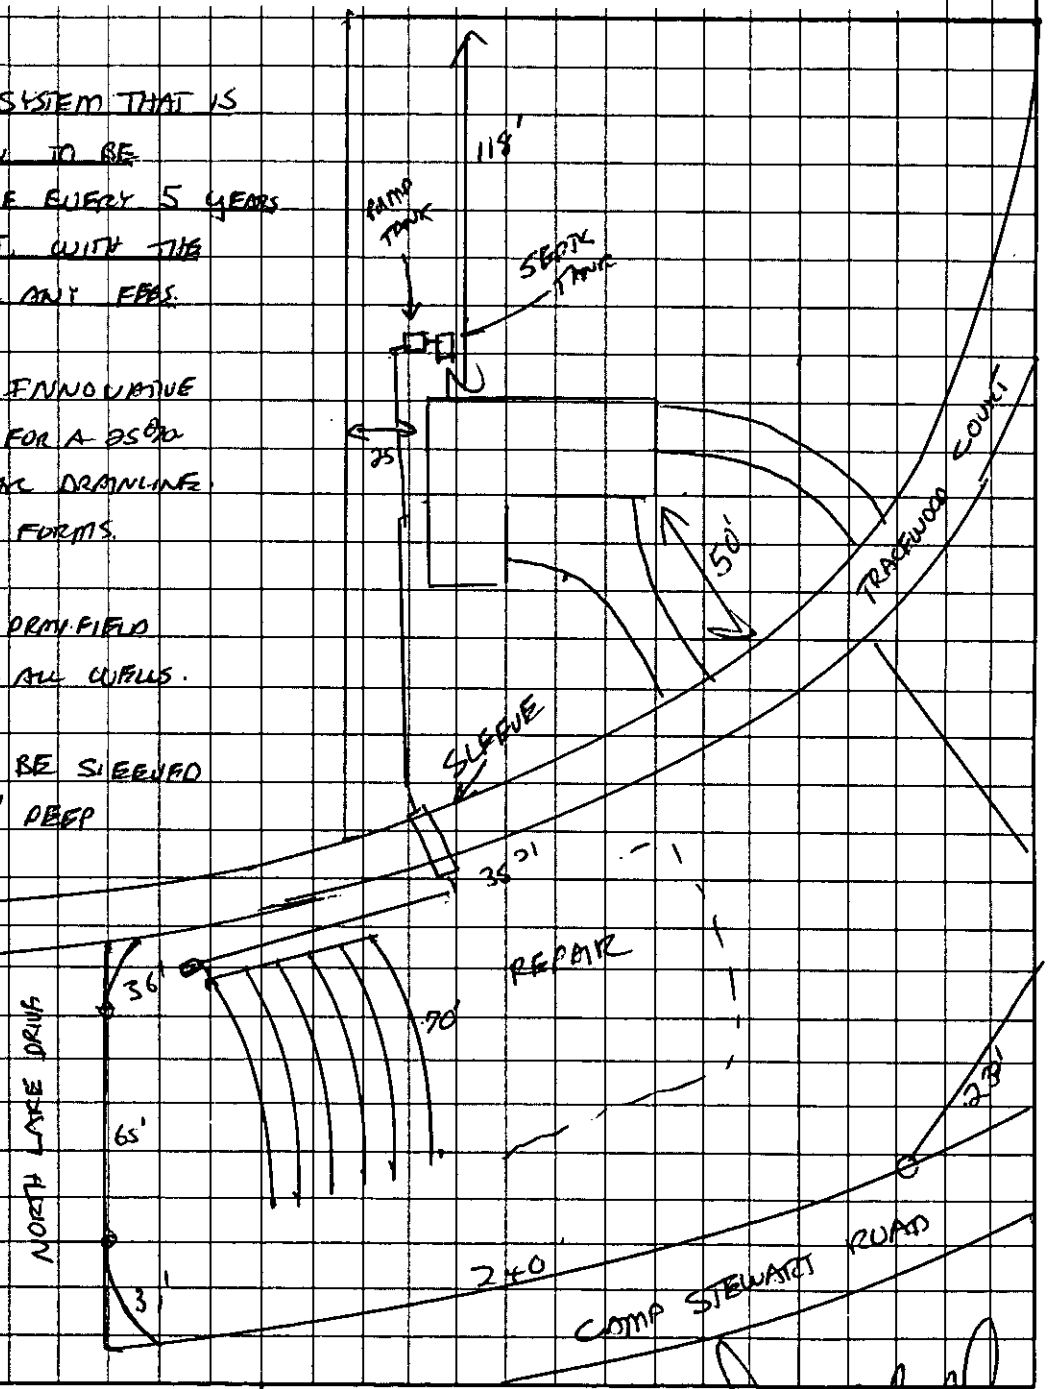

OWNER/AGENT SIGNATURE

DATE 1-17-03

APPROVAL DATE 1-14-03

White - Health Department's Copy Canary - E.H.S. Copy Pink - Owner's Copy

FEE: _____
DATE: _____

APPLICATION FOR IMPROVEMENT PERMIT FOR RESIDENTIAL SITE INDIVIDUAL WATER AND WASTEWATER SYSTEMS PROGRAM

[ ] CRT

TYPE APPLICATION: ___ NEW SYSTEM ___ EXPANSION/ ALTERATION OF EXISTING SYSTEM ___ REPAIR OF EXISTING SYSTEM

NORTH CAROLINA
DEPARTMENT OF ENVIRONMENT,
HEALTH, AND NATURAL RESOURCES
DIVISION OF ENVIRONMENTAL HEALTH
ON-SITE WASTEWATER SECTION

FILE #:

PROPERTY INFORMATION (FROM ENGINEERING FORM) FOR JOB LOCATION:

TAX/PARCEL NUMBER: 111 321-25

STREET ADDRESS: 4920 Timberwood Ct

SUBDIVISION OR MOBILE HOME PARK NAME: North Lake

LOT NUMBER: 42

TYPE OF BUILDING (CHECK ONE):

___ SINGLE MOBILE HOME(S)
___ DOUBLE WIDE (D)
✓ HOUSE (H)
___ MODULAR HOME (M)
___ MULTIPLE FAMILY (U)
___ OTHER (O)

TOWNSHIP (CHECK ONE):

✓ 0 MECKLENBURG
___ 1 CHARLOTTE
___ 2 DAVIDSON
___ 3 CORNELIUS
___ 4 PINEVILLE
___ 5 MATTHEWS
___ 6 HUNTERSVILLE
___ 7 MINT HILL

HEATED SQUARE FOOTAGE: 2516

NUMBER OF BEDROOMS: 3 NUMBER OF OCCUPANTS: 3

CLOSING DATE _____

FOUNDATION FOR RESIDENCE:

___ WITHOUT BASEMENT
___ ON SLAB
___ CRAWL SPACE
✓ WITH BASEMENT /PLUMBING
___ WITH BASEMENT /NO PLUMBING

IF EXPANSION/ALTERATION OF EXISTING SYSTEM, DESCRIBE THE PROPOSED BUILDING ADDITION:

WILL THERE BE A HOME BUSINESS IN THE RESIDENCE: ___ YES ✓ NO TYPE: _____

WATER SUPPLY (CHECK ONE):

___ COMMUNITY (C)
___ SHARED WELL (S)
___ MUNICIPAL (M)
___ OTHER 'SPRINGS' (O)
✓ PRIVATE WELL (P)

IF ANY OF THE FOLLOWING ARE LOCATED ON THE PROPERTY, PLEASE SHOW LOCATION ON PLAT:

BURIED CABLES, LANDFILLS, STUMPHOLES ___ YES ✓ NO
EXISTING WASTEWATER SYSTEMS ___ YES ✓ NO
EASTMENTS OR RIGHT-OF-WAYS ___ YES ✓ NO
WELL, SPRINGS OR WATERLINES ___ YES ✓ NO
DESIGNATED WETLANDS ___ YES ✓ NO

PROPERTY OWNER:

NAME: (LAST) Parks (FIRST) Gary (MI) Alan

ADDRESS: 1801 Tower Ind Dr.

CITY: Monroe STATE: NC ZIP: 28110

DAYTIME PHONE: (704) 283-7663

LEGAL AGENT FOR PROPERTY OWNER, IF APPLICABLE:

NAME: (LAST) (FIRST) (MI)

DAYTIME PHONE: ( ) —

WHAT DATE WAS THE PROPERTY ORIGINALLY DEEDED AND RECORDED? Aug 87

An Improvement Permit is subject to suspension or revocation if site plans or the intended use change or if information submitted in this application is falsified or changed. The undersigned, owner, or legal agent for the owner, of the property described above as the "Job Location" has read the foregoing application, acknowledges that the contents of same are true, and authorizes agents of the Mecklenburg County Health Department to enter onto the property for the purpose of processing this request.

SIGNED: _____ DATE: 12-18-02

MECKLENBURG COUNTY HEALTH DEPARTMENT
ENVIRONMENTAL HEALTH DIVISION
c/o HAL MARSHALL CTR., SUITE 211, 700 N. TRYON ST., CHARLOTTE, N.C. 28202., (704) 336-5102

Department of Environment, Health, and Natural Resources
Division of Environmental Health
On-site Wastewater Section

Sheet: 1
Property ID: 111-323-10, area for drainfield
Lot #: 42
File #: 4271A
Code: 2

ACS

SOIL/SITE EVALUATION
for ON-SITE WASTEWATER SYSTEM

Owner: North Lake Development Group
Applicant: Gary Parks
Address: 1801 Tower Ind. Dr., Monroe, N. C. 28110
Date Evaluated: 10/08/2002
Proposed Facility: Residence
Design Flow (.1949): 480gpd
Property Size: .55a
Location of Site: 4920 Tracewood Drive
Property Recorded:
Water Supply: [ ] Public [x] Individual [x] Well [ ] Spring [ ] Other
Evaluation Method: [x] Auger Boring [ ] Pit [ ] Cut
Type of Wastewater: [x] Sewage [ ] Industrial Process [ ] Mixed

PROFILE #	.1940 Landscape Position/ Slope%	Horizon Depth (IN.)	SOIL MORPHOLOGY .1941 .1941 Structure/ Texture	.1941 Consistence Mineralogy	OTHER PROFILE FACTORS .1942 Soil Wetness/ Color	.1943 Soil Depth (IN.)	.1956 Sapro Class	.1944 Restr Horiz	Profile Class & LTAR
1	LS, 10	0-5	GR/SCL	FR/SEXP/SS/SP	>48" TO SOIL WETNESS	48+	N/A	NONE	PS, IV
		5-48	SBK/C	FI/SEXP/S/P					.3GPD/FT^2
2	LS, 8	0-9	GR/SCL	FR/SEXP/SS/SP	"	"	"	"	"
		9-40	SBK/C	FI/SEXP/S/P					
		40-48+	SBK/CL	FR/SEXP/SS/SP					
3	"	0-11	GR/SCL	"	>50" TO SOIL WETNESS	50+	"	"	"
		11-37	SBK/C	FI/SEXP/S/P					
		37-50	SBK/CL	FR/SEXP/SS/SP					
4	"	0-9	GR/SCL	"	"	"	"	"	"
		9-50	SBK/C	FI/SEXP/S/P					

Description	Initial System	Repair System
Available Space (.1945)	PS	US
System Type(s)		
Site LTAR	.3GPD/FT^2	.3GPD/FT^2

Other Factors (.1946): _____
Site Classification (.1948): UNSUITABLE
Evaluated By: W. R. Marlin, LSS, 10/8/02, W. R. Marlin
Others Present:

FILE # 42718

COMMENTS 100% Repair, pump replacement Tracewood Ct.

LANDSCAPE POSITION	GROUP	TEXTURE	.1955 LTAR
R-RIDGE	I	S-SAND	1.2-0.8
S-SHOULDER SLOPE		LS-LOAMY SAND	
L-LINEAR SLOPE			
FS-FOOT SLOPE	II	SL-SANDY LOAM	0.8-0.6
N-NOSE SLOPE		L-LOAM	
H-HEAD SLOPE			
CC-CONCLAVE SLOPE	III	SI-SILT	0.6-0.3
CV-CONVEX SLOPE		SICL-SILTY CLAY LOAM	
T-TERRACE		CL-CLAY LOAM	
FP-FLOOD PLAIN		SCL-SANDY CLAY LOAM	
	IV	SC-SANDY CLAY	0.4-0.1
		SIC-SILTY CLAY	
		O-ORGANIC	

CONSISTENCE MOIST	WET
VFR-VERY FRIABLE	NS-NON-STICKY
FR-FRIABLE	SS-SLIGHTLYSTICKY
FI-FIRM	S-STICKY
VFI-VERY FIRM	VS-VERY STICKY
EFI-EXTREMELY FIRM	NP-NON-PLASTIC
	SP-SLIGHTLYSTICKY
	P-PLASTIC
	VP-VERY PLASTIC


STRUCTURE

SG-SINGLE GRAIN
M-MASSIVE
CR-CRUMB
GR-GRANULAR
SBK-SUBANGULAR BLOCKY
ABK-ANGULAR BLOCKY
PL-PLATY
PR-PRISMATIC

MINERALOGY

SLIGHTLY EXPANSIVE

EXPANSIVE

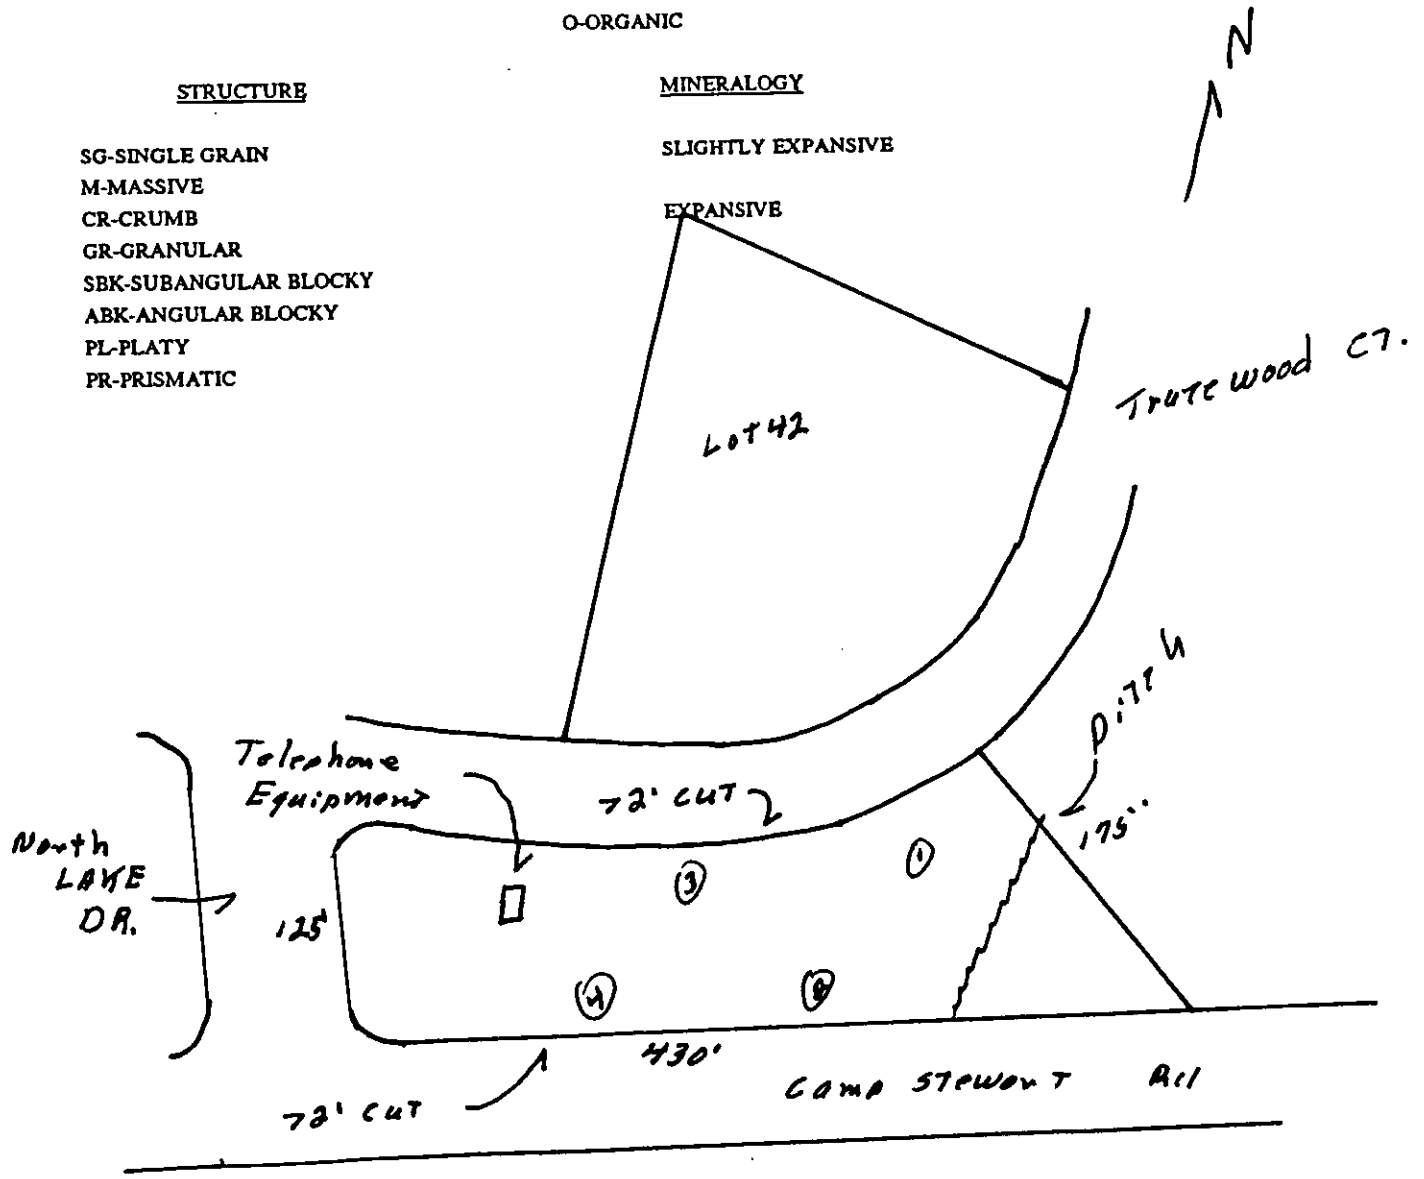

CK# 6060 AC

FEE: 200.00
DATE: 10-3-02

APPLICATION FOR IMPROVEMENT PERMIT FOR RESIDENTIAL SITE INDIVIDUAL WATER AND WASTEWATER SYSTEMS PROGRAM

( ) 1 CRT

TYPE APPLICATION: ( ) NEW SYSTEM ( ) EXPANSION/ ALTERATION OF EXISTING SYSTEM ( ) REPAIR OF EXISTING SYSTEM

NORTH CAROLINA
DEPARTMENT OF ENVIRONMENT, HEALTH, AND NATURAL RESOURCES
DIVISION OF ENVIRONMENTAL HEALTH
ON-SITE WASTEWATER SECTION

FILE #: 42 NL

PROPERTY INFORMATION (FROM ENGINEERING FORM) FOR JOB LOCATION:

TAX/PARCEL NUMBER: 111-321-25

STREET ADDRESS: 4920 TRACEWOOD CT.

SUBDIVISION OR MOBILE HOME PARK NAME: North Lake

LOT NUMBER: 42

TYPE OF BUILDING (CHECK ONE):

( ) SINGLE MOBILE HOME(S) ( ) MODULAR HOME (M)
( ) DOUBLE WIDE (D) ( ) MULTIPLE FAMILY (U)
(✓) HOUSE (H) ( ) OTHER (O)

TOWNSHIP (CHECK ONE):

(✓) 0 MECKLENBURG ( ) 4 PINEVILLE
( ) 1 CHARLOTTE ( ) 5 MATTHEWS
( ) 2 DAVIDSON ( ) 6 HUNTERSVILLE
( ) 3 CORNELIUS ( ) 7 MINT HILL

Soil & Site Tech
111-323-10

HEATED SQUARE FOOTAGE: 2200

NUMBER OF BEDROOMS: 4 NUMBER OF OCCUPANTS: 3

CLOSING DATE Feb

FOUNDATION FOR RESIDENCE:

( ) WITHOUT BASEMENT
( ) ON SLAB
( ) CRAWL SPACE
(✓) WITH BASEMENT /PLUMBING
( ) WITH BASEMENT /NO PLUMBING

IF EXPANSION/ALTERATION OF EXISTING SYSTEM, DESCRIBE THE PROPOSED BUILDING ADDITION:

WILL THERE BE A HOME BUSINESS IN THE RESIDENCE: ( ) YES (✓) NO TYPE: _____

WATER SUPPLY (CHECK ONE):

( ) COMMUNITY (C) ( ) MUNICIPAL (M) (✓) PRIVATE WELL (P)
( ) SHARED WELL (S) ( ) OTHER 'SPRINGS' (O)

IF ANY OF THE FOLLOWING ARE LOCATED ON THE PROPERTY, PLEASE SHOW LOCATION ON PLAT:

BURIED CABLES, LANDFILLS, STUMPHOLES ( ) YES (✓) NO
EXISTING WASTEWATER SYSTEMS ( ) YES (✓) NO
EASTMENTS OR RIGHT-OF-WAYS (✓) YES ( ) NO
WELL, SPRINGS OR WATERLINES ( ) YES (✓) NO
DESIGNATED WETLANDS ( ) YES (✓) NO

PROPERTY OWNER:

NAME: (LAST) North Lake (FIRST) Development (MI) Group
ADDRESS: 1801 Tower Ind. Dr.
CITY: Monroe STATE: N.C. ZIP: 28110
DAYTIME PHONE: ( ) 704-283-7663

LEGAL AGENT FOR PROPERTY OWNER, IF APPLICABLE:

NAME: (LAST) Parks (FIRST) Gary (MI) A
DAYTIME PHONE: ( ) 704-283-7663
or 704 363-3055
2117 Sandy Pond Ln Waxhaw 28173

WHAT DATE WAS THE PROPERTY ORIGINALLY DEEDED AND RECORDED? _____

An Improvement Permit is subject to suspension or revocation if site plans or the intended use change or if information submitted in this application is falsified or changed. The undersigned, owner, or legal agent for the owner, of the property described above as the "Job Location" has read the foregoing application, acknowledges that the contents of same are true, and authorizes agents of the Mecklenburg County Health Department to enter onto the property for the purpose of processing this request.

SIGNED: _____ DATE: 9-30-02

MECKLENBURG COUNTY HEALTH DEPARTMENT
ENVIRONMENTAL HEALTH DIVISION
c/o HAL MARSHALL CTR., SUITE 211, 700 N. TRYON ST., CHARLOTTE, N.C. 28202., (704) 336-5102

MECKLENBURG COUNTY
LAND USE AND ENVIRONMENTAL SERVICES
Payment Receipt

Receipt Information

Date:	10/03/02	**Amount:**	200.00
Receipt #:	10839	**Tendered:**	200.00
Check / Auth #:	CHECK 6060	**Returned:**	0.00
Received By:	CRAIGGY		


Account Information

Account #:	200000
Contractor:	PARKS GARY A
Attn:	
Address:	2117 SANDY PORTER LANE
Address:	
City/State/Zip:	WAXHAW, NC 28173

Item	Description	Permit#	Quantity	Unit Price	Total Price
0701	Improvment Permit App-Residen 4920 TRACEWWOOD CT		1	200.00	200.00

----------Outstanding Balances----------

Month-To-Date	Prior Month	30 Days	60 Days	90 Days	Balance

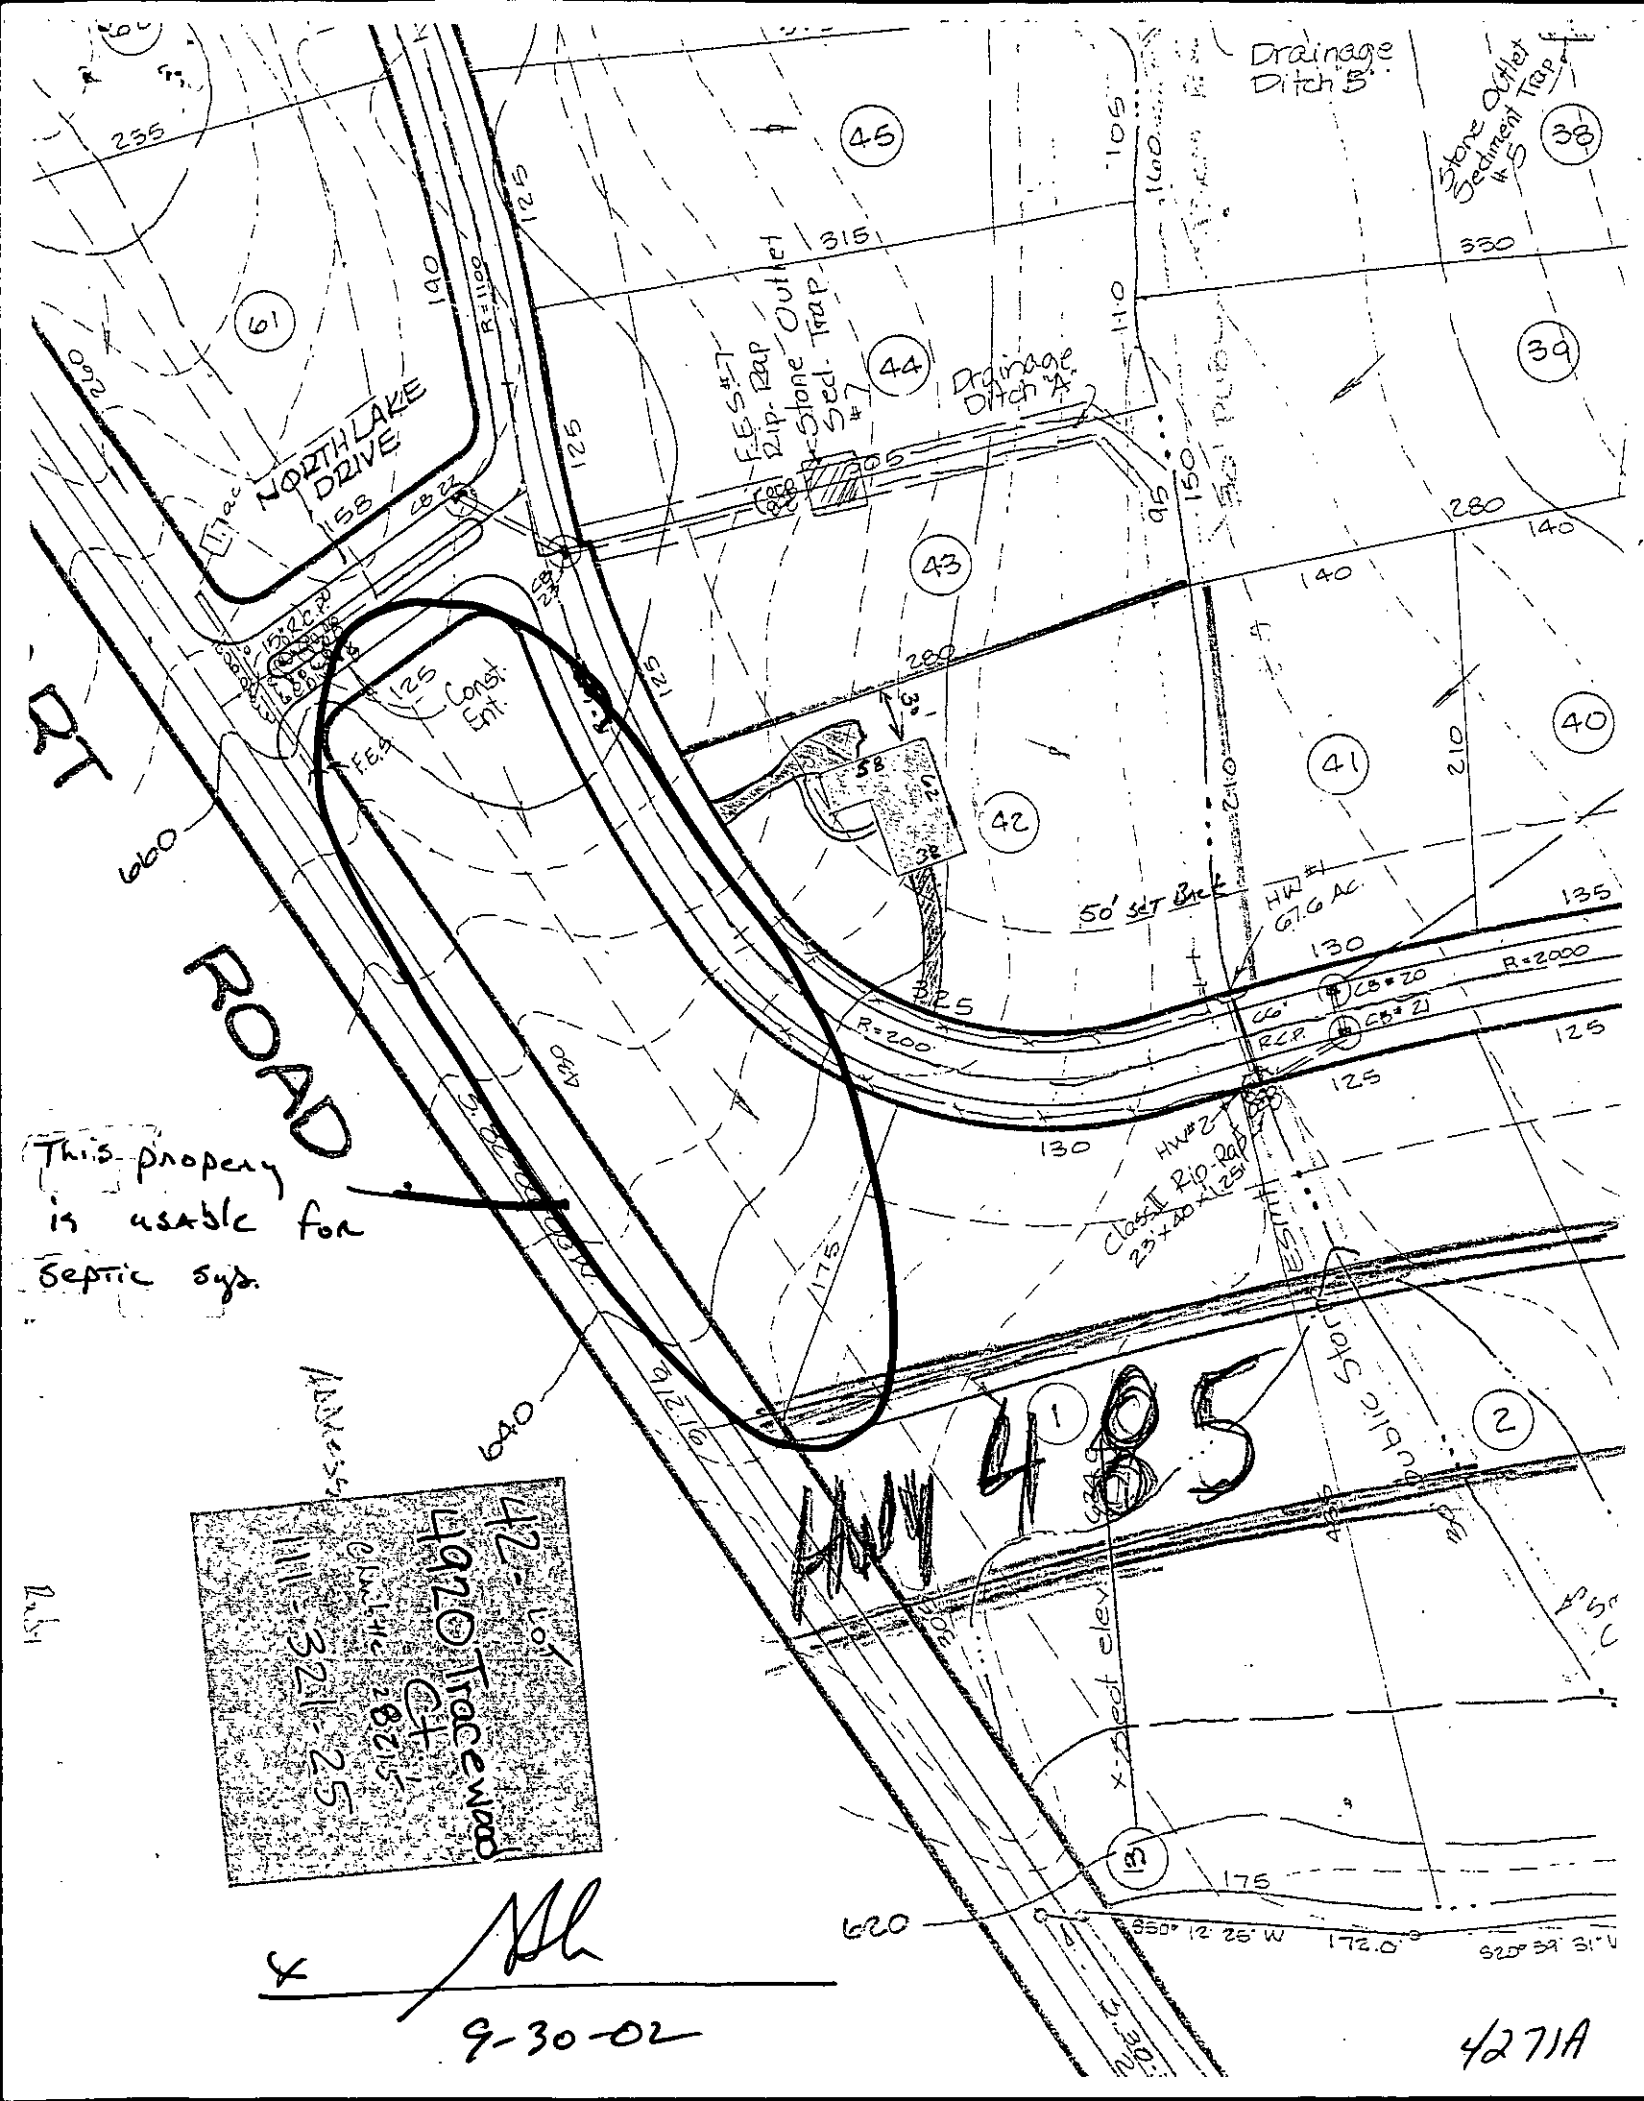
Drainage Ditch "B"
Stone Outlet Sediment Trap #5
F.E.S. #7 Rip-Rap Outlet + Stone Sed. Trap #7
Drainage Ditch "A"
NORTH LAKE DRIVE
Const. Ent.
F.E.S.
50' Set Back
HW #1 67.6 AC.
HW #2
Class I Rip-Rap 23+00 x 12'
ESTIMATED
Storm Drain
x-feet elev.
ROAD
This property is usable for Septic sys.
Hwy 485
42 - Lot 1
1920 Traceway Ct
Lot Area 28,215 sq. ft.
11,225 sq. ft.
9-30-02
427A

PROPOSED PLOT PLAN

HEALTH DEPARTMENT
ENVIRONMENTAL HEALTH DIVISION
700 NORTH TRYON STREET
CHARLOTTE, NC 28202
PHONE (704) 336-5102

FILE: 4271A

TC: 111-321-25

Draw in and name all roads adjoining the property. Draw in and accurately dimension the lot concerned. Accurately indicate property boundaries proposed and/or existing structures and driveways, underground utilities, and wells and springs within 100 feet of the proposed building or drainfield.

See Seperate Proposed Plan.

OWNER/AGENT SIGNATURE

DATE 9-30-02

APPROVAL DATE

Pink - Owner's Copy