
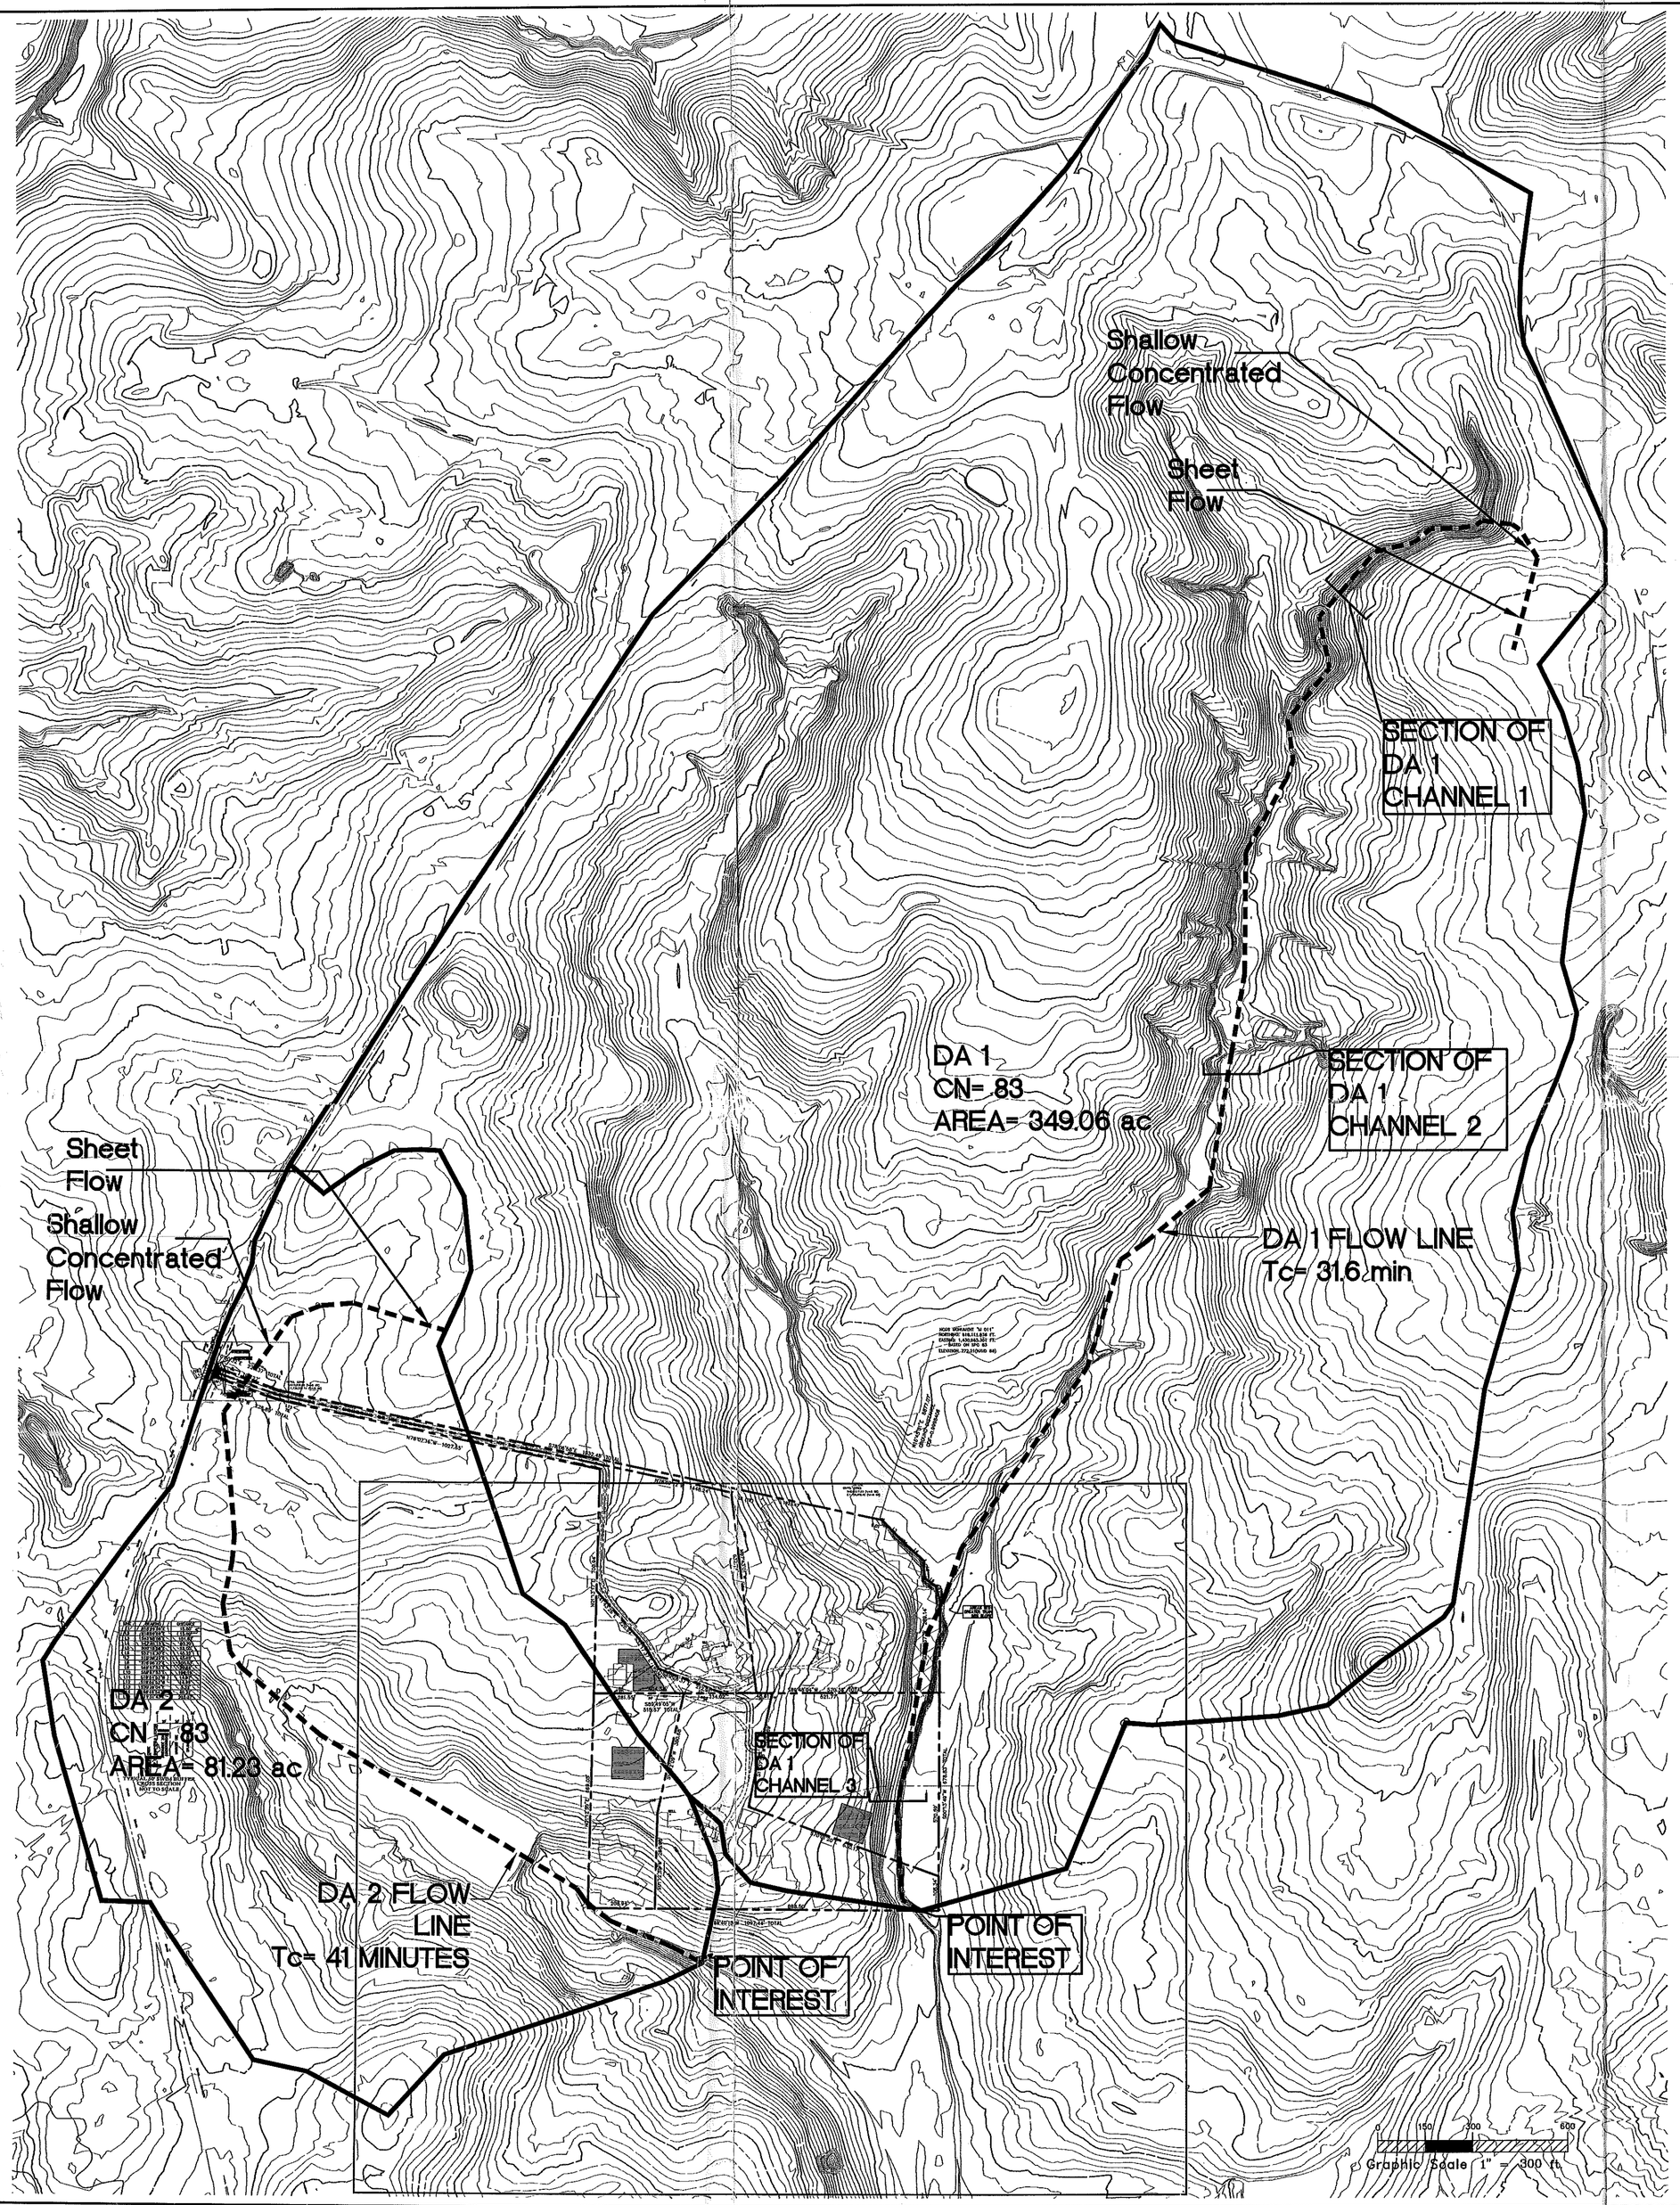


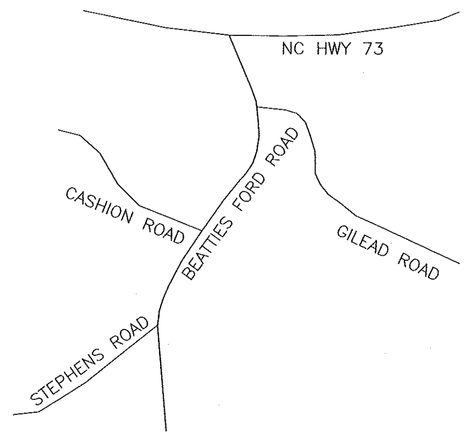


LEGEND

PROPOSED


- 810 — 5' CONTOURS
- 1' CONTOURS
- STORM SEWER
- STORM SEWER MANHOLE
- GRATE INLET

EXISTING

- 795 — 5' CONTOURS
- 1' CONTOURS
- STORM SEWER
- SANITARY SEWER
- FORCE MAIN
- 16W — 16" WATER LINE
- WATER LINE
- STORM SEWER MANHOLE (MH)
- CURB INLET (CI)
- GRATE INLET/YARD INLET (GI/YI)

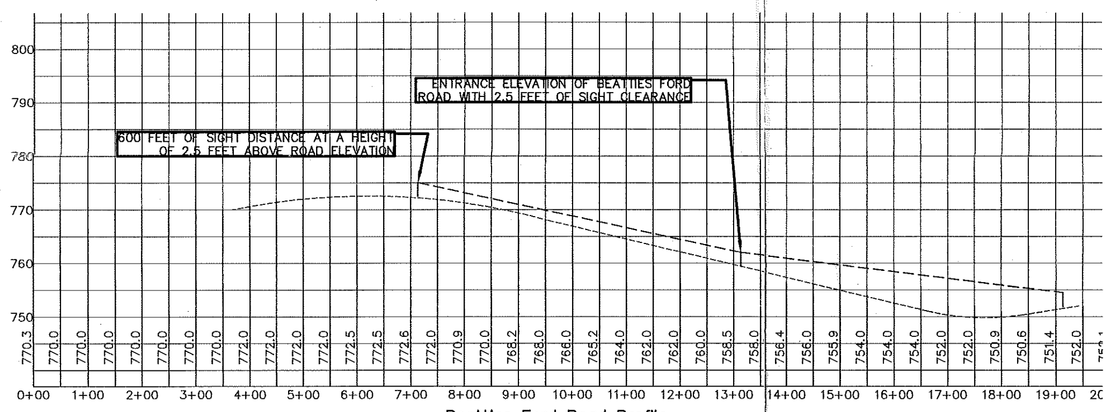

Beatties Ford Road Profile
Scale: 1"=200' (H)
1"=20' (V)

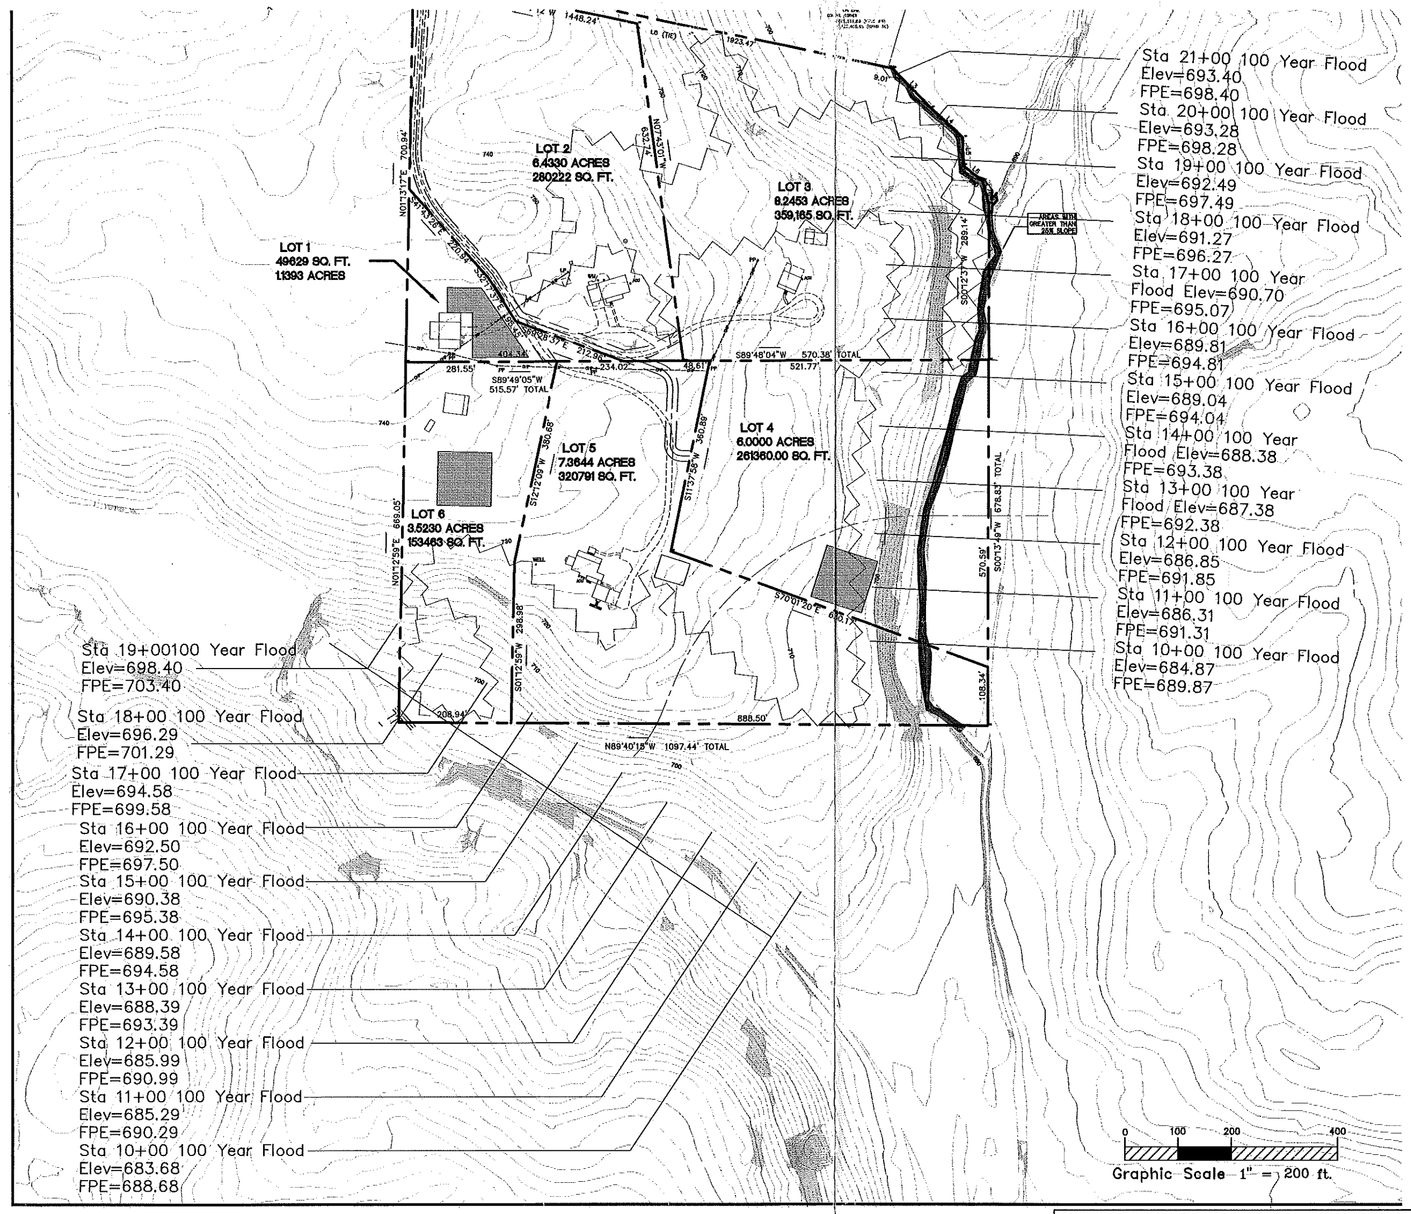

IF ANY CONFLICTS, DISCREPANCIES, OR OTHER UNSATISFACTORY CONDITIONS ARE DISCOVERED, EITHER ON THE CONSTRUCTION DOCUMENTS OR THE FIELD CONDITIONS, THE CONTRACTOR MUST NOTIFY HENSON DESIGN, INC IMMEDIATELY, AND SHALL NOT COMMENCE OPERATION UNTIL THE CONFLICTS, DISCREPANCIES, OR OTHER UNSATISFACTORY CONDITIONS ARE RESOLVED.

Henson Design, Inc.
Civil Engineering
Land Planning
Landscape Architecture
10294 Hickorywood Hill Avenue
Suite 101A
Huntersville, North Carolina 28078
704.875.1615 phone
704.875.0859 fax
www.Hensondesign.com

© COPYRIGHT 2007

N
W E
S
NORTH ARROW

NORTH CAROLINA PROFESSIONAL ENGINEER SEAL 049536 JOHN D. LINDLEY 11/12/08
SEAL

ISSUED FOR CONSTRUCTION
INITIALLED/DATED AS APPROVED BY HENSON DESIGN, INC.

INITIAL DATE

Freeney Farm House Cluster

14442 Beatties Ford Rd. Tax ID 015-021-24
Huntersville, NC

Drainage Area Map

Revisions:

Project Number: 2846
Date: November 12, 2008 Drawn by: JDL

Sheet C1 Of 2