

11010 WINDY GROVE RD

11325157

1/11/2008

duponbj

Groundwater and Wastewater Services File Imaging Project
May 2007
Barcode Font = IDAutomationHC39M

Groundwater & Wastewater Services
Septic Project File & Data Review Worksheet

GWS File #: 7173 WASPS App #: 3300

Primary ES assigned to project: CS Stewart

Secondary ES assigned to project:

Project Type: New System ☑ Alteration ☐ Repair ☐ Modified Plot Plan ☐

I. File Review:

Rule or Law				
	Permit Application			
.1937(d)	Is the Application complete	Yes ☑	No ☐	N/A ☐
.1937(d)	Is there a Site plan/Plat with application	Yes ☑	No ☐	N/A ☐
1937(d)	Is the Facility shown?	Yes ☑	No ☐	N/A ☐
.1937(d)	Are appurtenances shown	Yes ☑	No ☐	N/A ☐
	Site Evaluation Information			
.1939 (a)(1)	Topography and Landscape Position Recorded?	Yes ☑	No ☐	N/A ☐
.1940 (a-g)	Slope % Recorded?	Yes ☑	No ☐	N/A ☐
1939 (a)(2)	Texture Class Recorded?	Yes ☑	No ☐	N/A ☐
.1939 (a)(2)	Structure type Recorded?	Yes ☑	No ☐	N/A ☐
.1939 (a)(2)	Consistence Recorded?	Yes ☑	No ☐	N/A ☐
.1939 (a)(2)	Mineralogy Recorded?	Yes ☑	No ☐	N/A ☐
.1939 (a)(3)	Soil Wetness Condition Recorded?	Yes ☐	No ☐	N/A ☑
.1939 (a)(4)	Soil Depth to Rock or Parent Material Recorded When Encountered	Yes ☐	No ☐	N/A ☑
.1939 (a)(5)	Depth to Restrictive Horizons Recorded When Encountered?	Yes ☐	No ☐	N/A ☑
.1939 (a)(6)	Sufficient Available Space Recorded?	Yes ☐	No ☐	N/A ☐
.1937(m)	Are the Profile Locations Shown?			
.1939(a)	Are the S/PS Profiles in system & in repair area?	Yes ☐	No ☐	N/A ☐
& .1945(b)	Number of auger borings made: 5			
	Were sufficient auger borings made?	Yes ☐	No ☐	N/A ☐
.1939(d), .1955, .1956, .1957	LTAR 3	Yes ☐ ✓	No ☐	N/A ☐
	Improvement Permit/Construction Authorization			
.1937(g) 130A-336(a)	Proposed System Type stated-Initial	Yes ☑	No ☐	N/A ☐
.1945(b)	Proposed System Type stated-Repair	Yes ☑	No ☐	N/A ☐
130A-336 (a)(3)	System location identifiable by setbacks - Initial	Yes ☑	No ☐	N/A ☐
1937(g) .1945(b)	System components shown – Initial	Yes ☑	No ☐	N/A ☐
1945(b)	Repair area shown	Yes ☑	No ☐	N/A ☐
1937 (f)(g)	Does System design match facility, flow & WWcharacteristics?	Yes ☑	No ☐	N/A ☐
.1937 (f)(g)	Is System design consistent with soil/site conditions?	Yes ☑	No ☐	N/A ☐
.1937 (f)(g)	Is the System located in the approved area?	Yes ☑	No ☐	N/A ☐
130A-336(a)	Is the Design flow (gpd) indicated?	Yes ☑	No ☐	N/A ☐

130A-336(a)	Number of Bedrooms, employees, seats, etc. indicated?	Yes ☑	No ☐	N/A ☐
.1937(g)	Trench depth indicated?	Yes ☑	No ☐	N/A ☐
.1937(g)	Trench width indicated?	Yes ☑	No ☐	N/A ☐
.1937(g)	Trench length indicated?	Yes ☑	No ☐	N/A ☐
130A-336(a)(1)	Proposed/existing well shown?	Yes ☐	No ☐	N/A ☐
130A-336(a)(1)	Property line lengths shown?	Yes ☐	No ☐	N/A ☑
130A-336(a)	Facility/appurtenance setbacks shown from fixed points?	Yes ☑	No ☐	N/A ☐
	Operation Permit			
.1937(i)	System type as described in table V(a) of rule .1961	Yes ☑	No ☐	N/A ☐
.1937(i)	Conditions for system performance, operation, maintenance, monitoring and reporting.	Yes ☑	No ☐	N/A ☐

H. WASPS Review:

Construction authorization issued	Yes ☐	No ☐	N/A ☐
Installation approval issued	Yes ☐	No ☐	N/A ☐
Operation permit issued	Yes ☐	No ☐	N/A ☐
Other related documentation	Yes ☐	No ☐	N/A ☐

Comments:

Items requiring correction/modification: _____

IA issued date: 1-15-08

OP issued date: 1-28-08

Review performed by: PLR

Date performed: 1-30-08

Drainfield (PPBPS 50% Reduction)

Number of lines installed _____

Total length of drainline installed _____ft.

Trench width _____ft.

Trench spacing O.C. _____ft.

Trench depth _____in.

6" sand bed on trench bottom? Yes ☐ No ☐

Correct type & amount of sand installed inside panels? Yes ☐ No ☐

Distance from house _____ft.

Distance from property lines: Left _____ft. Right _____ft. Front ____ ft. Rear _____ft.

Distance from well _____ft.

Drainlines installed level and on contour? Yes ☐ No ☐

Grade Shots with Level

Trench #: 1

Shot #	Reading
1	4'7"
2	4'7"
3	4'7"

Trench #: 2

Shot #	Reading
1	4'4"
2	4'4"
3	4'4"

Trench #: 3

Shot #	Reading
1	4'1"
2	4'1"
3	4'1"

Trench #: 4

Shot #	Reading
1	3'7"
2	3'7"
3	3'7"

Trench #: ___

Shot #	Reading

Trench #: ___

Shot #	Reading

Trench #: ___

Shot #	Reading

Trench #: ___

Shot #	Reading

Trench #: ___

Shot #	Reading

File #: 7171B
Date: 1/28/08
Inspected By: CMS

Final Inspection Check List

Septic Tank

Tank construction PCC

Septic tank installed in correct orientation and is level? Yes ☑ No ☐

Septic tank is in good condition with no visible defects or leaks? Yes ☑ No ☐

Septic tank stamped with appropriate markings? Yes ☑ No ☐

Id Number: mill-1773 Date: 11/11/07 Size: 1500 Gallons

Lids present and in good condition? Yes ☑ No ☐

Tank air vent unobstructed? Yes ☑ No ☐

Baffle wall with 4" opening unobstructed? Yes ☑ No ☐

Effluent filter installed correctly in tank? Yes ☑ No ☐

Outlet pipe has a watertight seal with cast in place boot and clamp? Yes ☑ No ☐

1/8" per ft. of fall on outlet pipe? Yes ☑ No ☐

Risers used appropriately if required? Yes ☑ No ☐

Pump Tank (If Applicable) N/A

Pump tank installed with riser above grade and is level? Yes ☐ No ☐

Pump tank is in good condition with no visible defects or leaks? Yes ☐ No ☐

Inlet pipe properly sealed/grouted? Yes ☐ No ☐

Discharge pipe properly sealed/grouted? Yes ☐ No ☐

Pump tank stamped with appropriate markings? Yes ☐ No ☐

Id Number: _____ Date: _____ Size: _____ Gallons

Lids present and in good condition? Yes ☐ No ☐

Pump installed in tank? Yes ☐ No ☐

Pump Make _____ Model _____

Control floats installed correctly? Yes ☐ No ☐

Check valve installed correctly? Yes ☐ No ☐

Gate valve installed on discharge piping? Yes ☐ No ☐

Discharge pipe size? _____ in.

Nema 4X control panel used? Yes ☐ No ☐

Electrical conduits sealed from gas entry? Yes ☐ No ☐

Distribution Box (If Applicable) DROP BOXES

1/8" per ft. of fall on inlet pipe? Yes ☑ No ☐

Distribution box installed at least 2' from septic tank? Yes ☑ No ☐

Distance from tank outlet 10 ft.

Distribution box and lid in good condition? Yes ☑ No ☐

D-box level and stable? Yes ☐ No ☐ N/A

Inlet and outlet/s properly sealed and watertight? Yes ☑ No ☐

Speed levels present and adjusted properly? Yes ☐ No ☐ N/A

Pressure Manifold (If Applicable) N/A

Manifold material, Schedule _____ PVC

Manifold diameter _____ in.

Size of taps _____ in. / Number of taps _____

Shutoff valves provided for each tap? Yes ☐ No ☐

Cleanout installed and accessible? Yes ☐ No ☐

Access provided to set head pressure? Yes ☐ No ☐

Gate valve installed to regulate flow through manifold? Yes ☐ No ☐

Location of valve: _____

Manifold housed in appropriate enclosure? Yes ☐ No ☐

Manifold installed level and secured to enclosure? Yes ☐ No ☐

Pressure head set to _____ ft.

Drainfield (Conventional) N/A

Number of lines installed _____

Total length of drainline installed _____ ft.

Trench width _____ ft.

Trench spacing O.C. _____ ft.

Trench depth _____ in.

Tire Chips Used? Yes ☐ No ☐

Geotextile fabric in place? Yes ☐ No ☐

Depth of stone / tire chips _____ in.

Distance from house _____ ft.

Distance from property lines: Left _____ ft. Right _____ ft. Front _____ ft. Rear _____ ft.

Distance from well _____ ft.

Drainlines installed level and on contour? Yes ☐ No ☐

Drainfield (Innovative 25% Reduction)

Number of lines installed 4

Total length of drainline installed 300 ft.

Trench width 3 ft.

Trench spacing O.C. 9 ft.

Trench depth 30 in.

Protective barrier installed over polystyrene? Yes ☑ No ☐

Distance from house >5 ft.

Distance from property lines: Left 45 ft. Right 15 ft. Front _____ ft. Rear _____ ft.

Distance from well >50 ft.

Drainlines installed level and on contour? Yes ☑ No ☐

Mecklenburg County Groundwater & Wastewater Services
700 N. Tryon St., Suite 211 Charlotte, NC 28202
Phone: (704) 336-5103 Fax: (704) 336-6894

NC DENR
Division of Environmental Health
On-Site Wastewater Section

OPERATION PERMIT for an ON-SITE WASTEWATER TREATMENT & DISPOSAL SYSTEM

File #: 7171B Permit #: _____ Tax Parcel #: 113-251-57

Property Owner: TOMMY PAPPAS + SHERI ABLUTON

Job Location Address: 1110 WINDY GROVE RD.

City: CHARLOTTE State: NC Zip Code: 28208

Operation Permit Issuance Date: 1/28/08 Contractor Name: DENNIS WILLIS

Permitted Design Flow: 360 GPD

Liquid Capacity of Septic Tank: 1500 gallons

Liquid Capacity of Dosing Tank: N/A gallons

Effluent Pump Model: N/A

Drainfield Installation ☐ N/A

Trench Depth: 30 inches

Trench Width: 3 feet

Line Spacing: 9 feet (O.C.)

Total line length: 300 feet

# of Lines: 4 @ VAR feet

Depth of Media: 12 inches (Type) EZFlow

Depth of Cover: 12 inches

Distribution Device: DROP BOXES

Bed Installation *(For Repair Installations ONLY.)* ☑ N/A

Bed Depth: _____ inches

Bed Width: _____ feet

Total line length: _____ feet

# of Lines: _____ @ _____ feet

Depth of Media: _____ inches (Type) _____

Depth of Cover: _____ inches

Distribution Device: _____

Water Supply Source

☐ Municipal ☑ Private Well ☐ Community Well

☐ Other _____

System Installation Setbacks

Distance from Building Foundation: 5 feet

Distance from Property Line: 10 feet

Distance from Water Supply Source: 50 feet


Inspection Dates

Tank(s) Inspected: 1/28/08

Excavation Inspected: 1/28/08

Pump & Controls Inspected: _____

SKETCH OF SYSTEM INSTALLATION
(As-Built Drawing)

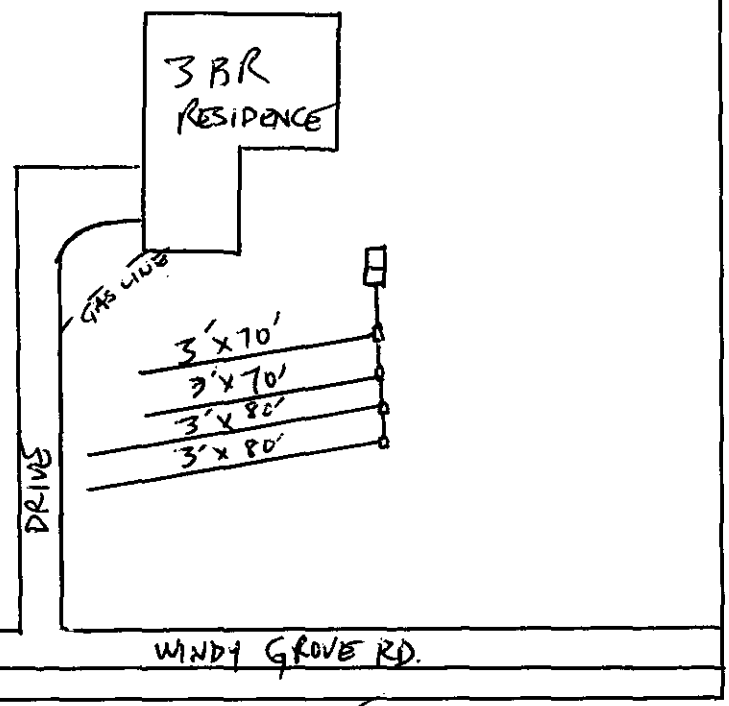

The undersigned has inspected the Septic Tank System described above, and certifies it has been ☑ installed ☐ altered ☐ repaired ☑ as detailed in the plot above ☐ in accordance with the permit issued and meets the provisions of 15A NCAC 18A. 1900, "Laws and Rules for Sewage Treatment and Disposal Systems" in effect on the date of issuance of the permit. The issuance of this Operation Permit does not in any way guarantee that the system will operate properly or relieve any person now or hereafter owning, controlling, or using such system from any liability resulting from the failure of the system to operate properly. *This document is issued subject to* those restrictions and conditions shown on the permit(s) and the provisions of 15A NCAC 18A. 1900 in addition to those listed below under "Comments." This document shall be null and void if any information contained in the application is untrue or if any additions are made to the property which would increase the requirements for said system.

Notice: Disturbance of the designated repair area may result in the Suspension or Revocation of this permit.

Comments: System Classification & Type: III g INSTALLED / 1961

DENR Authorized Agent: Chris Sherrill, RS, LSS Signature: Christopher M Sherrill

Mecklenburg County Groundwater & Wastewater Services
700 N. Tryon St., Suite 211 Charlotte, NC 28202
Phone: (704) 336-5103 Fax: (704) 336-6894

NC DENR
Division of Environmental Health
On-Site Wastewater Section

OPERATION PERMIT for an
ON-SITE WASTEWATER TREATMENT & DISPOSAL SYSTEM

File #: 7171B Permit #: _____ Tax Parcel #: 113-257-57

Property Owner: TOMMY PAPPAS + SHERI ABLUTON

Job Location Address: 11010 WINDY GROVE RD.

City: CHARLOTTE State: NC Zip Code: 28208

OPERATION PERMIT CONDITIONS:

I. Performance: System shall perform in accordance with 15A NCAC 18A .1961.

II. Monitoring: System shall be monitored as required by 15A NCAC 18A .1961.

III. Maintenance: Ground absorption sewage treatment and disposal systems shall be checked, and the contents of the septic tank removed, periodically from all compartments, to ensure proper operation of the system. The contents shall be pumped whenever the solids level is found to be more than 1/3 of the liquid depth in any compartment.

IV. Operation: System shall be operated in accordance with 15A NCAC 18A .1961.

System Classification: III

*Operation Permits for Type V and VI systems expire five (5) years from the date of issuance (in accordance with Table V(a)). The system owner must contact GWS six (6) months prior to expiration for permit renewal.

Subsurface system operator required: Yes ☐ No ☑

☐ This type of system requires the system owner to maintain a contract with a certified operator to perform system inspection, maintenance, and reporting as required in 15A NCAC 18A .1961. and Table V(a). The system owner is responsible for all fees associated with these services.

☑ System does not require inspection by GWS on a routine frequency.

☐ System requires inspection by GWS once every five (5) years. The system owner is responsible for all fees associated with the inspection.

☐ System requires inspection by GWS once every three (3) years. The system owner is responsible for all fees associated with the inspection.

☐ System requires inspection by GWS once every twelve (12) months. The system owner is responsible for all fees associated with the inspection.

☐ System requires inspection by GWS once every six (6) months. The system owner is responsible for all fees associated with the inspection.

V. Other:

DENR Authorized Agent: Chris Sherrill, RS, LSS Date: 1/28/08

Signature: Chris M Sherrill

Mecklenburg County Groundwater & Wastewater Services
700 N. Tryon St., Suite 211 Charlotte, NC 28202
Phone: (704) 336-5103 Fax: (704) 336-6894

NC DENR
Division of Environmental Health
On-Site Wastewater Section

INSTALLATION APPROVAL for an ON-SITE WASTEWATER TREATMENT & DISPOSAL SYSTEM

File #: 7171B Permit #: _____ Tax Parcel #: 113-251-57

Property Owner: TOMMY PAPPAS + SHERRI ABLUTON

Job Location Address: 11010 WINDY GROVE RD

City: CHARLOTTE State: NC Zip Code: 28208

Installation Approval Issuance Date: 1/15/08

Permission is hereby given to ☑ install ☐ alter ☐ repair an on-site wastewater treatment & and disposal system, with subsurface soil absorption and effluent discharge, as specified herein at the described location. This approval is granted based upon the application information submitted to our office. All work shall be completed on or before 2/15/08, after which date this approval shall be null and void. The system shall meet all of the construction requirements of 15A NCAC 18A. 1900 which are in effect on the date of granting this approval. An **Operation Permit** must be obtained from the Mecklenburg County Health Department before any system can be covered up or placed into service. The issuance of this permit does not in any way guarantee that the system anticipated to be constructed will operate properly, or relieve any person now of hereafter owning, controlling or using such system from any liability resulting from the failure of the system to operate properly.

***NOTICE: This system shall not be installed while soils are in a wet condition.**

Permitted Design Flow: 360 GPD

Liquid Capacity of Septic Tank: 1500 gallons

Site LTAR: .3 GPD/ft² (For new installations only.)

Liquid Capacity of Dosing Tank: — gallons

Drainfield Design ☐ N/A

Trench Depth: 30 inches

Trench Width: 3 feet

Line Spacing: 9 feet (O.C.)

Total line length: 300 feet

# of Lines: 4 @ VAR feet

Depth of Media: 12 inches (Type) INNOVATIVE

Distribution Device: DROP BOXES

Bed Design *(For Repair Installations ONLY.)* ☑ N/A

Bed Depth: _____ inches

Bed Width: _____ feet

Total line length: _____ feet

# of Lines: _____ @ _____ feet

Depth of Media: _____ inches (Type) _____

Distribution Device: _____

Water Supply Source

☐ Municipal ☑ Private Well ☐ Community Well

☐ Other _____


Minimum System Setbacks

Distance from Building Foundation: 5 feet

Distance from Property Line: 10 feet

Distance from Water Supply Source: 50 feet

SKETCH OF SYSTEM LAYOUT
(Proposed Layout)

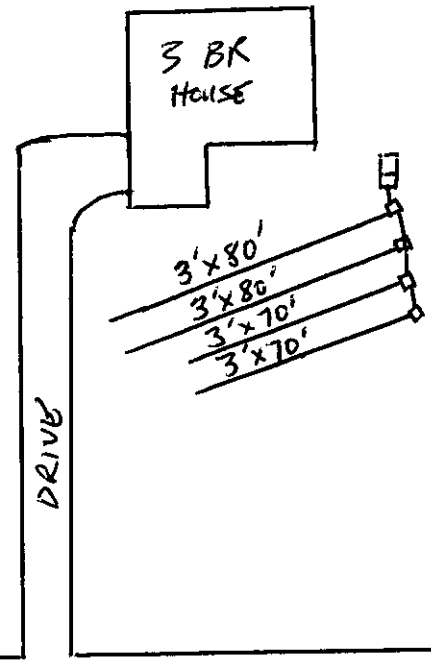

Comments: System Classification & Type: IIIg GRAVITY 25% REDUCTION; INSTALL PER .1961

DENR Authorized Agent: Chris Sherrill, RS, CSS Signature: Christopher Sherrill

Mecklenburg County Groundwater & Wastewater Services
700 N. Tryon St, Suite 211 Charlotte, NC 28202
Phone: (704) 336-5103 Fax: (704) 336-6894

NC DENR
Division of Environmental Health
On-Site Wastewater Section

HD 2387336

IMPROVEMENT PERMIT for a RESIDENTIAL ON-SITE WASTEWATER TREATMENT & DISPOSAL SYSTEM

Permit #: **30002380** GWS File #: **7171B** Tax Parcel #: **113-251-57**

- This IMPROVEMENT PERMIT is subject to revocation if site plans or the intended use change. There is to be **NO** grading, filling, or disturbance of the soil in the area of the septic tank system or repair area.
- CONSTRUCTION AUTHORIZATION must be obtained prior to receiving a Building Permit. The Construction Authorization is **NOT** transferable. Do not clear, grade, fill or disturb soil prior to obtaining a Construction Authorization.
- Domestic-type wastewater only. No industrial process wastewater may be discharged into the system.

I. This Improvement Permit Shall: Expire in Five (5) Years **Expiration Date (If Applicable):** 6/13/2012

Type of Installation: Residential - New System Lot Number: 0

Structure Type: HOUSE Size (ft^2): 2700 # Bedrooms: 3 # Occupants: 2

Building Foundation: Crawl Space Water Supply: Private Well

II. Initial System Type: Approved **System Classification:** IIIg

Initial System Specifications:

Design Flow (gpd):	360	LTAR (gpd/ft^2):	0.3	Septic Tank Size (gal):	1500	Pump Tank Size (gal):	N/A
Trench Width (ft):	3	Trench Spacing (ft):	9	Absorption Area (ft^2):	900	Total Trench Length (ft):	300
Maximum Trench Depth (in):	30	Depth of Media (in):	12	Distribution Device:	Distribution Box		

III. Repair System Type: Approved **System Classification:** IIIg

Repair System Specifications:

Design Flow (gpd):	360	LTAR (gpd/ft^2):	0.3	Septic Tank Size (gal):	1500	Pump Tank Size (gal):	N/A
Trench Width (ft):	3	Trench Spacing (ft):	9	Absorption Area (ft^2):	1200	Total Trench Length (ft):	400
Maximum Trench Depth (in):	30	Depth of Media (in):	12	Distribution Device:	Distribution Box		

IV. Permit Conditions/Comments:

(Please See the Following Page for Permit Conditions.)

The undersigned, an authorized agent of the MECKLENBURG COUNTY HEALTH DEPARTMENT, certifies that the Department is issuing an IMPROVEMENT PERMIT for the above referenced property. This permit is being issued in accordance with the *Laws and Rules For Sewage Treatment, and Disposal Systems* and is subject to the following provisions:

- No work shall be conducted on the septic system until an INSTALLATION APPROVAL is granted by the Department.
- The septic system installer shall be a registered septic contractor with Mecklenburg County Health Department.
- The permitted system shall be installed in accordance with the included PLOT PLAN.
- This IMPROVEMENT PERMIT is transferable.

DENR Authorized Agent: Chris Sherrill Owner/Legal Agent: Warren Mccs

Signature: Signature

Print Name

Date Issued: 6/13/2007

Mecklenburg County Groundwater & Wastewater Services
700 N. Tryon St, Suite 211 Charlotte, NC 28202
Phone: (704) 336-5103 Fax: (704) 336-6894

NC DENR
Division of Environmental Health
On-Site Wastewater Section

IMPROVEMENT PERMIT for a RESIDENTIAL ON-SITE WASTEWATER TREATMENT & DISPOSAL SYSTEM

Permit #: **30002380** GWS File #: **7171B**

IV. Permit Conditions/Comments:

- All components of the septic system must be located at least 100 ft. (50 ft. minimum) from all private wells.

The undersigned, an authorized agent of the MECKLENBURG COUNTY HEALTH DEPARTMENT, certifies that the Department is issuing an IMPROVEMENT PERMIT for the above referenced property. This permit is being issued in accordance with the *Laws and Rules For Sewage Treatment and Disposal Systems* and is subject to the following provisions:

- No work shall be conducted on the septic system until an INSTALLATION APPROVAL is granted by the Department.
- The septic system installer shall be a registered septic contractor with Mecklenburg County Health Department.
- The permitted system shall be installed in accordance with the included PLOT PLAN.
- This IMPROVEMENT PERMIT is transferable.

DENR Authorized Agent: Chris Sherrill Owner/Legal Agent: Warren H Moss
Print Name

Signature: Signature:

Date Issued: 6/13/2007

Page 2 of 2

PROPOSED PLOT PLAN

HEALTH DEPARTMENT
ENVIRONMENTAL HEALTH DIVISION
700 NORTH TRYON ST., SUITE 211
CHARLOTTE, NC 28202
PHONE (704) 336-5103


FILE: 71713

TC: 113-251-57

Draw in and name all roads adjoining the property. Draw in and accurately dimension the lot concerned. Accurately indicate property boundaries proposed and/or existing structures and driveways, underground utilities, and wells and springs within 100 feet of the proposed building or drainfield.

1" = 60'

- 3BR - 360 GPD
- LTAR 0.3 GPD/FT²
- GRAVITY 25% REDUCTION - IIIg 4 LINES @ 3' x 75'
- 1500 GAL ST
- INSTALL TRENCHES 30" ON CONTOUR
- TYPE IIIg REPAIR AREA
- MAINTAIN SETBACKS (.1950)
  - >5' FROM FOUNDATION
  - >10' FROM PROPERTY LINES
  - >50' FROM WELL

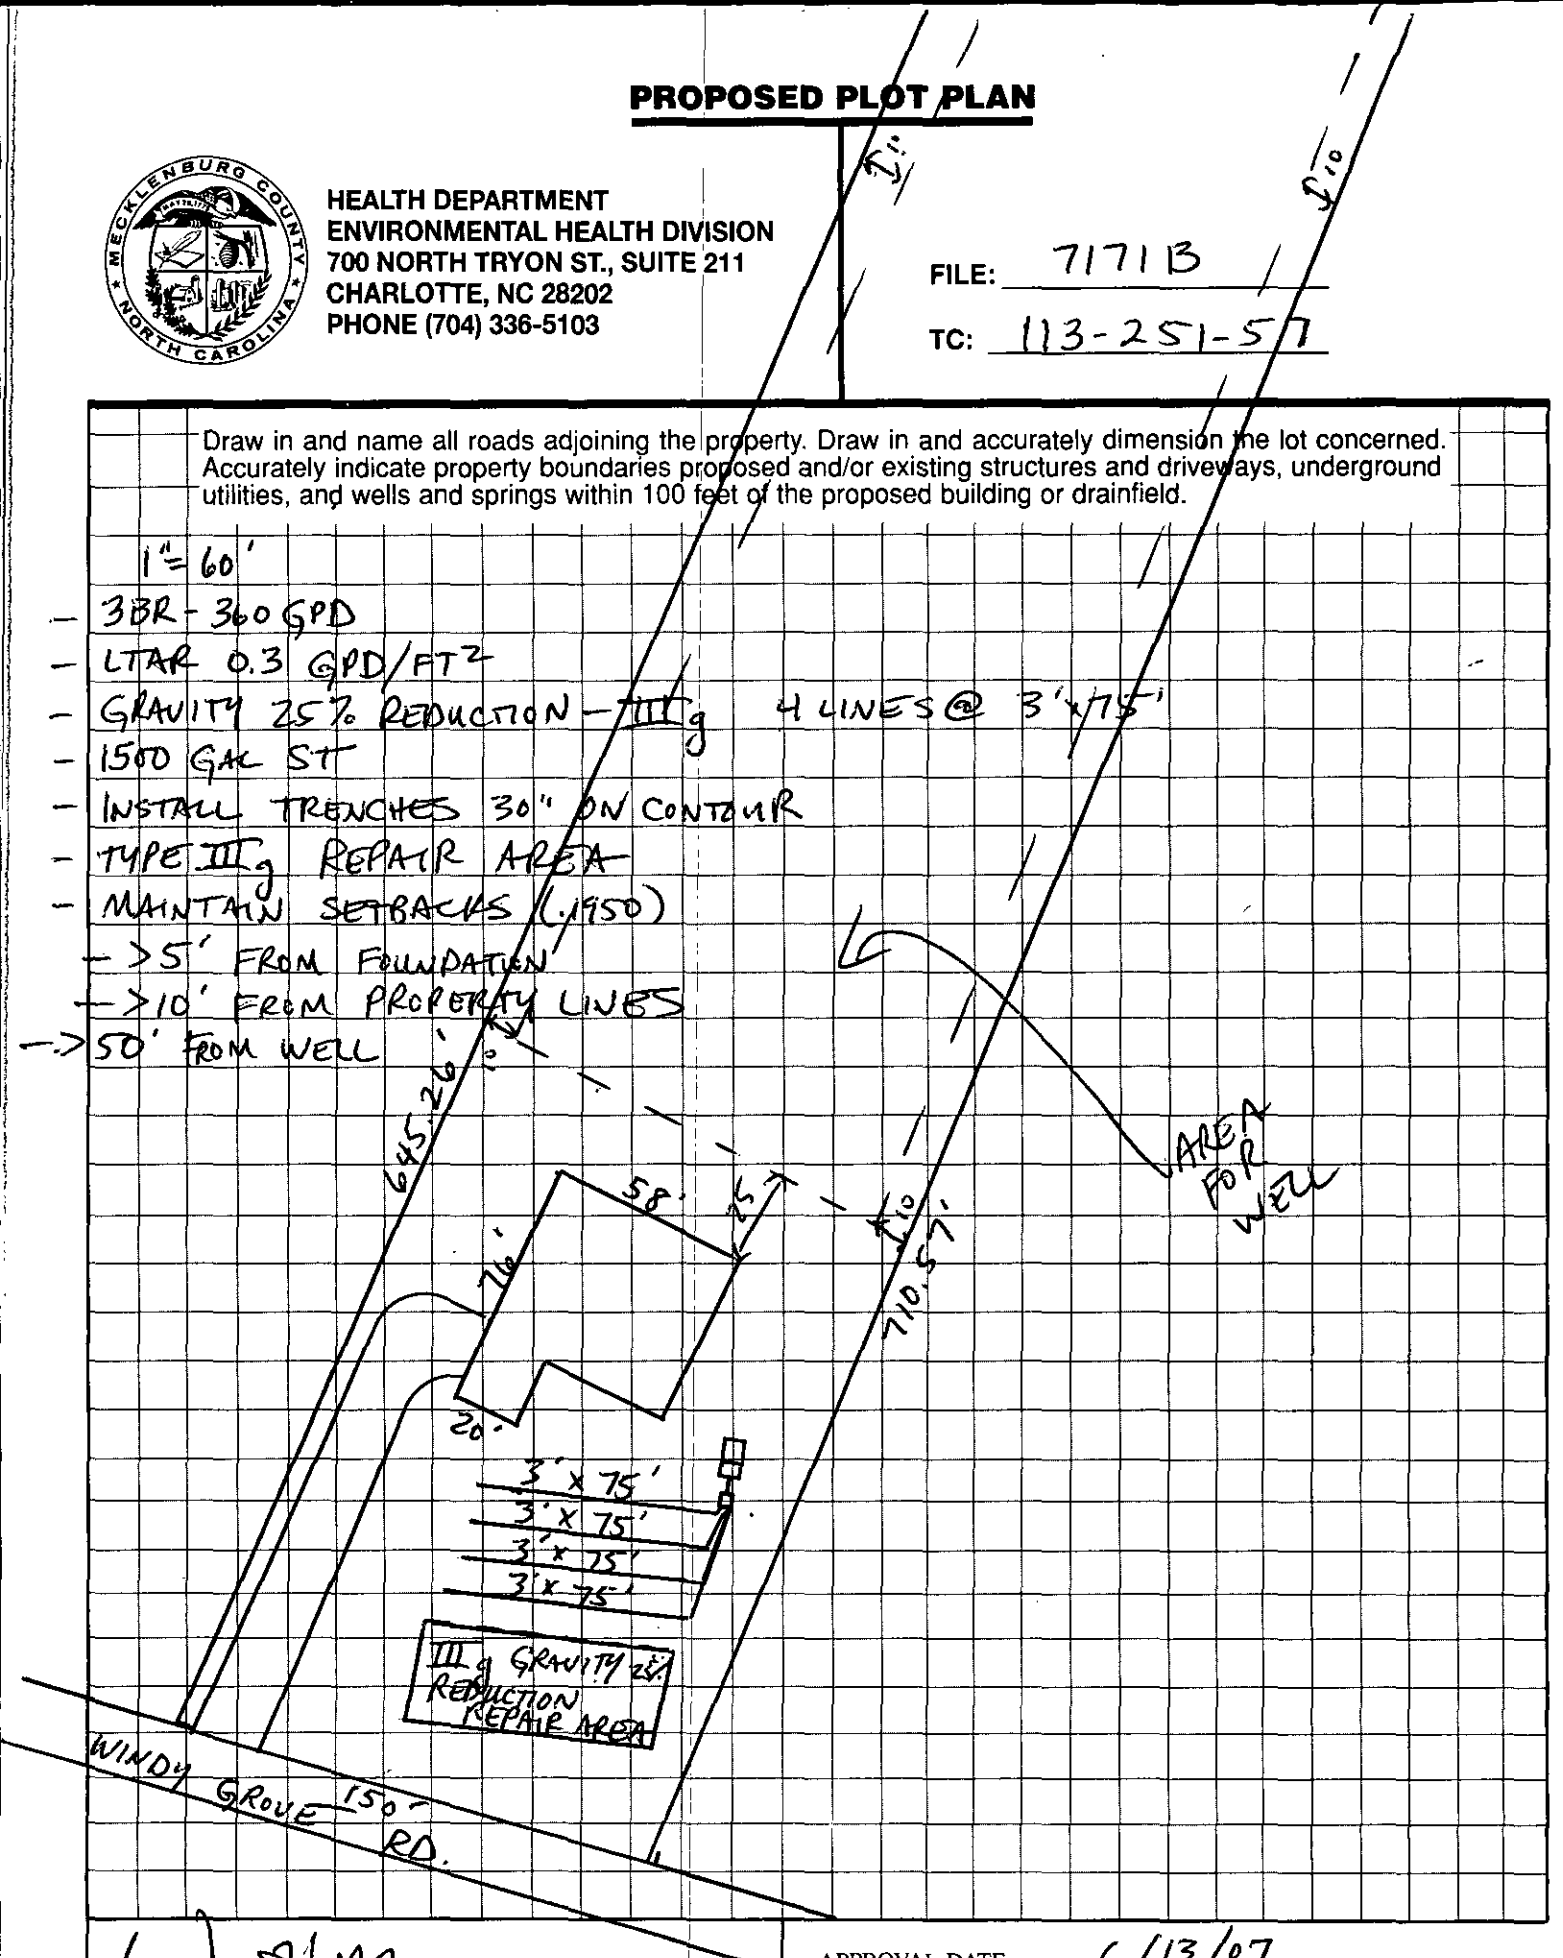

Walt Marr
OWNER/AGENT SIGNATURE

DATE 6.15.07

APPROVAL DATE 6/13/07

Christopher M Shenk

White - Health Department's Copy | Canary - E.H.S. Copy | Pink - Owner's Copy

DATE: 6/1/2007 PERMIT NUMBER: _____

TO: CHARLOTTE-MECKLENBURG CODE ENFORECEMENT

FROM: MECKLENBURG COUNTY GIS

JURISDICTION: MECK

CHAR(ETJ)

113-251-57

PARCEL NUMBER

11010 WINDY GROVE RD

ASSIGNED STREET ADDRESS (ADDRESS OF RECORD)

N/A

EXISTING STREET ADDRESS (IF DIFFERENT FROM ASSIGNED)

N/A

PROJECT NAME (IF APPLICABLE)

Remarks: ADDRESS VERIFIED- LOT 5B- FOR SINGLE FAMILY CONST ONLY

Signed: _____

Addressing Verification Form Disclaimer Statement

The party indicated on this application shall be responsible for maintaining this address throughout the life of the project from plan submittal through final C/O. The contents of this form reflect information provided by the party listed on this form.

Incorrect information may result in delays *in getting final approval of permits and the final C/O.*

Special Circumstances: If a temporary address is being verified for the purposes of Plan Review, the responsible party will be required to obtain and submit a new form verifying the permanent address prior to issuance of the permit.

Name (please print) _____

Company _____

Company Address _____

_____

Telephone # _____

Signature _____

Date _____

Revised Oct-2005

Department of Environment, Health, and Natural Resources
Division of Environmental Health
On-site Wastewater Section

Sheet: 1 of 2
Property ID: 113-251-57
Lot #: 5B
File #: 7171B
AppID: 2380

SOIL/SITE EVALUATION
for ON-SITE WASTEWATER SYSTEM

Owner: Tommy Pappas & Sherri Abluton
Applicant: Warren Moss
Address: 823 Gentlewinds Ct., Fort Mill, S. C. 29708
Date Evaluated: 6/7/2007
Proposed Facility: Residence Design Flow (.' 360gpd
Property Size: .5a inv.
Location of Site: 11010 Windy Grove Road
Property Recorded:
Water Supply: [ ] Public [x] Individual [x] Well [ ] Spring [ ] Other
Evaluation Method: [x] Auger Boring [ ] Pit [ ] Cut
Type of Wastewater: [x] Sewage [ ] Industrial Process [ ] Mixed

PROFILE #	.1940 Landscape Position/ Slope%	Horizon Depth (IN.)	SOIL MORPHOLOGY .1941 .1941 Structure/ Texture	.1941 Consistence Mineralogy	b PROFILE FACTORS .1942 Soil Wetness/ Color	.1943 Soil Depth (IN.)	.1956 Sapro Class	.1944 Restr Horiz	Profile Class & LTAR
1	LS, 9	0-7	GR/CL	FR/SEXP/SS/SP	>48" TO SOIL WETNESS	48+	N/A	NONE	PS, IV
		7-48	SBK/C	FI/SEXP/S/P					.3GPD/FT^2
2	LS, 8	0-4	GR/CL	FR/SEXP/SS/SP	>49" TO SOIL WETNESS	49+	"	"	"
		4-37	SBK/C	FI/SEXP/S/P					
		37-49	SBK/CL	FR/SEXP/SS/SP					
3	LS, 10	0-8	GR/CL	"	>48" TO SOIL WETNESS	48+	"	"	"
		8-48	SBK/C	FI/SEXP/S/P					
4	LS, 15	0-24	FILL-MOSTLY	LOOSE SAPROLITE	>54" TO SOIL WETNESS	54+	"	"	"
		24-26	GR/CL	FR/SEXP/SS/SP					
		26-42	SBK/C	FI/SEXP/S/P					
		42-54	SBK/CL	FR/SEXP/SS/SP					
5	LS, 5	0-3	GR/CL	"	>48" TO SOIL WETNESS	48+	"	"	"
		3-45	SBK/C	FI/SEXP/S/P					
		45-48	SBK/CL	FR/SEXP/SS/SP					
					SITE LTAR.3GPD/FT^2				

Description	Initial System	Repair System
Available Space (.1945)	PS	PS
System Type(s)	IIIg	IIIg
Site LTAR	.3 GPD/FT2	.3 GPD/FT2


Other Factors (.1946):
Soil Evaluation By: W. R. Marlin, LSS, 6/7/2007,
Others Present:
Site Classification (.1948): PS
Site Evaluation By: Chris Sherrill, RS, LSS
Others Present: W.Moss

COMMENTS:
100% repair

Landscape Position	Group	Texture	.1955 LTAR	Structure
R-Ridge	I	S-Sand	1.2 - 0.8	SG-Single Grain
SS-Shoulder Slope		LS-Loamy Sand		M-Massive
LS-Linear Slope				CR-Crumb
FS-Foot Slope	II	SL-Sandy Loam	0.8 - 0.6	GR-Granular
NS-Nose Slope		L-Loam		SBK-Subangular Blocky
HS-Head Slope				ABK-Angular Blocky
CC-Concave Slope	III	SI-Silt	0.6 - 0.3	PL-Platy
CV-Convex Slope		SICL-Silty Clay Loam		PR-Prismatic
T-Terrace		CL-Clay Loam		
FP-Flood Plain		SCL-Sandy Clay Loam		
	IV	SC-Sandy Clay	0.4 - 0.1	
		SIC-Silty Clay		
		C-Clay		

Consistence Moist	Consistence Wet	Mineralogy
VFR-Very Friable	NS-Non-Sticky	SEXP-Slightly Expansive
FR-Friable	SS-Slightly Sticky	EXP-Expansive
FI-Firm	S-Sticky	
VFI-Very Firm	VS-Very Sticky	
EFI-Extremely Firm	NP-Non-Plastic	
	SP-Slightly Plastic	
	P-Plastic	
	VP-Very Plastic	

Sketch of Soil Evaluation Locations

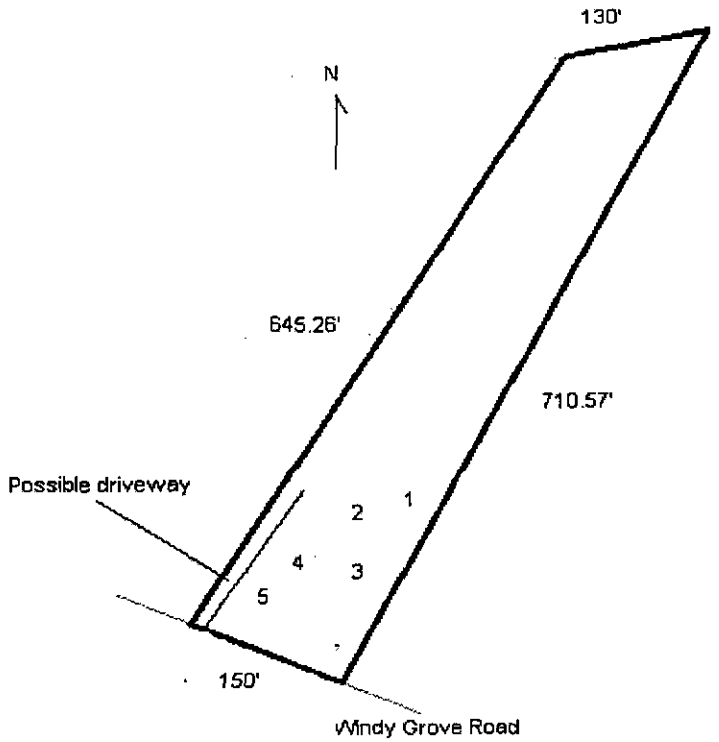

FILE NUMBER: 7171B

Revised On: January 3, 2007

APPLICATION NUMBER: 2380

SEPTIC FEE: 506.00
DATE: 6/6/07
CHC
SJC 1790

MECKLENBURG COUNTY GROUNDWATER & WASTEWATER SERVICES
APPLICATION FOR A RESIDENTIAL SITE IMPROVEMENT PERMIT/ CONSTRUCTION AUTHORIZATION FOR AN ON-SITE WASTEWATER SYSTEM, NEW WELL INSTALLATION, OR REPAIR OF EXISTING WELL

WELL FEE: 400.00
DATE: 6/6/07

CHC 1790

1. **SEPTIC / TYPE APPLICATION:** ☐ NONE ☑ NEW SYSTEM ☐ ALTERATION ☐ REPAIR ☐ MODIFIED PLOT PLAN

2. **WELL / TYPE APPLICATION:** ☐ NONE ☑ NEW WELL ☐ MAJOR REPAIR ☐ ABANDONMENT

3. **JOB LOCATION INFORMATION:**

TAX PARCEL NUMBER: 113-251-57
STREET ADDRESS: 11010 WINDY GROVE RD
CITY: CHARLOTTE,
STATE: NC ZIP: 28
SUBDIVISION NAME:
LOT #: 5B LOT SIZE (acres):
TOWNSHIP:

☑ 0-MECKLENBURG ☐ 3-CORNELIUS ☐ 6-HUNTERSVILLE
☐ 1-CHARLOTTE ☐ 4-PINEVILLE ☐ 7-MINT HILL
☐ 2-DAVIDSON ☐ 5-MATTHEWS

4. **BUILDING INFORMATION:**

BUILDING TYPE:

☐ SINGLE MOBILE HOME ☐ MODULAR HOME
☐ DOUBLE WIDE ☐ MULTIPLE FAMILY
☑ HOUSE ☐ OTHER _____

HEATED SQUARE FOOTAGE: 2700
NUMBER OF BEDROOMS: 3
NUMBER OF OCCUPANTS: 2

FOUNDATION TYPE:

☐ CONCRETE SLAB ☐ BASEMENT WITH PLUMBING
☑ CRAWL SPACE ☐ BASMENT WITH NO PLUMBING

5. **IF PLANNING TO EXPAND OR ALTER THE EXISTING SYSTEM PLEASE COMPLETE THE FOLLOWING SECTION:** ☑ N/A

NUMBER OF BEDROOMS TO BE ADDED: _____ NUMBER OF ADDITIONAL OCCUPANTS IN THE RESIDENCE: _____

6. **WATER SUPPLY:** ☐ MUNICIPAL ☐ PUBLIC WELL ☑ PRIVATE WELL ☐ SHARED WELL ☐ SPRING

7. **PROPOSED USE OF WELL:** ☐ N/A ☐ IRRIGATION ☑ POTABLE ☐ GEOTHERMAL ☐ OTHER

8. **PLEASE INDICATE AND RANK DESIRED SEPTIC SYSTEM TYPE(S) IN ORDER OF PREFERENCE** *(1-MOST DESIRED 5-LEAST DESIRED):*

☐ ANY TYPE ☑ CONVENTIONAL ☐ ACCEPTED ☐ INNOVATIVE ☐ ALTERNATIVE ☐ OTHER _____

8A. **RANK:** 1 ____ ____ ____ ____

9. **DO ANY OF THE FOLLOWING APPLY TO THE PROPERTY IN QUESTION? IF "YES" PLEASE ATTACH SUPPORTING DOCUMENTATION.**

BURIED CABLES, LANDFILLS, STUMPHOLES	☐ YES ☑ NO	GRADING/SOIL REMOVAL PERFORMED	☐ YES ☑ NO
EXISTING WASTEWATER SYSTEMS	☐ YES ☑ NO	JURISDICTIONAL WETLANDS	☐ YES ☑ NO
WELLS, SPRINGS, OR WATER LINES	☐ YES ☑ NO	APPROVAL REQUIRED BY ANY OTHER PUBLIC AGENCY	☐ YES ☑ NO
EASEMENTS OR RIGHT-OF-WAYS	☐ YES ☑ NO	WASTEWATER OTHER THAN DOMESTIC SEWAGE	☐ YES ☑ NO

10. **PROPERTY OWNER:**

NAME: TOMMY PAPPAS & SHERRI ABLUTON
ADDRESS: 823 GENTLE WINDS CT
CITY: FORT MILL S.C 29708
STATE: SC ZIP: 29708
HOME PHONE: WORK PHONE:
MOBILE PHONE: FAX:

11. **OWNER'S LEGAL REPRESENTATIVE, IF APPLICABLE:**

NAME: WARREN H MOSS
ADDRESS: 945 N. NEW HOPE RD
CITY: GASTONIA, NC
STATE: NC ZIP: 28054
HOME PHONE: 704-864-863? WORK PHONE: 704-865-5555
MOBILE PHONE: 704-813-4126 FAX: 704-865-5540

12. **WHAT DATE WAS THE PROPERTY ORIGINALLY DEEDED AND RECORDED?** _____

13 **WHAT IS THE ANTICIPATED CLOSING DATE FOR THIS PROPERTY?** _____

14. **SEPTIC SYSTEM PERMIT APPLICATION SIGNATURE SECTION:**
If the information in this application is falsified, changed, or the site is altered, then the Improvement Permit and Authorization to Construct shall become invalid. I have read this application and certify that the information provided herein is true, complete and correct. Authorized county and state officials are granted right of entry to conduct necessary inspections to determine compliance with applicable laws and rules. I understand that I am solely responsible for the proper identification and labeling of all property lines and corners and making the site accessible so that a complete site evaluation can be performed. The permit is valid for either 60 months or is non-expiring depending upon the documentation submitted: complete site plan = 60 months, complete plat = non-expiring.

Property Owner's or Owner's Legal Representative Signature — Date: 6-6-07

15. **WELL PERMIT APPLICATION SIGNATURE SECTION:**
If the information in this application is falsified, changed, or the site is altered, then the Well Permit shall become invalid. I have read this application and certify that the information provided herein is true, complete and correct. Authorized county and state officials are granted right of entry to conduct necessary inspections to determine compliance with applicable laws and rules. I understand that I am solely responsible for the proper identification and labeling of all property lines and corners and making the site accessible so that a complete site evaluation can be performed. The permit is valid for a period of 12 months from the date of issuance.


Property Owner's or Owner's Legal Representative Signature — Date

☑ SURVEY PLAT TO SCALE SUBMITTED ☐ SCALED SITE PLAN SUBMITTED ☑ UN-SCALED SITE PLAN SUBMITTED

0753
0701
0734
0703

AT 2:19pm
JOSEPH A. GIBSON
MECKLENBURG COUNTY, N.C.
REGISTER OF DEEDS

7171B

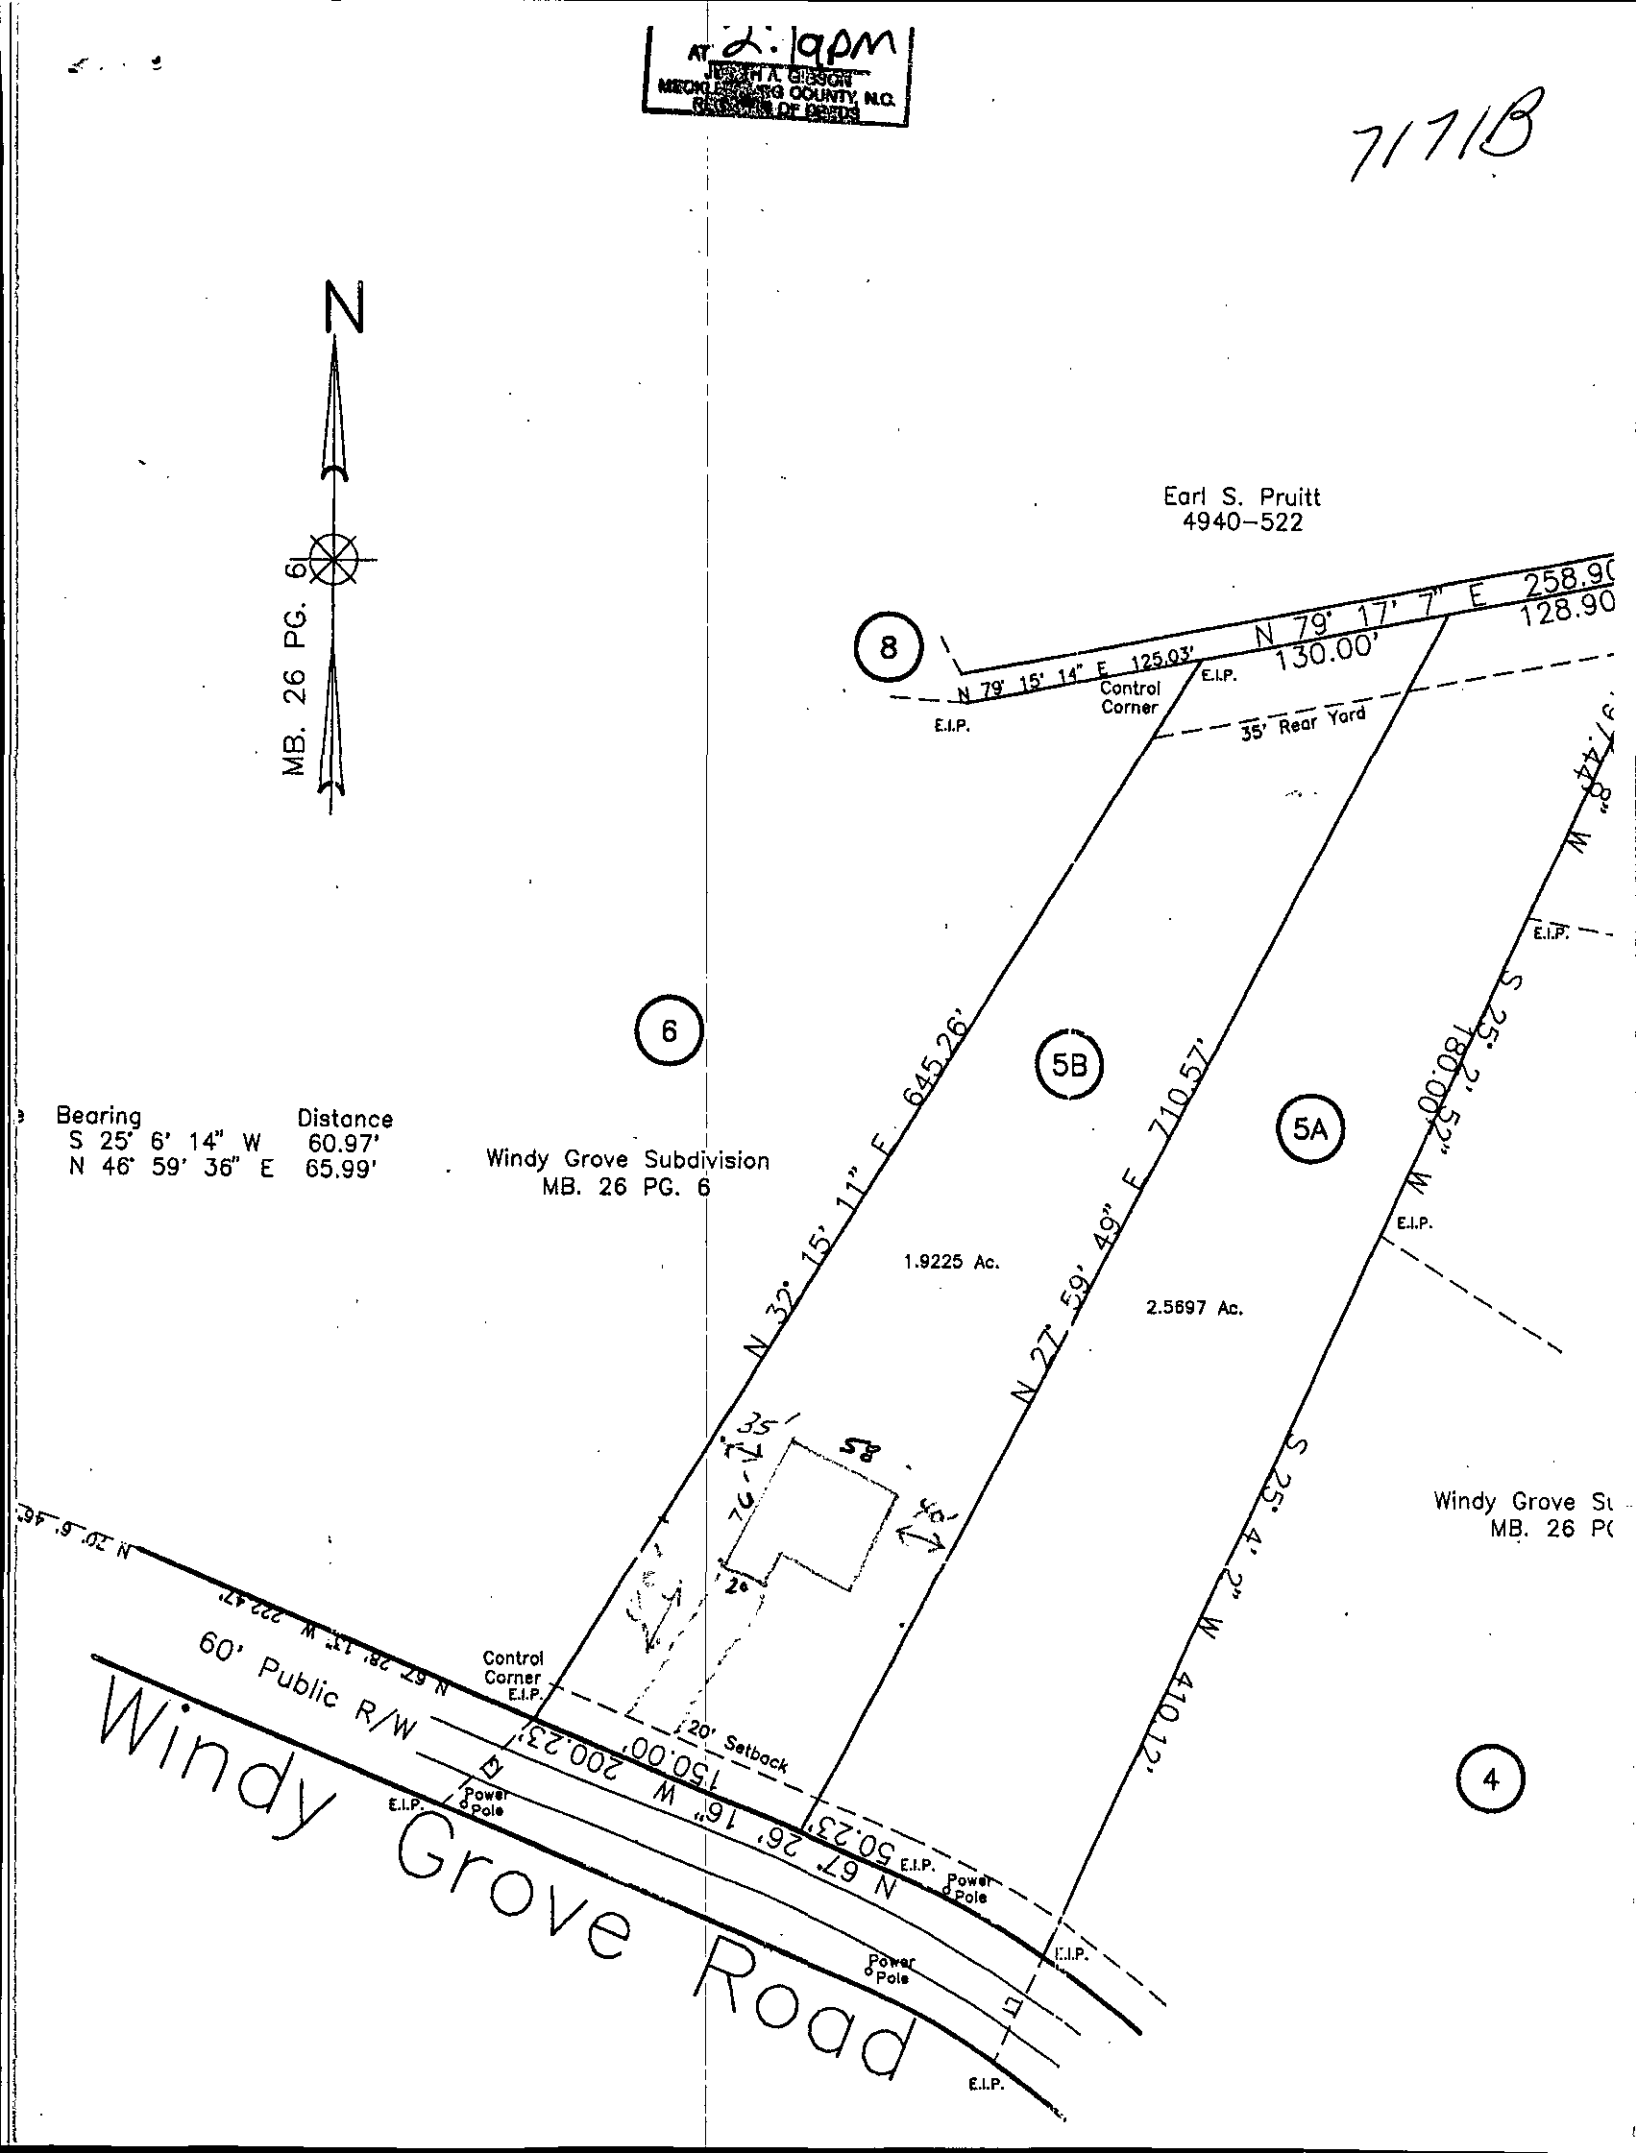

Groundwater & Wastewater Services
Well Project File & Data Review Worksheet

GWS File #: 7171B WASPS App #: 2380

Primary ES assigned to project: Chris Shernell

Secondary ES assigned to project: Josh Sellers

Project Type: New Well ☑ Well Abandonment ☐ Major Repair ☐

Septic System Status: Permit in progress ☑ System installation completed ☐ N/A-Sewer ☐

I. File Review:

Completed application	Yes ☑	No ☐		
ARGU review report	Yes ☐	No ☐	N/A ☑	
Signed permit	Yes ☑	No ☐		
Notification of disinfection	Yes ☐	No ☐	N/A ☑	
Sample Results	TC ☑	Nitrate/Nitrite ☑	Other ☐	N/A ☐
GW-1 Form / GW-30 Form	Yes ☐	No ☐		
Other related documentation	Yes ☐	No ☐	N/A ☐	

Items requiring correction/modification: _____

Comments: Verbal from lab - results ok per DEH

3/12/08 - Please release GWS well hold on CO

II. WASPS Review:

Completed application w/ valid address	Yes ☑	No ☐	
ARGU review completed	Yes ☐	No ☐	N/A ☑
Permit issued	Yes ☐	No ☐	
Activity checklist completed	Yes ☐	No ☐	
Appropriate comments included	Yes ☐	No ☐	
Site information record completed	Yes ☐	No ☐	
Well detail record completed	Yes ☐	No ☐	

Items requiring correction/modification: _____

Comments: 6/13/07 - Plea. Fax permit to applicant

Application received date: 06/06/07 ES assigned date: 6/6/07 Permit issued date: 6/13/07

Well approval date: 3/12/08 Number of days to complete project: _____

Review performed by: L. Sellers Date performed: 3/12/08

FILE NUMBER: 7170 Revised On: January 3, 2007 APPLICATION NUMBER: 2380

SEPTIC FEE: 500.00 DATE: 6/6/07 CHK 1790 CK

MECKLENBURG COUNTY GROUNDWATER & WASTEWATER SERVICES
APPLICATION FOR A RESIDENTIAL SITE IMPROVEMENT PERMIT/ CONSTRUCTION AUTHORIZATION FOR AN ON-SITE WASTEWATER SYSTEM, NEW WELL INSTALLATION, OR REPAIR OF EXISTING WELL

WELL FEE: 400.00 DATE: 6/6/07

1. SEPTIC / TYPE APPLICATION: ☐ NONE ☑ NEW SYSTEM ☐ ALTERATION ☐ REPAIR ☐ MODIFIED PLOT PLAN CHK 1790

2. WELL / TYPE APPLICATION: ☐ NONE ☑ NEW WELL ☐ MAJOR REPAIR ☐ ABANDONMENT

3. JOB LOCATION INFORMATION:

TAX PARCEL NUMBER: 113-251-57

STREET ADDRESS: 11010 WINDY GROVE Rd

CITY: CHARLOTTE,

STATE: NC ZIP: 28

SUBDIVISION NAME:

LOT #: 58 LOT SIZE (acres):

TOWNSHIP:

☑ 0-MECKLENBURG ☐ 3-CORNELIUS ☐ 6-HUNTERSVILLE
☐ 1-CHARLOTTE ☐ 4-PINEVILLE ☐ 7-MINT HILL
☐ 2-DAVIDSON ☐ 5-MATTHEWS

4. BUILDING INFORMATION:

BUILDING TYPE:

☐ SINGLE MOBILE HOME ☐ MODULAR HOME
☐ DOUBLE WIDE ☐ MULTIPLE FAMILY
☑ HOUSE ☐ OTHER _____

HEATED SQUARE FOOTAGE: 2700

NUMBER OF BEDROOMS: 3

NUMBER OF OCCUPANTS: 2

FOUNDATION TYPE:

☐ CONCRETE SLAB ☐ BASEMENT WITH PLUMBING
☑ CRAWL SPACE ☐ BASMENT WITH NO PLUMBING

5. IF PLANNING TO EXPAND OR ALTER THE EXISTING SYSTEM PLEASE COMPLETE THE FOLLOWING SECTION: ☑ N/A

NUMBER OF BEDROOMS TO BE ADDED: _____ NUMBER OF ADDITIONAL OCCUPANTS IN THE RESIDENCE: _____

6. WATER SUPPLY: ☐ MUNICIPAL ☐ PUBLIC WELL ☑ PRIVATE WELL ☐ SHARED WELL ☐ SPRING

7. PROPOSED USE OF WELL: ☐ N/A ☐ IRRIGATION ☑ POTABLE ☐ GEOTHERMAL ☐ OTHER

8. PLEASE INDICATE AND RANK DESIRED SEPTIC SYSTEM TYPE(S) IN ORDER OF PREFERENCE *(1-MOST DESIRED 5-LEAST DESIRED)*:

☐ ANY TYPE ☑ CONVENTIONAL ☐ ACCEPTED ☐ INNOVATIVE ☐ ALTERNATIVE ☐ OTHER _____

8A. RANK: 1 ____ ____ ____ ____

9. DO ANY OF THE FOLLOWING APPLY TO THE PROPERTY IN QUESTION? IF "YES" PLEASE ATTACH SUPPORTING DOCUMENTATION.

BURIED CABLES, LANDFILLS, STUMPHOLES	☐ YES ☑ NO	GRADING/SOIL REMOVAL PERFORMED	☐ YES ☑ NO
EXISTING WASTEWATER SYSTEMS	☐ YES ☑ NO	JURISDICTIONAL WETLANDS	☐ YES ☑ NO
WELLS, SPRINGS, OR WATER LINES	☐ YES ☑ NO	APPROVAL REQUIRED BY ANY OTHER PUBLIC AGENCY	☐ YES ☑ NO
EASEMENTS OR RIGHT-OF-WAYS	☐ YES ☑ NO	WASTEWATER OTHER THAN DOMESTIC SEWAGE	☐ YES ☑ NO

10. PROPERTY OWNER:

NAME: TOMMY PAPPAS & SHERRI ABLETON
ADDRESS: 823 GENTLE WINDS Ct
CITY: FORT MILL S.C 29708
STATE: SC ZIP: 29708
HOME PHONE: WORK PHONE:
MOBILE PHONE: FAX:

11. OWNER'S LEGAL REPRESENTATIVE, IF APPLICABLE:

NAME: WARREN H MOSS
ADDRESS: 945 N. NEW HOPE RD
CITY: GASTONIA, NC
STATE: NC ZIP: 28054
HOME PHONE: 704-864-8631 WORK PHONE: 704-865-5555
MOBILE PHONE: 704-913-4126 FAX: 704-865-5540

12. WHAT DATE WAS THE PROPERTY ORIGINALLY DEEDED AND RECORDED? _____

13 WHAT IS THE ANTICIPATED CLOSING DATE FOR THIS PROPERTY? _____

14. SEPTIC SYSTEM PERMIT APPLICATION SIGNATURE SECTION:

If the information in this application is falsified, changed, or the site is altered, then the Improvement Permit and Authorization to Construct shall become invalid. I have read this application and certify that the information provided herein is true, complete and correct. Authorized county and state officials are granted right of entry to conduct necessary inspections to determine compliance with applicable laws and rules. I understand that I am solely responsible for the proper identification and labeling of all property lines and corners and making the site accessible so that a complete site evaluation can be performed. The permit is valid for either 60 months or is non-expiring depending upon the documentation submitted: complete site plan = 60 months, complete plat = non-expiring.

[signature] 6-6-07

Property Owner's or Owner's Legal Representative Signature Date

15. WELL PERMIT APPLICATION SIGNATURE SECTION:

If the information in this application is falsified, changed, or the site is altered, then the Well Permit shall become invalid. I have read this application and certify that the information provided herein is true, complete and correct. Authorized county and state officials are granted right of entry to conduct necessary inspections to determine compliance with applicable laws and rules. I understand that I am solely responsible for the proper identification and labeling of all property lines and corners and making the site accessible so that a complete site evaluation can be performed. The permit is valid for a period of 12 months from the date of issuance.

Property Owner's or Owner's Legal Representative Signature Date

☑ SURVEY PLAT TO SCALE SUBMITTED ☐ SCALED SITE PLAN SUBMITTED ☑ UN-SCALED SITE PLAN SUBMITTED

0753 0701 0134 1703

JOSEPH A. GIBSON
MECKLENBURG COUNTY, N.C.
REGISTER OF DEEDS

7118

N

MB. 26 PG. 6

Comments:

Keep well 25 ft from building foundation, 10 ft from property lines, >50 ft from septic system or repair area

Earl S. Pruitt
4940-522

8

N 79° 17' 7" E 258.90'
128.90'

N 79° 15' 14" E 125.03'

E.I.P.

Control Corner

E.I.P.

130.00'

35' Rear Yard

AREA FOR WELL

6

5B

5A

Bearing | Distance
S 25° 6' 14" W | 60.97'
N 46° 59' 36" E | 65.99'

Windy Grove Subdivision
MB. 26 PG. 6

N 32° 15' 11" E 645.26'

1.9225 Ac.

N 27° 59' 49" E 710.57'

2.5697 Ac.

S 25° 180.00' W

S 25° 4.2" W 410.12'

E.I.P.

Windy Grove Su
MB. 26 PG

N 67° 28' 13" W 222.47'

60' Public R/W

Control Corner E.I.P.

20' Setback

150.00'

W 200.23'

N 67° 26' 16" E 50.23'

E.I.P.

Power Pole

E.I.P.

Power Pole

E.I.P.

Power Pole

E.I.P.

Windy Grove Road

4

Mecklenburg County Health Department
Groundwater & Wastewater Services
700 N. Tryon St, Suite 211
Charlotte, NC 28202
Phone: (704) 336-5103
Fax: (704) 336-6894

PERMIT TO CONSTRUCT A WATER SUPPLY WELL

Permit #: 10002380 **File #:** 7171B **Tax Parcel #:** 113-251-57
Property Owner: TOMMY PAPPAS & SHERRI ABLUTON
Job Location Address: 11010 WINDY GROVE RD
City/ETJ: CHARLOTTE **State:** NC **Zip Code:** 28278
Permit Issuance Date: 6/13/2007
Use of Well: Potable
Type of Facility Served by Well: House
Sewage System Type: New System

Area of Regulated Groundwater Usage Restrictions Apply: NO

Replacement for Existing Well: If Yes, see requirements in Other Conditions of This Permit.

General Conditions of This Permit:

- Water Supply Well construction must meet all requirements set forth in the *Mecklenburg County Groundwater Well Regulations* and any other applicable rules and laws.
- A North Carolina Certified Well Contractor must perform the well construction activities.
- The permitted Water Supply Well shall be located in accordance with the attached SITE PLAN.
- Any alteration of the site (including location of structures and appurtenances) or modification in use of the well, may subject this Permit to revocation.
- The Department will collect an initial sample of water from the Water Supply Well and analyze the sample for total coliform bacteria, nitrate, and nitrite. A review of the analysis by the Department must find the sample to meet the groundwater quality standards specified in Chapter 5 of the Mecklenburg County Groundwater Well Regulations before the Water Supply Well can be placed in service.
- This Permit shall be VALID for a period not to exceed 12 months from the date of issuance.

Specific Conditions of This Permit (Check all that apply):

☐ Grout must be placed the full extent of the casing. ☐ Casing to bedrock

☐ Initial water sample to be taken and analyzed for (check all that apply):

☐ *Volatile Organic Compounds* (VOC's) ☐ Semi-volatile Compounds ☐ Metals (Specify in Other Conditions)
☐ Pesticides ☐ Herbicides ☐ Other (See Below)

The analysis must be submitted to the Department for review and approval prior to the Water Supply well being placed in service.

Other Conditions of This Permit:

Chris Sherrill
Authorized Agent: Print Name
Signature:

Warren N Moss
Owner/Legal Agent: Print Name
Signature

AT 2:19PM
JOSEPH A. GIBSON
MECKLENBURG COUNTY, N.C.
REGISTER OF DEEDS

7178

N

MB. 26 PG. 6

Comments:

Keep well 25 ft from building foundation, 10 ft from property lines, >50 ft from septic system or repair area

Earl S. Pruitt
4940-522

8

N 79° 15' 14" E 125.03'

N 79° 17' 7" E 258.90'

128.90

130.00'

E.I.P.

Control Corner

E.I.P.

35' Rear Yard

AREA FOR WELL

6

5B

5A

4

Bearing | Distance
S 25° 6' 14" W | 60.97'
N 46° 59' 36" E | 65.99'

Windy Grove Subdivision
MB. 26 PG. 6

N 32° 15' 11" E 645.26'

1.9225 Ac.

N 27° 59' 48" E 710.57'

2.5697 Ac.

S 25° 42' 2" W 410.12'

S 25° 180.00' 52" W

E.I.P.

E.I.P.

35'

58'

76'

40'

Windy Grove Su
MB. 26 PG

N 20° 6'

N 67° 28' 13" W 222.47'

60' Public R/W

Control Corner
E.I.P.

20' Setback

150.00' 16" W 200.23'

N 67° 26' 16" W 50.23'

E.I.P.

Power Pole

E.I.P.

Power Pole

Power Pole

E.I.P.

E.I.P.

Windy Grove Road

RESIDENTIAL WELL CONSTRUCTION RECORD

North Carolina Department of Environment and Natural Resources- Division of Water Quality

WELL CONTRACTOR CERTIFICATION # 2574

1. WELL CONTRACTOR:
Mike Ledford
Well Contractor (Individual) Name
Lewis Well Drilling, Inc.
Well Contractor Company Name
STREET ADDRESS P.O. Box 1024
Dallas N.C. 28034
City or Town State Zip Code
704 263-8006
Area code- Phone number

2. WELL INFORMATION:
SITE WELL ID #(if applicable)
STATE WELL PERMIT#(if applicable)
DWQ or OTHER PERMIT #(if applicable) 10002380
WELL USE (Check Applicable Box): Residential Water Supply [X]
DATE DRILLED 1-29-08
TIME COMPLETED AM ☐ PM [X]

3. WELL LOCATION:
CITY: Charlotte COUNTY: Meck.
11010 Windy Grove Rd.
(Street Name, Numbers, Community, Subdivision, Lot No., Parcel, Zip Code)
TOPOGRAPHIC / LAND SETTING:
[X] Slope ☐ Valley ☐ Flat ☐ Ridge ☐ Other
(check appropriate box)
LATITUDE 3 __ __
LONGITUDE __ __ __
May be in degrees, minutes, seconds or in a decimal format
Latitude/longitude source: ☐ GPS ☐ Topographic map
(location of well must be shown on a USGS topo map and attached to this form if not using GPS)

4. WELL OWNER
OWNER'S NAME Tommy Pappas
STREET ADDRESS 11010 Windy Gr. Rd.
Charlotte N.C. 28278
City or Town State Zip Code
( ) -
Area code - Phone number

5. WELL DETAILS:
a. TOTAL DEPTH: 300 ft.
b. DOES WELL REPLACE EXISTING WELL? YES ☐ NO [X]
c. WATER LEVEL Below Top of Casing: 55 FT.
(Use "+" if Above Top of Casing)
d. TOP OF CASING IS 1 FT. Above Land Surface*
*Top of casing terminated at/or below land surface may require a variance in accordance with 15A NCAC 2C .0118.
e. YIELD (gpm): 50 METHOD OF TEST Air

f. DISINFECTION: Type Chlo-ox Amount 1gal

g. WATER ZONES (depth):
From 285 To 290 From ____ To ____
From ____ To ____ From ____ To ____
From ____ To ____ From ____ To ____

6. CASING:

From	To	Depth Ft.	Diameter	Thickness/ Weight	Material
0	85		6"	6"	PVC

7. GROUT:

From	To	Depth Ft.	Material	Method
0	20		Concrete	

8. SCREEN:

From	To	Depth Ft.	Diameter in.	Slot Size in.	Material

9. SAND/GRAVEL PACK:

From	To	Depth Ft.	Size	Material

10. DRILLING LOG

From	To	Formation Description
0	60	Red Soil
60	85	Brown Sandy Soil
85	300	Blue Rock

11. REMARKS:

I DO HEREBY CERTIFY THAT THIS WELL WAS CONSTRUCTED IN ACCORDANCE WITH 15A NCAC 2C, WELL CONSTRUCTION STANDARDS, AND THAT A COPY OF THIS RECORD HAS BEEN PROVIDED TO THE WELL OWNER.

Mike Ledford 1-29-08
SIGNATURE OF CERTIFIED WELL CONTRACTOR DATE

Mike Ledford
PRINTED NAME OF PERSON CONSTRUCTING THE WELL

Submit the original to the Division of Water Quality within 30 days. Attn: Information Mgt., 1617 Mail Service Center – Raleigh, NC 27699-1617 Phone No. (919) 733-7015 ext 568.

Form GW-1a
Rev. 7/05

CHARLOTTE.
CHARLOTTE-MECKLENBURG UTILITIES

Laboratory Analysis Report
Report Date: 3/12/2008 03:20 PM

LABORATORY SERVICES DIVISION

LOCATION: GWO-75774
LOC ID: G-NEW
SAMPLE DATE-TIME: 3/5/2008 14:50
SAMPLE DESCRIPTION: Grab

CHAIN OF CUSTODY #: 080305162324

Parameter	Result	Units	RL	Method	Start Date/	Time	Analyst
AC60319 E. COLI-PA	**Absent**	**P/A**		SM 9223B	3/5/2008	16:20	SLT
AC60319 Total Coliform- P/A	**Absent**	**P/A**		SM 9223B	3/5/2008	16:20	SLT

Comment:

Laboratory Supervisor: _____

Laboratory Certifications: McAlpine N.C. DENR No.148, N.C.DHHS Laboratory No. 37415; Hal Marshall N.C. DENR No. 192, N.C. DHHS Laboratory No. 37527
Brookshire/Franklin: N.C. DENR No.162, N.C. DHHS Laboratory No. 37605

CHARLOTTE-MECKLENBURG UTILITIES - LABORATORY SERVICES DIVISION

Hal Marshall Laboratory, 700 North Tryon St., Charlotte, NC 28202, 704/336-5460

CHAIN OF CUSTODY RECORD

CLIENT:	**Mecklenburg County, LUESA - Groundwater & Wastewater Services**
FACILITY:	Groundwater **(Potable Water)**
ADDRESS:	11010 Windy Grove Rd., Charlotte, NC 28278
LAB CODE:	REAL PRIV (NEW) TNC MPL PME AMB LM OTHER

Send Report To:
Debra Howell
700 N. Tryon St., Suite 211
Charlotte, NC 28202

COC: [redacted]
Sampled By (Print Name)
Debra Howell

SAMPLE ID	Sample Collector's Initials	Sample Collection: Begin Date and Time	Sample Collection: End Date and Time	Chlorinated System: Y or N	Sample Temperature: Collection Temp °C	Sample Temperature: Receipt Temp °C	Sample Type: Depth Composite	Sample Type: Auto Composite	Sample Type: Hand Comp	Sample Type: Grab	Sample Containers: Plastic	Sample Containers: Glass	Sample Containers: # Containers	Chemical Preservative: None	HNO3	H2SO4	NaOH	HCl	Na2S2O3	pH Correct	Analyses Requested: Total Coliform
GWO-75774	DEH	3-5-08	N/A	N	NA	[redacted]				X	100 ml		2						X		X
AC60319		2:50pm	N/A																		

Instructions:

Complete all yellow shaded sections

For each parameter requested circle the X to verify your request.

Nutrients include: Ammonia, TKN, Total Phosphorus, Nitrate/Nitrite

Metals: Itemize the individual metals requested here -

For Composite samples record the autosampler Begin date/time and End date/time, for Grab samples record the collect time as the Begin date/time only.

Blue is for lab use only

Comments: **3-DAY TAT REQUESTED**

Relinquished By: (Signature)	Received By: (Signature)	Date	Time
Debra Howell	[signature]	3/5/08	16:19
Relinquished By: (Signature)	Received By: (Signature)	Date	Time
Relinquished By: (Signature)	Received By: (Signature)	Date	Time
Relinquished By: (Signature)	Received By: (Signature)	Date	Time
Relinquished By: (Signature)	Received By: (Signature)	Date	Time

Lab Codes: REAL=Real Estate, PRIV=Private Well, NEW=New Permitted Well, TNC=Transient Non-Community, AMB=Ambient, LM=Landfill

CHARLOTTE.
CHARLOTTE-MECKLENBURG UTILITIES

Laboratory Analysis Report

Report Date: 3/12/2008 03:17 PM

LABORATORY SERVICES DIVISION

LOCATION: GWO-75774
LOC ID: G-NEW
SAMPLE DATE-TIME: 3/5/2008 14:50
SAMPLE DESCRIPTION: Grab

CHAIN OF CUSTODY #: 080305162422

Parameter	Result	Units	RL	Method	Start Date/	Time	Analyst
AC60320 NITRATE	**2.0**	**mg/L**	0.10	EPA 353.2	3/6/2008	9:43	MKV
AC60320 NITRATE/NITRITE	**2.0**	**mg/L**	0.10	EPA 353.2	3/6/2008	10:13	MKV
AC60320 NITRITE	**<0.05**	**mg/L**	0.05	EPA 353.2	3/6/2008	9:43	MKV

Comment:

Laboratory Supervisor: _____

Laboratory Certifications: McAlpine N.C. DENR No.148, N.C.DHHS Laboratory No. 37415; Hal Marshall N.C. DENR No. 192, N.C. DHHS Laboratory No. 37527
Brookshire/Franklin: N.C. DENR No.162, N.C. DHHS Laboratory No. 37605

CHARLOTTE-MECKLENBURG UTILITIES - LABORATORY SERVICES DIVISION

Hal Marshall Laboratory, 700 North Tryon St., Charlotte, NC 28202, 704/336-5460

CHAIN OF CUSTODY RECORD

PAGE 1 OF 1

CLIENT:	***Mecklenburg County, LUESA - Groundwater & Wastewater Services***
FACILITY:	Groundwater **(Potable Water)**
ADDRESS:	11010 Windy Grove Rd., Charlotte, NC 28278
LAB CODE:	REAL PRIV (NEW) TNC MPL PME AMB LM OTHER

Send Report To:
Debra Howell
700 N. Tryon St., Suite 211
Charlotte, NC 28202

COC: [redacted]

Sampled By (Print Name)
Debra Howell

SAMPLE ID	Sample Collector's Initials	Sample Collection: Begin Date and Time	Sample Collection: End Date and Time	Chlorinated System: Y or N	Sample Temperature: Collection Temp °C	Sample Temperature: Receipt Temp °C	Sample Type: Depth Composite	Sample Type: Auto Composite	Sample Type: Hand Comp	Sample Type: Grab	Sample Containers: Plastic	Sample Containers: Glass	Sample Containers: # Containers	Chemical Preservative: None	Chemical Preservative: HNO3	Chemical Preservative: H2SO4	Chemical Preservative: NaOH	Chemical Preservative: HCl	Chemical Preservative: Na2S2O3	Chemical Preservative: pH Correct	Analyses Requested: Nitrate	Analyses Requested: Nitrite
GWO-75774 AC60320	DEH	3-5-08 2:50pm	N/A N/A	N	17.3°C	[redacted]				X	500 ml		1			X					X	
GWO-75774 AC60320	DEH	3-5-08 2:50pm	N/A N/A	N	17.3°C	[redacted]				X	125 ml		1	X								X
						[redacted]																
						[redacted]																
Instructions:

Complete all yellow shaded sections

For each parameter requested circle the X to verify your request.

Nutrients include:

Metals: Itemize the individual metals requested here -

For Composite samples record the autosampler Begin date/time and End date/time, for Grab samples record the collect time as the Begin date/time only.

Blue is for Reuse only

Comments: ****Nitrate and Nitrate Analysis Requested****

Relinquished By: (Signature)	Received By: (Signature)	Date	Time
Debra Howell	[redacted]	3/5/08	16:19
Relinquished By: (Signature)	Received By: (Signature)	Date	Time
Relinquished By: (Signature)	Received By: (Signature)	Date	Time
Relinquished By: (Signature)	Received By: (Signature)	Date	Time
Relinquished By: (Signature)	Received By: (Signature)	Date	Time

Form Revision 07; effective 02/16/2006

Lab Codes: REAL=Real Estate, PRIV=Private Well, NEW=New Permitted Well, TNC=Transient Non-Community, AMB=Ambient, LM=Landfill