

9801 BRIEF RD

13930215

1/11/2008

duponbj

Groundwater and Wastewater Services File Imaging Project
May 2007
Barcode Font = IDAutomationHC39M

FILE NUMBER: ~~7093~~ 7092B Revised On: January 3, 2007 APPLICATION NUMBER: 2203

SEPTIC FEE: _____ DATE: _____

MECKLENBURG COUNTY GROUNDWATER & WASTEWATER SERVICES
APPLICATION FOR A RESIDENTIAL SITE IMPROVEMENT PERMIT/ CONSTRUCTION AUTHORIZATION FOR AN ON-SITE WASTEWATER SYSTEM, NEW WELL INSTALLATION, OR REPAIR OF EXISTING WELL

WELL FEE: _____ DATE: _____

1. SEPTIC / TYPE APPLICATION: ☐ NONE ☒ NEW SYSTEM ☐ ALTERATION ☐ REPAIR ☐ MODIFIED PLOT PLAN

2. WELL / TYPE APPLICATION: ☐ NONE ☐ NEW WELL ☐ MAJOR REPAIR ☐ ABANDONMENT

3. JOB LOCATION INFORMATION:

TAX PARCEL NUMBER: 139-302-15
STREET ADDRESS: 9801 ~~[redacted]~~ Brief Rd
CITY: Charlotte
STATE: NC **ZIP:** 28227
SUBDIVISION NAME: undecided
LOT #: 17 **LOT SIZE (acres):** 2.00
TOWNSHIP:
☐ 0-MECKLENBURG ☐ 3-CORNELIUS ☐ 6-HUNTERSVILLE
☐ 1-CHARLOTTE ☐ 4-PINEVILLE ☒ 7-MINT HILL
☐ 2-DAVIDSON ☐ 5-MATTHEWS

4. BUILDING INFORMATION:

BUILDING TYPE:
☐ SINGLE MOBILE HOME ☐ MODULAR HOME
☐ DOUBLE WIDE ☐ MULTIPLE FAMILY
☒ HOUSE ☐ OTHER _____
HEATED SQUARE FOOTAGE: 3000+
NUMBER OF BEDROOMS: 5
NUMBER OF OCCUPANTS:
FOUNDATION TYPE:
☐ CONCRETE SLAB ☐ BASEMENT WITH PLUMBING
☒ CRAWL SPACE ☐ BASMENT WITH NO PLUMBING

5. IF PLANNING TO EXPAND OR ALTER THE EXISTING SYSTEM PLEASE COMPLETE THE FOLLOWING SECTION: ☐ N/A
NUMBER OF BEDROOMS TO BE ADDED: _____ NUMBER OF ADDITIONAL OCCUPANTS IN THE RESIDENCE: _____

6. WATER SUPPLY: ☐ MUNICIPAL ☒ PUBLIC WELL ☐ PRIVATE WELL ☐ SHARED WELL ☐ SPRING
7. PROPOSED USE OF WELL: ☐ N/A ☐ IRRIGATION ☐ POTABLE ☐ GEOTHERMAL ☐ OTHER

8. PLEASE INDICATE AND RANK DESIRED SEPTIC SYSTEM TYPE(S) IN ORDER OF PREFERENCE *(1-MOST DESIRED 5-LEAST DESIRED):*

8A. RANK: ☐ ANY TYPE ☒ CONVENTIONAL 1 ☒ ACCEPTED 3 ☒ INNOVATIVE 2 ☒ ALTERNATIVE 4 ☒ OTHER 5 _____

9. DO ANY OF THE FOLLOWING APPLY TO THE PROPERTY IN QUESTION? IF "YES" PLEASE ATTACH SUPPORTING DOCUMENTATION.

BURIED CABLES, LANDFILLS, STUMPHOLES	☐ YES ☒ NO	GRADING/SOIL REMOVAL PERFORMED	☐ YES ☒ NO
EXISTING WASTEWATER SYSTEMS	☐ YES ☒ NO	JURISDICTIONAL WETLANDS	☐ YES ☒ NO
WELLS, SPRINGS, OR WATER LINES	☐ YES ☒ NO	APPROVAL REQUIRED BY ANY OTHER PUBLIC AGENCY	☐ YES ☒ NO
EASEMENTS OR RIGHT-OF-WAYS	☐ YES ☒ NO	WASTEWATER OTHER THAN DOMESTIC SEWAGE	☐ YES ☒ NO

10. PROPERTY OWNER:
NAME: Tom Black
ADDRESS: 9018 Blair Road
CITY: Charlotte
STATE: NC ZIP: 28227
HOME PHONE (704)641-4470 WORK PHONE:
MOBILE PHONE: FAX:

11. OWNER'S LEGAL REPRESENTATIVE, IF APPLICABLE:
NAME: ~~[redacted]~~ Reserve Properties
ADDRESS: 1101 Lester Mullis Rd
CITY: Indian Trail
STATE: NC ZIP: 28079
HOME PHONE (704)641-4470 WORK PHONE:
MOBILE PHONE: FAX:

12. WHAT DATE WAS THE PROPERTY ORIGINALLY DEEDED AND RECORDED? 1972
13 WHAT IS THE ANTICIPATED CLOSING DATE FOR THIS PROPERTY? 30 days

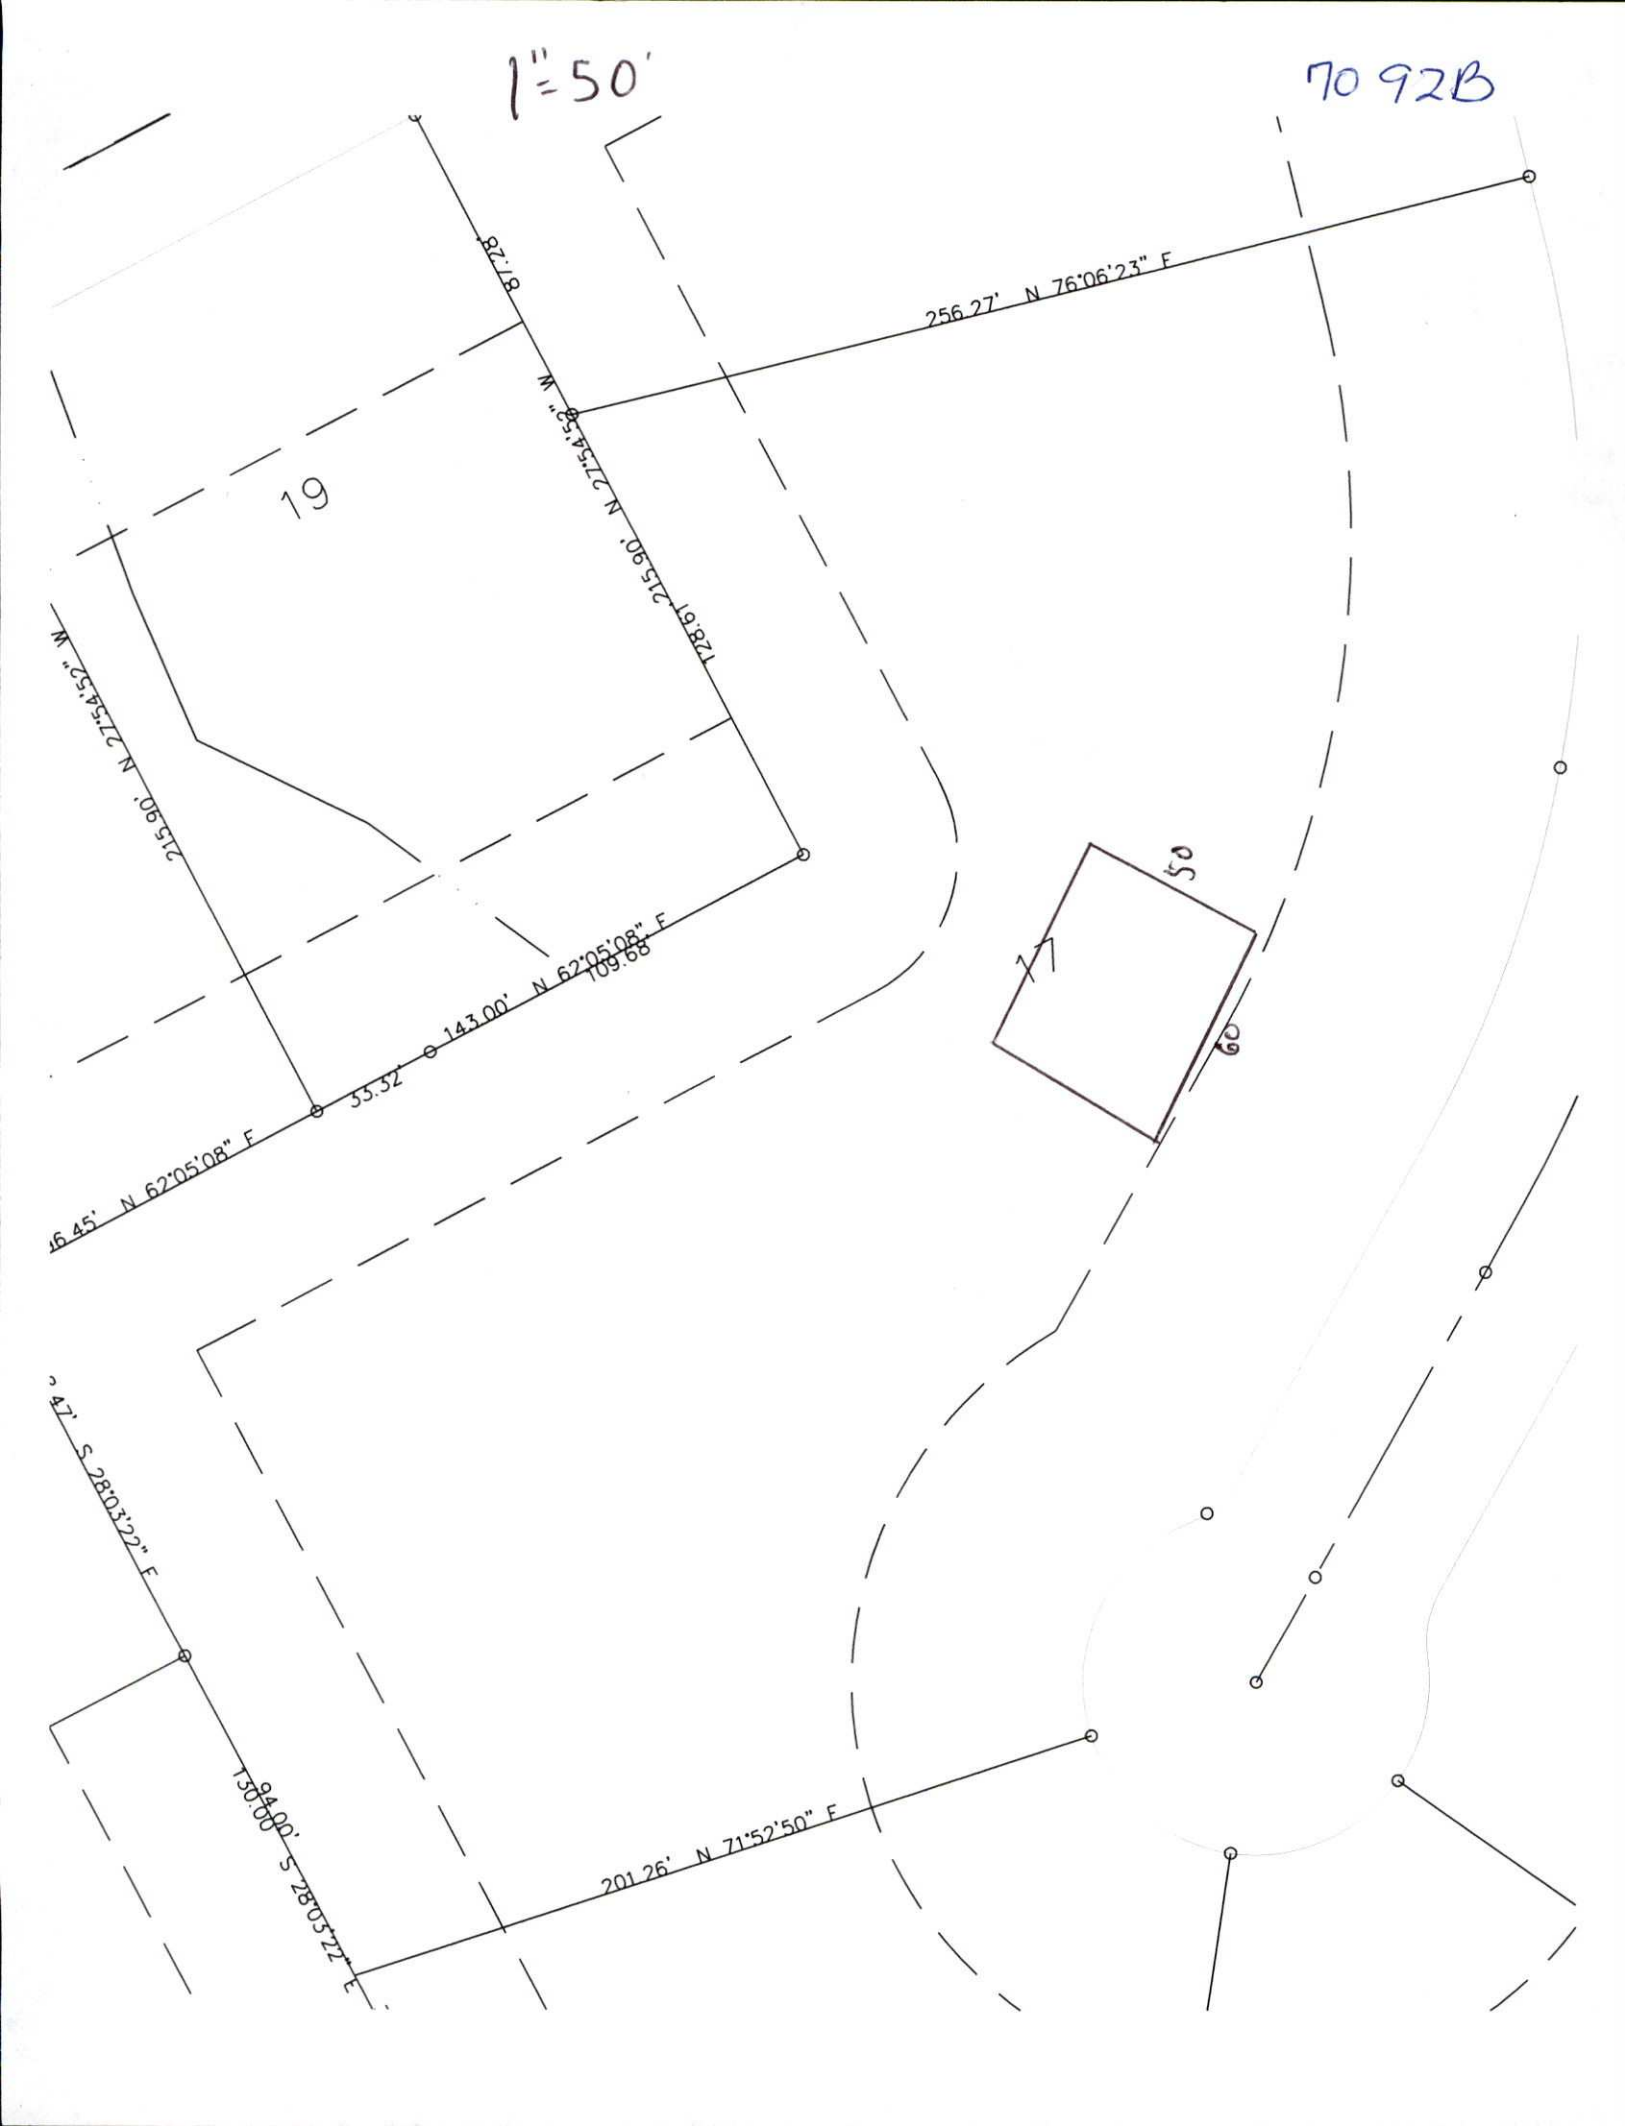
14. SEPTIC SYSTEM PERMIT APPLICATION SIGNATURE SECTION:
If the information in this application is falsified, changed, or the site is altered, then the Improvement Permit and Authorization to Construct shall become invalid. I have read this application and certify that the information provided herein is true, complete and correct. Authorized county and state officials are granted right of entry to conduct necessary inspections to determine compliance with applicable laws and rules. I understand that I am solely responsible for the proper identification and labeling of all property lines and corners and making the site accessible so that a complete site evaluation can be performed. The permit is valid for either 60 months or is non-expiring depending upon the documentation submitted: complete site plan = 60 months, complete plat = non-expiring.

Property Owner's or Owner's Legal Representative Signature 4/23/07 Date

15. WELL PERMIT APPLICATION SIGNATURE SECTION:
If the information in this application is falsified, changed, or the site is altered, then the Well Permit shall become invalid. I have read this application and certify that the information provided herein is true, complete and correct. Authorized county and state officials are granted right of entry to conduct necessary inspections to determine compliance with applicable laws and rules. I understand that I am solely responsible for the proper identification and labeling of all property lines and corners and making the site accessible so that a complete site evaluation can be performed. The permit is valid for a period of 12 months from the date of issuance.

Property Owner's or Owner's Legal Representative Signature Date

☐ SURVEY PLAT TO SCALE SUBMITTED ☐ SCALED SITE PLAN SUBMITTED ☐ UN-SCALED SITE PLAN SUBMITTED


1"=50'
7092B
256.27' N 76°06'23" E
87.28
N 27°54'58" W
215.90'
128.61'
19
215.90' N 27°54'57" W
143.00' N 62°05'08" E
109.68
35.32'
16.45' N 62°05'08" E
50
17
29
130.00' S 28°03'22" E
94.00'
201.26' N 71°52'50" E

MECKLENBURG COUNTY
LAND USE AND ENVIRONMENTAL SERVICES
Payment Receipt

Receipt Information

Date:	04/23/07	**Amount:**	5,000.00
Receipt #:	50271	**Tendered:**	0.00
Check / Auth #:	VISA 009332	**Returned:**	0.00
Received By:	AIDOOJK		

Account Information

Account #: 200000
Contractor: RESERVE PROPERTIES
Attn: COLLINS JOSEPH SCOT
Address: 1101 LESTER MULLIS ROAD
Address:
City/State/Zip: INDIAN TRAIL, NC 28079

Item	Description	Permit#	Quantity	Unit Price	Total Price
0701	Improvment Permit App-Residen BRIEF ROAD LOT 1-25		1	5,000.00	5,000.00

----------Outstanding Balances----------

Month-To-Date	Prior Month	30 Days	60 Days	90 Days	Balance
50.00					

Department of Environment, Health, and Natural Resources
Division of Environmental Health
On-site Wastewater Section

Sheet: 1 of 2
Property ID: PO 139-302-15
Lot #: 17
File #: 7092B
AppID: 2203

SOIL/SITE EVALUATION for ON-SITE WASTEWATER SYSTEM

Owner: Tom Black
Applicant: Reserve Properties
Address: 9018 Blair Road, Charlotte, N. C. 28227
Date Evaluated: 5/31/07
Proposed Facility: Residence
Design Flow (.1949): 600gpd
Property Size: 2.38a
Location of Site: Greyson Manor
Property Recorded:
Water Supply: [x] Public [ ] Individual [ ] Well [ ] Spring [ ] Other
Evaluation Method: [x] Auger Boring [ ] Pit [ ] Cut
Type of Wastewater: [x] Sewage [ ] Industrial Process [ ] Mixed

PROFILE #	.1940 Landscape Position/ Slope%	Horizon Depth (IN.)	SOIL MORPHOLOGY .1941 .1941 Structure/ Texture	.1941 Consistence Mineralogy	b PROFILE FACTORS .1942 Soil Wetness/ Color	.1943 Soil Depth (IN.)	.1956 Sapro Class	.1944 Restr Horiz	Profile Class & LTAR
1	LS, 5	0-5	GR/CL	FR/SEXP/SS/SP	>12" TO SOIL WETNESS	12+	N/A	NONE	US
		5-12	SBK/ABK/C	VFI/EXP/VS/VP					
2	LS, 10	0-6	GR/CL	FR/SEXP/SS/SP	>14" TO SOIL WETNESS	14+	"	"	US, IV
		6-14	ABK/C	FI/SEXP/S/P					
		POSS.	PLATY	STRUCTURE					
3	LS, 5	0-6	GR/CL	FR/SEXP/SS/SP	>15" TO SOIL WETNESS	15	"	"	"
		6-15	SBK/ABK/C	FI/SEXP/S/P					
4	"	0-3	GR/CL	FR/SEXP/SS/SP	"	"	"	"	"
		3-8	SBK/C	FI/SEXP/S/P					
		8-15	M/CL	FR/SEXP/SS/SP					
					NO LTAR GIVEN	PITS	NEEDED		

Description	Initial System	Repair System
Available Space (.1945)		
System Type(s)		
Site LTAR		

Other Factors (.1946):
Soil Evaluation By: W. R. Marlin, LSS, 6/4/2007, W. R. Marlin
Others Present:
Site Classification (.1948):
Site Evaluation By:
Others Present:

COMMENTS:
100% repair

Landscape Position	Group	Texture	.1955 LTAR	Structure
R-Ridge	I	S-Sand	1.2 - 0.8	SG-Single Grain
SS-Shoulder Slope		LS-Loamy Sand		M-Massive
LS-Linear Slope				CR-Crumb
FS-Foot Slope	II	SL-Sandy Loam	0.8 - 0.6	GR-Granular
NS-Nose Slope		L-Loam		SBK-Subangular Blocky
HS-Head Slope				ABK-Angular Blocky
CC-Concave Slope	III	SI-Silt	0.6 - 0.3	PL-Platy
CV-Convex Slope		SICL-Silty Clay Loam		PR-Prismatic
T-Terrace				
FP-Flood Plain		CL-Clay Loam		
		SCL-Sandy Clay Loam		
	IV	SC-Sandy Clay	0.4 - 0.1	
		SIC-Silty Clay		
		C-Clay		

Consistence Moist	Consistence Wet	Mineralogy
VFR-Very Friable	NS-Non-Sticky	SEXP-Slightly Expansive
FR-Friable	SS-Slightly Sticky	EXP-Expansive
FI-Firm	S-Sticky	
VFI-Very Firm	VS-Very Sticky	
EFI-Extremely Firm	NP-Non-Plastic	
	SP-Slightly Plastic	
	P-Plastic	
	VP-Very Plastic	

Sketch of Soil Evaluation Locations

