APPLICATION FOR AN IMPROVEMENT PERMIT

HEALTH DEPARTMENT
ENVIRONMENTAL HEALTH DIVISION
1200 BLYTHE BOULEVARD
CHARLOTTE, NC 28203
PHONE (704) 376-4603

Mecklenburg County services are available without regard to ethnic origin, sex, or disability.

(OFFICE USE ONLY)
FILE: 19775
TC: 199-212-04
SERIAL: № 21337
☐ L ☐ CRT

JOB LOCATION

① ADDRESS: 11586 (STREET NO) CHAPEL RD (STREET) ② FILE:
③ JURISDICTION: MECKLENBURG COUNTY ④ TAX PARCEL NO.: 199 212 04
⑤ SUBDIVISION: ⑥ LOT: ⑦ BLOCK:

OWNER

⑧ NAME: DIXIE - BIRDIE (FIRST) H (MIDDLE) (LAST)
⑨ MAILING ADDRESS: 11586 CHAPEL RD
⑩ CITY: MINT HILL ⑪ STATE: N C ⑫ ZIP: 28227
⑬ PHONE: (WORK) 541-0501 ⑭ (HOME)

REQUEST

This request is for a(n):

⑮ ☐ New permit
⑯ ☒ Repair or alteration permit
⑰ ☐ Authorization for mobile home exchange
⑱ ☐ Other (specify)

DESIGN CRITERIA

System will serve:

⑲ ☒ Residence ⑳ ☐ Mobile home ㉑ ☐ Business or place of public assembly
㉒ Number of bedrooms? 3 ㉕ Type?
㉓ Maximum occupancy? 2 ADULTS ㉖ Maximum number of employees?
㉔ Basement? ☐ yes ☐ no ㉗ Maximum number of seats?

WATER SUPPLY

㉘ Water supply from (present or proposed):

A ☒ Individual well
B ☐ Municipal system
C ☐ Community well
D ☐ Community system

㉙ The undersigned, owner of the property described above as the "JOB LOCATION" has read the foregoing application, acknowledges that the contents of same are true, and authorizes agents of the MECKLENBURG COUNTY HEALTH DEPARTMENT to enter onto the property for the purpose of processing this request.

Signed: Rachel E. H. Pharr Const
Date: 1/21/13

IMPROVEMENT PERMIT

The undersigned, an authorized agent of the MECKLENBURG COUNTY HEALTH DEPARTMENT, certifies that the Department has approved the Request for the Job Location contained in this document. This approval is granted in accordance with the provisions of Laws And Rules For Sanitary Sewage Collection, Treatment And Disposal in effect at the time of issuance of the permit and is subject to the following provisions:

... No work shall be conducted on the septic tank system until an Installation, Construction, Alteration and/or Repair permit is issued by this Department.

... This permit is not transferable, and shall become null and void 24 ~~36~~ 60 months from the date of issuance.

Environmentalist / Date

Director or Authorized Section Head / Date

*This permit must be signed by the Director of Mecklenburg County Health Department or an authorized section head in order to be valid.

Mecklenburg County
Health Department

Copy

February 5, 1991

Mr. Dexter Yeager
1600 Lancaster Highway
Pineville, NC 28134

RE: Property located at 11535 Shopton Road West

Dear Mr. Yeager:

Your request for an addition of a game room and a basement with a bathroom and a two-car garage to the existing house was responded to on January 31, 1991.

In order to add to the existing house, the present septic tank and a portion of the septic drainfield must be moved from its present location to another area.

A sanitary sewage system shall be located at least the minimum horizontal distance from the following:

1. Streams or other surface waters--50 feet from the high water mark. This is a major consideration on this lot.

2. Any basement--15 feet.

3. Any property line--10 feet.

Due to these restrictions there is insufficient space to accommodate any additions to the existing house. Therefore, your application for a permit is denied. If you have any questions, please call (704) 336-4803.

Sincerely,


[illegible]

[illegible]

cc: [illegible]

THIS IS TO CERTIFY THAT ON THE 22nd DAY OF Jan. 1991, I SURVEYED THE PROPERTY SHOWN ON THIS PLAT, AND THAT THE PROPERTY LINES, WALLS AND BUILDINGS ARE AS SHOWN HEREON. THAT THE BUILDINGS LOCATED ON SAID LOT DO NOT ENCROACH OR PROJECT ON ADJACENT STREETS OR PROPERTY; AND THAT NO ADJACENT BUILDINGS OR WALLS ENCROACH OR PROJECT ON SAID PREMISES.

SIGNED Jack R. McNeil

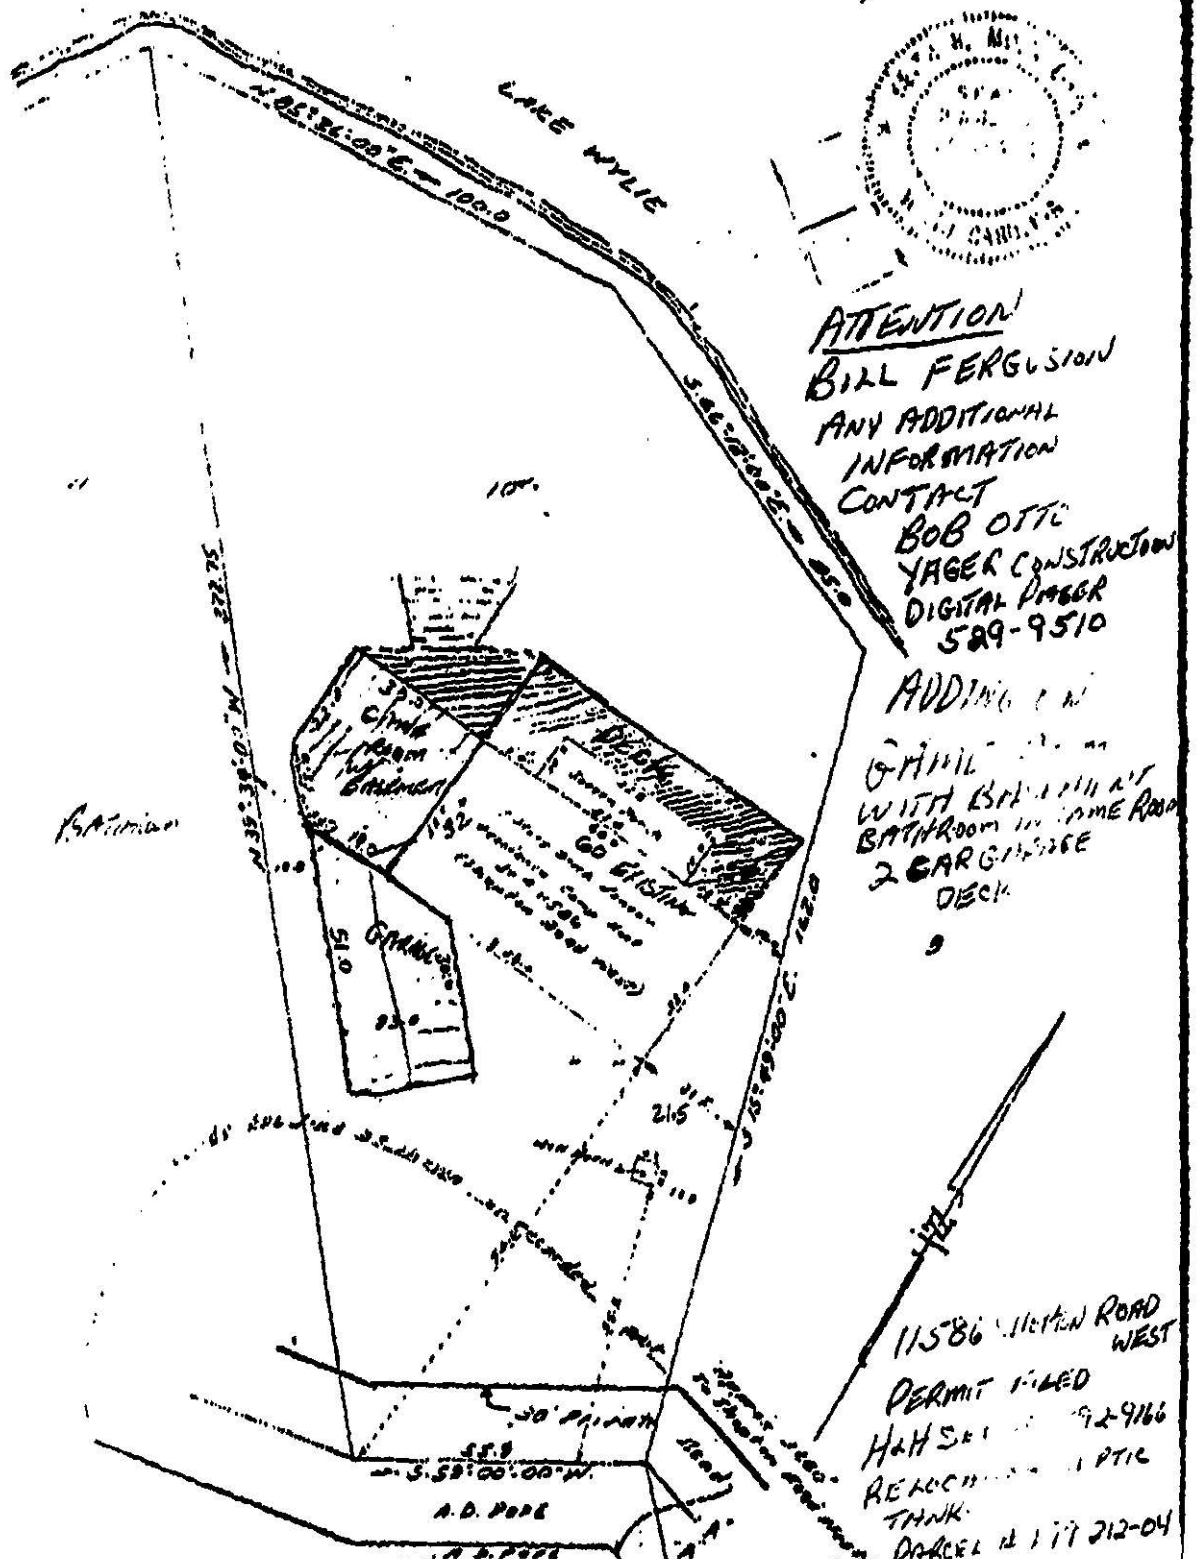

ATTENTION
BILL FERGUSON
ANY ADDITIONAL
INFORMATION
CONTACT
BOB OTTE
YAGER CONSTRUCTION
DIGITAL PAGER
529-9510

ADDING
GARAGE
WITH BATHROOM
BATHROOM IN
2 CAR GARAGE
DECK

11586 HEMBY ROAD WEST
PERMIT FILED
H&H SEPTIC
RELOCATE SEPTIC
TANK
PARCEL # 177 212-04

PHYSICAL SURVEY

OF


LOT 12 LOLA V. ROBERTS PROPERTY

STEELE CREEK TWSP., MECKLENBURG COUNTY, N.C.

PROPERTY OF

CECIL F. ESTES & ETTA C. ESTES

SCALE 1"=30' DEED RECORDED 2241-429 MAP RECORDED 6664-234

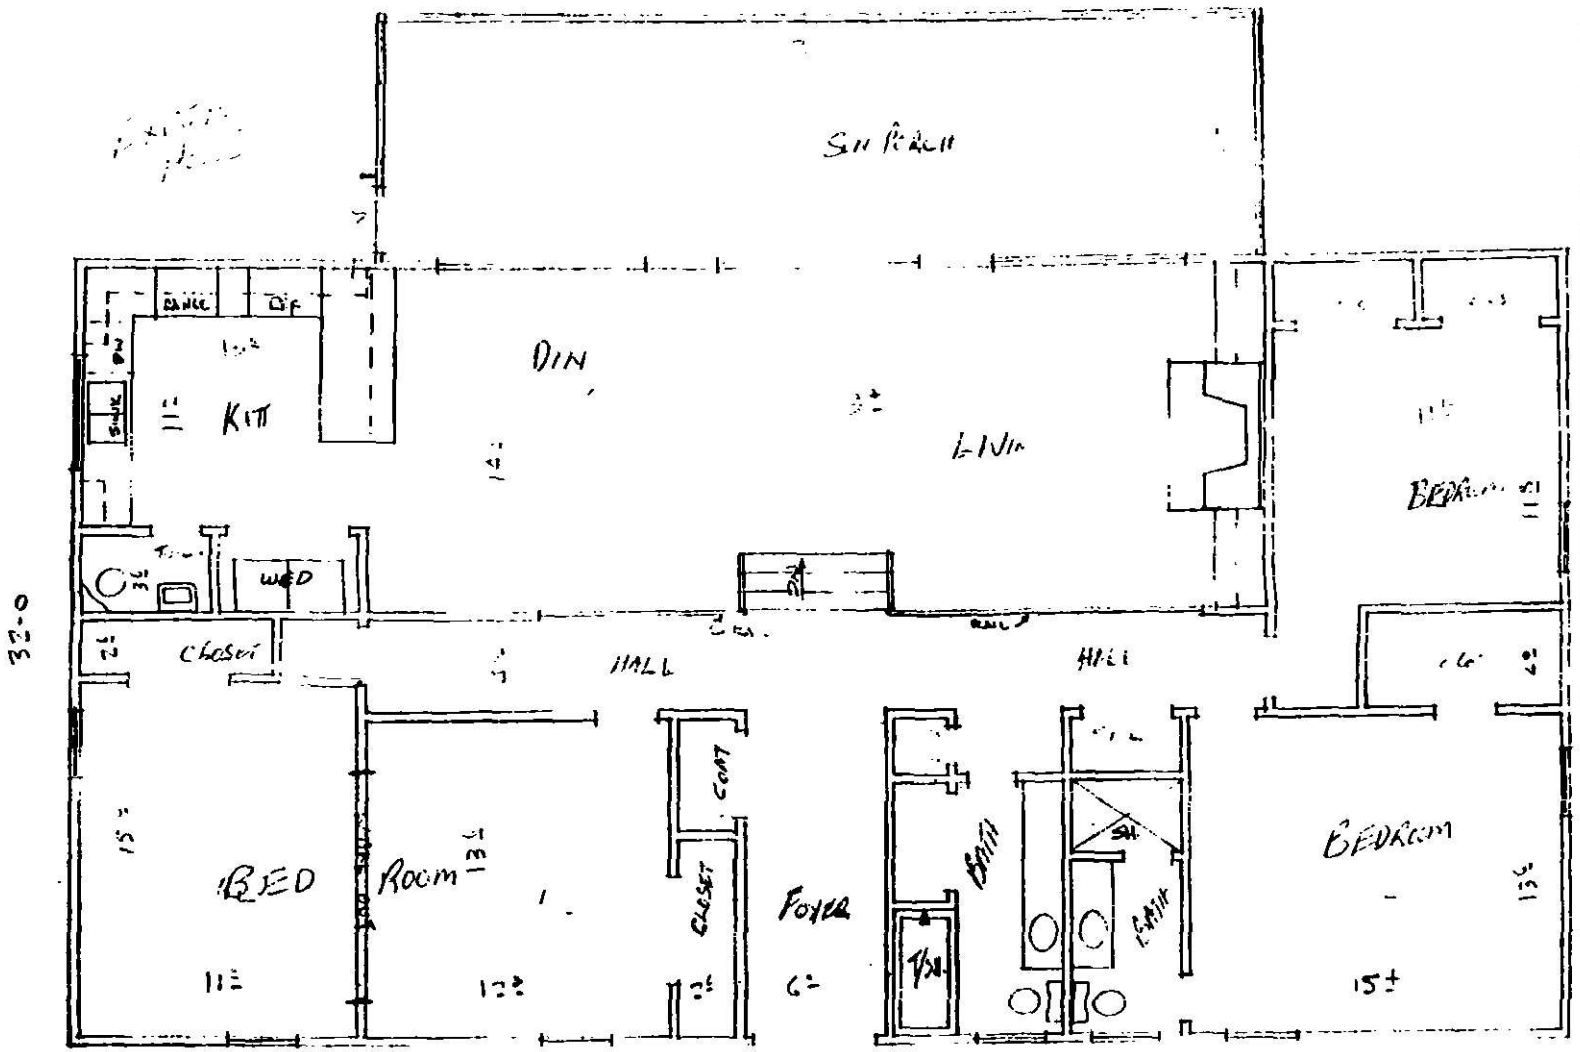
SUNROOM
DIN
LIN
KIT
RANGE
DW
SINK
WHD
CLOSET
HALL
HALL
BED
ROOM
CLOSET
CLOSET
FOYER
BATH
LINEN
BEDROOM
32-0