Date Received 1-20-84

RECEIVED
JAN 17 1984
ENVIRONMENTAL HEALTH

SIR No. 20527
T. C. No 195-141-04

Map Date _____

MECKLENBURG COUNTY
DEPARTMENT OF ENVIRONMENTAL HEALTH

APPLICATION FOR SOIL INVESTIGATION

1) NAME OF OWNER (LAST, FIRST, MIDDLE) Tj-Par Realty INC.

2) ADDRESS OF OWNER P.O. Box 763, Monroe, N.C. ZIP 28110

3) PHONE NO. Home _____ Office 372-0088

4) LOCATION OF PROPERTY 13812 Maple Hollow Lane (STREET OR COUNTY ROAD)

5) SUBDIVISION Country Woods LOT NO 39 BLOCK NO. _____

MAP BOOK NO _____ PAGE NO. _____

6) DEED REFERENCE DEED BOOK 4411 PAGE NO 46

Application is hereby made to the Mecklenburg County Department of Environmental Health for the conduct of a soil investigation and an on site inspection of the lot hereinabove described for the purpose of determining if the lot is suitable for the installation of an individual septic tank wastewater treatment system with subsurface, soil absorption, effluent discharge

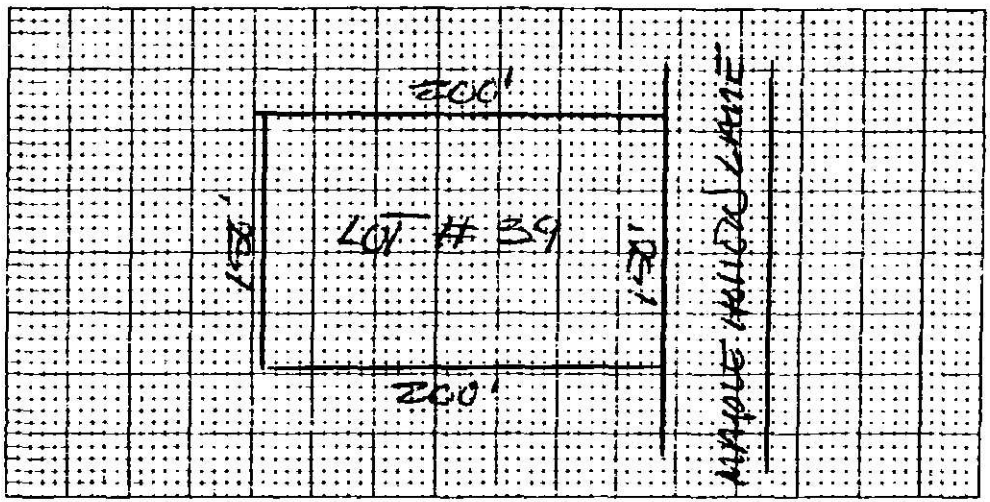

7) ACCURATELY DIAGRAM & DIMENSION LOT

TJ-PAR REALTY - PAR REALTY
OWNER

EHD-5-7¢

ENVIRONMENTAL HEALTH DEPARTMENT'S COPY

DEPARTMENT OF ENVIRONMENTAL HEALTH
MECKLENBURG COUNTY, NORTH CAROLINA

SITE EVALUATION

S.I.R. NO. 20527

T.C. NO. PO 195-141-04

(Ground Absorption Sewage Disposal)

OWNER: TY-PAR Realty, INC
ADDRESS: PO Box 763 MONROE 28110

PLAT NO:
LOT SIZE: 20,000. Sq

LOCATION OF SITE: Maple Hollow LANE
Lot 39

FACTORS	AREA 1	AREA 2	AREA 3	AREA 4
1. SLOPE (%)	S (PS) 2-4 U	S PS U	S PS U	S PS U
2. SOIL TEXTURE (12-36 inches) Sandy, Loamy, Clayey (Note 2-1 Clay)	S Mixed PS (U) Clay	S PS U	S PS U	S PS U
3. SOIL STRUCTURE (12-36 inches)	S Weak PS (U) Blocky	S PS U	S PS U	S PS U
4. SOIL DEPTH (inches)	S PS 24-36 (U)	S PS U	S PS U	S PS U
5. RESTRICTIVE HORIZONS (Inches) (Impervious strata, Rock)	S (PS) NONE U	S PS U	S PS U	S PS U
6. SOIL DRAINAGE/GROUNDWATER (external and internal)	S Surface water PS (U) Slow	S PS U	S PS U	S PS U
7. OTHER (Specify)	S PS U	S PS U	S PS U	S PS U
8. SOIL GROUP	IIIe			
9. SITE CLASSIFICATION	Unsuitable			
10. SOIL SERIES	ENON			

S - Suitable PS - Provisionally Suitable U - Unsuitable

**See Diagram on Back (includes: soil areas, property lines, roads, streams, gullies, wet areas, fill areas, wells, water bodies, slopes)

Recommendations/Comments:

Described by: William Ramsey
Title: Soil Scientist

Date: 3-3-84

EHD 539 (Revised: 6/82)

2

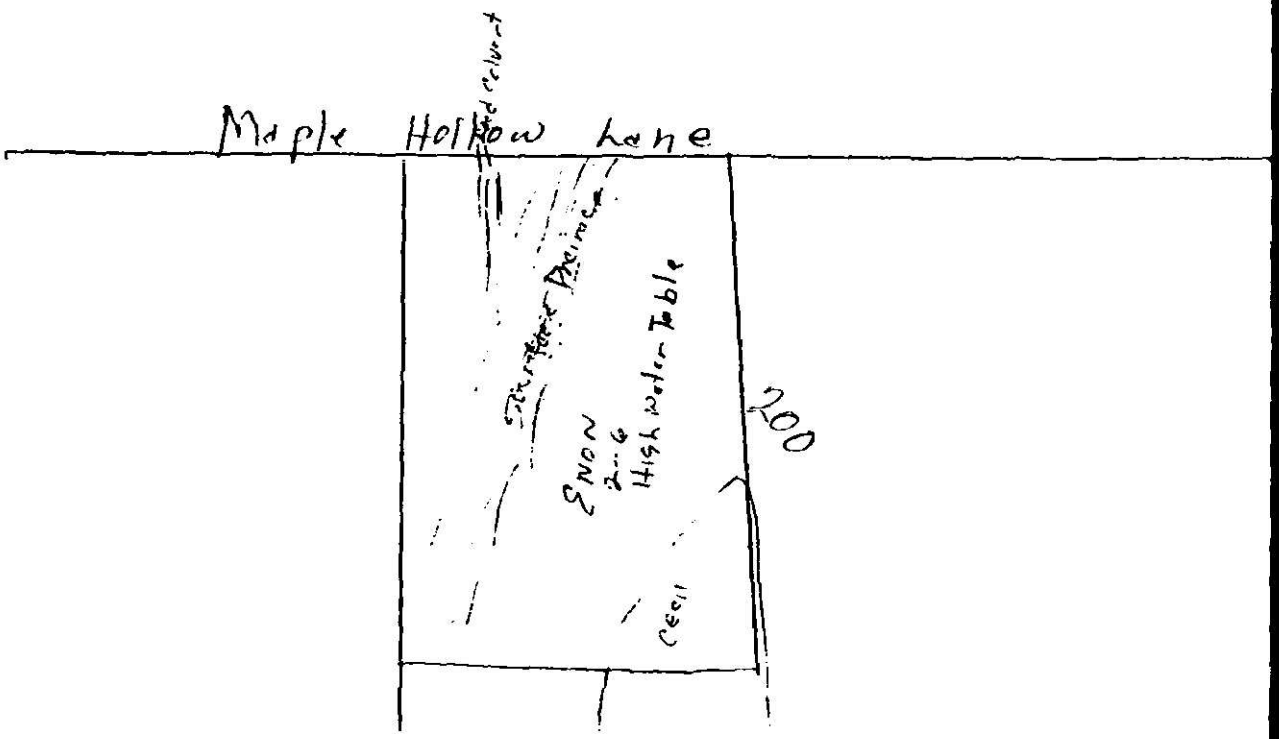

Lot 39

MECKLENBURG COUNTY
DEPARTMENT OF ENVIRONMENTAL HEALTH
1200 BLYTHE BOULEVARD
CHARLOTTE, NORTH CAROLINA 28203

SIR. NO. 20527
T.C. NO. PO 195-141-04
DATE: 3-5-84

Ty-Par Realty, Inc.
P.O. Box 763
Monroe, NC 28110

RE: Property located at 13812 Maple Hollow Lane

Dear Sirs:

At your request, a field investigation was conducted on the property designated above and was classified unsuitable for the installation of a ground absorption sewage disposal system. A copy of the site evaluation report is enclosed for your information.

Sites classified as unsuitable may be utilized for soil absorption disposal systems provided engineering, hydrogeologic, soil and environmental studies indicate that a suitable septic tank system or a suitable alternate system can be reasonably expected to function satisfactorily.

Should you desire to file for permission to install an alternate system, plans and specifications prepared by a person with a demonstrated knowledge of ground absorption sewage treatment disposal systems, soil and rock characteristics, groundwater hydrology and drainage systems should be submitted to this office. They will be reviewed and if it is found that the system may be reasonably expected to function satisfactorily, approval will be given upon the execution by you of "Septic Tank Agreemnt Form" provided by this office.

If I may be of assistance, please feel free to call.

Sincerely,
W. B. Ramsey
for

Bill D. Hardister, Jr.
Environmental Health Supervisor

BDH/kbg

Enclosure

K. C. S., Inc.
Stafford Street
Post Office Box 708
Monroe, North Carolina 28110
Phones: 704-283-7539 or 376-9359

JOB TY-PAR REALTY, INC lot 39
SUBDIVISION Country Ridge OF
CALCULATED BY DATE 1/21 20527
CHECKED BY DATE
SCALE 1" = 40'

System to consist of:
- 1500 gal Septic Tank
- 1,000 gal Pump Tank with High water Alarm, float switches, and effluent pump
- Bull-Run Diversion Valve to control flow between Field A and Field B.
- Gate Valve to control flow rate
- 600 linear ft of conventional drainfield and (3) D-boxes

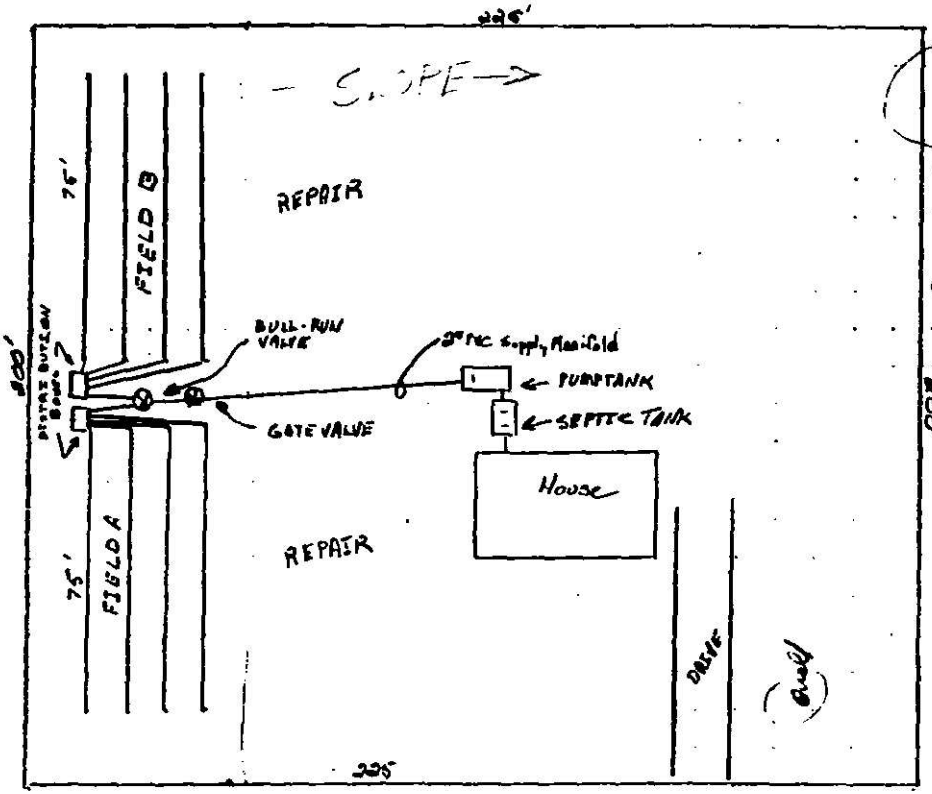

MAPLE HOLLOW LANE

TY-PAR REALTY
COUNTRY WOODS
LOT # 39

TRENCH CROSS-SECTION

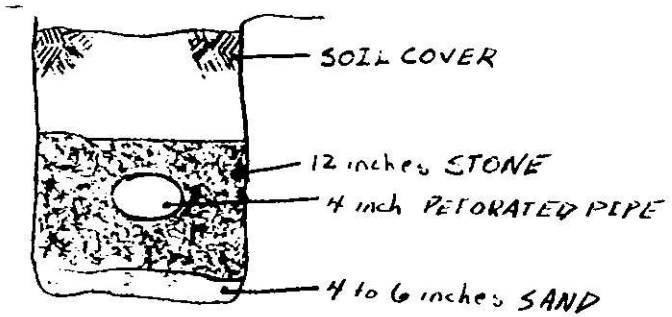

MAXIMUM TRENCH DEPTH 18 INCHES

PRESENTED FOR REGISTRATION

Feb 4 4 07 PM '86

COPY

FILE NO. 20527

STATE OF NORTH CAROLINA
COUNTY OF MECKLENBURG

CHARLES E. [illegible] REGISTER OF DEEDS MECKLENBURG CO. N.C.

ACKNOWLEDGEMENT OF REQUEST BY OWNER FOR RECLASSIFICATION OF SITE FROM "UNSUITABLE" TO "PROVISIONALLY SUITABLE" UNDER 10 NCAC 10A .1948(c)

The undersigned, TY-PAR REALTY, INC.

owner of property located at 13812 MAPLE HOLLOW LANE, LOT 49, PLAT OF COUNTRY WOODS, SECT. III

("the site") and described in an instrument recorded in Book 4411 at Page 46, Mecklenburg Public Registry, hereby acknowledges that he applied to the Mecklenburg County Department of Environmental Health ("the Department") for a permit to install a septic tank sewage disposal system on the site; that the Department evaluated the site for suitability for such a system in accordance with the regulations promulgated by the North Carolina Commission for Health Services as 10 NCAC 10A .1934 et seq; that the Department originally classified the site as "unsuitable" pursuant to the standards set forth in the regulations; that the undersigned requested pursuant to 10 NCAC 10A .1948(c) that the Department reclassify the site as "provisionally suitable" in light of the particular septic tank system proposed by the undersigned; that the Department considered various studies, data and other information which indicate to the Department that the septic tank system proposed by the undersigned can reasonably be expected to function satisfactorily and thus that the findings specified in 10 NCAC 10A .1948(c)(1), (2), and (3) can be made; and that the Department therefore reclassified the site as "provisionally suitable" and issued an appropriate permit for such proposed septic tank system.

The undersigned further acknowledges that the proper design, construction, operation and maintenance of such septic tank system is his responsibility and that neither the Department nor its officials, employees or agents warrant or guarantee that the said system installed pursuant to the permit issued by the Department will function in a satisfactory manner for any given period of time or that the Department, its officials, employees or agents assume any liability for any damages of any kind which are caused, or which may be caused, by a malfunction of such system.

The undersigned further agrees for himself, his heirs and assigns that he shall indemnify and hold harmless the Department, its employees and officials, as well as Mecklenburg County and its employees and officials, for any damages or other claims of any person or persons whatsoever arising out of the installation, operation, or failure of said septic tank system.

The undersigned further agrees for his heirs and assigns that, in the event any septic tank system installed under authority of the aforesaid permit fails to perform adequately in any respect, he will take whatever measures are required to correct same; or if such is impossible he will discontinue use of said system immediately.

Use of the singular masculine pronoun forms herein shall be deemed to also include the plural and feminine forms as the context may require.

This document shall be placed on the public records of the Register of Deeds of Mecklenburg County and indexed therein under the Grantor Index in the names or names of the undersigned, and the foregoing acknowledgements shall henceforth be binding on all persons claiming any right, title, or interest in the site.

This 24th day of January, 19 86.

ATTEST: Lynette C. Plyler
Secretary

CORPORATE SEAL

TY-PAR REALTY, INC.

By: _____ (SEAL)

_____ (SEAL)

STATE OF NORTH CAROLINA
COUNTY OF MECKLENBURG

I, _____, a Notary Public for said County and State, do hereby certify that _____ personally appeared before me this date and acknowledged the due execution of the foregoing instrument.

WITNESS my hand and notarial seal, this _____ day of _____, 1986.

_____
Notary Public

My Commission Expires: _____

STATE OF NORTH CAROLINA
COUNTY OF MECKLENBURG

I, Jerry L. Carnes, a Notary Public for said County and State, do hereby certify that Lynette C. Plyler personally came before me this day and acknowledged that she is Secretary of Ty-Par Realty, Inc., and that by authority duly given and as the act and deed of said corporation, the foregoing instrument was signed in its name by its President, sealed with its corporate seal and attested by her as its Secretary.

WITNESS my hand and notarial seal, this 24th day of January, 1986.

JERRY L. CARNES NOTARY PUBLIC UNION COUNTY, N.C.

_____
Notary Public

My Commission Expires: My Commission Expires 10-8-90

R. C. S., Inc.

Septic Tank Installation & Service

Stafford Street
Post Office Box 706
Monroe, North Carolina 28110
Phones: 704-283-7539 or 376-9359



MECK COUNTY DEPARTMENT OF
RECEIVED
JUL 25 19[illegible]
ENVIRONMENTAL HEALTH

Date Received 4-22-85

RECEIVED
APR 22 1985
ENVIRONMENTAL HEALTH

ICAR(S) Application No. 20527

T. C. No. 195-141-04

Map Date L

MECKLENBURG COUNTY
DEPARTMENT OF ENVIRONMENTAL HEALTH

Application for an
Installation, Construction, Alteration, and/or Repair Permit
(Individual Septic Tank System with Subsurface, Soil Absorption, Effluent Discharge)

The owner of that property described hereinafter hereby applies to the Mecklenburg County Department of Environmental Health for a permit to:

1) X Install or Construct 2) Alter or Repair an individual septic tank wastewater treatment system with a subsurface, soil absorption, effluent discharge

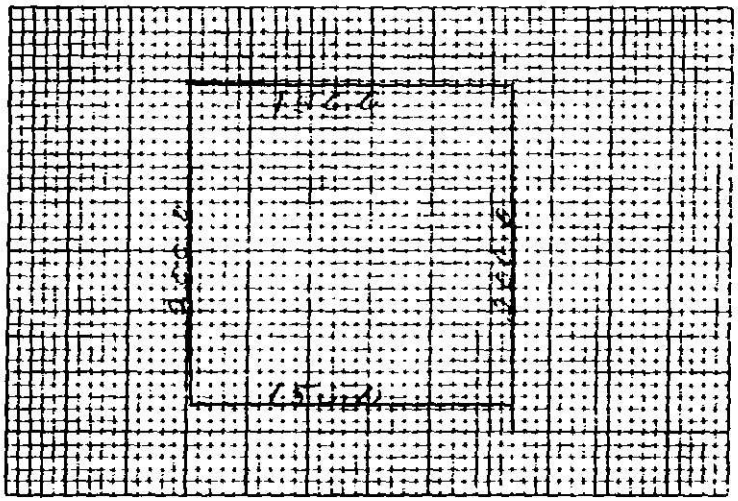

3) PLOT PLAN (ACCURATELY DIMENSIONED)

Mobile Home ___ Yes X No
Residence X Yes ___ No

4) No of Bedrooms 3
5) Business Use — Max No Employees ___
6) Washing Machine X Yes ___ No
7) Garbage Disposal ___ Yes X No
8) Dishwasher X Yes ___ No
9) Water Supply
A) Individual Well X
B) Governmental System ___
C) Community System
1 Well source ___
2 Governmental source ___
10) Sewage System
House located within 200 feet of public sewer ___ Yes X No
House located within 200 feet of community sewer ___ Yes X No
11) FHA Case No ___
12) VA Case No. ___

13) NAME OF OWNER Ty-Par Realty, Inc. (LAST / FIRST / MIDDLE)

14) ADDRESS OF OWNER P.O. Box 763, Monroe, N.C.

15) PHONE NO. Home ___ Office 372 0088

16) LOCATION OF SYSTEM 13812 Maple Hollow Lane (STREET OR COUNTY ROAD)

17) SUBDIVISION Country Woods Lot No. 39 Block No. ___

Map Book No. 20 Page No. 5

18) DEED REFERENCE — DEED BOOK 4411 AT PAGE 46

19) HAS A SOIL INVESTIGATION BEEN RUN? X YES ___ NO DATE RUN ___

20) PTR NUMBER (See Instructions) ___

The undersigned person hereby agrees that he has read the foregoing application and that the contents of same are true. It is understood that any permit applied for herein shall be void and of no effect if any of the above facts are not true.

3-18-85
DATE OF APPLICATION

[signature]
OWNER Agent

EHD-S-76

Serial No. 9327

SIR No. 20527

Date Issued 2/5/86

T. C. No. 195-141-04

Map Date L OKT

MECKLENBURG COUNTY
DEPARTMENT OF ENVIRONMENTAL HEALTH

TO THE BUILDING INSPECTION DEPARTMENT

APPROVAL OF LOT FOR INSTALLATION OF AN INDIVIDUAL SEPTIC TANK WITH SUBSURFACE, SOIL ABSORPTION, EFFLUENT DISCHARGE

NAME OF OWNER Ty-Par Realty, Inc.
LAST FIRST MIDDLE

ADDRESS OF OWNER P. O. Box 763, Monroe ZIP 28110

LOCATION OF LOT 13812 Maple Hollow Lane
STREET OR COUNTY ROAD

SUBDIVISION Country Woods LOT NO 39 BLOCK NO.

MAP BOOK NO. PAGE NO.

The above specified lot is approved by the Mecklenburg County Department of Environmental Health for the installation of an individual septic tank system with subsurface, soil absorption, effluent discharge based on the soil investigation, on an on-site inspection of the said lot; and upon the information supplied in the "Application for an Installation, Construction, Alteration, and/or Repair Permit", number 20527. This approval is subject to the following terms and conditions:

1. That the nitrification field be installed, constructed, altered and/or repaired in the same area where the soil investigation was run.
2. That an "Installation, Construction, Alteration, and/or Repair Permit" be issued and in full force and effect when the system is installed, constructed, altered, and/or repaired and that the system be installed in accordance with same.

* * * AGREEMENT FORM ON FILE * * *

This approval may be revoked and the building inspection department requested to revoke any building permit(s) which have been issued to authorize construction on the said lot if at any time it is determined that any information contained in the "Application for an Installation, Construction, Alteration, and/or Repair Permit" is not correct or is untrue or that the septic-tank system is not being installed, constructed, altered and/or repaired in accordance with a valid Installation, Construction, Alteration, and/or Repair Permit.

B. R. Ferguson
Environmentalist

Environmental Health Director, or Authorized Section Head

EHD-5-76

Site reclassified Provisionally Suitable pursuant to 10 NCAC 10A .1948 c) and Departmental policy regarding alternate sep[illegible]

Site reclassified Provisionally Suitable pursuant to [illegible] Departmental policy regarding alternate septic tank system installation.

Environmental Health Department's Copy

C of A(s) No. 20527
PO
T C. No. 195-141-04
L CKT

Date Issued 6-23-86 **Serial** 8653

MECKLENBURG COUNTY
DEPARTMENT OF ENVIRONMENTAL HEALTH

OPERATION PERMIT

CERTIFICATE OF APPROVAL

(Individual Septic Tank System with Subsurface, Soil Absorption, Effluent Discharge)

Name of Owner Ty Par Realty Inc.
LAST FIRST MIDDLE

Location of Property 13812 Maple Hollow Ln.

Application Number — Permit Number —

Inspection Date:

Liquid Capacity of Tank 1500 + 1000 Tank Material PCC

Total Length of Drain Tile 600' Number of Lines 8

Depth of Filter Material 12" stone ~~6" sand~~ B.F. Cover Depth 18"-24"

Water Supply Source well Distance from Water Source not in

Excavation Inspected 6-23-86 DATE Tank Inspected 6-23-86 DATE

Nitrification Field Inspected 6-23-86 DATE

Washing Machine Line Inspected, If Applicable — DATE

The undersigned has inspected the Individual Septic Tank System with subsurface, soil absorption, effluent discharge as described above and it has been ✓ installed or constructed, altered or repaired in accordance with the permit issued and the regulations of the Mecklenburg County Health Commission in effect on the date of issuance of the permit. The issuance of this Certificate of Approval does not in any way guarantee that the system will operate properly or relieve any person now or hereafter owning, controlling, or using such system from any liability resulting from the failure of the system to operate properly. This Certificate of Approval is issued subject to those restrictions and conditions shown on the permit(s) in addition to those listed below under comments. This Certificate of Approval shall be null and void if any information contained in the application is untrue or if any additions are made to the property which would increase the requirements for said system.

Comments 1986, 1500 ST, 1000 DT, PI, DV, MCD, 1800 SFT, 12 G, ENON

Not installed according to permit

B.R. Ferguson
Environmentalist

EHD-5-76

Environmental Health Department Copy

Date Issued 4-21-86

Serial No. 09182

ICAR(S) Permit No. 20527

T. C. No. 195-141-04

Map Date

MECKLENBURG COUNTY
DEPARTMENT OF ENVIRONMENTAL HEALTH
INSTALLATION, CONSTUCTION, ALTERATION, AND/OR REPAIR PERMIT
(Individual Septic Tank System with Subsurface, Soil Absorption, Effluent Discharge)

Permission is hereby given to ✓ Install or Construct, ___ Alter or Repair the individual septic tank wastewater treatment system with subsurface, soil absorption, effluent discharge as specified herein at the described location. This permit is granted based upon the information supplied in application 20527, dated 12-30-85 and this permit shall be void and of no effect if the information provided in the application is not true or is erroneous. All work shall be completed on or before 5-21-86, after which date this permit shall be null and void.

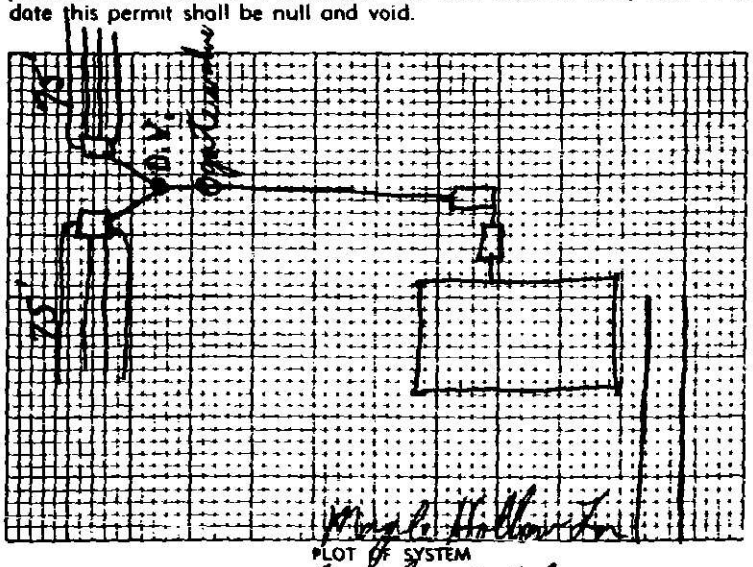

PLOT OF SYSTEM

Permeability Rate IV B

Liquid Capacity of Tank 1500 + 1000

Tank Construction RCC

Absorption and/or Nitrification Lines:

Total Line Length 600'

Number of Lines 8

Distance from House 5'

Distance from Property Line 10'

Distance from Well not in use keep 100' from septic

NAME OF OWNER Ivy Bar Realty, Inc.

LOCATION OF PROPERTY 13812 Maple Hollow Dr.

The system shall meet all of the construction requirements as set forth in the Regulations of the Mecklenburg County Health Commission which are in effect on the date of the granting of this permit. A certificate of approval must be issued by the Environmental Health Director before any system can be covered up or otherwise rendered uninspectable or can be used. The issuance of this permit does not in any way guarantee that the system anticipated to be constructed will operate properly, or relieve any person now or hereafter owning, controlling or using such system from any liability resulting from the failure of the system to operate properly.

8 lines 3'X75'X6" sand 12" stone, gate valve, diversion valve

Comments:

B. Hardister
Division or Section Head

B. R. Ferguson
Environmentalist

* If this permit is for the installation or construction of a new system, it must be signed by the division or section head of the Department of Environmental Health in order to be valid. Only the signature of the Environmentalist is required where an existing system is being altered or repaired.

EHD-S-76

Environmental Health Dept.

C of A (s) No. 20527

Date Issued 8-4-86 **Serial** 8789 T. C. No. 195-141-04

L CK-7

MECKLENBURG COUNTY
DEPARTMENT OF ENVIRONMENTAL HEALTH

CERTIFICATE OF APPROVAL

(Individual Septic Tank System with Subsurface, Soil Absorption, Effluent Discharge)

Name of Owner TY PAR REALTY INC
LAST FIRST MIDDLE

Location of Property 13812 MAPLE HOLLOW LN

Application Number 20527 Permit Number 20527

Inspection Date:

Liquid Capacity of Tank 1500 + 1000 - No pump in tank Tank Material PCC

Total Length of Drain Tile 600' Number of Lines 8 4 each Bed

Depth of Filter Material 6" sand 12" rock Cover Depth 3'

Water Supply Source well Distance from Water Source 50' +

Excavation Inspected 8-4-86 DATE Tank Inspected 8-4-86 DATE

Nitrification Field Inspected 8-4-86 DATE

Washing Machine Line Inspected, If Applicable _____ DATE

The undersigned has inspected the Individual Septic Tank System with subsurface, soil absorption, effluent discharge as described above and it has been ✓ installed or constructed, _____ altered or repaired in accordance with the permit issued and the regulations of the Mecklenburg County Health Commission in effect on the date of issuance of the permit. The issuance of this Certificate of Approval does not in any way guarantee that the system will operate properly or relieve any person now or hereafter owning, controlling, or using such system from any liability resulting from the failure of the system to operate properly. This Certificate of Approval is issued subject to those restrictions and conditions shown on the permit(s) in addition to those listed below under comments. This Certificate of Approval shall be null and void if any information contained in the application is untrue or if any additions are made to the property which would increase the requirements for said system.

Comments 1986, 1500 ST, 1000 ST, DV, MOD, 1600SFB, 12 G, GS, ENDN

Kelly Rowland
Environmentalist

EHD-5-76

2

INSTALLATION, CONSTRUCTION, ALTERATION, AND/OR REPAIR PERMIT

1200 BLYTHE BOULEVARD
CHARLOTTE, NC 28203
PHONE (704) 376-4603

FILE: 20527 DATE: 7/25/86

TC: 195-141-04 ☐ L

SERIAL № 10149

Permission is hereby given to ✓ Install or Construct, _____ Alter or Repair the individual septic tank wastewater treatment system with subsurface, soil absorption, effluent discharge as specified herein at the described location. This permit is granted based upon the information supplied in the application dated 3/18/85. All work shall be completed on or before 1-Sept 1986, after which date this permit shall be null and void. The system shall meet all of the construction requirements of 10 NCAC 10A .1900 which are in effect on the date of the granting of this permit. A Certificate of Completion or an Operation Permit must be obtained from the Mecklenburg County Department of Environmental Health before any system can be covered up or placed into service. The issuance of this permit does not in any way guarantee that the system anticipated to be constructed will operate properly, or relieve any person now or hereafter owning, controlling or using such system from any liability resulting from the failure of the system to operate properly.

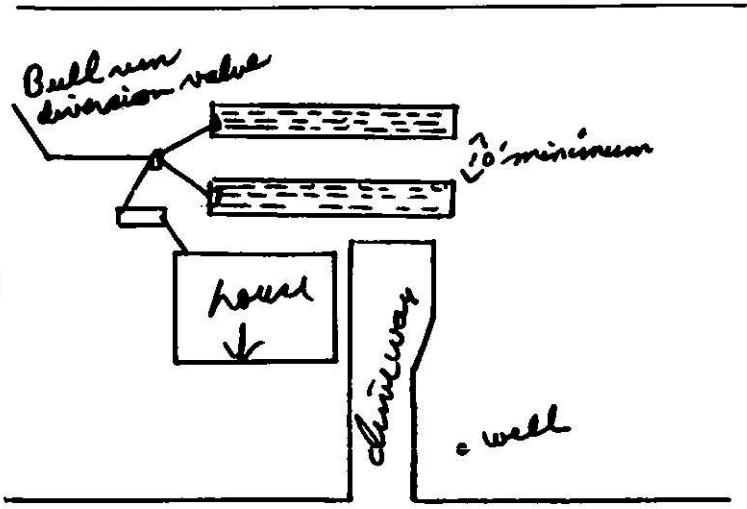

PLOT OF SYSTEM

Liquid Capacity of Septic Tank 1500 gallons

Liquid Capacity of Desing Tank NA gallons

Tank Construction precast concrete

Absorption and/or Nitrification Lines:

2 beds Trench Width 12'X75' feet

Total Line Length 600 feet

Number of Lines 4 each bed

Depth of Stone 13"+4-6" coarse sand

Distance from House 10' feet

Distance from Property Line 10' feet

Distance from Well 50'+ feet

NAME OF OWNER Ty Par Realty Inc.

LOCATION OF PROPERTY 13812 Maple Hollow Lane

Comments: install in 2 beds 12X75X13 stone c 4-6" coarse building sand. Use a Bull Run diversion valve

John R Adkisson
Division or Section Head

Environmentalist

* If this permit is for the installation or construction of a new system, it must be signed by the division or a section head of the Department of Environmental Health in order to be valid. Only the signature of the Environmentalist is required where an existing system is being altered or repaired.

WHITE - ENVIRONMENTAL HEALTH DEPARTMENT'S COPY ● CANARY - ENVIRONMENTALIST'S COPY ● PINK - OWNER OR AGENTS COPY

APPLICATION FOR AN IMPROVEMENT PERMIT

MECKLENBURG COUNTY · ENVIRONMENTAL HEALTH

1200 BLYTHE BOULEVARD
CHARLOTTE, NC 28203
PHONE (704) 376-4603

Mecklenburg County services are available without regard to ethnic origin, sex, or disability.

(OFFICE USE ONLY)

FILE: ~~[illegible]~~ 20527

TC: _____

SERIAL: № 14366 ☒ L ☐ CRT

JOB LOCATION

① ADDRESS: 13812 MAPLE HOLLOW LANE, CHARLOTTE (STREET NO / STREET) ② FILE: _____

③ JURISDICTION: MECKLENBURG C ④ TAX PARCEL NO.: 19514159

⑤ SUBDIVISION: COUNTRY WOODS ⑥ LOT: # 39 ⑦ BLOCK: _____

OWNER

⑧ NAME: JERRY (FIRST) LEE (MIDDLE) JOHNSON (LAST)

⑨ MAILING ADDRESS: SAME AS ABOVE

⑩ CITY: _____ ⑪ STATE: _____ ⑫ ZIP: _____

⑬ PHONE: (WORK) (704) 375-0560 ⑭ (HOME) (704) 545-8459

REQUEST

This request is for a(n):

⑮ ☐ New permit

⑯ ☐ Repair or alteration permit

⑰ ☐ Authorization for mobile home exchange

⑱ ☑ Other (specify) GARAGE ADDITION

DESIGN CRITERIA

System will serve:

⑲ ☑ Residence ⑳ ☐ Mobile home

㉑ ☐ Business or place of public assembly

㉒ Number of bedrooms? 3BR

㉓ Maximum occupancy? 3

㉔ Basement? ☐ yes ☑ no

㉕ Type? _____

㉖ Maximum number of employees? _____

㉗ Maximum number of seats? _____

WATER SUPPLY

㉘ Water supply from (present or proposed):

A ☑ Individual well

B ☐ Municipal system

C ☐ Community well

D ☐ Community system

㉙ The undersigned, owner of the property described above as the "JOB LOCATION" has read the foregoing application, acknowledges that the contents of same are true, and authorizes agents of the MECKLENBURG COUNTY DEPARTMENT OF ENVIRONMENTAL HEALTH to enter onto the property for the purpose of processing this request.

Signed: [signature]

Date: 9-3-87

IMPROVEMENT PERMIT

The undersigned, an authorized agent of the MECKLENBURG COUNTY DEPARTMENT OF ENVIRONMENTAL HEALTH, certifies that the Department has approved the Request for the Job Location contained in this document. This approval is granted in accordance with the provisions of Laws And Rules For Sanitary Sewage Collection, Treatment And Disposal in effect at the time of issuance of the permit and is subject to the following provisions:

. . . No work shall be conducted on the septic tank system until an Installation, Construction, Alteration and/or Repair permit is issued by the Department.

. . . This permit is not transferable, and shall become null and void 3[illegible] months from the date of issuance.

[illegible]

Environmentalist _____ Date _____

[illegible]

Director or Authorized Section Head _____ Date _____

*This permit must be signed by the Director of Environmental Health or an authorized section head in order to be valid.

38974

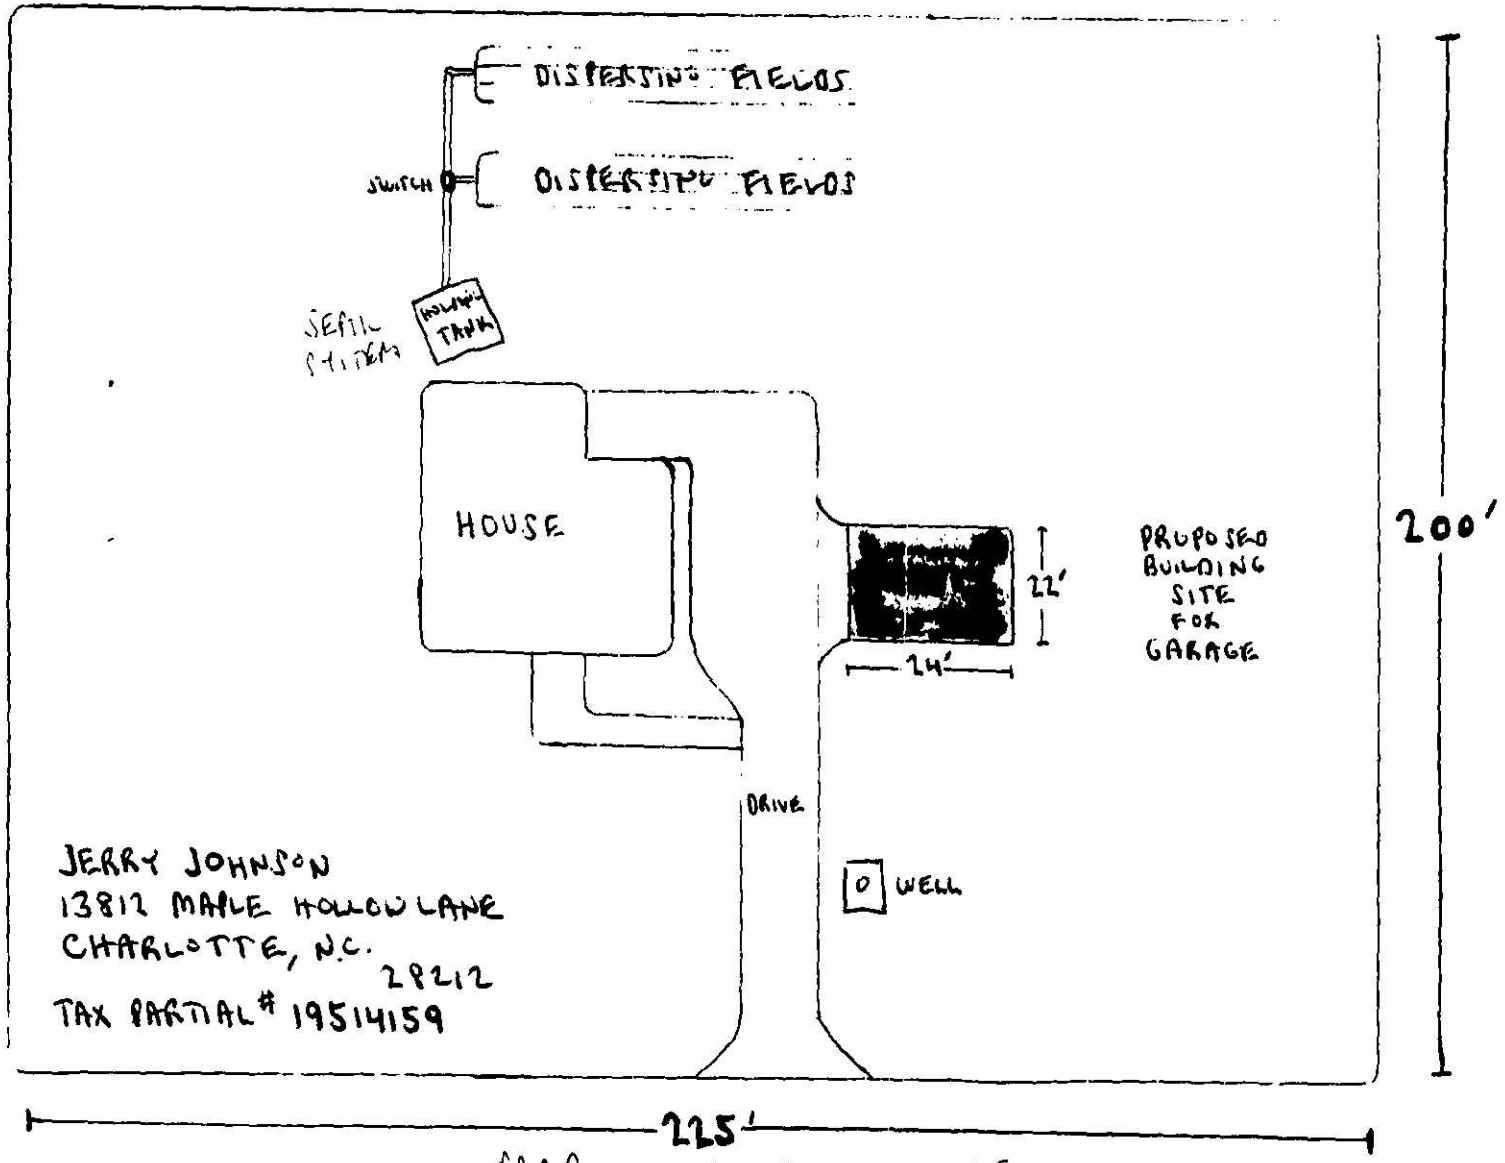
DISPERSING FIELDS
SWITCH
DISPERSING FIELDS
SEPTIC SYSTEM
HOLDING TANK
HOUSE
22'
24'
PROPOSED BUILDING SITE FOR GARAGE
200'
DRIVE
WELL
JERRY JOHNSON
13812 MAPLE HOLLOW LANE
CHARLOTTE, N.C. 28212
TAX PARTIAL # 19514159
225'
MAPLE HOLLOW LANE

PERMIT No. 20527

