

2510 MCMANUS RD


13920126

1/7/2008

duponbj

Groundwater and Wastewater Services File Imaging Project
May 2007
Barcode Font = IDAutomationHC39M

PID: 139-201-27
FILE #: 4888B
APP ID: 7235
Improvement Permit Sketch

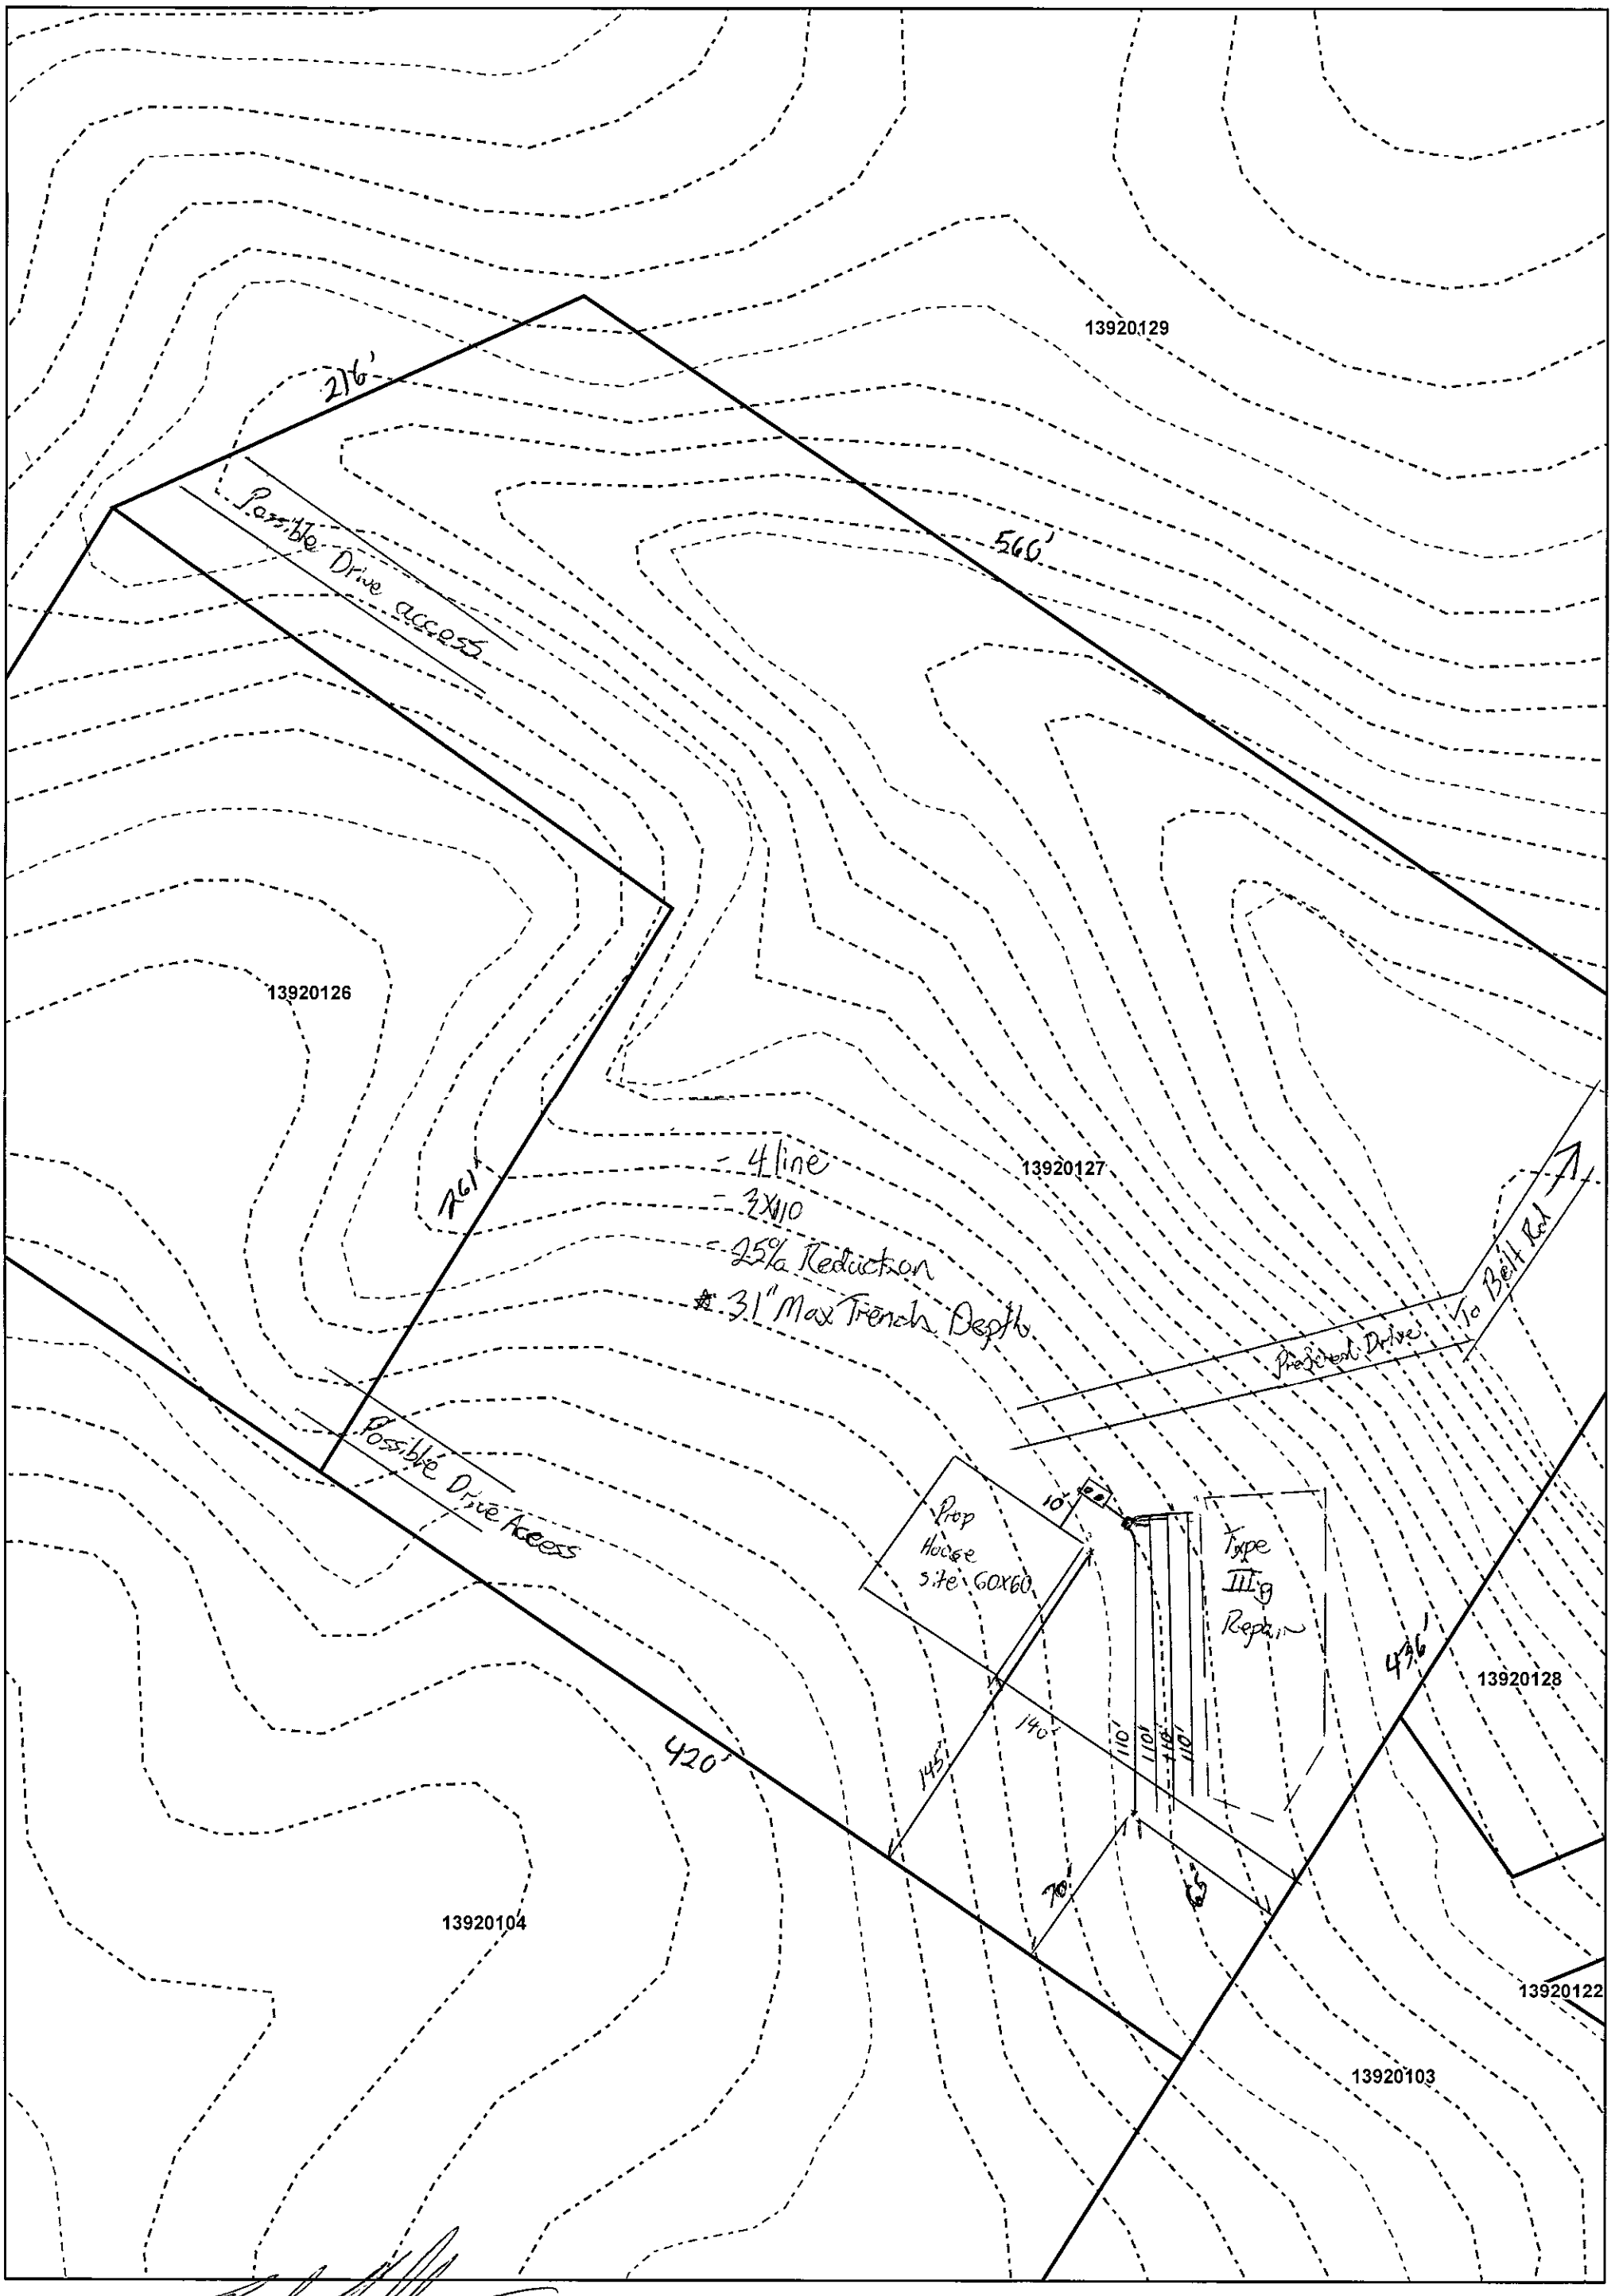

Drawn By:
Date:

0 30 60 Feet

N