

2933 HOUSTON BRANCH RD

22710701

7/8/08

marliwr

Groundwater and Wastewater Services File Imaging Project
May 2007
Barcode Font = IDAutomationHC39M

ACS

Rec'd $100.00
8-16-00
JC & Collections

INDIVIDUAL WATER AND WASTEWATER SYSTEMS PROGRAM
APPLICATION FOR SERVICES

[ ] CRT

Mecklenburg County Health Dept.
Environmental Health Division
c/o Hal Marshall Ctr., Suite 211
700 N. Tryon St.
Charlotte, NC 28202

(704)336-5102 13606

Date: 8/15/00

PERSON FILING APPLICATION:

NAME: Yong (last) Kathy (first) (mi)

ADDRESS: 2311 Village Lake Dr. PHONE: (704) 941-1350

CITY: Charlotte STATE: NC ZIPCODE: 28212

PROPERTY INFORMATION (FROM ENGINEERING FORM):

TAX/PARCEL NUMBER: 227-10701

STREET ADDRESS: 2933 Houston Branch Rd

Charlotte NC 28270

ZONING:

PROPERTY OWNER:

NAME: Johnson (last) Jim (first) (mi)

ADDRESS: 2933 Houston Branch Rd. PHONE: (__) 844-8580

CITY: Charlotte STATE: NC ZIPCODE: 28270

SUBDIVISION OR MOBILE HOME PARK NAME: Providence Plantation

Township (check one):
[X] 0 Mecklenburg County [ ] 2 Davidson [ ] 4 Pineville [ ] 6 Huntersville
[ ] 1 Charlotte [ ] 3 Cornelius [ ] 5 Matthews [ ] 7 Mint Hill

TYPE APPLICATION (check one):

LOT NUMBER: LOT SIZE (in acres):

[redacted]

[ ] EXCHANGE MOBILE HOME - SAME # BEDROOMS (Y)
[X] ADDITION - INCREASE ROOMS/OCCUPANCY/MOBILE HOME SIZE (A or M) Deck
[ ] COMMERCIAL OR INDUSTRIAL (N)

[ ] ADDITION - GARAGE OR RENOVATION/NO MAJOR CHANGES (X)

[redacted]

RESIDENTIAL PROPERTY (Type Building, check one):
[ ] SINGLE MOBILE HOME (S) [X] HOUSE (H) [ ] MULTIPLE FAMILY (U)
[ ] DOUBLE WIDE (D) [ ] MODULAR HOME (M) [ ] OTHER _____ (O)

NUMBER BEDROOMS: NUMBER OCCUPANTS:

SYSTEM CLASSIFICATION:

COMMERCIAL/INDUSTRIAL PROPERTY:
Type Business _____ # Employees ___ Per Shift ___ ___ ___
Industrial Wastes (Y/N) ___
Underground Storage Tanks On Property (Y/N) ___ Type _____

WATER SUPPLY (check one):
[ ] Community (C) [ ] Shared Well (S)
[X] Municipal (M) [ ] Other 'spring' (O)
[ ] Private Well (P)

FUTURE ADDITIONS - ALL PLANNED ADDITIONS MUST BE ENTERED (check all that apply):
[ ] Swimming Pool [ ] Jacuzzi [ ] Stable/Barn [ ] Workshop [ ] None
[ ] Garage [ ] Storage Building [X] Deck/Patio [ ] Bedrooms [ ] Other

The undersigned, owner, or legal agent for the owner, of the property described above as the "JOB LOCATION" has read the foregoing application, acknowledges that the contents of same are true, and authorizes agents of the MECKLENBURG COUNTY HEALTH DEPARTMENT to enter onto the property for the purpose of processing this request.

Signed: Kathey Young Date: 8/15/00

NOTICE:

The undersigned, an authorized agent of the MECKLENBURG COUNTY HEALTH DEPARTMENT, certifies that the Department has approved the Request for the Job Location contained in this document. This approval is granted in accordance with the provisions of Laws And Rules For Sanitary Sewage Collection, Treatment And Disposal in effect at the time of issuance of the permit and is subject to the following provisions:

...No work shall be conducted on the septic tank system until an installation, Construction, Alteration and/or Repair approval is granted by this Department.

...This permit is not transferable.

... OK To Use Existing System For Deck Addition

[ ] IMPROVEMENT PERMIT - VALID 60 MONTHS FROM ISSUANCE
[ ] MOBILE HOME EXCHANGE APPROVAL - VALID 6 MONTHS FROM ISSUANCE
[ ] ADDITION/RENOVATION APPROVAL - VALID 1 YEAR FROM ISSUANCE

Joshua R. Sellers 08-28-00
Environmentalist Date

WATER : 122791

Josh


PROPOSED PLOT PLAN

HEALTH DEPARTMENT
ENVIRONMENTAL HEALTH DIVISION
700 NORTH TRYON STREET
CHARLOTTE, NC 28202
PHONE (704) 336-5102

FILE: _____

TC: _____

Draw in and name all roads adjoining the property. Draw in and accurately dimension the lot concerned. Accurately indicate property boundaries proposed and/or existing structures and driveways, underground utilities, and wells and springs within 100 feet of the proposed building or drainfield.

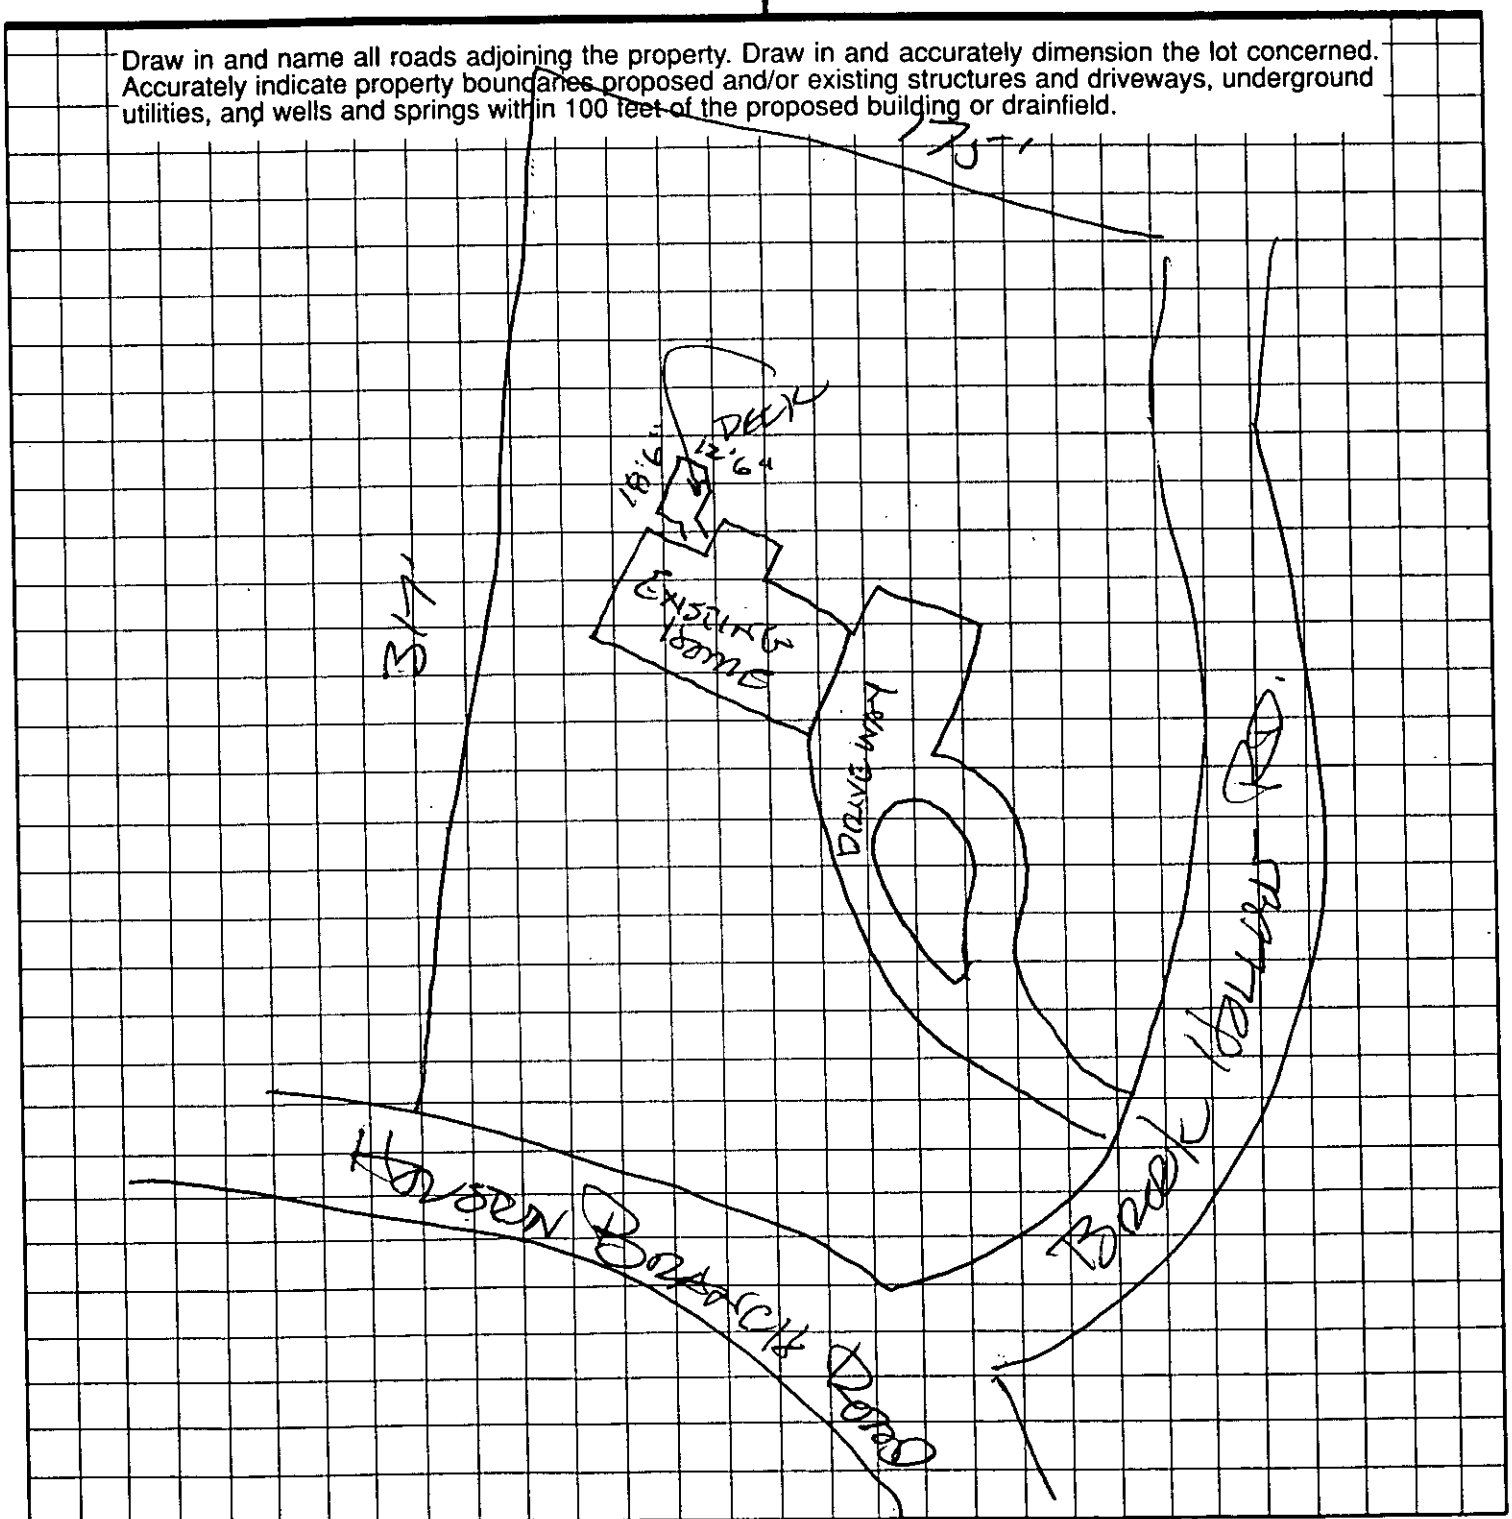

OWNER/AGENT SIGNATURE

DATE

APPROVAL DATE _____

White - Health Department's Copy


Canary - E.H.S. Copy

Pink - Owner's Copy

THIS IS TO CERTIFY THAT ON THE 15th DAY OF Nov. 19 90 I, SURVEYED THE PROPERTY SHOWN ON THIS PLAT AND THAT THE TITLE LINES AND THE WALLS OF THE BUILDINGS IF ANY ARE SHOWN HEREON.

SIGNED Bobby J. Raye
REGISTERED SURVEYOR

NORTH CAROLINA REGISTERED SEAL L1108 LAND SURVEYOR BOBBY J. RAYE

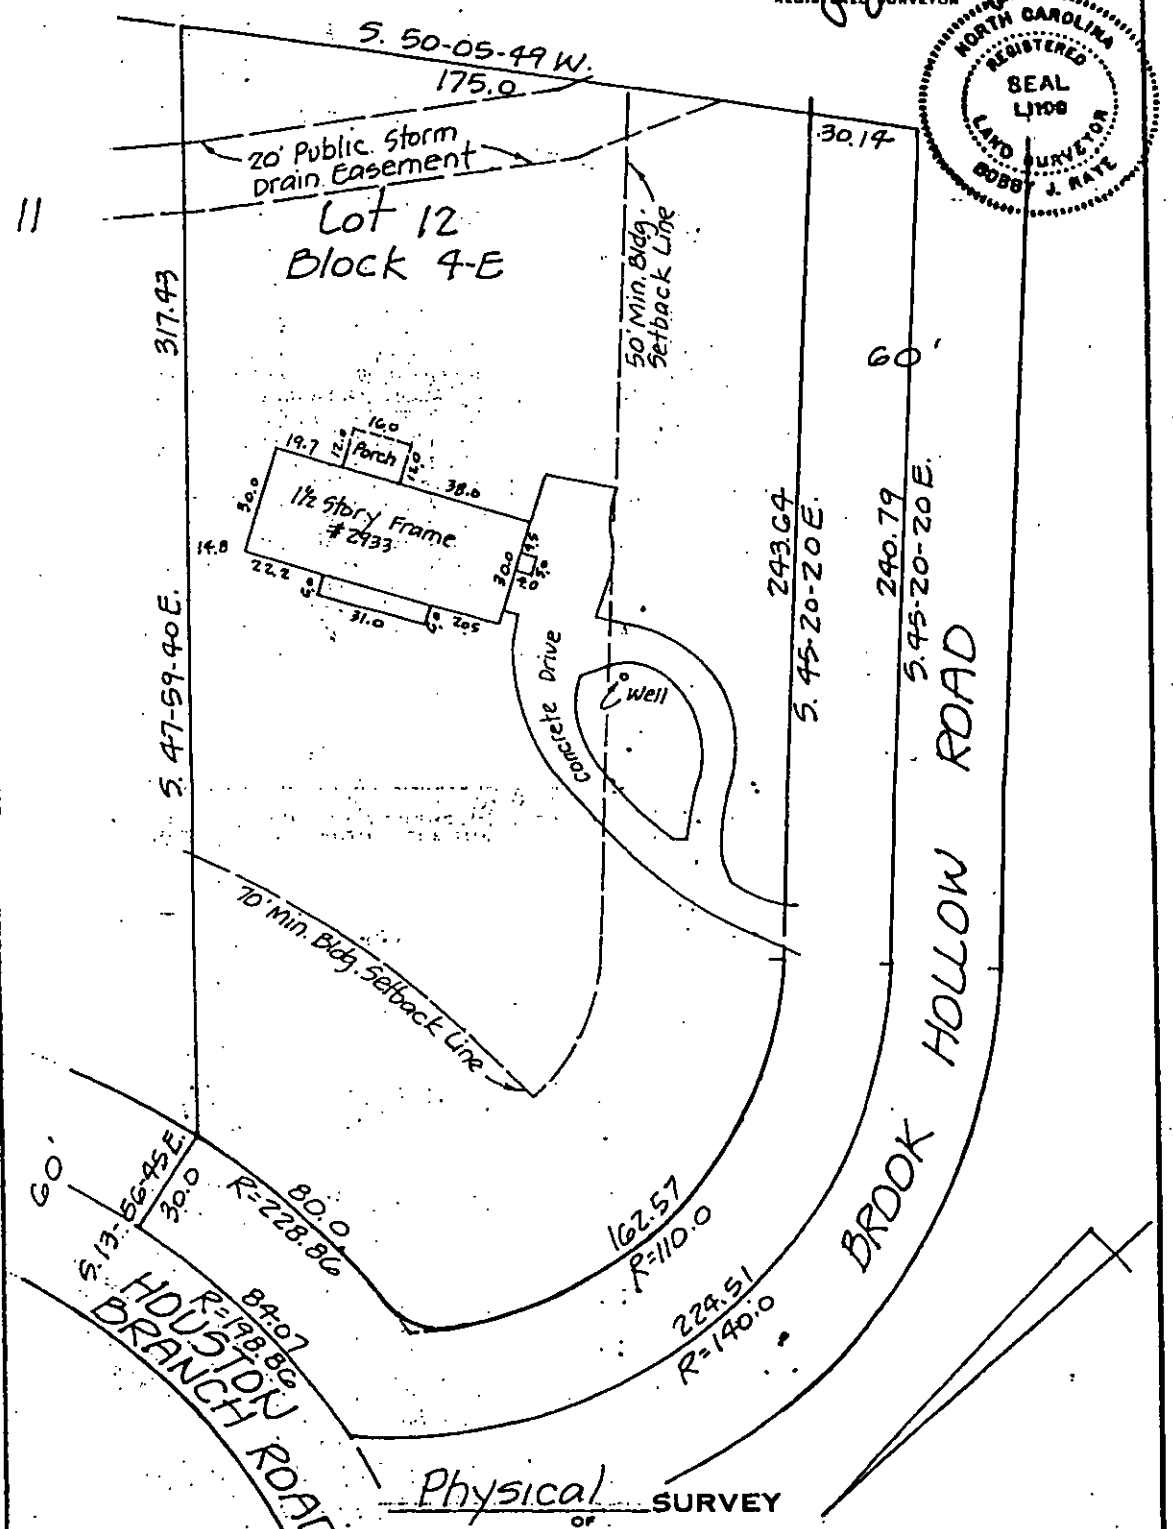

Physical SURVEY OF Lot 12 Block 4-E Providence Plantation Section No. 7 Map 2

SCALE 1"=40' Charlotte, Mecklenburg Co., N.C.

THE PROPERTY OF James L. Johnson and wife Janet B. Johnson

MAP RECORDED IN BOOK 17 AT PAGE 367 DEED RECORDED IN BOOK PAGE

MECKLENBURG COUNTY HEALTH DEPARTMENT
Environmental Health Fees

Requestor (please print): BK STRUCTURES	Phone #:	Date Requested: 8-16-00	Date Filled:
Account Name:	Cash	Charge	Account No.:
I certify that I am authorized to charge this account for this service:			
Signature:	Printed Name:		Date:

T.C.	Qty	Description	Unit Cost	Total Cost
0701		Improvement Permit Application - Residential	$ 200.00	
0735		Improvement Permit Application - Commercial	$ 400.00	
0702		Optional Site Evaluations	$ 100.00	
0703		Installation and Final Approval	$ 150.00	
0704		Change in Plot Plan	$ 100.00	
0705	1	MH Exc/Add/Repl without System Modification	$ 100.00	100
0706		MH Exc/Add/Repl with System Modification	$ 300.00	
0707		Site Consultation Visit	$ 100.00	
0734		Authorization for Wastewater System Construction	$ 150.00	
0708		Realty Closing - Conventional	$ 85.00	
0709		Realty Closing - FHA with water	$ 135.00	
0710		Additional Trips	$ 65.00	
0711		Well Water Analysis-Bacteriological with regular parameters	$ 50.00	
0712		Well Water Analysis -Nitrates and Nitrites	$ 15.00	
0714		Well Water Analysis - Organic Analysis	$ 200.00	
0715		Admin. Fee - Field Activity Letter	$ 25.00	
0718		Residential Pool Permit	$ 50.00	
0719		Public Pool Permit - operating	$ 240.00	
0720		Seasonal Pool Permit - operating	$ 120.00	
0736		Pool Late Fee	$ 120.00	
0733		Permit to Construct a Public Pool	$ 200.00	
0721		Home Day Care Evaluation and Permit	$ 70.00	
0722		Home Day Care Evaluation and Annual Fee	$ 40.00	
0723		Eval and Report Non-Permit Facility	$ 50.00	
0724		Private Pool Testing	$ 15.00	
0731		Garbage Hauler Permit - (1-9 vehicles)	$ 30.00	
0736		Garbage Hauler Permit - (each over 9)	$ 20.00	
0725		Document Copies	$ 0.05	
Payment received by:		Date: 8-16-00	Total:	100

2933 Beaston Branch Rd

4/2000

White-AUDIT Canary-CUSTOMER Pink-DIVISION