

17030 GREEN DOLPHIN LN

00107139

7/1/08

marliwr

Groundwater and Wastewater Services File Imaging Project
May 2007
Barcode Font = IDAutomationHC39M

P850 dhc 12527
11/13/97 qc

INDIVIDUAL WATER AND WASTEWATER SYSTEMS PROGRAM
APPLICATION FOR SERVICES

[ ] CRT

Mecklenburg County Health Dept.
Environmental Health Division
c/o Hal Marshall Ctr., Suite 211
700 N. Tryon St.
Charlotte, NC 28202

(704)336-5102 12313

Date:

PERSON FILING APPLICATION:
NAME: Wilson (last) John (first) L. (mi)
ADDRESS: 17030 Green Dolphin Ln. PHONE: (704) 892-0113
CITY: Cornelius STATE: NC ZIPCODE: 28031

PROPERTY INFORMATION (FROM ENGINEERING FORM):
TAX/PARCEL NUMBER: 001 071 39
STREET ADDRESS: 17030 Green Dolphin Ln
ZONING:

PROPERTY OWNER:
NAME: Wilson (last) John L & Sarah H. (first) (mi)
ADDRESS: 17030 Green Dolphin Ln PHONE: (704) 892-0113
CITY: Cornelius STATE: NC ZIPCODE: 28031

SUBDIVISION OR MOBILE HOME PARK NAME:

Township (check one):
[X] 0 Mecklenburg County [ ] 2 Davidson [ ] 4 Pineville [ ] 6 Huntersville
[ ] 1 Charlotte [ ] 3 Cornelius [ ] 5 Matthews [ ] 7 Mint Hill

TYPE APPLICATION (check one):

LOT NUMBER: 109 LOT SIZE (in acres): .95

[redacted]
[ ] EXCHANGE MOBILE HOME - SAME # BEDROOMS (Y)
[ ] ADDITION - INCREASE ROOMS/OCCUPANCY/MOBILE HOME SIZE (A or M)
[ ] COMMERCIAL OR INDUSTRIAL (N)

[X] ADDITION - GARAGE OR RENOVATION/NO MAJOR CHANGES (X)
[redacted]

RESIDENTIAL PROPERTY (Type Building, check one):
[ ] SINGLE MOBILE HOME (S) [X] HOUSE (H) [ ] MULTIPLE FAMILY (U)
[ ] DOUBLE WIDE (D) [ ] MODULAR HOME (M) [ ] OTHER _____ (O)

NUMBER BEDROOMS: 3 NUMBER OCCUPANTS: 2

SYSTEM CLASSIFICATION:

COMMERCIAL/INDUSTRIAL PROPERTY:
Type Business _____ # Employees ___ Per Shift ___ ___ ___
Industrial Wastes (Y/N) ___
Underground Storage Tanks On Property (Y/N) ___ Type _____

WATER SUPPLY (check one):
[ ] Community (C) [ ] Shared Well (S)
[ ] Municipal (M) [ ] Other 'spring' (O)
[X] Private Well (P)

FUTURE ADDITIONS - ALL PLANNED ADDITIONS MUST BE ENTERED (check all that apply):
[ ] Swimming Pool [ ] Jacuzzi [ ] Stable/Barn [ ] Workshop [ ] None
[ ] Garage [ ] Storage Building [ ] Deck/Patio [ ] Bedrooms [ ] Other

The undersigned, owner, or legal agent for the owner, of the property described above as the "JOB LOCATION" has read the foregoing application, acknowledges that the contents of same are true, and authorizes agents of the MECKLENBURG COUNTY HEALTH DEPARTMENT to enter onto the property for the purpose of processing this request.

Signed: John L Wilson Date: 11/13/97

NOTICE:

The undersigned, an authorized agent of the MECKLENBURG COUNTY HEALTH DEPARTMENT, certifies that the Department has approved the Request for the Job Location contained in this document. This approval is granted in accordance with the provisions of Laws And Rules For Sanitary Sewage Collection, Treatment And Disposal in effect at the time of issuance of the permit and is subject to the following provisions:

...No work shall be conducted on the septic tank system until an installation, Construction, Alteration and/or Repair approval is granted by this Department.

...This permit is not transferable.

... Use existing system for Garage addition

[ ] IMPROVEMENT PERMIT - VALID 60 MONTHS FROM ISSUANCE
[ ] MOBILE HOME EXCHANGE APPROVAL - VALID 6 MONTHS FROM ISSUANCE
[X] ADDITION/RENOVATION APPROVAL - VALID 1 YEAR FROM ISSUANCE

Larry G. Thompson, J.R.S. 11-17-97
Environmentalist Date

Director or Authorized Section Head Date

WATER : 122791

THIS IS TO CERTIFY THAT ON THE 3rd DAY OF NOVEMBER 19 87 I SURVEYED THE PROPERTY SHOWN ON THIS PLAT, AND THAT THE TITLE LINES AND THE WALLS OF THE BUILDINGS IF ANY ARE AS SHOWN HEREON.

REVISED DECEMBER 21st, 1987 to Show BOUNDARY


SIGNED R. B. Pharr

R. B. PHARR & ASSOCIATES, REGISTERED SURVEYORS
212 EAST INDEPENDENCE BLVD
CHARLOTTE, N.C. 28204
TEL. (704) 376-2186

NORTH CAROLINA REGISTERED L-749 LAND SURVEYOR R. B. PHARR

File 12313

COPY

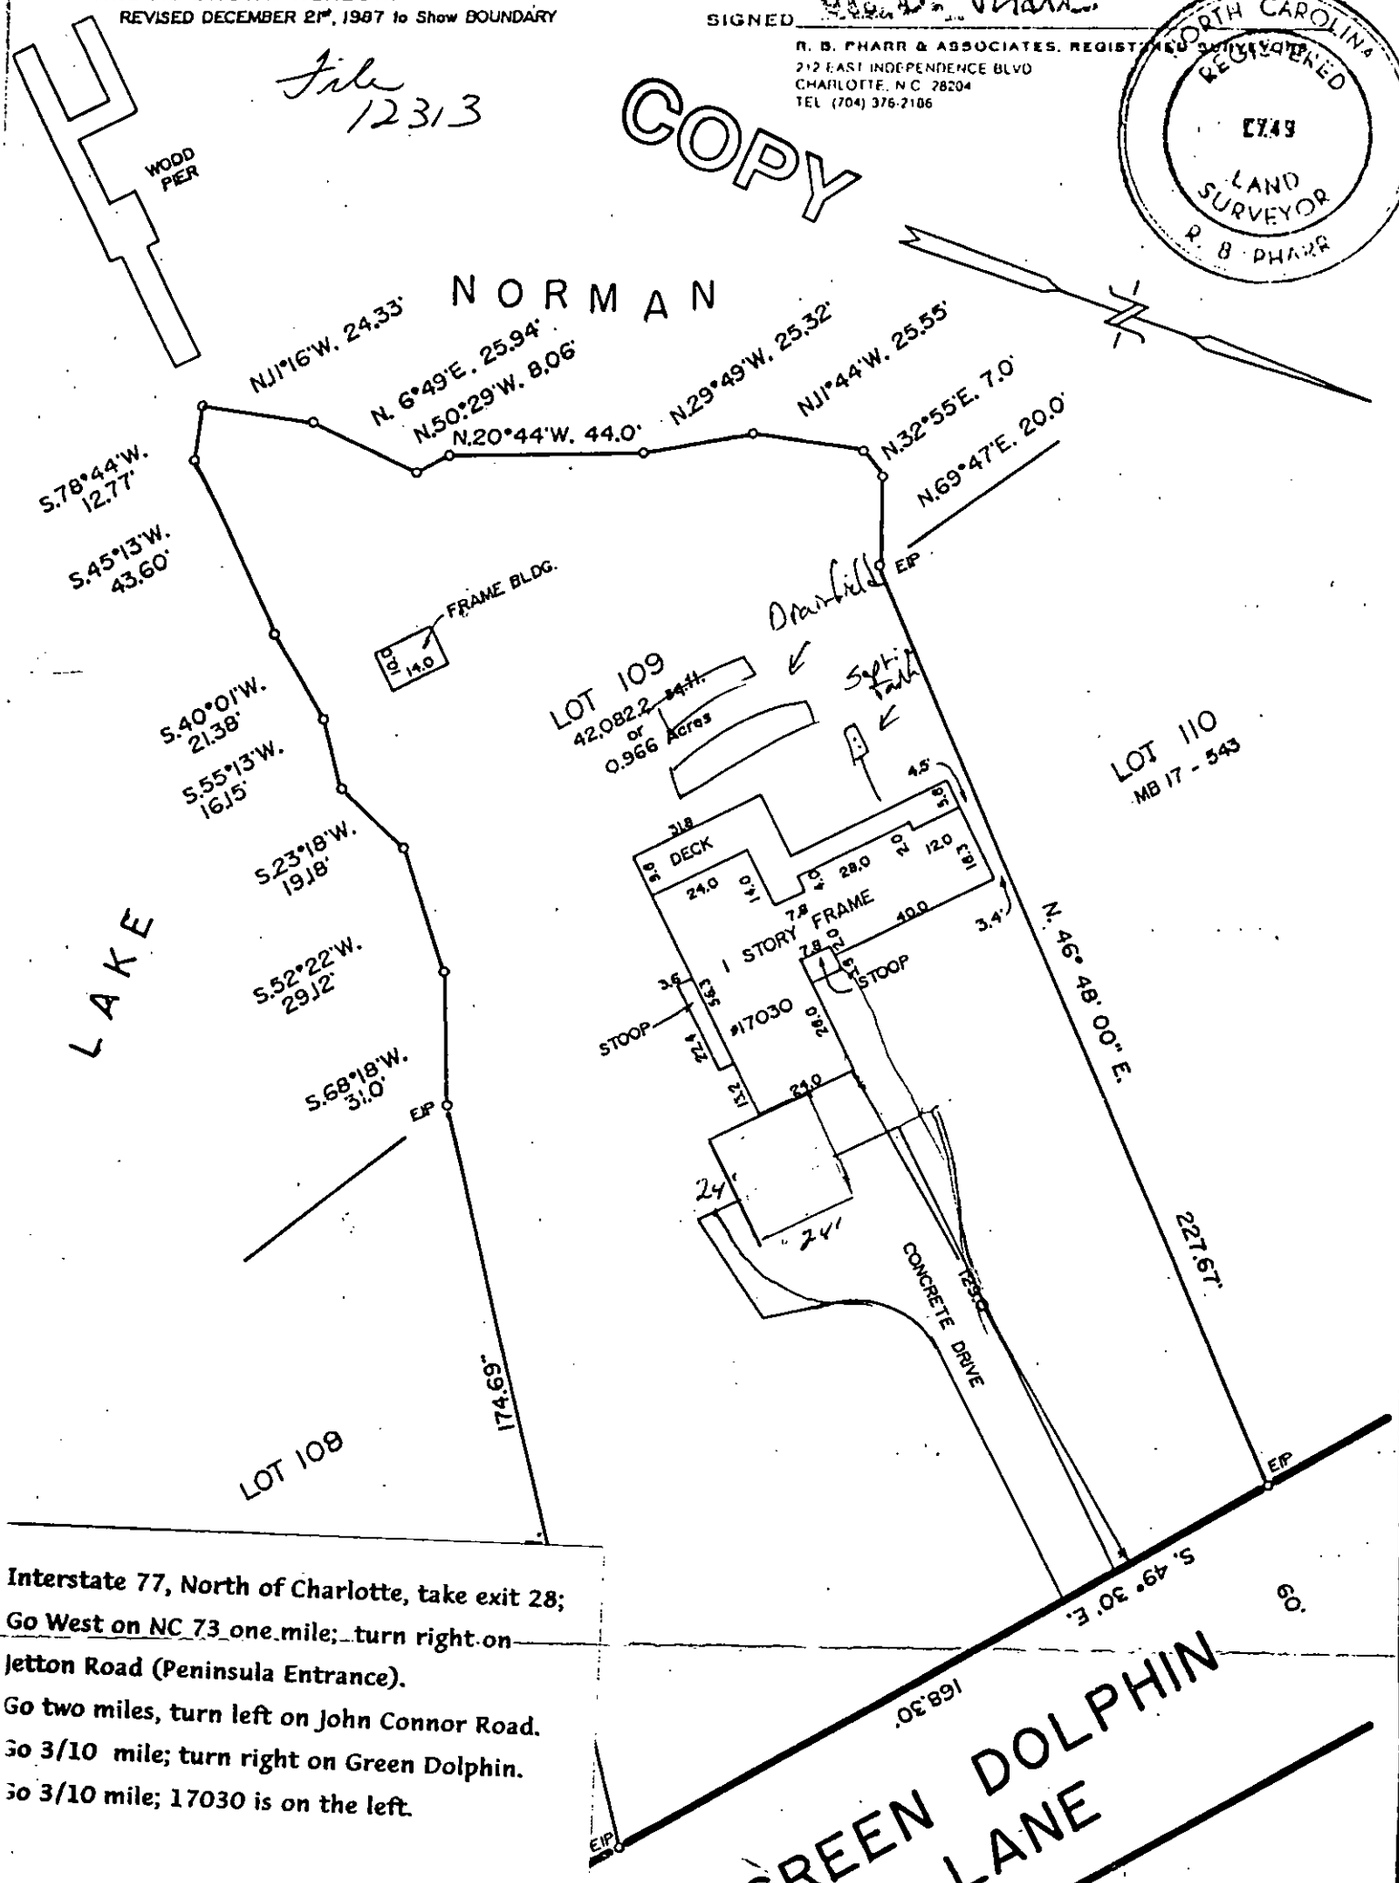

Interstate 77, North of Charlotte, take exit 28;
Go West on NC 73 one mile; turn right on
Jetton Road (Peninsula Entrance).
Go two miles, turn left on John Connor Road.
Go 3/10 mile; turn right on Green Dolphin.
Go 3/10 mile; 17030 is on the left.

BOUNDARY & PHYSICAL SURVEY

OF

LOT 109, LAKE NORMAN RECREATION LOTS, SECT. 2

LEMLEY TOWNSHIP, MECKLENBURG COUNTY, N.C.

CHARLOTTE, N.C.

SCALE 1" = 40'

THE PROPERTY OF JOHN L. WILSON, Jr. & wife, SARAH H. WILSON

MAP RECORDED IN BOOK 17 AT PAGE 542 DEED RECORDED IN BOOK _____ PAGE _____