

314 HUNTER LN

1/10/2008

duponbj

Groundwater and Wastewater Services File Imaging Project
May 2007
Barcode Font = IDAutomationHC39M

MECKLENBURG COUNTY

Land Use & Environmental Services Agency
Water & Land Resources

July 6, 2006

Mr. David Pawlowski
314 Hunter Lane
Charlotte, NC 28211

RE: Water Sampling Results
314 Hunter Lane
Parcel # 185-061-39

Dear Sir:

On June 28, 2004, the Land Use and Environmental Services Agency sampled your drinking water well located at 314 Hunter Lane. Laboratory results indicate that at the time of sampling, none of the contaminants for which we analyzed were present in your drinking water. A copy of the laboratory results is enclosed for your review.

If you have any questions concerning these results or the program please contact me at (704) 353-0139.

Sincerely,

Chris Sherrill, RS, LSS
Mecklenburg County LUESA

Enclosure: Laboratory Analysis

cc: Resident, 314 Hunter Lane, Charlotte, NC 28211

CHARLOTTE.
CHARLOTTE-MECKLENBURG UTILITIES

Laboratory Analysis Report
Report Date: 6/30/2006 04:01 PM

LABORATORY SERVICES DIVISION

LOCATION: 314 Hunter Ln
LOC ID: G-NEW
SAMPLE DATE-TIME: 6/28/2006 11:30 CHAIN OF CUSTODY #: 06060701
SAMPLE DESCRIPTION: Grab

	Parameter	Result	Units	RL	Method	Start Date/ Time	Analyst
AB77767	**E. COLI-PA**	**absent**	**P/A**		SM 9223B	6/28/2006 12:18	KEK
AB77767	**Total Coliform**	**absent**	**P/A**		SM 9223B	6/28/2006 12:18	KEK

Comment:

Laboratory Supervisor: Keith O'Neal (MRE)

Laboratory Certifications: McAlpine NC DENR No.148; Brookshire NC DENR No.162; Hal Marshall N.C. DENR No. 192, N.C. DHHS Laboratory No. 37527

CHARLOTTE-MECKLENBURG UTILITIES
LABORATORY SERVICES DIVISION
ANALYSIS REPORT

Date: 6/30

To: Chris Stennill

Thank you.

Masika T. Edwards
CMU-Lab Services

Office: (704) 336-5588
mtedwards@ci.charlotte.nc.us

Rev.-01: 08/02/05

CHARLOTTE-MECKLENBURG UTILITIES - LABORATORY SERVICES DIVISION

CHAIN OF CUSTODY RECORD

Hal Marshall Laboratory, 700 North Tryon St., Charlotte, NC 28202, 704/336-5460

PAGE 1 OF 1

CLIENT: MECKLENBURG COUNTY, LUESA - GROUNDWATER AND WASTEWATER SERVICES

FACILITY: GROUNDWATER (Potable Water)

LOCATION / ADDRESS:

LAB CODE (circle one): REAL PRIV (NEW) TNC MPL PME OTHER

Send Report To: Meck Co. GWS
700N Tryon St. Ste. 205
Charlotte, NC 28202

COC#: 06000701

Sampled By (Print Name): Chris Sherrill, RS, CSS

SAMPLE ID	Sample Collector's Initials	Sample Collection: Begin Date and Time	Sample Collection: End Date and Time	Chlorinated System	Sample Temperature: Collection Temp (°C)	Sample Temperature: Receipt Temp	Sample Type: Depth Composite	Sample Type: Auto Composite	Sample Type: Hand Comp	Sample Type: Grab	Sample Containers: Plastic	Sample Containers: Glass	Sample Containers: # Containers	Chemical Preservative: None	HNO3	H2SO4	NaOH	HCl	Na2S2O3	pH Correct	Analyses Requested: Total Coliform	Nitrate	Nitrite	Nitrate + Nitrite	Fluoride	Hardness	Metals	Fecal Coliform	Fecal Strep	Pest/PCB, EPA 608	Herb, EPA 8151	VOA, EPA 8260	Semis, EPA 8270
A837767 GWS-314 Hunter Ln.	CAL	6/28 0830 1130		N	18.0 °C					X	100 ml		2						X		X												
				N																													
				N																													
				N																													
				N																													

NOTES: Complete yellow shaded sections; each "X" needs to be circled.

Itemize requested Metals here:

COMMENTS: ****3-DAY TAT REQUESTED****

Relinquished By: (Signature)	Received By: (Signature)	Date	Time
Christopher M Sherrill	Adrian Hoerdan	6/28/06	1205
Relinquished By: (Signature)	Received By: (Signature)	Date	Time
Relinquished By: (Signature)	Received By: (Signature)	Date	Time
Relinquished By: (Signature)	Received By: (Signature)	Date	Time

Form Revision 05; effective 03/15/2005

CODES: **REAL**=REAL ESTATE TRANSACTION **PRIV**=PRIVATE WELL SAMPLING BY REQUEST OR FOR REPAIR **NEW**=NEW WELL (PERMIT)

North Carolina State Laboratory of Public Health
Department of Health and Human Services
P. O. Box 28407 - 306 N. Wilmington St. - Raleigh, N. C. 27611-8047

COLIFORM ANALYSIS - PRIVATE WATER SUPPLY

Name of Owner or Tenant: Paulowski, Dave **County:** Mecklenburg

Address: 314 Hunter Kn. Charlotte, NC **ZIP:** 28211

Source: Well **Type of Sampling Point:** Well head

Collected By: CS **Date:** 5/10/2006 **Time:** 3:00 PM

Signed By: Sherrill, Chris **Analysis Type:** Private

Report To: Mecklenburg Co. Env. Health
700 North Tryon St., Suite 208
Charlotte, NC 28202 (704) 336-5101

BACTERIOLOGIC ANALYSIS

CONTAMINANTS	RESULT
Total Coliform (ColilertRoutine)	Too Old

Sample No: AA94421 **Date Received:** 5/12/2006 **Time Received:** 8:00:00 AM

Date Reported: 5/15/2006 **Today's Date:** 5/15/2006

Comments: Sample over 30 hours old.

S Beasley

NCPH

North Carolina Public Health
State Laboratory of Public Health

Mecklenburg Co. Env. Health
ATTN: Sherrill, Chris
700 North Tryon St., Suite 208
Charlotte, NC 28202

Courier **05-16-21**

Explanations

Coliform Analysis:
If coliform bacteria are Absent, the water is considered safe for drinking purposes. If coliform bacteria are Present, the water is considered unsafe for drinking purposes. Presence of E. coli (bacteria) generally indicates that the water has been contaminated with fecal material. It must be remembered that a water analysis refers only to the sample received and should not be regarded as a complete report on the water supply.

Inorganic Analysis:
Recommended limits for drinking water. Sample should not exceed levels listed below.

Alkalinity	No established limits	Iron	0.30 mg/l
Arsenic	0.01 mg/l	Lead	0.015 mg/l
Calcium	No established limits	Magnesium	No established limits
Chloride	250 mg/l	Manganese	0.05 mg/l
Copper	1.3 mg/l	Nitrate	10 mg/l (as N)
Fluoride	4 mg/l	Nitrite	1.0 mg/l (as N)
Hardness	No established limits	pH	Not less than 6.5 units
		Zinc	5.0 mg/l

Mecklenburg County Health Department
Groundwater & Wastewater Services
700 N. Tryon St, Suite 211
Charlotte, NC 28202
Phone: (704) 336-5103
Fax: (704) 336-5894

PERMIT TO CONSTRUCT A WATER SUPPLY WELL

Permit #: 10000493 **File #:** 63788 **Tax Parcel #:** 185-061-39
Property Owner: David Pawlowski
Job Location Address: 314 HUNTER LN
City/ETJ: CHARLOTTE **State:** NC **Zip Code:** 28211
Permit Issuance Date: 3/16/2006
Use of Well: Irrigation
Type of Facility Served by Well: House
Sewage System Type: None

Area of Regulated Groundwater Usage Restrictions Apply: YES

Replacement for Existing Well: If Yes, see requirements in Other Conditions of This Permit.

General Conditions of This Permit:

- Water Supply Well construction must meet all requirements set forth in the *Mecklenburg County Groundwater Well Regulations* and any other applicable rules and laws.
- A North Carolina Certified Well Contractor must perform the well construction activities.
- The permitted Water Supply Well shall be located in accordance with the attached SITE PLAN.
- Any alteration of the site (including location of structures and appurtenances) or modification in use of the well, may subject this Permit to revocation.
- The Department will collect an initial sample of water from the Water Supply Well and analyze the sample for total coliform bacteria, nitrate, and nitrite. A review of the analysis by the Department must find the sample to meet the groundwater quality standards specified in Chapter 5 of the Mecklenburg County Groundwater Well Regulations before the Water Supply Well can be placed in service.
- This Permit shall be VALID for a period not to exceed 12 months from the date of issuance.

Specific Conditions of This Permit (Check all that apply):

[X] Grout must be placed the full extent of the casing. [X] Casing to bedrock

[X] Initial water sample to be taken and analyzed for (check all that apply):

[ ] Volatile Organic Compounds (VOC's) [ ] Semi-volatile Compounds [X] Metals (Specify in Other Conditions)
[ ] Pesticides [ ] Herbicides [ ] Other (See Below)

The analysis must be submitted to the Department for review and approval prior to the Water Supply well being placed in service.

Other Conditions of This Permit:

A portion of the of the subject property to the north is within 1,000' of the property boundary of a contamination site, so the well is permitted for installation on the southern portion of the property that is outside of 1,000' of the contamination site a

Chris Sherrill, RS, LSS
Authorized Agent: Print Name

Signature

David Pawlowski
Owner/Legal Agent: Print Name

Signature:

GWEN,

DO NOT RELEASE.

-I CLICKED CONSTRUCTION GRANTED IN WASP

- STILL WAITING ON RESULTS

CMS

Mecklenburg County Health Department
Groundwater & Wastewater Services
700 N. Tryon St, Suite 211
Charlotte, NC 28202
Phone: (704) 336-5103
Fax: (704) 336-6894

PERMIT TO CONSTRUCT A WATER SUPPLY WELL

Permit #: 10000493 **File #:** 6378B **Tax Parcel #:** 185-061-39
Property Owner: David Pawlowski
Job Location Address: 314 HUNTER LN
City/ETJ: CHARLOTTE **State:** NC **Zip Code:** 28211
Permit Issuance Date: 3/16/2006
Use of Well: Irrigation
Type of Facility Served by Well: House
Sewage System Type: None

Area of Regulated Groundwater Usage Restrictions Apply: YES

Replacement for Existing Well: If Yes, see requirements in Other Conditions of This Permit.

General Conditions of This Permit:

- Water Supply Well construction must meet all requirements set forth in the *Mecklenburg County Groundwater Well Regulations* and any other applicable rules and laws.
- A North Carolina Certified Well Contractor must perform the well construction activities.
- The permitted Water Supply Well shall be located in accordance with the attached SITE PLAN.
- Any alteration of the site (including location of structures and appurtenances) or modification in use of the well, may subject this Permit to revocation.
- The Department will collect an initial sample of water from the Water Supply Well and analyze the sample for total coliform bacteria, nitrate, and nitrite. A review of the analysis by the Department must find the sample to meet the groundwater quality standards specified in Chapter 5 of the Mecklenburg County Groundwater Well Regulations before the Water Supply Well can be placed in service.
- This Permit shall be VALID for a period not to exceed 12 months from the date of issuance.

Specific Conditions of This Permit (Check all that apply):

[X] Grout must be placed the full extent of the casing. [X] Casing to bedrock

[X] Initial water sample to be taken and analyzed for (check all that apply):

[ ] Volatile Organic Compounds (VOC's) [ ] Semi-volatile Compounds [X] Metals (Specify in Other Conditions)
[ ] Pesticides [ ] Herbicides [ ] Other (See Below)

The analysis must be submitted to the Department for review and approval prior to the Water Supply well being placed in service.

Other Conditions of This Permit:

A portion of the of the subject property to the north is within 1,000' of the property boundary of a contamination site, so the well is permitted for installation on the southern portion of the property that is outside of 1,000' of the contamination site a

Chris Sherrill, RS, LSS
Authorized Agent: Print Name

Signature:

Owner/Legal Agent: Print Name

Signature:

Chris ~~#454~~ #493

GWS – RES. APP 12/04

SEPTIC FEE: _____
DATE: _____
CRT [ ]

PERMIT APPLICATION FOR A RESIDENTIAL SITE
IMPROVEMENT PERMIT / CONSTRUCTION AUTHORIZATION
FOR ON-SITE WASTEWATER SYSTEM
NEW WELL INSTALLATION OR REPAIR OF EXISTING WELL
MECKLENBURG COUNTY GROUNDWATER & WASTEWATER SERVICES

FILE # 6378B

WELL FEE: 400.00
DATE: 3/3/06
CRT [ ] Check #1494 JGA

SEPTIC / TYPE APPLICATION: [X] NONE [ ] NEW SYSTEM EXISTING SYSTEM : [ ] EXPANSION/ALTERATION [ ] REPAIR

WELL / TYPE APPLICATION: [ ] NONE [X] NEW WELL [ ] MAJOR REPAIR [ ] ABANDONMENT

JOB LOCATION INFORMATION:

TAX/PARCEL #: 18506139
STREET ADDRESS: 314 Hunter Ln
CITY: Charlotte
STATE: NC ZIP: 28211
SUBDIVISION OR MOBILE HOME PARK NAME: N/A
LOT #:
TOWNSHIP:

- [ ] 0-MECKLENBURG
- [ ] 4-PINEVILLE
- [X] 1-CHARLOTTE
- [ ] 5-MATTHEWS
- [ ] 2-DAVIDSON
- [ ] 6-HUNTERSVILLE
- [ ] 3-CORNELIUS
- [ ] 7-MINT HILL

BUILDING INFORMATION:

TYPE OF BUILDING:

- [ ] SINGLE MOBILE HOME (S)
- [ ] MODULAR HOME (M)
- [ ] DOUBLE WIDE (D)
- [ ] MULTIPLE FAMILY (U)
- [X] HOUSE (H)
- [ ] OTHER

HEATED SQUARE FOOTAGE: 3200
NUMBER OF BEDROOMS: 3
NUMBER OF OCCUPANTS: 2

FOUNDATION FOR RESIDENCE:

- [ ] CONCRETE SLAB
- [X] BASEMENT WITH PLUMBING
- [X] CRAWLSPACE
- [ ] BASEMENT WITH NO PLUMBING

IF PLANNING TO EXPAND/ALTER THE EXISTING SYSTEM INDICATE THE FOLLOWING CHANGES:

N/A
NUMBER OF BEDROOMS TO BE ADDED: NUMBER OF ADDITIONAL OCCUPANTS IN THE RESIDENCE:
WILL THERE BE A HOME BUSINESS IN THE RESIDENCE? [ ] YES [X] NO TYPE:

WATER SUPPLY:

- [X] MUNICIPAL (M)
- [ ] PUBLIC (C)
- [ ] PRIVATE WELL (P)
- [ ] SHARED WELL (S)
- [ ] OTHER 'SPRINGS' (O)

PROPOSED USE OF WELL: [ ] N/A [X] IRRIGATION [ ] POTABLE [ ] GEOTHERMAL [ ] OTHER

ARE ANY OF THE FOLLOWING LOCATED ON THE PROPERTY? IF SO, PLEASE SHOW LOCATION ON SITE PLAN/PLAT.

BURIED CABLES, LANDFILLS, STUMPHOLES	[X] YES [ ] NO	WELLS, SPRINGS, OR WATER LINES	[X] YES [ ] NO
EXISTING WASTEWATER SYSTEMS	[ ] YES [X] NO	DESIGNATED WETLANDS	[ ] YES [X] NO
EASEMENTS OR RIGHT-OF-WAYS	[ ] YES [X] NO	GRADING/SOIL REMOVAL PERFORMED	[ ] YES [X] NO

PROPERTY OWNER:

NAME: David Pawlowski
ADDRESS: 314 Hunter Ln
CITY: Charlotte
STATE: NC ZIP: 28211
HOME PHONE: 704-535-8606 WORK PHONE: 704-566-9989
MOBILE PHONE: 704-763-0028 FAX: 704-566-6990

LEGAL AGENT FOR PROPERTY OWNER, IF APPLICABLE:

NAME:
ADDRESS:
CITY:
STATE: ZIP:
HOME PHONE: WORK PHONE:
MOBILE PHONE: FAX:

WHAT DATE WAS THE PROPERTY ORIGINALLY DEEDED AND RECORDED? Aug 2, 2004
WHAT IS THE ANTICIPATED CLOSING DATE FOR THIS PROPERTY? N/A

*An Improvement Permit is subject to suspension or revocation if site plans or the intended use change or if information submitted in this application is falsified or changed. The undersigned, owner, or legal agent for the owner, of the property described above as the "Job Location" has read the foregoing application, acknowledges that the contents of same are true, and authorizes the Mecklenburg County Health Department to enter onto the property for the purpose of processing this request.

Owner's/Agent's Signature Date

NORTH CAROLINA DEPARTMENT OF
ENVIRONMENT & NATURAL RESOURCES DIVISION
OF ENVIRONMENTAL HEALTH ON-SITE
WASTEWATER SECTION

*A Well Permit is subject to suspension or revocation if site plans or the intended use change or if information submitted in this application is falsified or changed. The undersigned, owner, or legal agent for the owner, of the property described above as the "Job Location" has read the foregoing application, acknowledges that the contents of same are true, and authorizes the Mecklenburg County Health Department to enter onto the property for the purpose of processing this request.

Owner's/Agent's Signature 3-3-06 Date

MECKLENBURG COUNTY HEALTH DEPARTMENT
GROUNDWATER & WASTEWATER SERVICES
700 N. TRYON ST., SUITE 211
CHARLOTTE, NC 28202
704-336-5103 / FAX: 704-336-6894

Chris ~~#454~~ #493

GWS – RES. APP 12/04

SEPTIC FEE: _____
DATE: _____
CRT [ ]

PERMIT APPLICATION FOR A RESIDENTIAL SITE IMPROVEMENT PERMIT / CONSTRUCTION AUTHORIZATION FOR ON-SITE WASTEWATER SYSTEM
NEW WELL INSTALLATION OR REPAIR OF EXISTING WELL
MECKLENBURG COUNTY GROUNDWATER & WASTEWATER SERVICES

FILE # 6378B

WELL FEE: 400.00
DATE: 3/3/06
CRT [] Check #1491 JGA

SEPTIC / TYPE APPLICATION: [X] NONE [ ] NEW SYSTEM EXISTING SYSTEM: [ ] EXPANSION/ALTERATION [ ] REPAIR

WELL / TYPE APPLICATION: [ ] NONE [X] NEW WELL [ ] MAJOR REPAIR [ ] ABANDONMENT

JOB LOCATION INFORMATION:

TAX/PARCEL #: 18506129
STREET ADDRESS: 314 Hunter Ln
CITY: Charlotte
STATE: NC ZIP: 28211
SUBDIVISION OR MOBILE HOME PARK NAME: N/A
LOT #:
TOWNSHIP:

- [ ] 0-MECKLENBURG
- [ ] 4-PINEVILLE
- [X] 1-CHARLOTTE
- [ ] 5-MATTHEWS
- [ ] 2-DAVIDSON
- [ ] 6-HUNTERSVILLE
- [ ] 3-CORNELIUS
- [ ] 7-MINT HILL

BUILDING INFORMATION:

TYPE OF BUILDING:

- [ ] SINGLE MOBILE HOME (S)
- [ ] MODULAR HOME (M)
- [ ] DOUBLE WIDE (D)
- [ ] MULTIPLE FAMILY (U)
- [X] HOUSE (H)
- [ ] OTHER

HEATED SQUARE FOOTAGE: 3200
NUMBER OF BEDROOMS: 3
NUMBER OF OCCUPANTS: 2

FOUNDATION FOR RESIDENCE:

- [ ] CONCRETE SLAB
- [X] BASEMENT WITH PLUMBING
- [X] CRAWLSPACE
- [ ] BASEMENT WITH NO PLUMBING

IF PLANNING TO EXPAND/ALTER THE EXISTING SYSTEM INDICATE THE FOLLOWING CHANGES:

NUMBER OF BEDROOMS TO BE ADDED: N/A
NUMBER OF ADDITIONAL OCCUPANTS IN THE RESIDENCE:
WILL THERE BE A HOME BUSINESS IN THE RESIDENCE? [ ] YES [X] NO TYPE:

WATER SUPPLY:

- [X] MUNICIPAL (M)
- [ ] PUBLIC (C)
- [ ] PRIVATE WELL (P)
- [ ] SHARED WELL (S)
- [ ] OTHER 'SPRINGS' (O)

PROPOSED USE OF WELL: [ ] N/A [X] IRRIGATION [ ] POTABLE [ ] GEOTHERMAL [ ] OTHER

ARE ANY OF THE FOLLOWING LOCATED ON THE PROPERTY? IF SO, PLEASE SHOW LOCATION ON SITE PLAN/PLAT.

BURIED CABLES, LANDFILLS, STUMPHOLES	[X] YES [ ] NO	WELLS, SPRINGS, OR WATER LINES	[X] YES [ ] NO
EXISTING WASTEWATER SYSTEMS	[ ] YES [X] NO	DESIGNATED WETLANDS	[ ] YES [X] NO
EASEMENTS OR RIGHT-OF-WAYS	[ ] YES [X] NO	GRADING/SOIL REMOVAL PERFORMED	[ ] YES [X] NO

PROPERTY OWNER:

NAME: David Pawlowski
ADDRESS: 314 Hunter Ln
CITY: Charlotte
STATE: NC ZIP: 28211
HOME PHONE: 704-535-8606 WORK PHONE: 704-566-8889
MOBILE PHONE: 704-763-0028 FAX: 704-566-6990

LEGAL AGENT FOR PROPERTY OWNER, IF APPLICABLE:

NAME:
ADDRESS:
CITY:
STATE: ZIP:
HOME PHONE: WORK PHONE:
MOBILE PHONE: FAX:

WHAT DATE WAS THE PROPERTY ORIGINALLY DEEDED AND RECORDED? Aug 2, 2004
WHAT IS THE ANTICIPATED CLOSING DATE FOR THIS PROPERTY? N/A

*An Improvement Permit is subject to suspension or revocation if site plans or the intended use change or if information submitted in this application is falsified or changed. The undersigned, owner, or legal agent for the owner, of the property described above as the "Job Location" has read the foregoing application, acknowledges that the contents of same are true, and authorizes the Mecklenburg County Health Department to enter onto the property for the purpose of processing this request.


Owner's/Agent's Signature Date

NORTH CAROLINA DEPARTMENT OF
ENVIRONMENT & NATURAL RESOURCES DIVISION
OF ENVIRONMENTAL HEALTH ON-SITE
WASTEWATER SECTION

*A Well Permit is subject to suspension or revocation if site plans or the intended use change or if information submitted in this application is falsified or changed. The undersigned, owner, or legal agent for the owner, of the property described above as the "Job Location" has read the foregoing application, acknowledges that the contents of same are true, and authorizes the Mecklenburg County Health Department to enter onto the property for the purpose of processing this request.

Owner's/Agent's Signature 3-3-06 Date

MECKLENBURG COUNTY HEALTH DEPARTMENT
GROUNDWATER & WASTEWATER SERVICES
700 N. TRYON ST., SUITE 211
CHARLOTTE, NC 28202
704-336-5103 / FAX: 704-336-6894

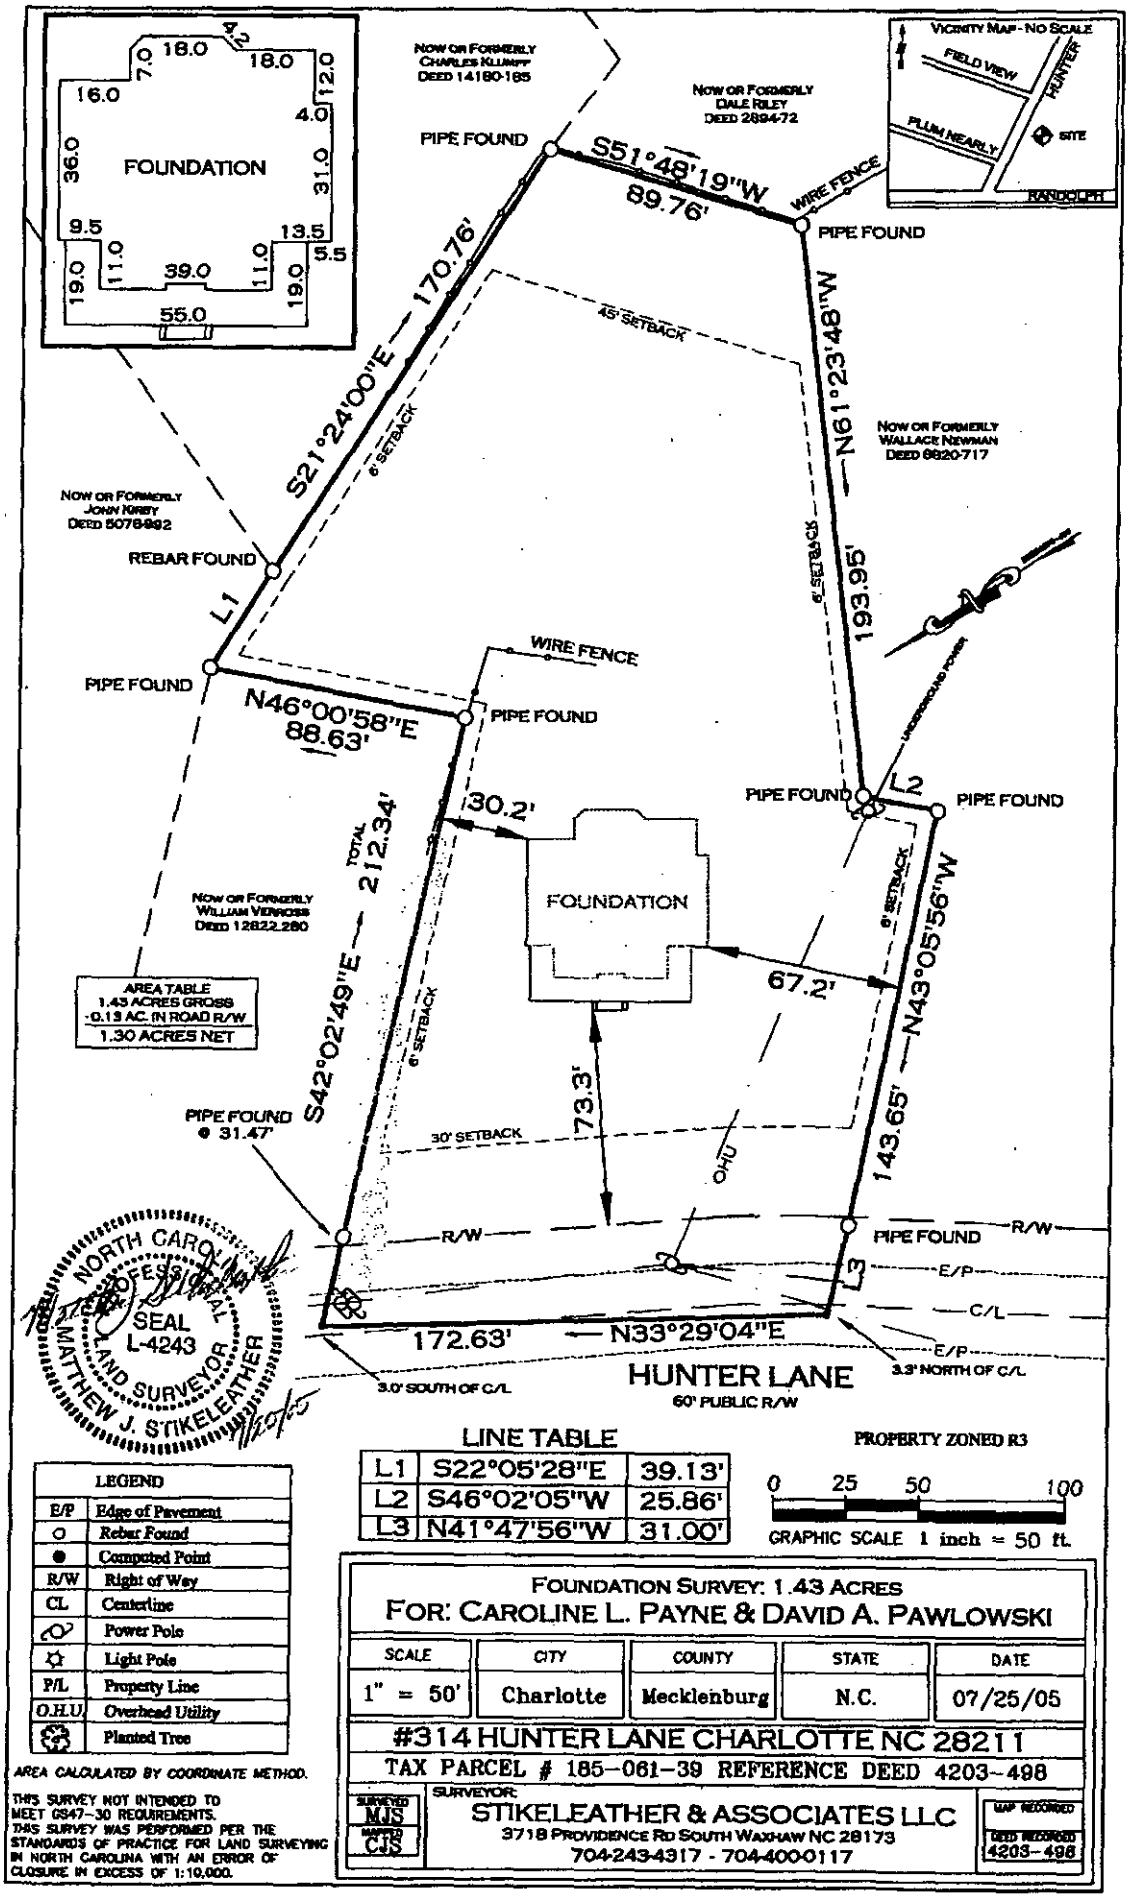

LINE TABLE

L1	S22°05'28"E	39.13'
L2	S46°02'05"W	25.86'
L3	N41°47'56"W	31.00'

PROPERTY ZONED R3

LEGEND	
E/P	Edge of Pavement
o	Rebar Found
●	Computed Point
R/W	Right of Way
CL	Centerline
	Power Pole
	Light Pole
P/L	Property Line
O.H.U.	Overhead Utility
	Planted Tree

AREA CALCULATED BY COORDINATE METHOD.

THIS SURVEY NOT INTENDED TO MEET GS47-30 REQUIREMENTS. THIS SURVEY WAS PERFORMED PER THE STANDARDS OF PRACTICE FOR LAND SURVEYING IN NORTH CAROLINA WITH AN ERROR OF CLOSURE IN EXCESS OF 1:10,000.

FOUNDATION SURVEY: 1.43 ACRES
FOR: CAROLINE L. PAYNE & DAVID A. PAWLOWSKI

SCALE	CITY	COUNTY	STATE	DATE
1" = 50'	Charlotte	Mecklenburg	N.C.	07/25/05

#314 HUNTER LANE CHARLOTTE NC 28211
TAX PARCEL # 185-061-39 REFERENCE DEED 4203-498

SURVEYED MJS
MAPPED CJS

SURVEYOR:
STIKELEATHER & ASSOCIATES LLC
3718 PROVIDENCE RD SOUTH WAXHAW NC 28173
704-243-4317 - 704-4000117

MAP RECORDED
DEED RECORDED 4203-498

Chris

#47032696

6378B

185-061-39

RESIDENTIAL WELL CONSTRUCTION RECORD

North Carolina Department of Environment and Natural Resources- Division of Water Quality

WELL CONTRACTOR CERTIFICATION # 3155

1. WELL CONTRACTOR:
Charlie Nichols
Well Contractor (Individual) Name
McCall Bros.
Well Contractor Company Name
STREET ADDRESS 6700 Brookshire Frwy.
Charlotte N. C. 28216
City or Town State Zip Code
(704) 399-1506
Area code- Phone number

2. WELL INFORMATION:
SITE WELL ID #(if applicable)
STATE WELL PERMIT#(if applicable)
DWQ or OTHER PERMIT #(if applicable) 10000493
WELL USE (Check Applicable Box): Residential Water Supply ☐ Irrigation ☒
DATE DRILLED 3-28-06
TIME COMPLETED 10:30 AM ☑ PM ☐

3. WELL LOCATION:
CITY: Charlotte COUNTY Mecklenburg
314 Hunter LN, 28211
(Street Name, Numbers, Community, Subdivision, Lot No., Parcel, Zip Code)
TOPOGRAPHIC / LAND SETTING:
☑ Slope ☐ Valley ☐ Flat ☐ Ridge ☐ Other
(check appropriate box)
LATITUDE 35° 10.148
LONGITUDE 80° 47.423
May be in degrees, minutes, seconds or in a decimal format
Latitude/longitude source: ☑ GPS ☐ Topographic map
(location of well must be shown on a USGS topo map and attached to this form if not using GPS)

4. WELL OWNER
OWNER'S NAME David Pawlowski
STREET ADDRESS 314 Hunter LN.
Charlotte N.C. 28211
City or Town State Zip Code
704 566 8889
Area code - Phone number

5. WELL DETAILS:
a. TOTAL DEPTH: 340 ft
b. DOES WELL REPLACE EXISTING WELL? YES ☐ NO ☑
c. WATER LEVEL Below Top of Casing: 30 FT.
(Use "+" if Above Top of Casing)
d. TOP OF CASING IS 1.5 FT. Above Land Surface*
*Top of casing terminated at/or below land surface may require a variance in accordance with 15A NCAC 2C .0118.
e. YIELD (gpm): 15 METHOD OF TEST Blow

f. DISINFECTION: Type HTH Amount 1.5 lb.
g. WATER ZONES (depth):
From 111 To 111.5 From ____ To ____
From 330 To 330.5 From ____ To ____
From ____ To ____ From ____ To ____

6. CASING:

	Depth		Diameter	Thickness/ Weight	Material
From 0	To 98	Ft.	6"	SCH 200	PVC
From ____	To ____	Ft.			
From ____	To ____	Ft.			

7. GROUT:

	Depth		Material	Method
From 0	To 98	Ft.	Neatcement	trimmiepump
From ____	To ____	Ft.		
From ____	To ____	Ft.		

8. SCREEN:

	Depth		Diameter	Slot Size	Material
From N/A	To ____	Ft.	____ in.	____ in.	
From ____	To ____	Ft.	____ in.	____ in.	
From ____	To ____	Ft.	____ in.	____ in.	

9. SAND/GRAVEL PACK:

	Depth		Size	Material
From N/A	To ____	Ft.		
From ____	To ____	Ft.		
From ____	To ____	Ft.		

10. DRILLING LOG

From	To	Formation Description
0	93	Overburden
93	340	Grey Rock

11. REMARKS:

I DO HEREBY CERTIFY THAT THIS WELL WAS CONSTRUCTED IN ACCORDANCE WITH 15A NCAC 2C, WELL CONSTRUCTION STANDARDS, AND THAT A COPY OF THIS RECORD HAS BEEN PROVIDED TO THE WELL OWNER.

Charlie Nichols 3-28-06
SIGNATURE OF CERTIFIED WELL CONTRACTOR DATE

Charlie Nichols
PRINTED NAME OF PERSON CONSTRUCTING THE WELL

Submit the original to the Division of Water Quality within 30 days. Attn: Information Mgt., 1617 Mail Service Center – Raleigh, NC 27699-1617 Phone No. (919) 733-7015 ext 568.

Form GW-1a
Rev. 7/05

Mecklenburg County, North Carolina

POLARIS

Property Ownership Land Records Information System

Date Printed: Wed Mar 8 13:34:43 EST 2006

Area outside 1000' radius of MPL#1104 for File#6378



Total Measure Line Length: 1000.05 Feet

This map is prepared for the inventory of real property within Mecklenburg County and is compiled from recorded deeds, plats, tax maps, surveys, planimetric maps, and other public records and data. Users of this map are hereby notified that the aforementioned public primary information sources should be consulted for verification. Mecklenburg County and its mapping contractors assume no legal responsibility for the information contained herein.

3-8-06


Chris,

Will need to be in shaded area, but >10' from prop. line. Owner said no septic.

Shawna Lee

314 Hunter Ln

Irrigation Well Permit Application

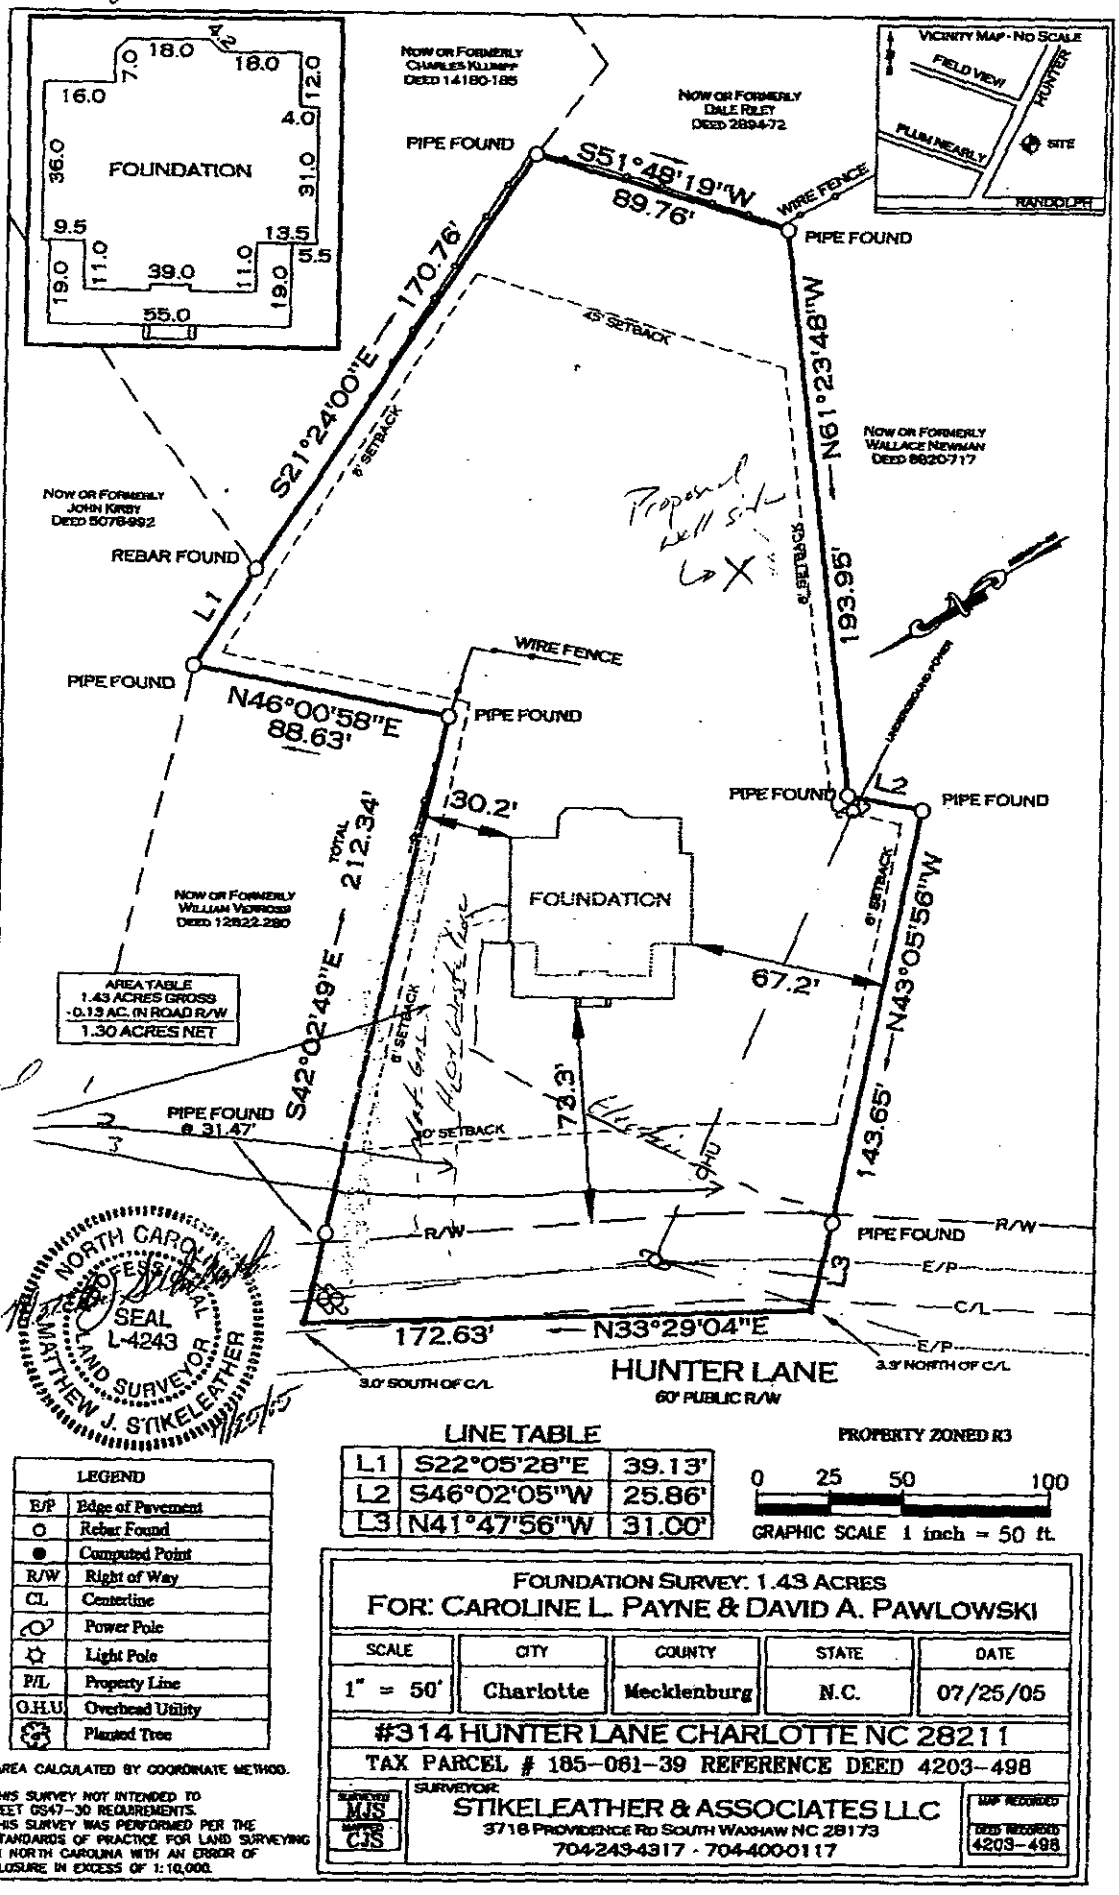

Buried Lines

LINE TABLE		
L1	S22°05'28"E	39.13'
L2	S46°02'05"W	25.86'
L3	N41°47'56"W	31.00'

PROPERTY ZONED R3

0 25 50 100

GRAPHIC SCALE 1 inch = 50 ft.

LEGEND	
E/P	Edge of Pavement
O	Rebar Found
●	Computed Point
R/W	Right of Way
C/L	Centerline
	Power Pole
	Light Pole
P/L	Property Line
O.H.U.	Overhead Utility
	Planted Tree

AREA CALCULATED BY COORDINATE METHOD.

THIS SURVEY NOT INTENDED TO MEET 0947-30 REQUIREMENTS. THIS SURVEY WAS PERFORMED PER THE STANDARDS OF PRACTICE FOR LAND SURVEYING IN NORTH CAROLINA WITH AN ERROR OF CLOSURE IN EXCESS OF 1:10,000.

FOUNDATION SURVEY: 1.43 ACRES
FOR: CAROLINE L. PAYNE & DAVID A. PAWLOWSKI

SCALE	CITY	COUNTY	STATE	DATE
1" = 50'	Charlotte	Mecklenburg	N.C.	07/25/05

#314 HUNTER LANE CHARLOTTE NC 28211

TAX PARCEL # 185-061-39 REFERENCE DEED 4203-498

SURVEYED MJS DRAFTED CJS

SURVEYOR:
STIKELEATHER & ASSOCIATES LLC
3716 PROVIDENCE RD SOUTH WAXHAW NC 28173
704-243-4317 - 704-400-0117

MAP RECORDED
DEED RECORDED 4203-498

Chris ~~#454~~ #493

GWS – RES. APP 12/04

SEPTIC FEE: [illegible]
DATE: [illegible]
CRT [ ]

PERMIT APPLICATION FOR A RESIDENTIAL SITE IMPROVEMENT PERMIT / CONSTRUCTION AUTHORIZATION FOR ON-SITE WASTEWATER SYSTEM NEW WELL INSTALLATION OR REPAIR OF EXISTING WELL MECKLENBURG COUNTY GROUNDWATER & WASTEWATER SERVICES

FILE # 6378B

WELL FEE: 400.00
DATE: 3/3/06
CRT [] Check # 1494 JGA

SEPTIC / TYPE APPLICATION: [X] NONE [ ] NEW SYSTEM EXISTING SYSTEM: [ ] EXPANSION/ALTERATION [ ] REPAIR

WELL / TYPE APPLICATION: [ ] NONE [X] NEW WELL [ ] MAJOR REPAIR [ ] ABANDONMENT

JOB LOCATION INFORMATION:

TAX/PARCEL #: 18906139
STREET ADDRESS: 314 Huntin Ln
CITY: Charlotte
STATE: NC ZIP: 28211
SUBDIVISION OR MOBILE HOME PARK NAME: n/a
LOT #:
TOWNSHIP:

[ ] 0-MECKLENBURG [ ] 4-PINEVILLE
[X] 1-CHARLOTTE [ ] 5-MATTHEWS
[ ] 2-DAVIDSON [ ] 6-HUNTERSVILLE
[ ] 3-CORNELIUS [ ] 7-MINT HILL

BUILDING INFORMATION:

TYPE OF BUILDING:

[ ] SINGLE MOBILE HOME (S) [ ] MODULAR HOME (M)
[ ] DOUBLE WIDE (D) [ ] MULTIPLE FAMILY (U)
[X] HOUSE (H) [ ] OTHER

HEATED SQUARE FOOTAGE: 3200
NUMBER OF BEDROOMS: 3
NUMBER OF OCCUPANTS: 2

OK

FOUNDATION FOR RESIDENCE:

[ ] CONCRETE SLAB [X] BASEMENT WITH PLUMBING
[X] CRAWLSPACE [ ] BASEMENT WITH NO PLUMBING

IF PLANNING TO EXPAND/ALTER THE EXISTING SYSTEM INDICATE THE FOLLOWING CHANGES:

N/A

NUMBER OF BEDROOMS TO BE ADDED: NUMBER OF ADDITIONAL OCCUPANTS IN THE RESIDENCE:
WILL THERE BE A HOME BUSINESS IN THE RESIDENCE? [ ] YES [X] NO TYPE:

WATER SUPPLY:

[X] MUNICIPAL (M) [ ] PUBLIC (C) [ ] PRIVATE WELL (P) [ ] SHARED WELL (S) [ ] OTHER 'SPRINGS' (O)

PROPOSED USE OF WELL: [ ] N/A [X] IRRIGATION [ ] POTABLE [ ] GEOTHERMAL [ ] OTHER

ARE ANY OF THE FOLLOWING LOCATED ON THE PROPERTY? IF SO, PLEASE SHOW LOCATION ON SITE PLAN/PLAT.

BURIED CABLES, LANDFILLS, STUMPHOLES	[X] YES [ ] NO	WELLS, SPRINGS, OR WATER LINES	[X] YES [ ] NO
EXISTING WASTEWATER SYSTEMS	[ ] YES [X] NO	DESIGNATED WETLANDS	[ ] YES [X] NO
EASEMENTS OR RIGHT-OF-WAYS	[ ] YES [X] NO	GRADING/SOIL REMOVAL PERFORMED	[ ] YES [X] NO

PROPERTY OWNER:

NAME: David Pawlowski
ADDRESS: 314 Huntin Ln
CITY: Charlotte
STATE: NC ZIP: 28211
HOME PHONE: 704-535-8606 WORK PHONE: 704-566-8889
MOBILE PHONE: 704-763-0028 FAX: 704-566-6990

LEGAL AGENT FOR PROPERTY OWNER, IF APPLICABLE:

NAME:
ADDRESS:
CITY:
STATE: ZIP:
HOME PHONE: WORK PHONE:
MOBILE PHONE: FAX:

WHAT DATE WAS THE PROPERTY ORIGINALLY DEEDED AND RECORDED? Aug 2, 2004
WHAT IS THE ANTICIPATED CLOSING DATE FOR THIS PROPERTY? N/A

*An Improvement Permit is subject to suspension or revocation if site plans or the intended use change or if information submitted in this application is falsified or changed. The undersigned, owner, or legal agent for the owner, of the property described above as the "Job Location" has read the foregoing application, acknowledges that the contents of same are true, and authorizes the Mecklenburg County Health Department to enter onto the property for the purpose of processing this request.

Owner's/Agent's Signature Date

NORTH CAROLINA DEPARTMENT OF
ENVIRONMENT & NATURAL RESOURCES DIVISION
OF ENVIRONMENTAL HEALTH ON-SITE
WASTEWATER SECTION

*A Well Permit is subject to suspension or revocation if site plans or the intended use change or if information submitted in this application is falsified or changed. The undersigned, owner, or legal agent for the owner, of the property described above as the "Job Location" has read the foregoing application, acknowledges that the contents of same are true, and authorizes the Mecklenburg County Health Department to enter onto the property for the purpose of processing this request.

[signature] 2-3-06
Owner's/Agent's Signature Date


MECKLENBURG COUNTY HEALTH DEPARTMENT
GROUNDWATER & WASTEWATER SERVICES
700 N. TRYON ST., SUITE 211
CHARLOTTE, NC 28202
704-336-5103 / FAX: 704-336-6894

P.S. Aspohe to Mr. Pawlawski today to tell him about permit approval, but he wants to talk to you about well siting site visit.

Post-it® Fax Note 7671	Date	# of pages ▶
To Joe McAlpine	From	
Co./Dept.	Co.	
Phone # 704-399-1509	Phone #	
Fax # 8720 Island Pt Rd	Fax #	

314 Hunter Ln

Irrigation well Permit Application

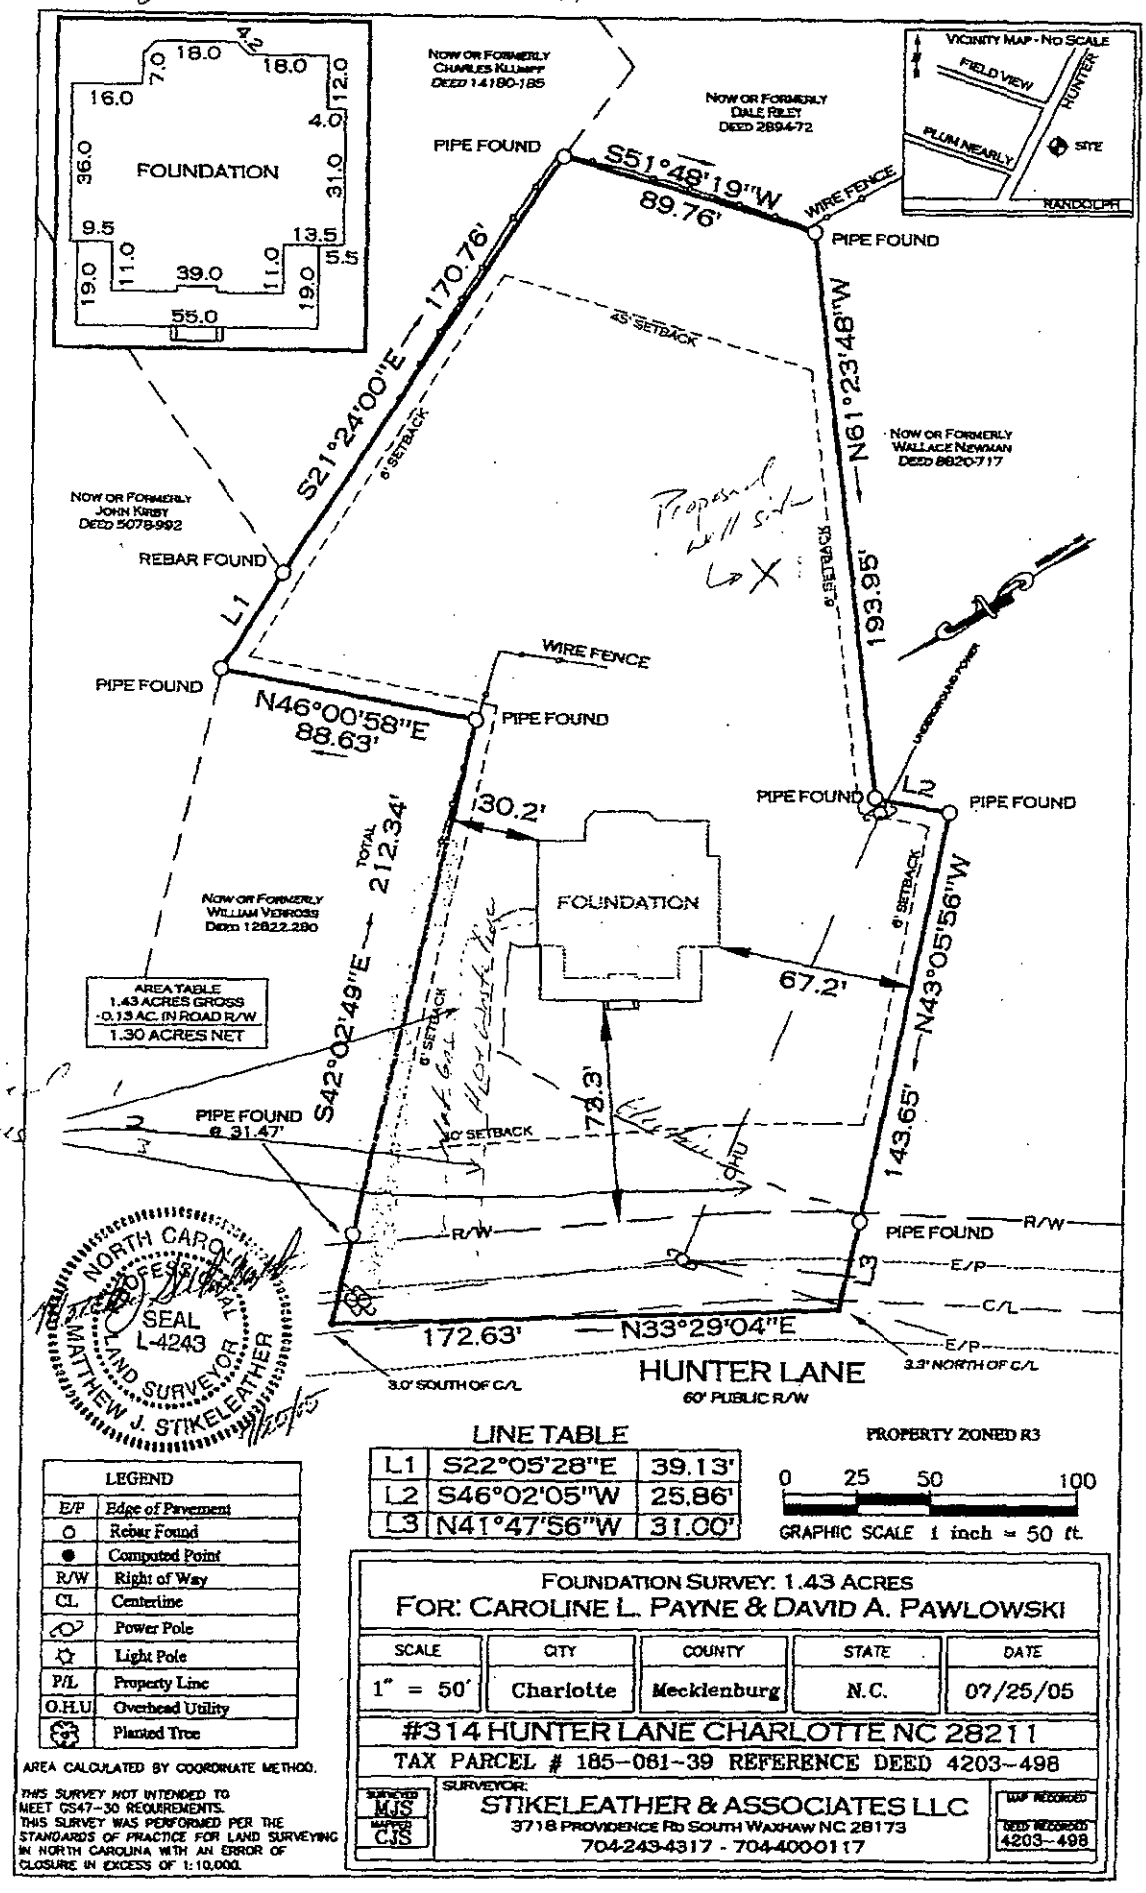

NORTH CAROLINA PROFESSIONAL SEAL L-4243 LAND SURVEYOR MATTHEW J. STIKELEATHER

LINE TABLE		
L1	S22°05'28"E	39.13'
L2	S46°02'05"W	25.86'
L3	N41°47'56"W	31.00'

PROPERTY ZONED R3

0 25 50 100

GRAPHIC SCALE 1 inch = 50 ft.

LEGEND	
E/P	Edge of Pavement
O	Rebar Found
●	Computed Point
R/W	Right of Way
CL	Centerline
	Power Pole
	Light Pole
P/L	Property Line
O.H.U	Overhead Utility
	Planted Tree

AREA CALCULATED BY COORDINATE METHOD.

THIS SURVEY NOT INTENDED TO MEET GS47-30 REQUIREMENTS. THIS SURVEY WAS PERFORMED PER THE STANDARDS OF PRACTICE FOR LAND SURVEYING IN NORTH CAROLINA WITH AN ERROR OF CLOSURE IN EXCESS OF 1:10,000.

FOUNDATION SURVEY: 1.43 ACRES

FOR: CAROLINE L. PAYNE & DAVID A. PAWLOWSKI

SCALE	CITY	COUNTY	STATE	DATE
1" = 50'	Charlotte	Mecklenburg	N.C.	07/25/05

#314 HUNTER LANE CHARLOTTE NC 28211

TAX PARCEL # 185-061-39 REFERENCE DEED 4203-498

SURVEYED MJS DRAWN CJS

SURVEYOR: STIKELEATHER & ASSOCIATES LLC
3718 PROVIDENCE RD SOUTH WAXHAW NC 28173
704-243-4317 - 704-400-0117

MAP RECORDED

DEED RECORDED 4203-498

Burial Lines

COPY

ACTIVITY REPORT

LOG NUMBER: 2006-00137
ACTIVITY DATE: 03/07/2006
TYPE OF ACTIVITY: Office Report
FILE DESCRIPTOR: GW-WI-CI-

SITE INFO

SITE: JUDD, EUGENE RESIDENCE
PARCEL ID: 18507137
ADDRESS: 432 HUNTER LN
CHARLOTTE NC 28211- -

CONTACT: EUGENE JUDD
BUSINESS PHONE NO: ( ) -

ACTIVITY

EPIC Rept. for ARGU Review
314 Hunter Ln., Charlotte
PID# 185-061-39
File # 6378B

Public water supplied by CMUD is available at this site.

3/3/06 (Friday) - Received request for ARGU review for new WSW located at 314 Hunter Ln., Charlotte. According to the WIS, there are no existing wells at this property.

3/5/06 (Monday) - Conducted ARGU Review. Identified 1 MPL site within 2,000' of the subject parcel:

MPL# 1104 Judd, Eugene Residence
432 Hunter Ln., Charlotte
PID# 185-071-37
NCDENR Inc. No.: pending (UST Section)
Source: 2-550 gallon heating oil UST

File Review of MPL# 1104-Judd, Eugene Residence indicates:

NCDENR UST database indicates an open file for a low risk incident based on closure of 2-550 gallon heating oil USTs. NCDENR issued NORR in 2002 requiring LSA. In a phone conversation with Brett Morris of the UST Section, the USTs were removed in 1996 and reported in a 24 hr. rept. as visual observation of soil contamination. Ten tons of soil were excavated based on visual observations and one post-excavation sample was submitted for TPH analysis which was <10ppm. No additional info has been received by NCDENR. An incident no. was not issued because soil contamination was not confirmed by lab analysis and the file remains open.

A MPL investigation was conducted by GWS staff in Nov., 2003. Eight WSWs were observed within 1500'. One WSW was sampled with no detections.

The subject site is within the first 1,000' of the 1,500' ARGU buffer from the Judd, Eugene Residence site.

3/7/06 (Tuesday)-Denial letter submitted to property owner. Left phone message for Mr. Pawlowski, property owner re: denial.

3/8/06 (Wednesday)-After speaking with Mr. Pawlawski, using Polaris, a 1,000 foot radius was constructed from the property boundary for MPL#1104 and the southern portion of the subject property is outside of this 1000' radius. A figure with the area outside a 1,000' radius of MPL#1104 shaded was placed in File#6378. Mr. Pawlawski was informed that the well would have to be inside this area, but 10' from the property line. Mr. Pawlawski indicated there is not a septic system on this property.

Looking at the 2000' buffer generated by the Well Information System around the subject site, the entire subject site appeared to be within 1,000' of the Judd, Eugene Residence property boundary, and because the contaminant plume is not defined and the source area cannot currently be located on the property, ARGU is a 1,500' buffer around the contamination site property boundary, so the well would have been within the first 1,000' of the ARGU and was originally denied. After reviewing a 1,000' radius in Polaris, the southern portion of the subject site is outside the 1,000' radius, but within the 1,500' buffer, so the permit for new well installation at PID# 185-061-39, 314 Hunter Ln.,

Charlotte is approved with installation according to Mecklenburg County Groundwater Well Regulations for construction of private water supply wells effective Jan. 1, 2005 to also include specific conditions for wells constructed in an ARGU of grouting the full extent of casing and initial sampling for semi-volatiles.

End.

VIOLATIONS

VIOLATION COMMENTS:

VIOLATION # DESCRIPTION

SAMPLES

SUMMARY

STATUS: CLOSED
DATE CLOSED: 03/17/2006
MISC EXPENSES: 0.00

TIME ON SITE: :
TRAVEL TIME: :
ADMIN TIME: 4:30
MILEAGE:

STATE REPORT FORM:
SUMMARY:

SIGNATURES

ENVIRONMENTALIST: _____ **DATE** 03/07/2006
Shawna Caldwell

REVIEWED BY: _____ **DATE** 03/17/2006
Jack L. Stutts

App. #: 454

Septic Fee: 0.00

Date:

CRT[ ]

PERMIT APPLICATION FOR A RESIDENTIAL SITE IMPROVEMENT PERMIT FOR ONSITE WASTEWATER SYSTEM, NEW WELL INSTALLATION, OR REPAIR OF EXISTING WELL

MECKLENBURG COUNTY GROUNDWATER & WASTEWATER SERVICES

FILE # 6378B

Well Fee: 400.00

Date: 3/3/2006

CRT[ ]

SEPTIC / TYPE APPLICATION: (•) NONE ( ) NEW SYSTEM ( ) ALTERATION ( ) REPAIR ( ) MODIFIED PLOT PLAN

WELL / TYPE APPLICATION: ( ) NONE (•) NEW WELL ( ) MAJOR REPAIR ( ) ABANDONMENT

JOB LOCATION INFORMATION:

TAX / PARCEL #: 185-061-39 [ ] PO

STREET ADDRESS: 314 HUNTER LN

CITY: CHARLOTTE

STATE: NC ZIP: 28211

SUBDIVISION OR MOBILE HOME PARK NAME:

LOT #: 0

TOWNSHIP: CHARLOTTE

BUILDING INFORMATION:

TYPE OF BUILDING:

( ) SINGLE MOBILE HOME (S) ( ) MODULAR HOME (M)

( ) DOUBLE WIDE (D) ( ) MULTIPLE FAMILY (U)

(•) HOUSE (H) ( ) OTHER

HEATED SQUARE FOOTAGE: 3200

NUMBER OF BEDROOMS: 3

NUMBER OF OCCUPANTS: 2

FOUNDATION FOR RESIDENCE:

[ ] CONCRETE SLAB [ ] BASEMENT WITH PLUMBING

[x] CRAWL SPACE [ ] BASEMENT WITH NO PLUMBING

IF PLANNING TO EXPAND / ALTER THE EXISTING SYSTEM INDICATE THE FOLLOWING CHANGES:

NUMBER OF BEDROOMS TO BE ADDED: 0

NUMBER OF ADDITIONAL OCCUPANTS IN THE RESIDENCE: 0

WILL THERE BE A HOME BUSINESS IN THE RESIDENCE?: ( ) Yes (•) No

TYPE:

WATER SUPPLY:

[x] MUNICIPAL (M) [ ] PUBLIC (C) [ ] PRIVATE WELL (P) [ ] SHARED WELL (S) [ ] OTHER 'SPRINGS' (O)

PROPOSED USE OF WELL: ( ) N/A (•) IRRIGATION ( ) POTABLE ( ) GEOTHERMAL ( ) OTHER

ARE ANY OF THE FOLLOWING LOCATED ON THE PROPERTY? IF SO, PLEASE SHOW LOCATION ON SITE PLAN/PLAT.

BURIED CABLES, LANDFILLS, STUMPHOLES	(•) Yes ( ) No	WELLS, SPRINGS, OR WATER LINES	(•) Yes ( ) No
EXISTING WASTEWATER SYSTEMS	( ) Yes (•) No	DESIGNATED WETLANDS	( ) Yes (•) No
EASEMENTS OR RIGHT-OF-WAYS	( ) Yes (•) No	GRADING/SOIL REMOVAL PERFORMED	( ) Yes (•) No

PROPERTY OWNER:

NAME: DAVID PAWLOWSKI

ADDRESS: 314 HUNTER LANE

CITY: CHARLOTTE

STATE: NORTH CAROLINA ZIP: 28211

HOME PHONE: 704-535-8606 WORK: 704-566-8889

MOBILE: 704-763-0028 FAX:

LEGAL AGENT FOR PROPERTY OWNER, IF APPLICABLE:

NAME:

ADDRESS:

CITY:

STATE: ZIP:

HOME PHONE: WORK:

MOBILE: FAX:

Hydrogeologist Permit Application Review

Application #: 454

Permit File #: 6378B

Permit Type: New Well (Residential)

ARGU Review Completed: (•) Yes ( ) No

Permit Denial?: ( ) Yes (•) No

Additional Conditions:

[x] Full Grouting [x] Casing to Bedrock [x] Sampling

[ ] Volatile Organic Compounds (VOC's) [x] Semi-volatile Compounds [ ] Metals (Specify in Other Conditions)

[ ] Pesticides [ ] Herbicides [ ] Other

Comments/Other Sample Types:

A portion of the of the subject property to the north is within 1,000' of the property boundary of a contamination site, so the well is permitted for installation on the southern portion of the property that is outside of 1,000' of the contamination site and within all other applicable separation

EHS Review

The application has been forwarded to Chris Sherrill for review.

EPIC Rept. for ARGU Review
314 Hunter Ln., Charlotte
PID# 185-061-39
File # 6378B

Public water supplied by CMUD is available at this site.

3/3/06 (Friday) – Received request for ARGU review for new WSW located at 314 Hunter Ln., Charlotte. According to the WIS, there are no existing wells at this property.

3/5/06 (Monday) – Conducted ARGU Review. Identified 1 MPL site within 2,000' of the subject parcel:

MPL# 1104 Judd, Eugene Residence
432 Hunter Ln., Charlotte
PID# 185-071-37
NCDENR Inc. No.: pending (UST Section)
Source: 2-550 gallon heating oil UST

File Review of MPL# 1104-Judd, Eugene Residence indicates:

NCDENR UST database indicates an open file for a low risk incident based on closure of 2-550 gallon heating oil USTs. NCDENR issued NORR in 2002 requiring LSA. In a phone conversation with Brett Morris of the UST Section, the USTs were removed in 1996 and reported in a 24 hr. rept. as visual observation of soil contamination. Ten tons of soil were excavated based on visual observations and one post-excavation sample was submitted for TPH analysis which was <10ppm. No additional info has been received by NCDENR. An incident no. was not issued because soil contamination was not confirmed by lab analysis and the file remains open.

A MPL investigation was conducted by GWS staff in Nov., 2003. Eight WSWs were observed within 1500'. One WSW was sampled with no detections.

The subject site is within the first 1,000' of the 1,500' ARGU buffer from the Judd, Eugene Residence site.

3/7/06 (Tuesday)-Denial letter submitted to property owner. Left phone message for Mr. Pawlawski, property owner re: denial.

3/8/06 (Wednesday)-After speaking with Mr. Pawlawski, using Polaris, a 1,000 foot radius was constructed from the property boundary for MPL#1104 and the southern portion of the subject property is outside of this1000' radius. A figure with the area outside a 1,000' radius of MPL#1104 shaded was placed in File#6378. Mr. Pawlawski was informed that the well would have to be inside this area, but 10' from the property line. Mr. Pawlawski indicated there is not a septic system on this property.

Looking at the 2000' buffer generated by the Well Information System around the subject site, the entire subject site appeared to be within 1,000' of the Judd, Eugene Residence property boundary, and because the contaminant plume is not defined and the source area cannot currently be located on the property, ARGU is a 1,500' buffer around the contamination site property boundary, so the well would have been within the first 1,000' of the ARGU and was originally denied. After reviewing a 1,000' radius in Polaris, the southern portion of the subject site is outside the 1,000' radius, but within the 1,500' buffer, so the permit for new well installation at PID# 185-061-39, 314 Hunter Ln., Charlotte is approved with installation according to Mecklenburg County Groundwater Well Regulations for construction of private water supply wells effective Jan. 1, 2005 to also include specific conditions for wells constructed in an ARGU of grouting the full extent of casing and initial sampling for semi-volatiles.

End.

Date: 3/7/06
Reviewed By: SWC

MECKLENBURG COUNTY

Land Use & Environmental Services Agency
Groundwater & Wastewater Services

ARGU Review Worksheet

Job Location Information

Tax Parcel ID #: 185-061-39 File # 6378B

Street Address: 314 Huner Ln., Charlotte, NC 28211

Contamination Site Information

(If more than one contamination site is within 2000 feet of the job location, fill out a separate review worksheet for each contamination site)

Tax Parcel ID #: 185-071-37 MPL # 1104

Street Address: 432 Hunter Ln., Charlotte, NC 28211

DENR Incident #:

Current Status: Active Low Risk UST Incident Why? No LSA
NORR dated 5/20/02 required LSA based on reported soil cont.-no reponse

Responsible Party: Eugene Judd

Responsible Party Contact Info: 432 Hunter Ln., Charlotte, NC 28211

File Review

Attach the most recent extent of contamination map for each constituent above either 2L groundwater standard or Maximum Soil Contaminant Concentration (MSCC).

Attach copies of groundwater flow maps. (Watch of seasonal change)

Attach a copy of the most recent summary table for soil/groundwater laboratory analysis
Is the source area identified in either the report text or on a site map? Attach map or if text only, indicated the location on an extent of contamination map.
Based on this information, answer the following questions:

Has the extent of contamination been defined or partially defined for all constituents-of-concern? No

If Yes	ARGU is a 1500-foot buffer around the maximum extent of contamination

If No, is the source area defined? No

If Yes	ARGU is a 1500-foot buffer around the source area
If No	ARGU is a 1500-foot buffer around the contamination site property boundary.

Is a public water supply (other than transient or non-transient supply wells) available to the proposed job location? Yes

If No	Well allowed, but construction requirements apply. Sampling requirements may apply pending hydrogeologic review.
If Yes	Is the well within the first 1000 feet of the ARGU? No
If No	Well allowed, but construction requirements apply. Sampling requirements may apply pending hydrogeologic review.
If Yes	Permit denied.

Reviewer Comments: Looking at the 2000' buffer generated by the Well Information System around the subject site, the entire subject site appeared to be within 1,000' of the Judd, Eugene Residence property boundary, and because the contaminant plume is not defined and the source area cannot currently be located on the property, ARGU is a 1,500' buffer around the contamination site property boundary, so the well would have been within the first 1,000' of the ARGU and was originally denied. After reviewing a 1,000' radius in Polaris, the southern portion of the subject site is outside the 1,000' radius, but within the 1,500' buffer, so the permit for new well installation at PID# 185-061-39, 314 Hunter Ln., Charlotte is approved with installation according to Mecklenburg County Groundwater Well Regulations for construction of private water supply wells effective Jan. 1, 2005 to also include specific conditions for wells constructed in an ARGU of grouting the full extent of casing and initial sampling for semi-volatiles.

Mecklenburg County, NC Groundwater & Wasterwater Services
Contamination Site Information


For questions or comments concerning the information on this page call 704-336-5500.

***Parcel ID:** 18507137
Name: JUDD, EUGENE RESIDENCE
House No: 432
Street Dir:
Street Name: HUNTER
Street Type: LN
City: CHARLOTTE
State: NC
Zip: 28211
NC Incident Number: 0 EXIT Well Information System

* Link to GIS Real Estate System

Listed as Low Risk site in UST Section Pollution Incident database, but no incident no. NOIRR dated 5-20-02 required LSA. No additional info.

MPL 1104

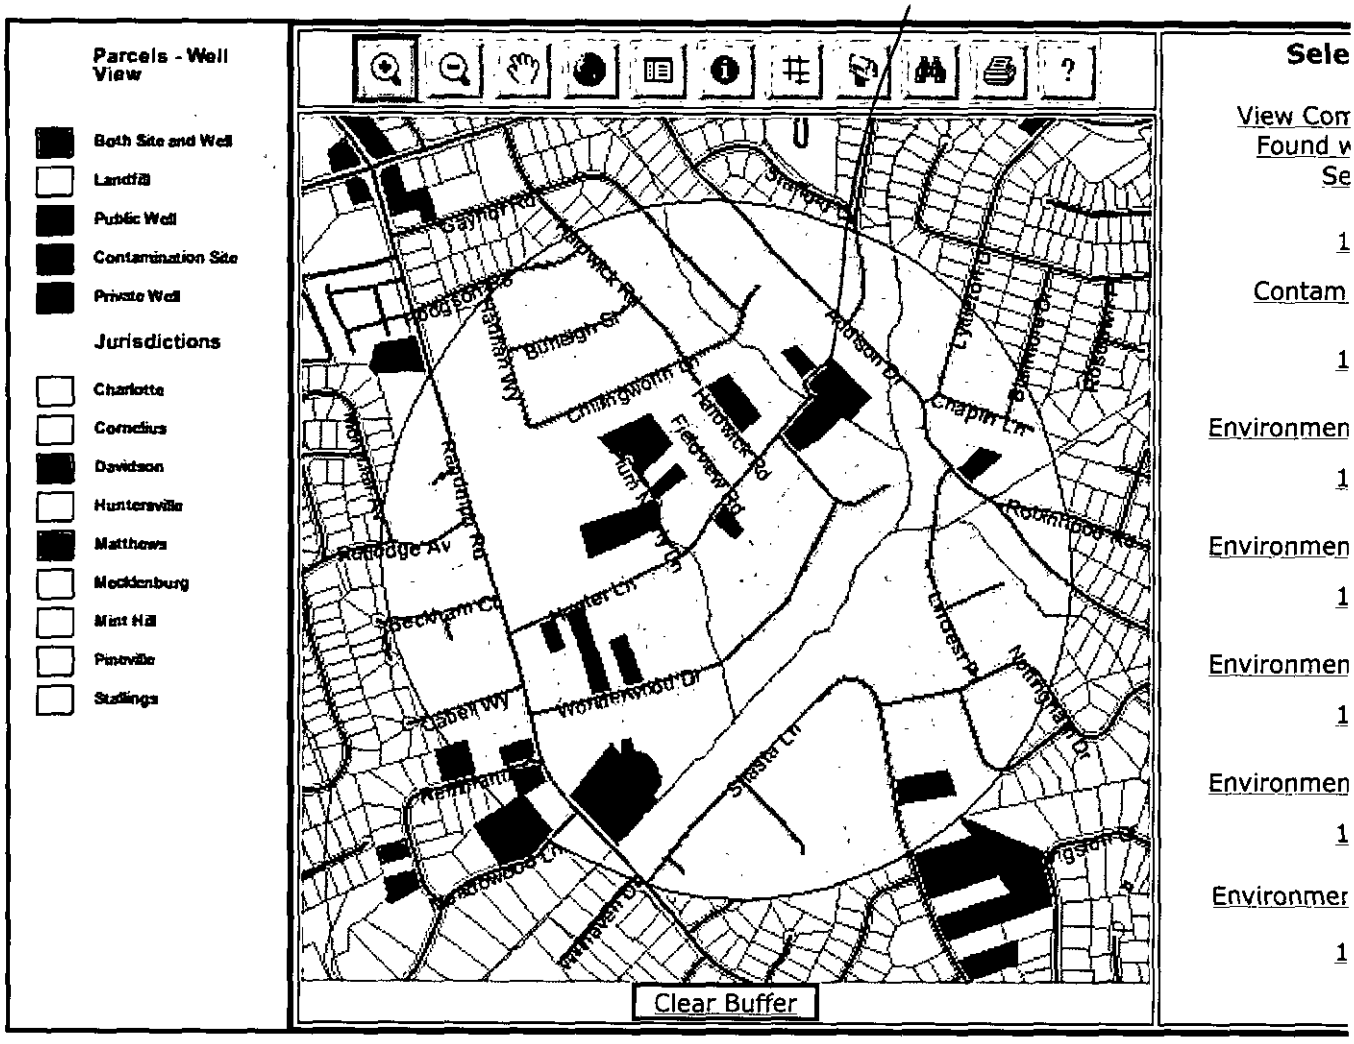

3-6-06

CMUD - New Sewer Connections

(704) 399-2221

CW is available

Mecklenburg County, North Carolina

POLARIS

Property Ownership Land Records Information System

Date Printed: Wed Mar 8 13:34:43 EST 2006

ARGU Review for File#6378B



Total Measure Line Length: 1064.22 Feet

This map is prepared for the inventory of real property within Mecklenburg County and is compiled from recorded deeds, plats, tax maps, surveys, planimetric maps, and other public records and data. Users of this map are hereby notified that the aforementioned public primary information sources should be consulted for verification. Mecklenburg County and its mapping contractors assume no legal responsibility for the information contained herein.

Mecklenburg County, North Carolina

POLARIS

Property Ownership Land Records Information System

Date Printed: Wed Mar 8 13:34:43 EST 2006

Area outside 1000' radius of MPL#1104 for File#6378



Total Measure Line Length: 1000.05 Feet

This map is prepared for the inventory of real property within Mecklenburg County and is compiled from recorded deeds, plats, tax maps, surveys, planimetric maps, and other public records and data. Users of this map are hereby notified that the aforementioned public primary information sources should be consulted for verification. Mecklenburg County and its mapping contractors assume no legal responsibility for the information contained herein.

From: <WellReg@co.mecklenburg.nc.us>
To: <stuttjl>
Date: 3/7/06 11:01:12 AM
Subject: Well Permit Denied

A well permit has been denied. Please refer to:

Application ID: 454

File Number: 6378B

Groundwater & Wastewater Services

Hydrogeologist Permit Application Review

Application #: 454

Permit File #: 6378B

Permit Type: New Well (Residential)

ARGU Review Completed: (•) Yes ( ) No

Permit Denial?: (•) Yes ( ) No Deny Permit

Additional Conditions:

The permit has been marked as denied. Please prepare all required documentation

☐ Full Grouting ☐ Casing to Bedrock ☐ Sampling

☐ Volatile Organic Compounds (VOC's) ☐ Semi-volatile Compounds ☐ Metals (Specify in Other Conditions)

☐ Pesticides ☐ Herbicides ☐ Other

Comments/Other Sample Types:

MECKLENBURG COUNTY

Land Use & Environmental Services Agency
Groundwater & Wastewater Services

March 7, 2006

Mr. David Pawlowski
314 Hunter Lane
Charlotte, NC 28211

Re: Permit Application for New Water Supply Well Installation
Property Location: 314 Hunter Lane, Charlotte
GWS File Number: **6378B**

Dear Mr. Pawlowski:

Mecklenburg County Groundwater & Wastewater Services has reviewed the referenced application. Based on the criteria set forth in the Mecklenburg County Groundwater Well Regulations, Chapter VII, Section IV (A) 1, your application for a permit to install a new water supply well is denied because of the following:

> The location of the proposed water supply well is within 1,000 feet of known groundwater contamination and an alternative secure water source is available.

Disapproval of a permit application entitles you to a public hearing before the Groundwater Advisory Committee. In order to secure this right you must submit the demand for a hearing together with the appropriate fee to the Clerk of the Committee within 30 Days of receipt of this written notice. Failure to timely file such demand and fee shall constitute a waiver of any rights to appeal.

Please let us know if you do not plan to appeal so that we may begin processing the refund of your application fee.

Please contact me at (704) 432-4232 if you have any questions.

Sincerely,

Shawna Caldwell

Shawna Caldwell, P.G.
Hydrogeologist
Groundwater & Wastewater Services

NCDENR
NORTH CAROLINA DEPARTMENT OF ENVIRONMENT AND NATURAL RESOURCES

FAX

Mooresville Regional Office
610 East Center Avenue
Mooresville, NC 28115
704/663-1699

To: Shawna Caldwell Date: 3-7-06

Fax No#: (704) 336-4391

From: Brett Morris


Phone: _____

Message:

JHOP Residence

Spectrum Environmental

Gene Judd
432 Hunter Ln.
Charlotte, NC

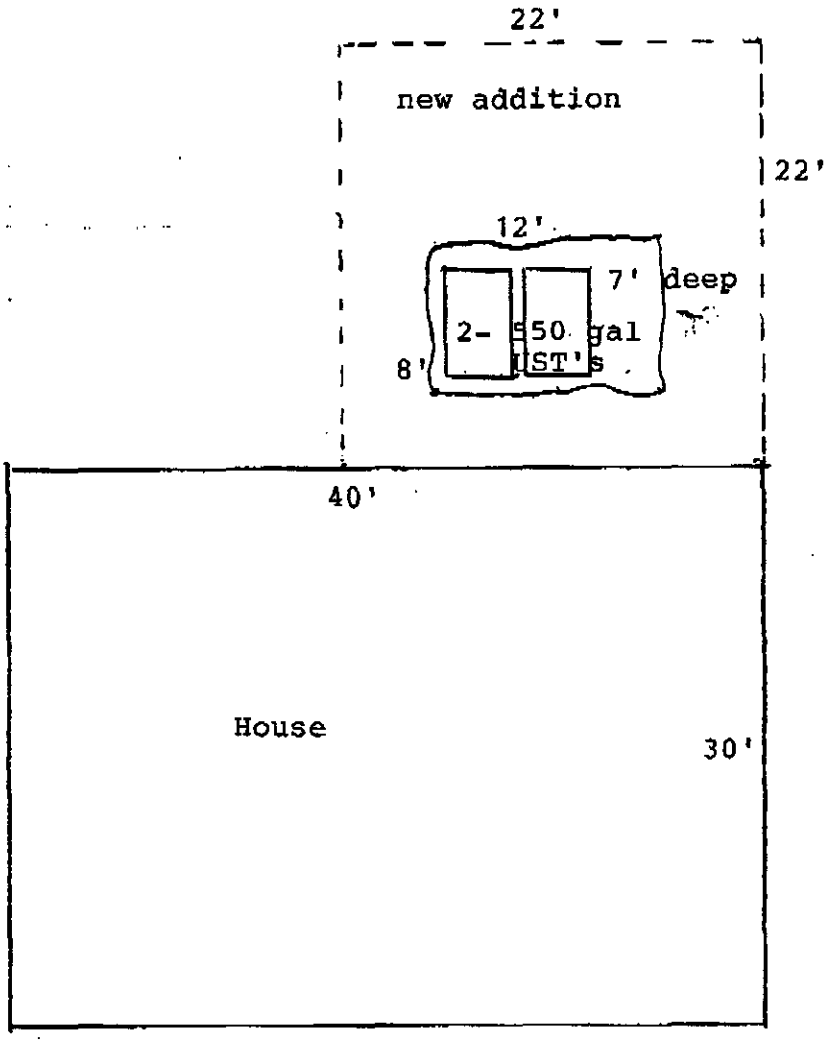


NCDENR MRO Fax:7046636040 Mar 7 2006 13:12 P.02

Judd Residence, 432 Hunter Ln. Charlotte, NC



Tanks under blue tarp.

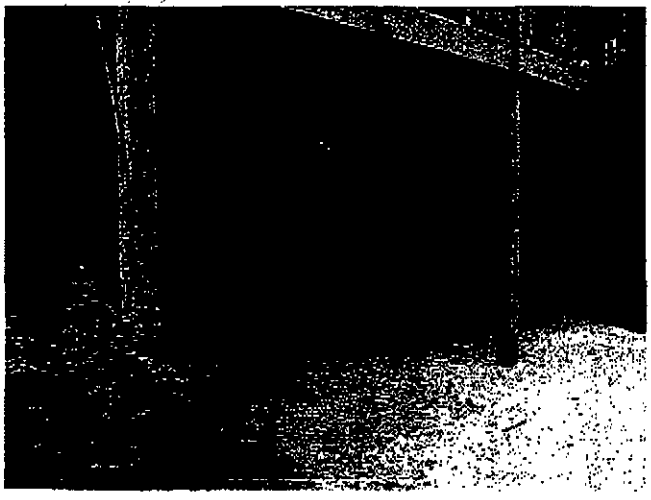

Finished lower level.